Section X: Cross Sections

STATE OF SOUTH DAKOTA	PROJECT	SHEET	TOTAL SHEETS
	IM 0901(148)40	X1	X84

Plotting Date: 05/22/2014

INDEX OF SHEETS

X1 General Layout W/Index
X2-X59 Mainline
X60-X69 FR10
X70-X71 XR10
X72-X75 FR140
X76-X79 DR143
X80-X81 DR152
X82-X84 DR169

BEGIN IM 0901(148)40
Station 510+00 Clover Place

BEGIN IM 0901(148)40
Station 10+00 South Service Road

END IM 0901(148)40
Station 555+17 Clover Place

END IM 0901(148)40
Station 285+00 South Service Road

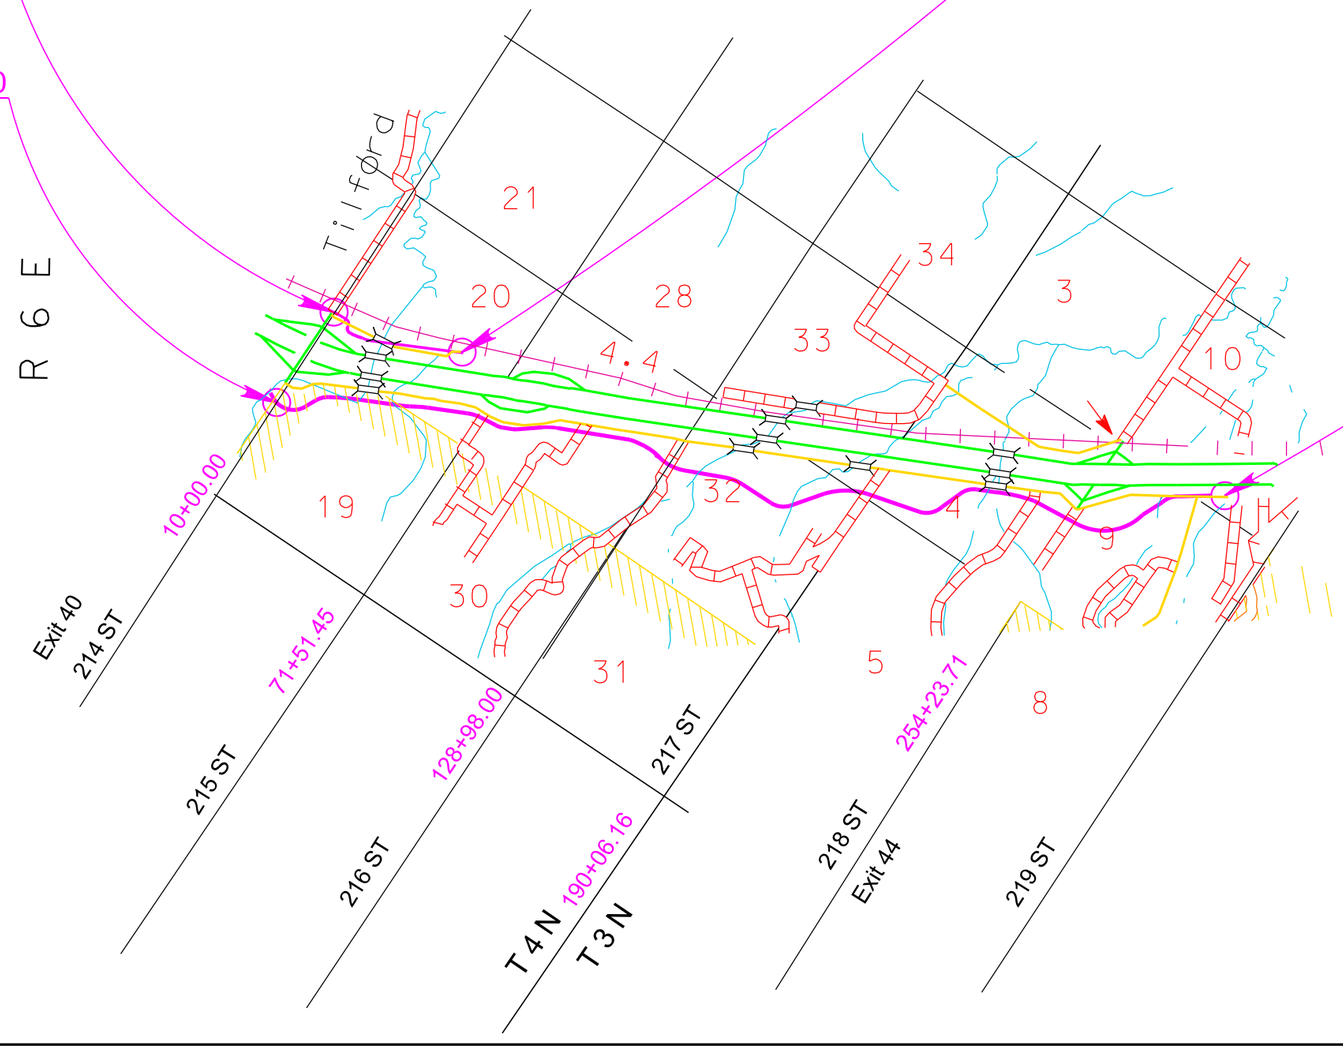

PLOT SCALE - 1:200

PLOT NAME - 1

FILE - U:\RDV\PRJ\MEA\D01KK\TITLEX.DGN

PLOTTED FROM - TRPR13418

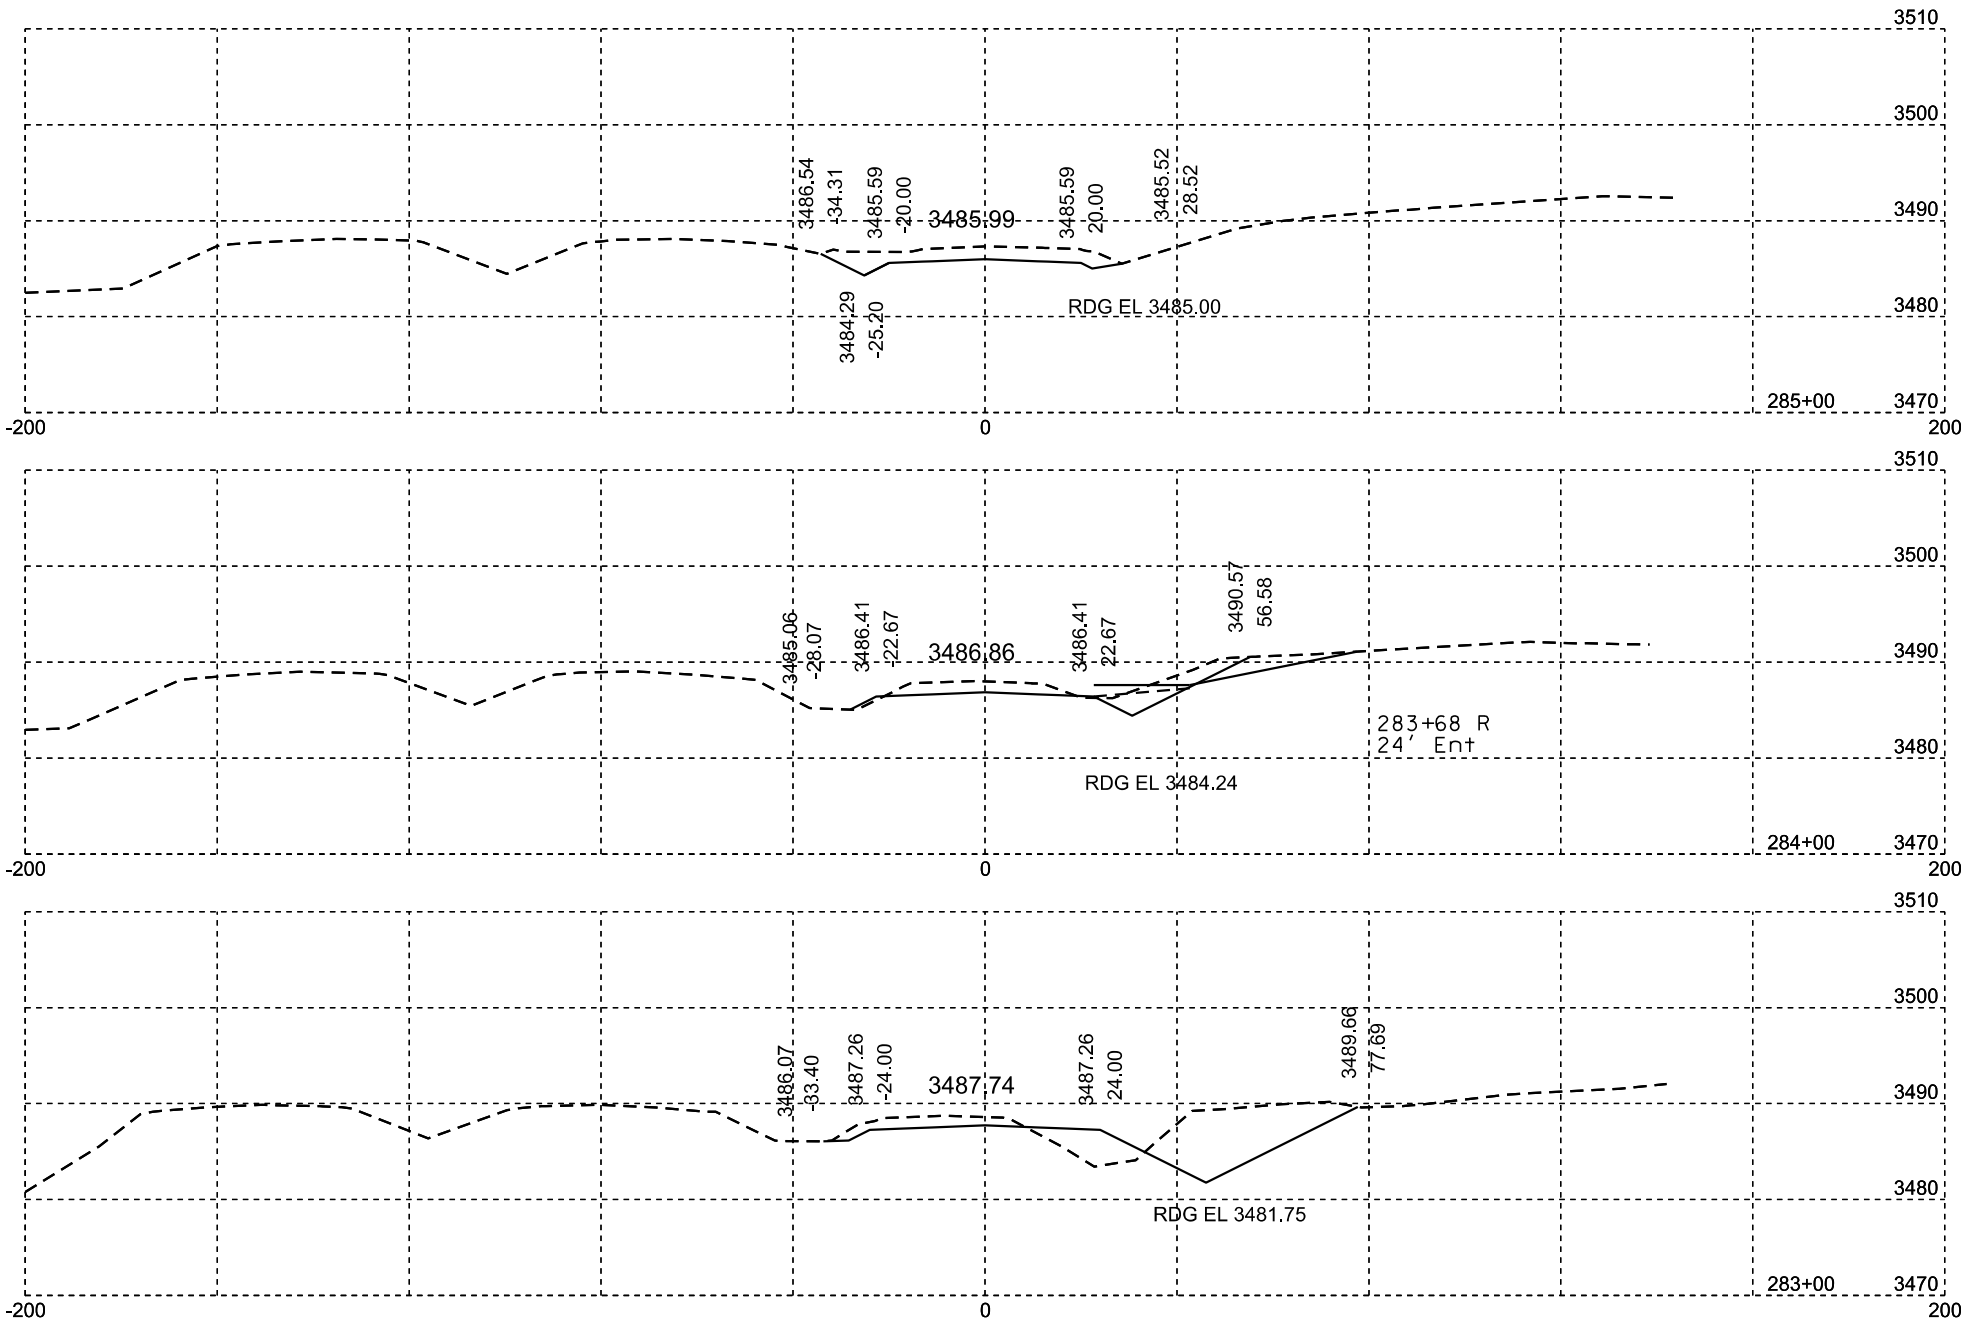

Plotting Date: 02/07/2014

STATE OF SOUTH DAKOTA	PROJECT	SHEET NO.	TOTAL SHEETS
	IM 0901(148)40	X2	X84

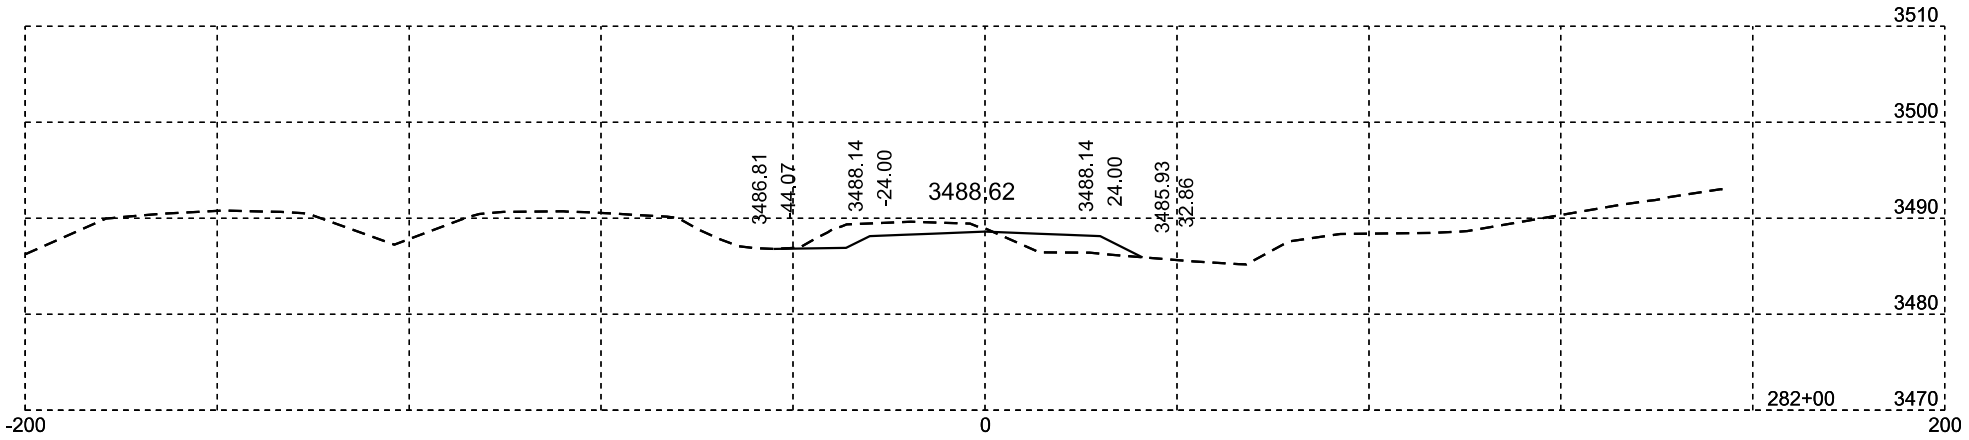

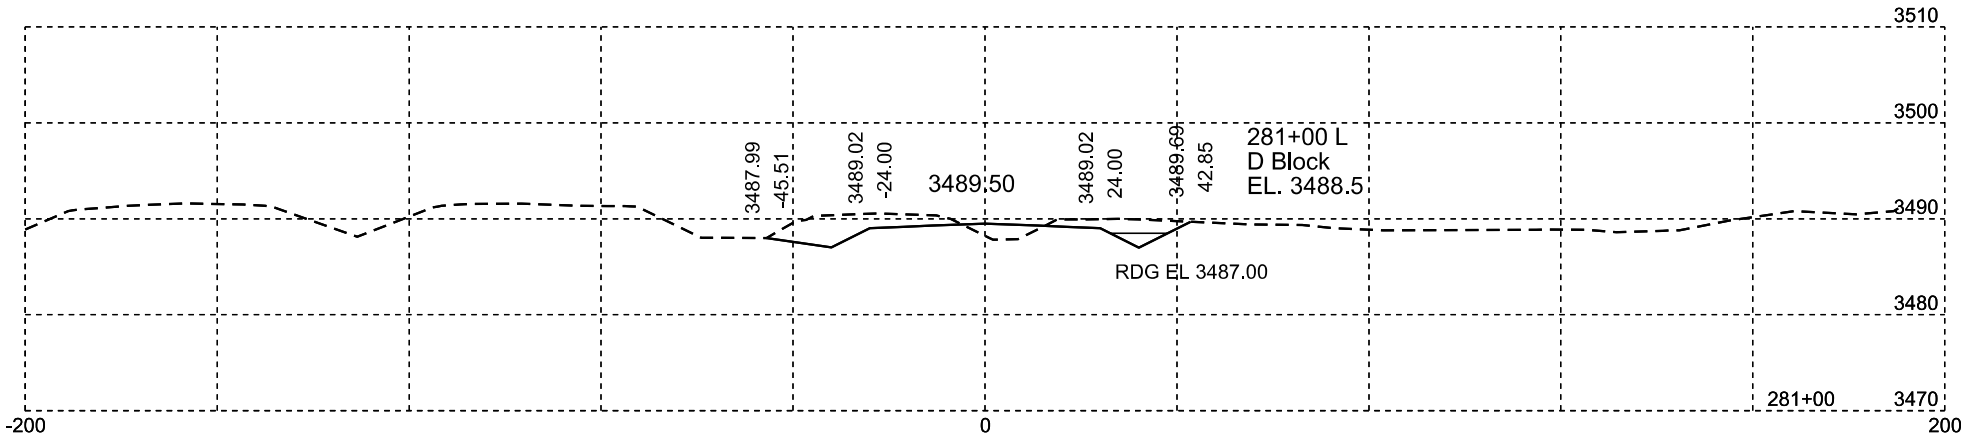

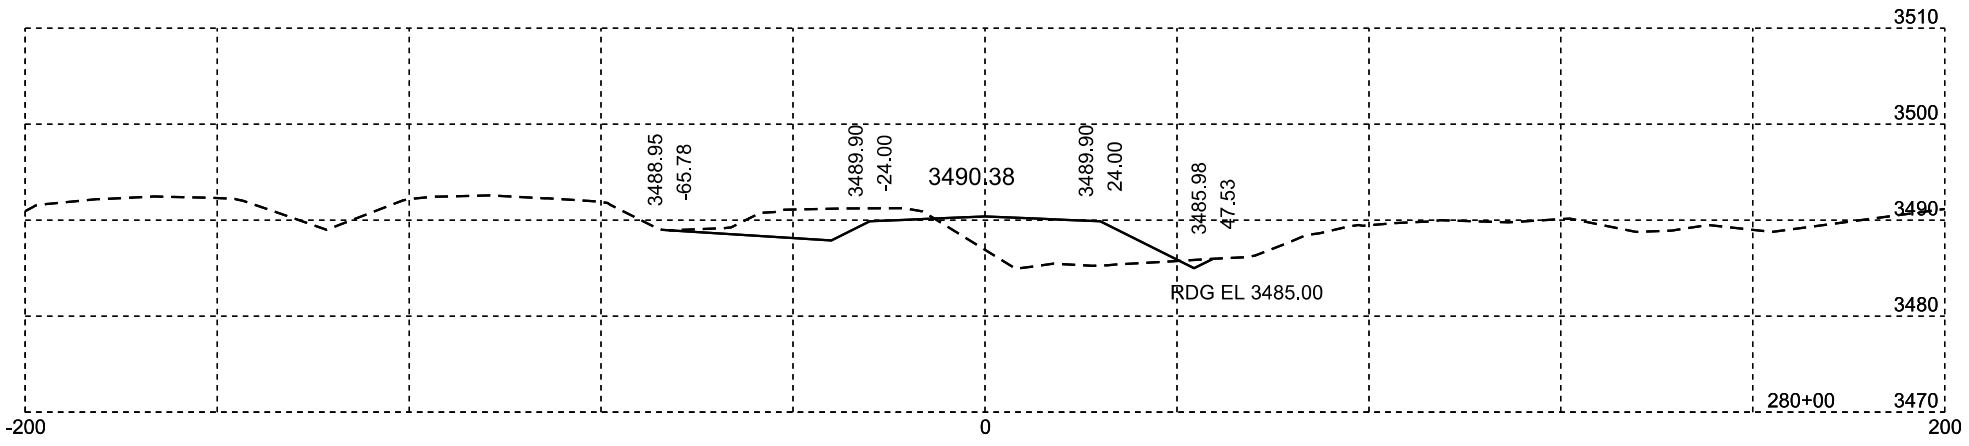

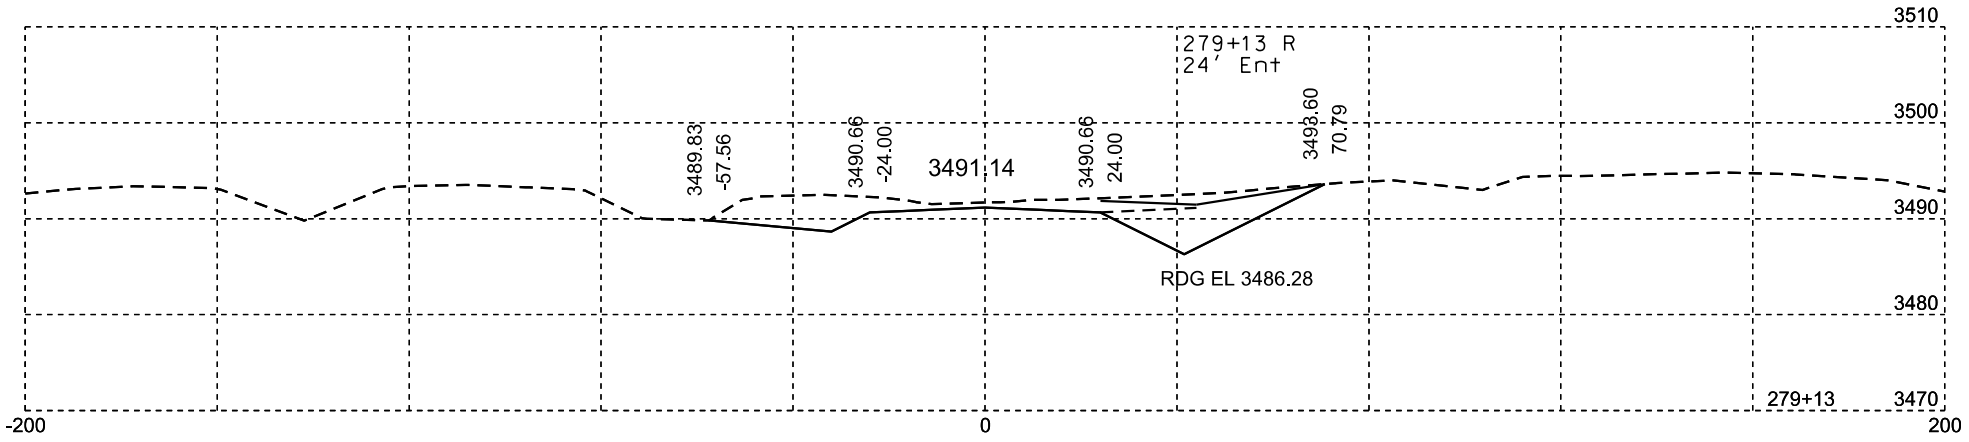

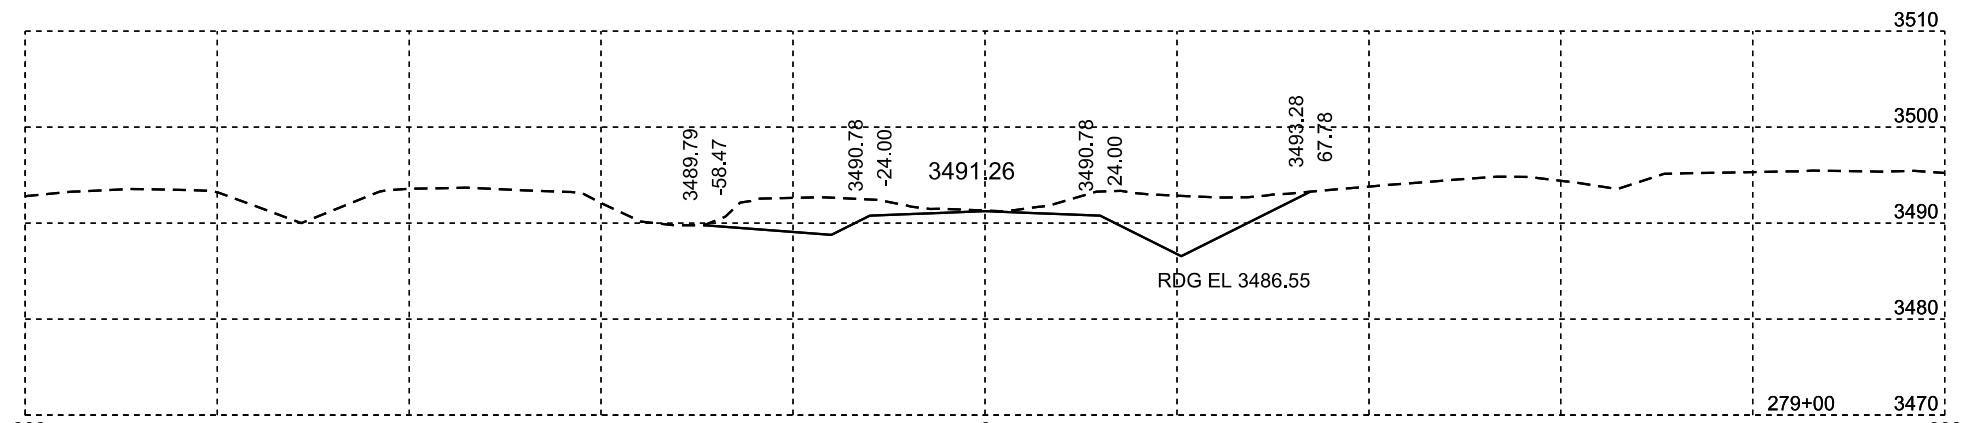

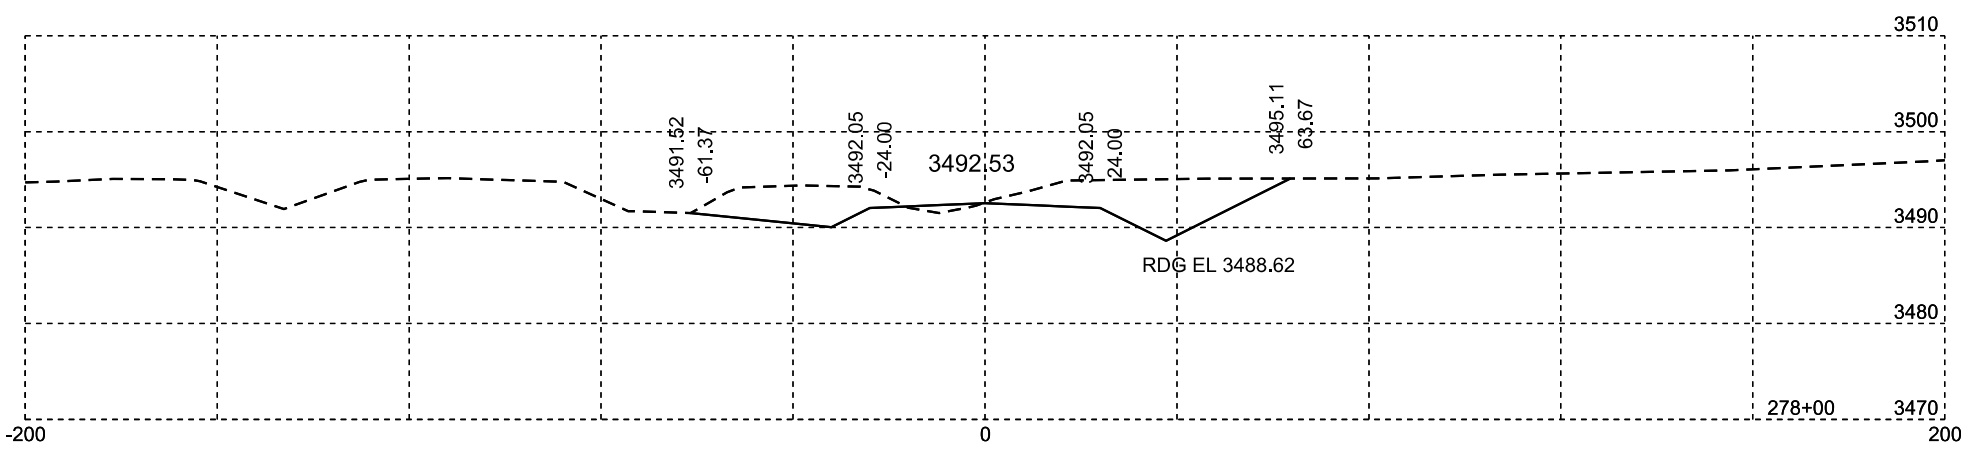

Plotting Date: 02/07/2014

STATE OF SOUTH DAKOTA	PROJECT	SHEET NO.	TOTAL SHEETS
	IM 0901(148)40	X3	X84

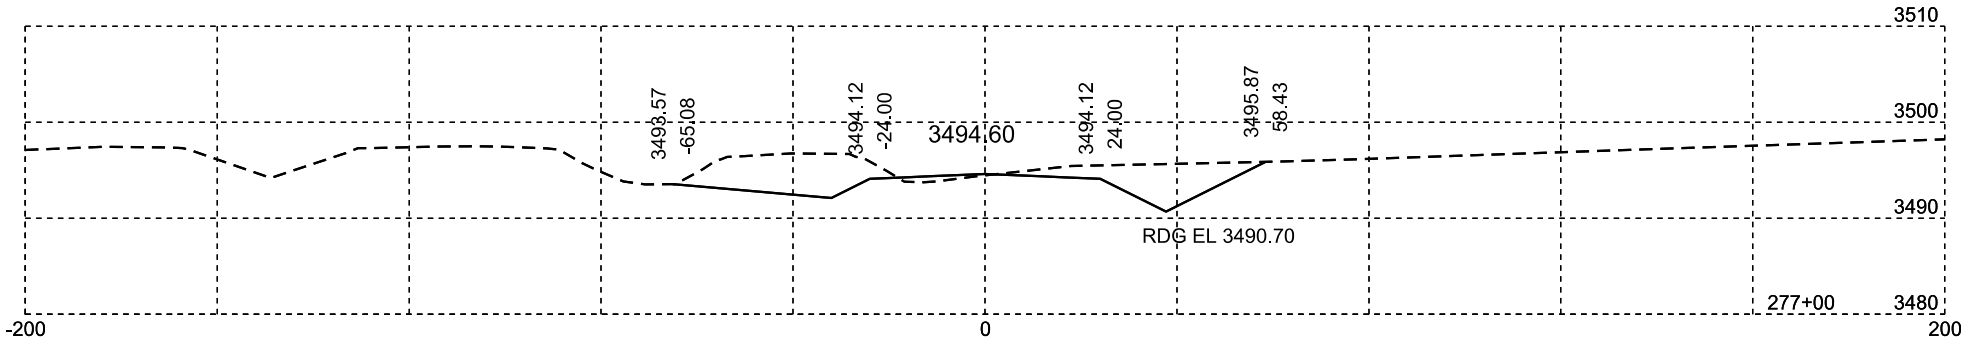

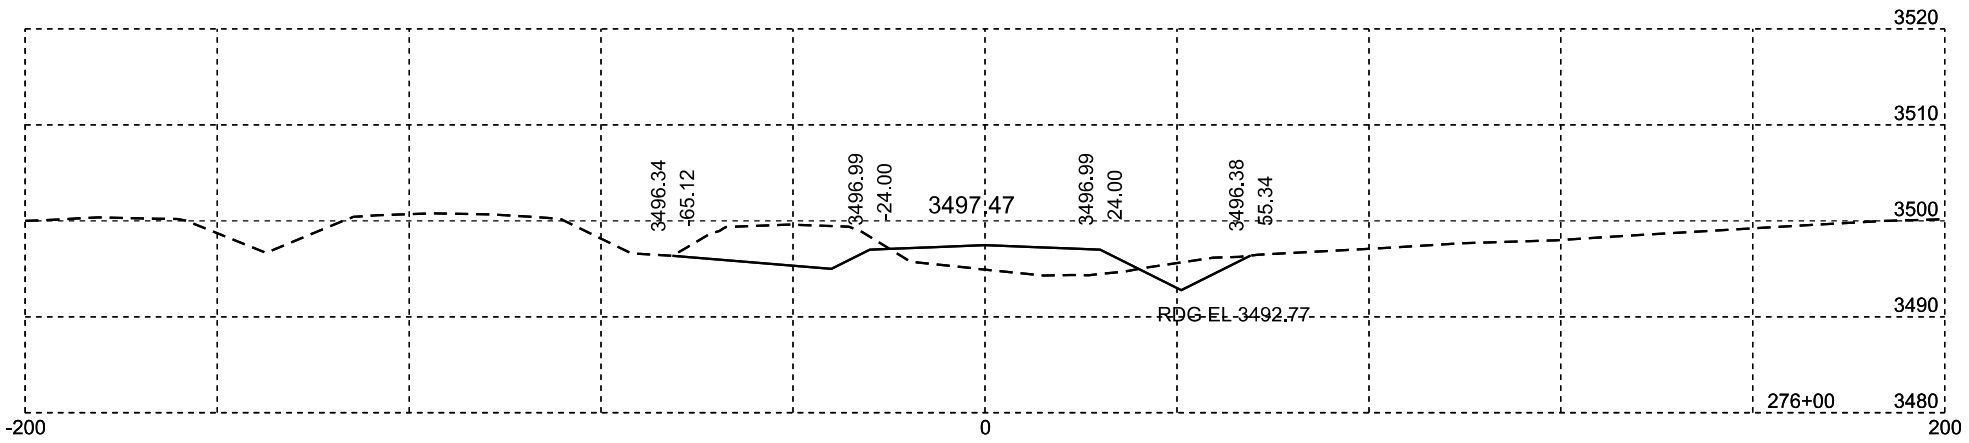

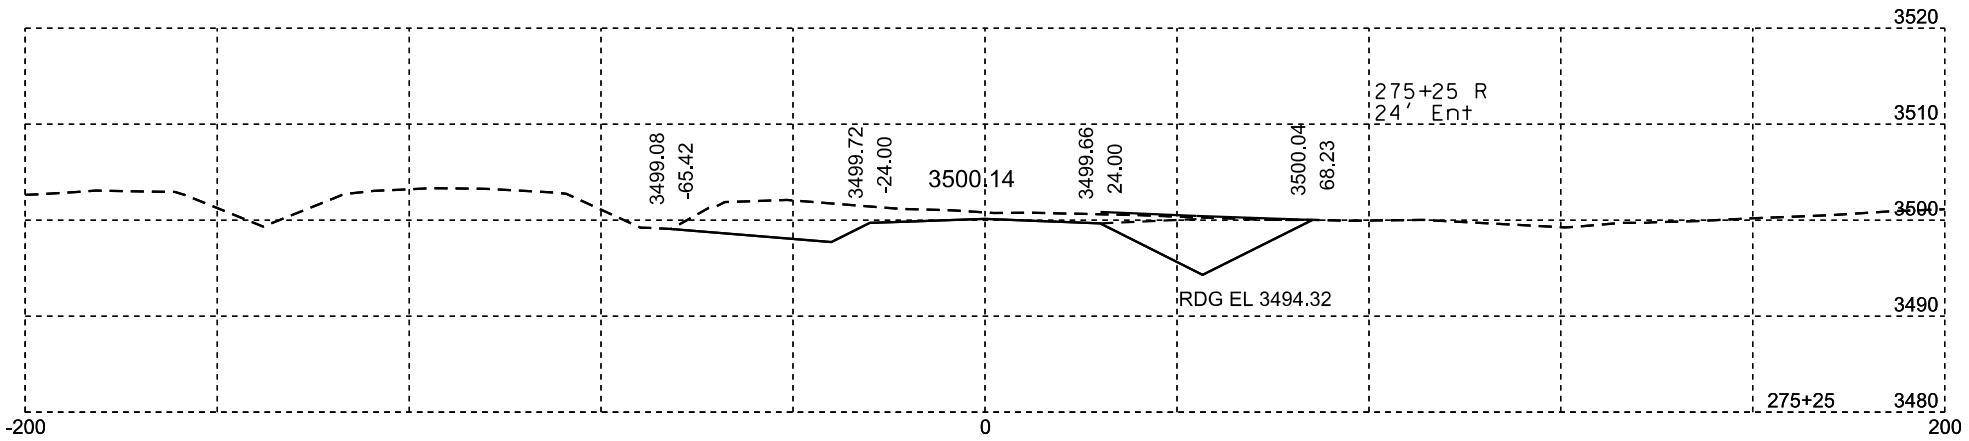

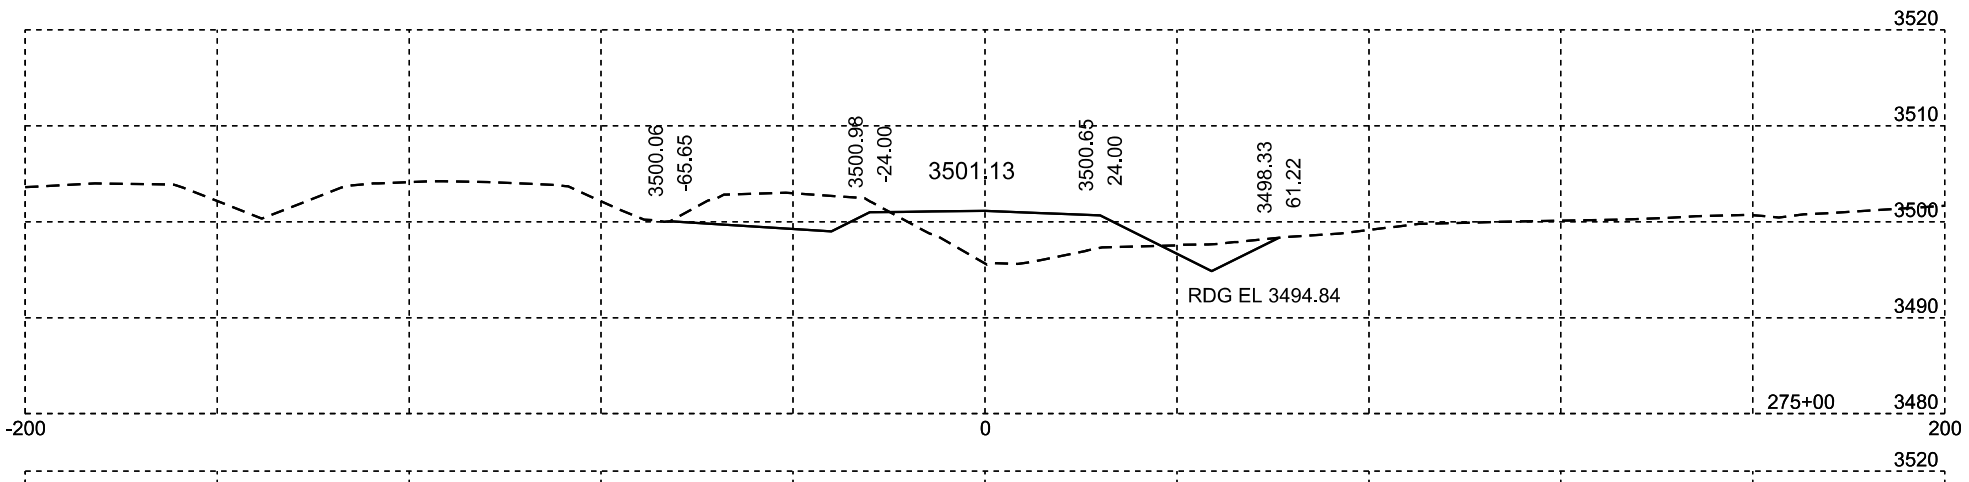

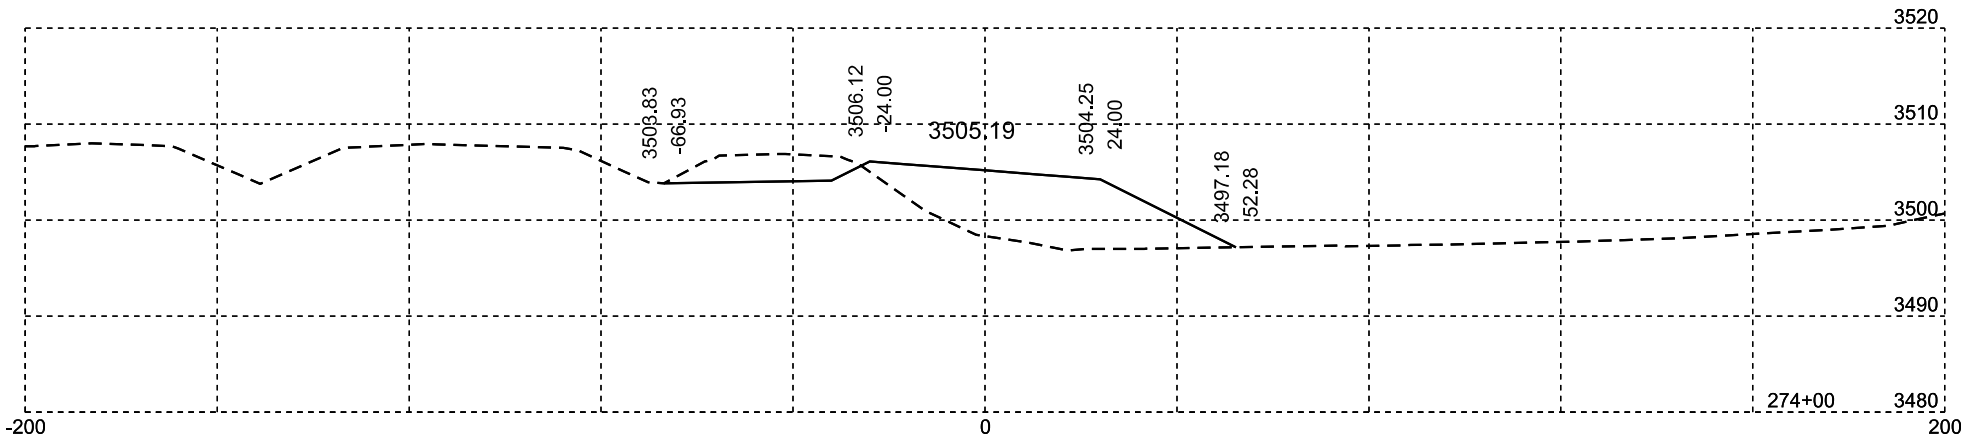

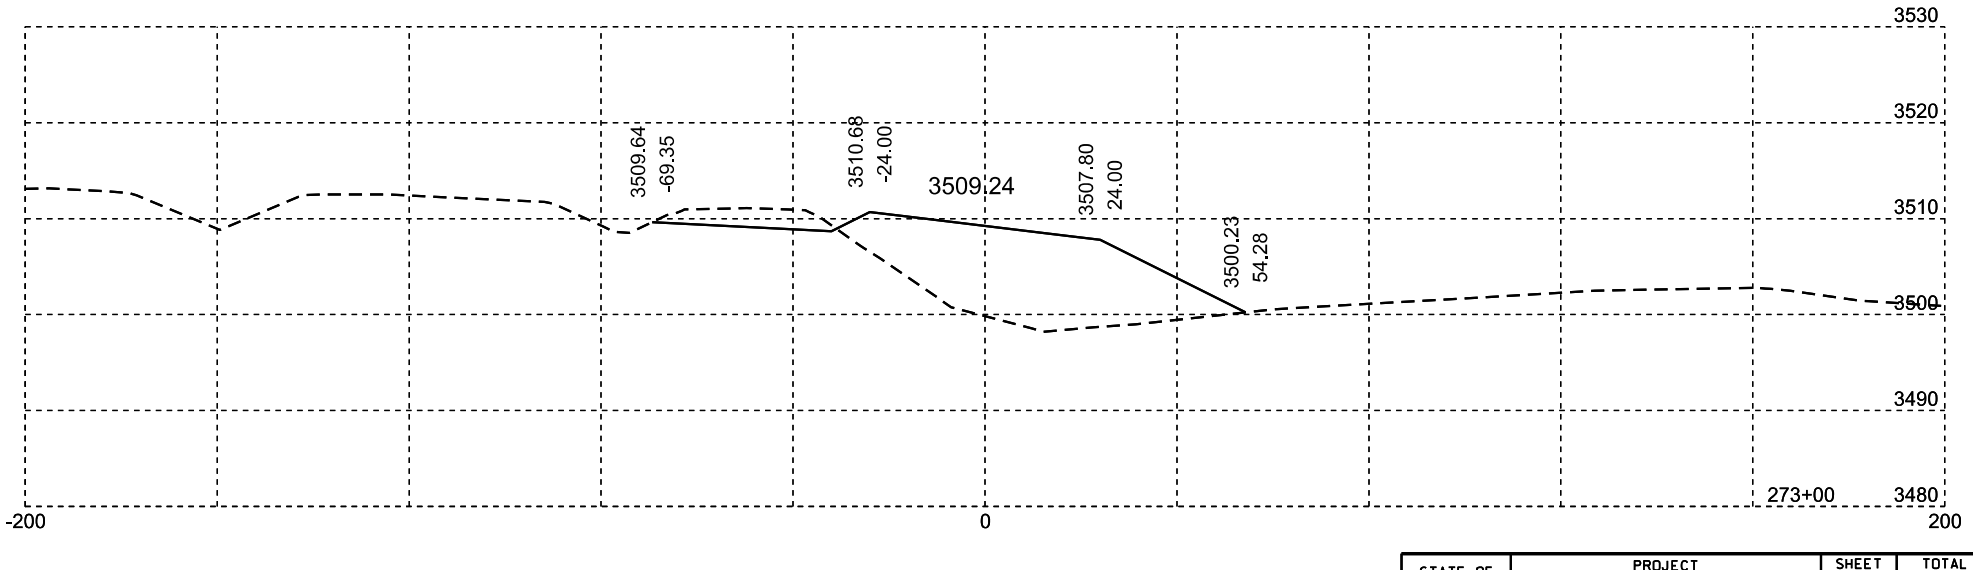

Plotting Date: 02/07/2014

STATE OF SOUTH DAKOTA	PROJECT	SHEET NO.	TOTAL SHEETS
	IM 0901(148)40	X4	X84

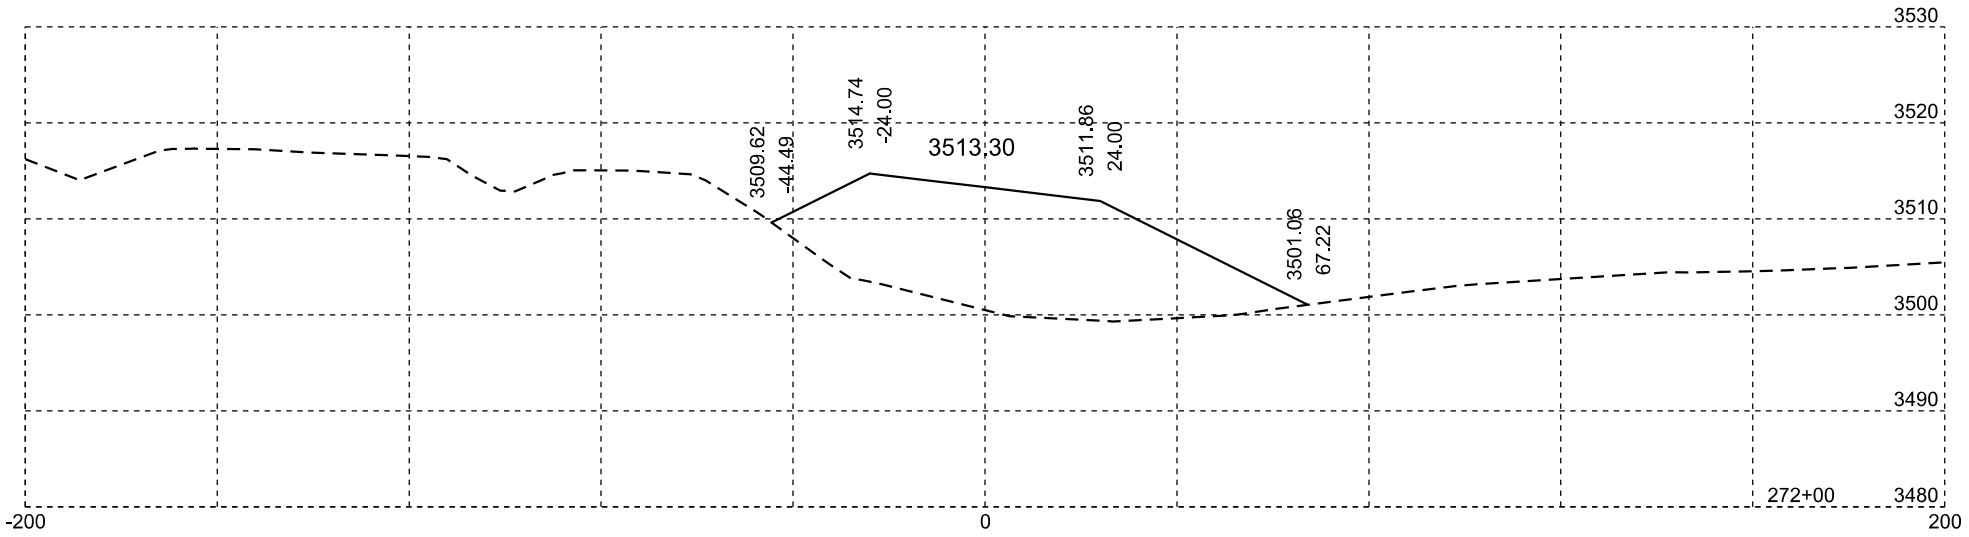

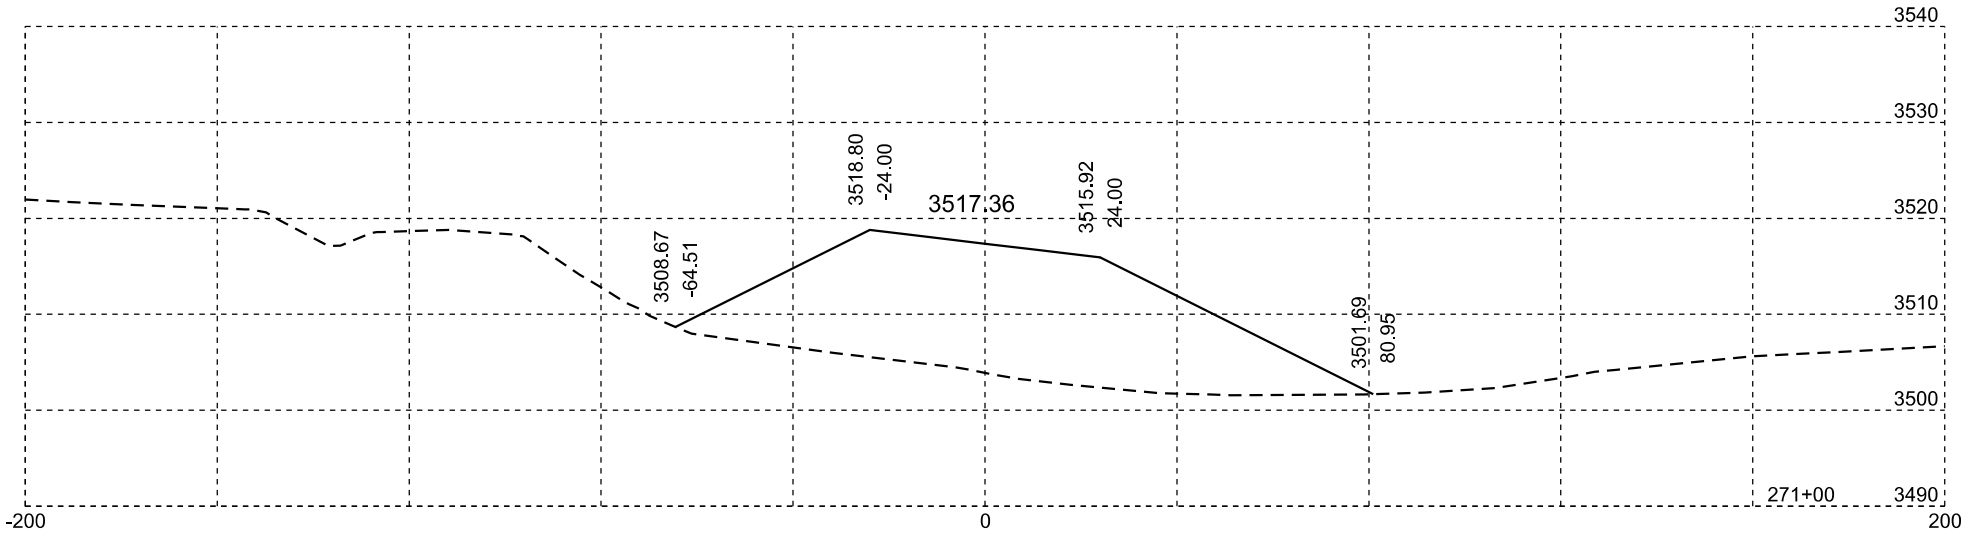

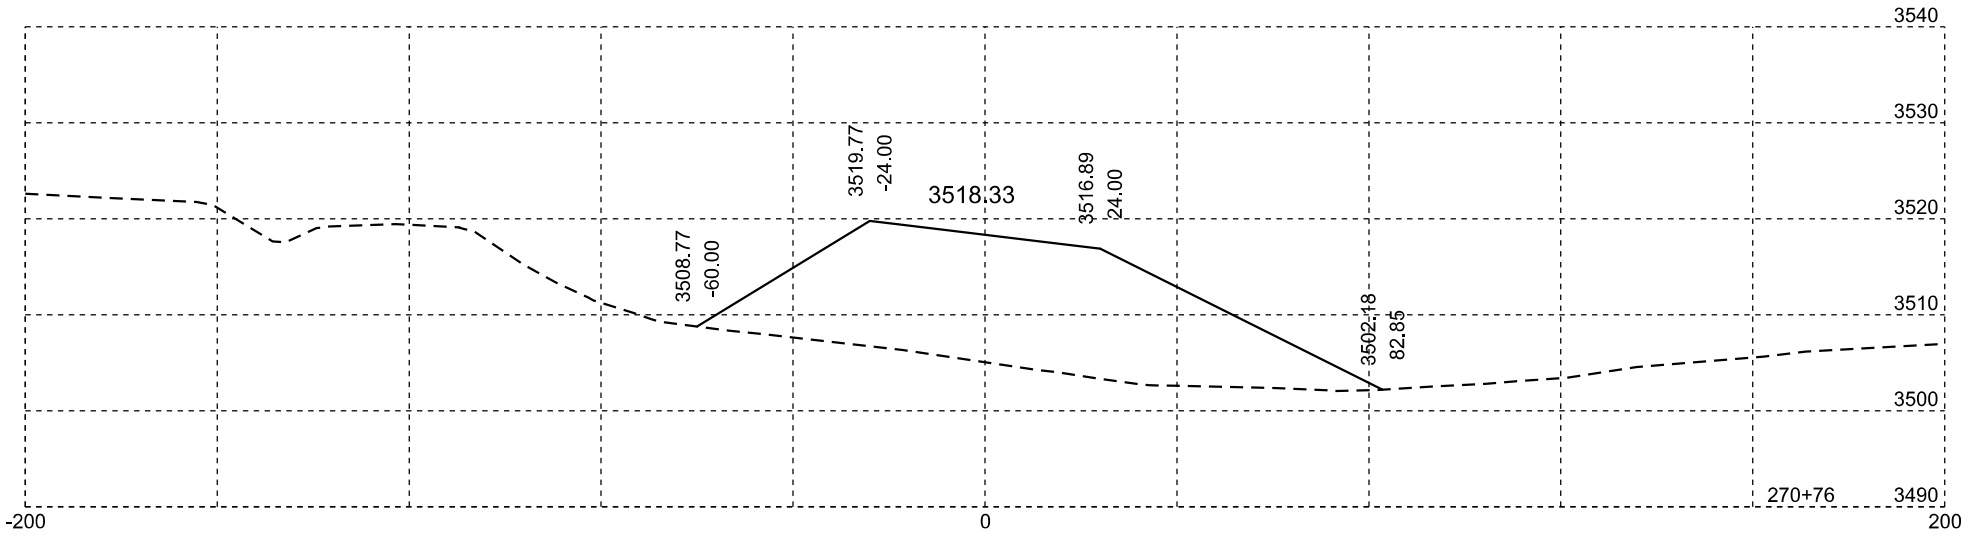

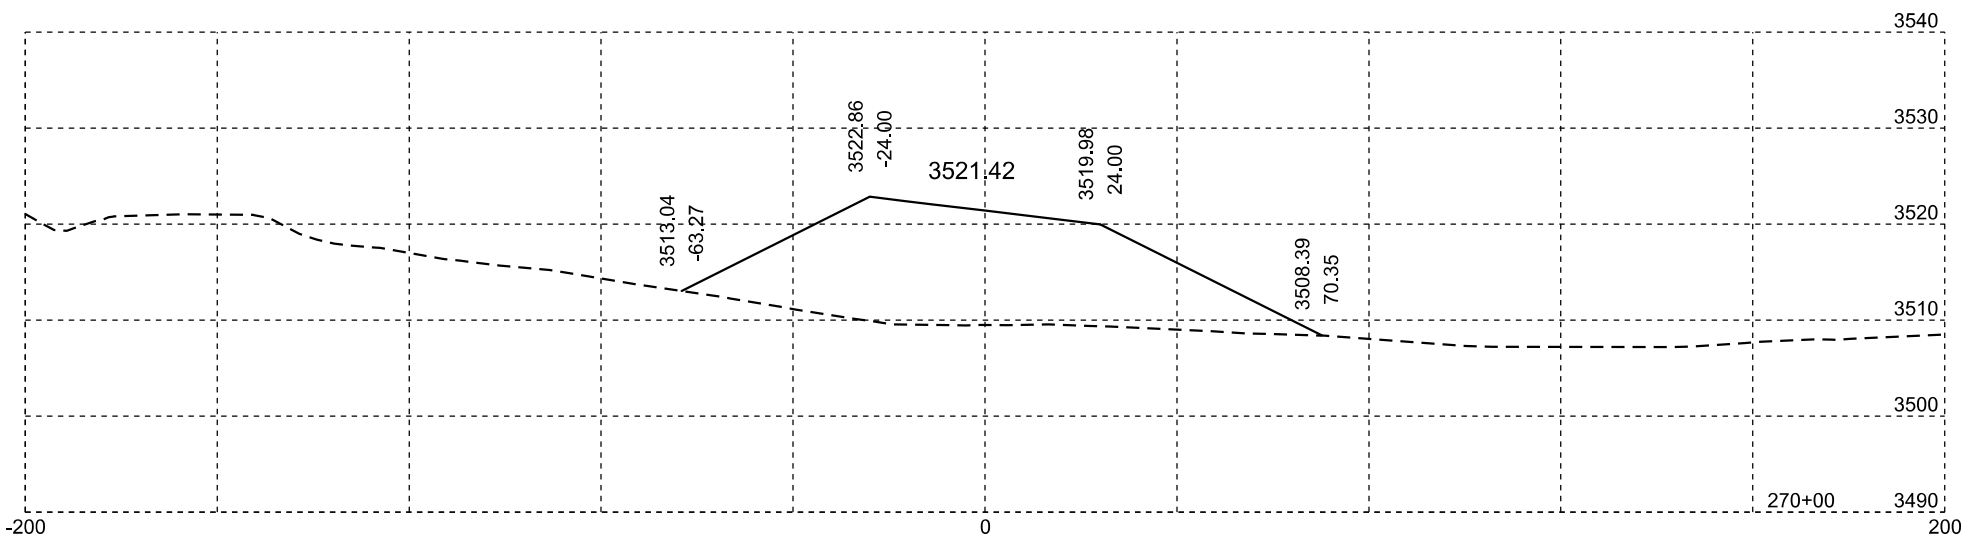

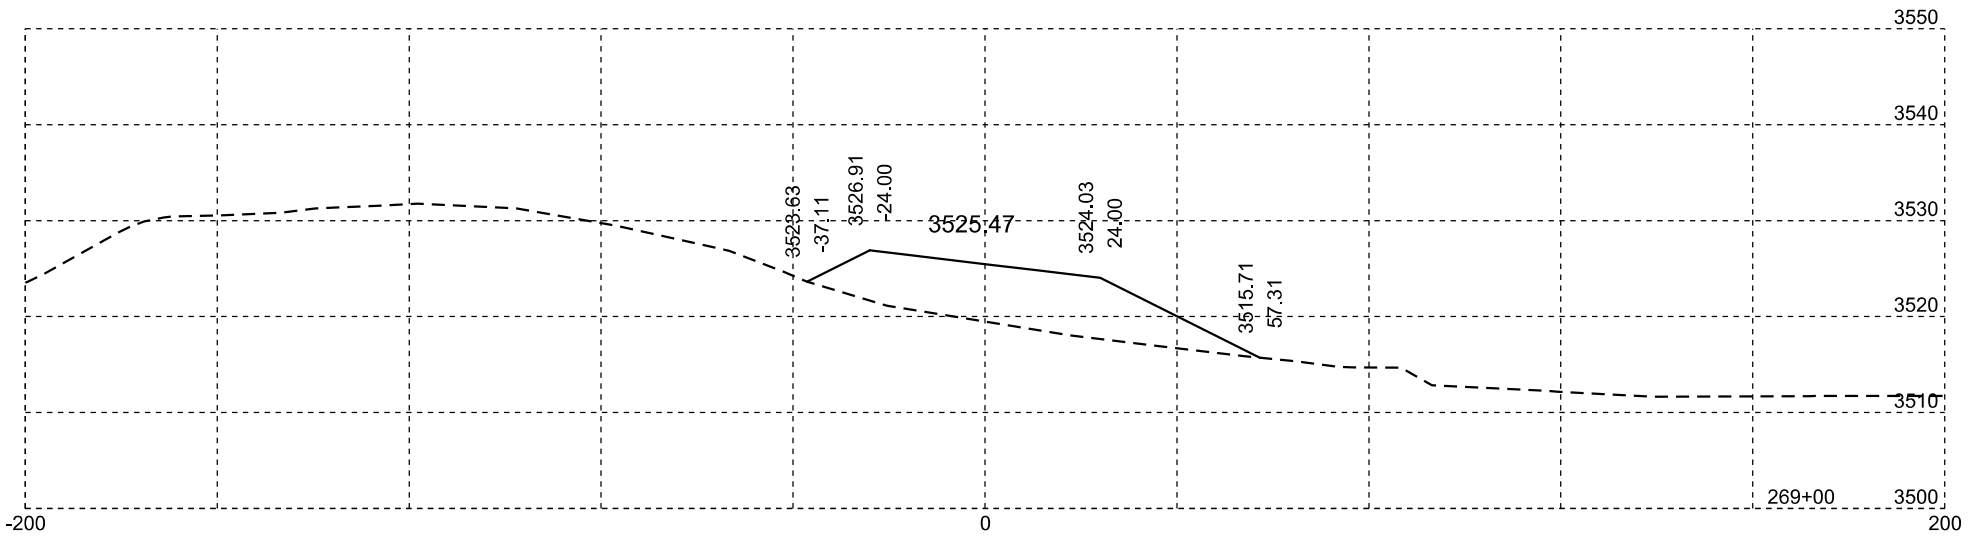

Rev 1/15/15 RG

Plotting Date: 01/15/2015

STATE OF SOUTH DAKOTA	PROJECT	SHEET NO.	TOTAL SHEETS
	IM 0901(148)40	X5	X84

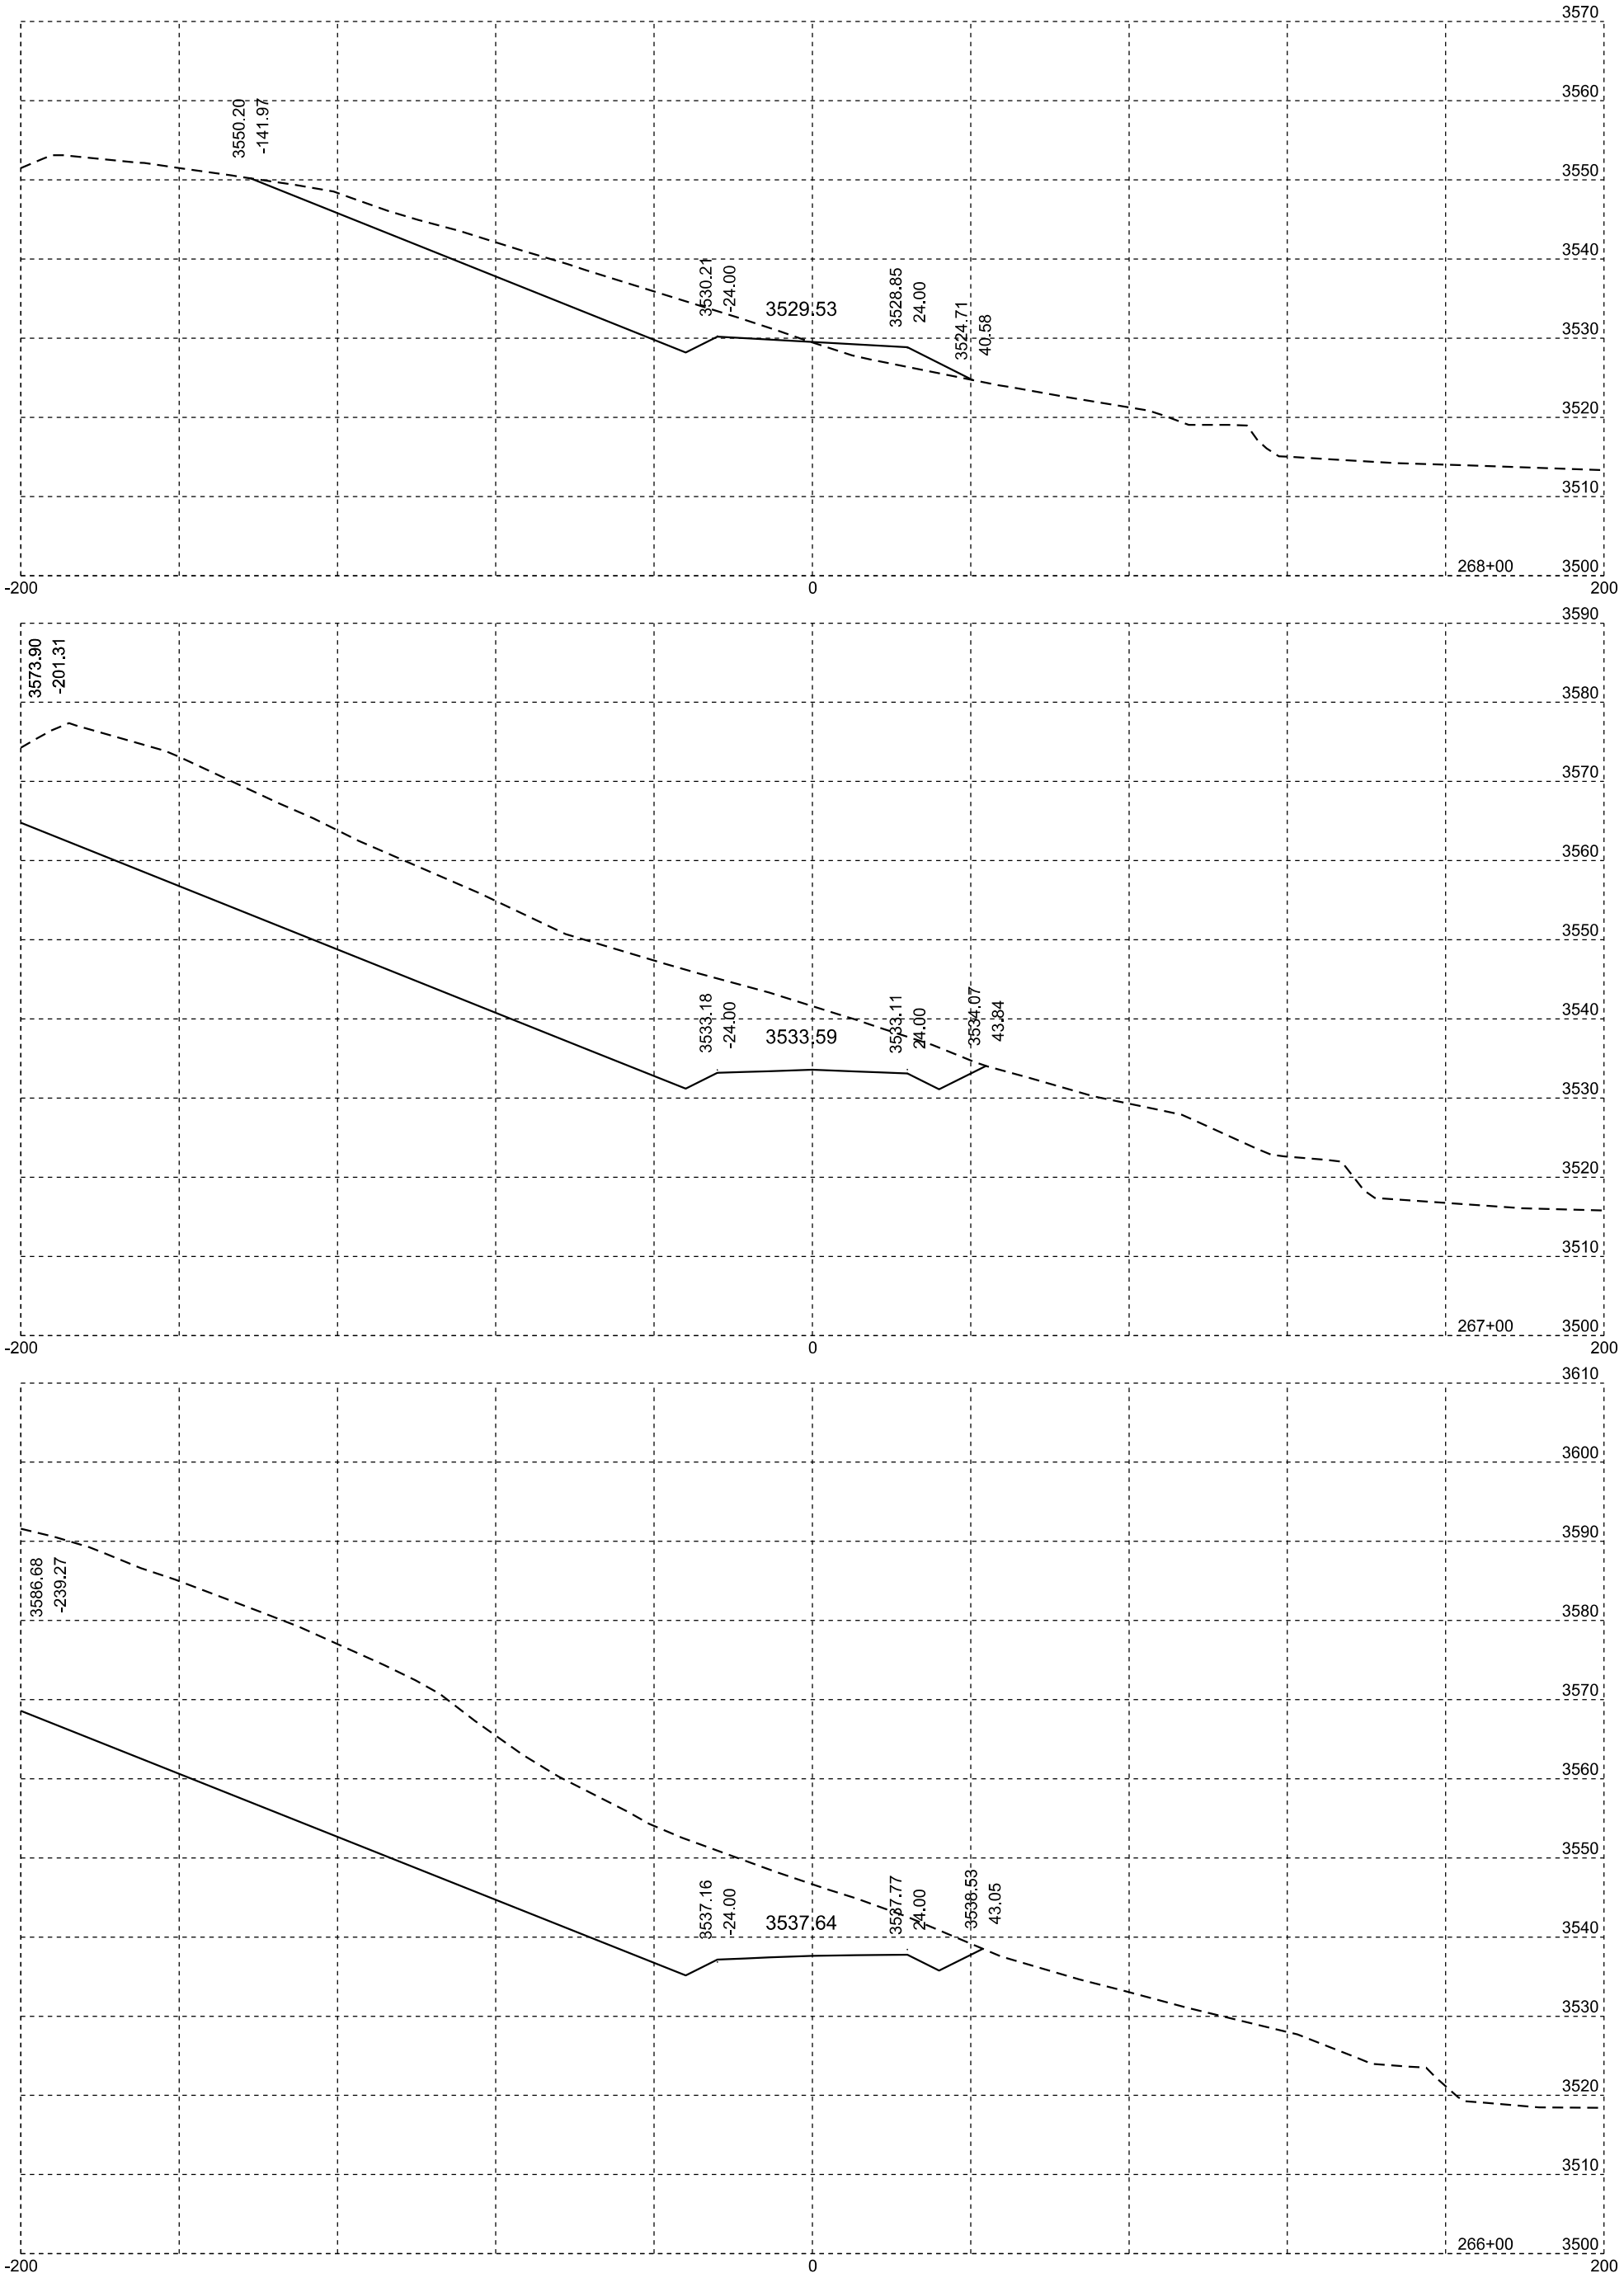

Plotting Date: 02/07/2014

STATE OF SOUTH DAKOTA	PROJECT	SHEET NO.	TOTAL SHEETS
	IM 0901(148)40	X6	X84

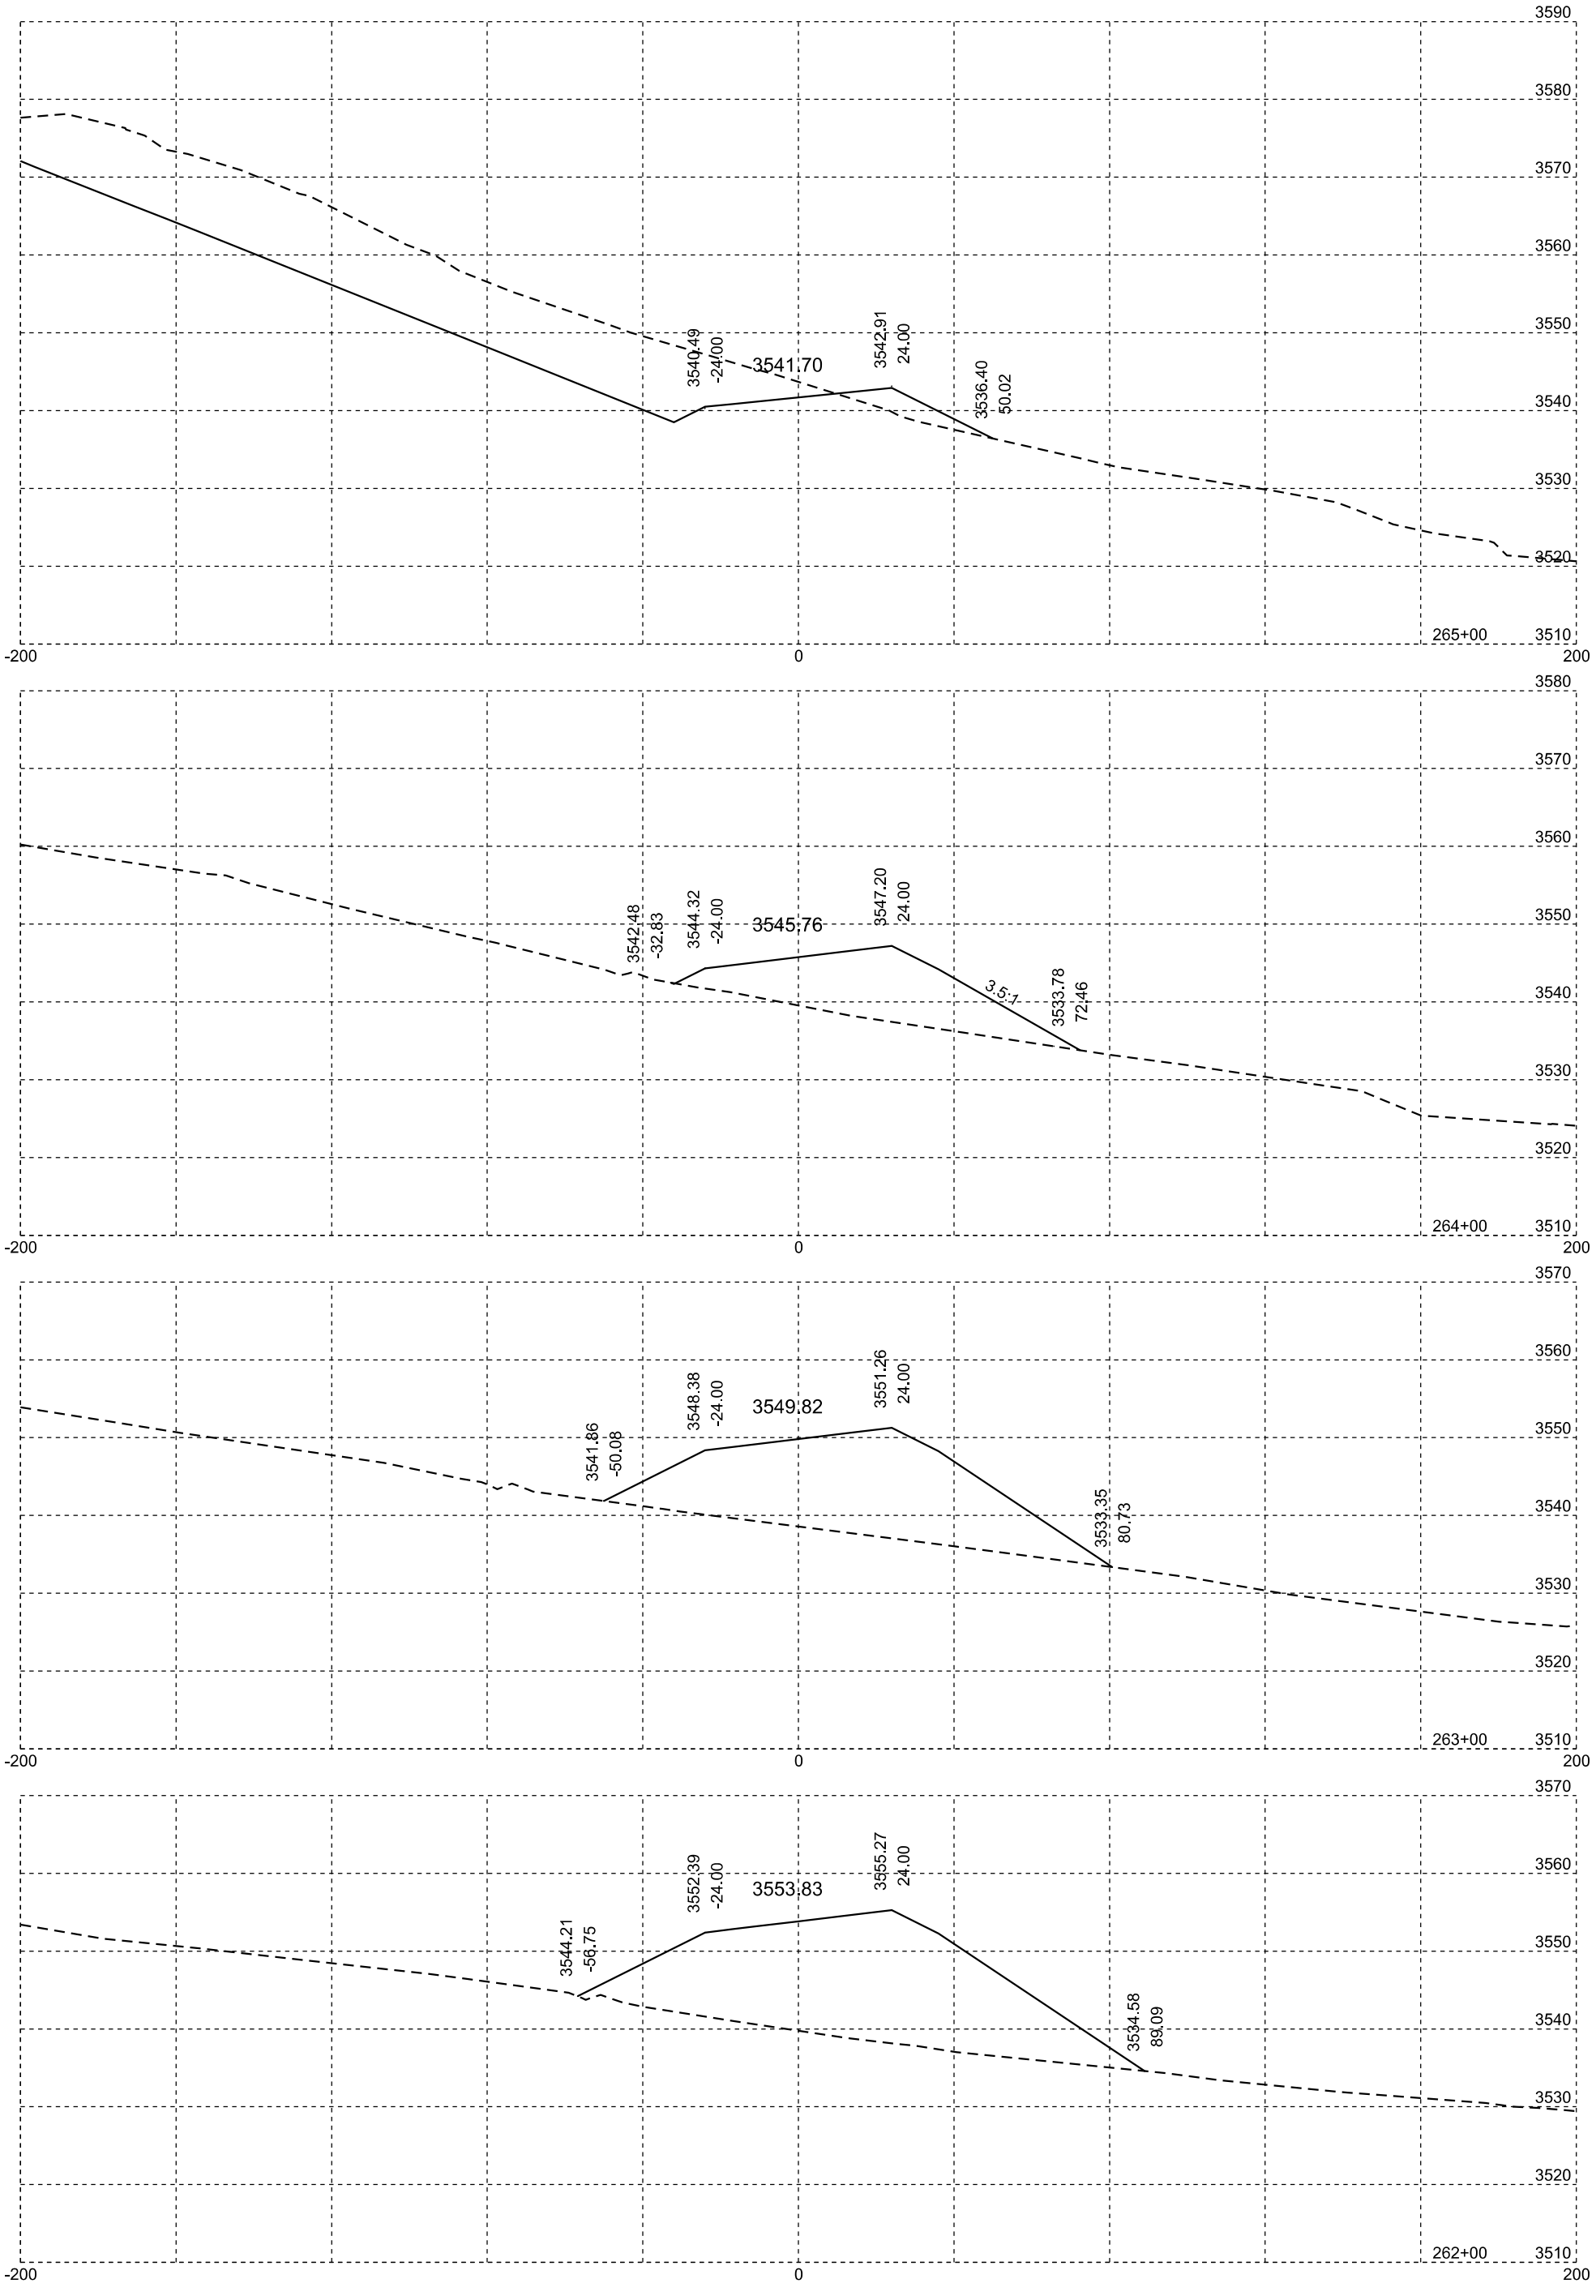

Plotting Date: 02/07/2014

STATE OF SOUTH DAKOTA	PROJECT	SHEET NO.	TOTAL SHEETS
	IM 0901(148)40	X7	X84

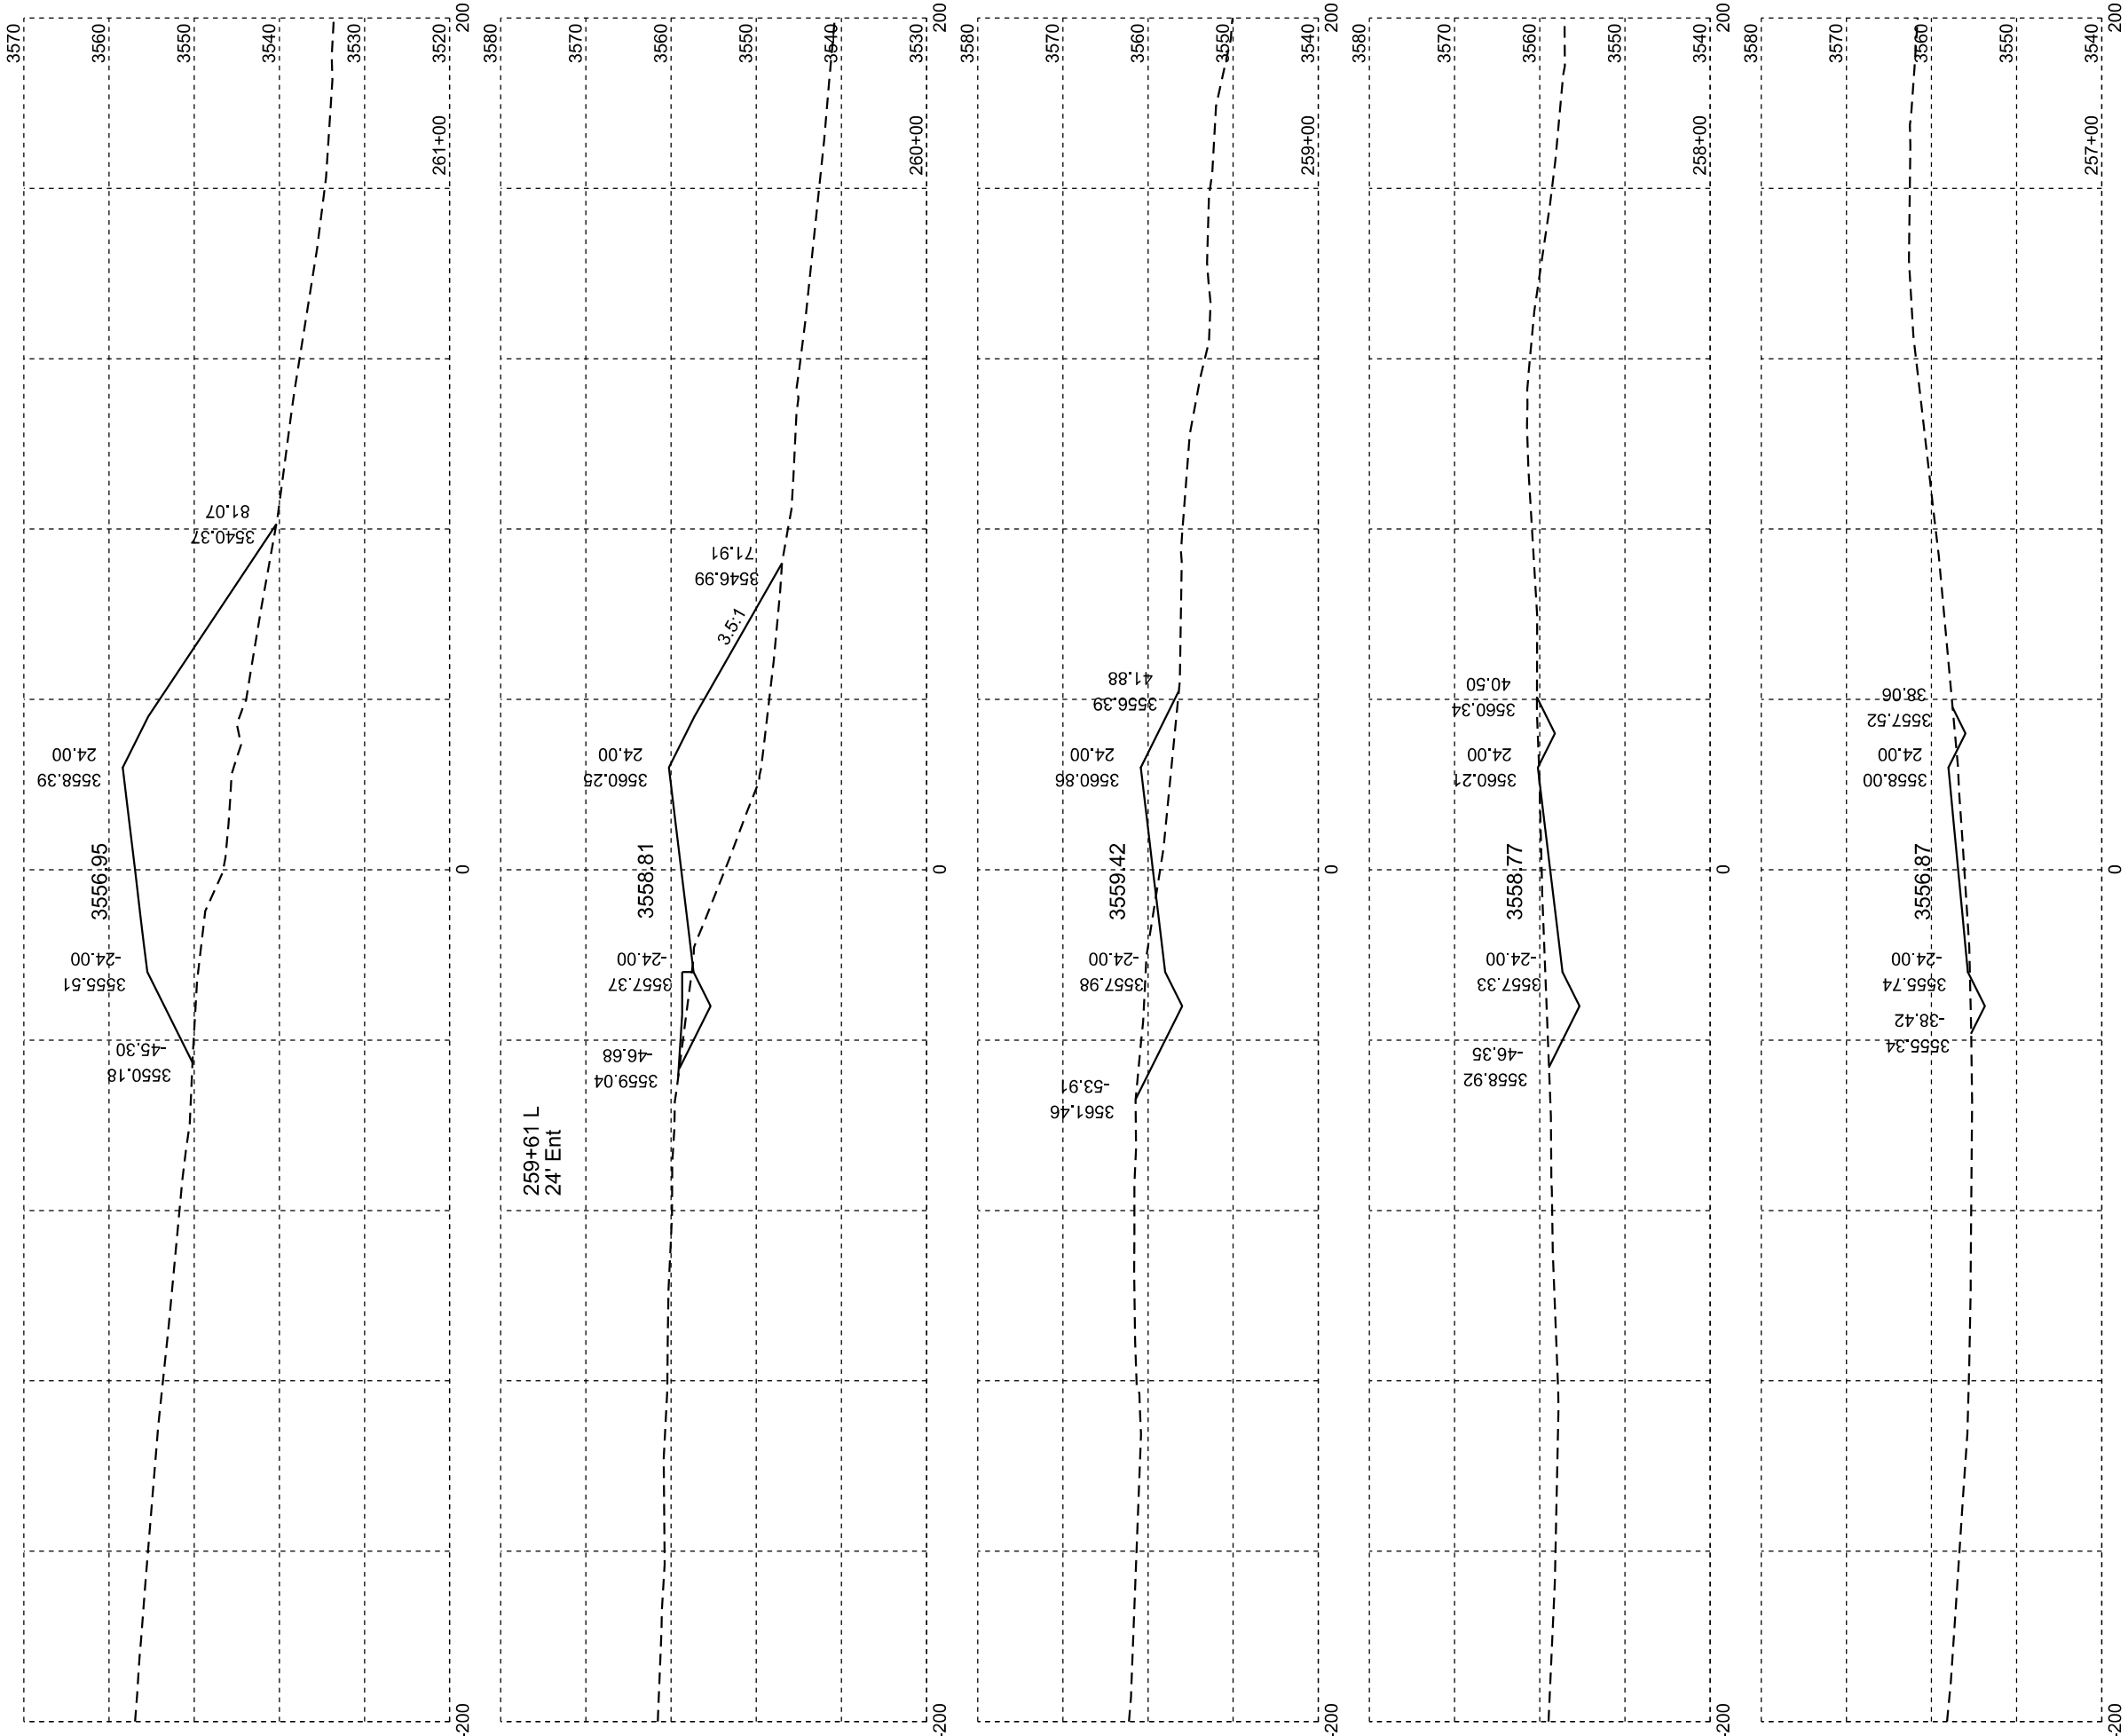

STATE OF SDUTH DAKOTA	PROJECT	SHEET NO.	TOTAL SHEETS
	IM 0901(148)40	X8	X84

Plotting Date: 02/07/2014

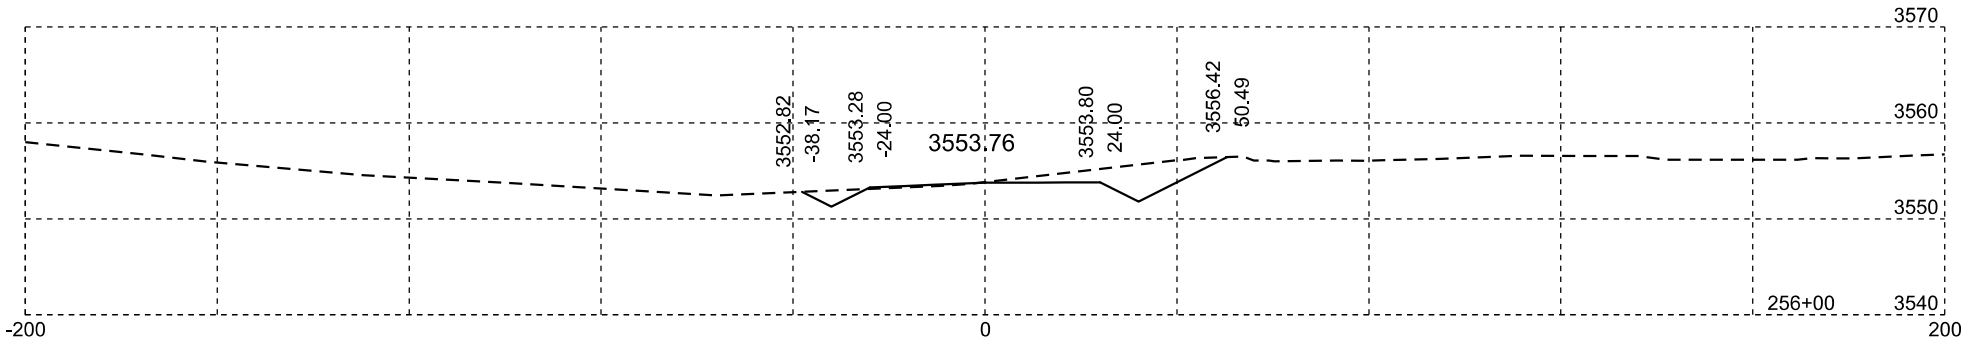

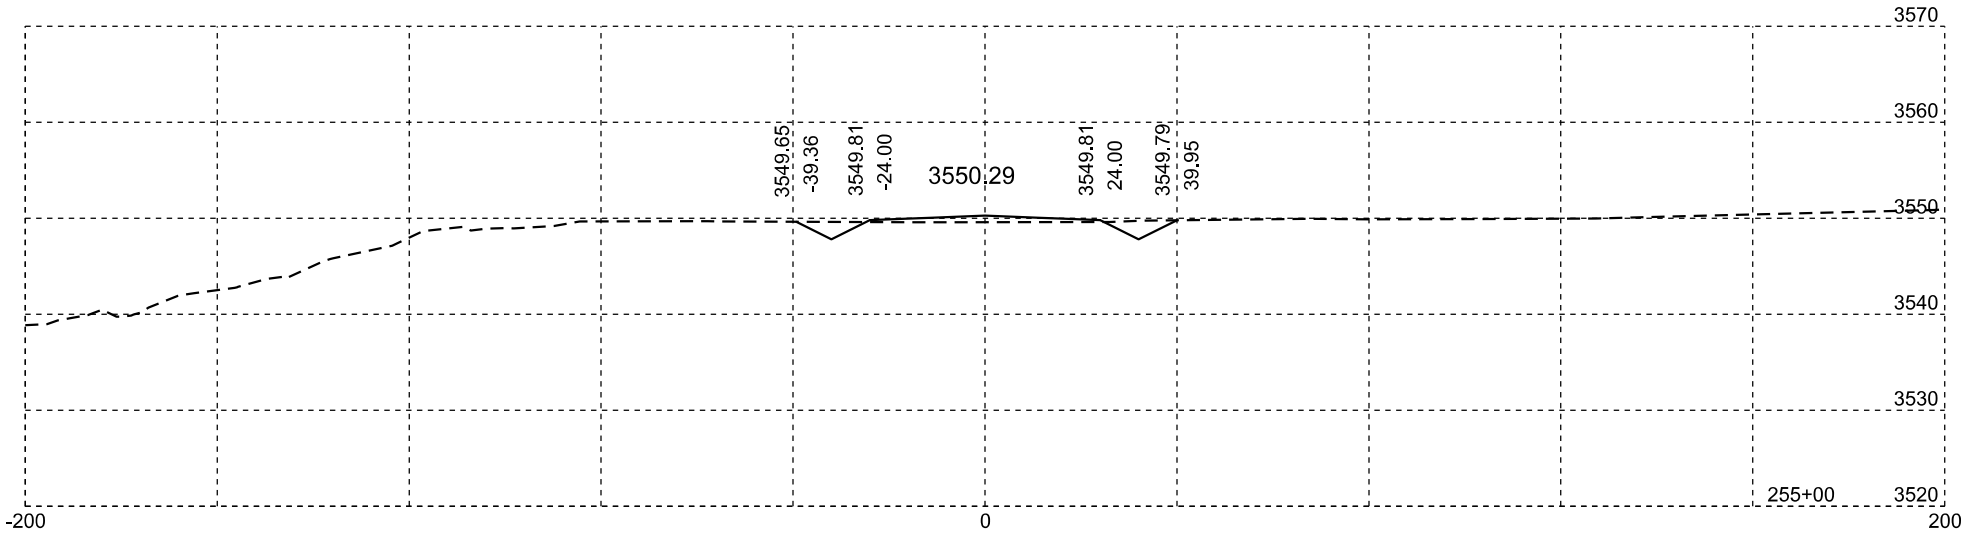

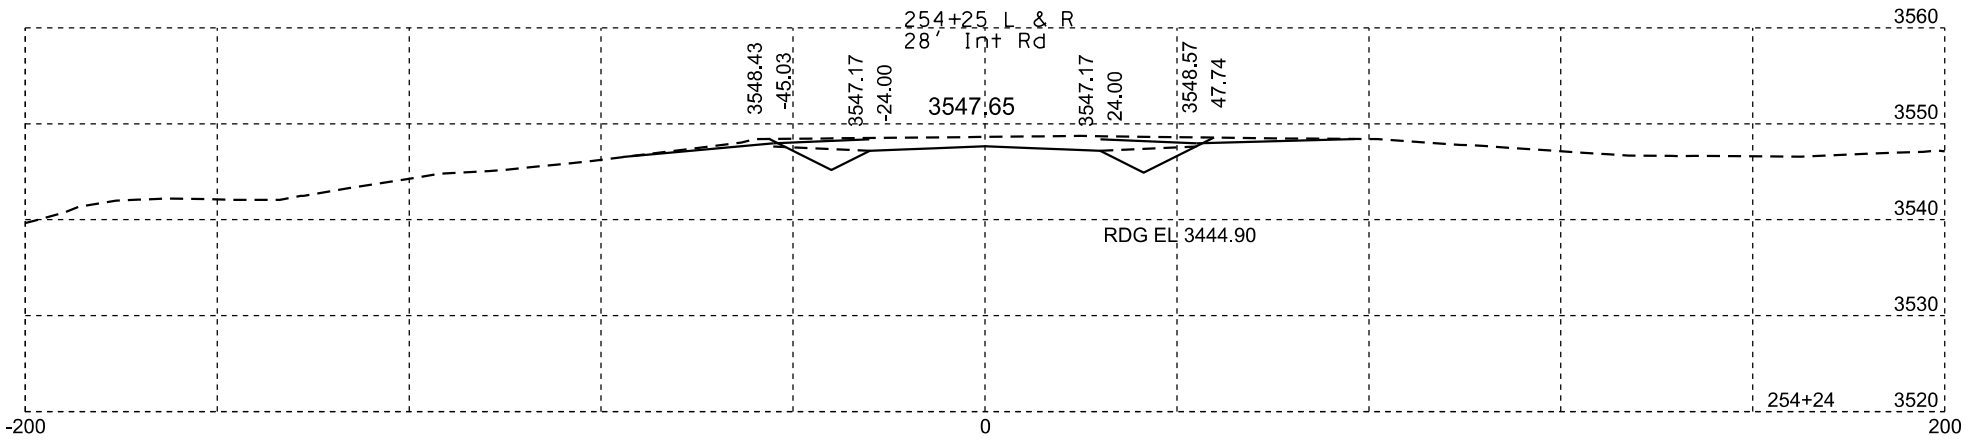

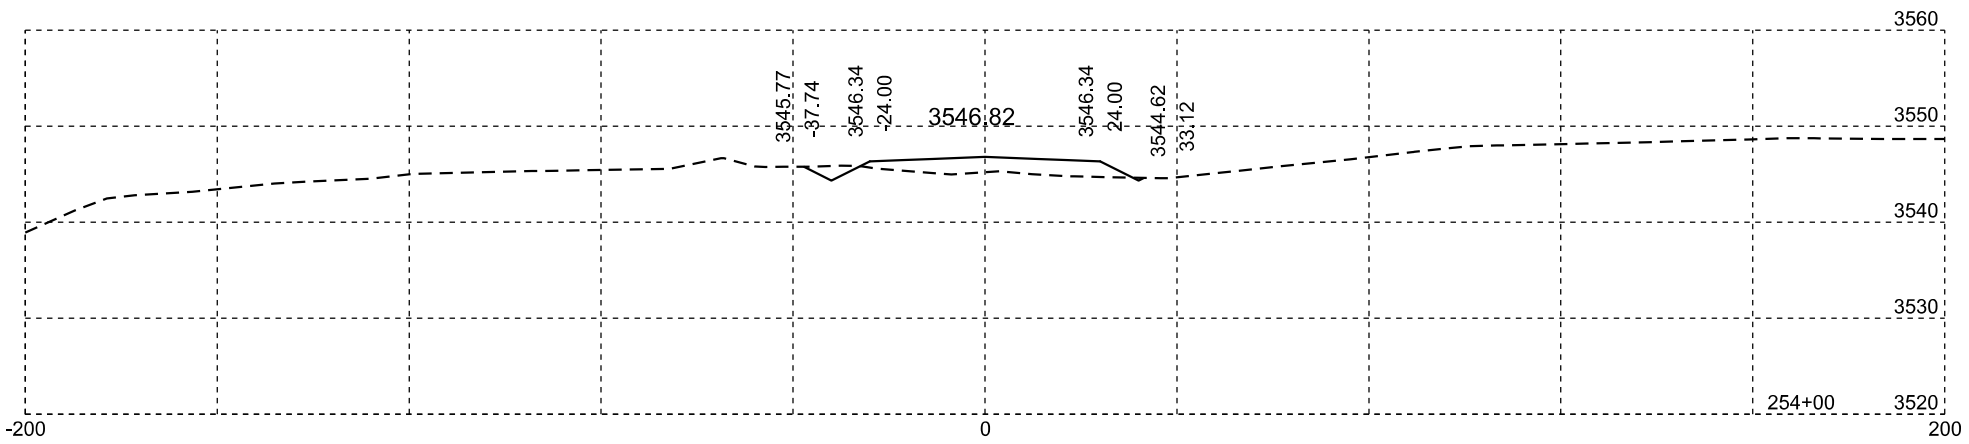

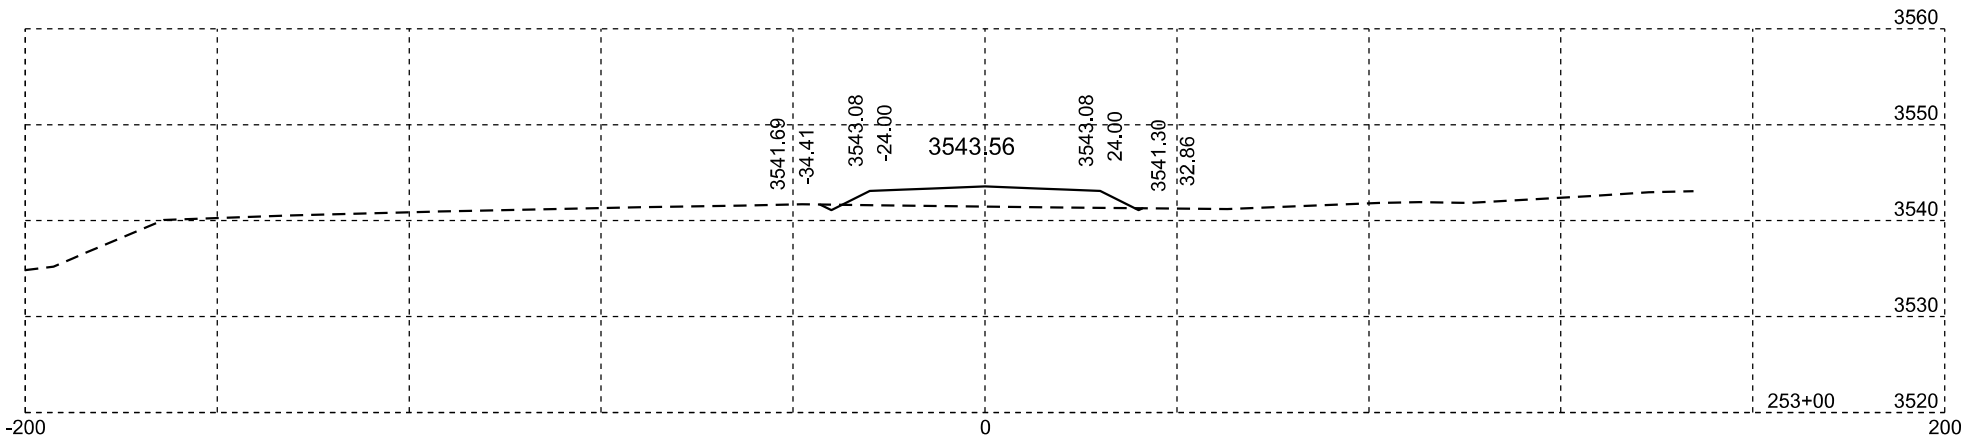

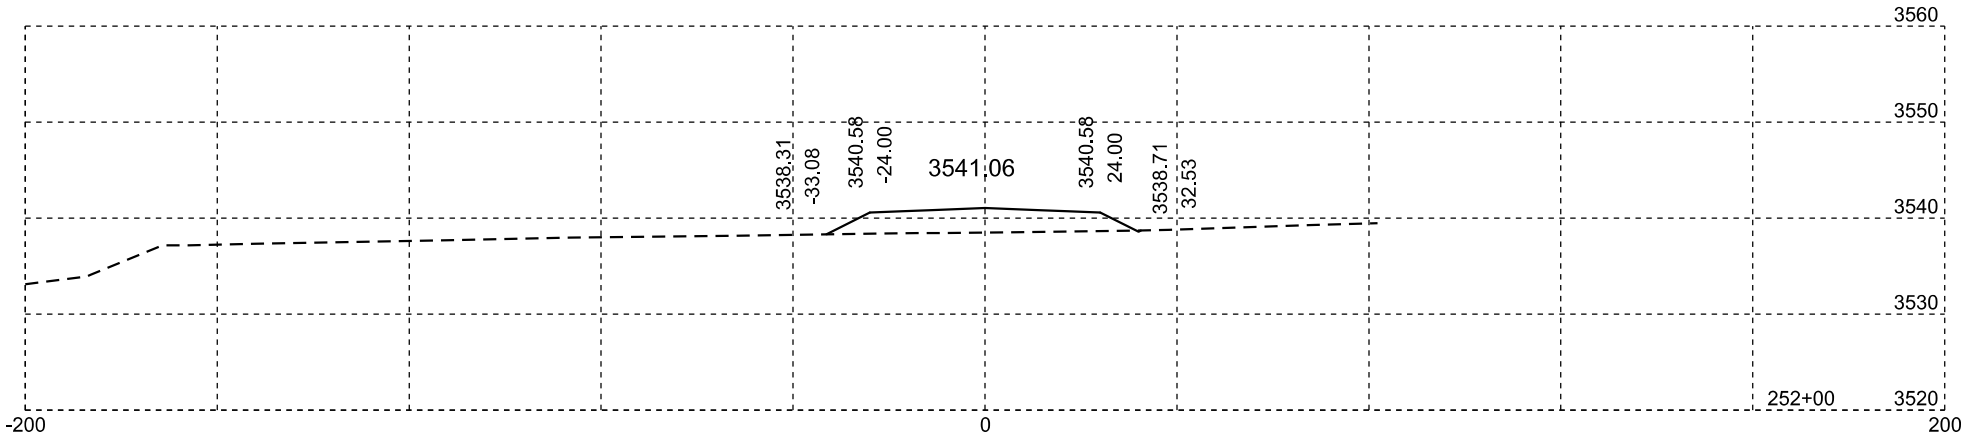

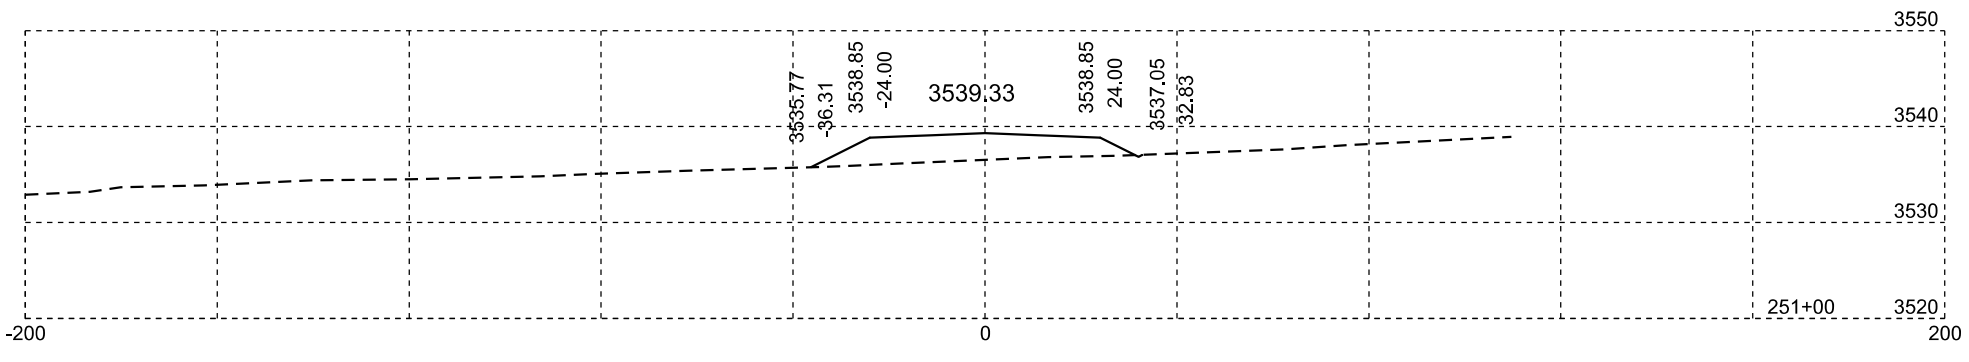

Rev 1-13-2015 RG

Plotting Date: 01/13/2015

STATE OF SOUTH DAKOTA	PROJECT	SHEET NO.	TOTAL SHEETS
	IM 0901(148)40	X9	X84

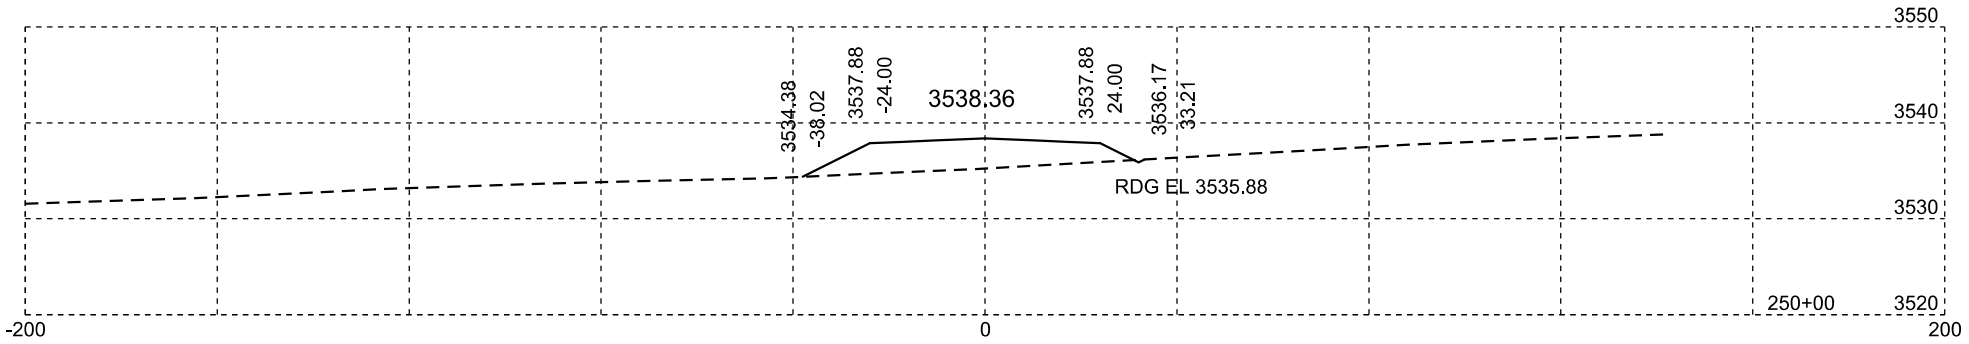

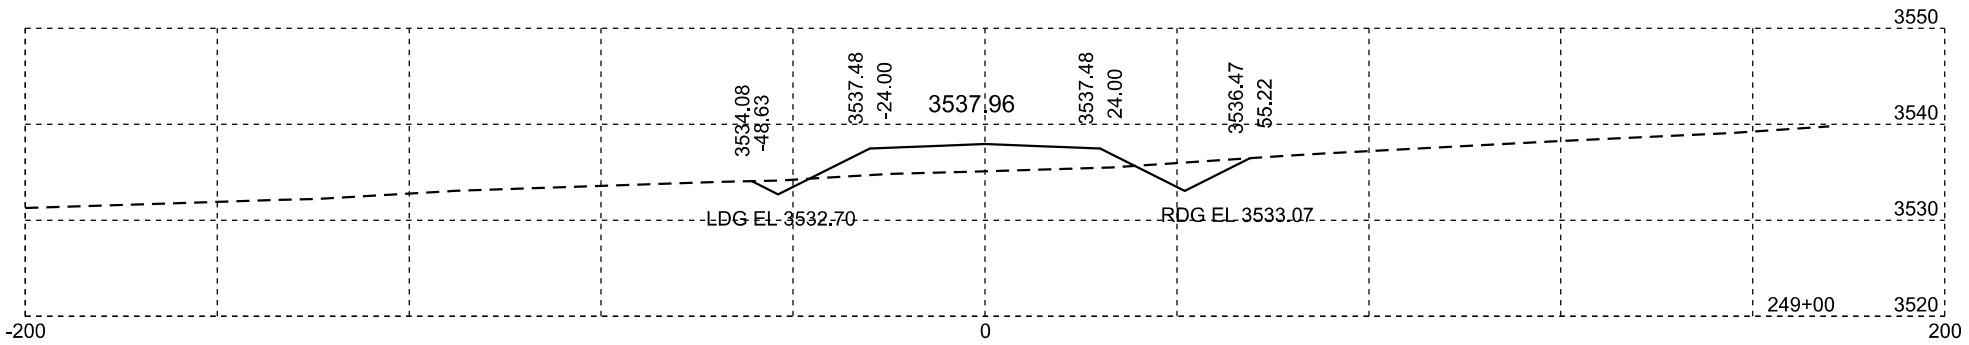

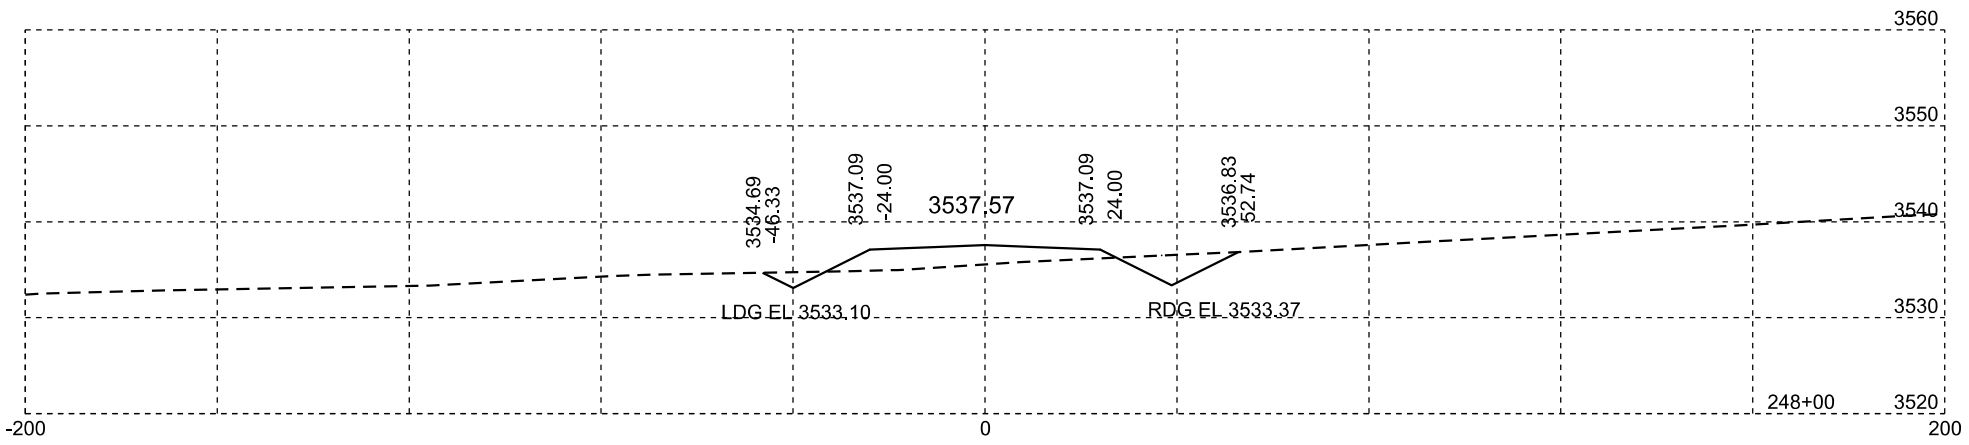

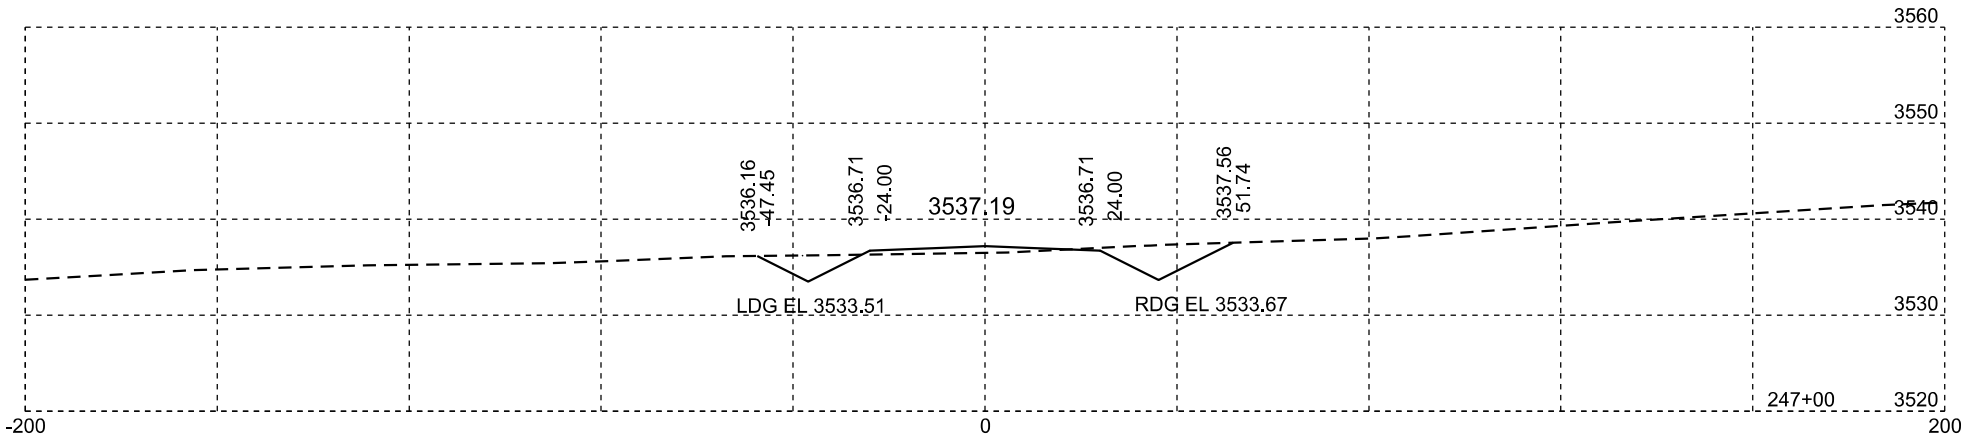

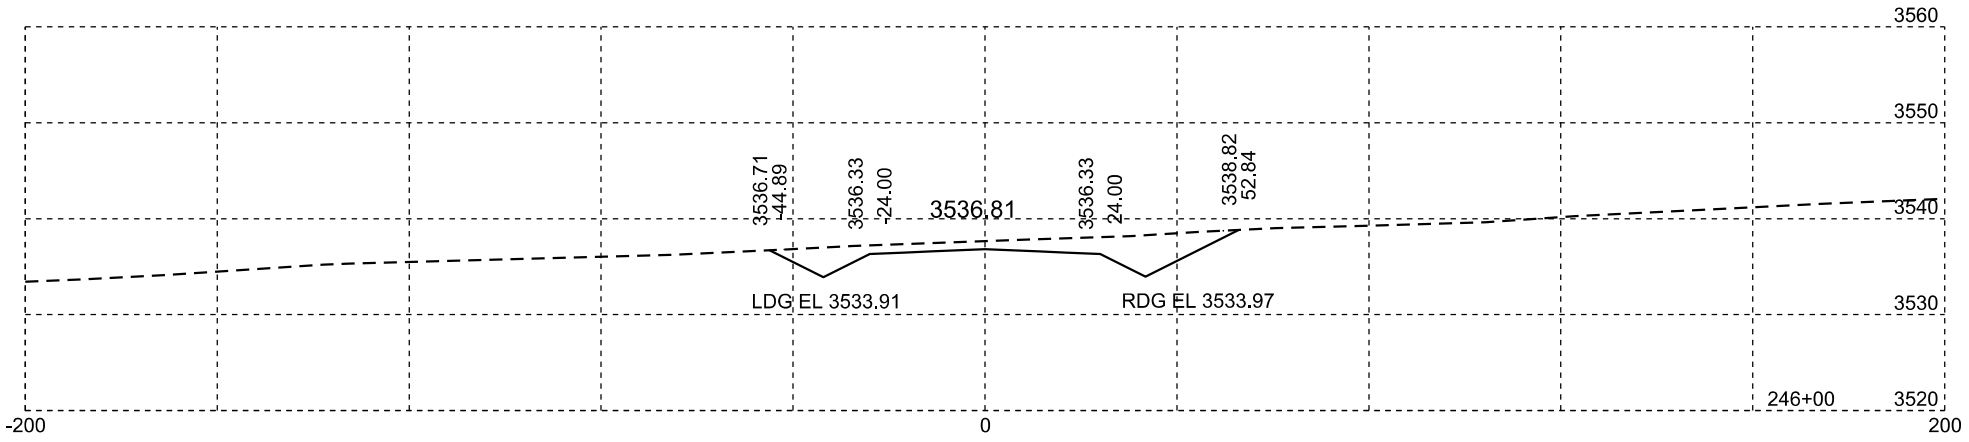

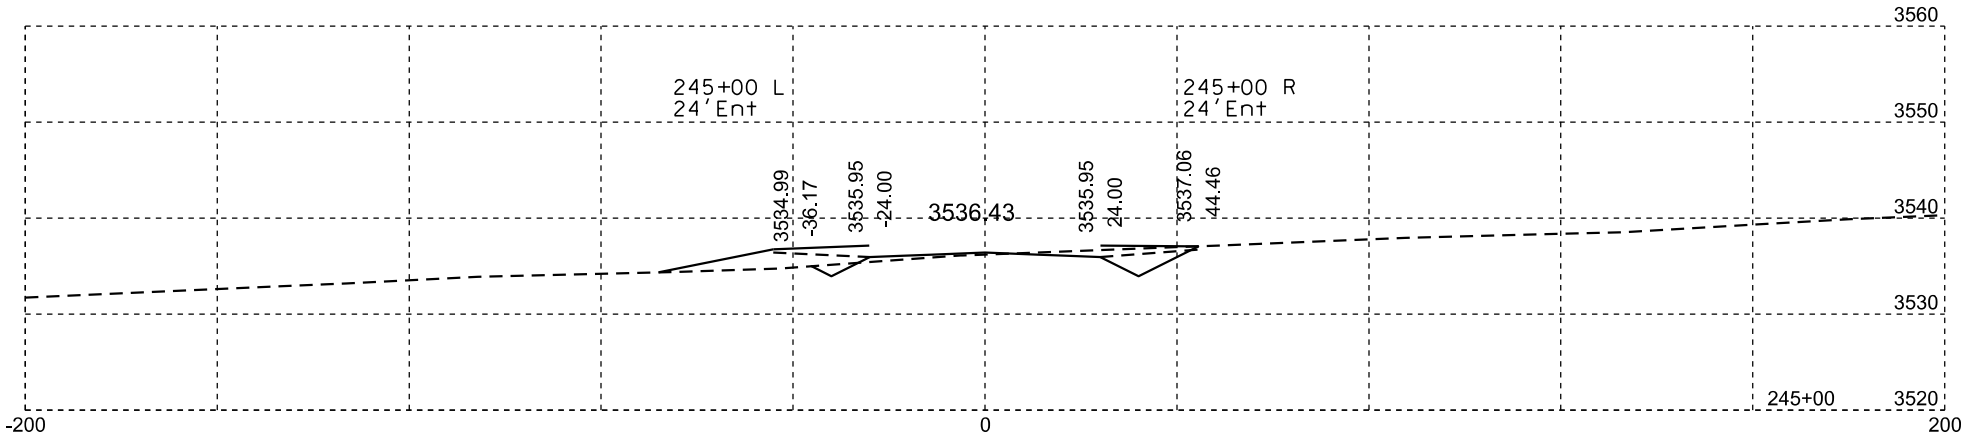

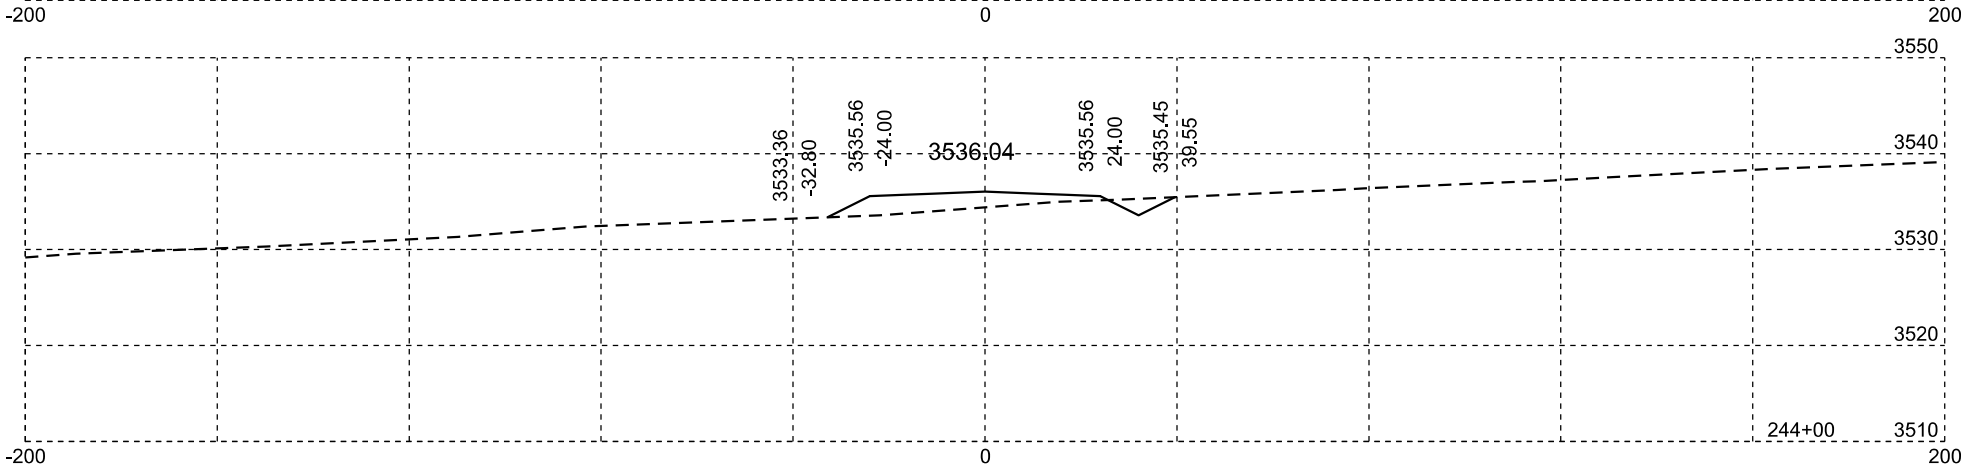

Plotting Date: 06/04/2014

STATE OF SOUTH DAKOTA	PROJECT	SHEET NO.	TOTAL SHEETS
	IM 0901(148)40	X10	X81

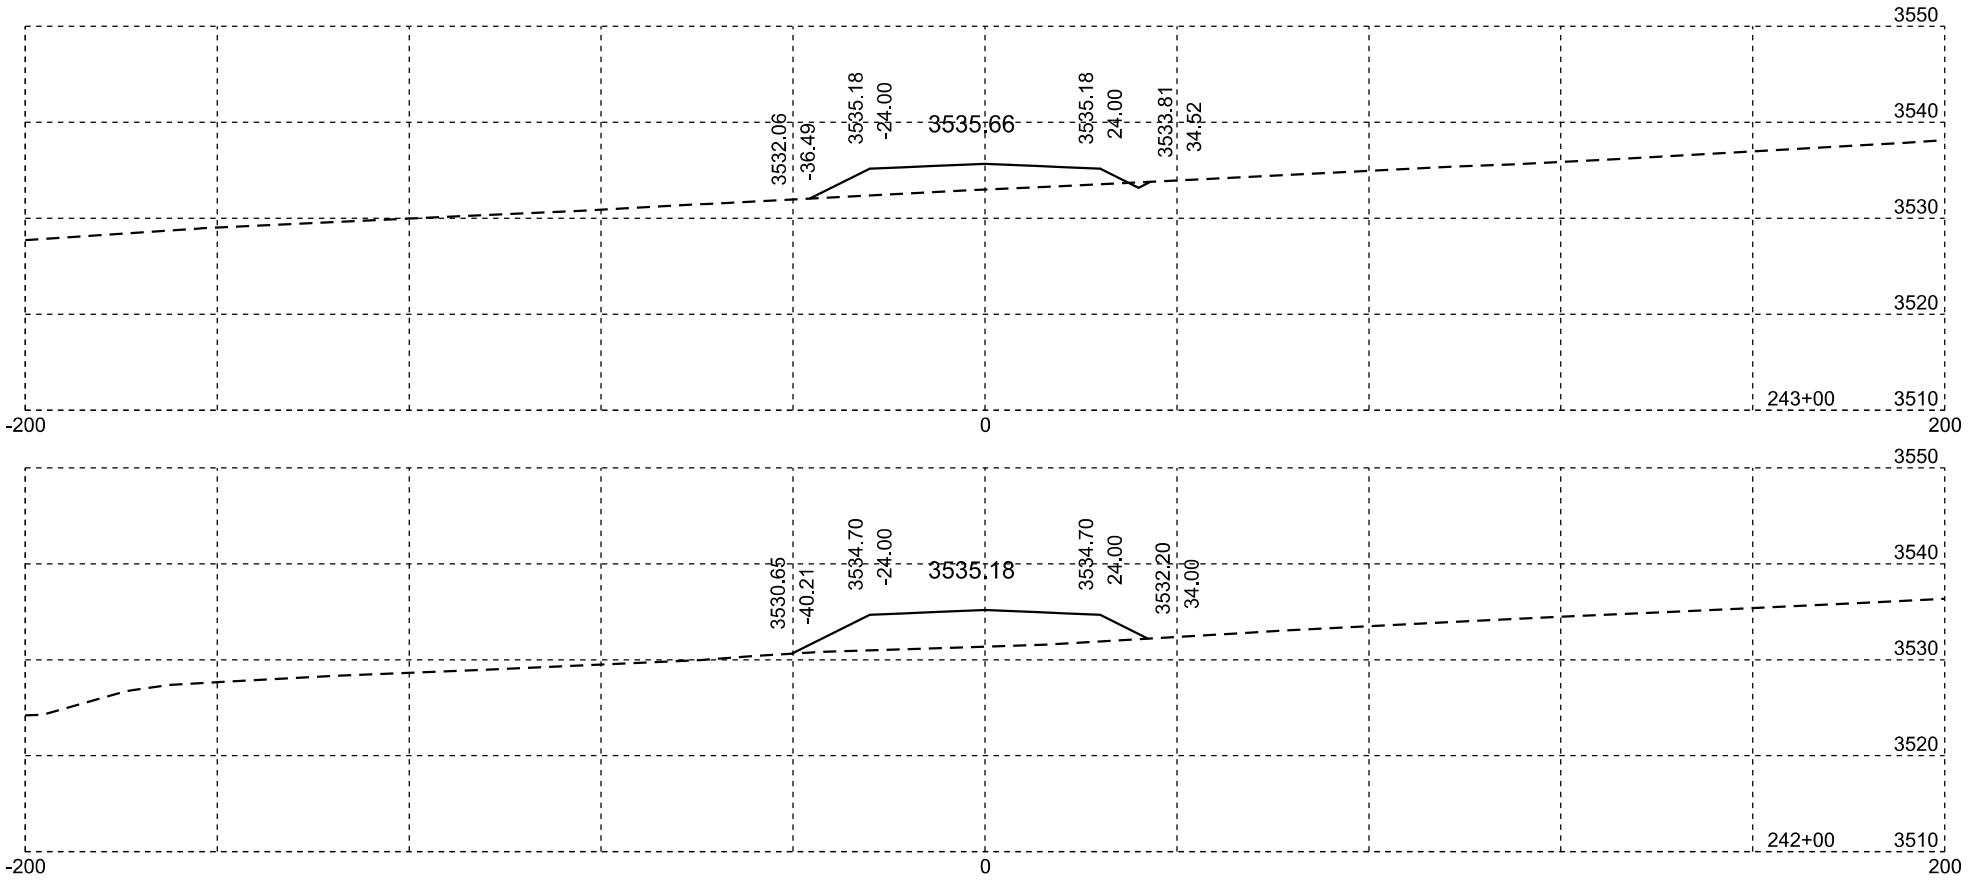

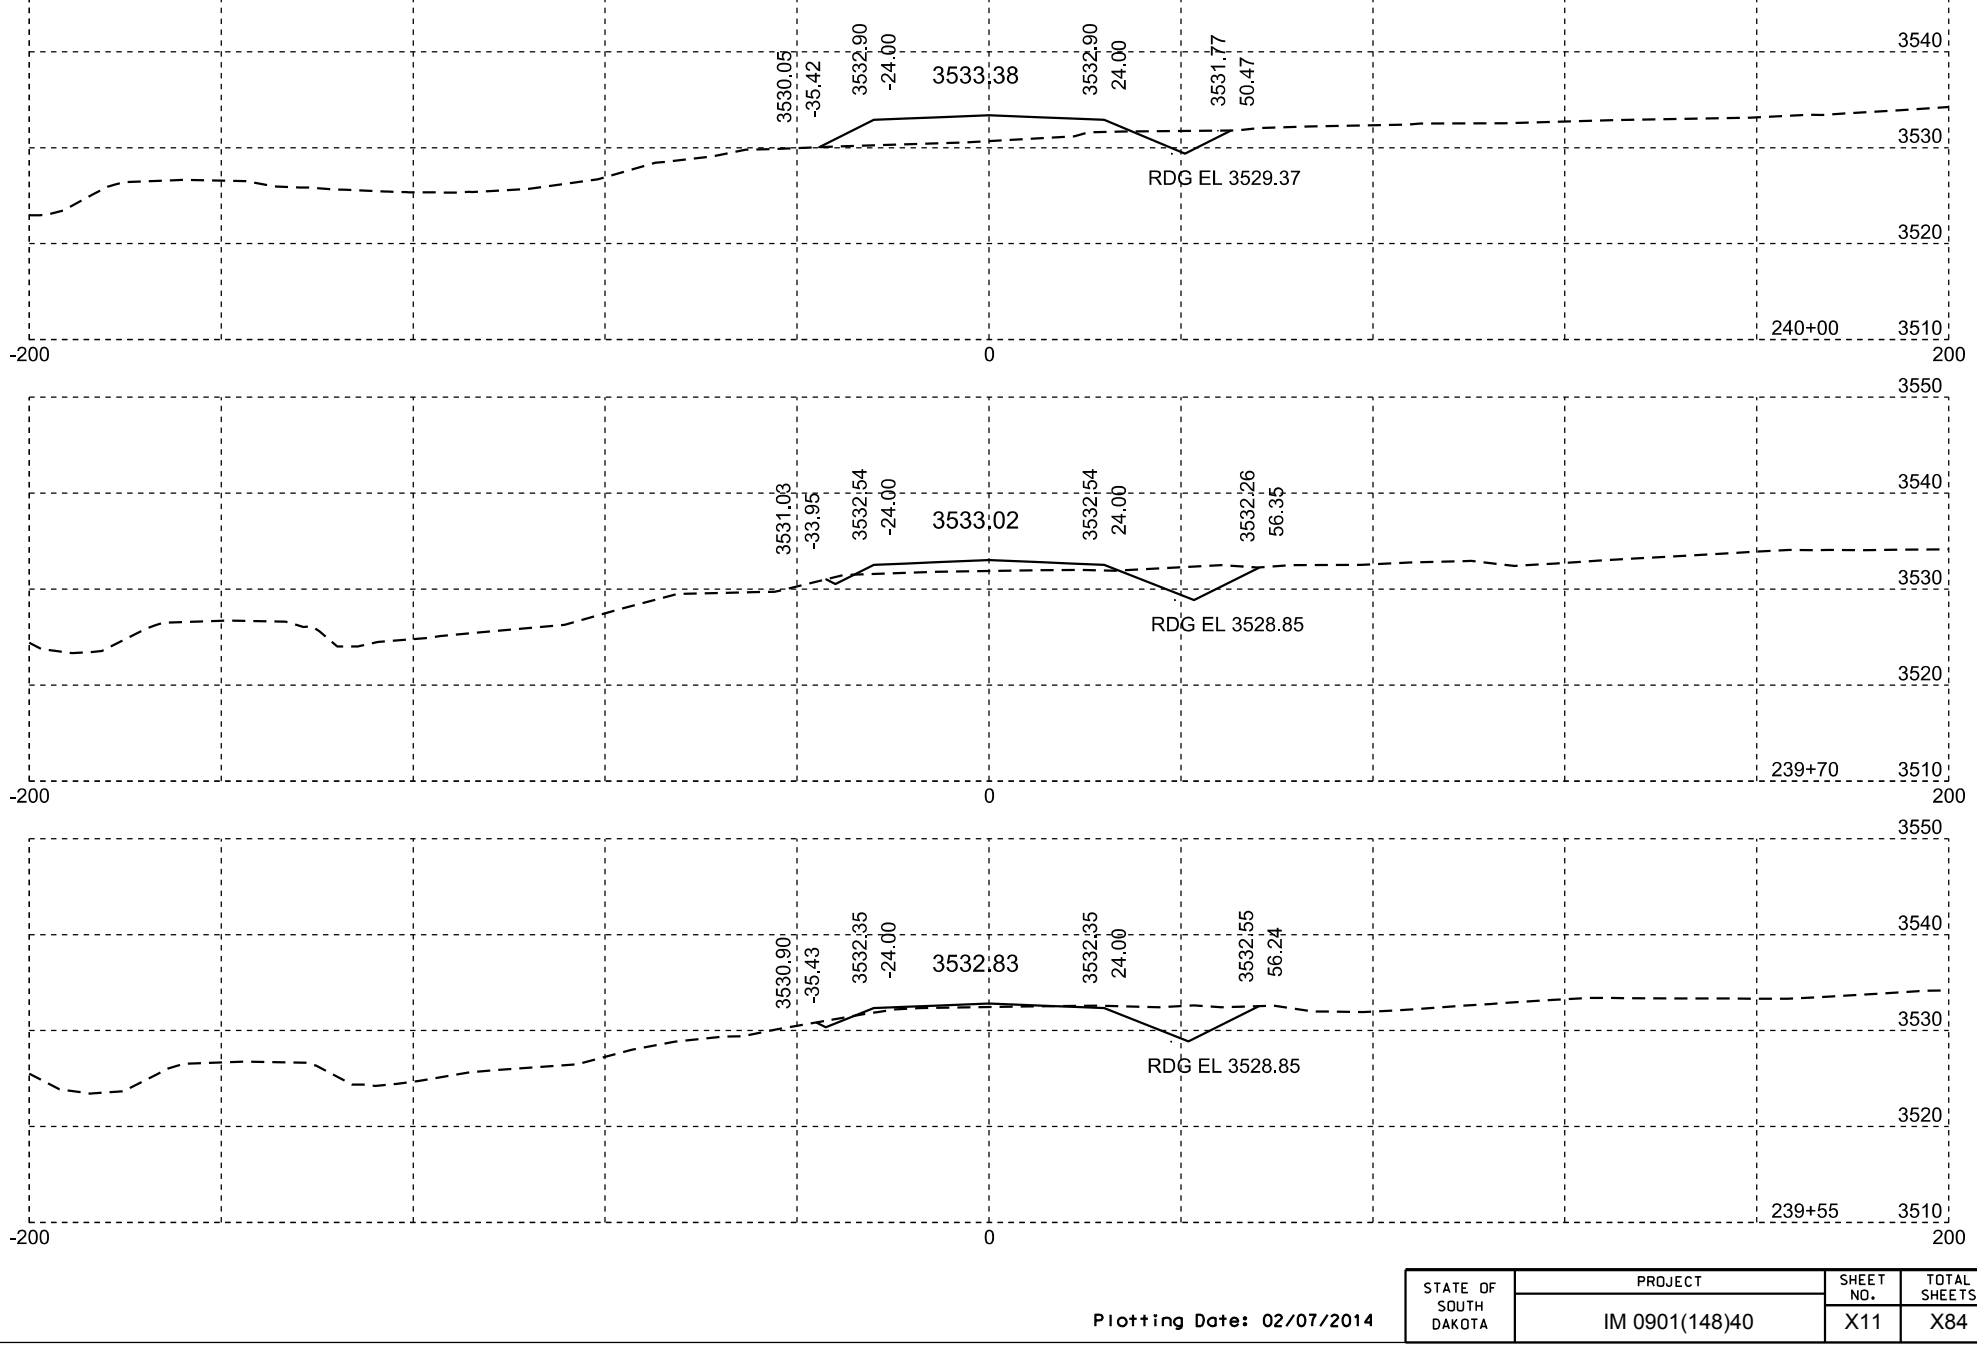

Plotting Date: 02/07/2014

STATE OF SOUTH DAKOTA	PROJECT	SHEET NO.	TOTAL SHEETS
	IM 0901(148)40	X11	X84

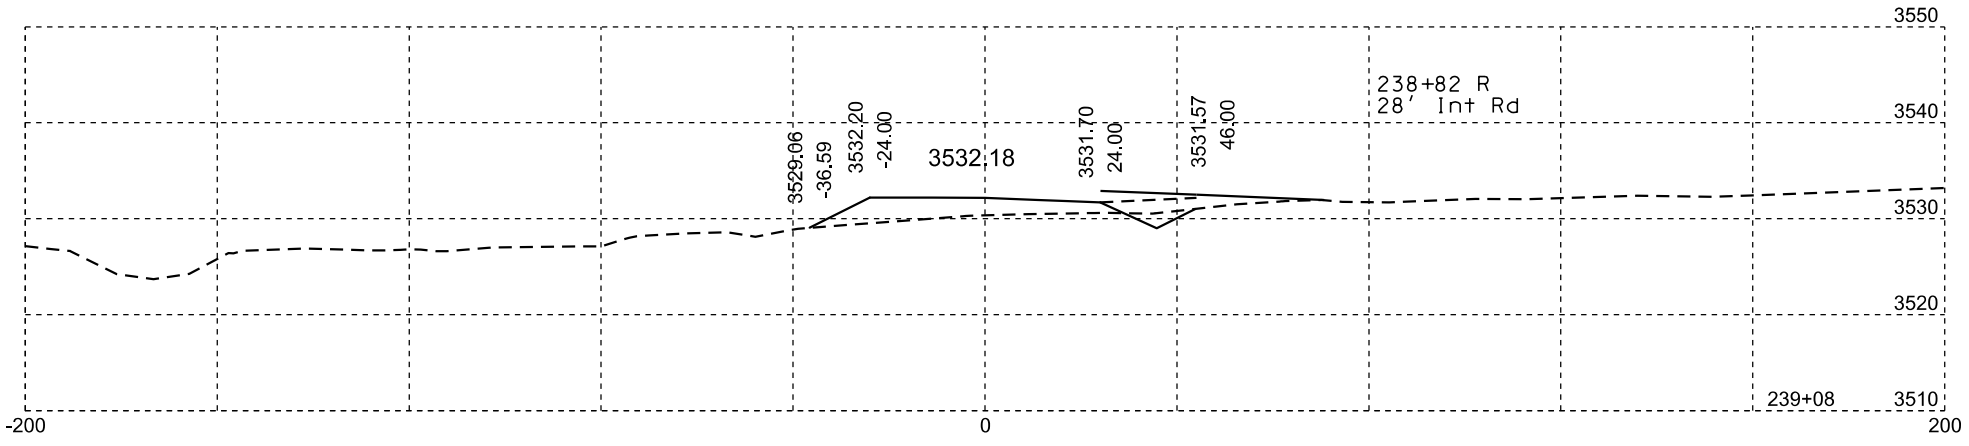

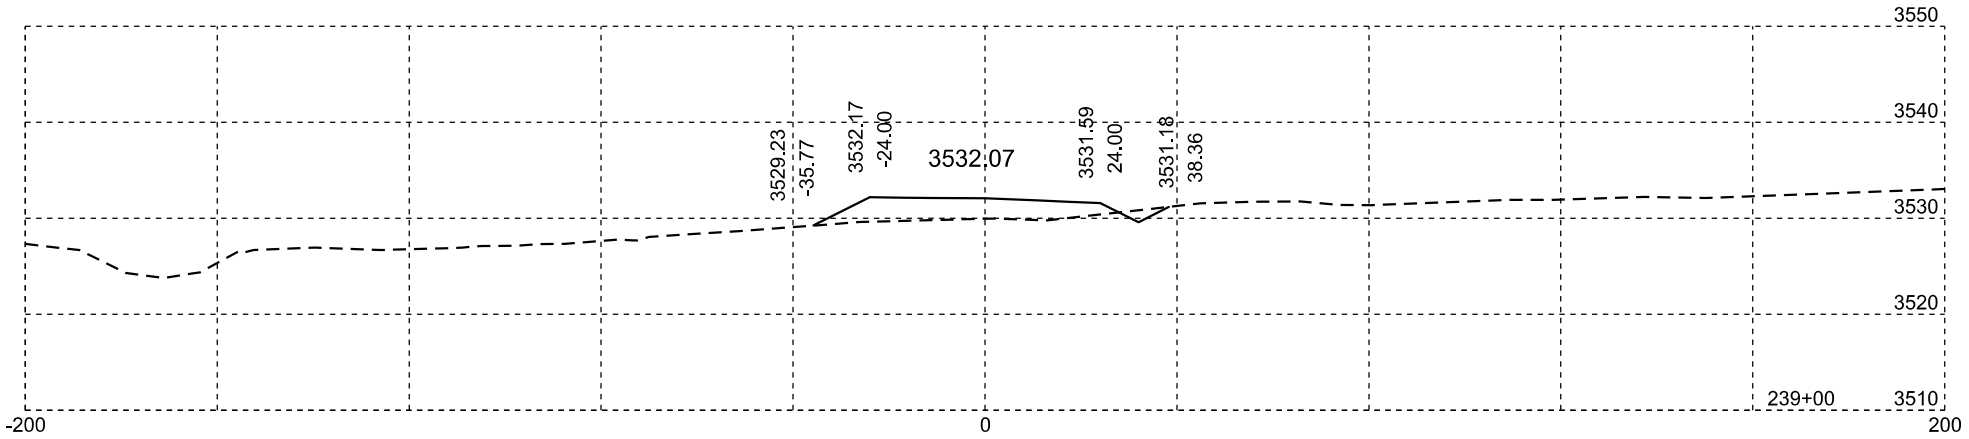

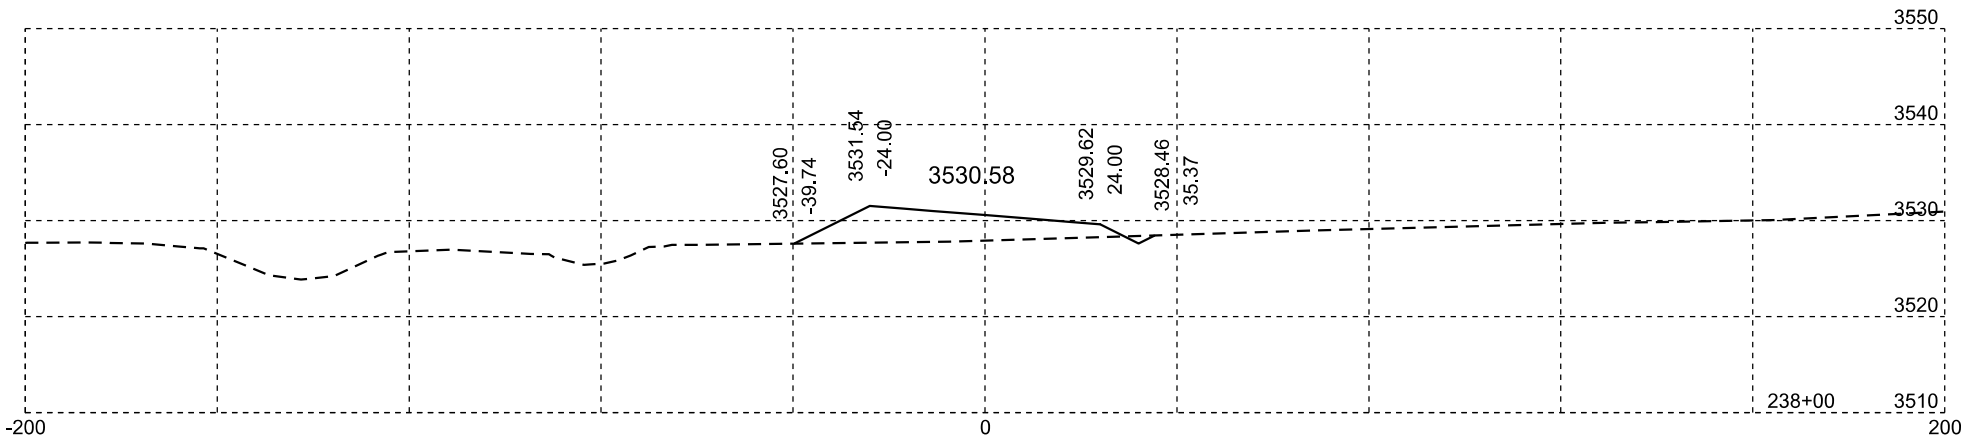

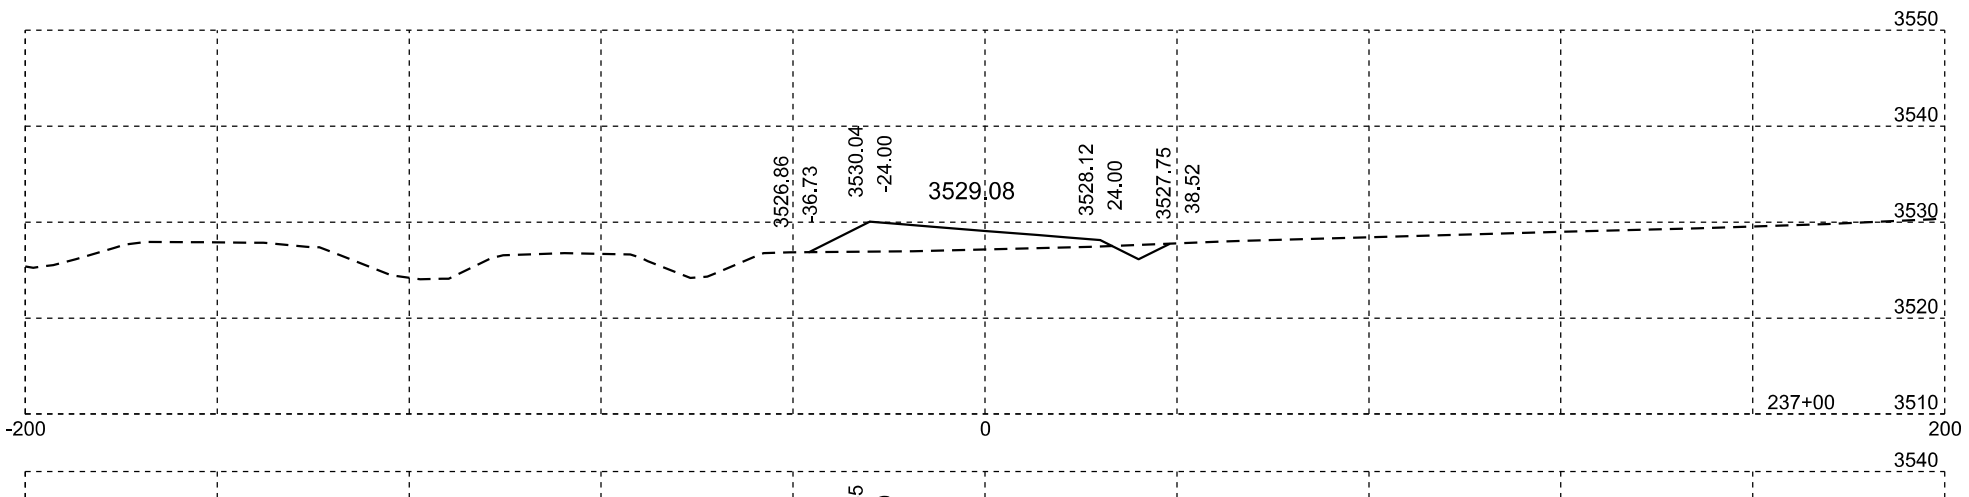

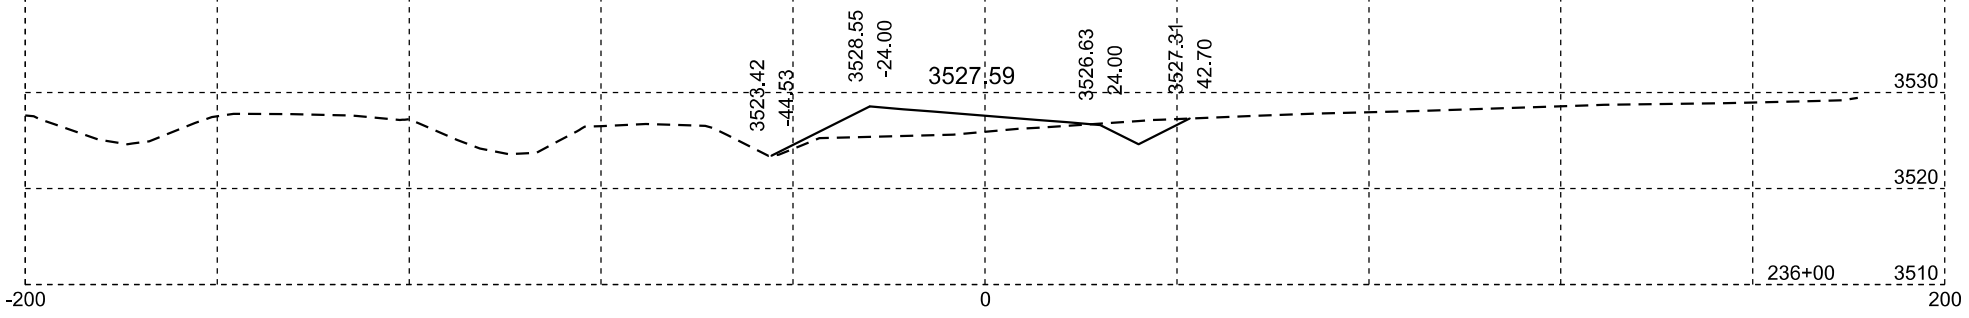

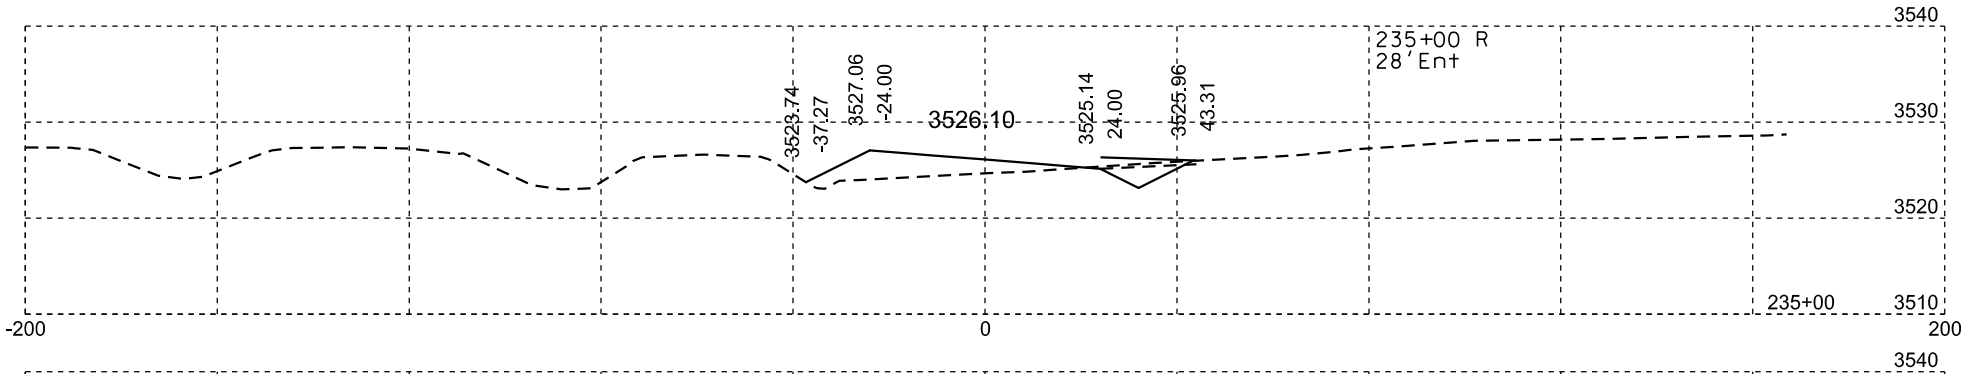

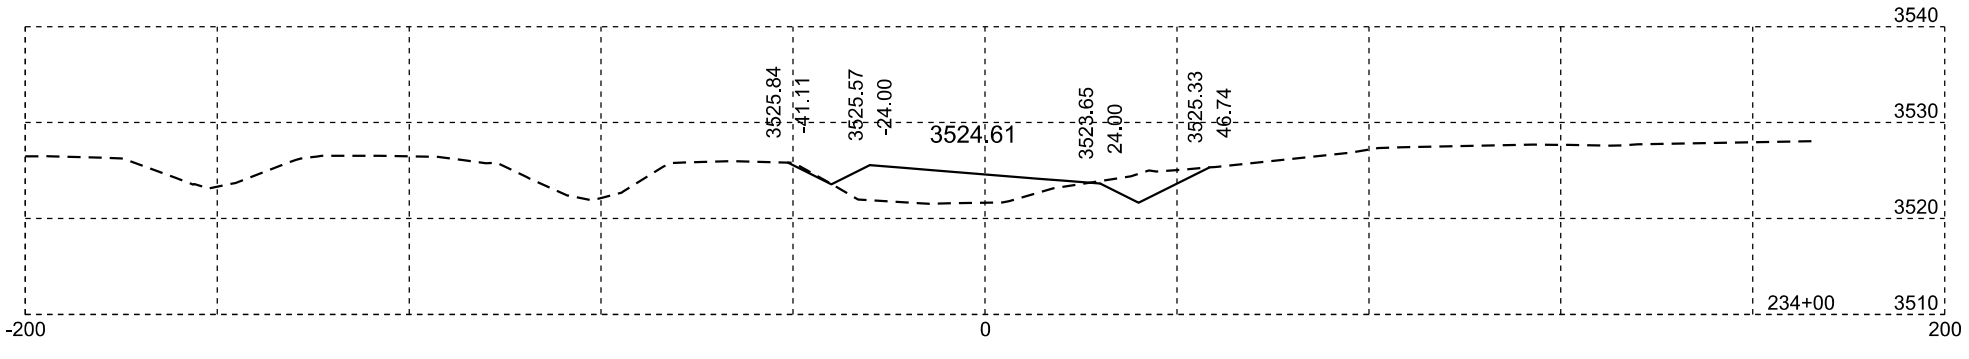

Plotting Date: 02/07/2014

STATE OF SOUTH DAKOTA	PROJECT	SHEET NO.	TOTAL SHEETS
	IM 0901(148)40	X12	X84

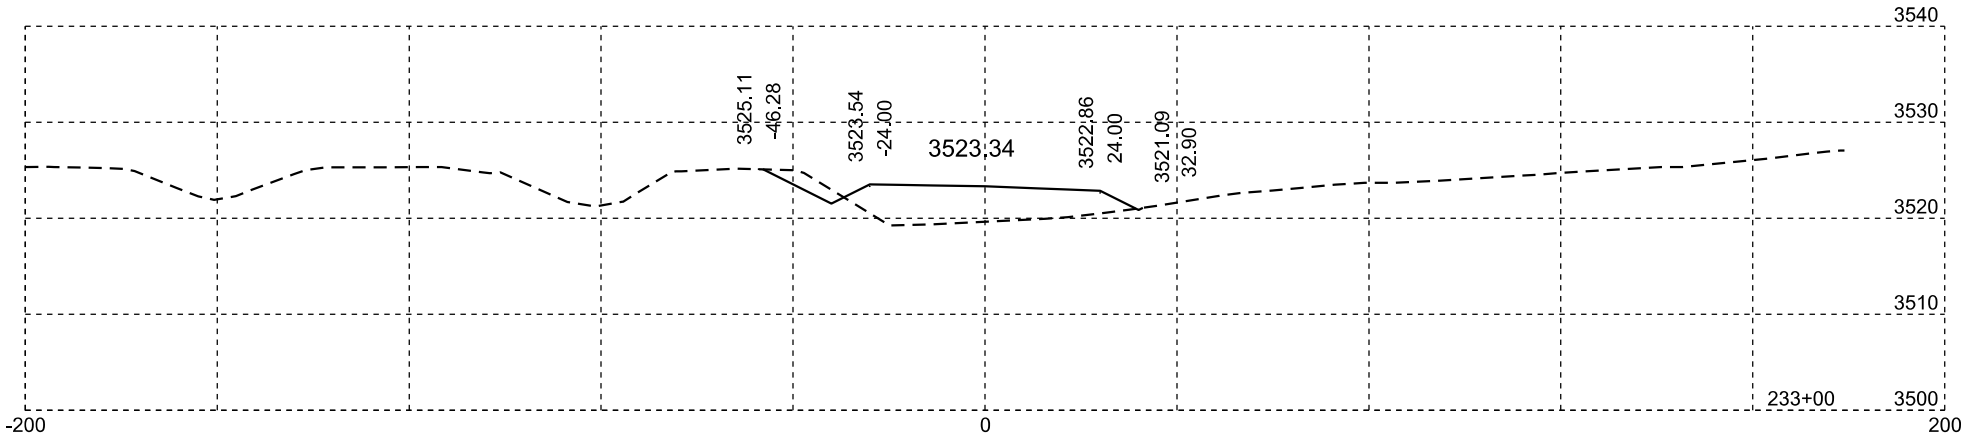

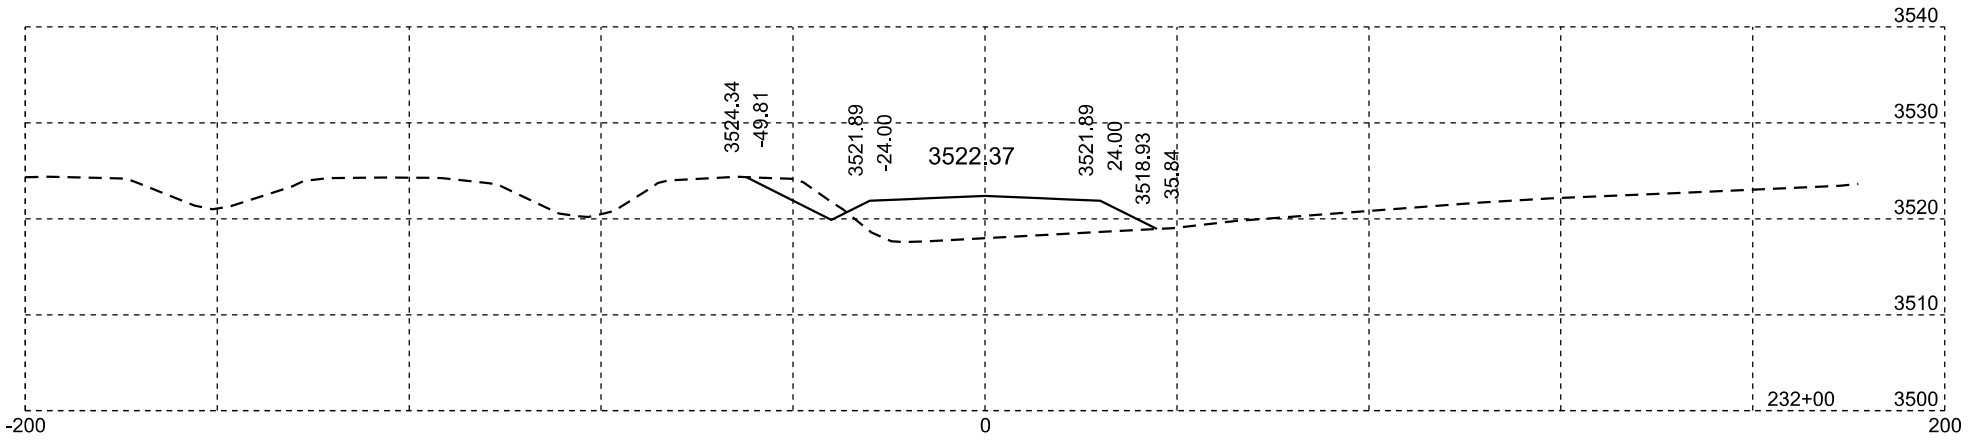

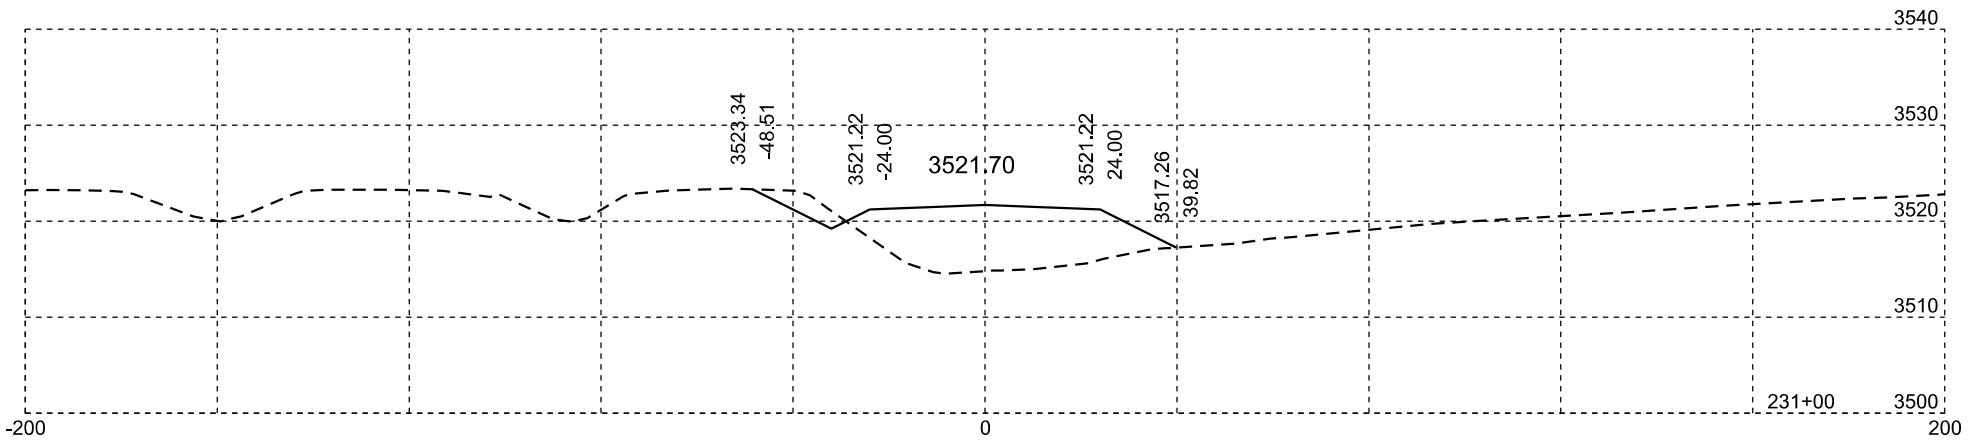

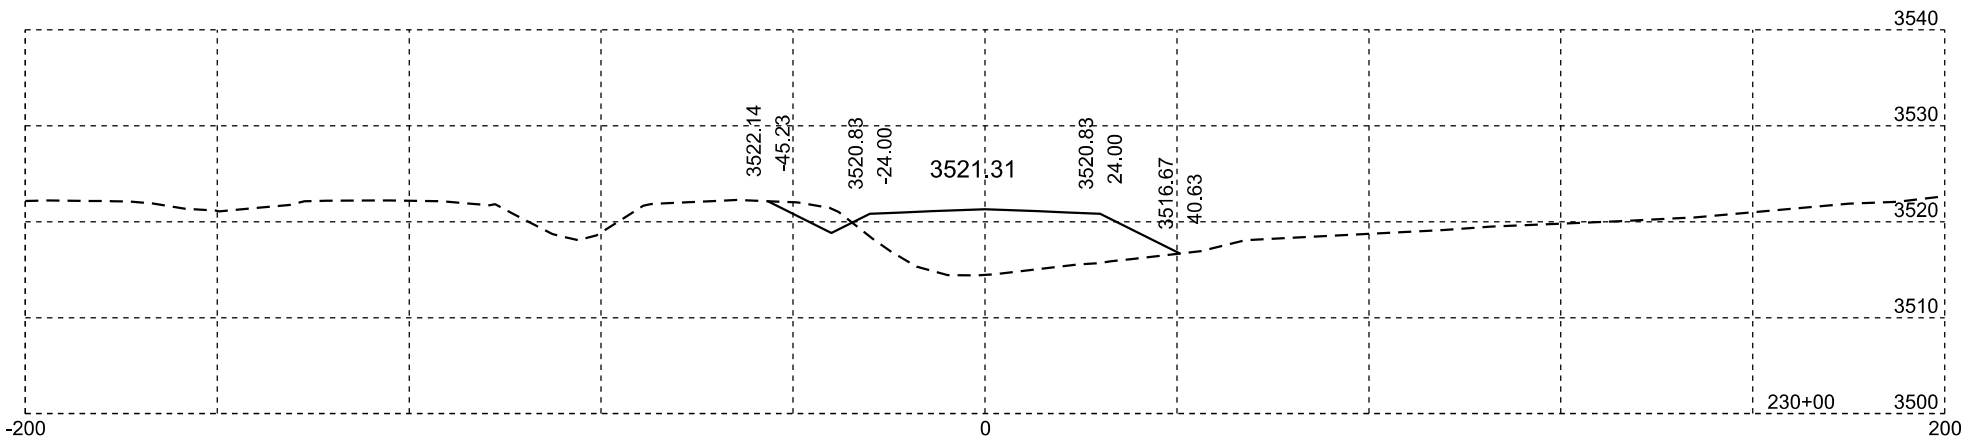

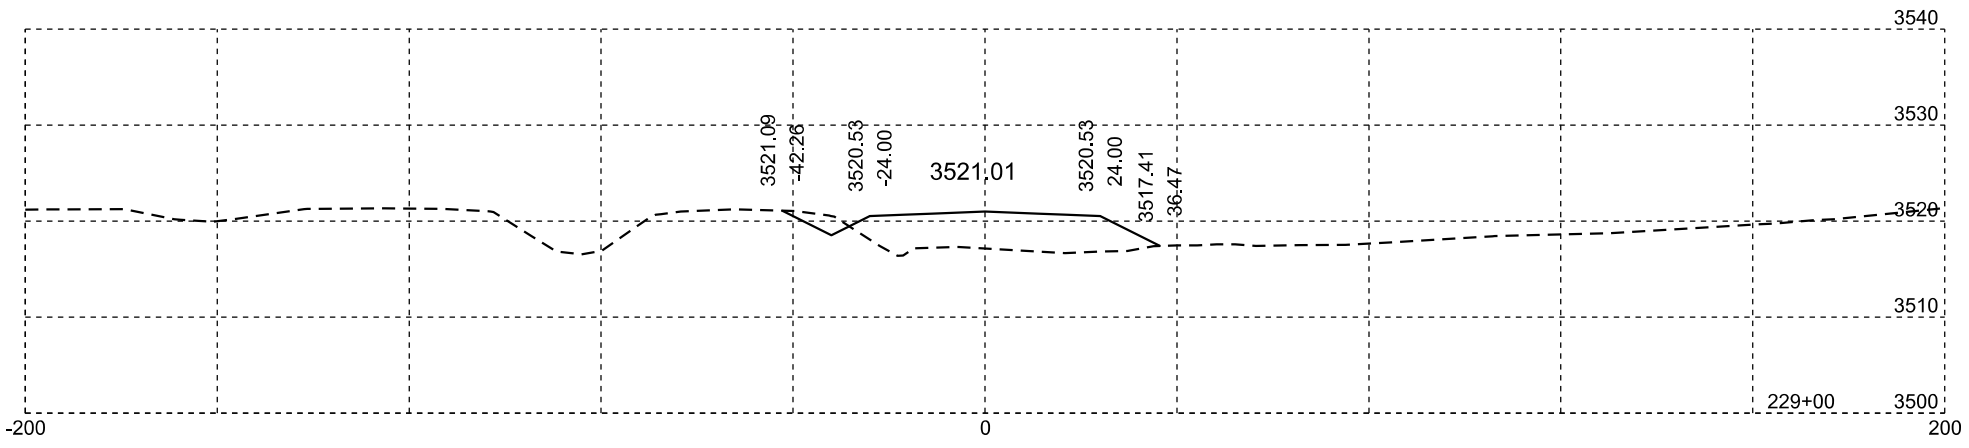

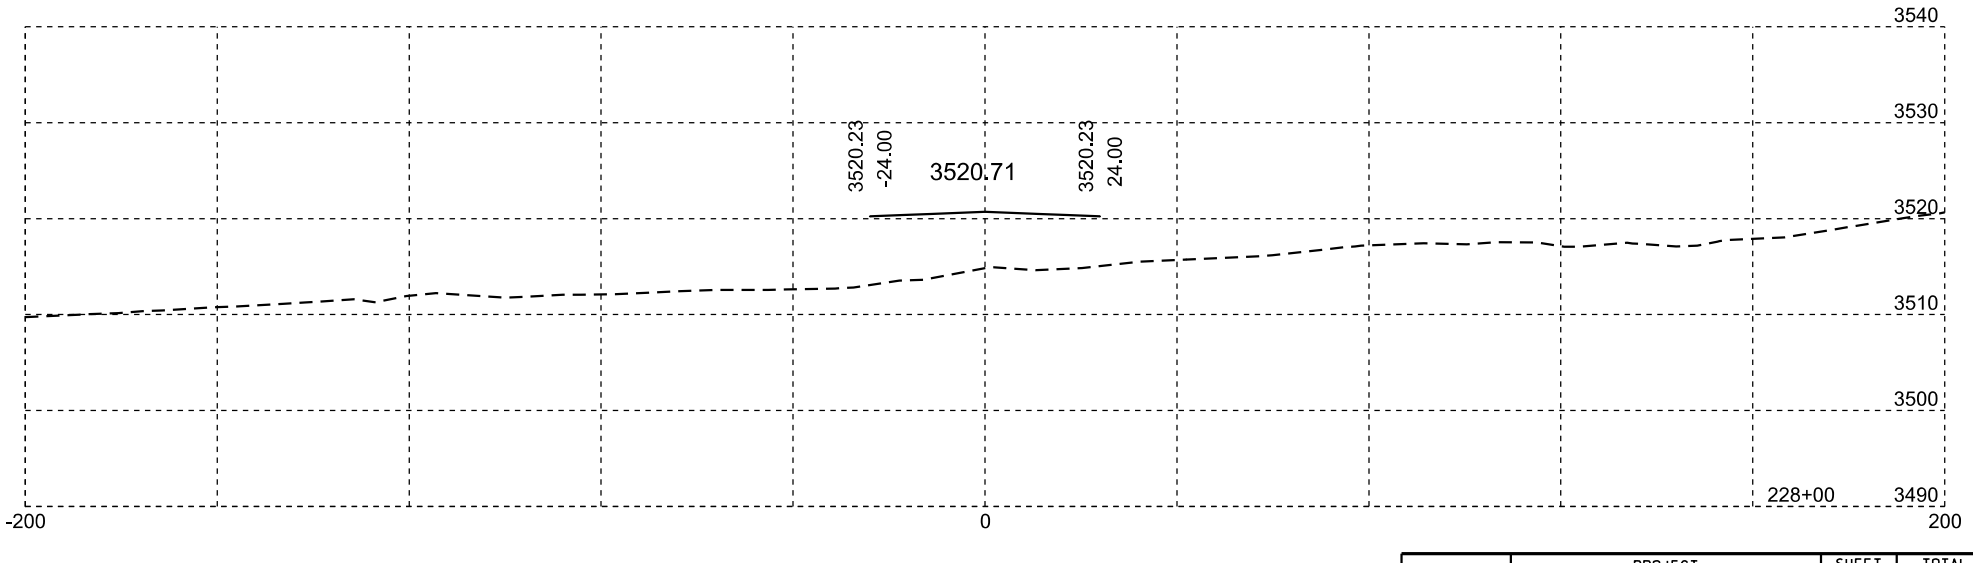

Plotting Date: 02/07/2014

STATE OF SOUTH DAKOTA	PROJECT	SHEET NO.	TOTAL SHEETS
	IM 0901(148)40	X13	X84

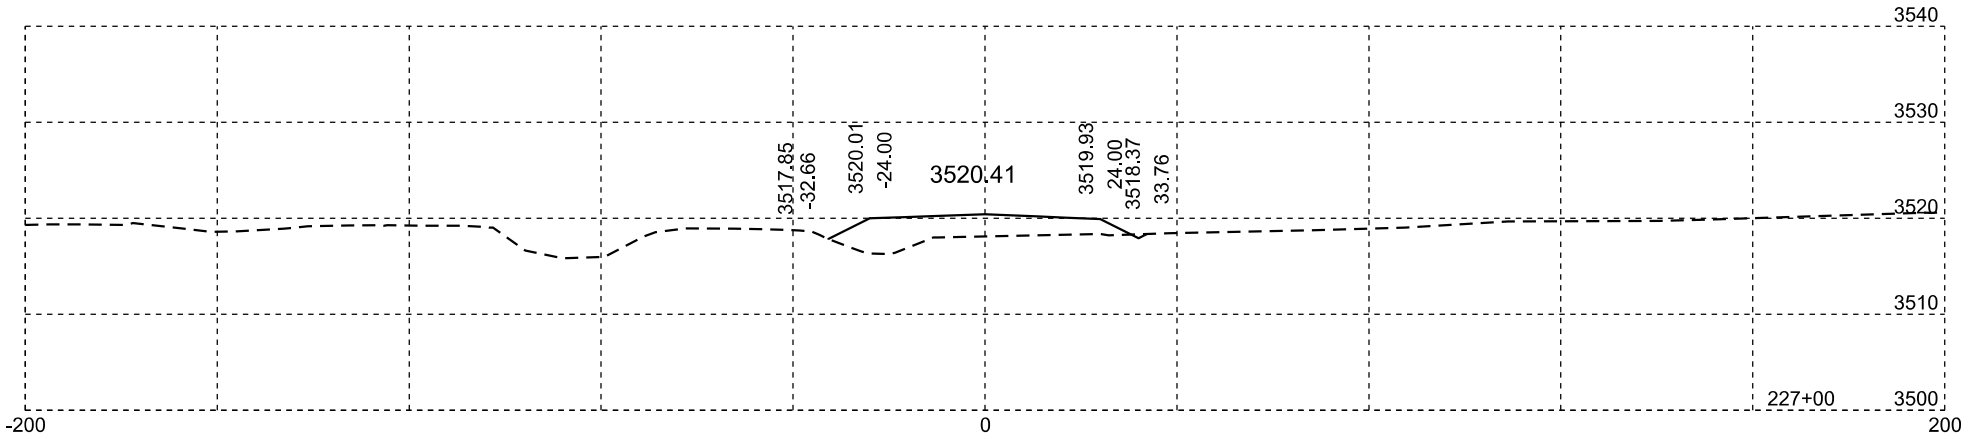

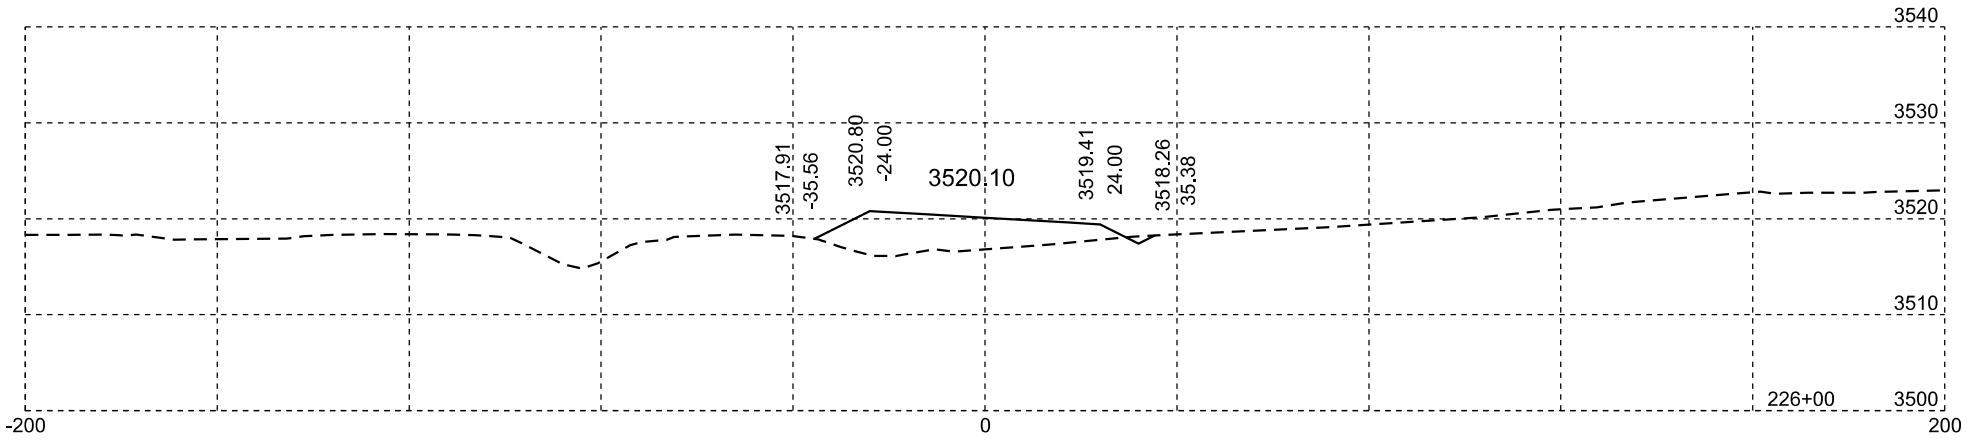

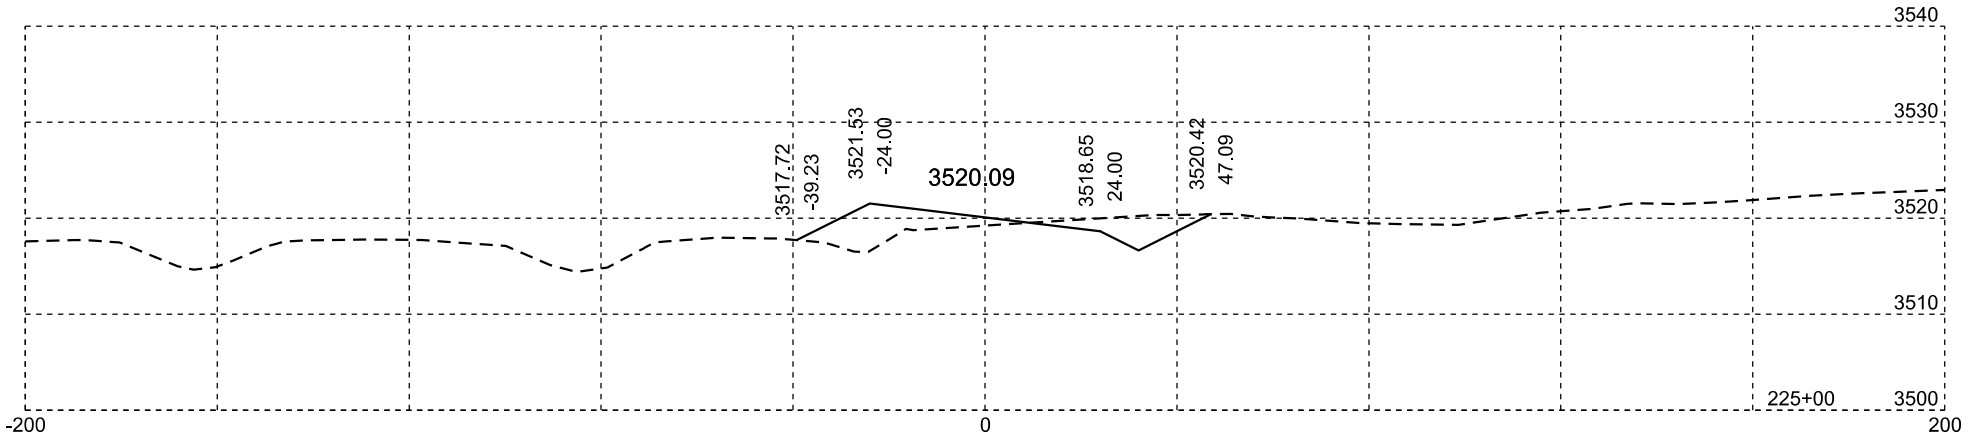

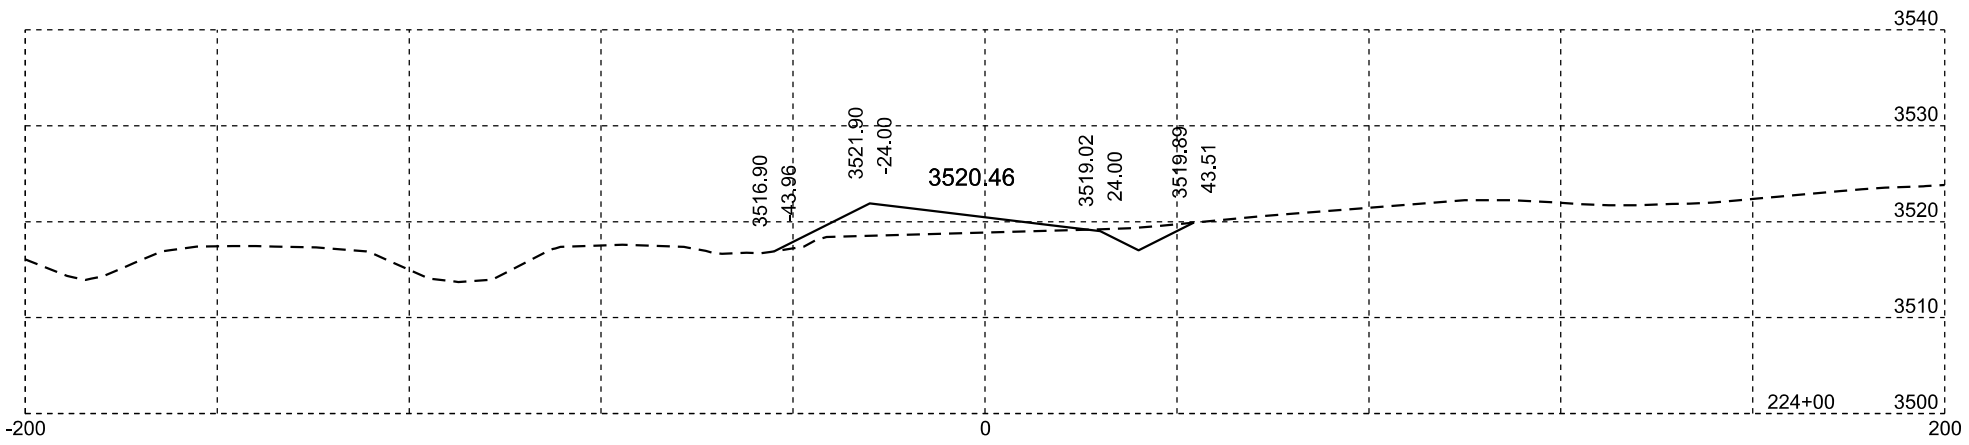

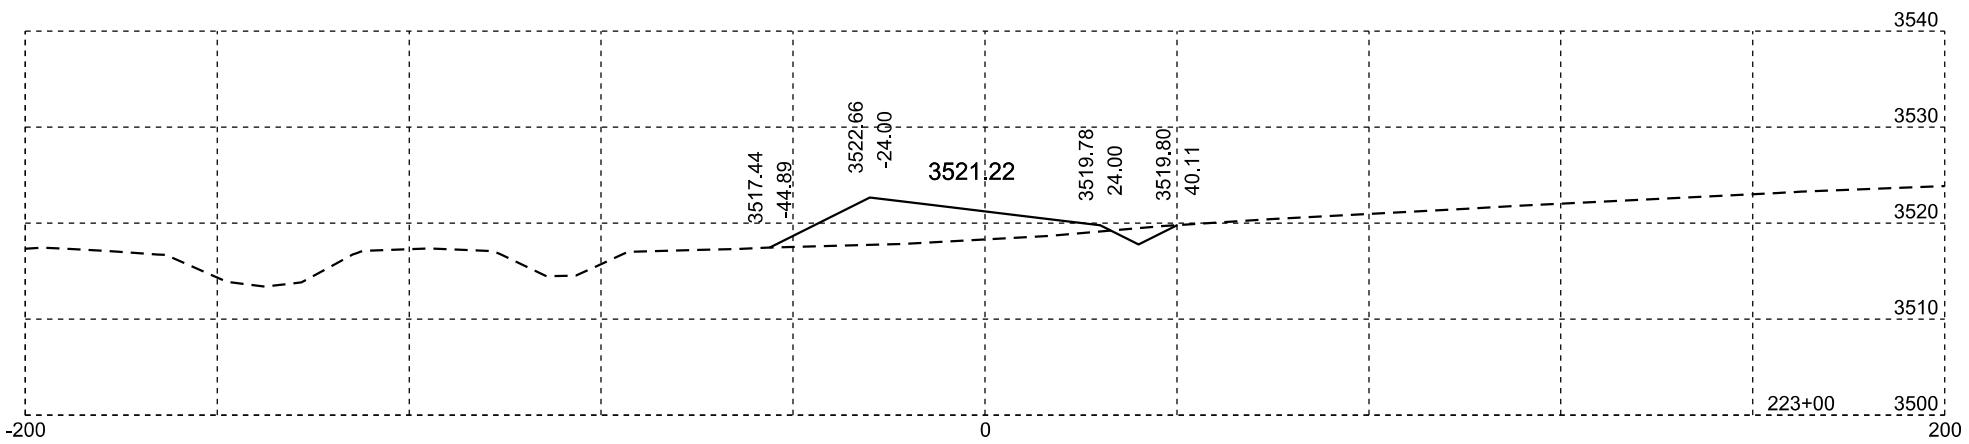

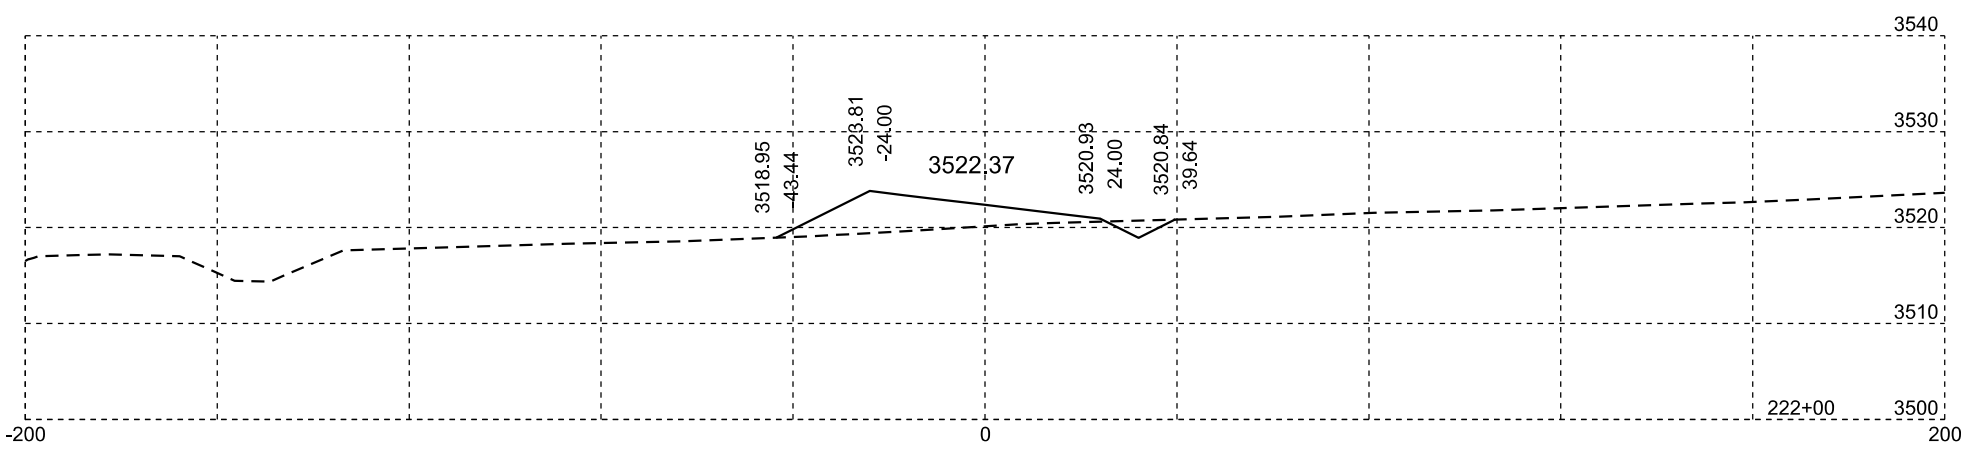

Plotting Date: 02/07/2014

STATE OF SOUTH DAKOTA	PROJECT	SHEET NO.	TOTAL SHEETS
	IM 0901(148)40	X14	X84

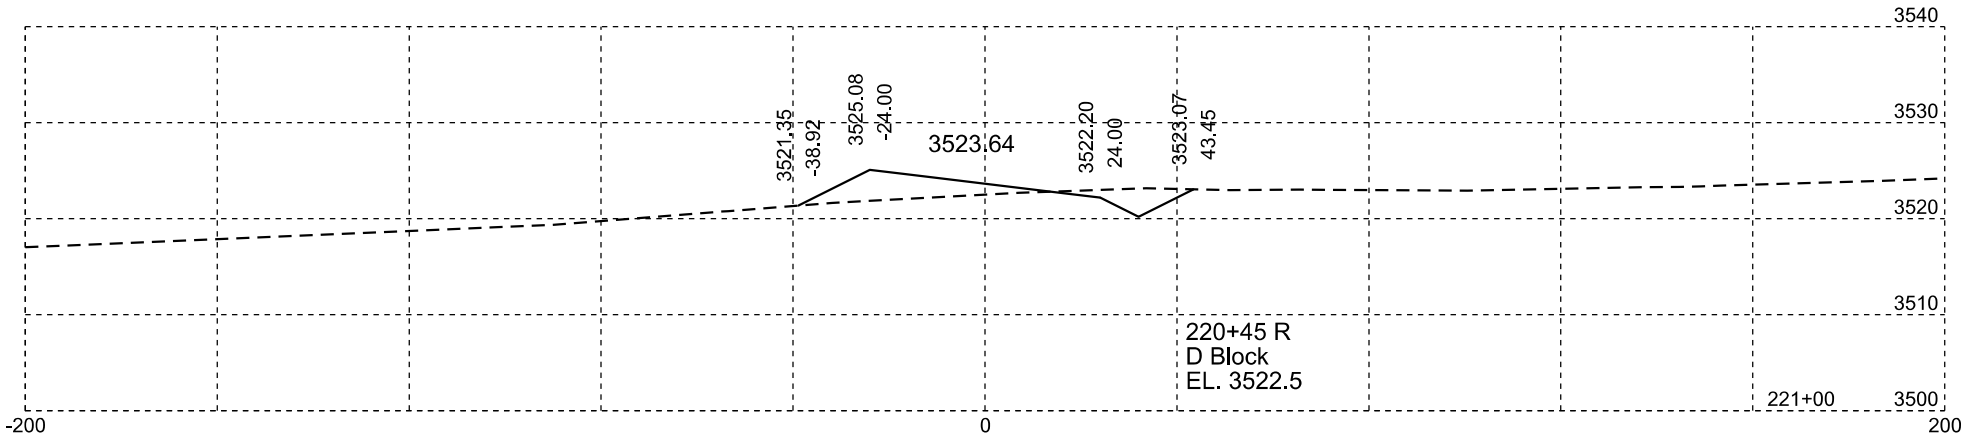

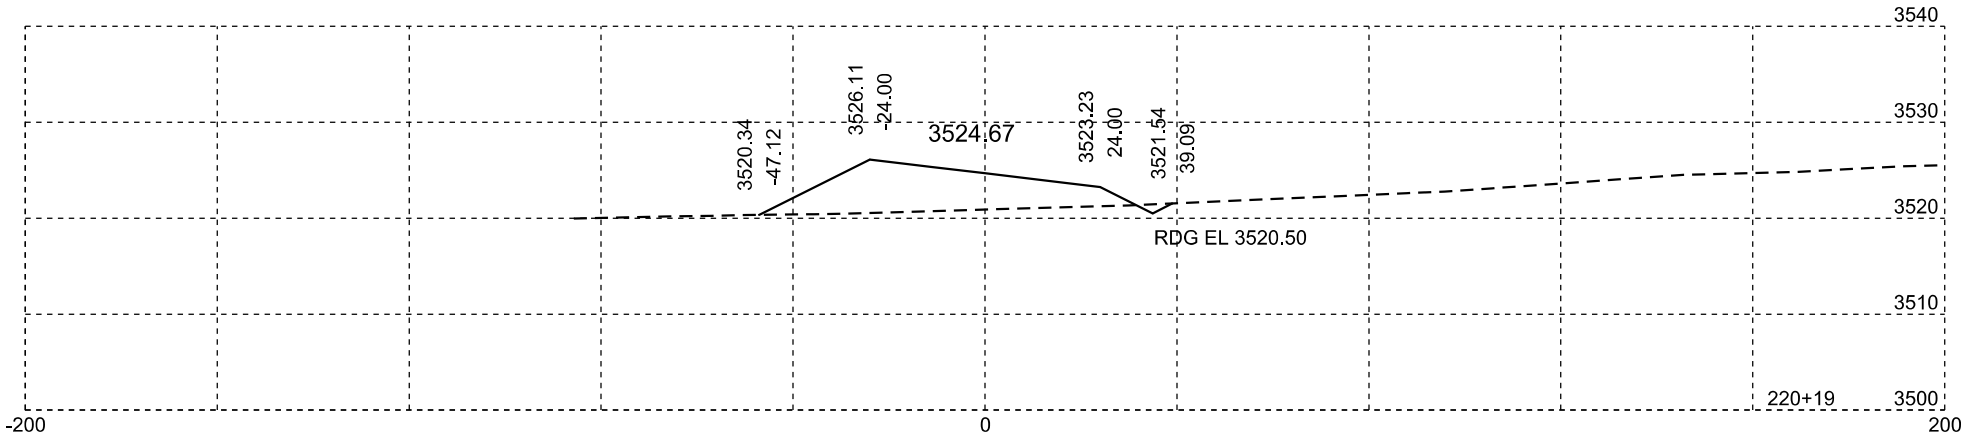

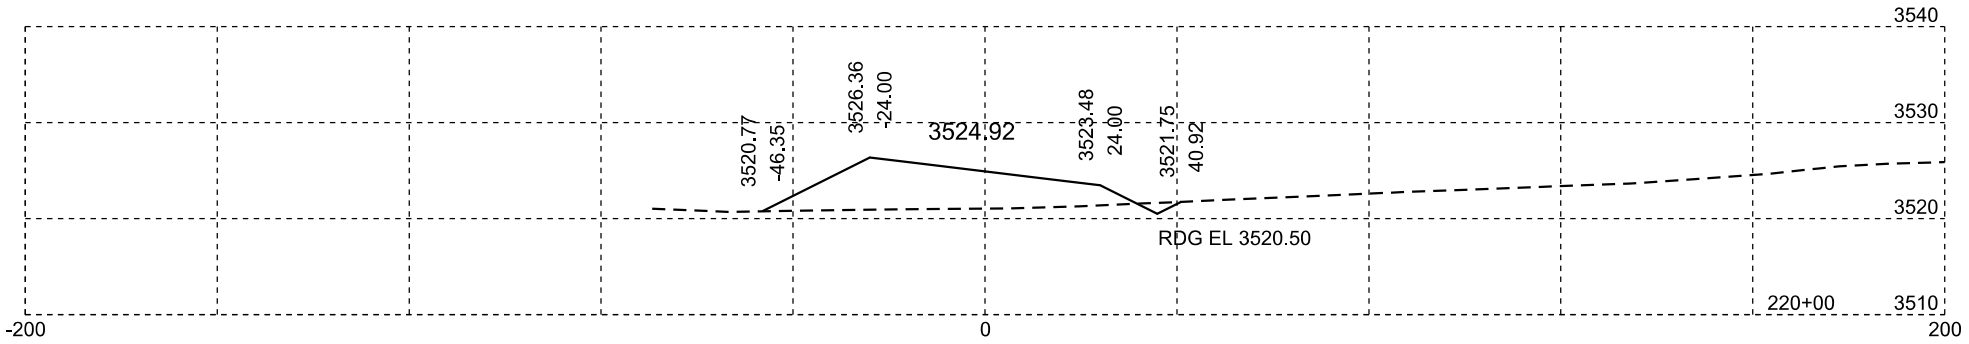

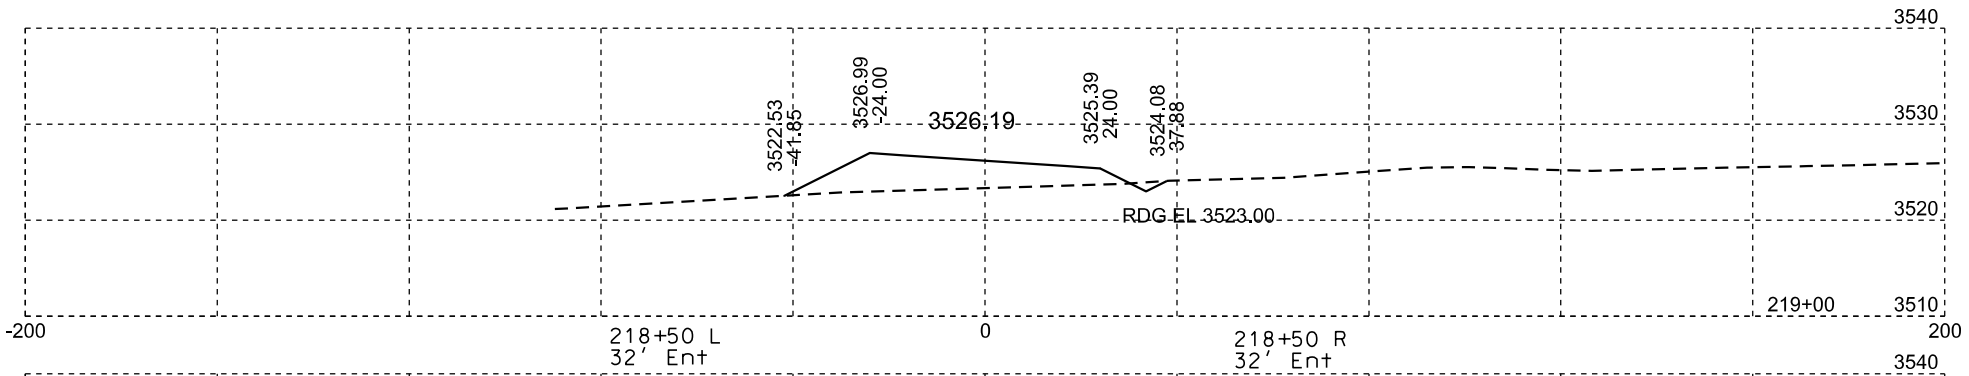

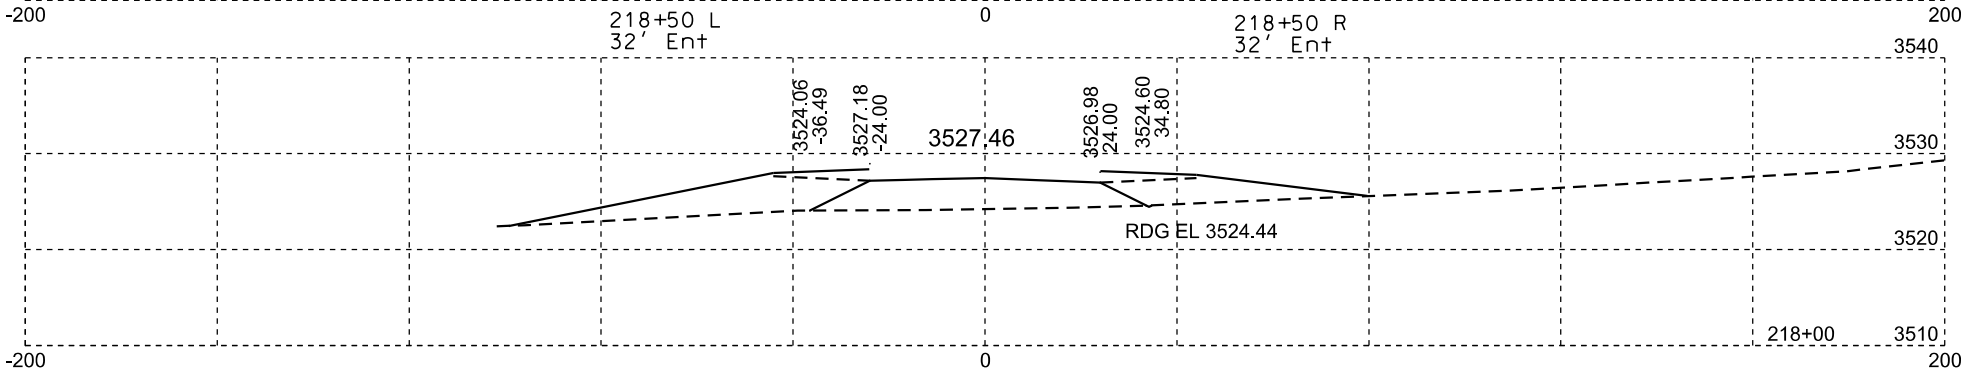

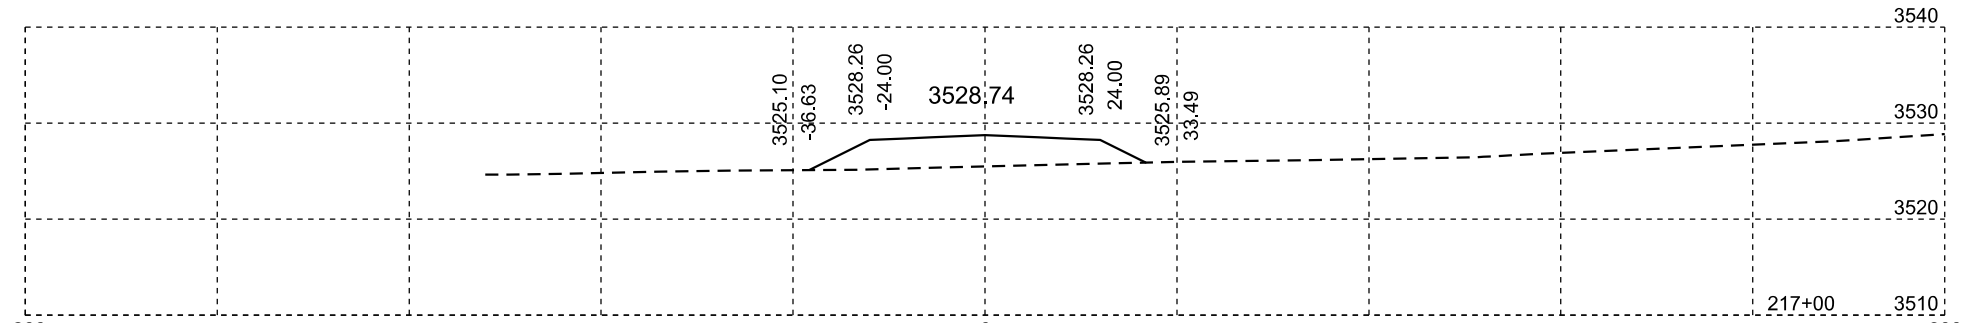

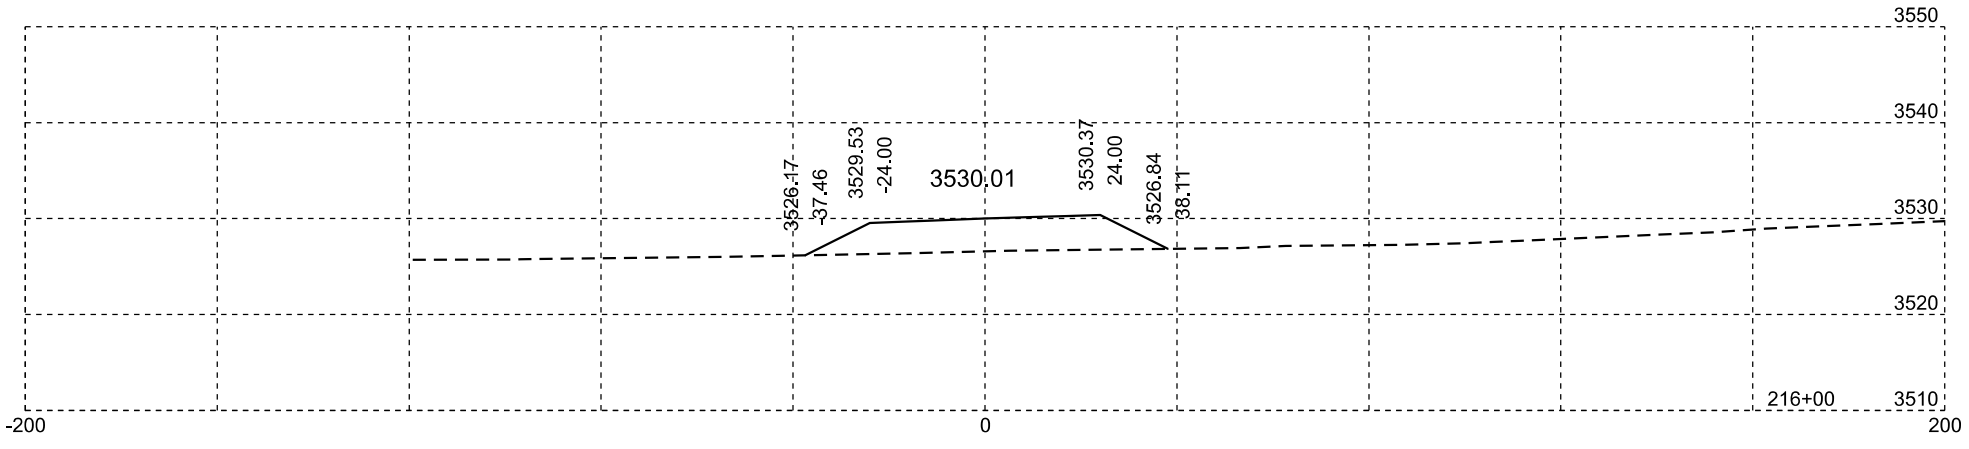

Plotting Date: 02/07/2014

STATE OF SOUTH DAKOTA	PROJECT	SHEET NO.	TOTAL SHEETS
	IM 0901(148)40	X15	X84

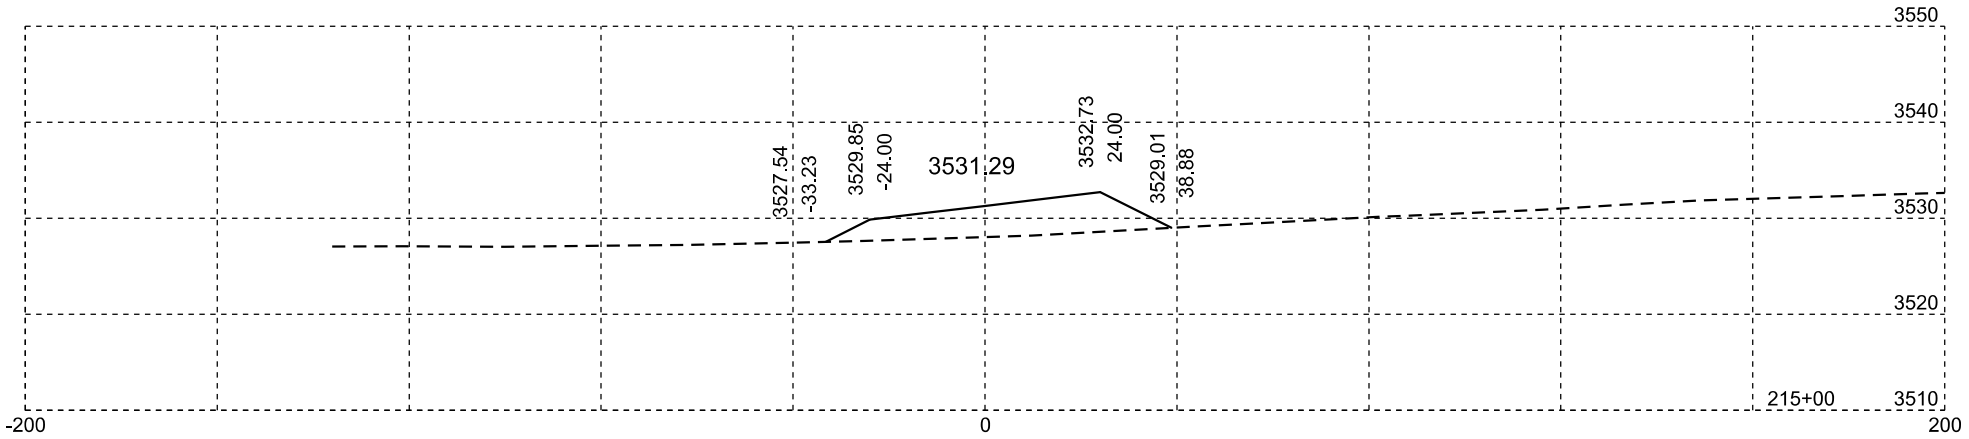

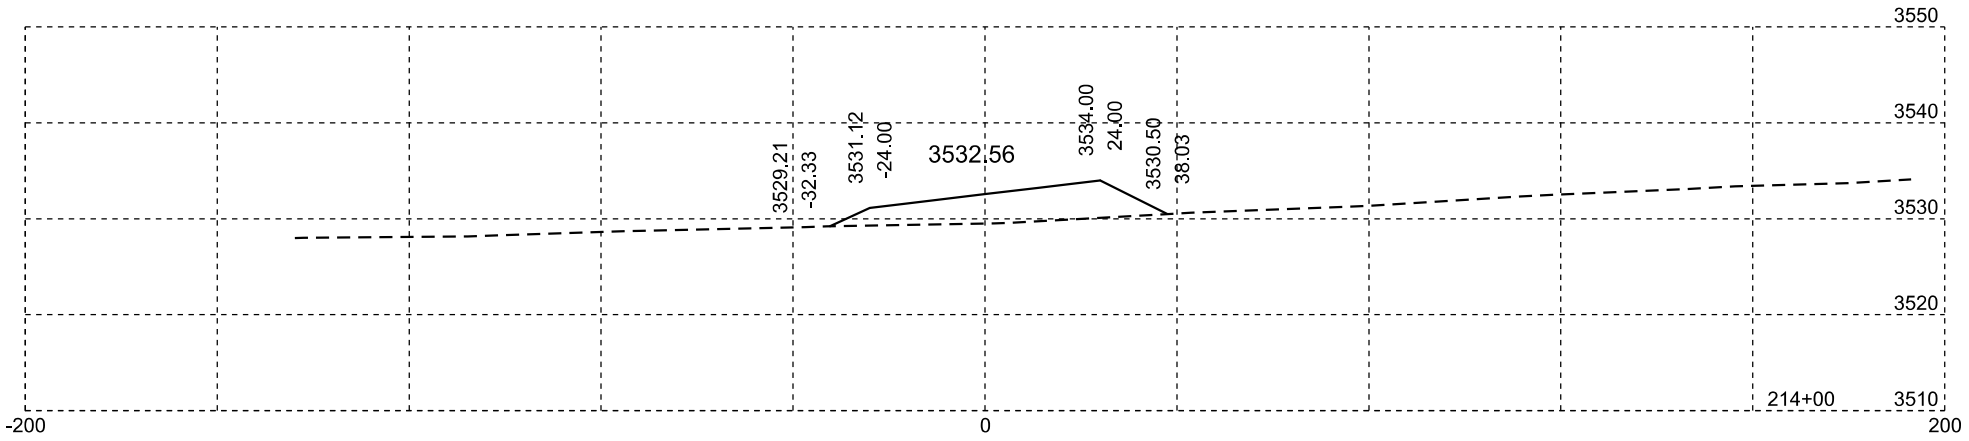

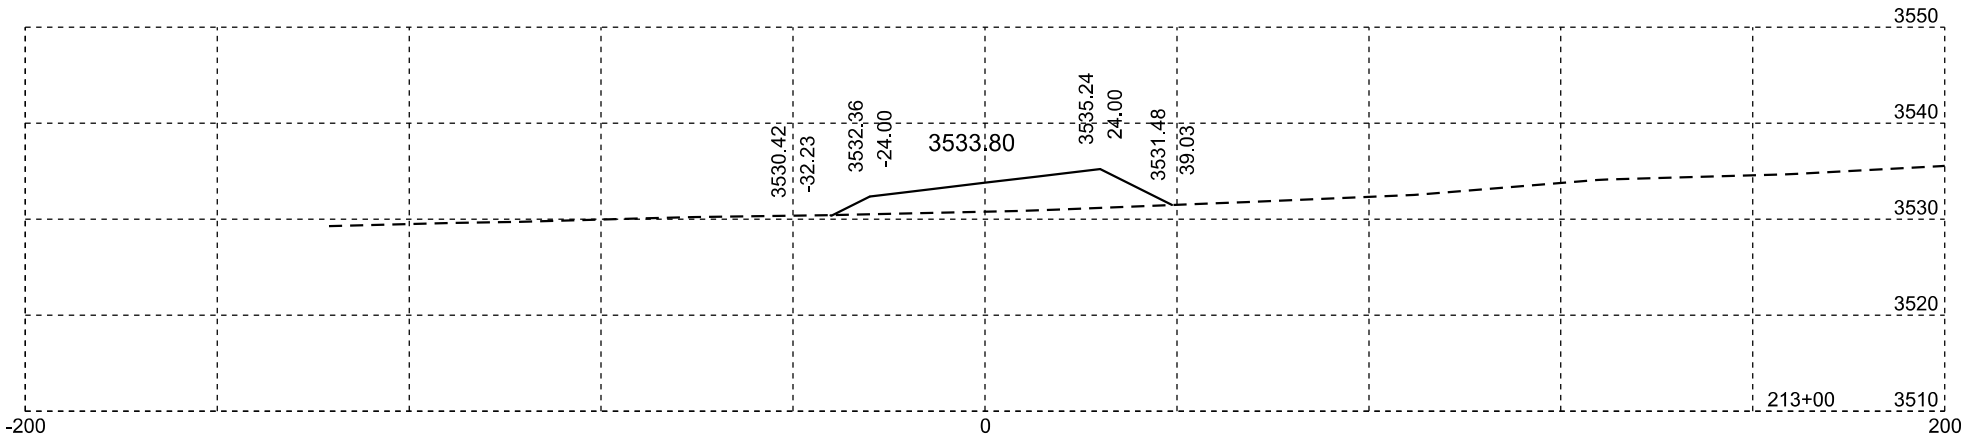

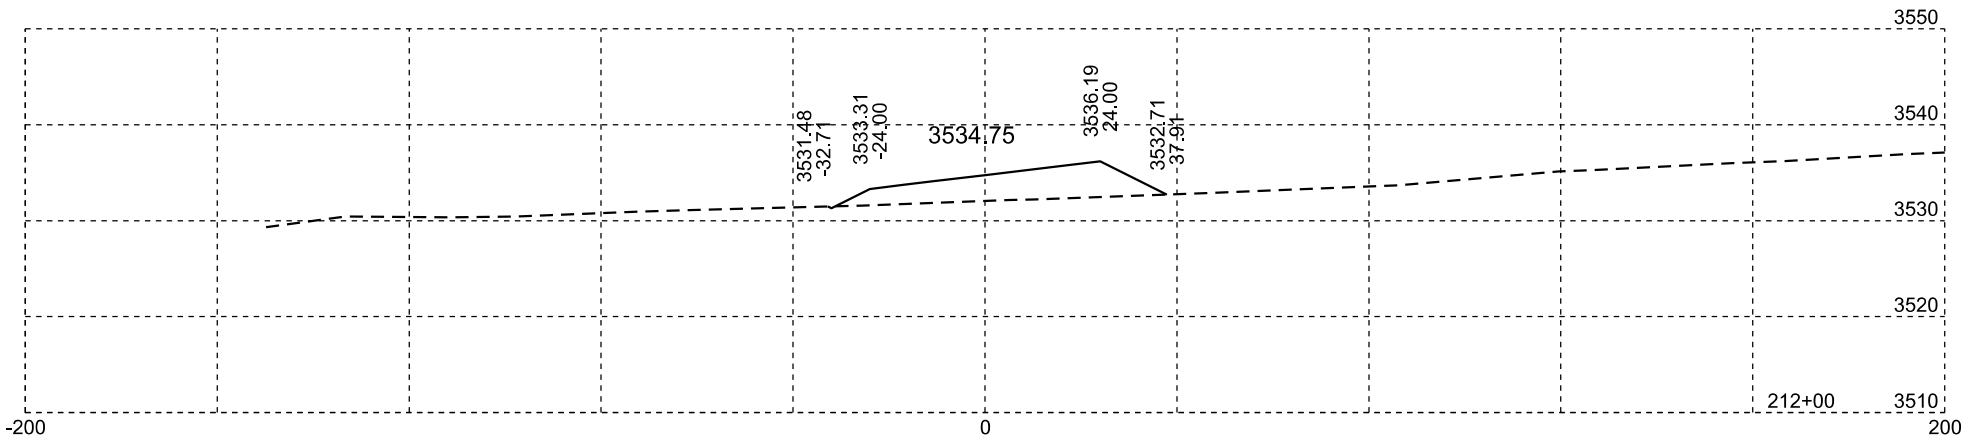

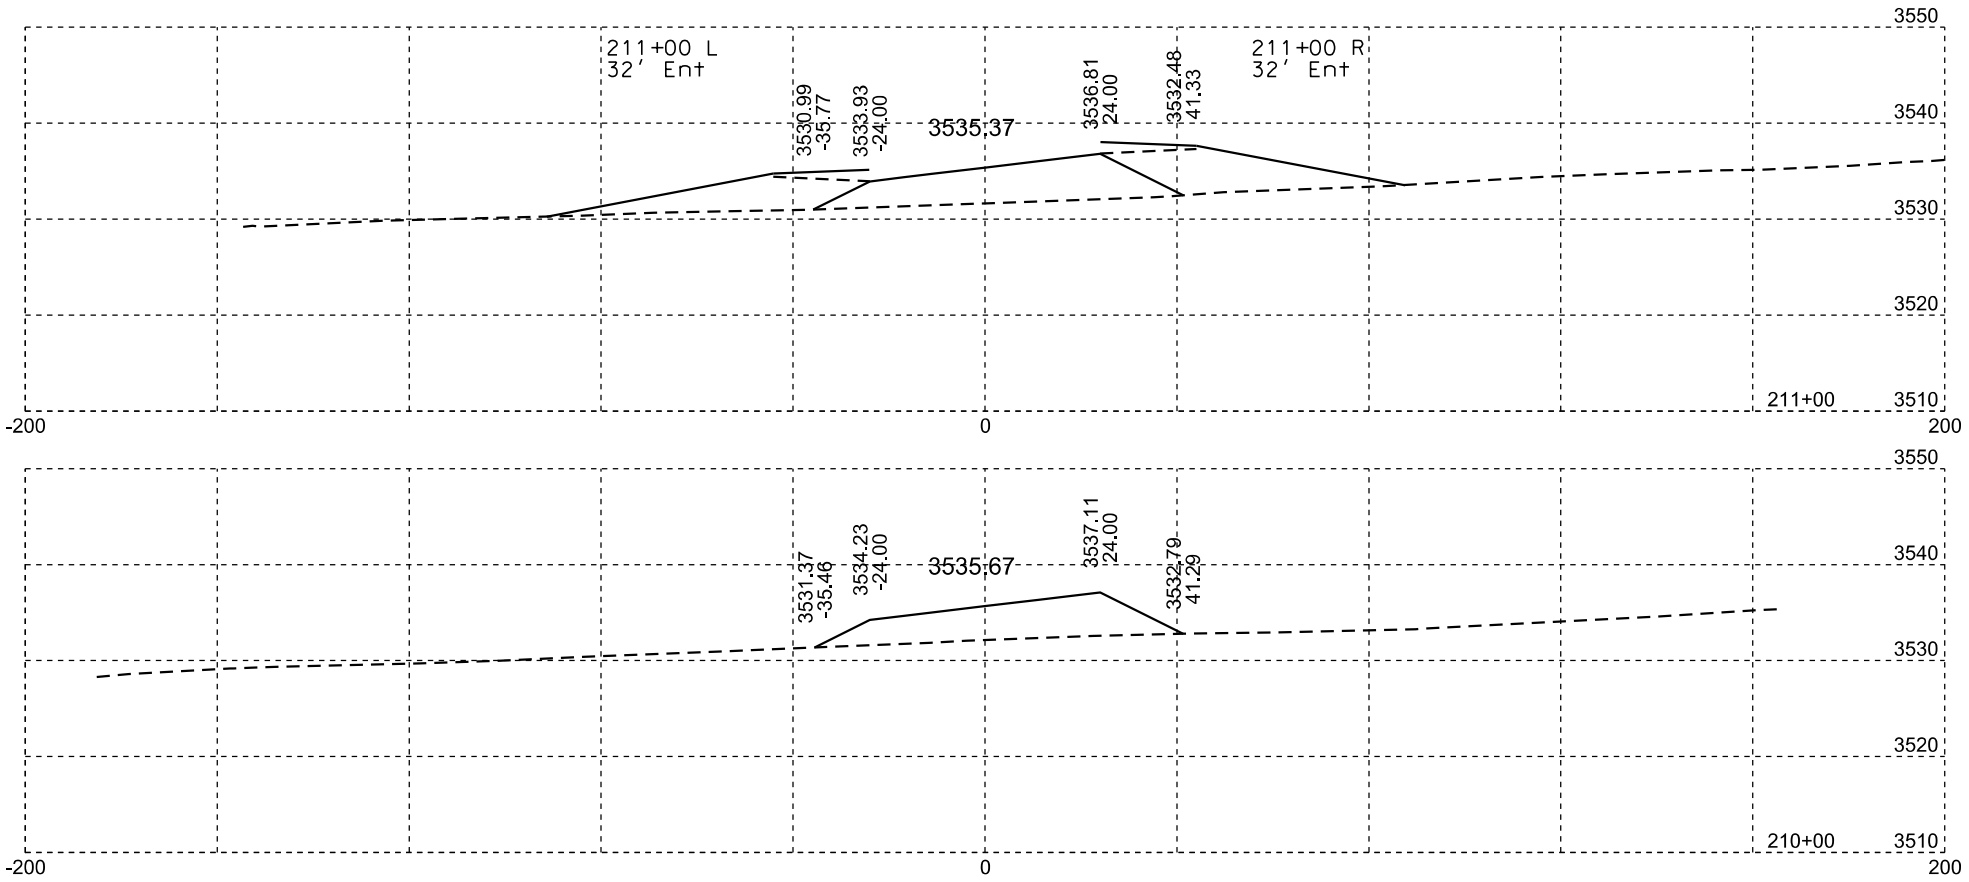

Plotting Date: 02/07/2014

STATE OF SOUTH DAKOTA	PROJECT	SHEET NO.	TOTAL SHEETS
	IM 0901(148)40	X16	X84

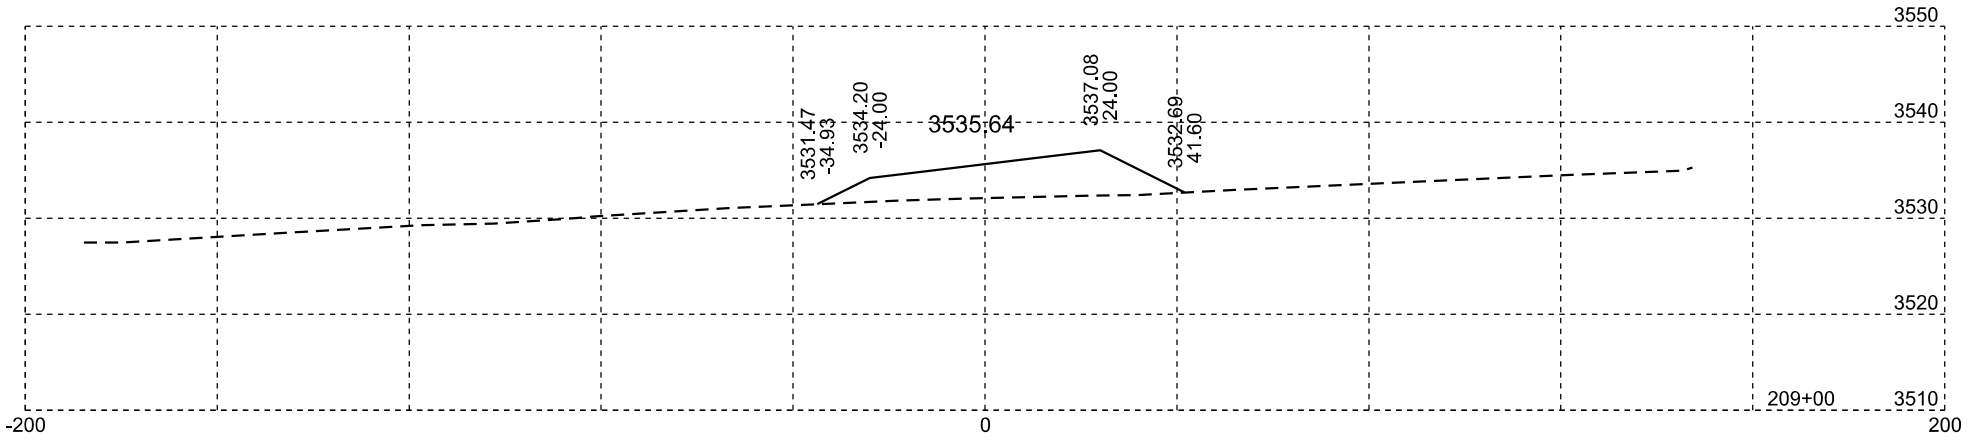

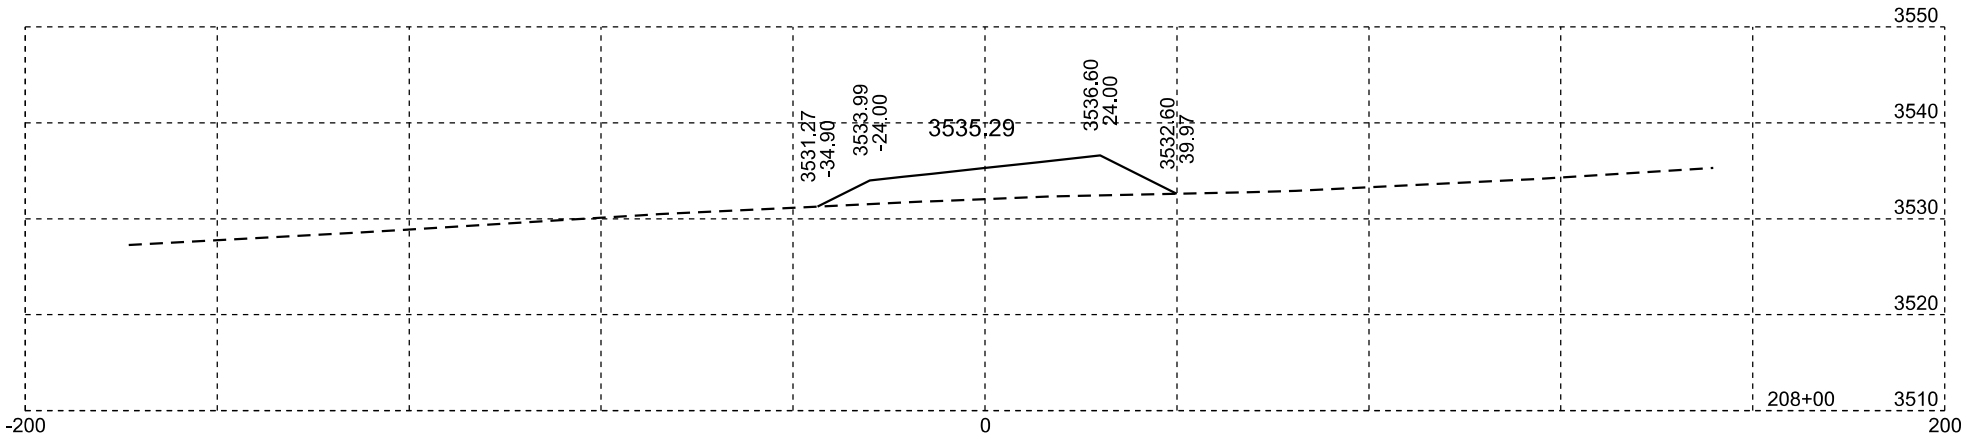

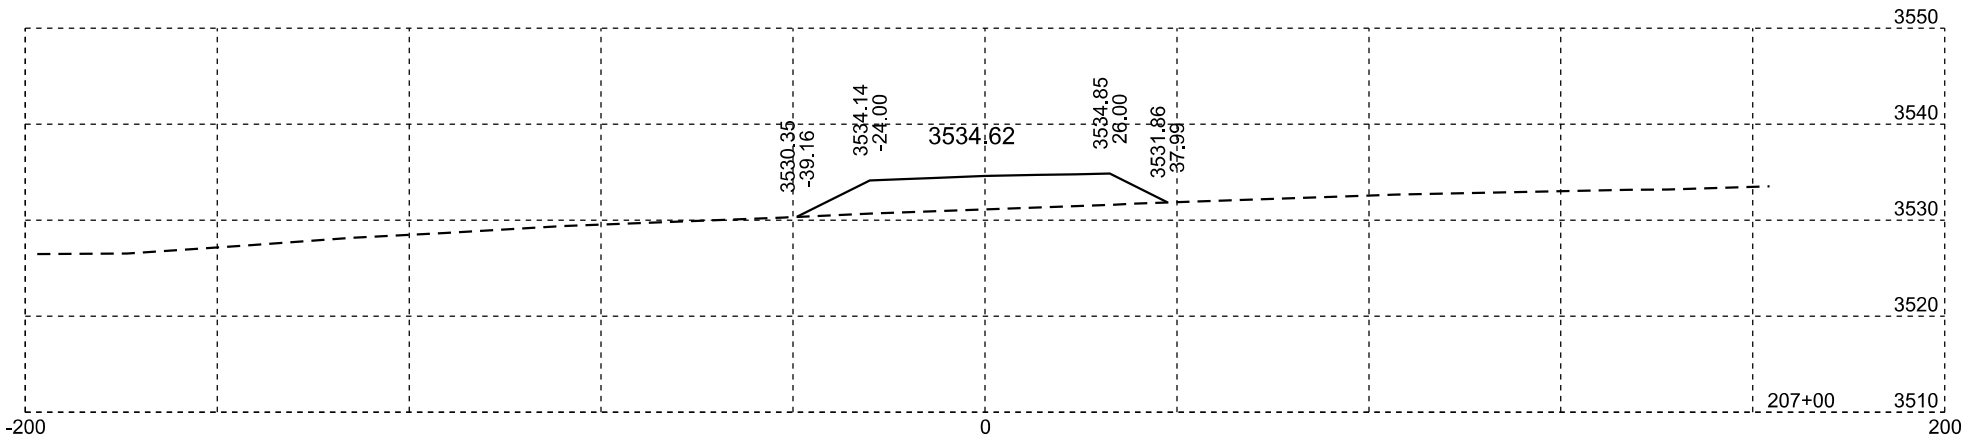

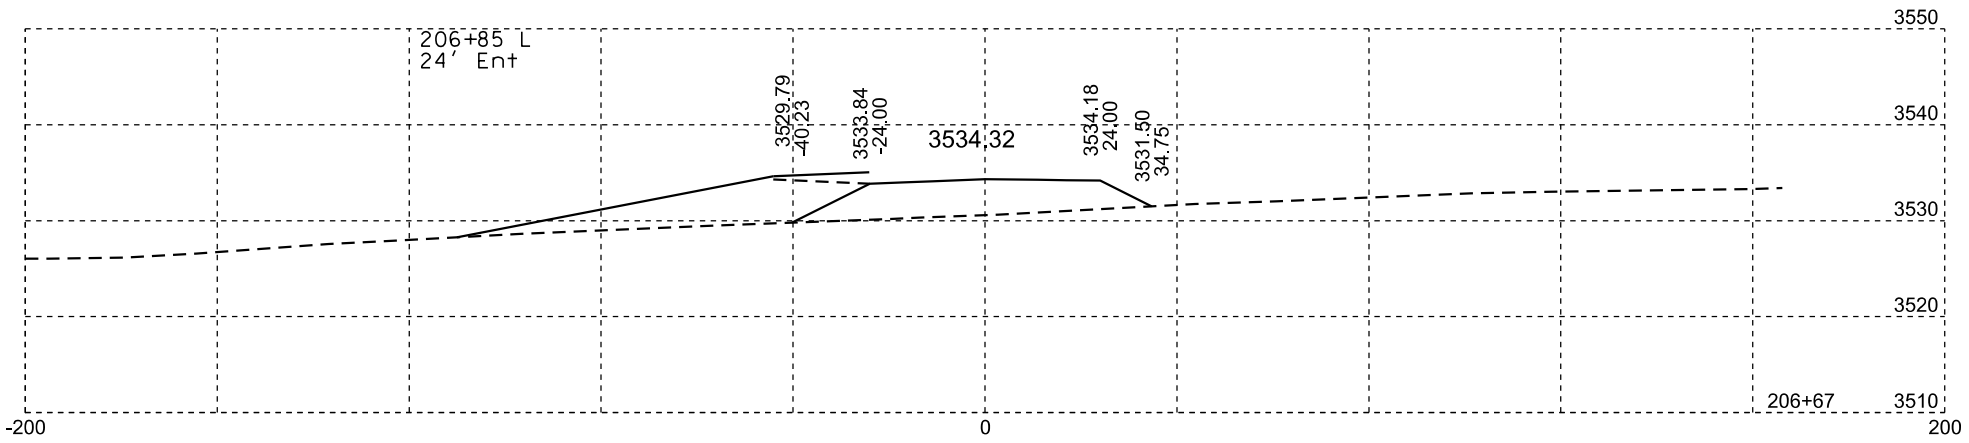

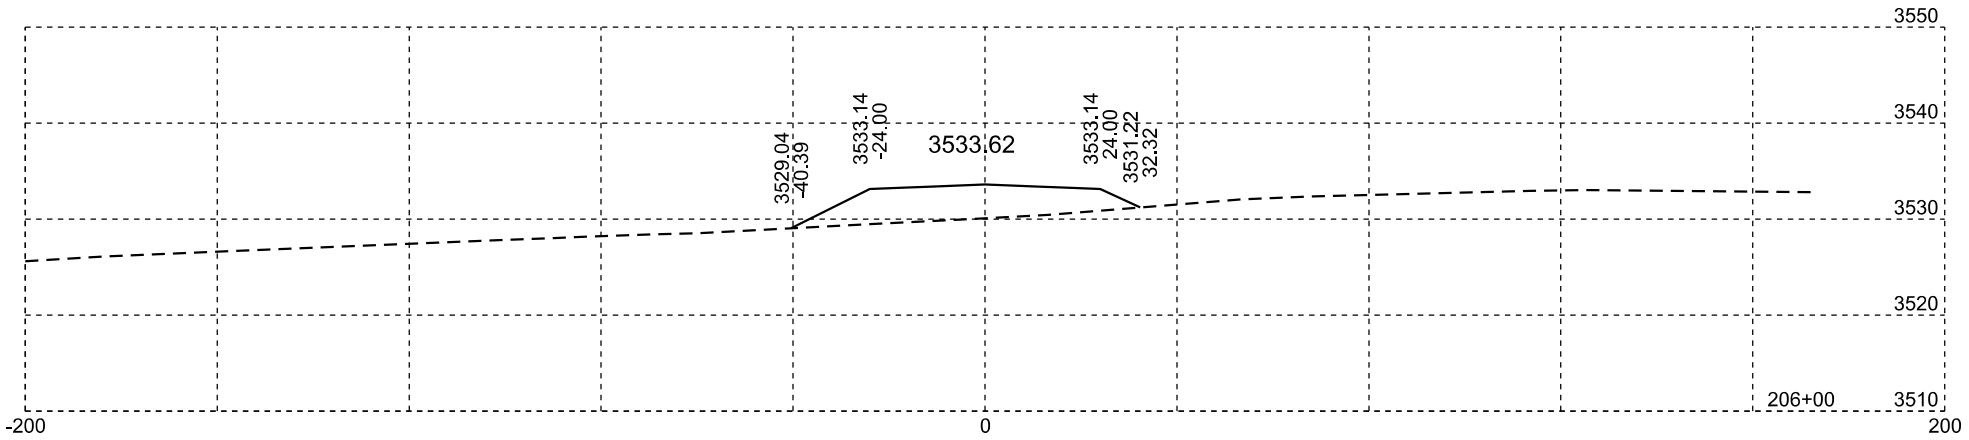

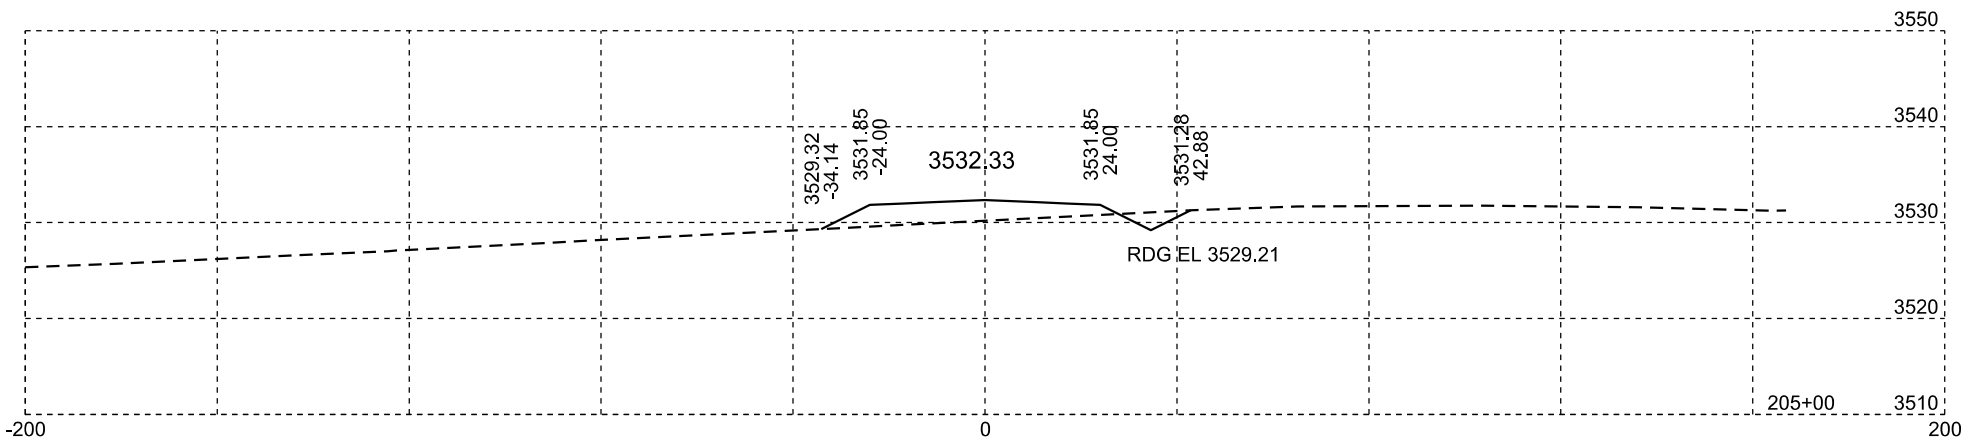

Plotting Date: 02/07/2014

STATE OF SOUTH DAKOTA	PROJECT	SHEET NO.	TOTAL SHEETS
	IM 0901(148)40	X17	X84

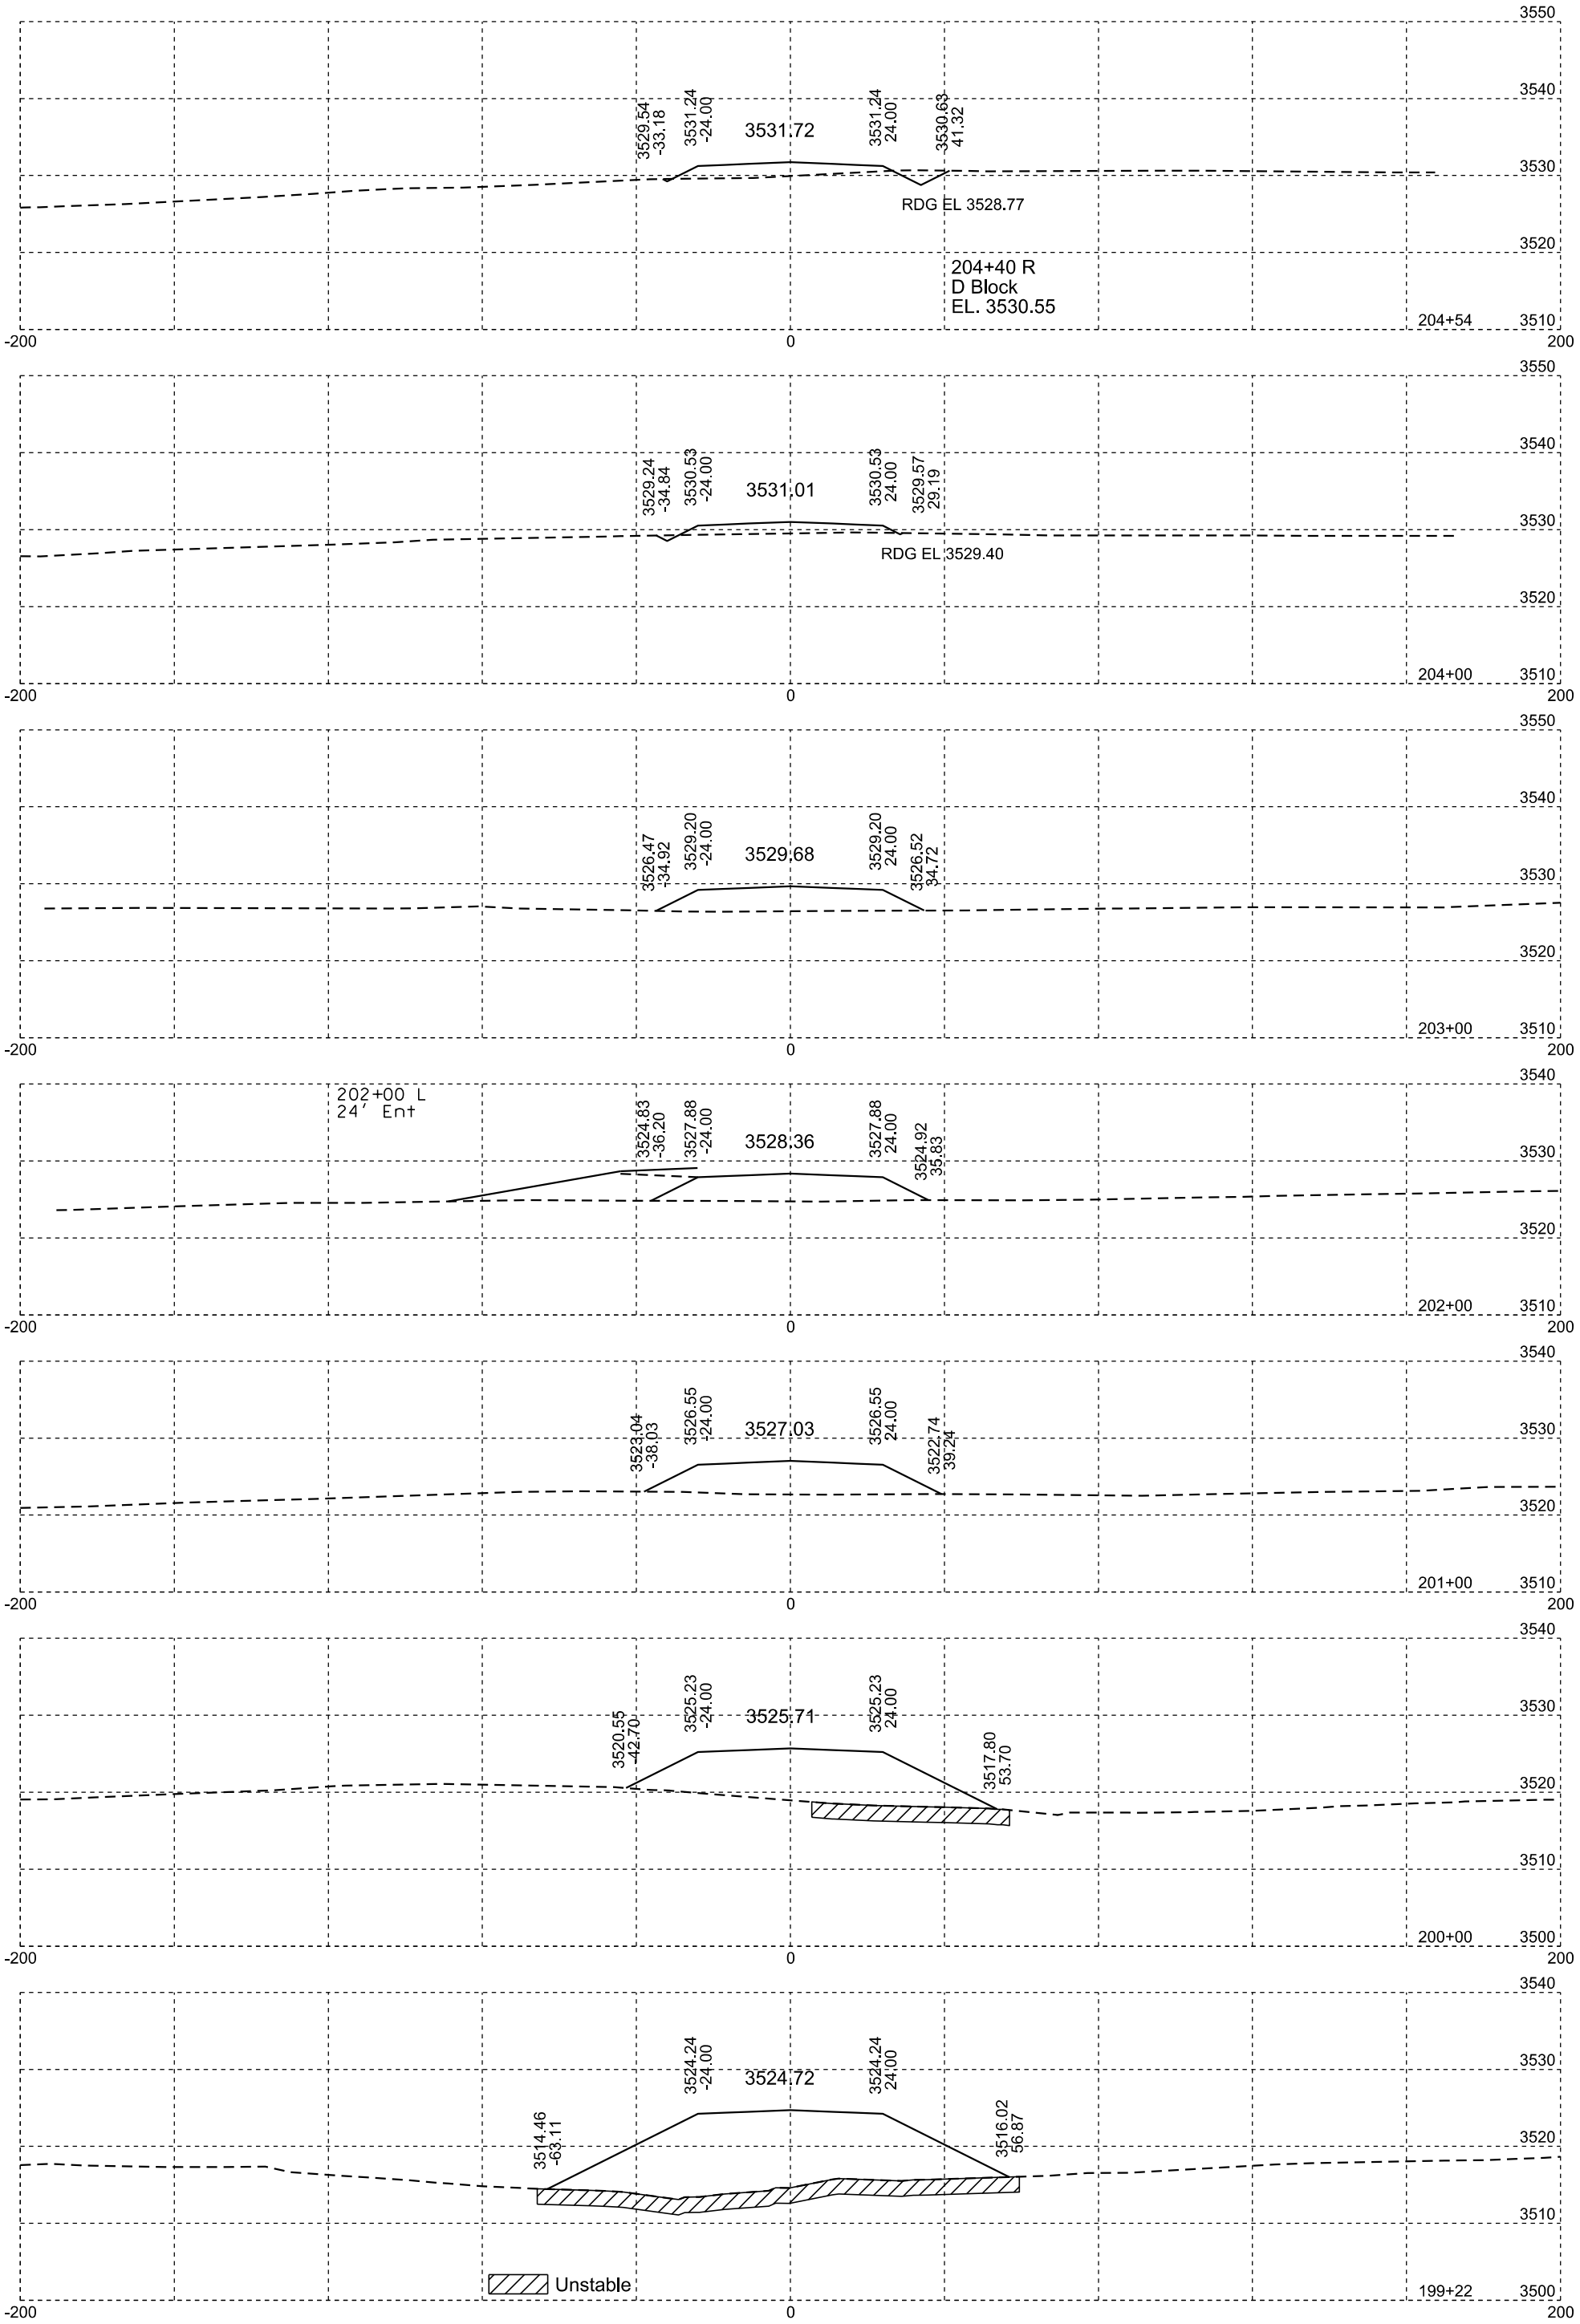

Plotting Date: 02/07/2014

STATE OF SOUTH DAKOTA	PROJECT	SHEET NO.	TOTAL SHEETS
	IM 0901(148)40	X18	X84

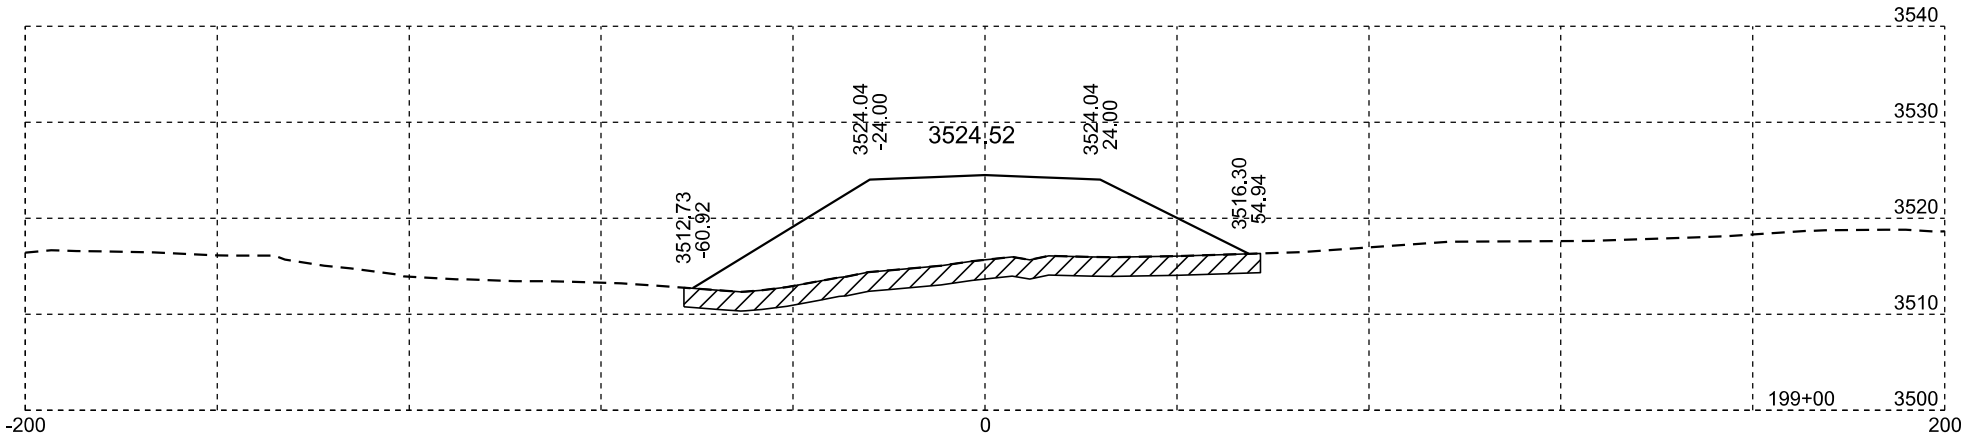

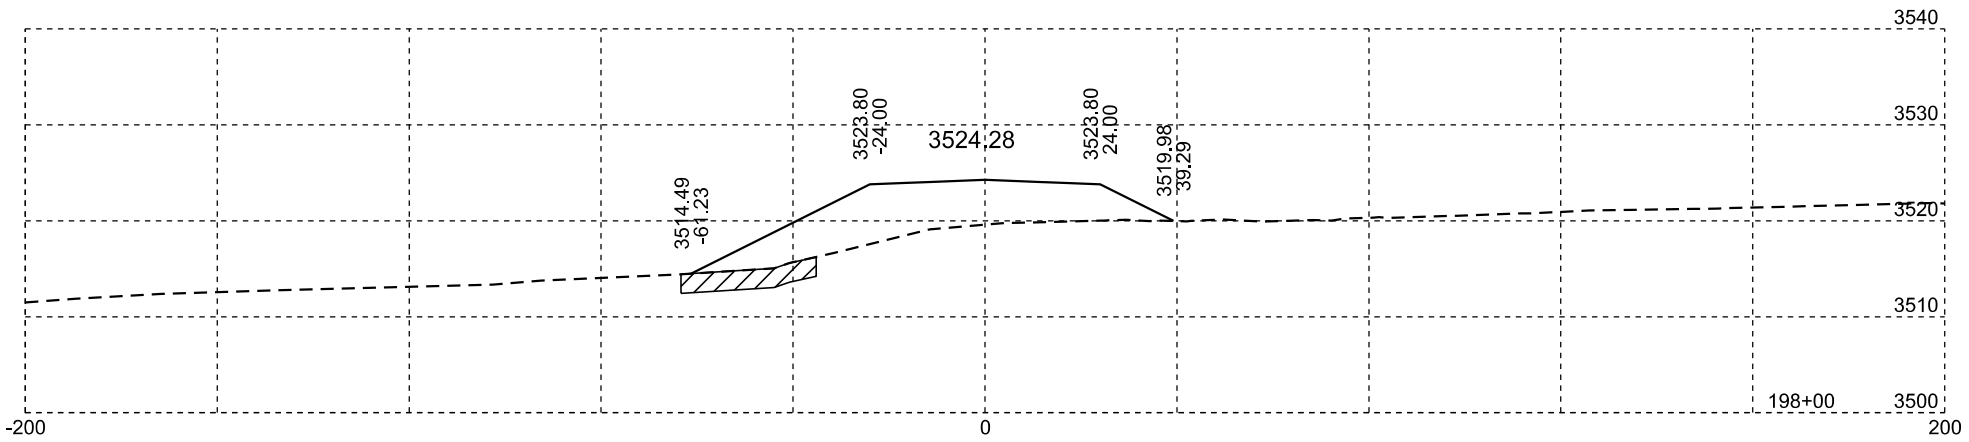

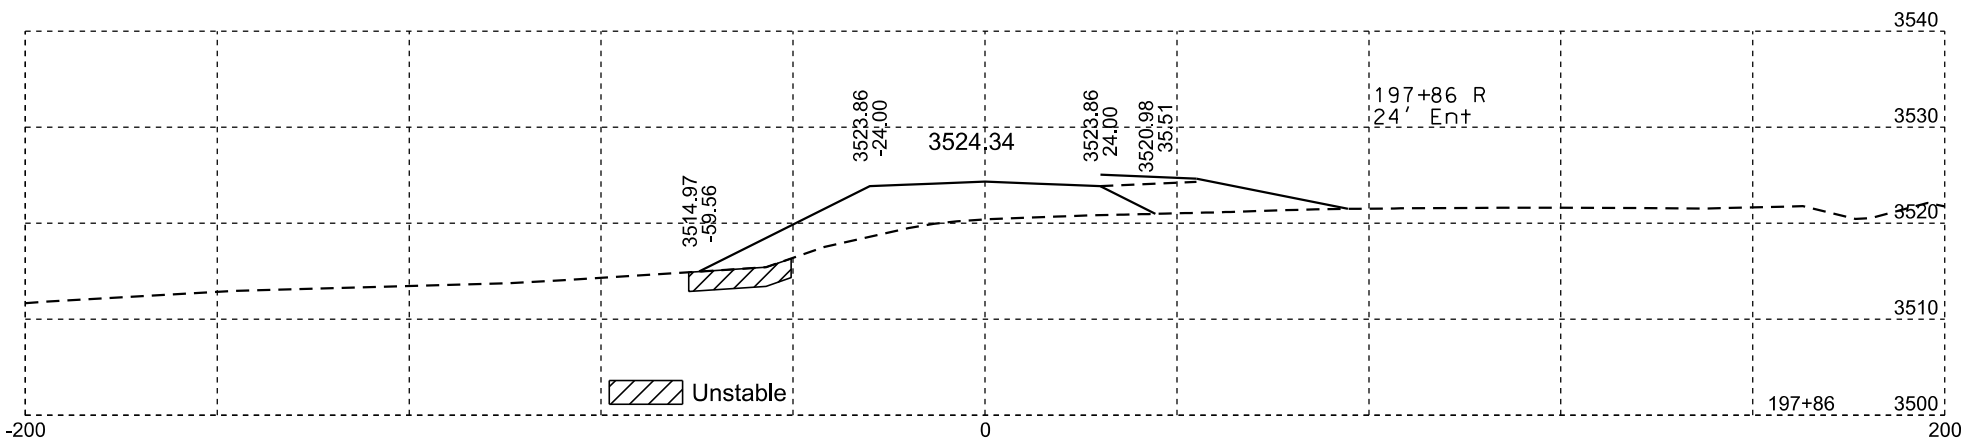

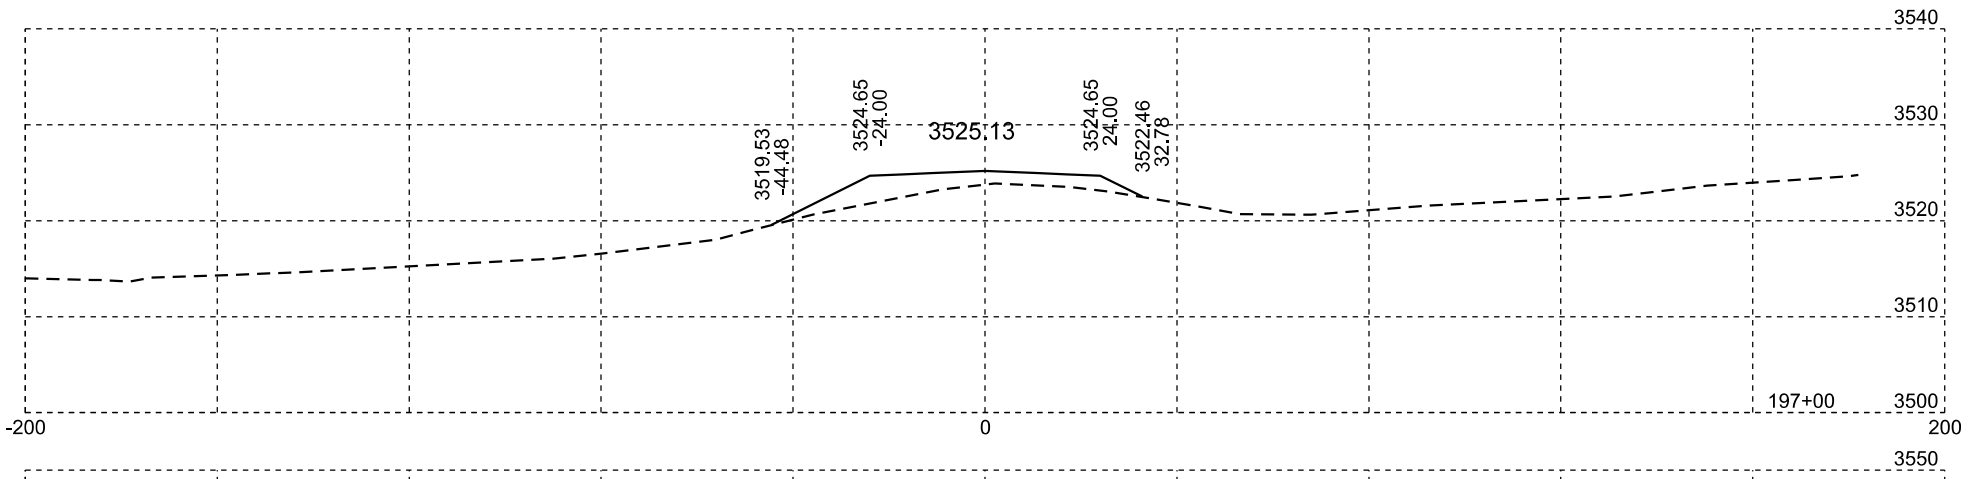

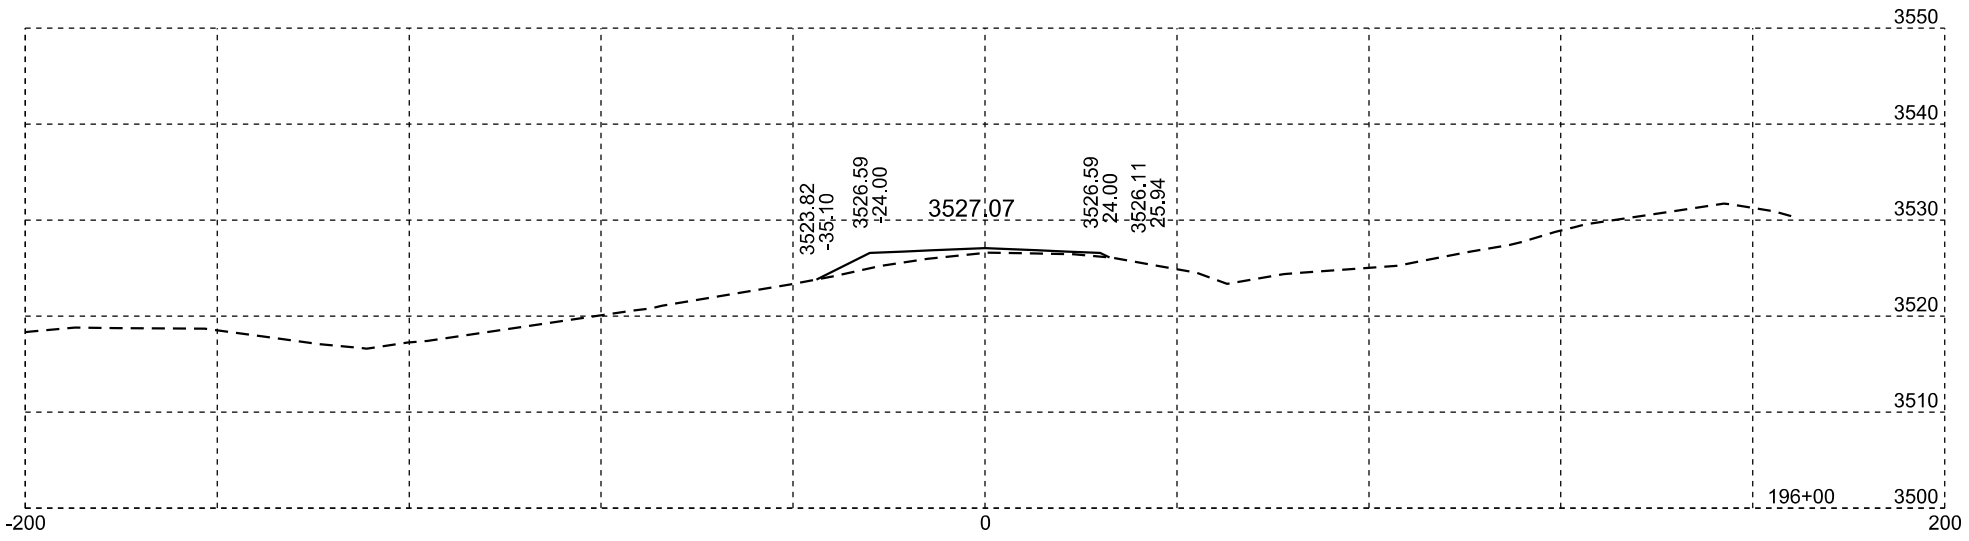

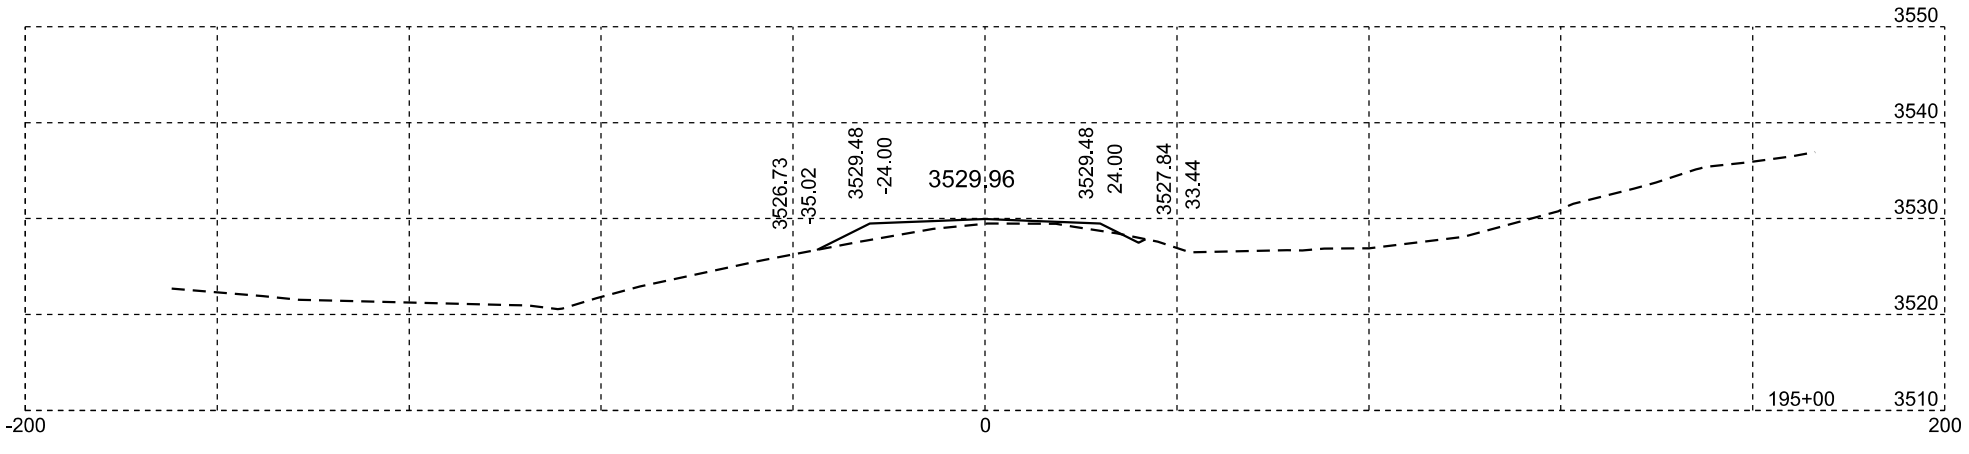

Plotting Date: 02/07/2014

STATE OF SOUTH DAKOTA	PROJECT	SHEET NO.	TOTAL SHEETS
	IM 0901(148)40	X19	X84

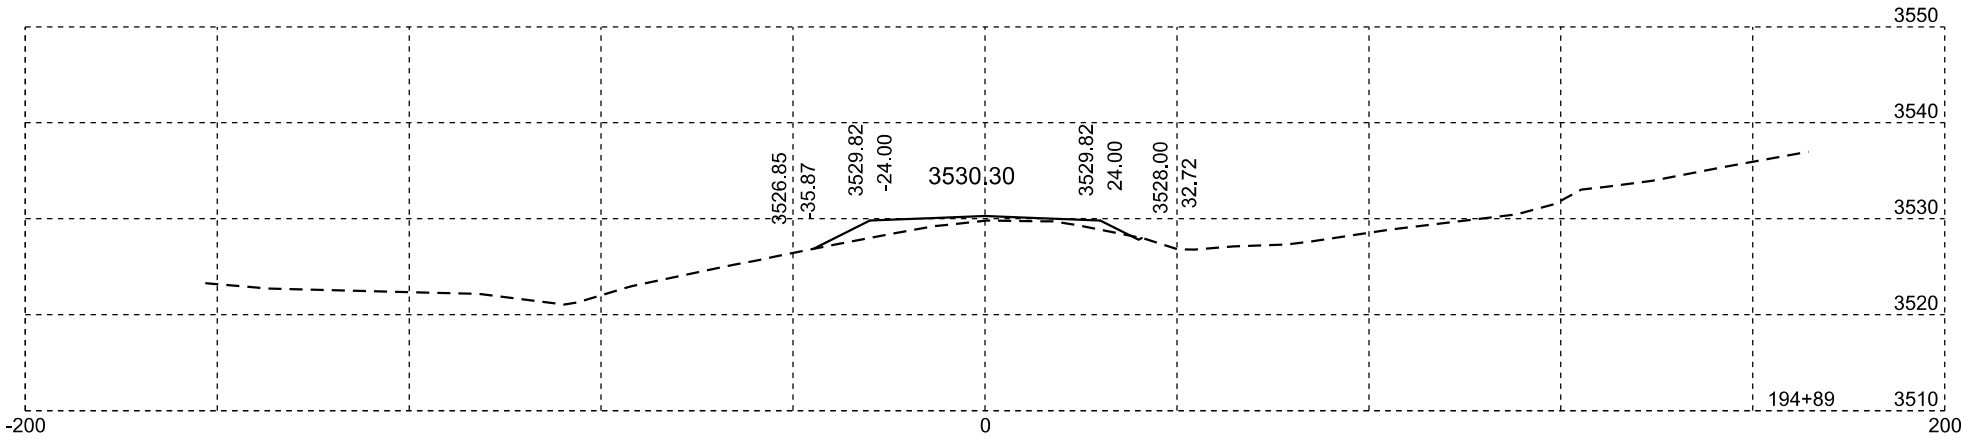

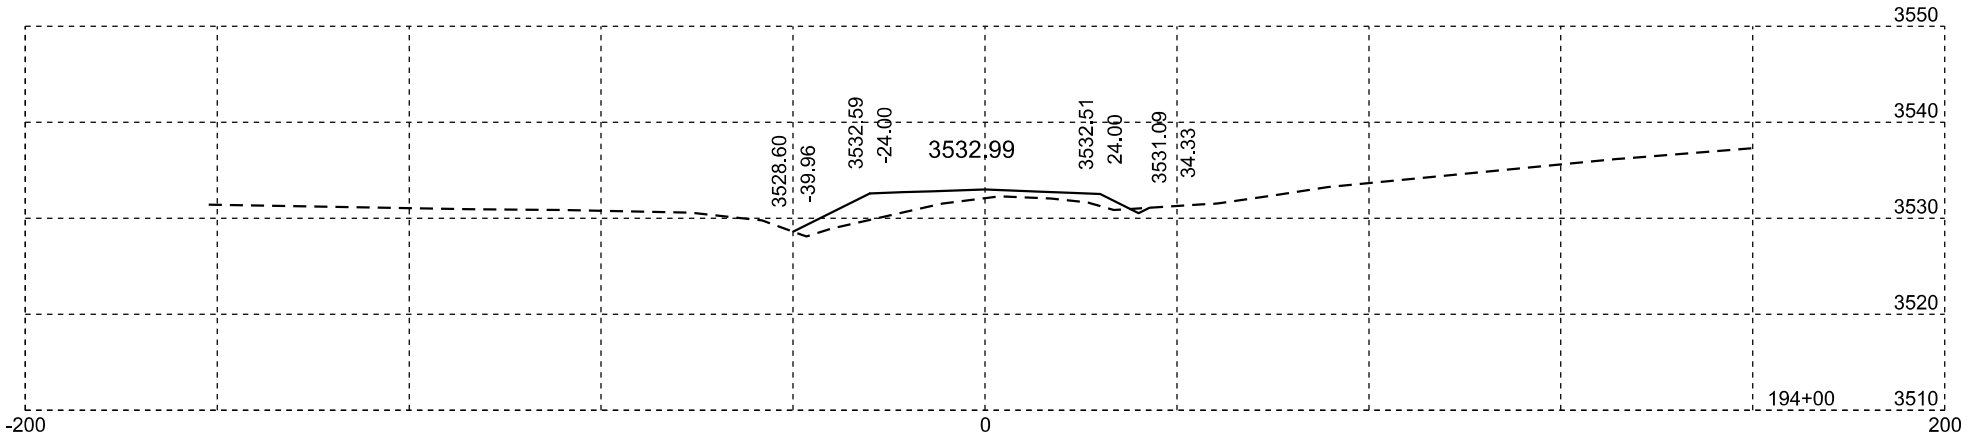

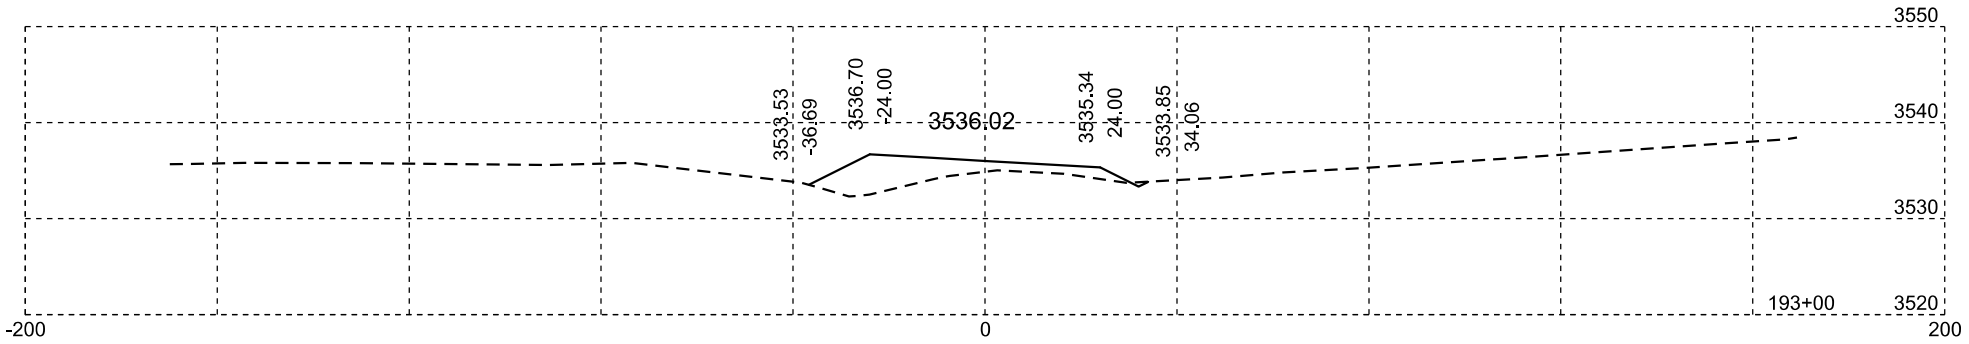

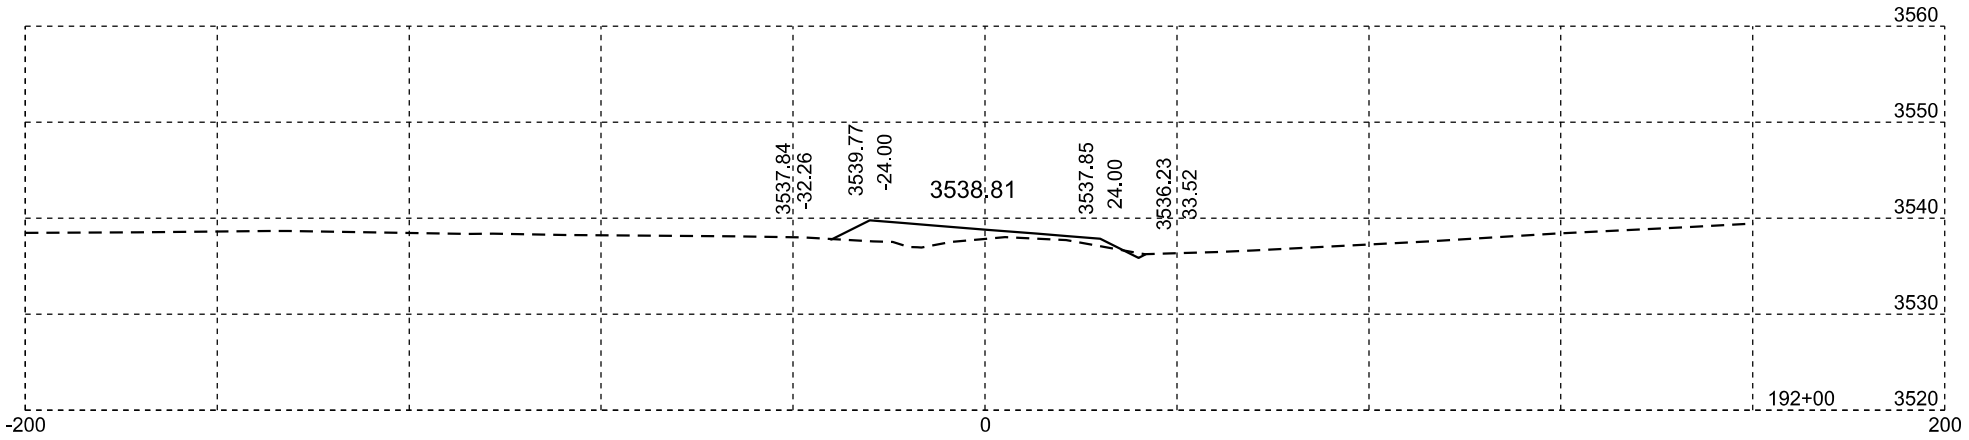

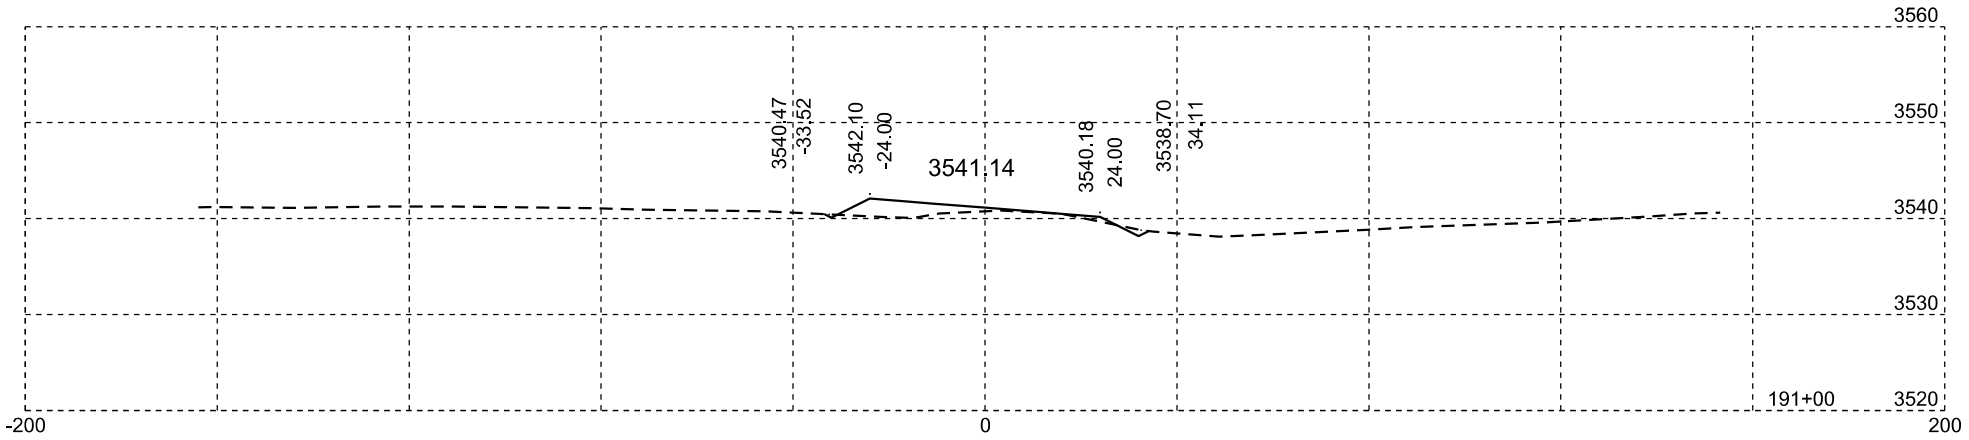

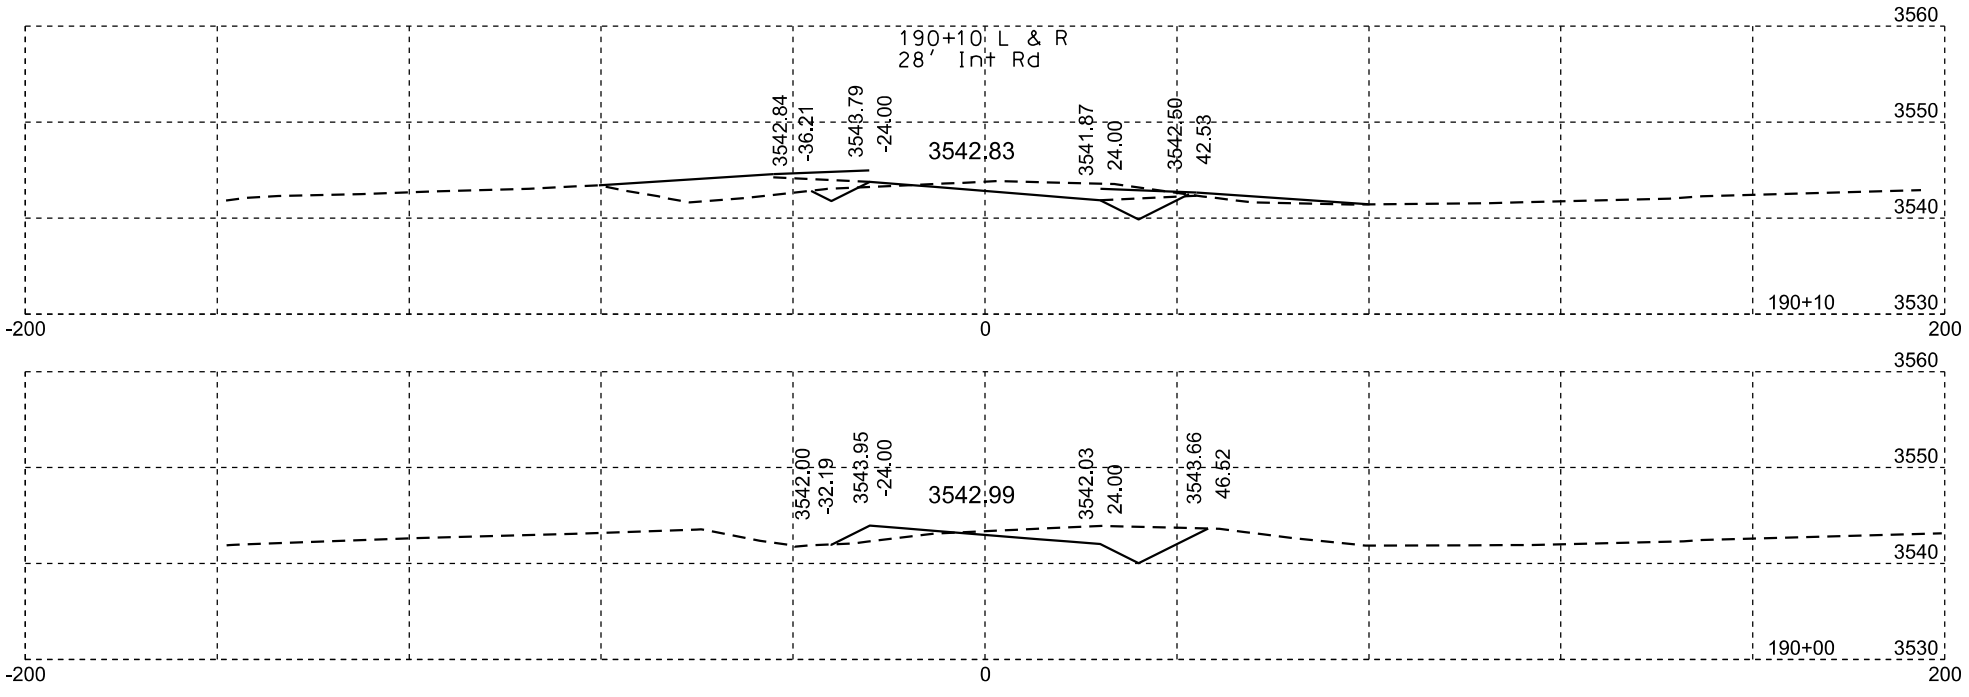

Plotting Date: 02/07/2014

STATE OF SOUTH DAKOTA	PROJECT	SHEET NO.	TOTAL SHEETS
	IM 0901(148)40	X20	X84

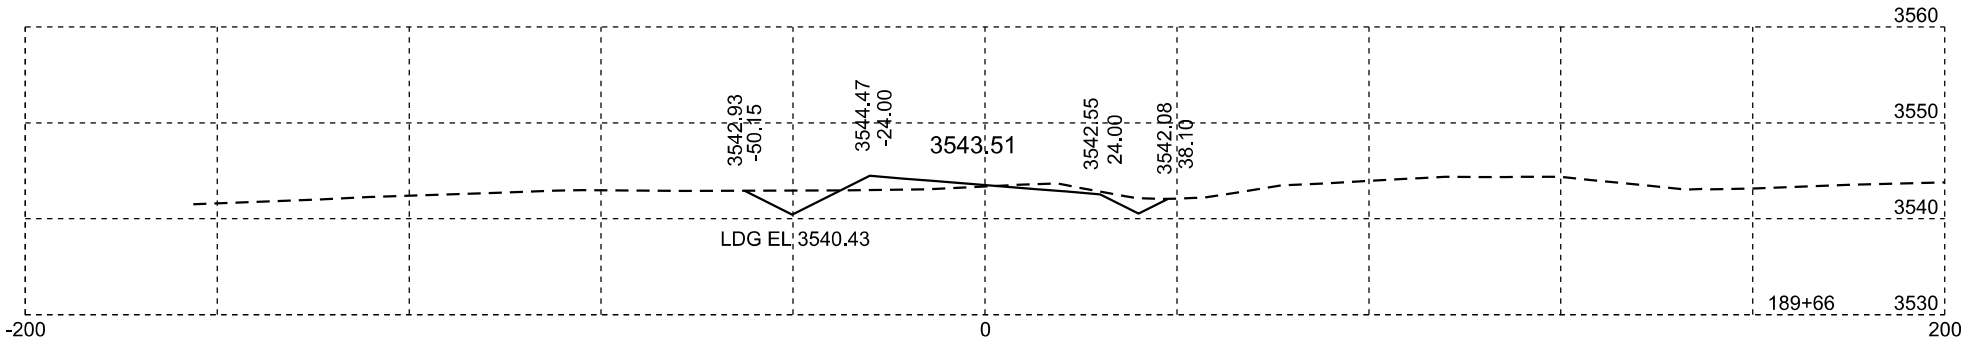

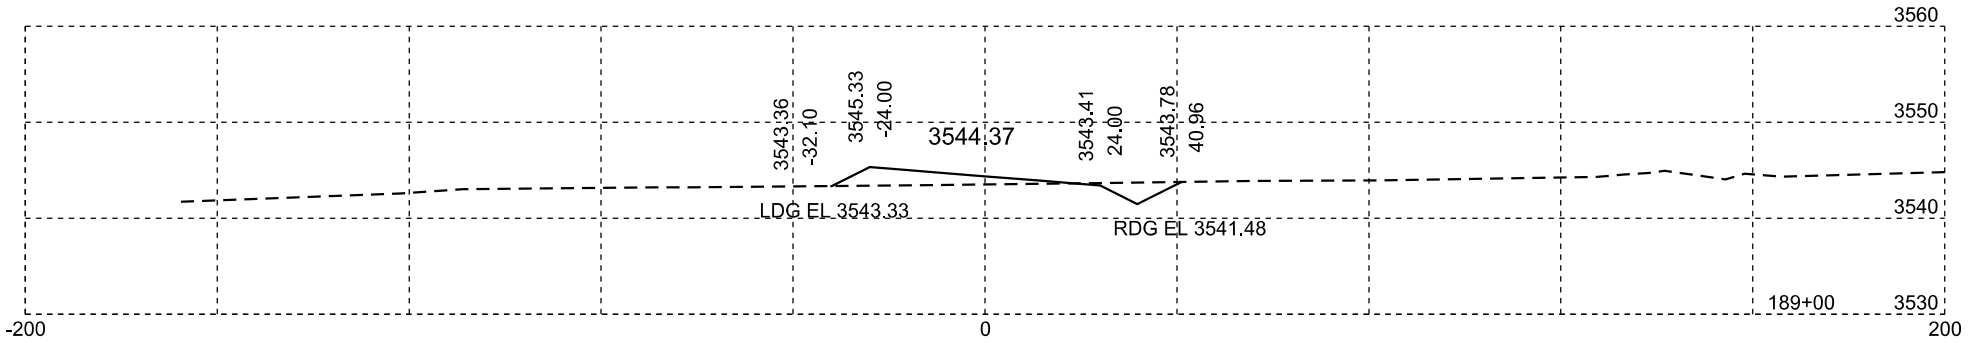

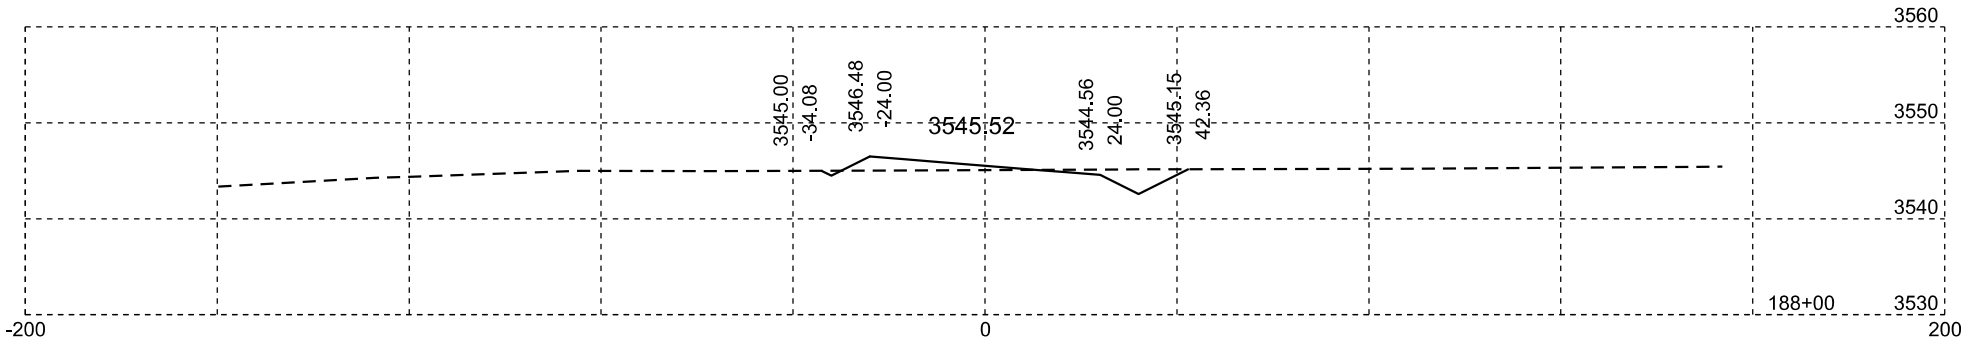

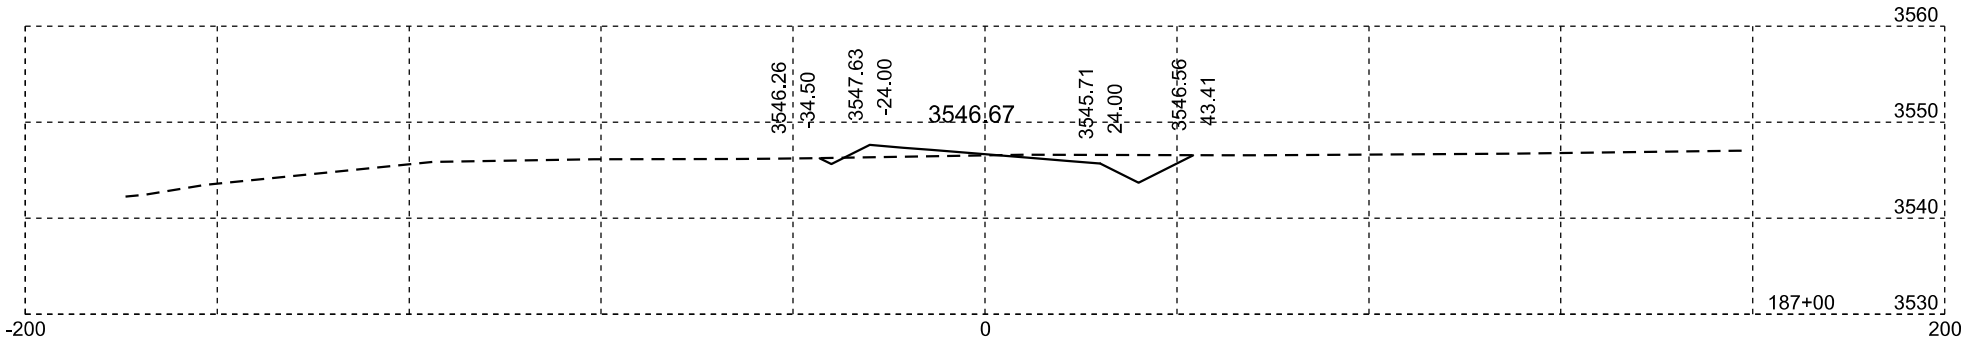

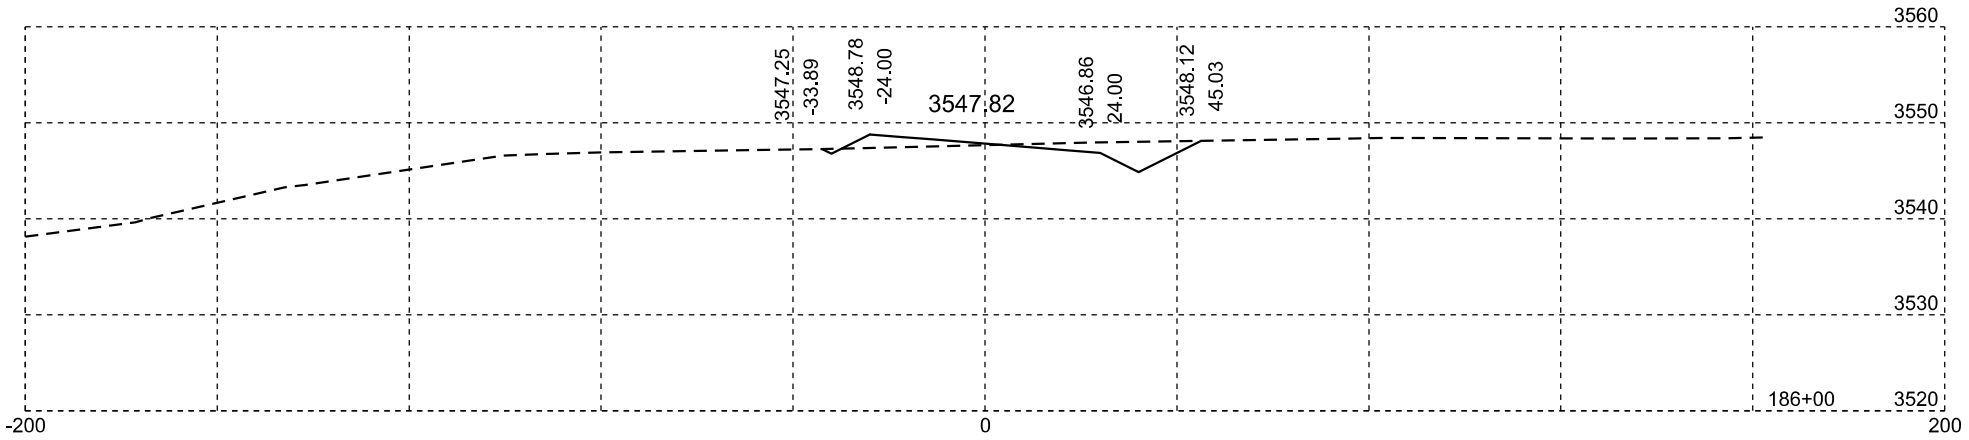

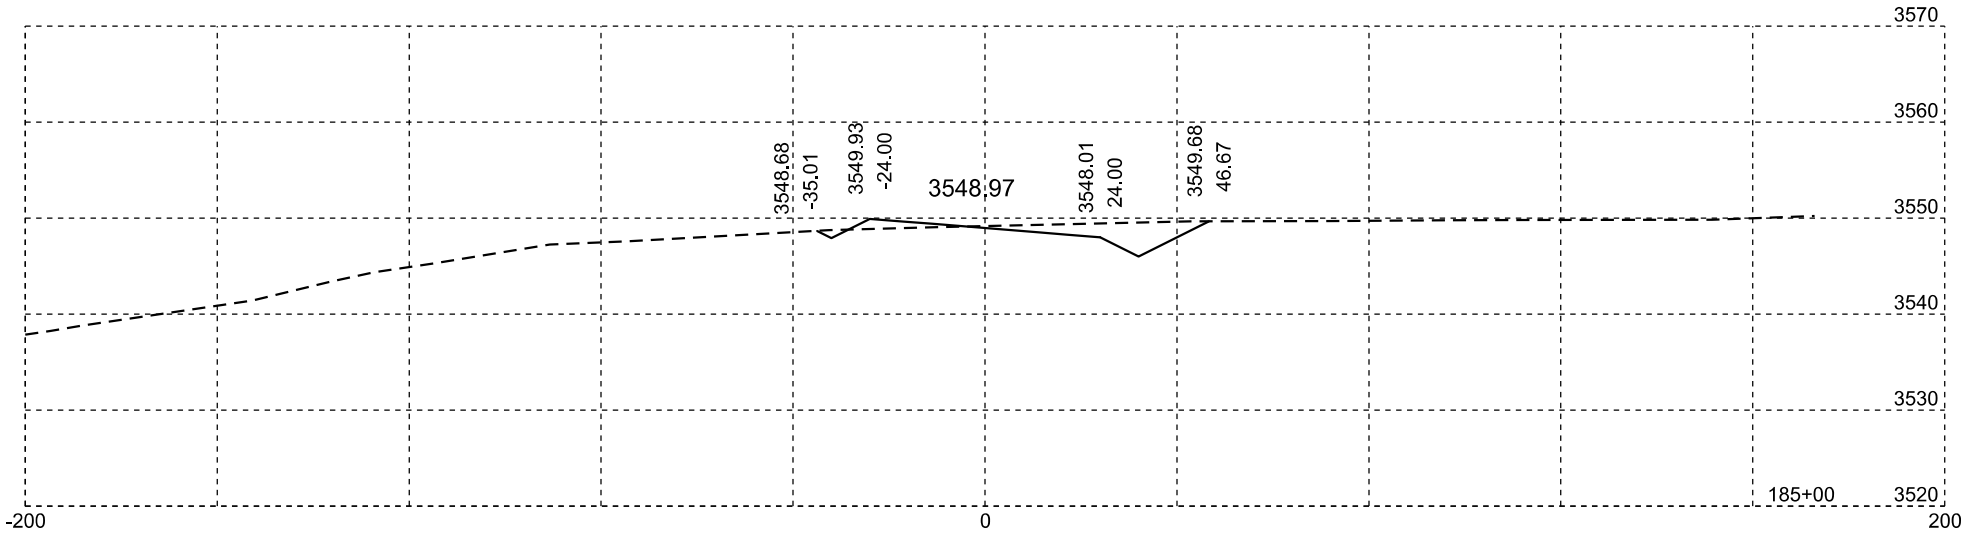

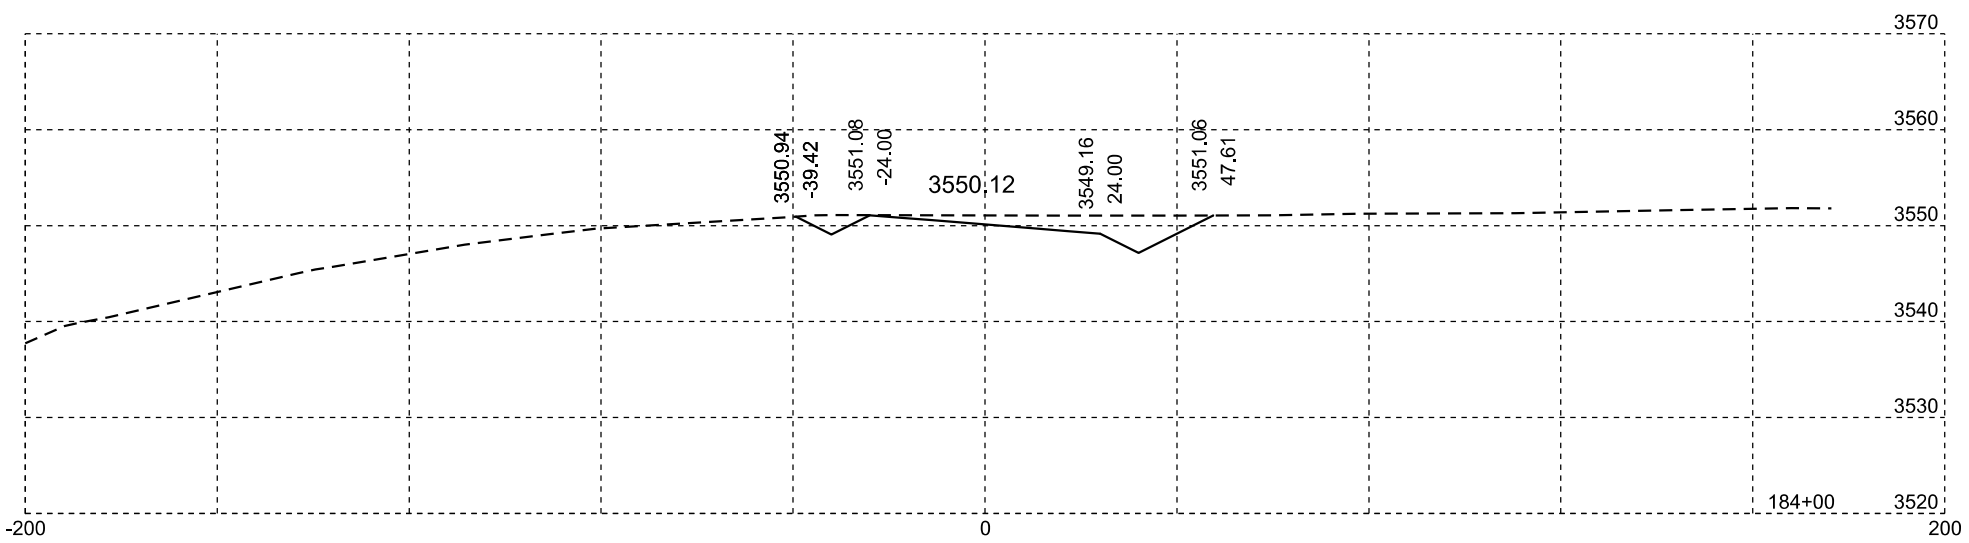

Plotting Date: 02/07/2014

STATE OF SOUTH DAKOTA	PROJECT	SHEET NO.	TOTAL SHEETS
	IM 0901(148)40	X21	X84

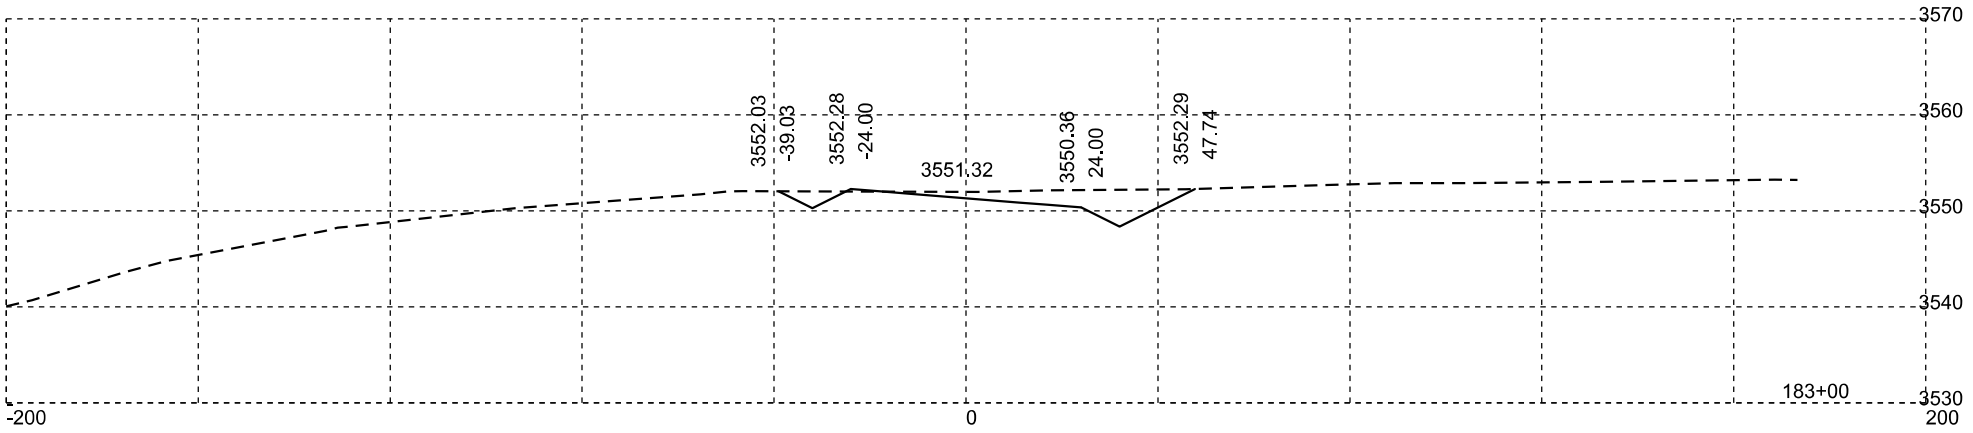

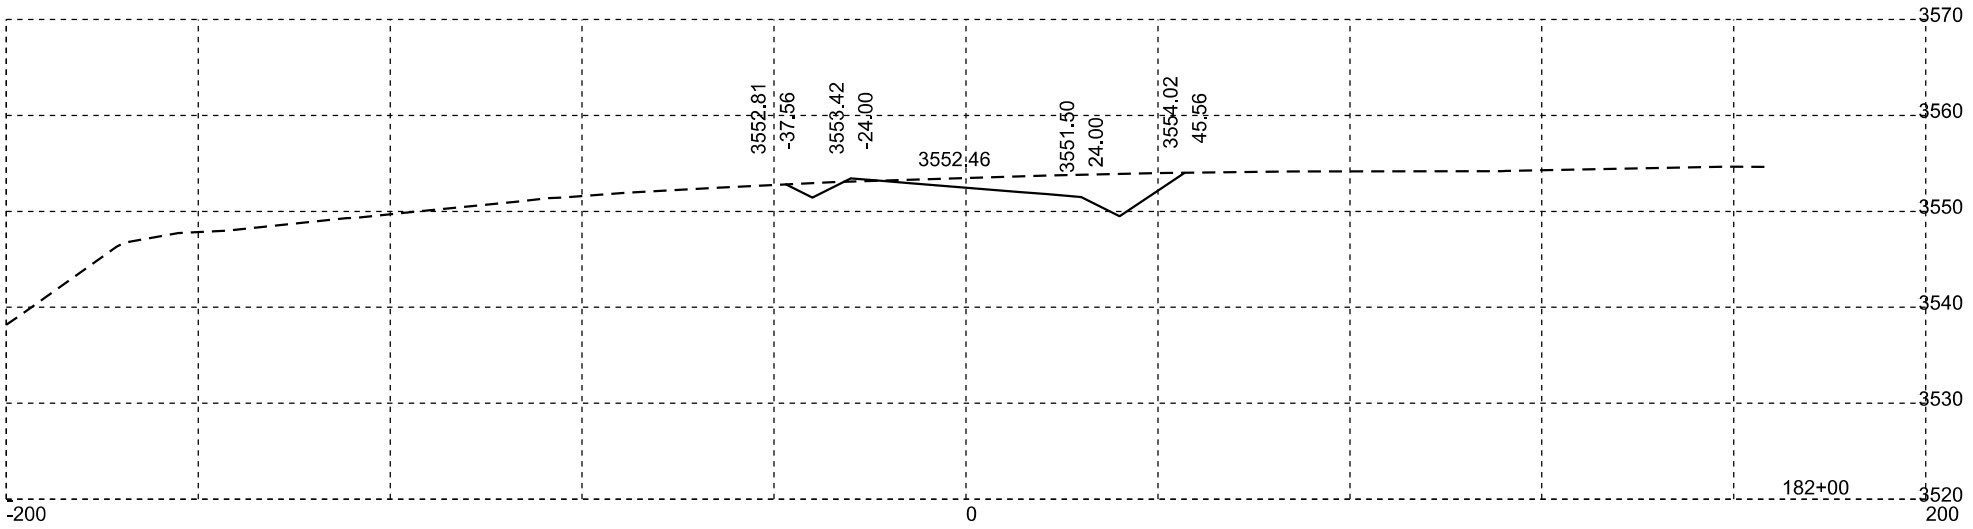

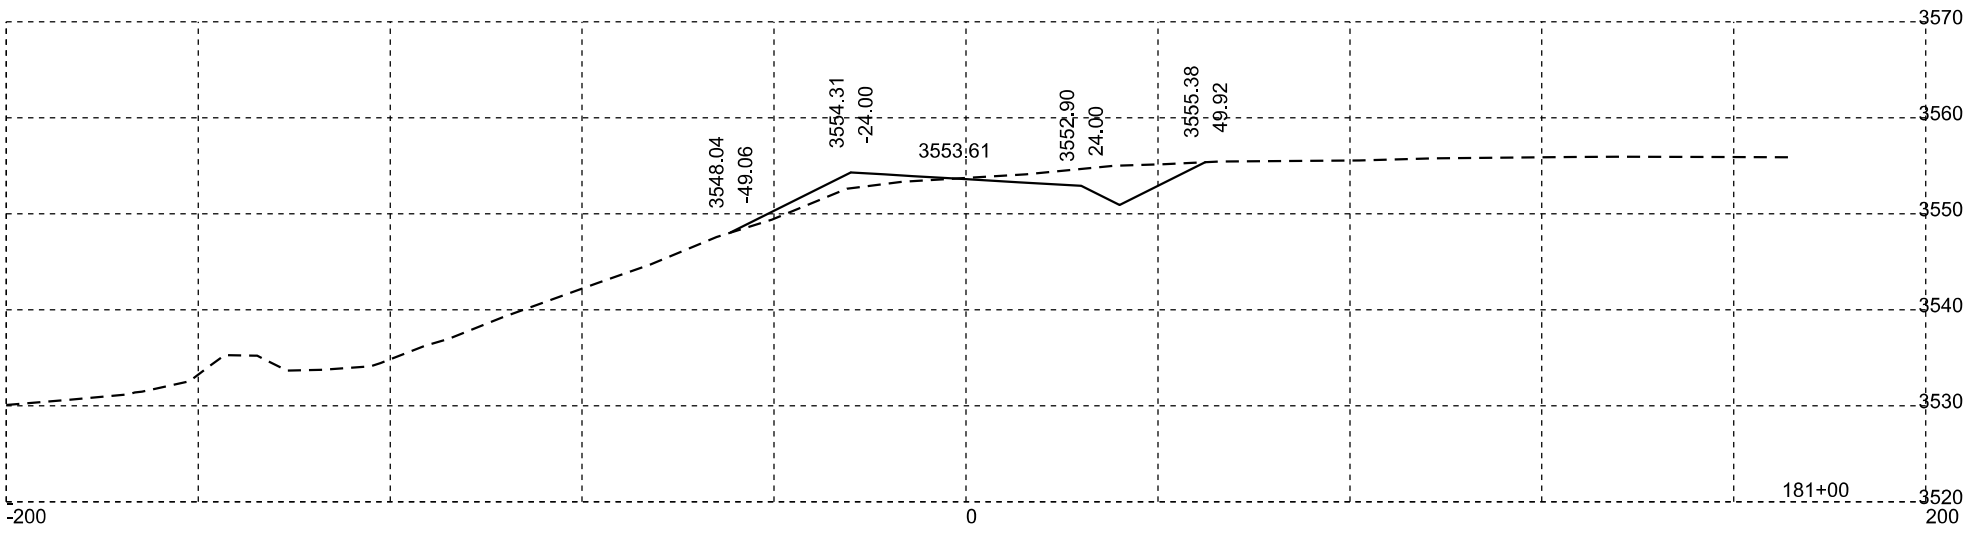

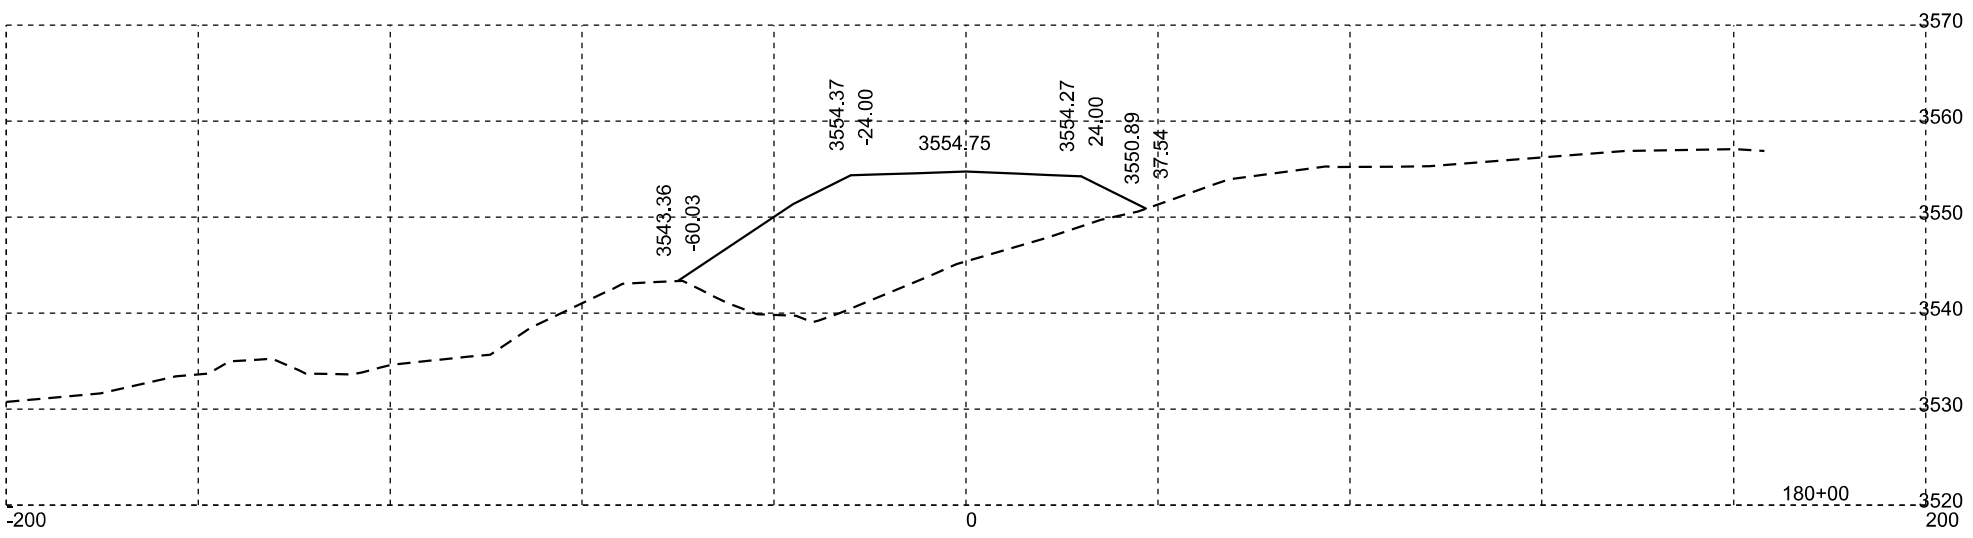

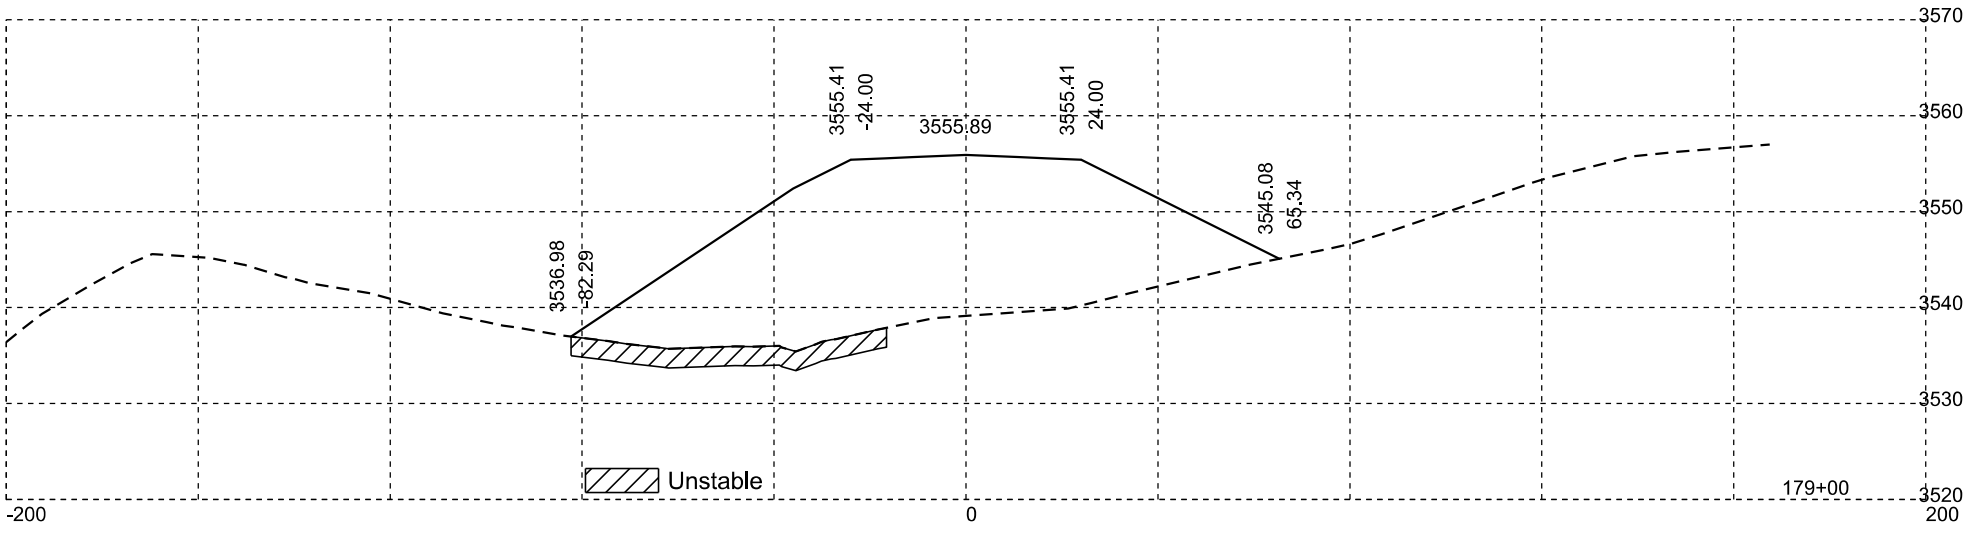

Plotting Date: 02/07/2014

STATE OF SOUTH DAKOTA	PROJECT	SHEET NO.	TOTAL SHEETS
	IM 0901(148)40	X22	X84

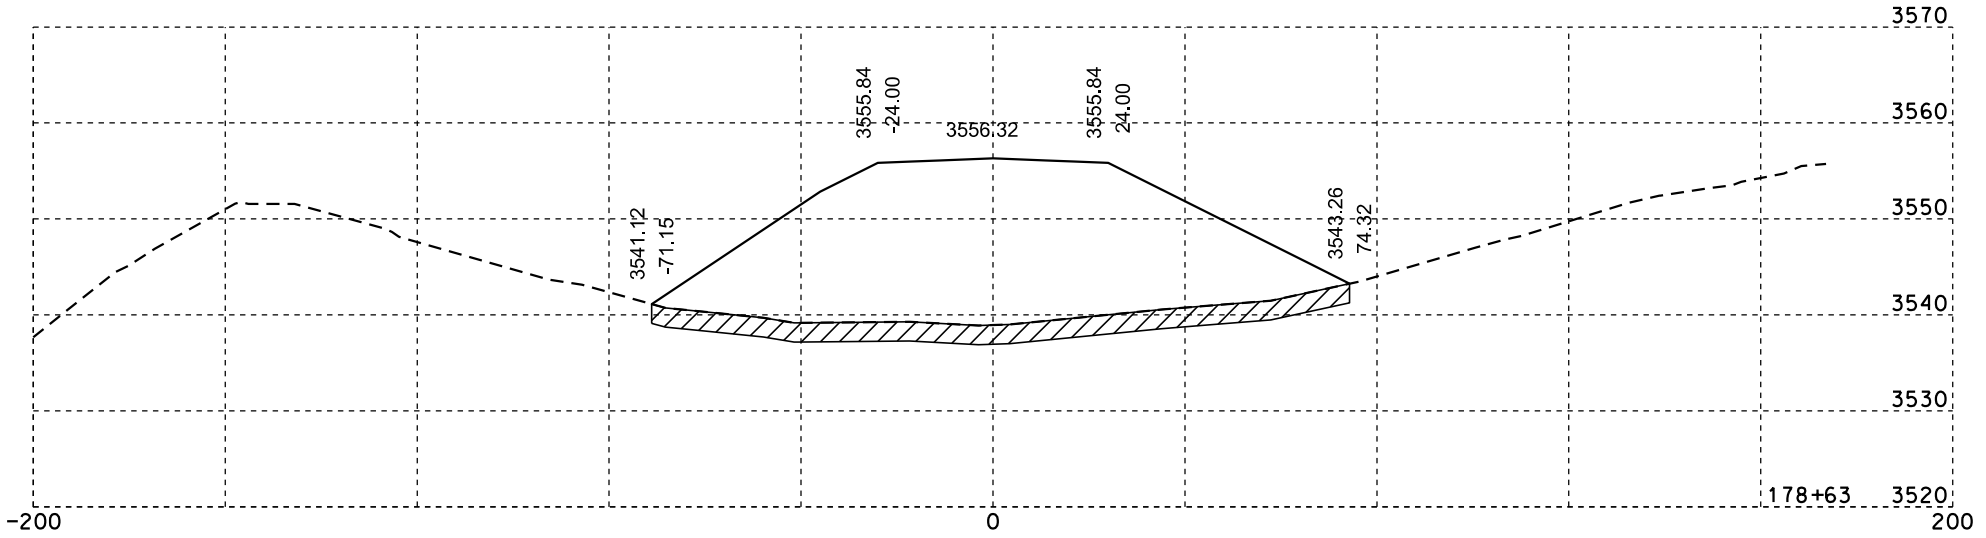

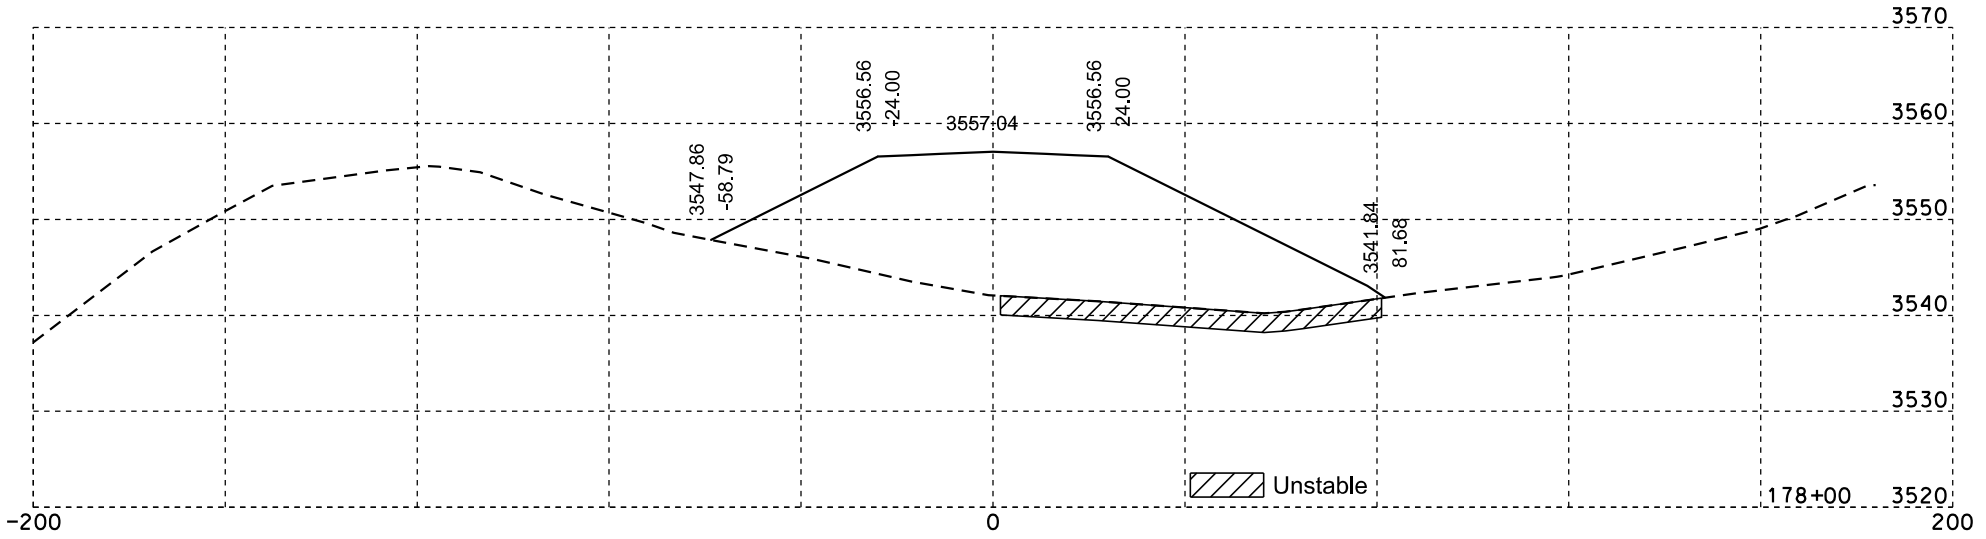

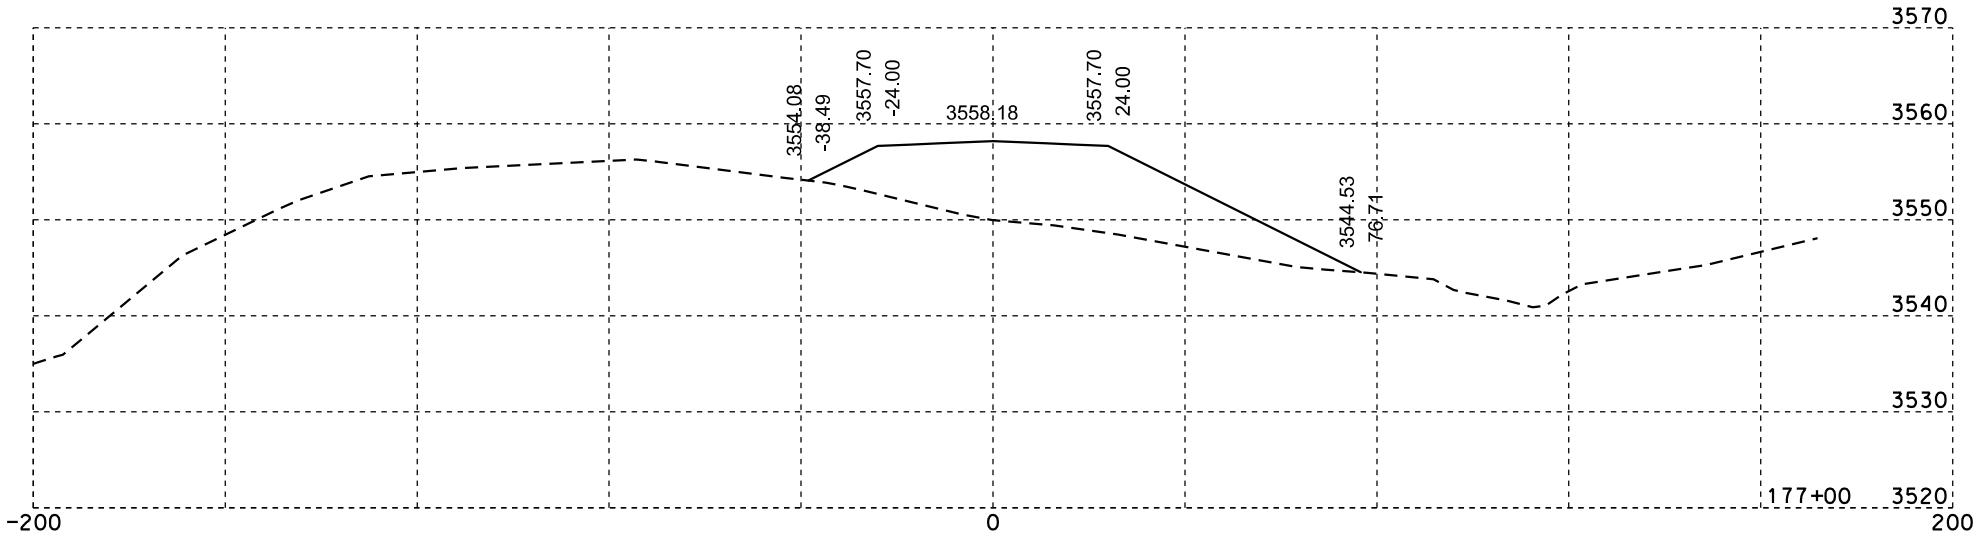

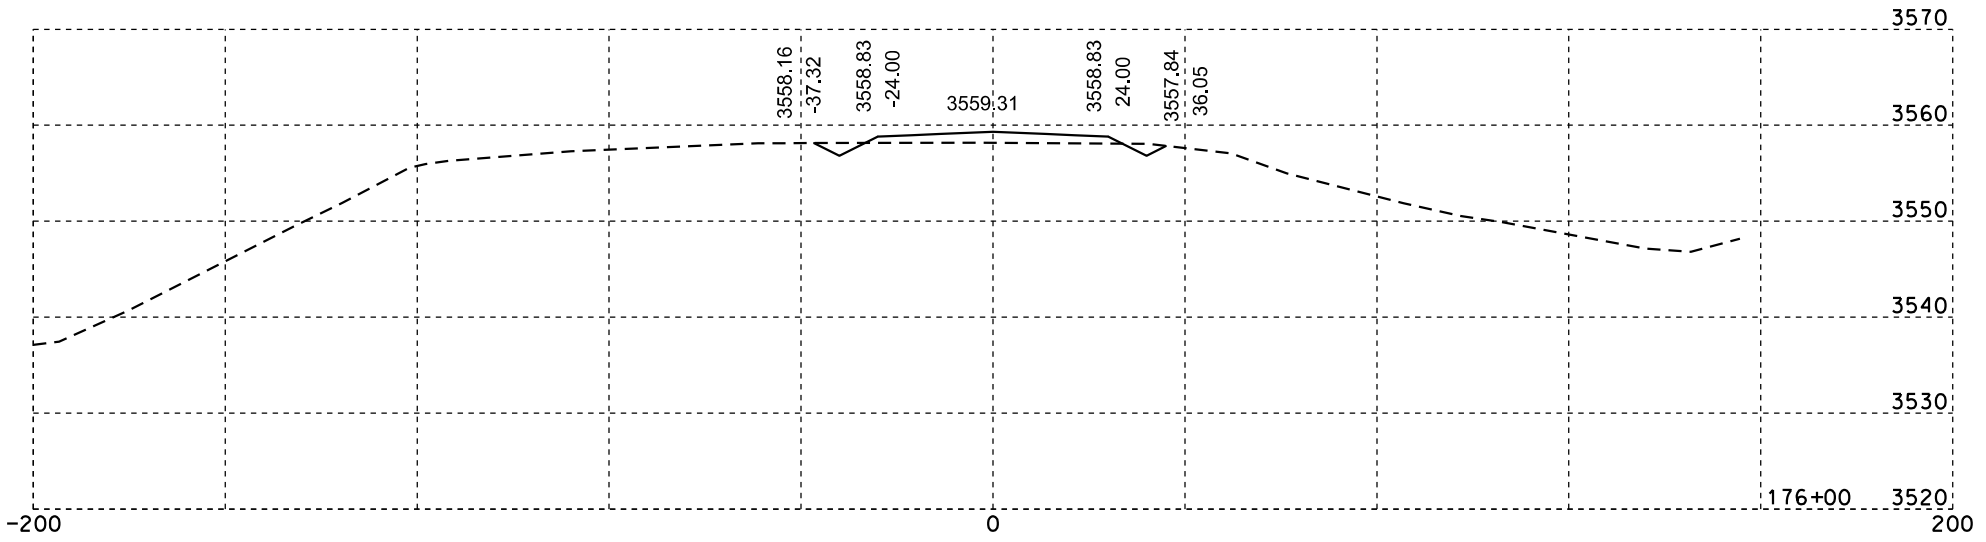

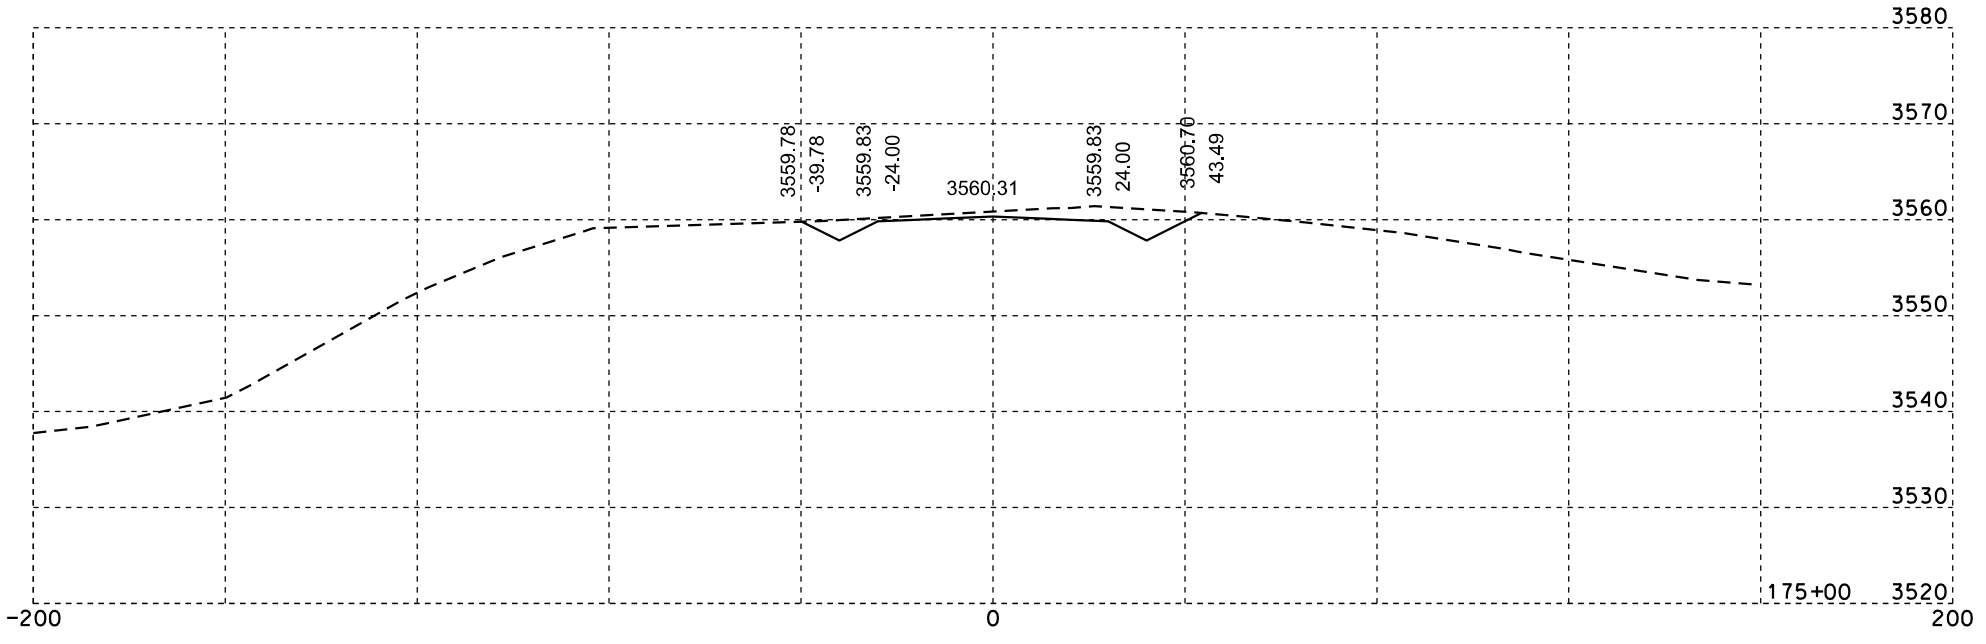

Plotting Date: 02/07/2014

STATE OF SOUTH DAKOTA	PROJECT	SHEET NO.	TOTAL SHEETS
	IM 0901(148)40	X23	X84

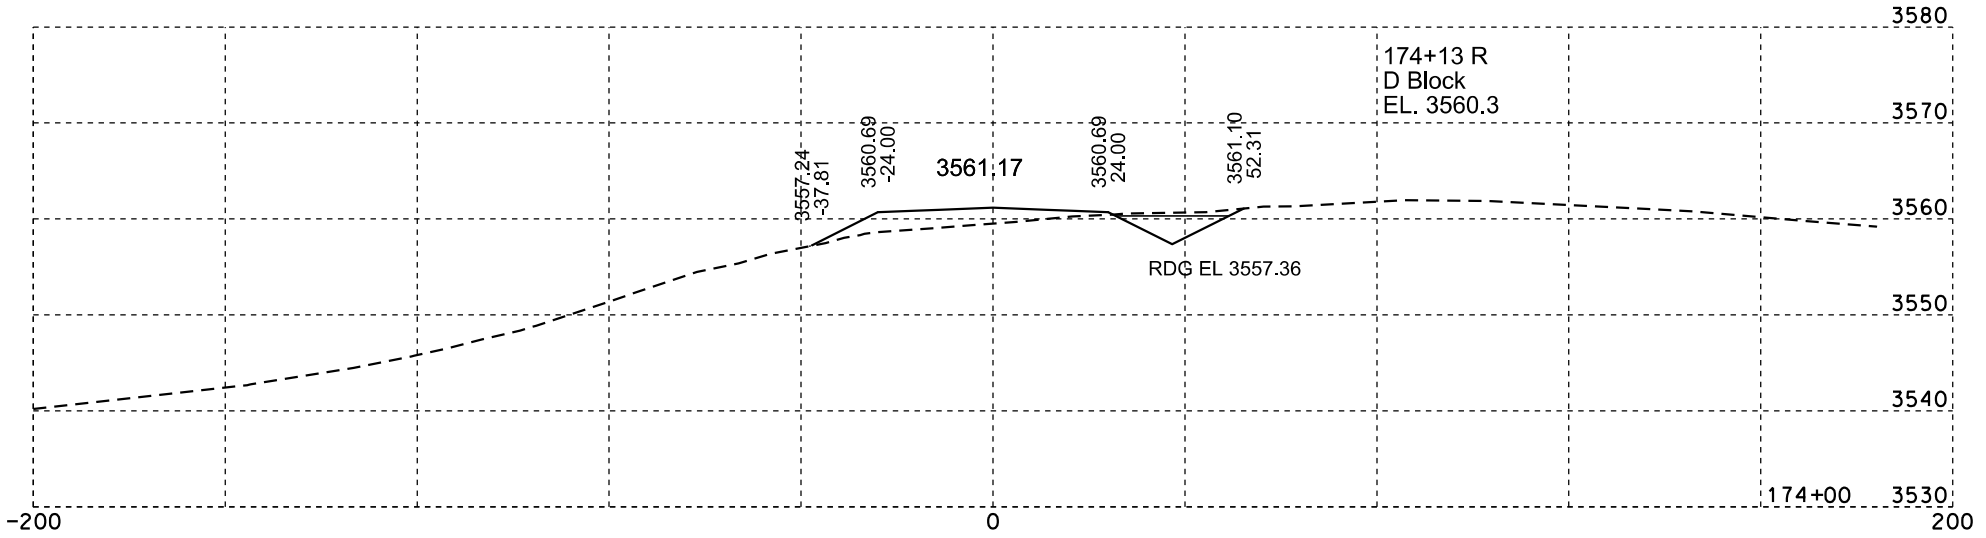

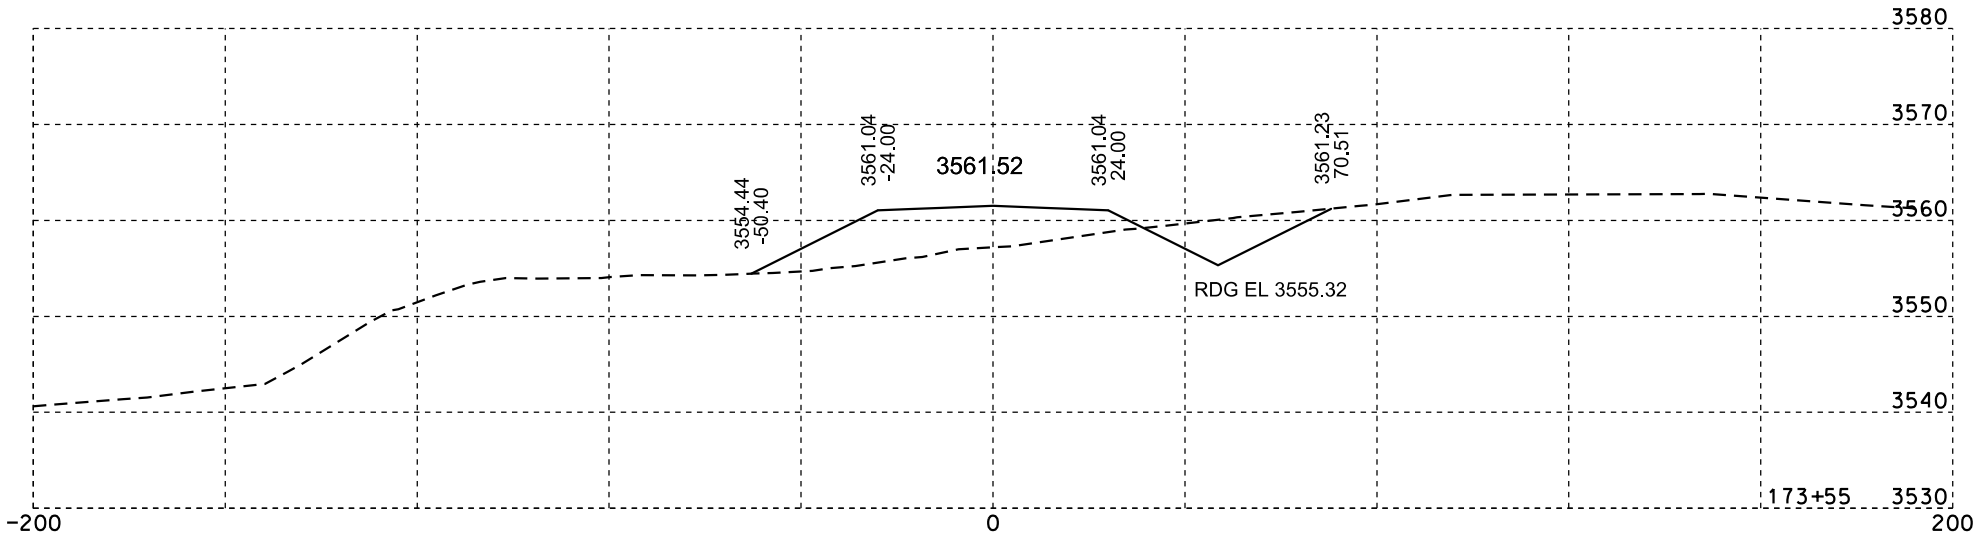

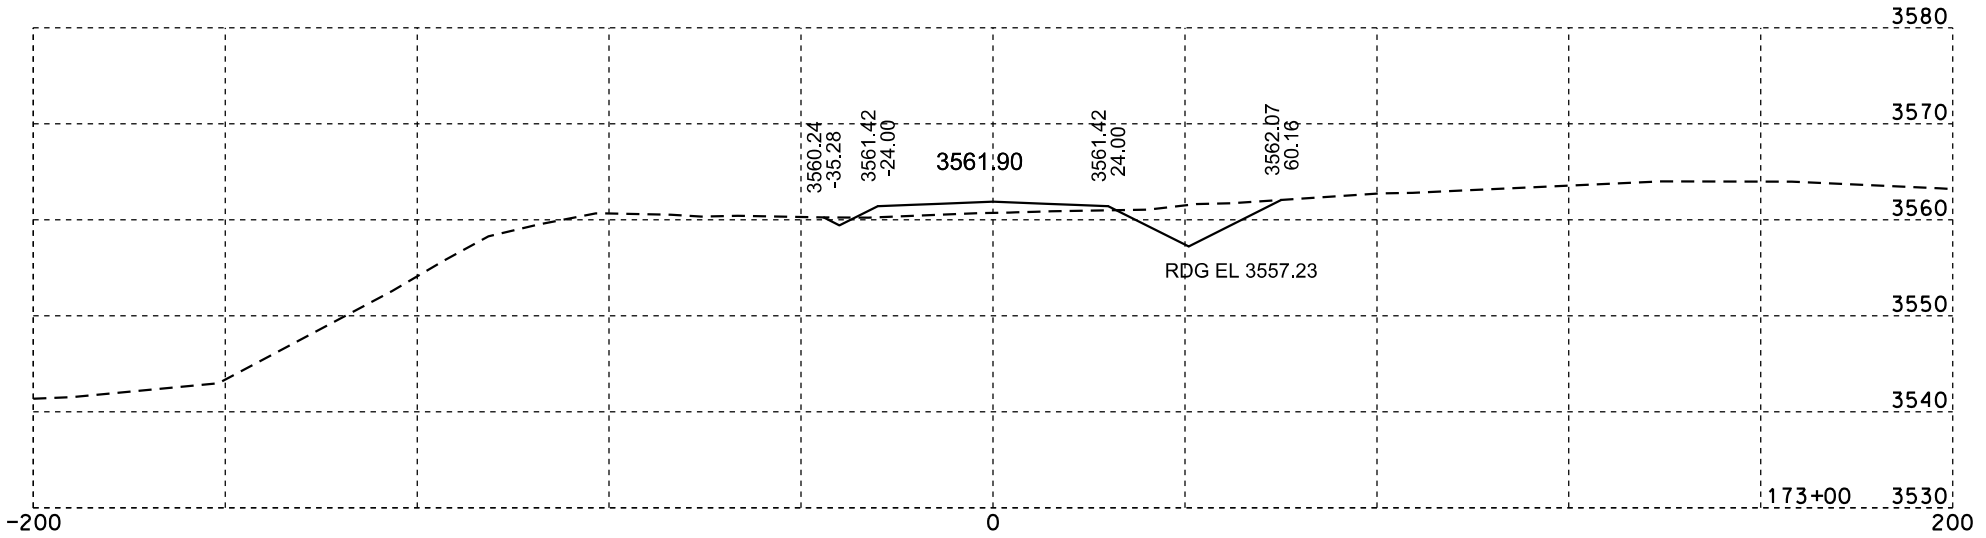

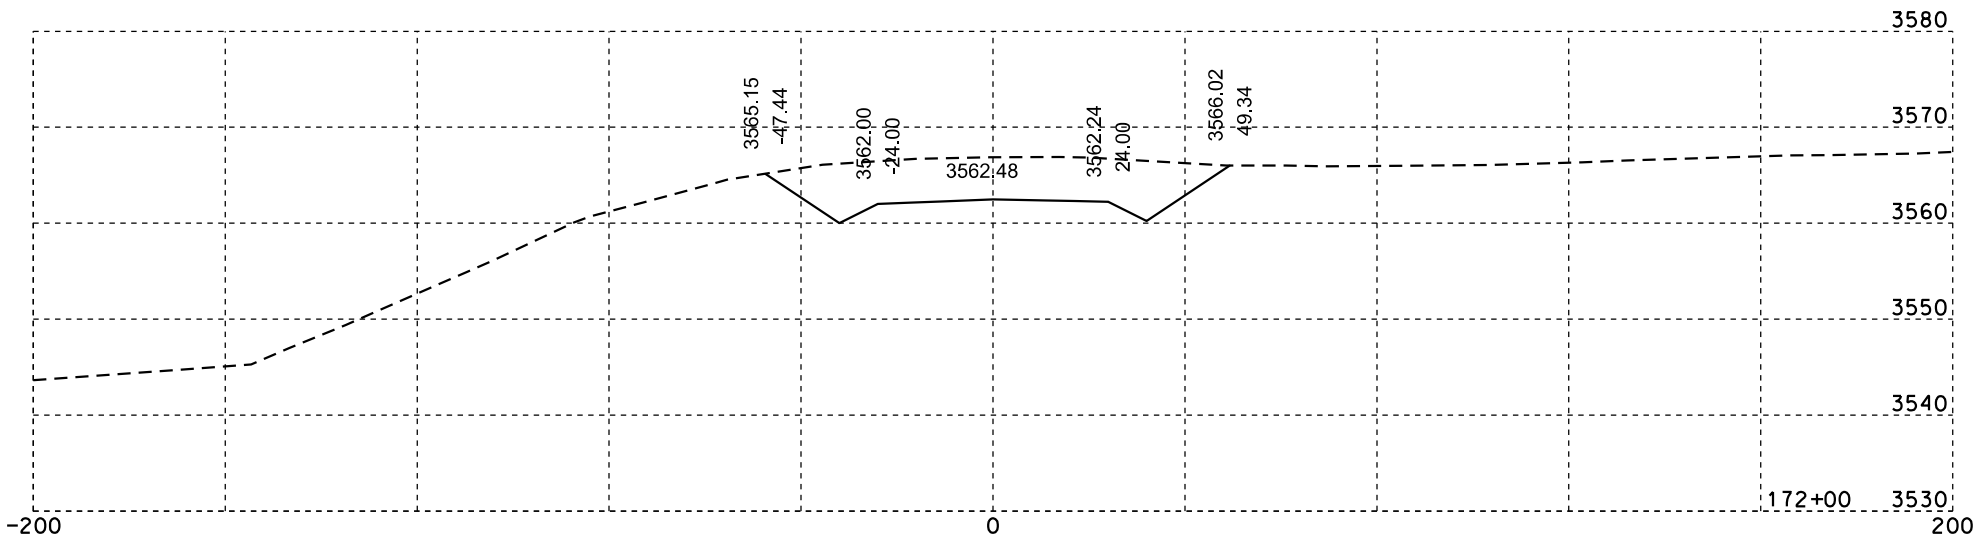

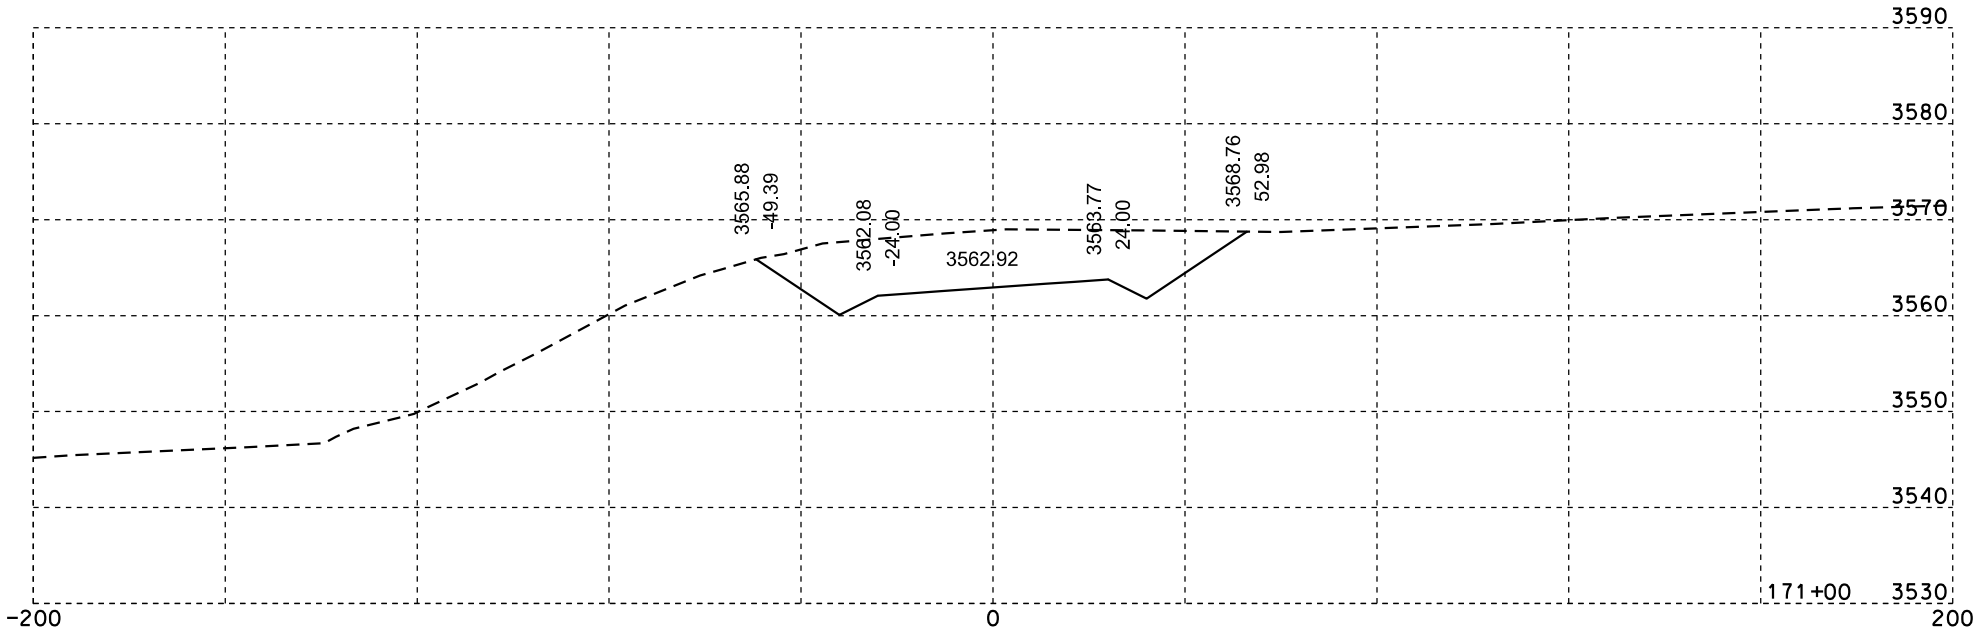

Plotting Date: 02/07/2014

STATE OF SOUTH DAKOTA	PROJECT	SHEET NO.	TOTAL SHEETS
	IM 0901(148)40	X24	X84

Plotting Date: 02/07/2014

STATE OF SOUTH DAKOTA	PROJECT	SHEET NO.	TOTAL SHEETS
	IM 0901(148)40	X25	X84

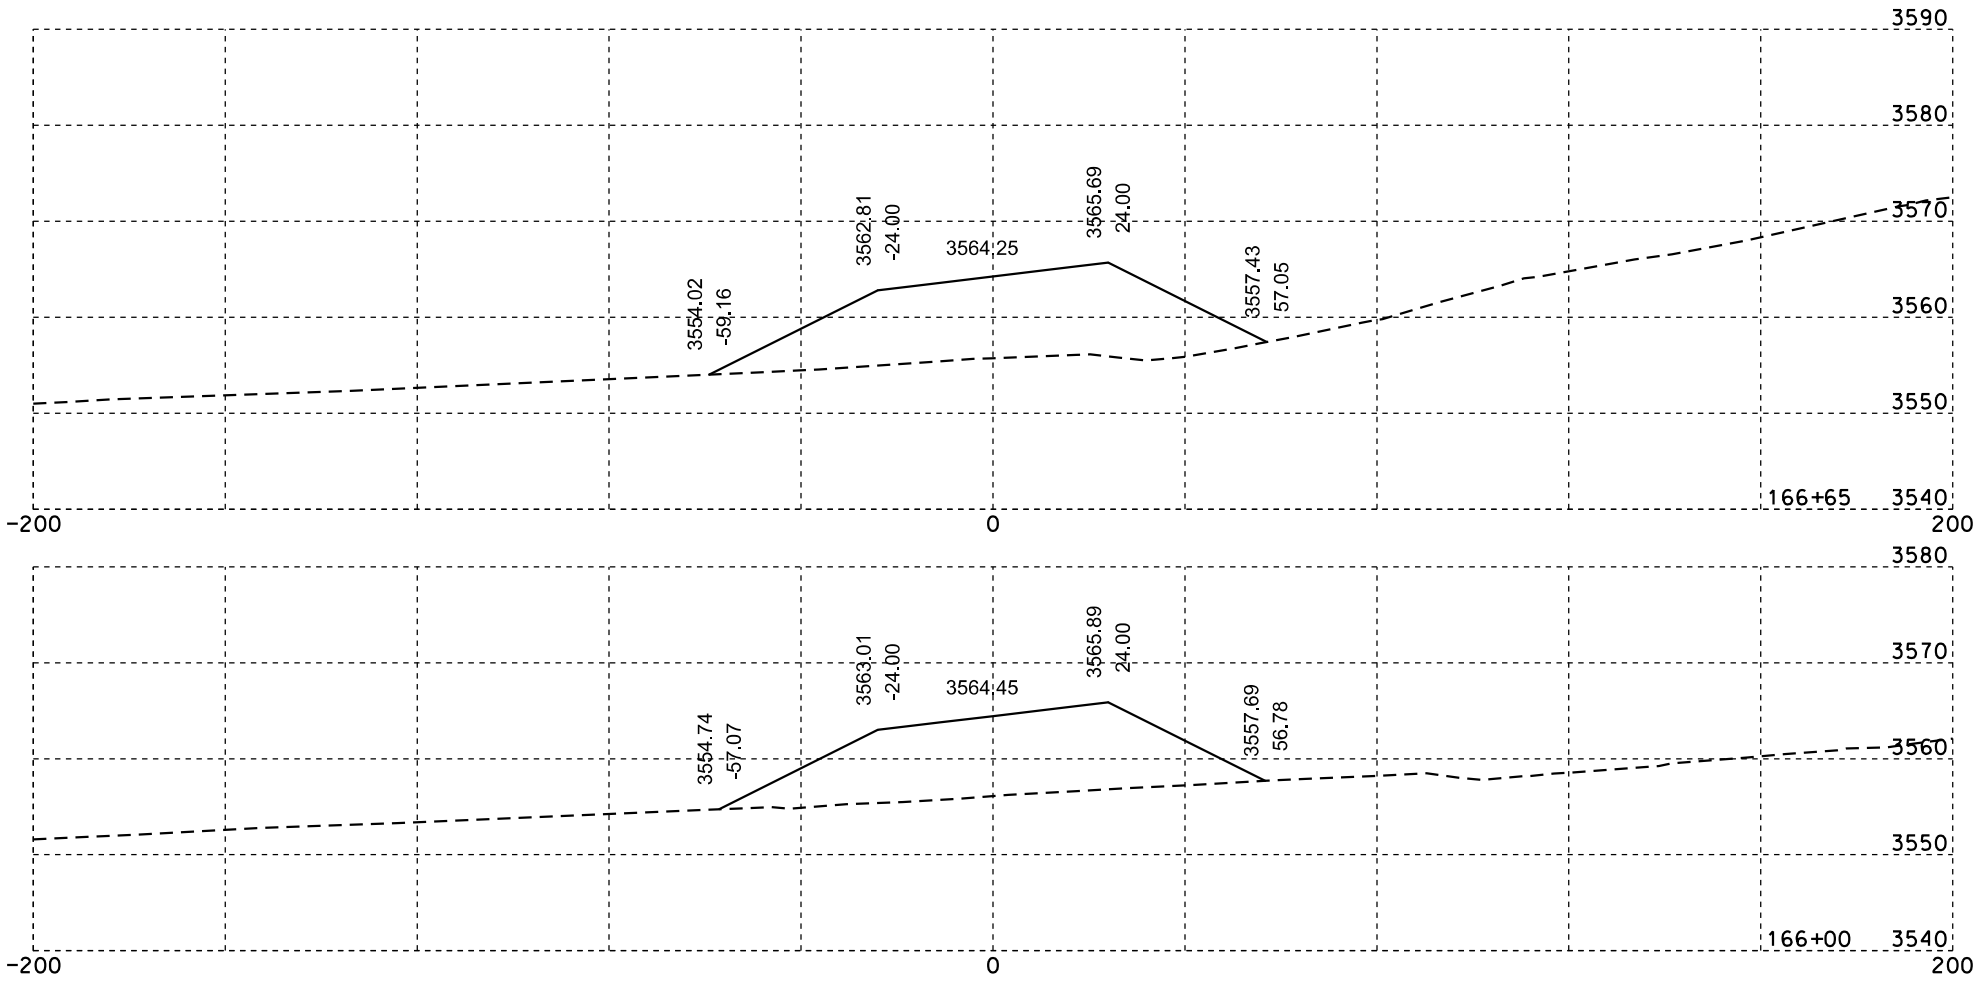

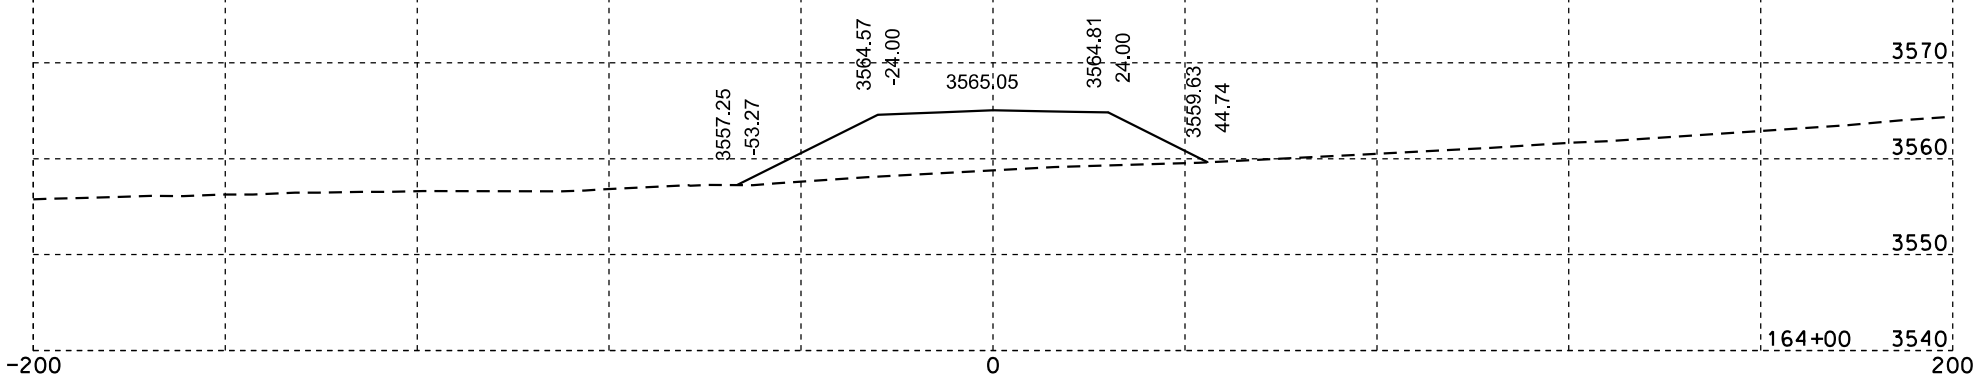

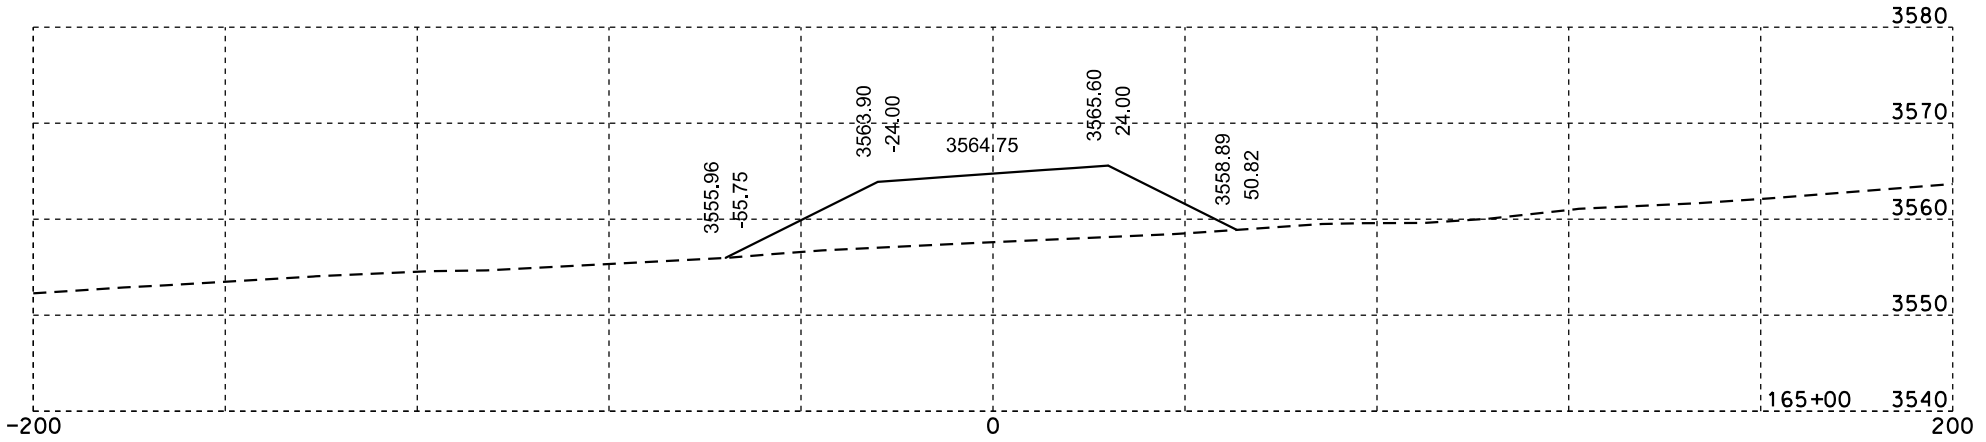

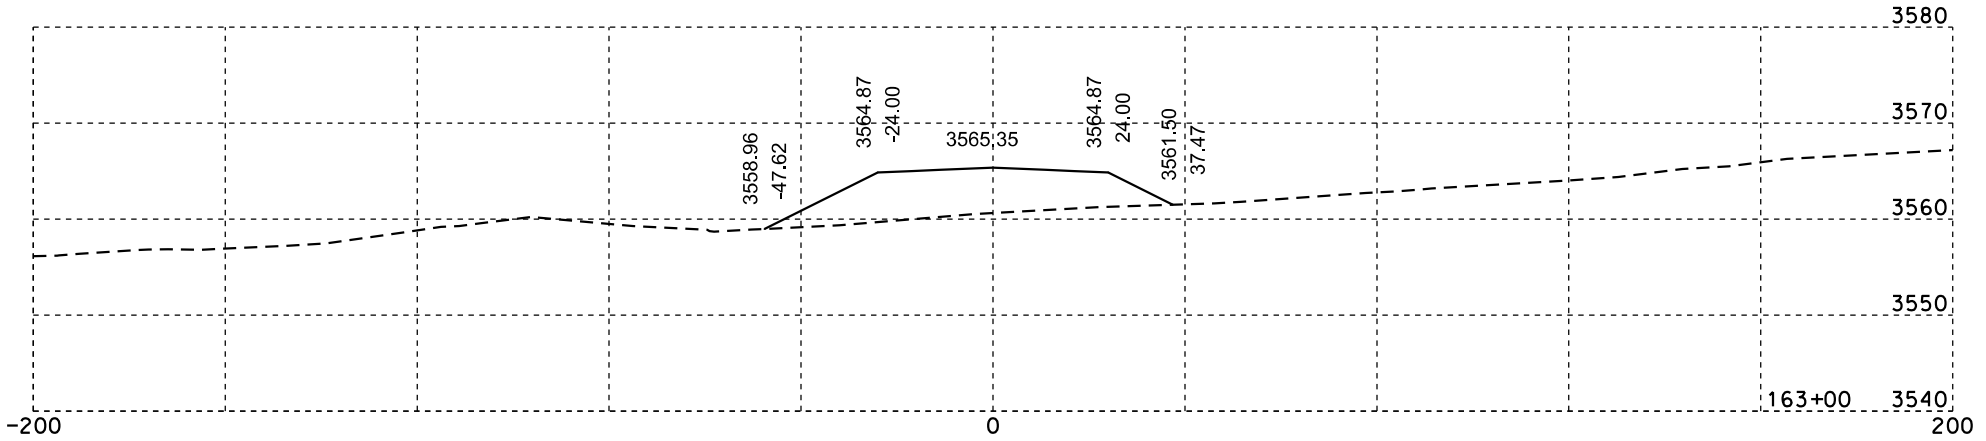

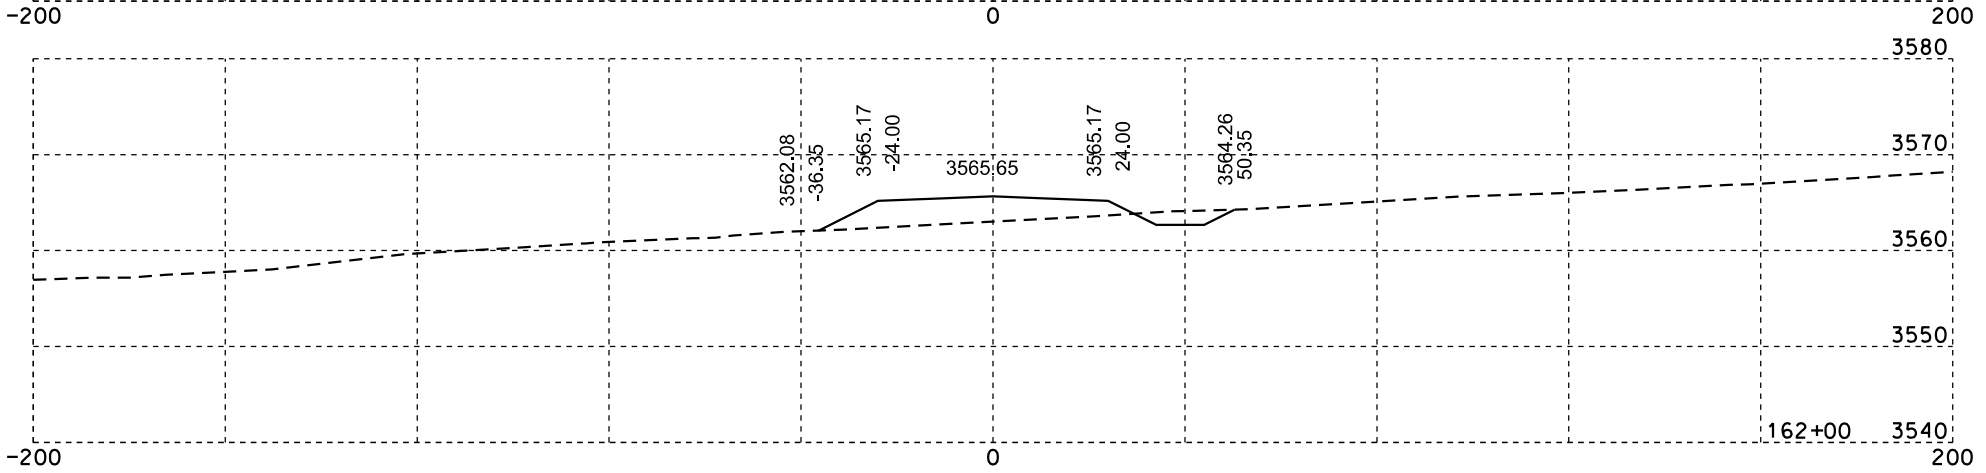

Plotting Date: 02/07/2014

STATE OF SOUTH DAKOTA	PROJECT	SHEET NO.	TOTAL SHEETS
	IM 0901(148)40	X26	X84

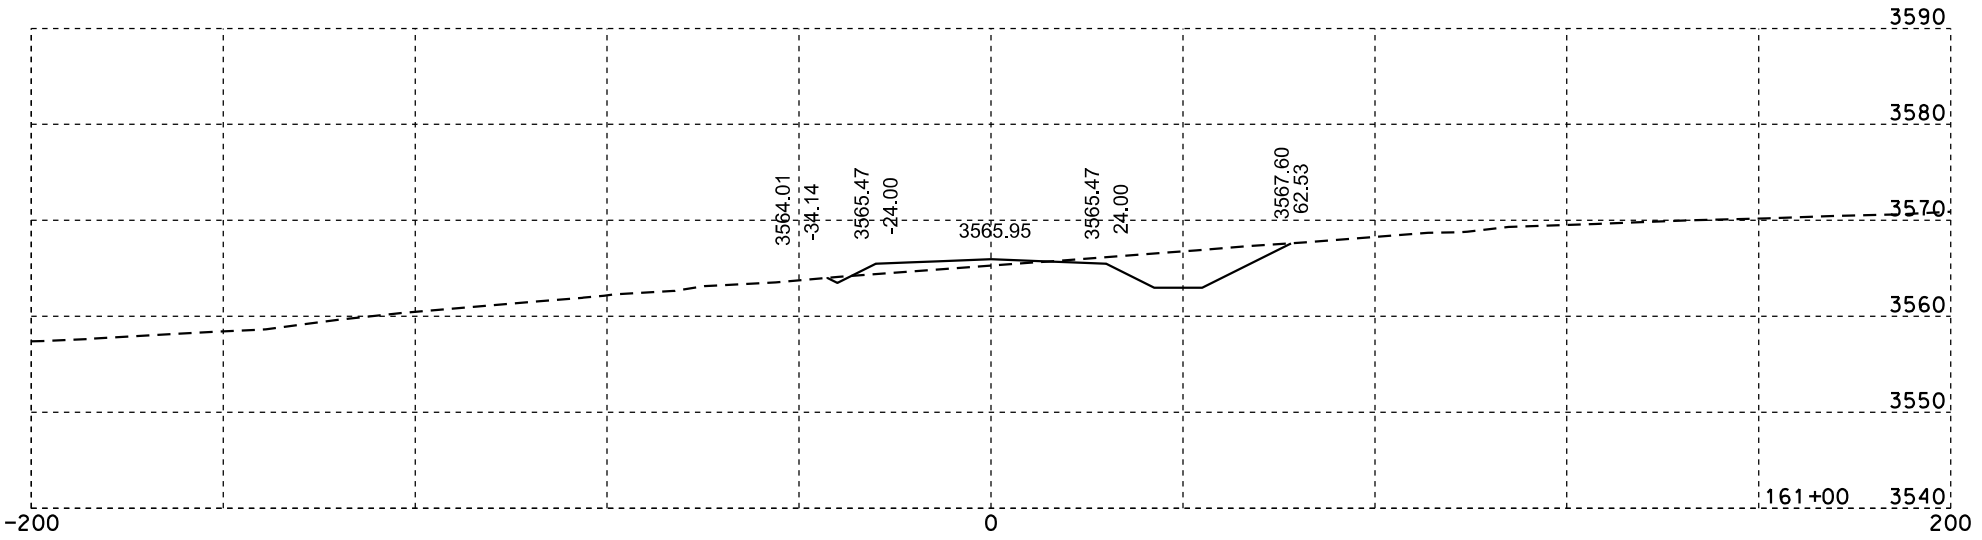

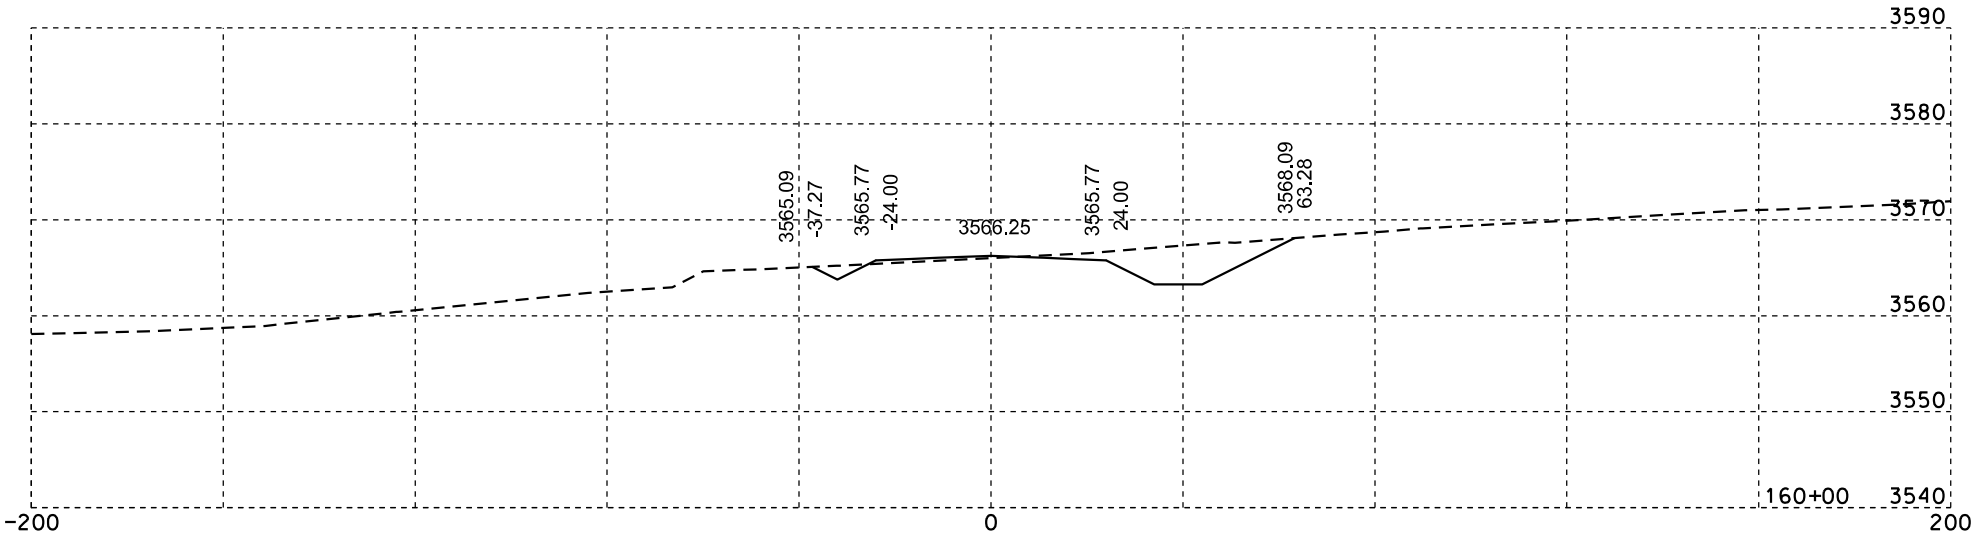

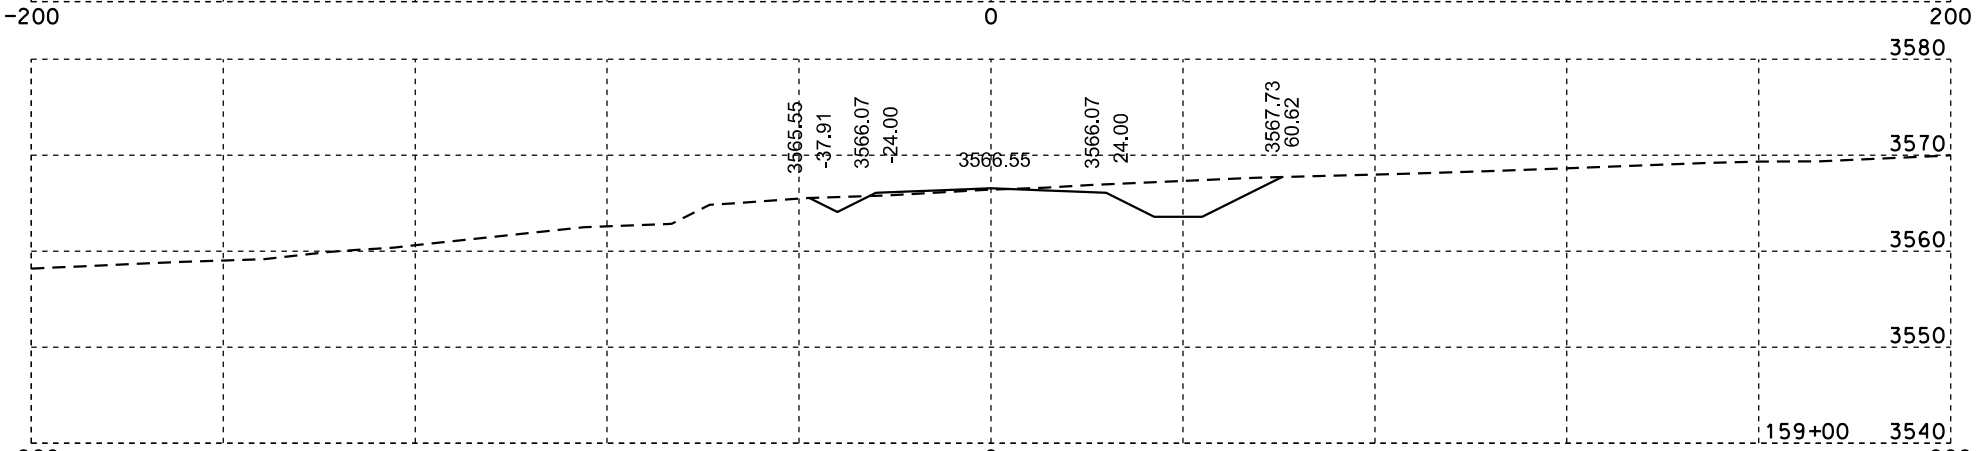

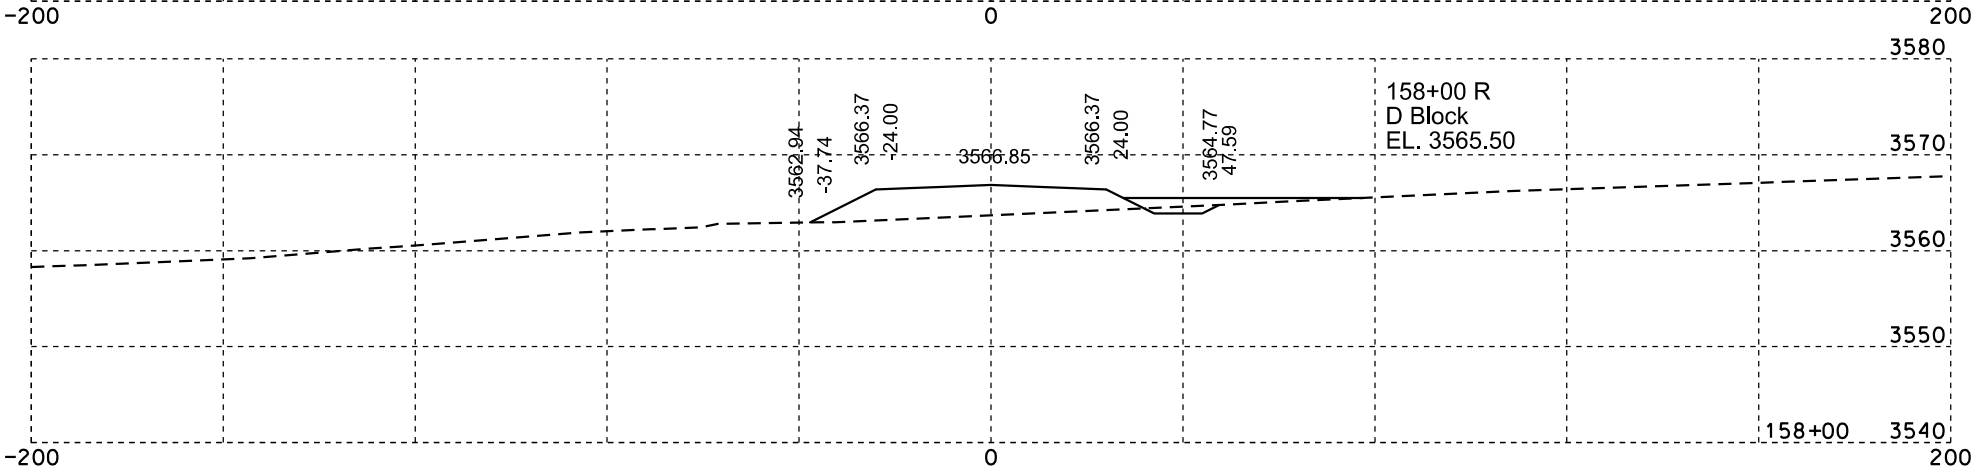

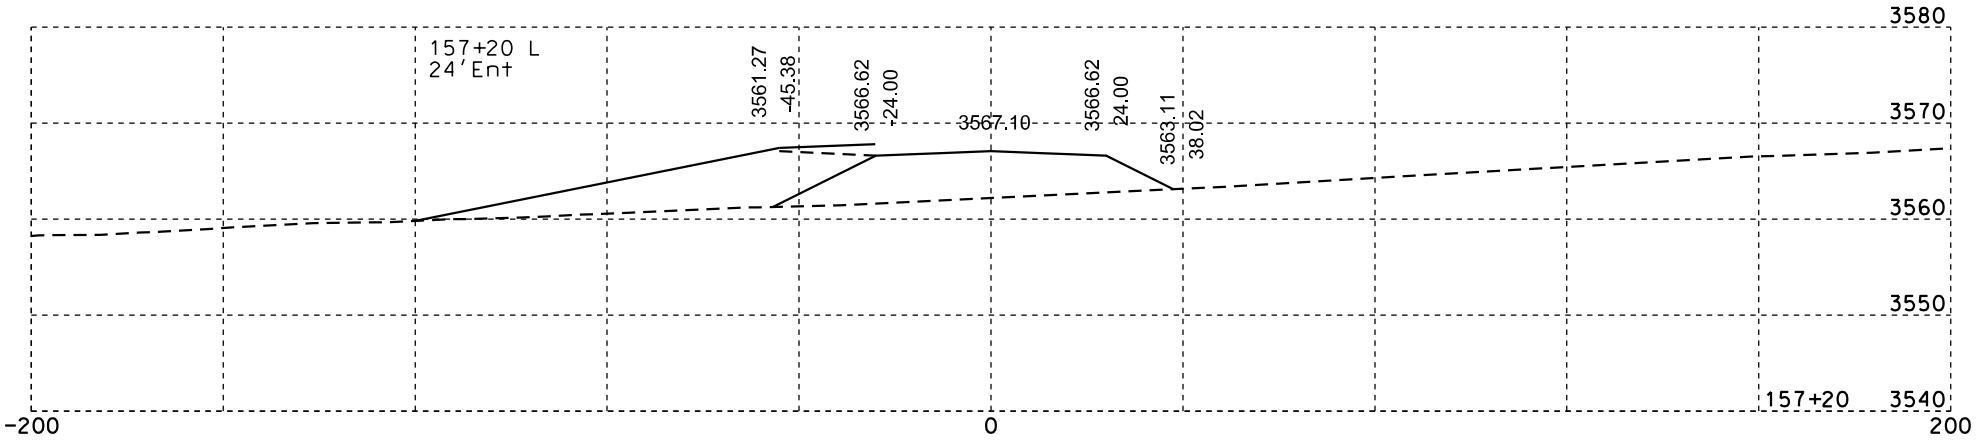

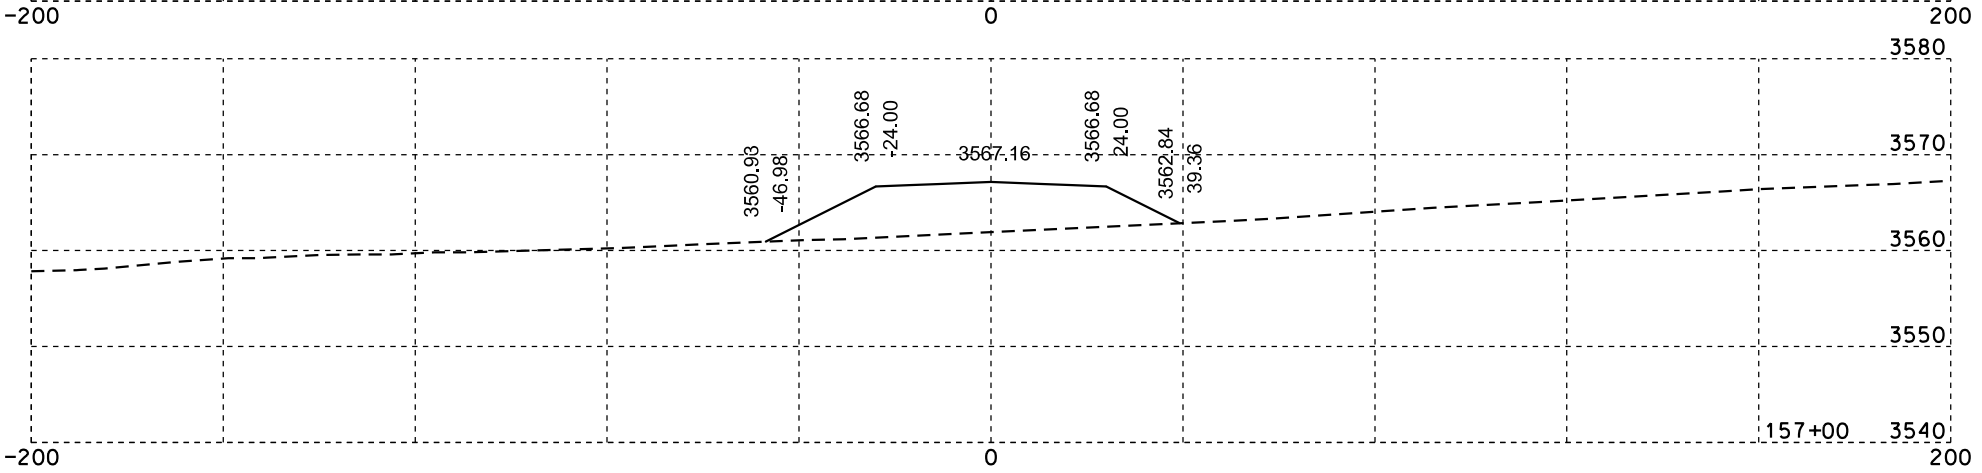

Plotting Date: 02/07/2014

STATE OF SOUTH DAKOTA	PROJECT	SHEET NO.	TOTAL SHEETS
	IM 0901(148)40	X27	X84

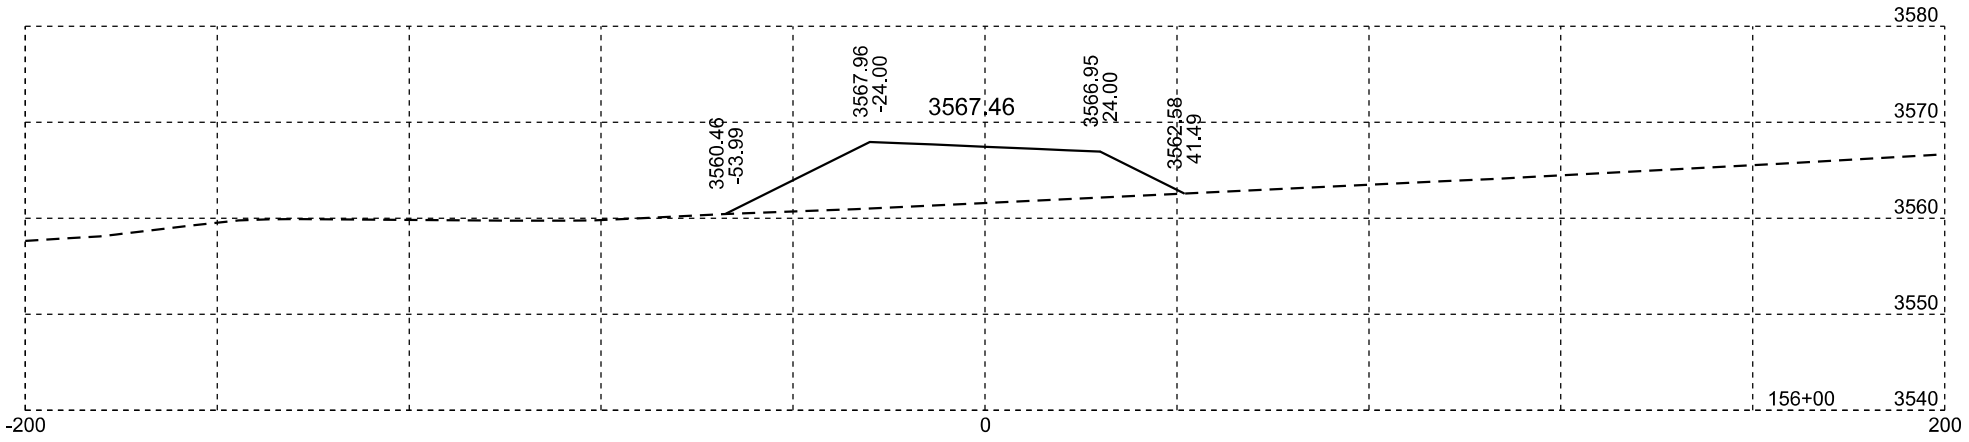

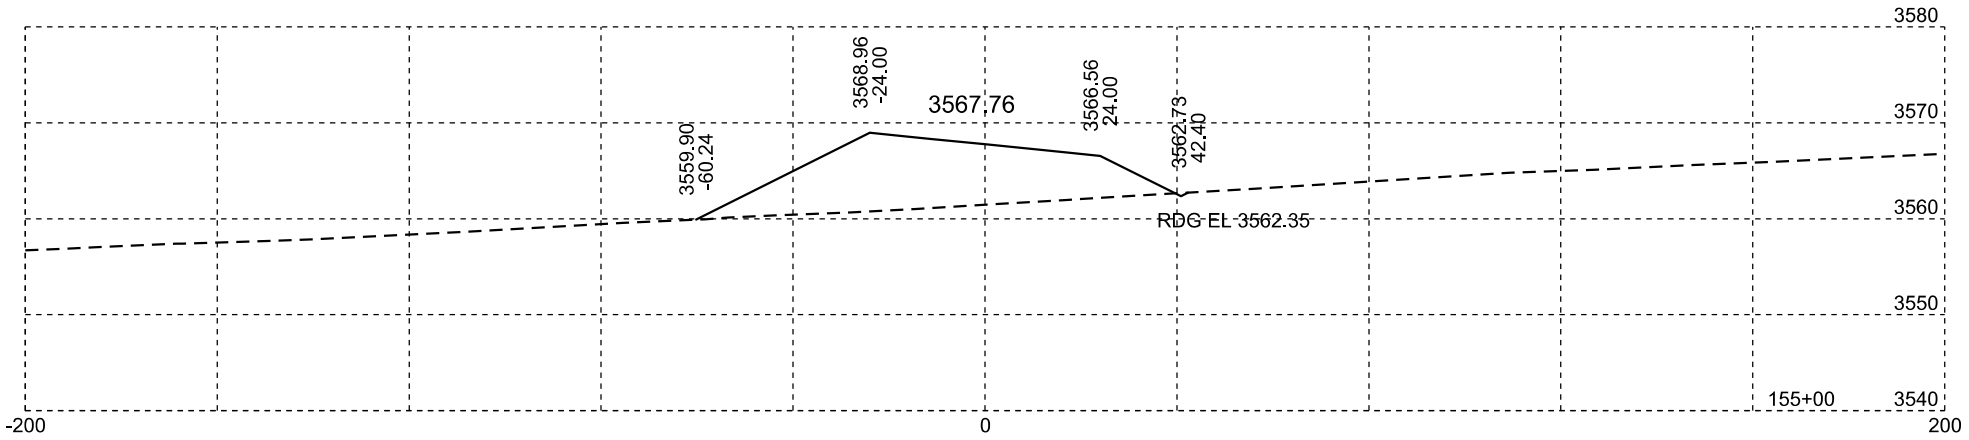

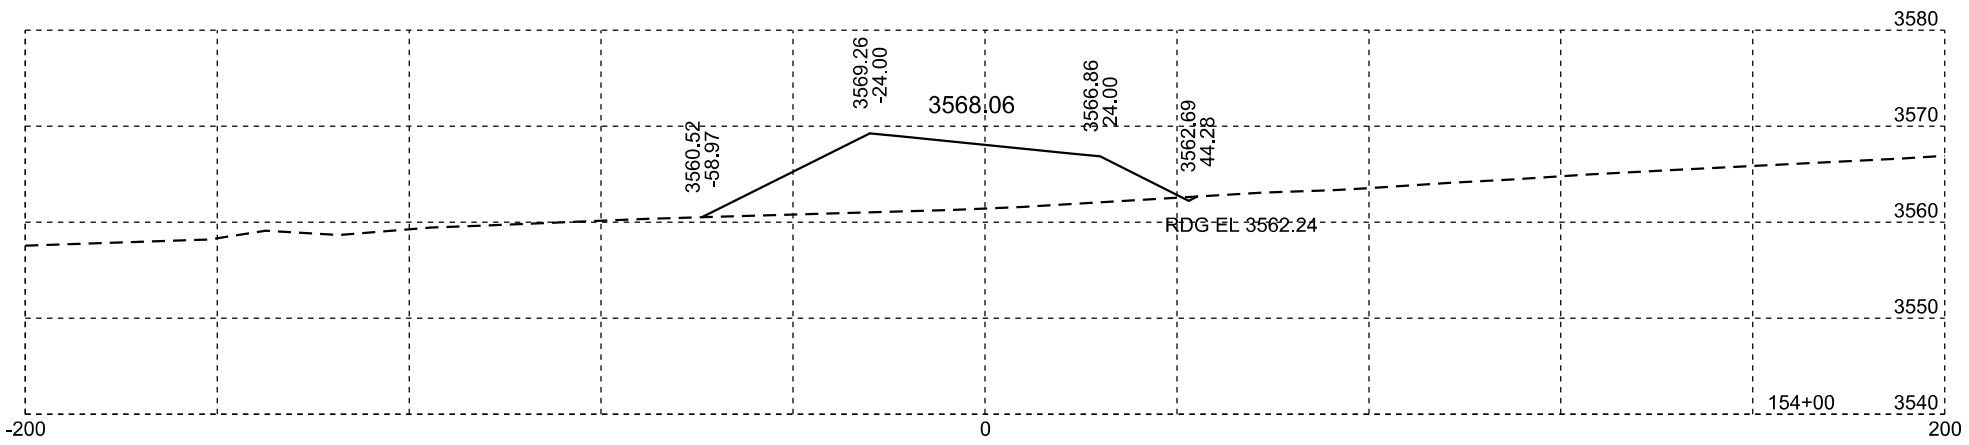

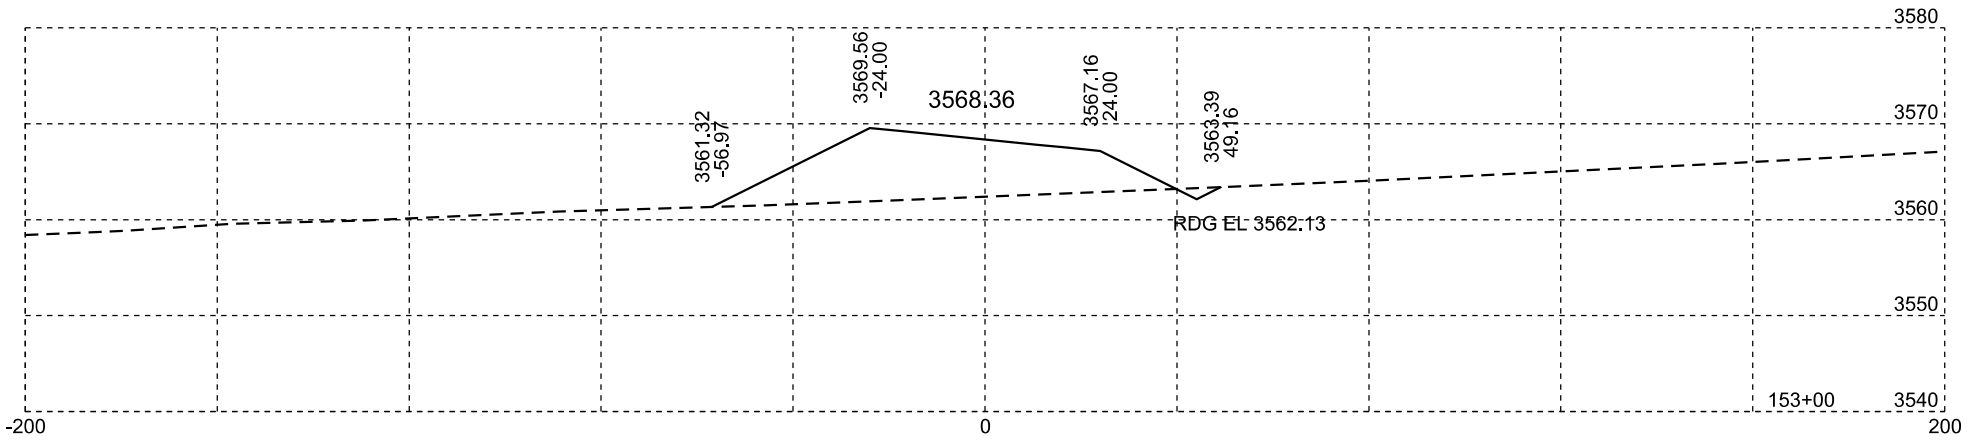

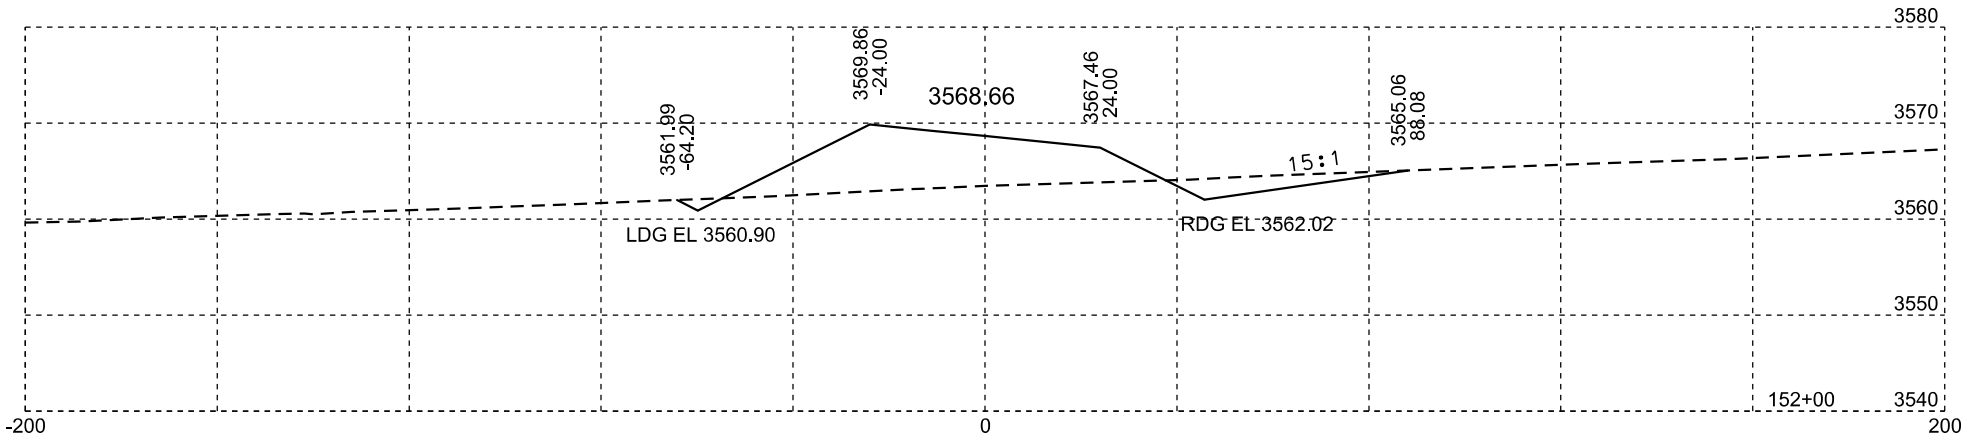

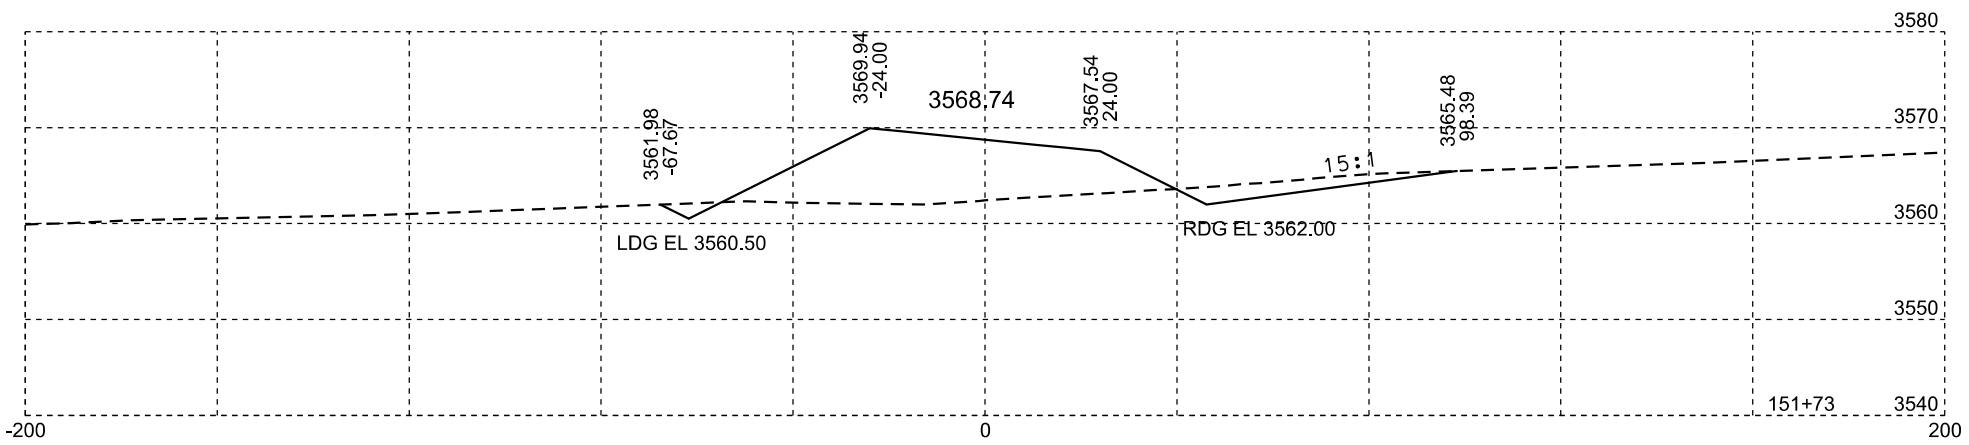

Plotting Date: 02/07/2014

STATE OF SOUTH DAKOTA	PROJECT	SHEET NO.	TOTAL SHEETS
	IM 0901(148)40	X28	X84

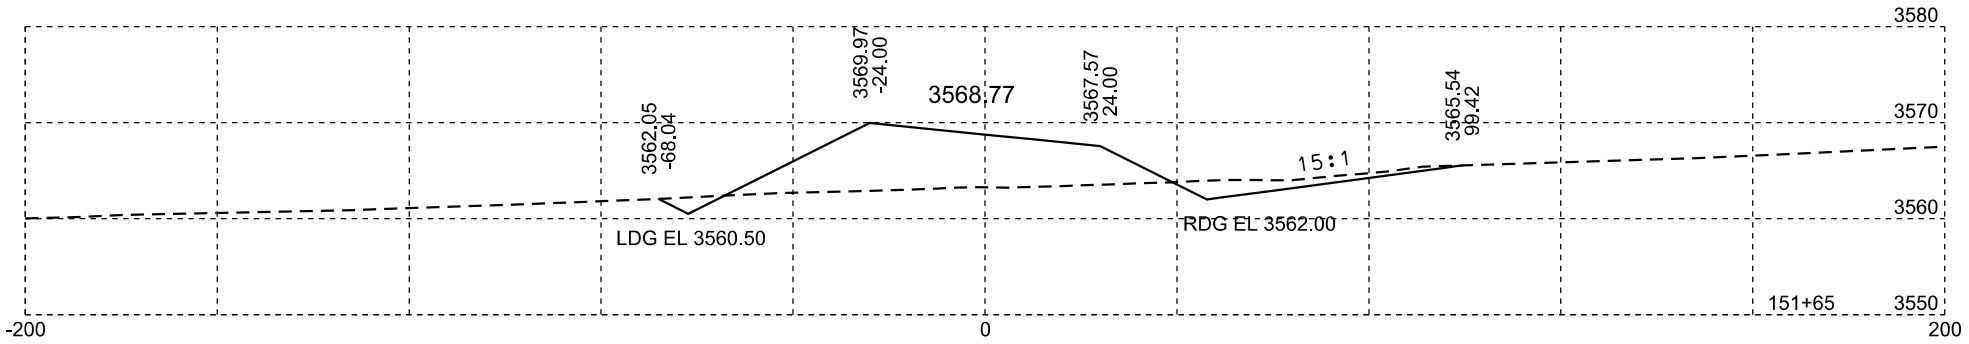

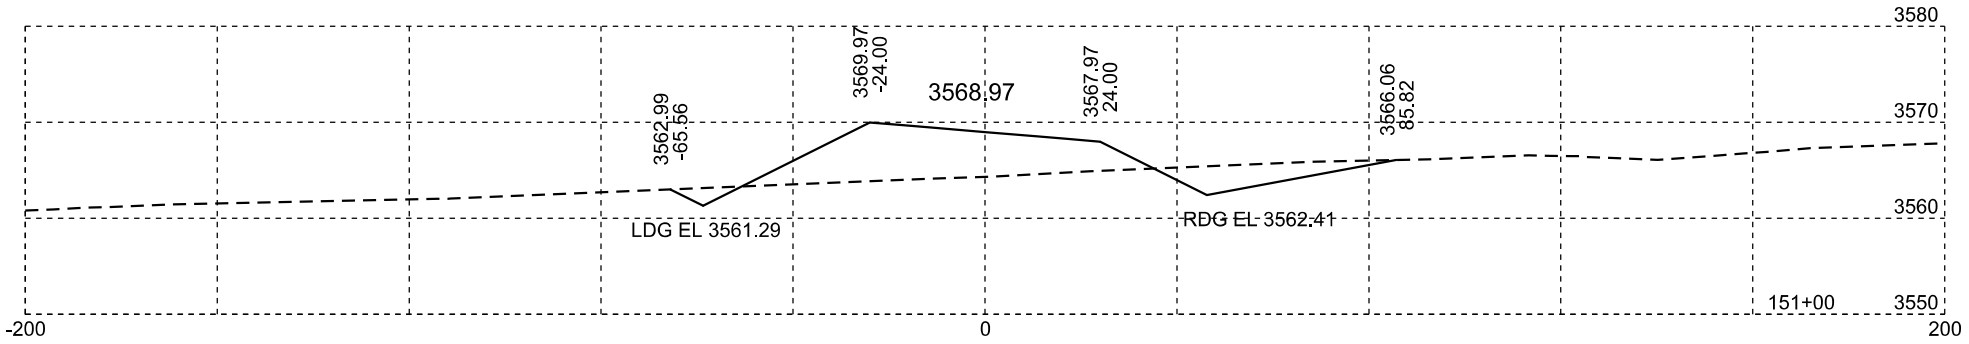

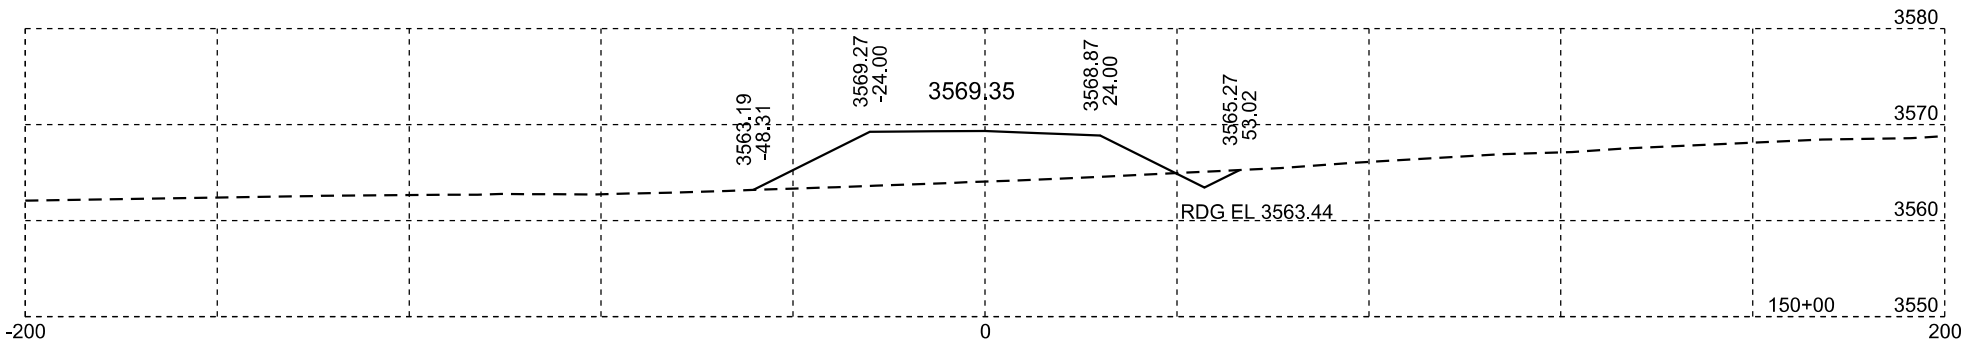

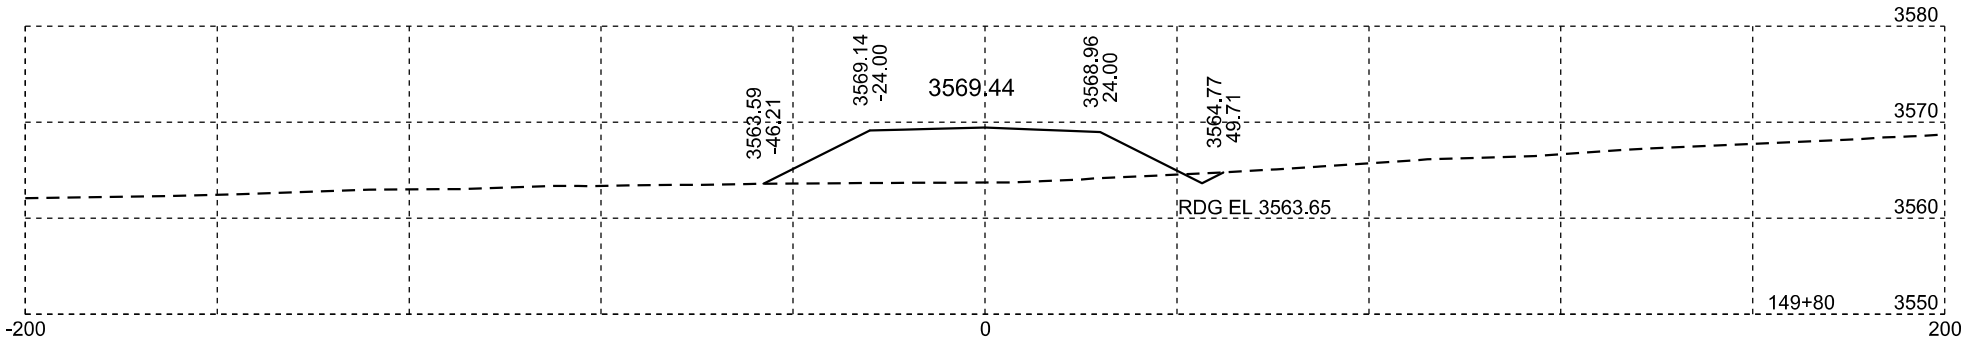

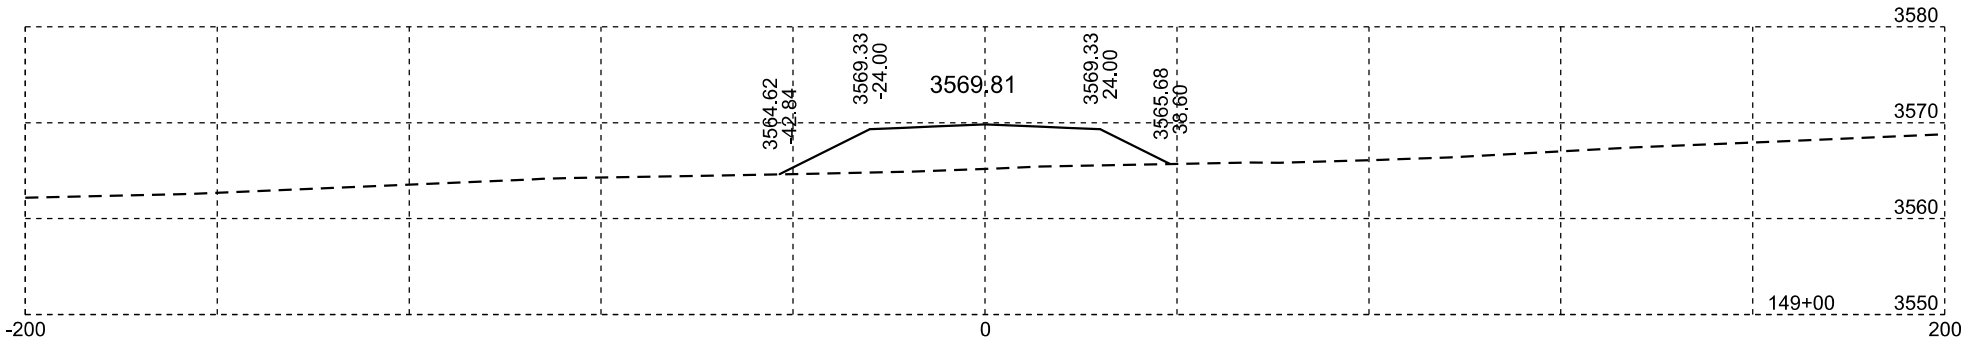

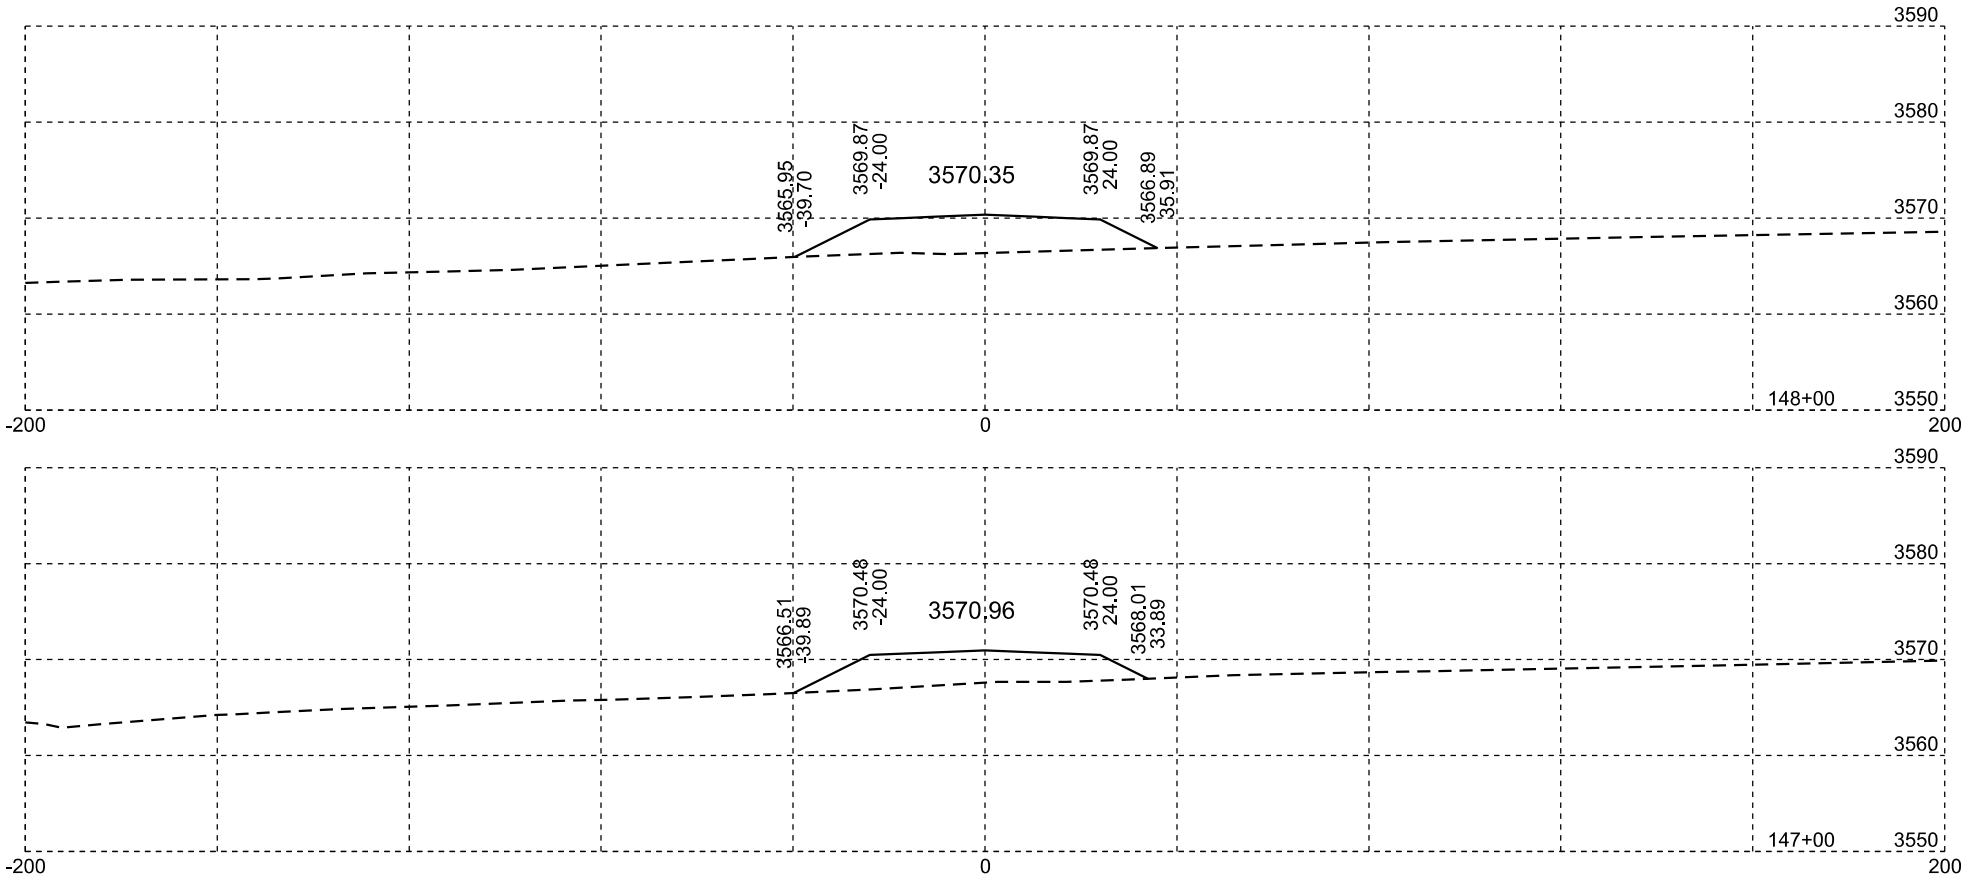

Plotting Date: 02/07/2014

STATE OF SOUTH DAKOTA	PROJECT	SHEET NO.	TOTAL SHEETS
	IM 0901(148)40	X29	X84

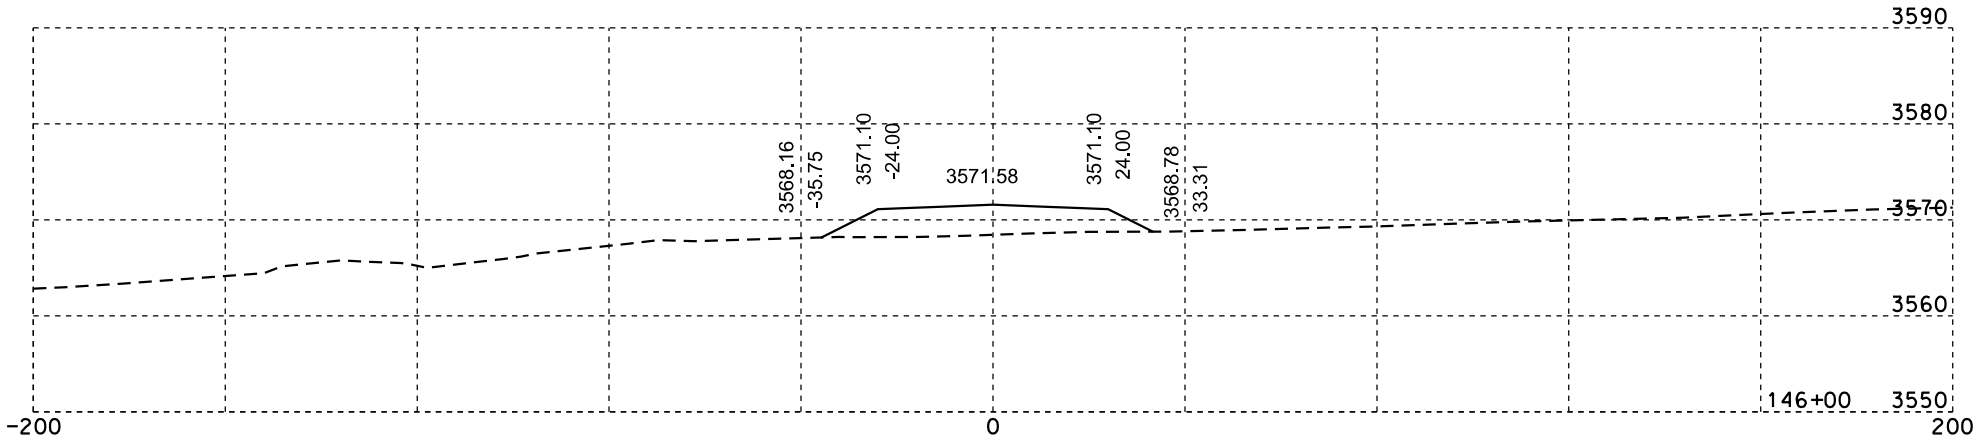

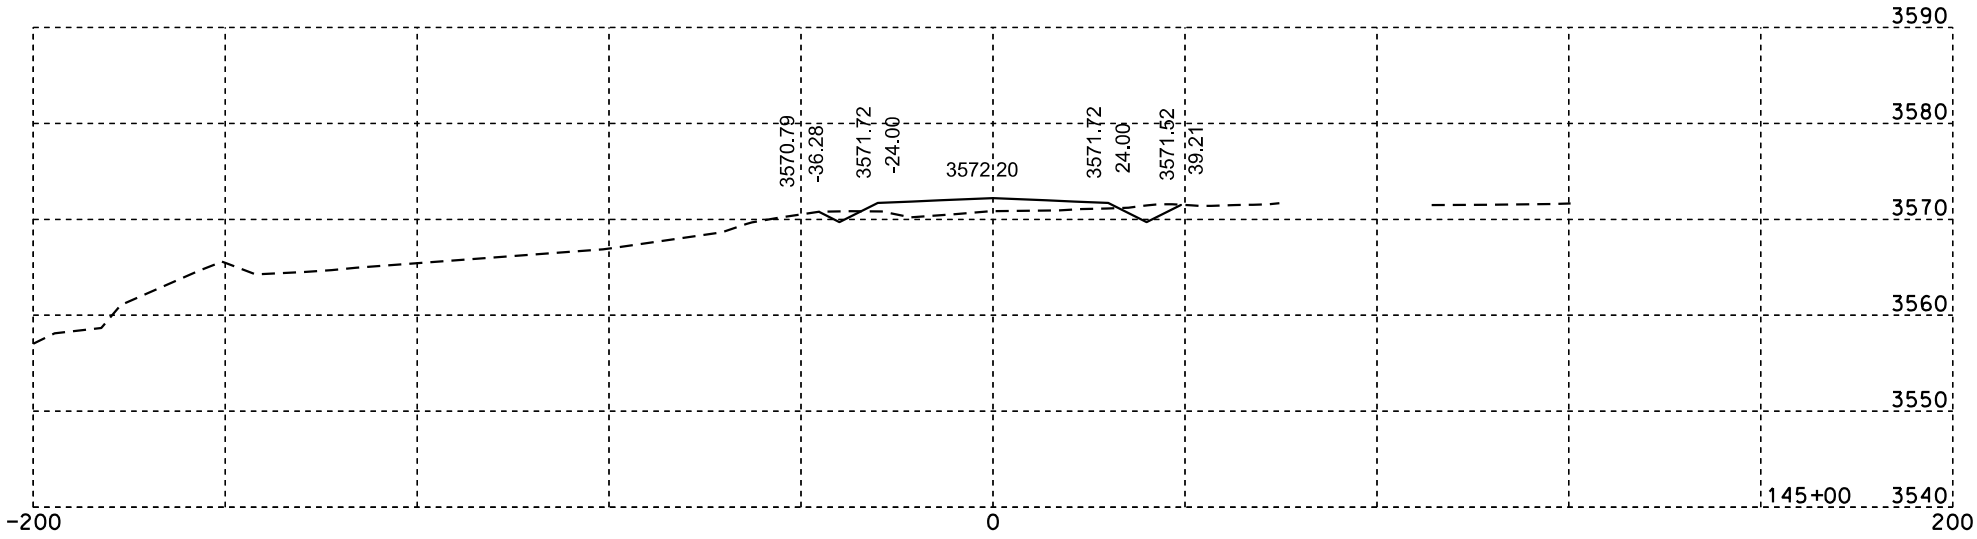

144+70 L & R
28' Int Rd

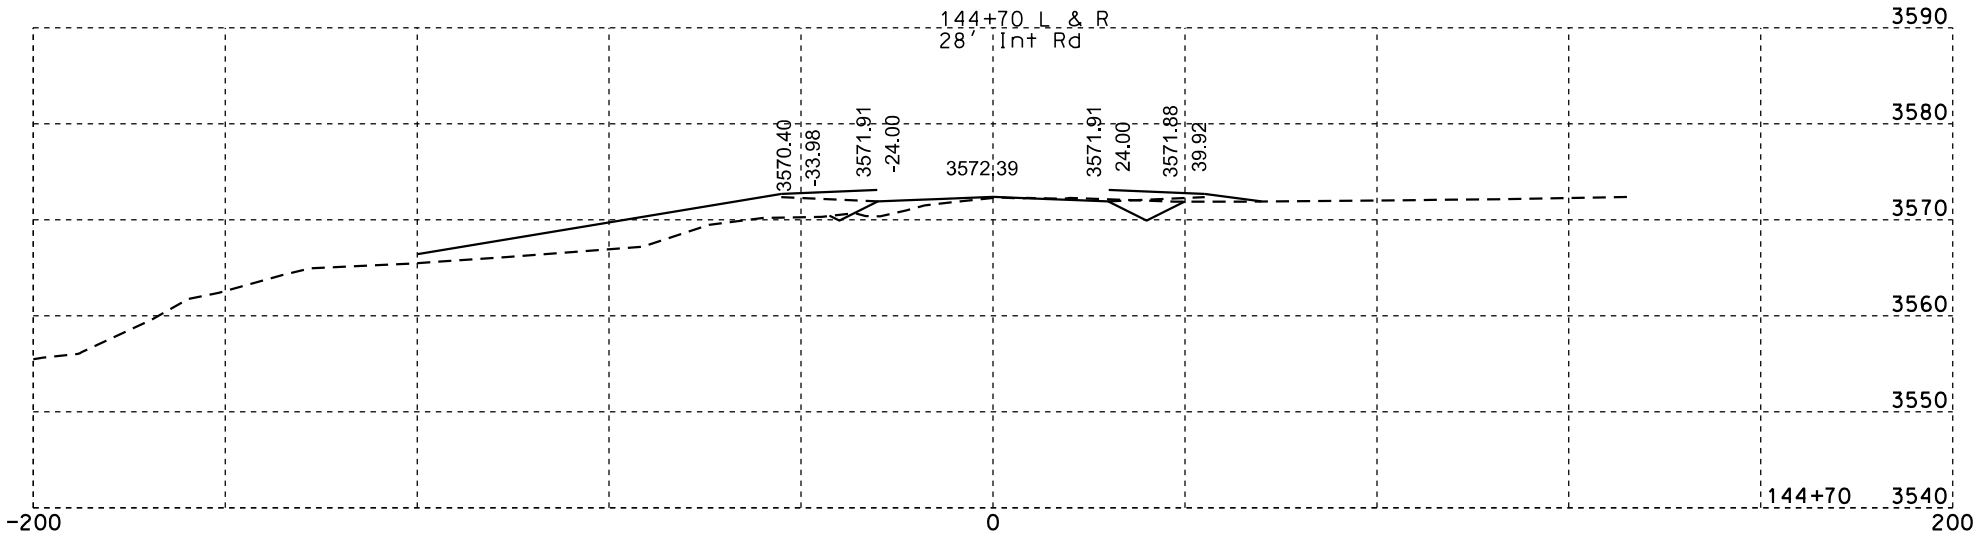

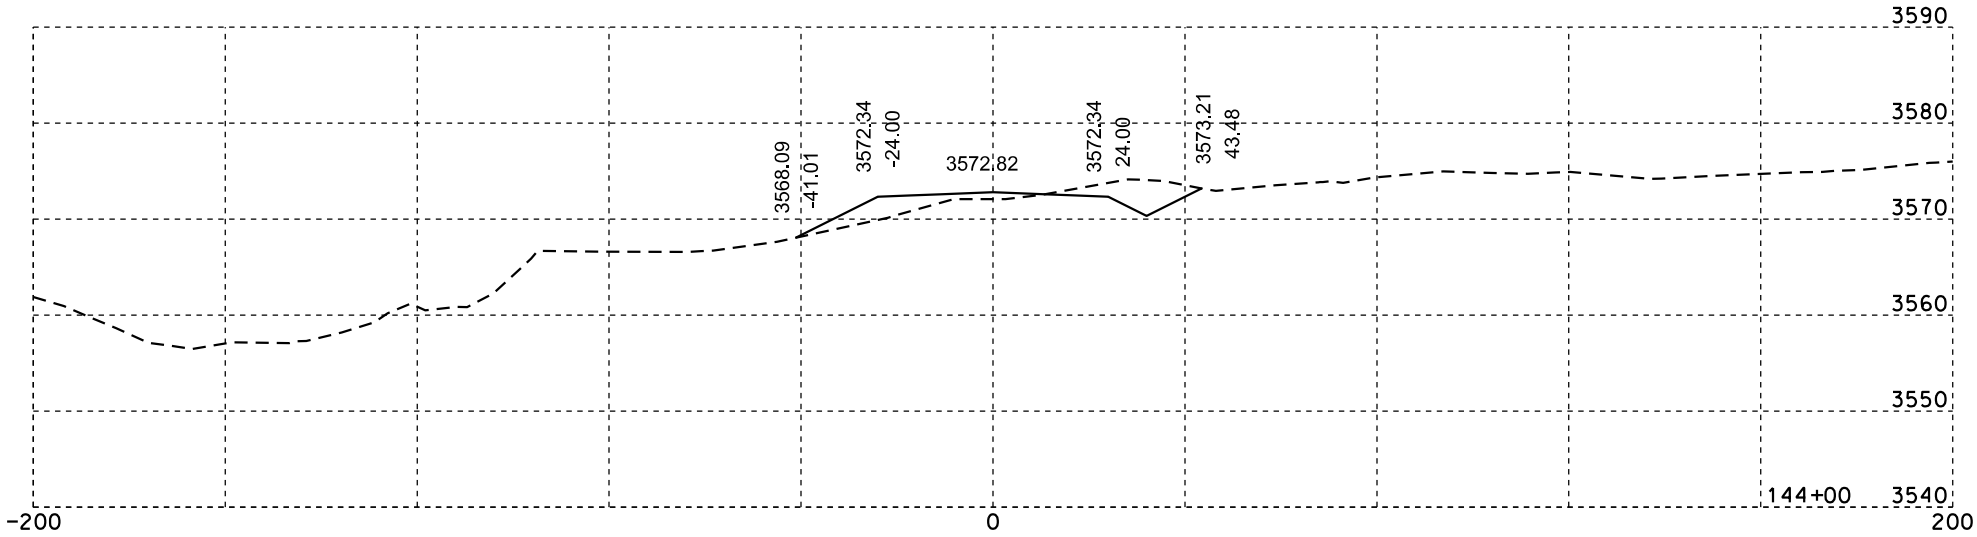

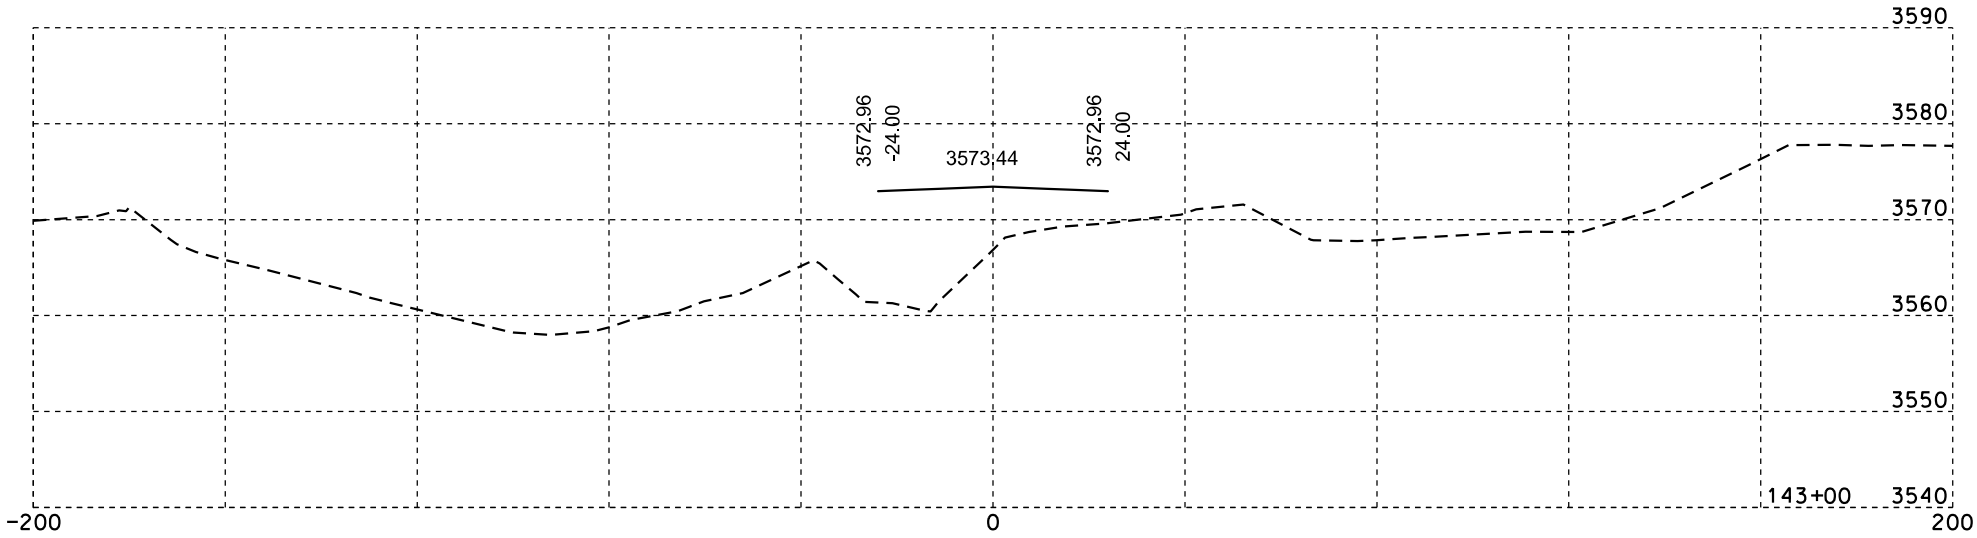

Plotting Date: 02/07/2014

STATE OF SOUTH DAKOTA	PROJECT	SHEET NO.	TOTAL SHEETS
	IM 0901(148)40	X30	X84

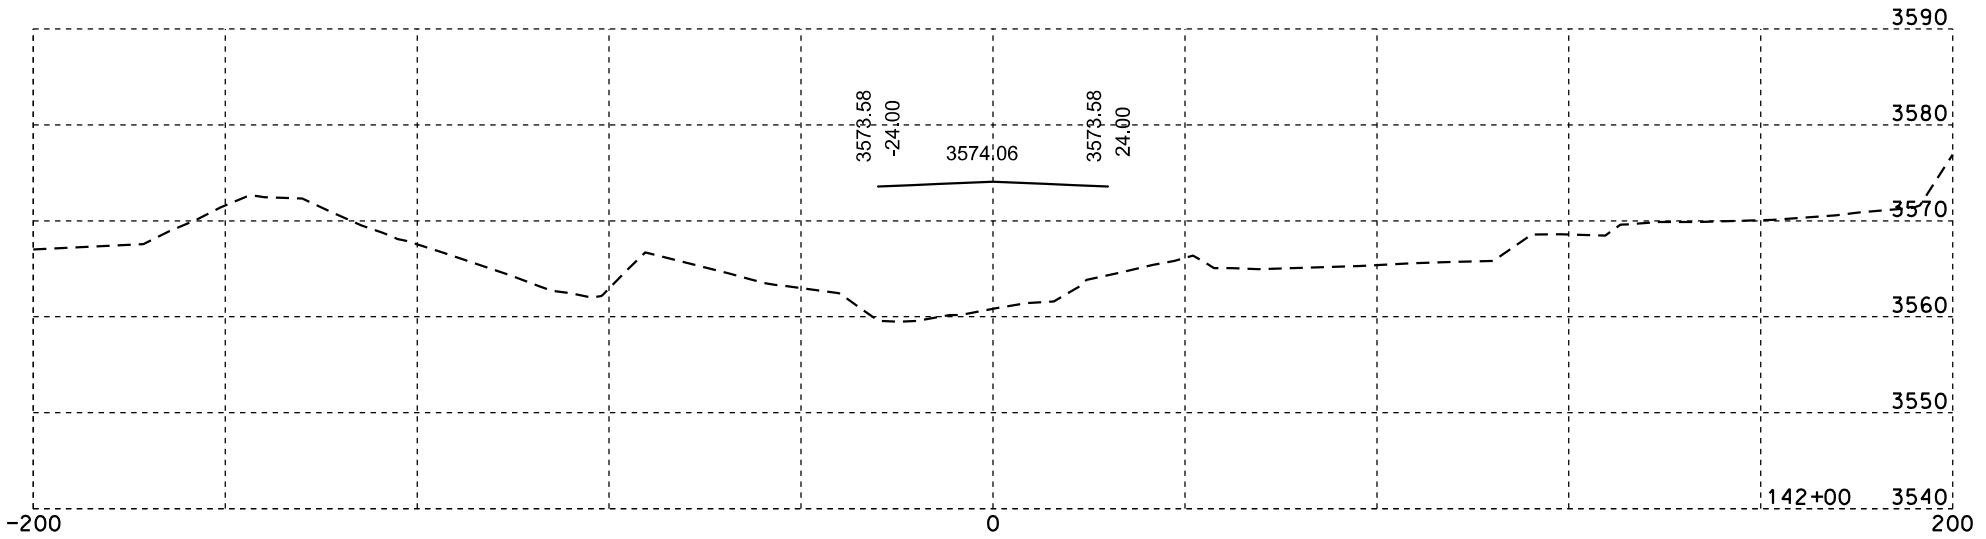

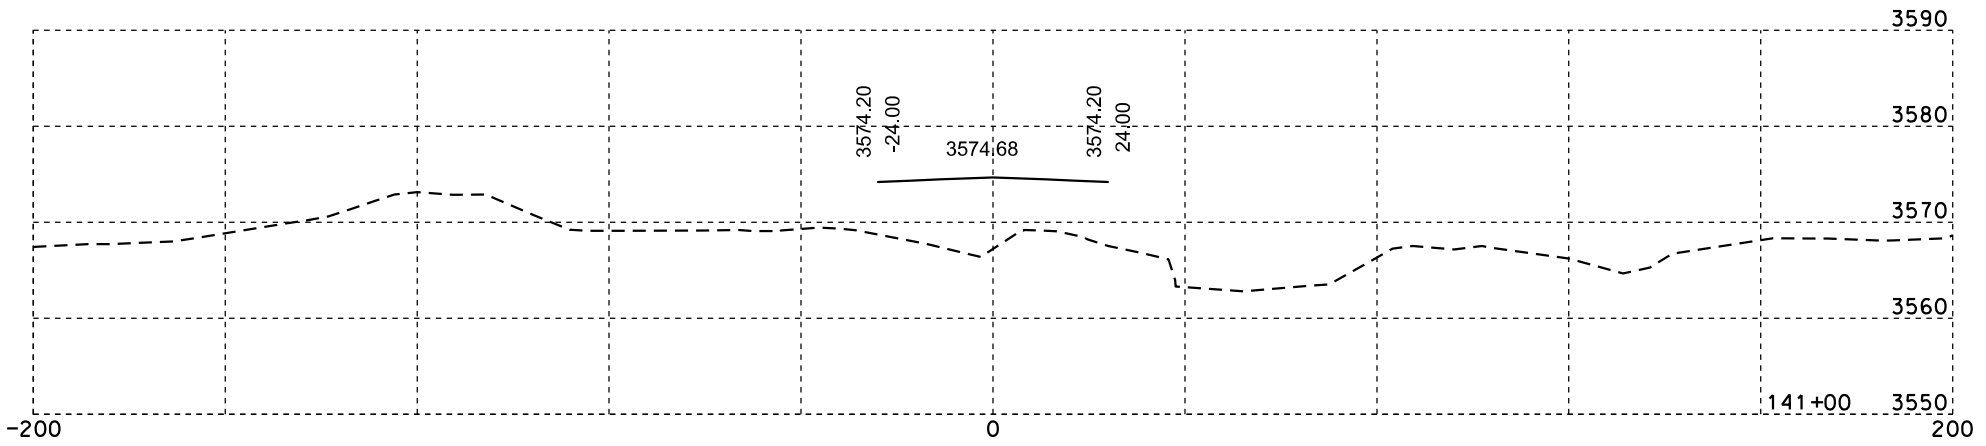

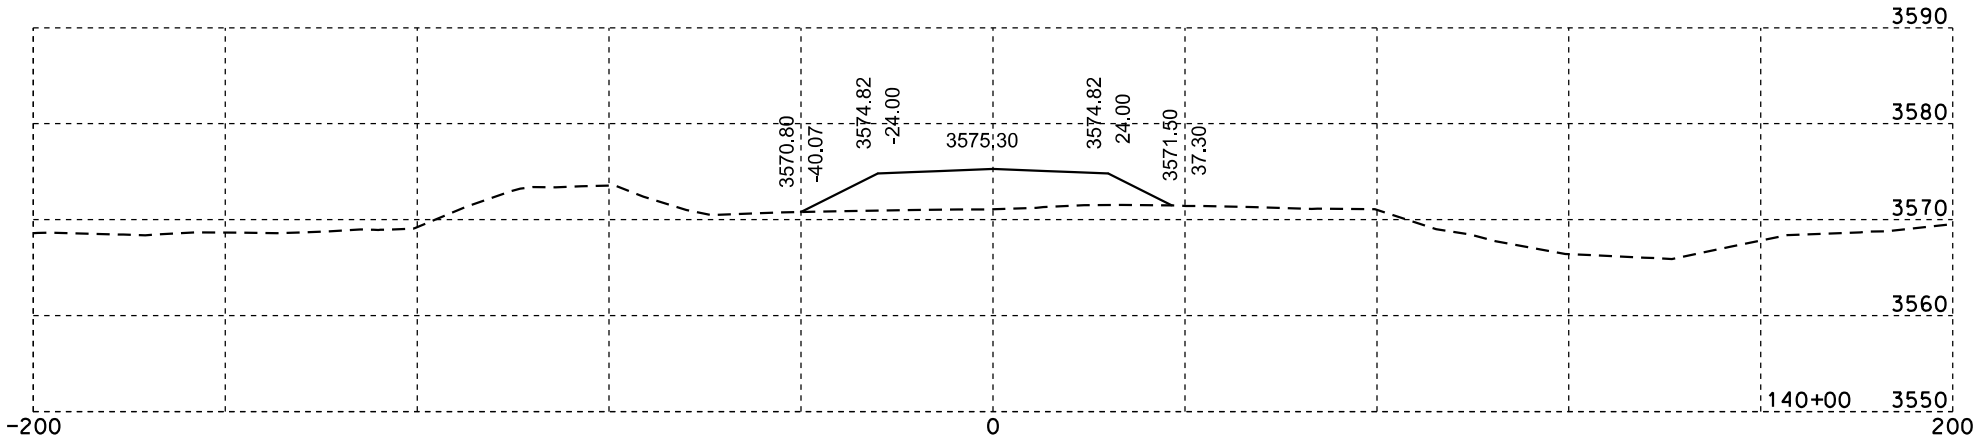

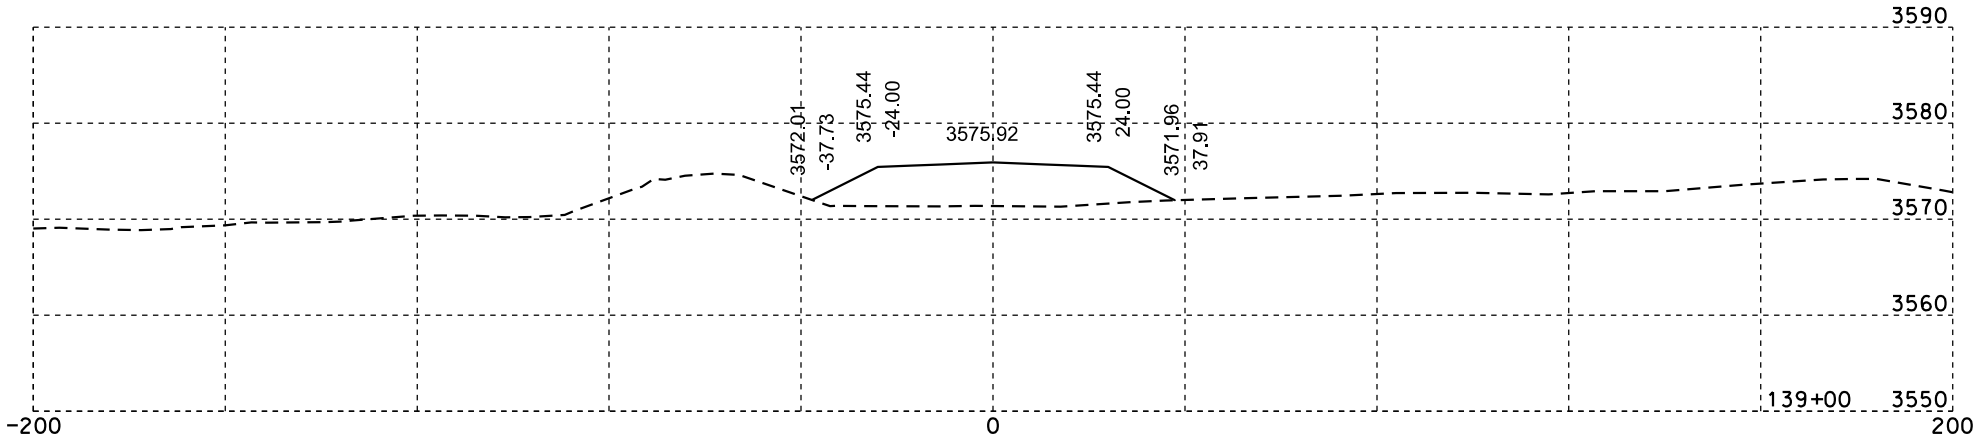

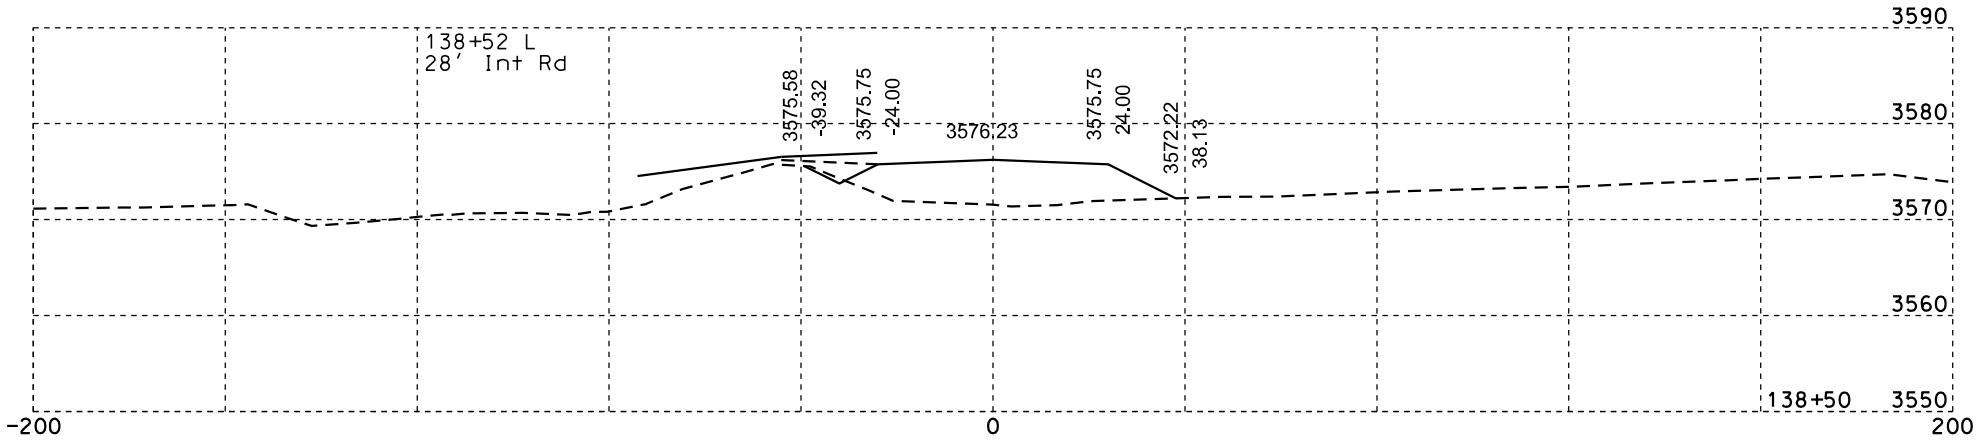

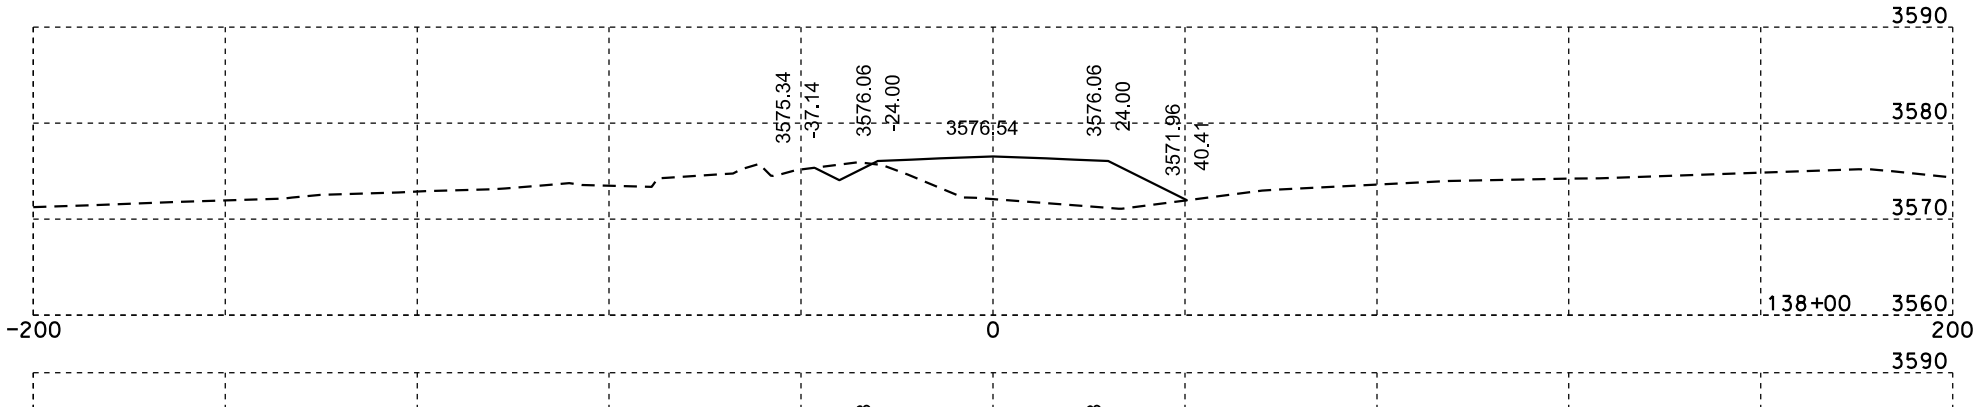

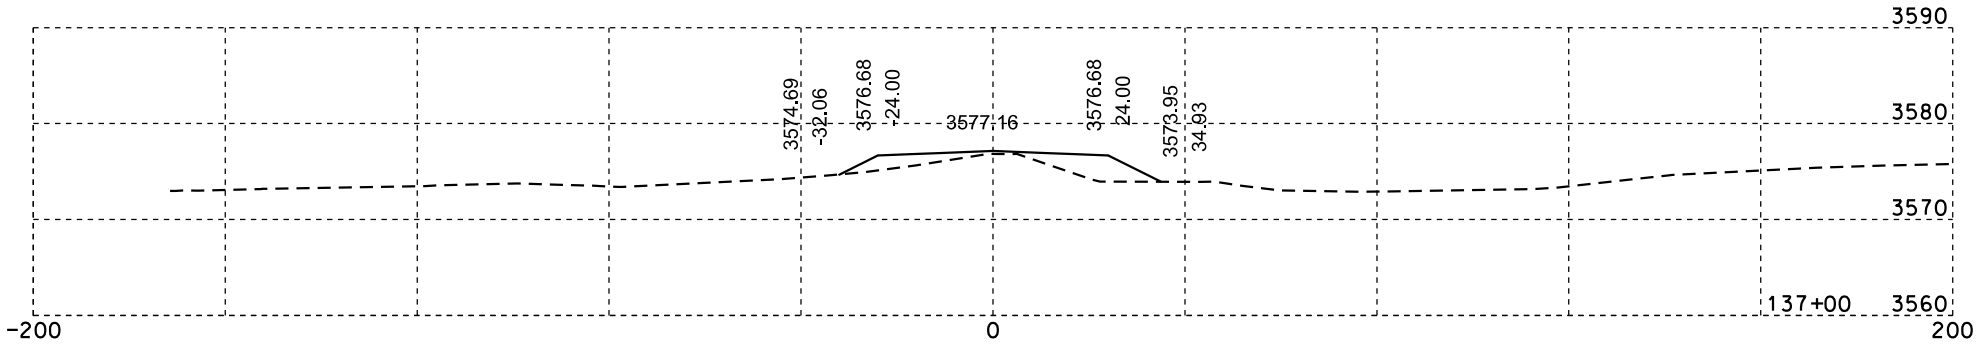

Plotting Date: 02/07/2014

STATE OF SOUTH DAKOTA	PROJECT	SHEET NO.	TOTAL SHEETS
	IM 0901(148)40	X31	X84

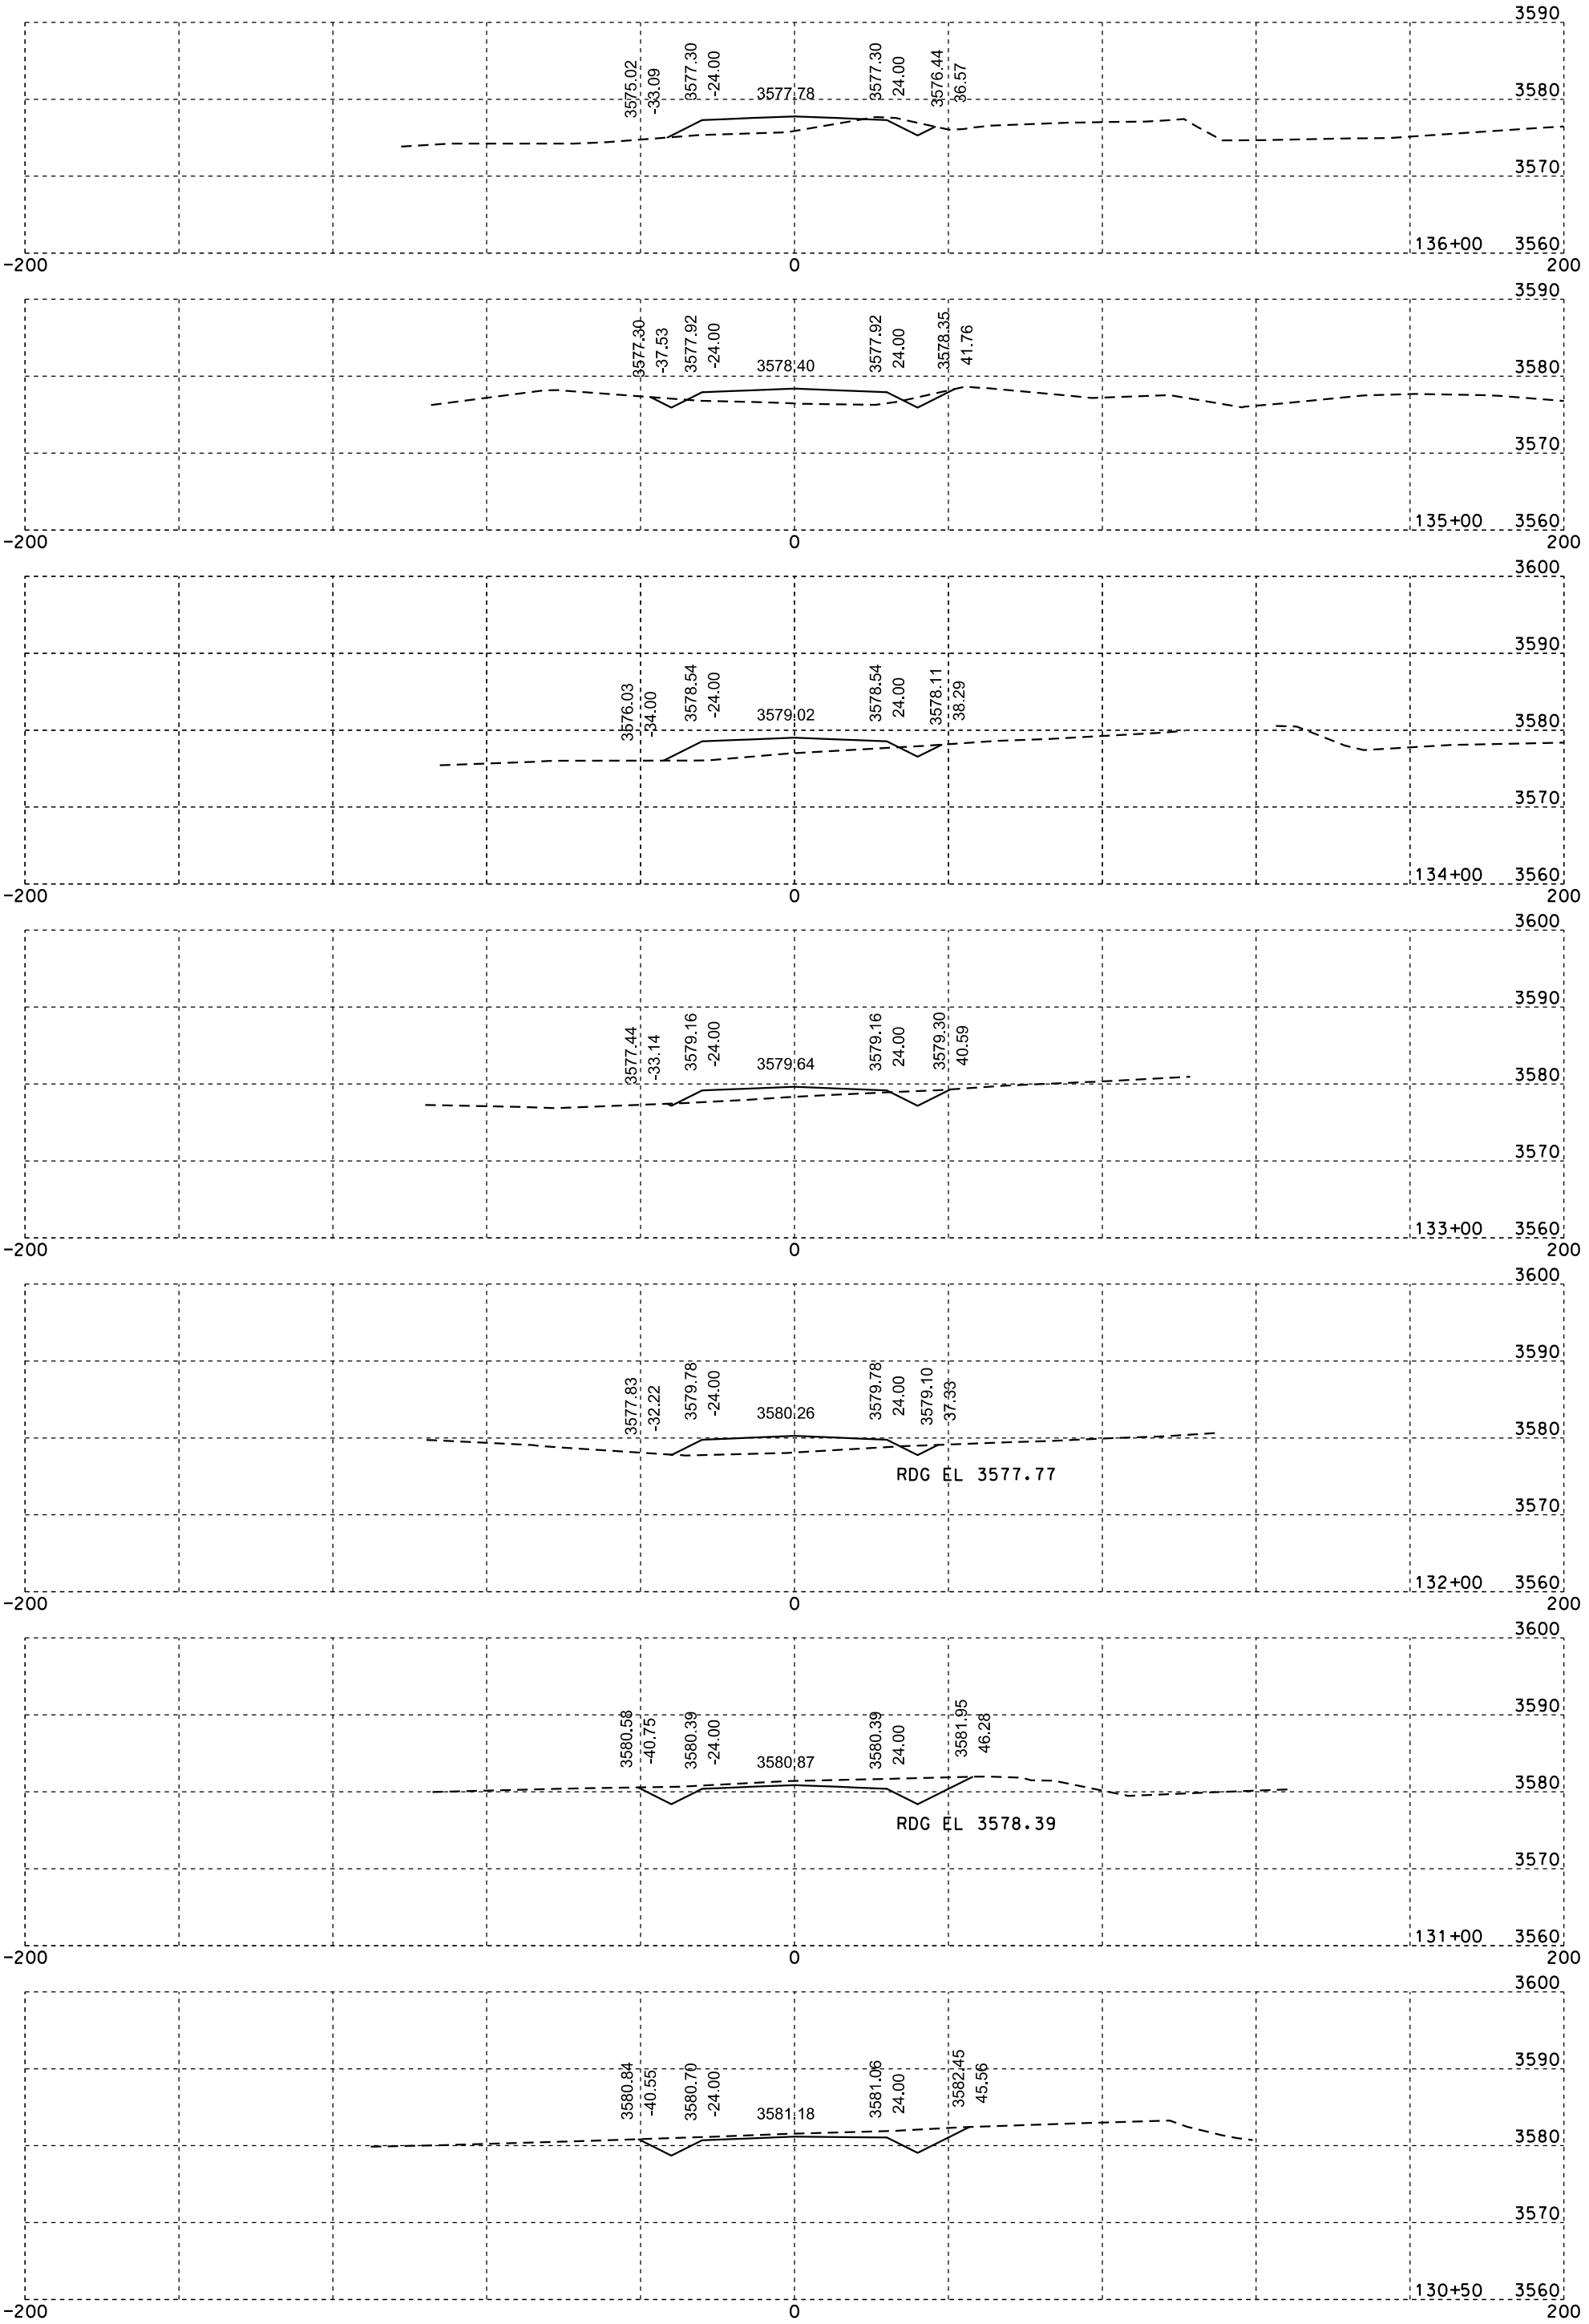

Plotting Date: 02/07/2014

STATE OF SOUTH DAKOTA	PROJECT	SHEET NO.	TOTAL SHEETS
	IM 0901(148)40	X32	X84

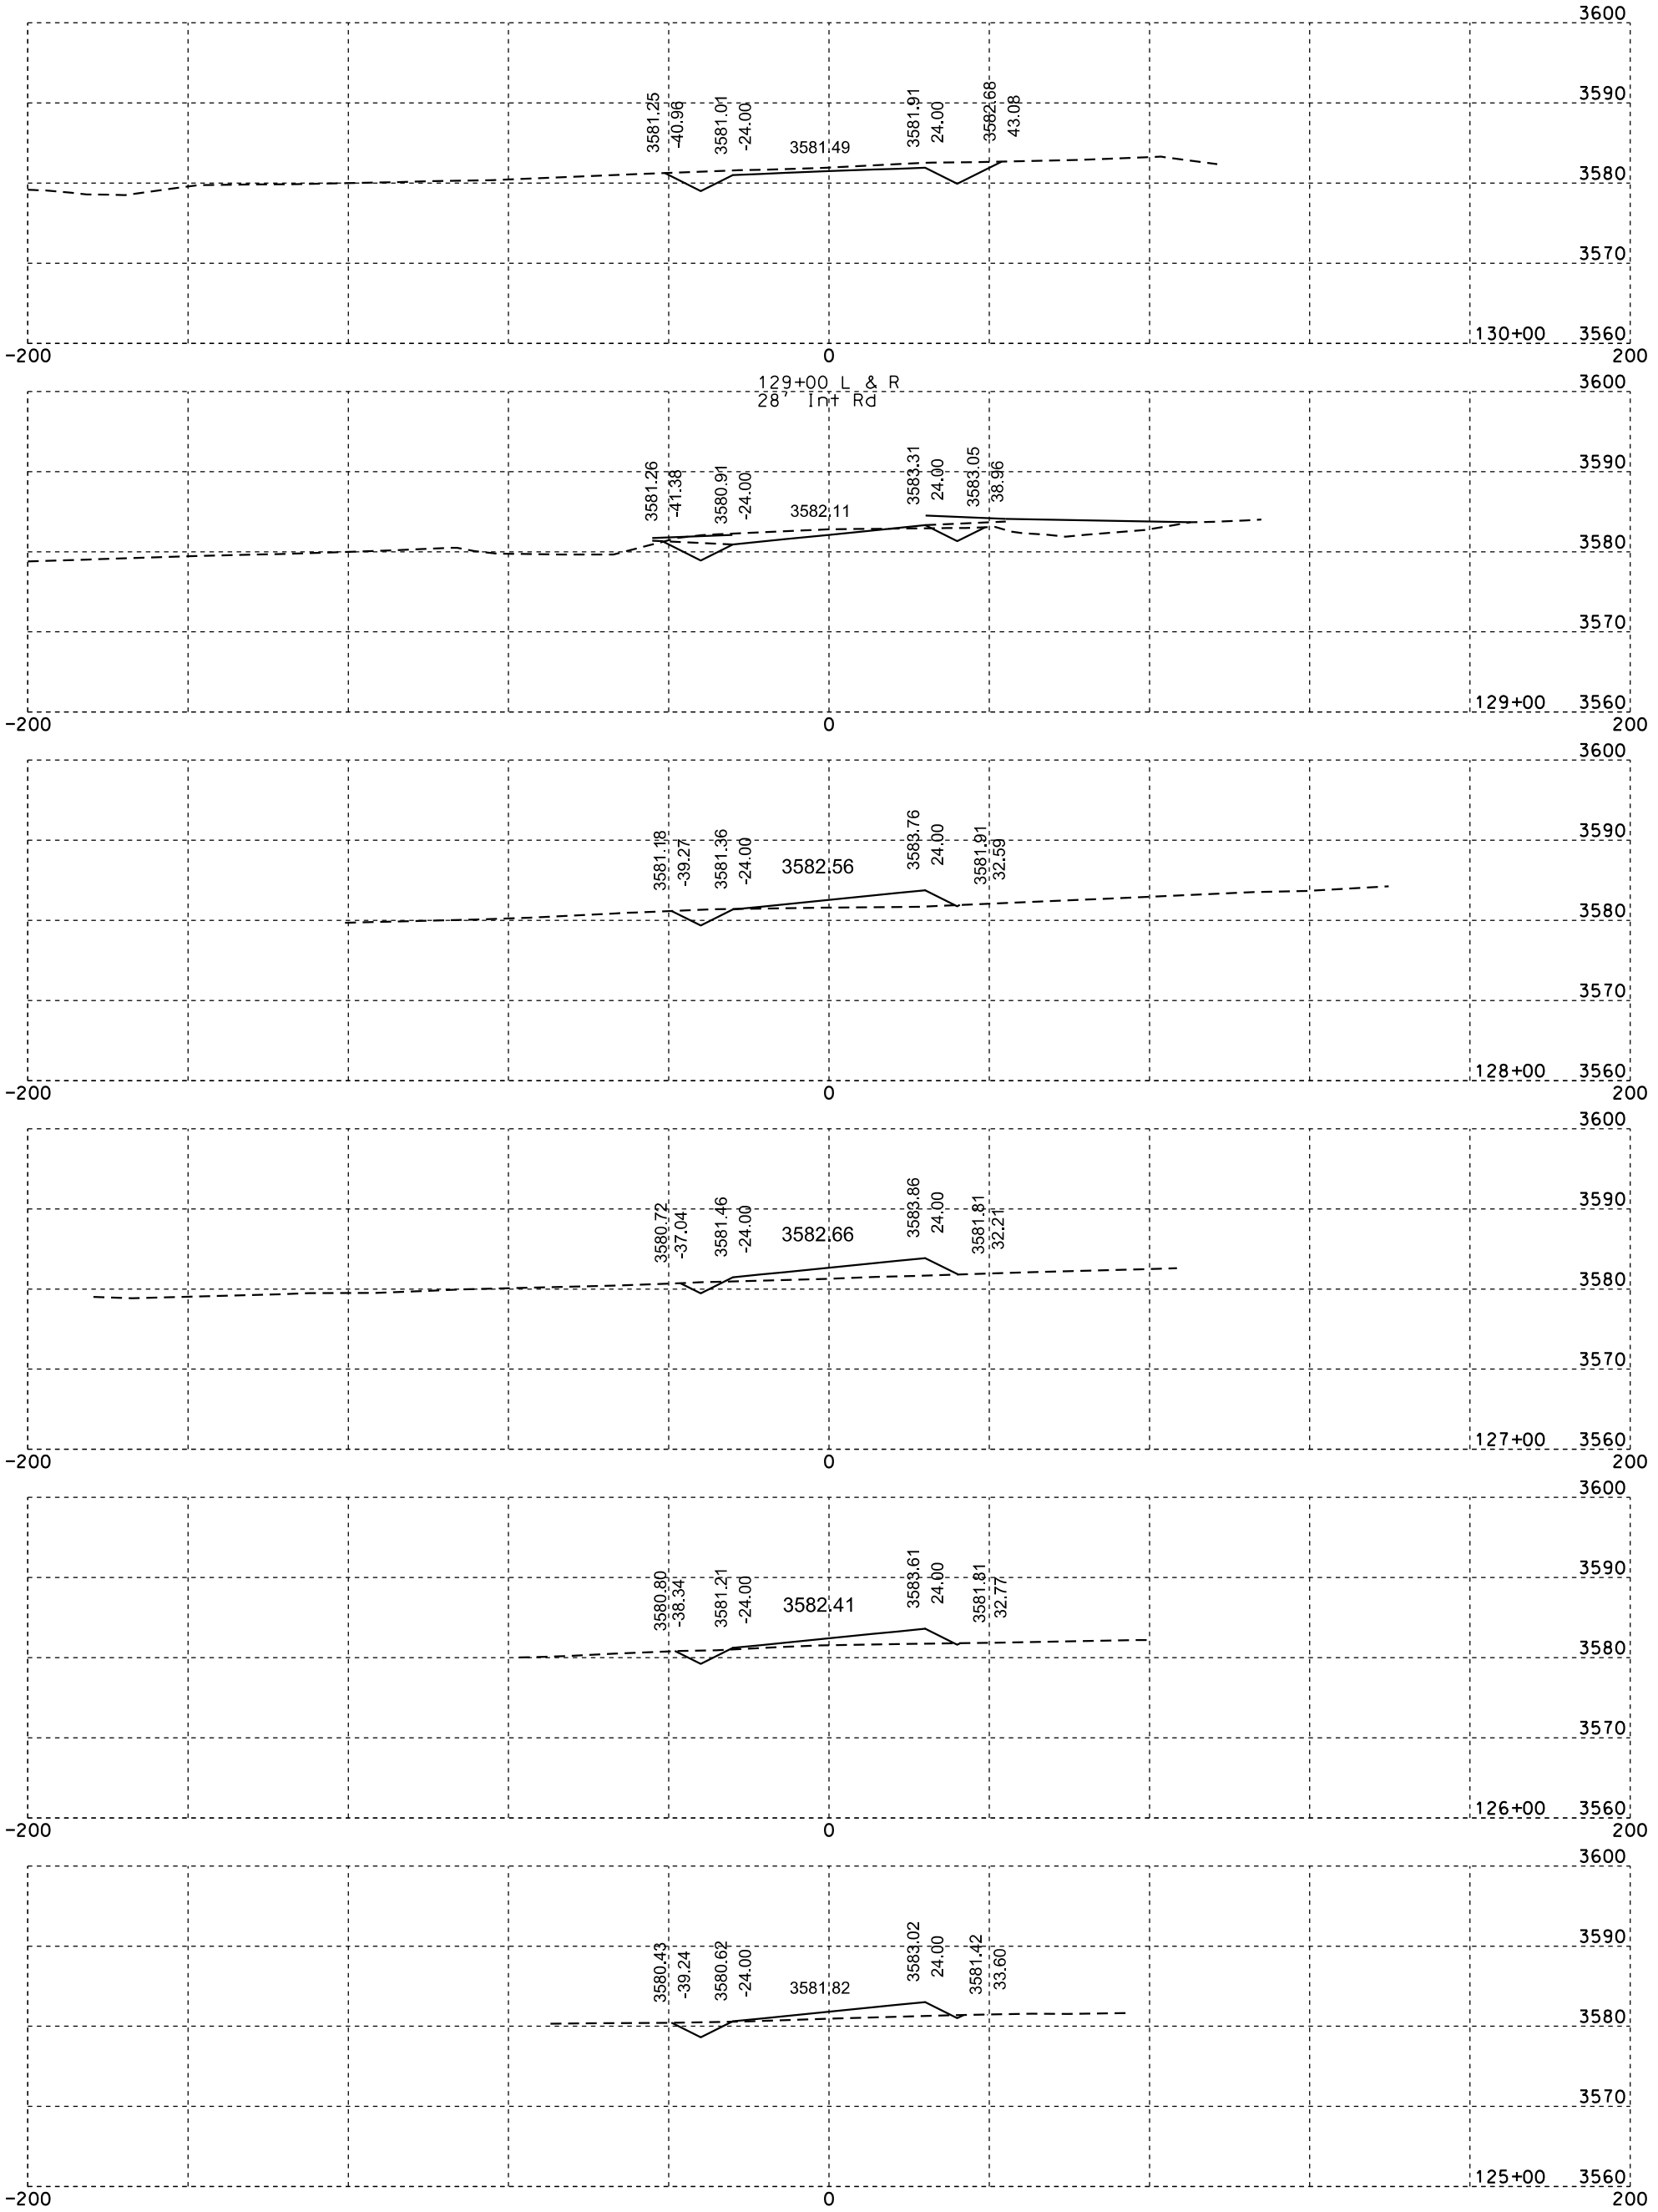

Plotting Date: 02/07/2014

STATE OF SOUTH DAKOTA	PROJECT	SHEET NO.	TOTAL SHEETS
	IM 0901(148)40	X33	X84

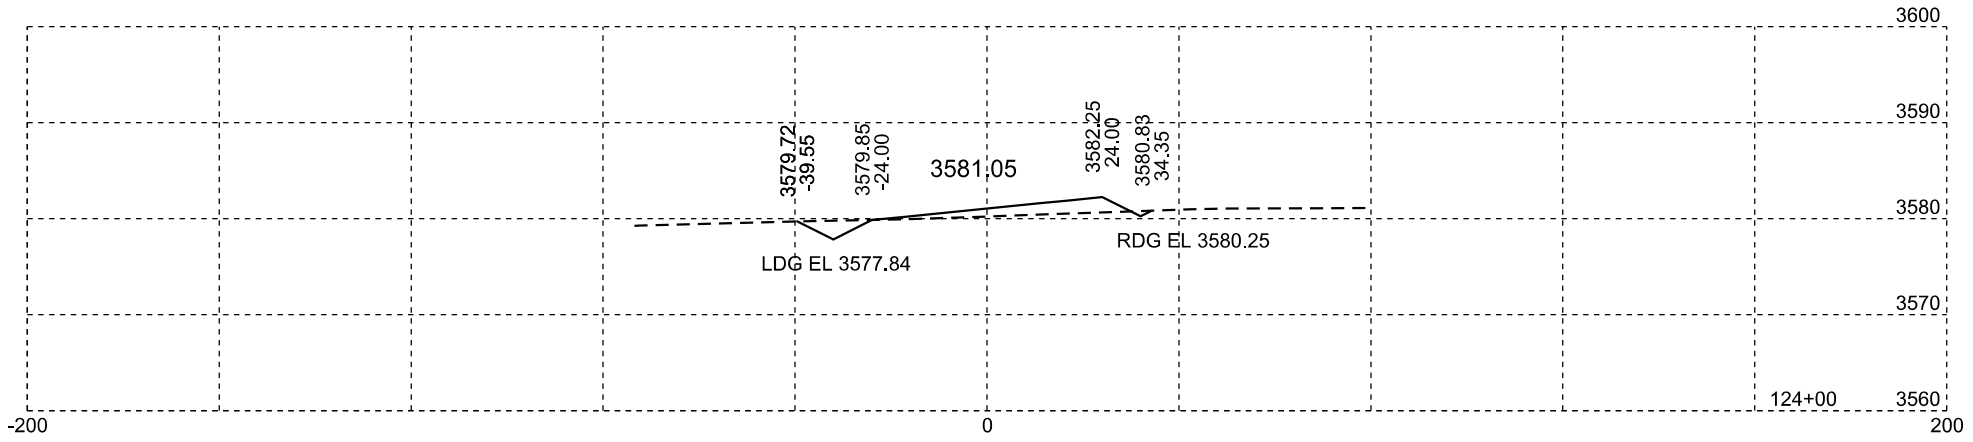

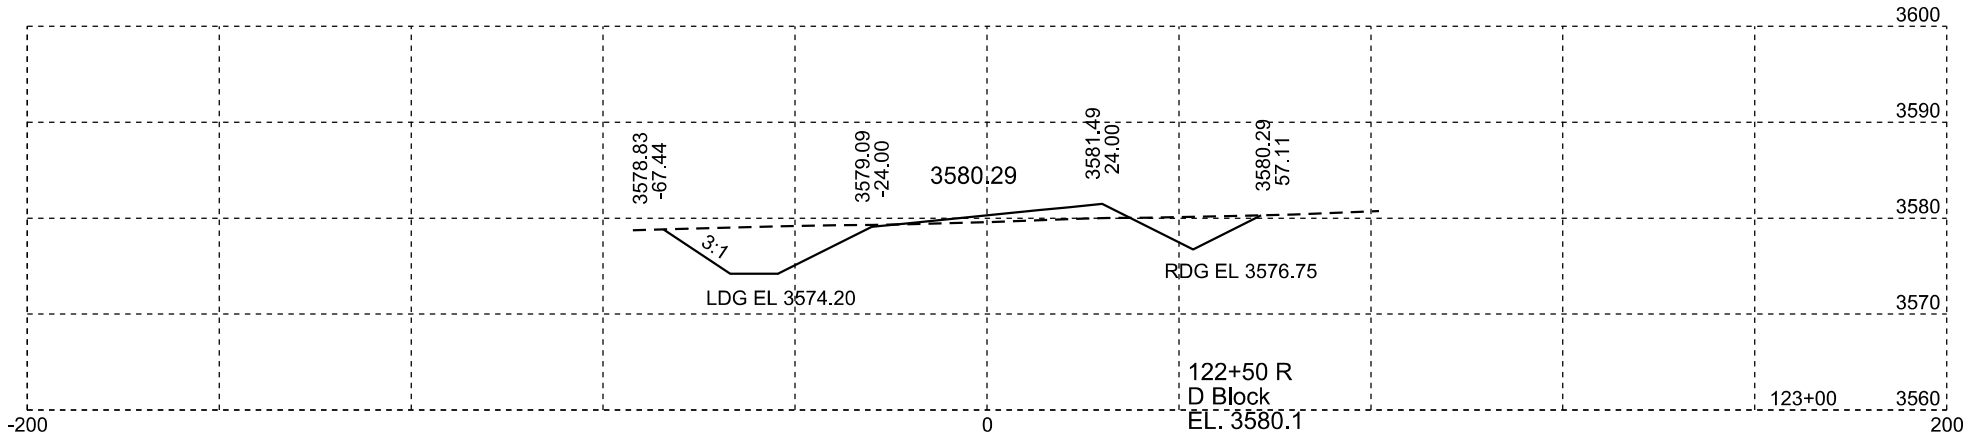

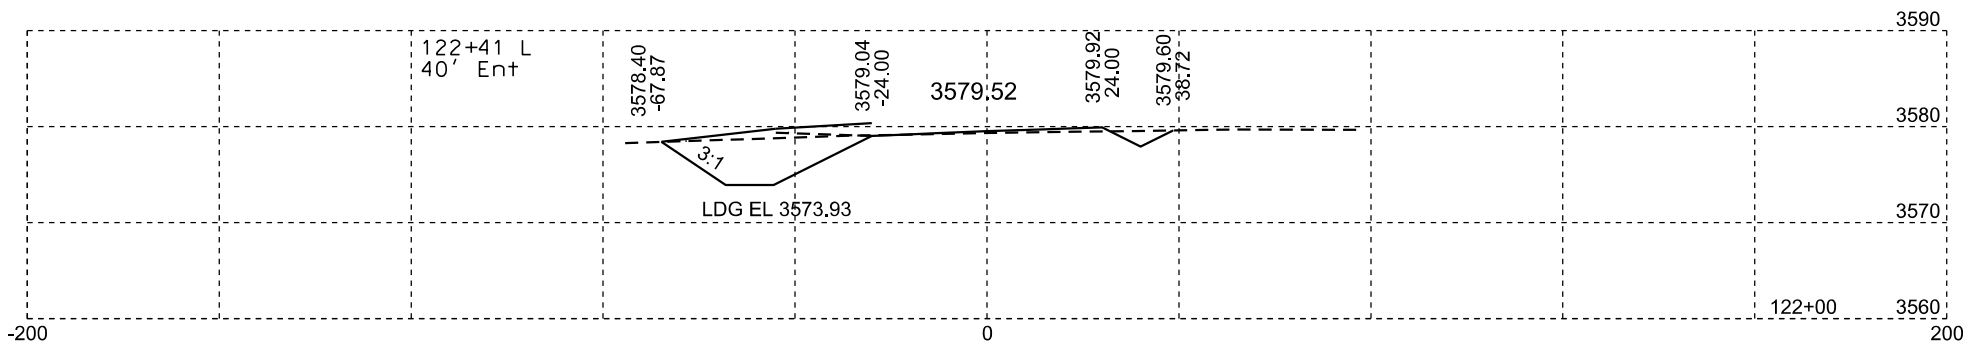

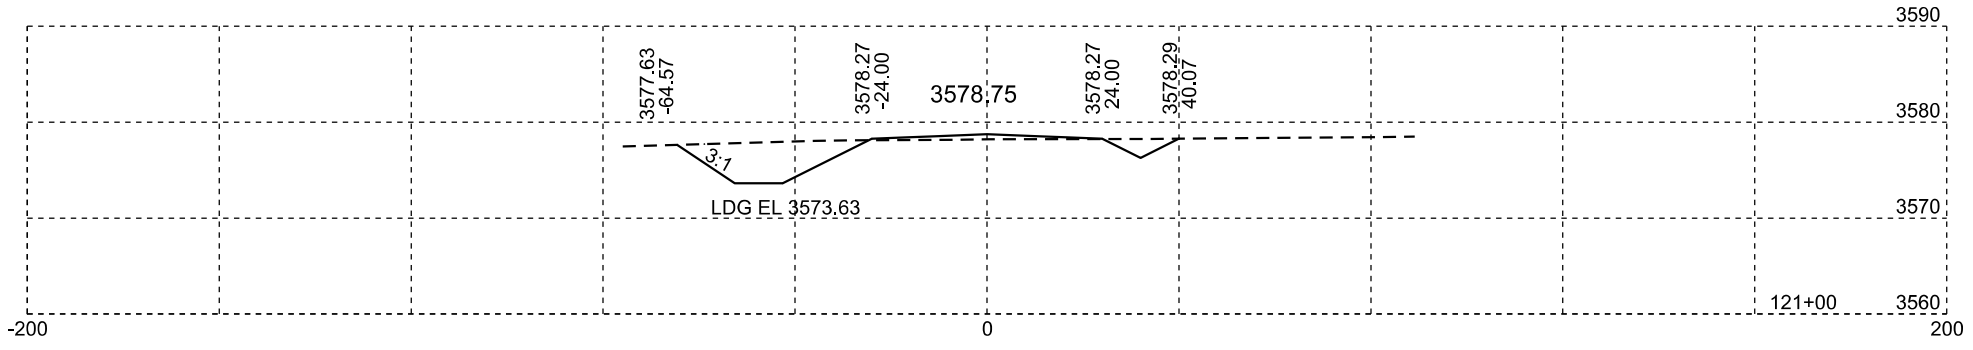

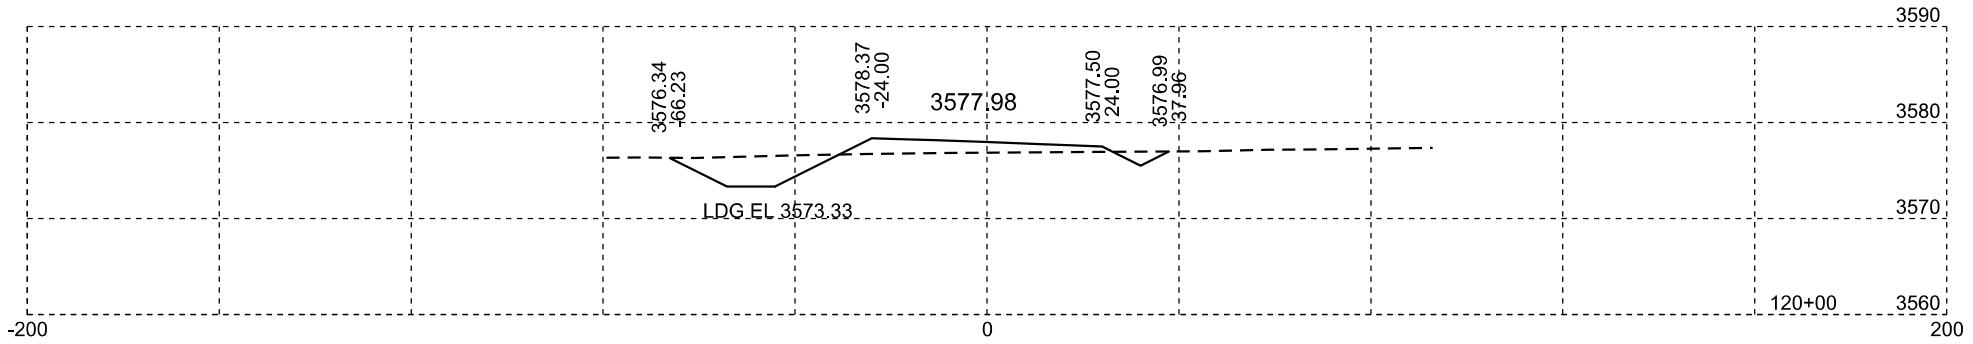

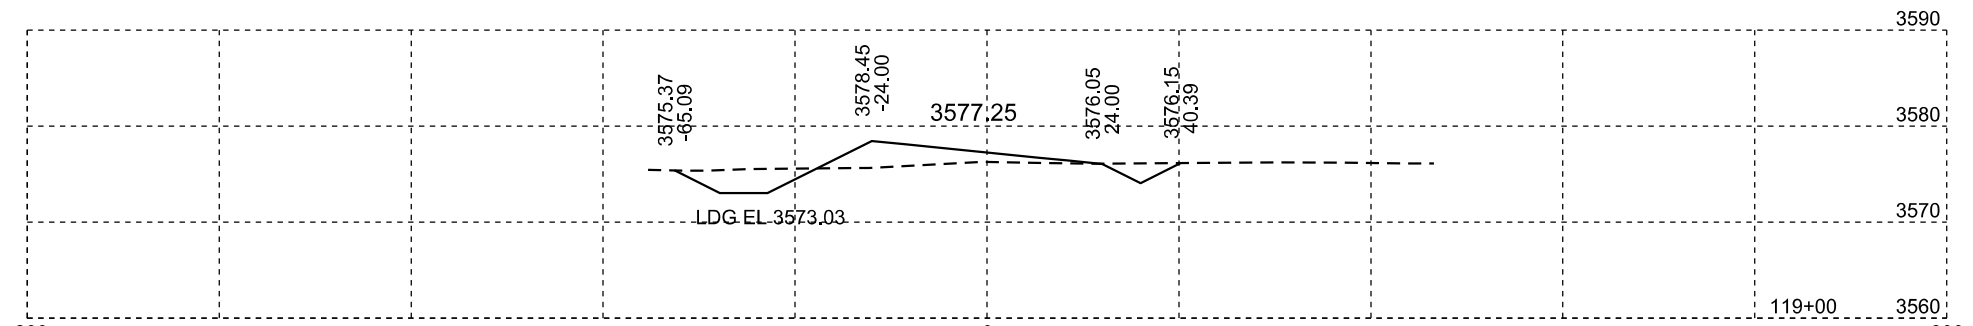

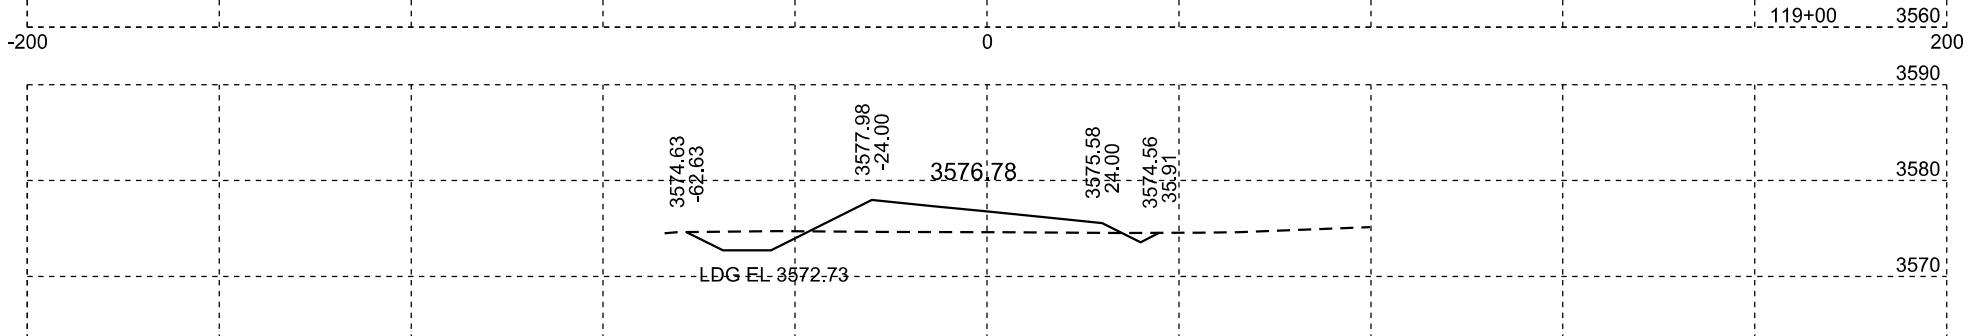

Plotting Date: 02/07/2014

STATE OF SOUTH DAKOTA	PROJECT	SHEET NO.	TOTAL SHEETS
	IM 0901(148)40	X34	X84

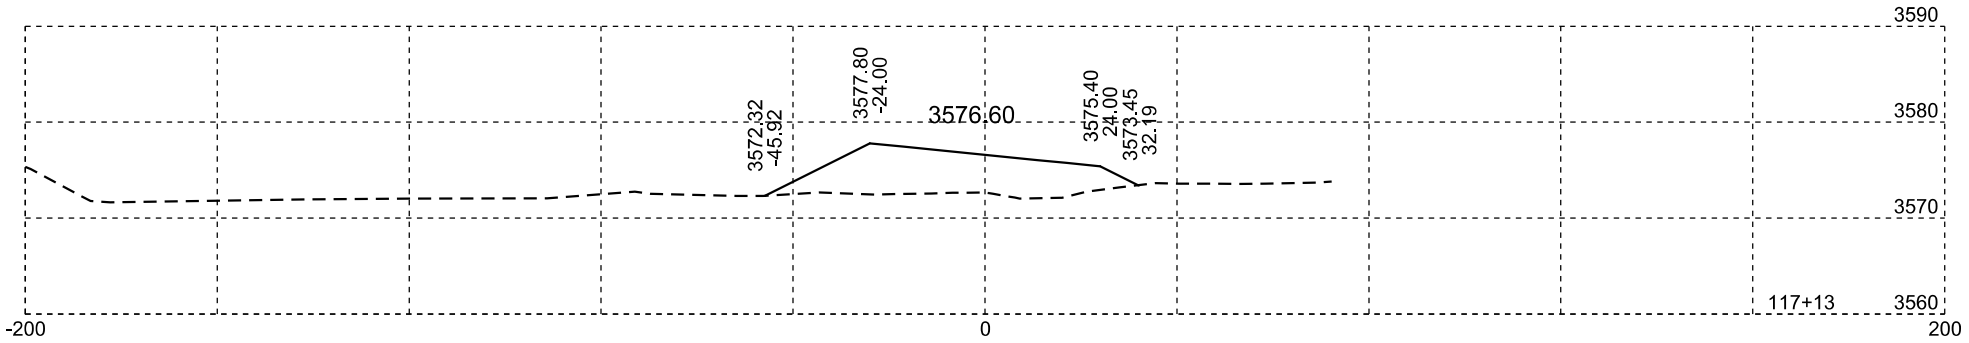

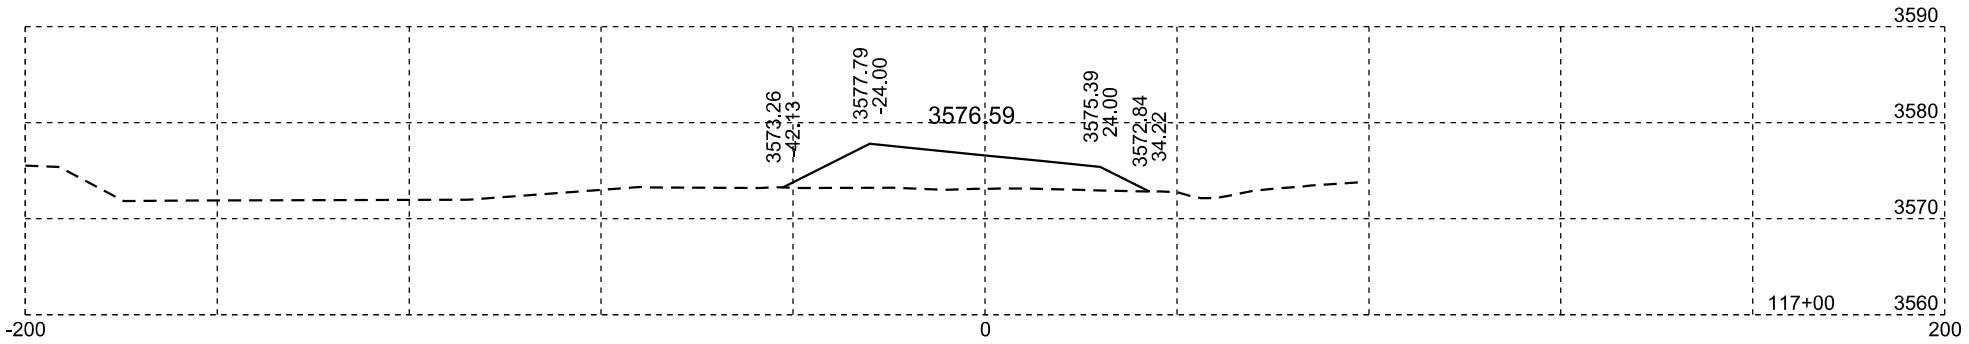

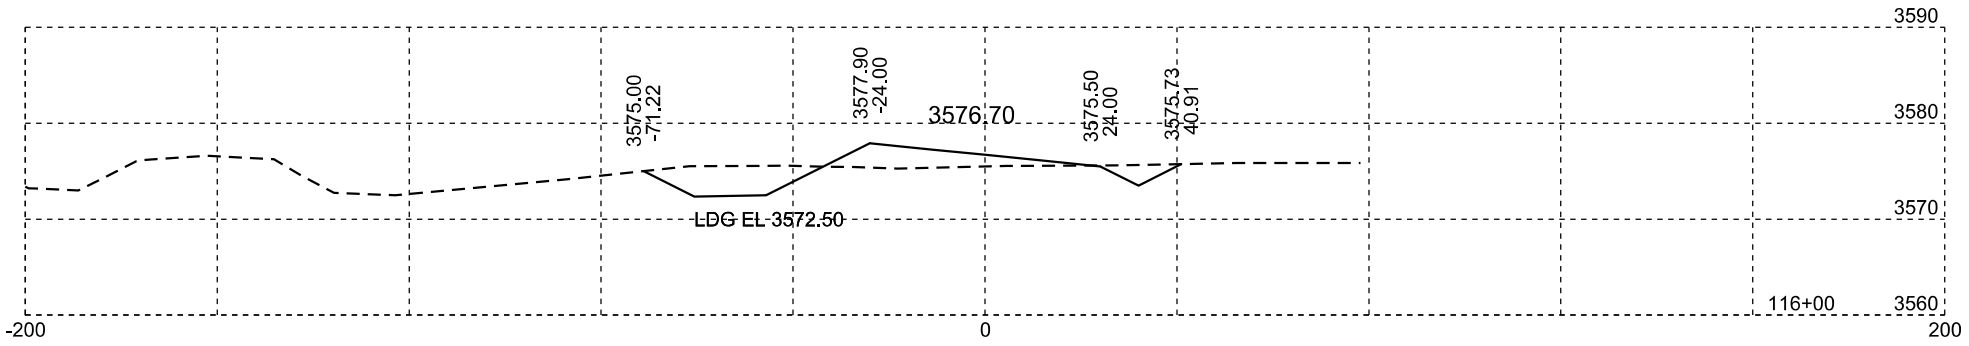

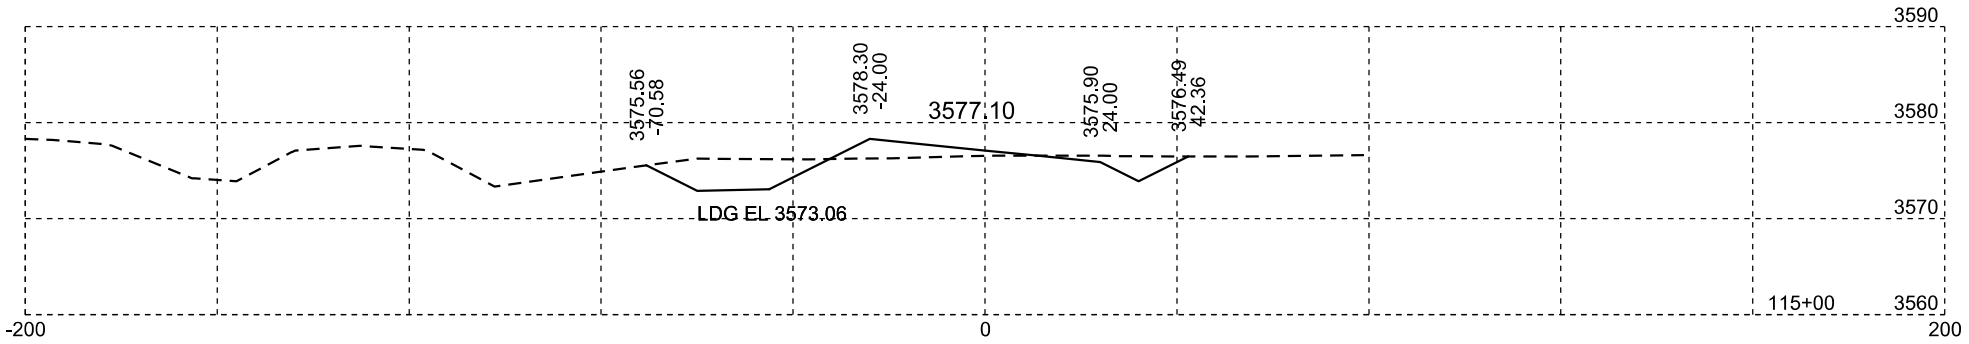

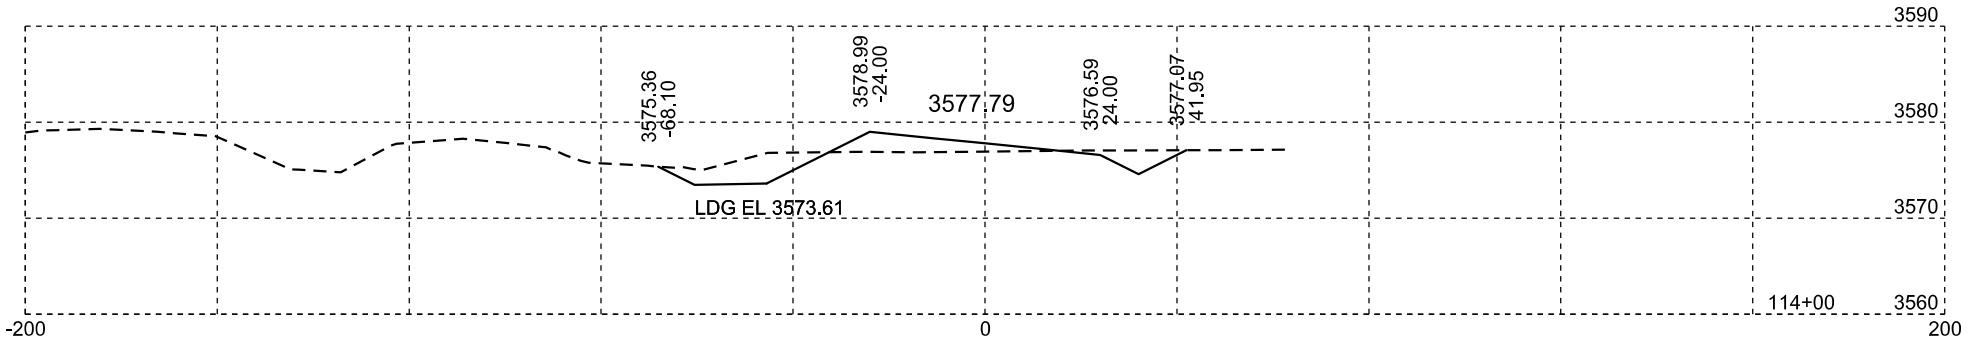

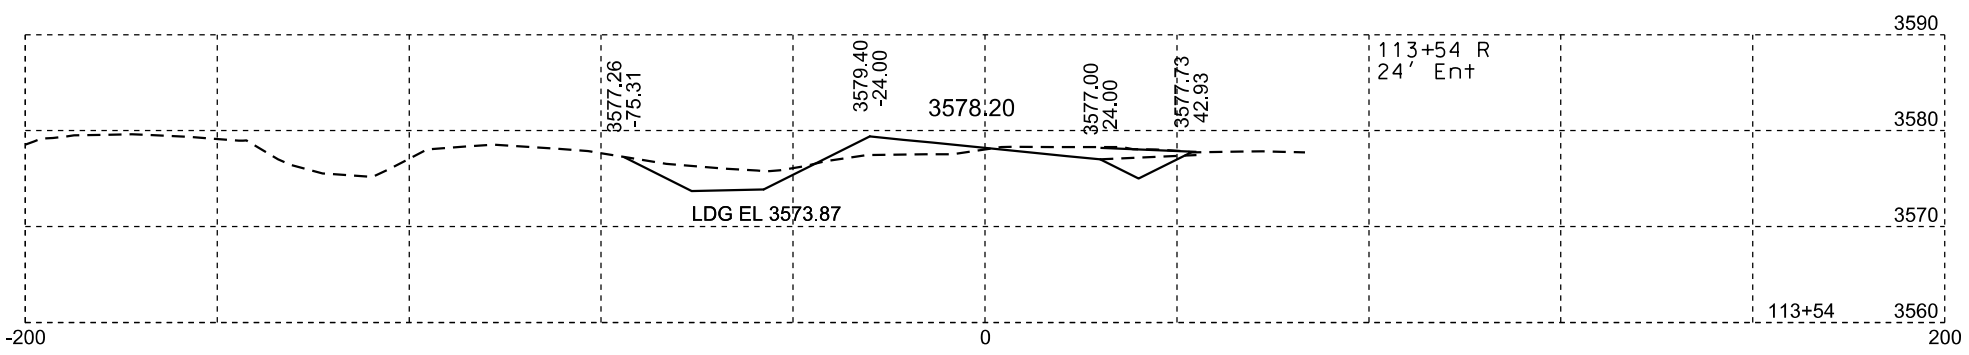

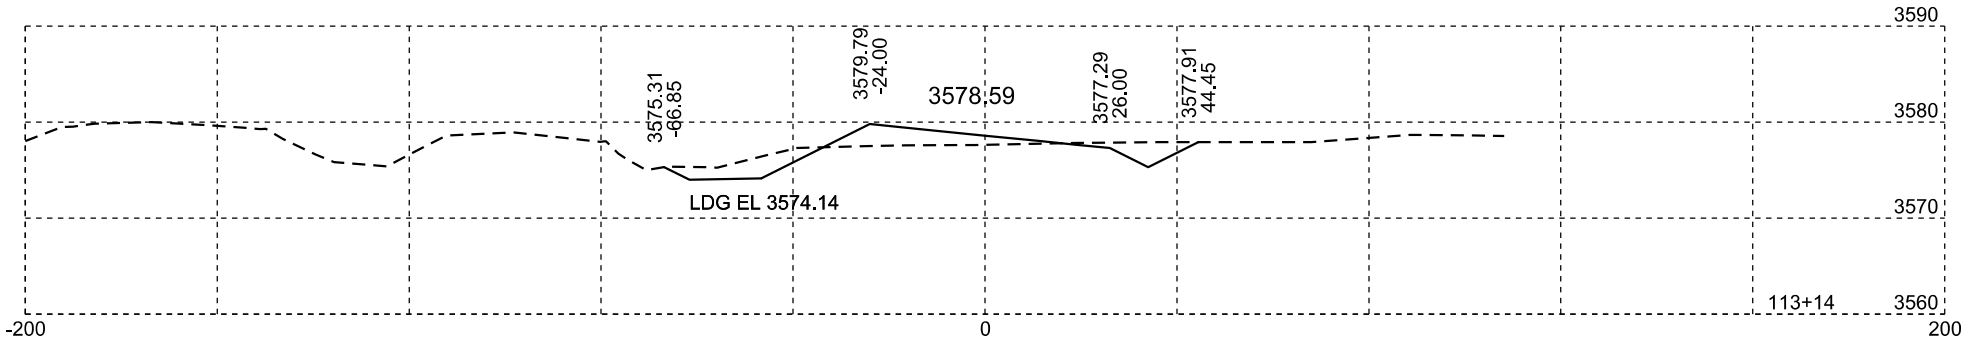

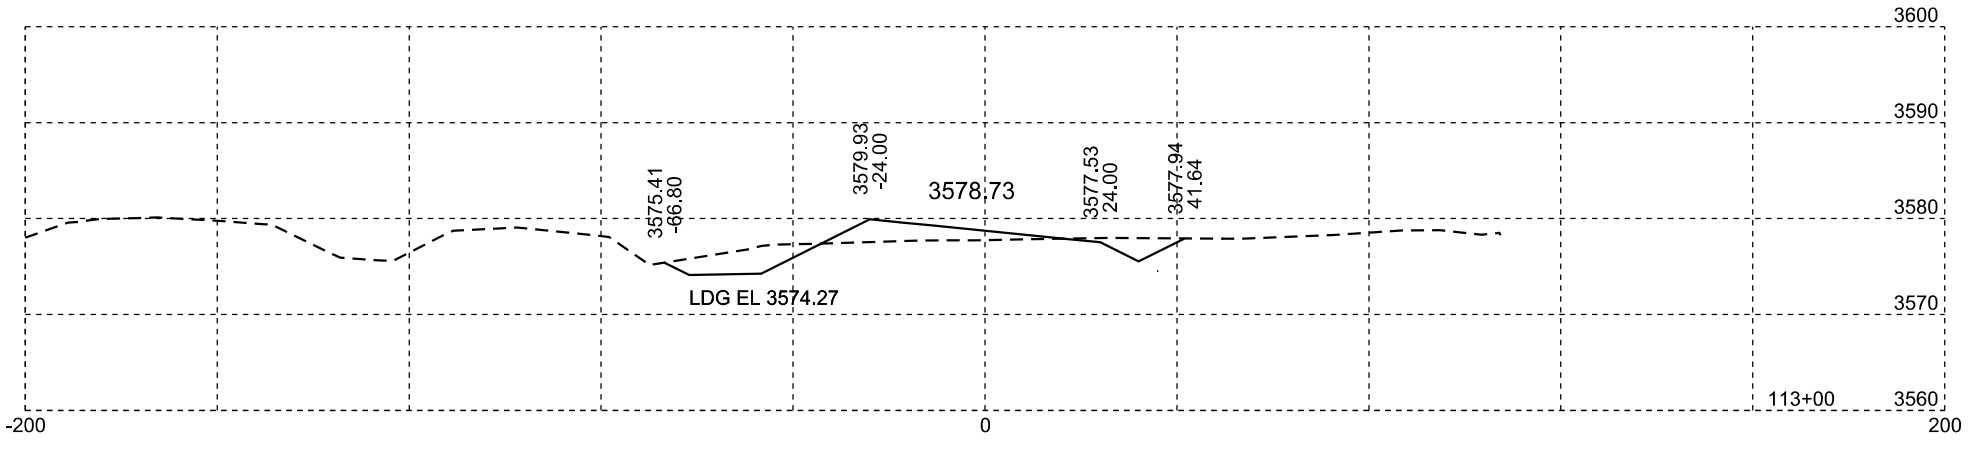

Plotting Date: 02/07/2014

STATE OF SOUTH DAKOTA	PROJECT	SHEET NO.	TOTAL SHEETS
	IM 0901(148)40	X35	X84

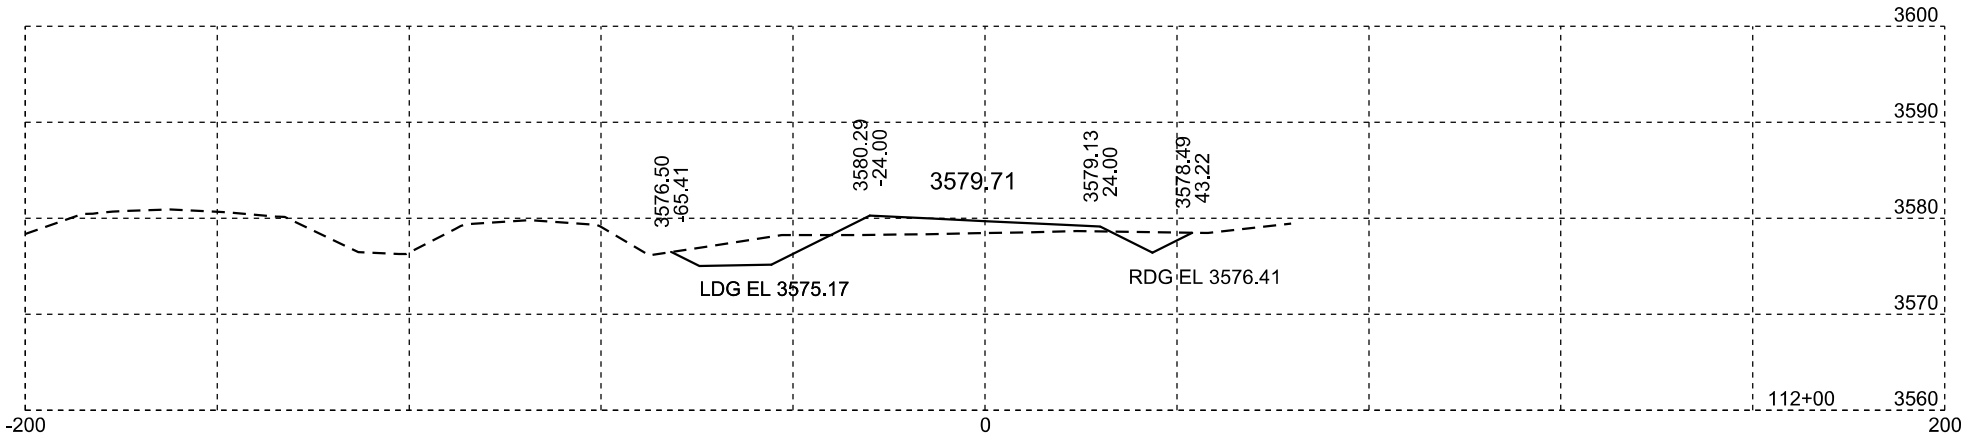

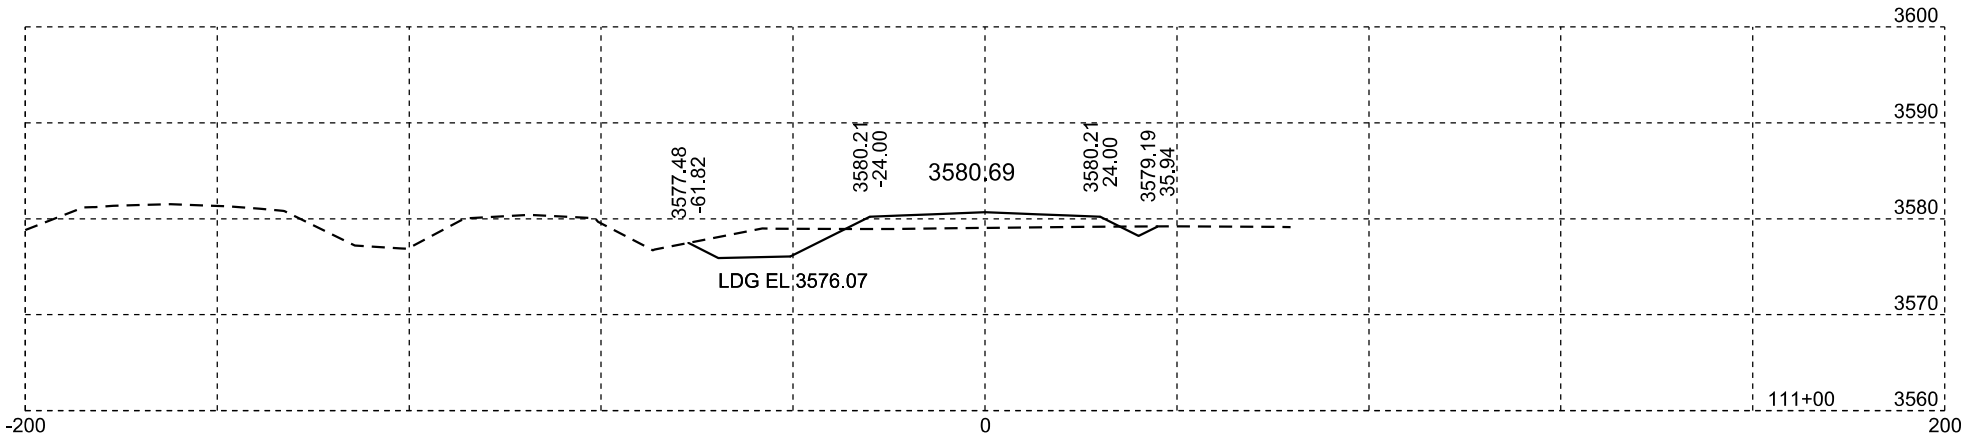

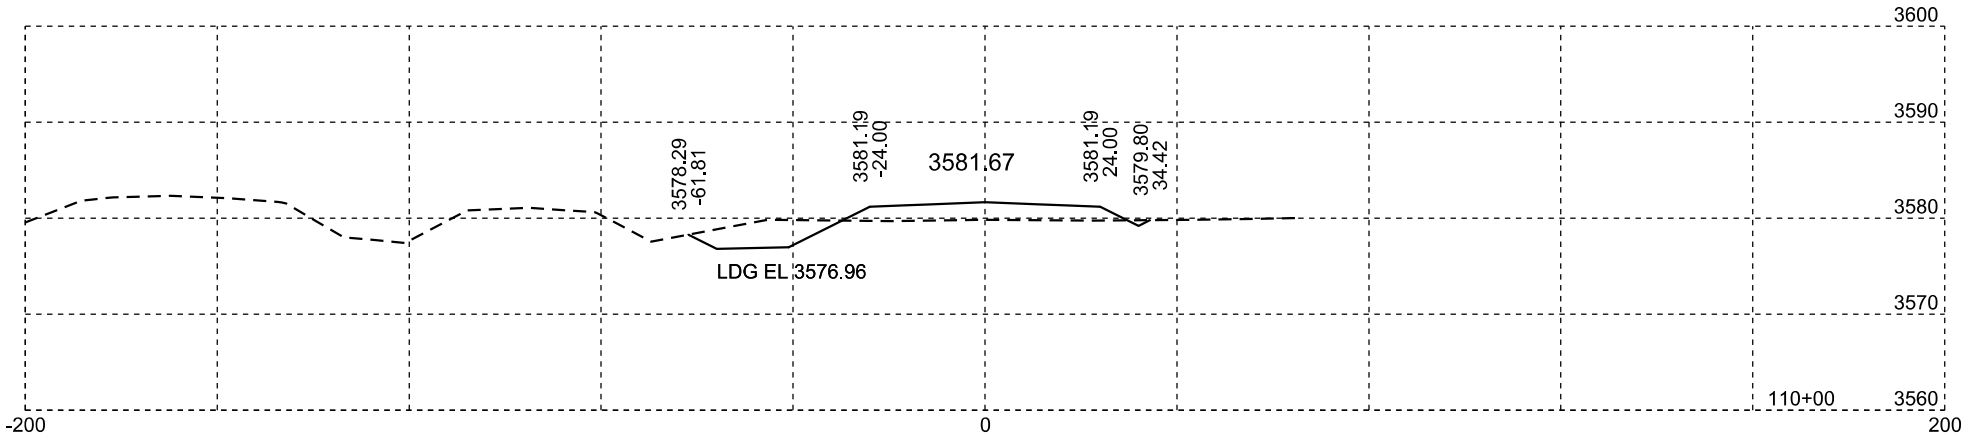

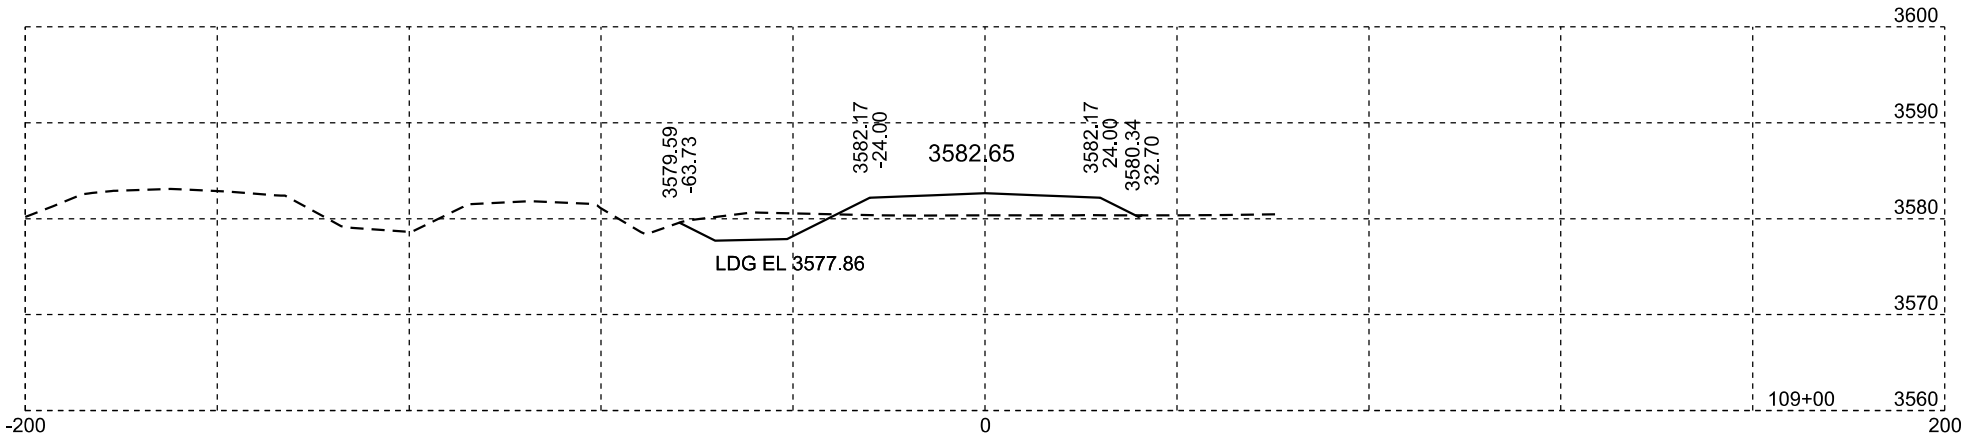

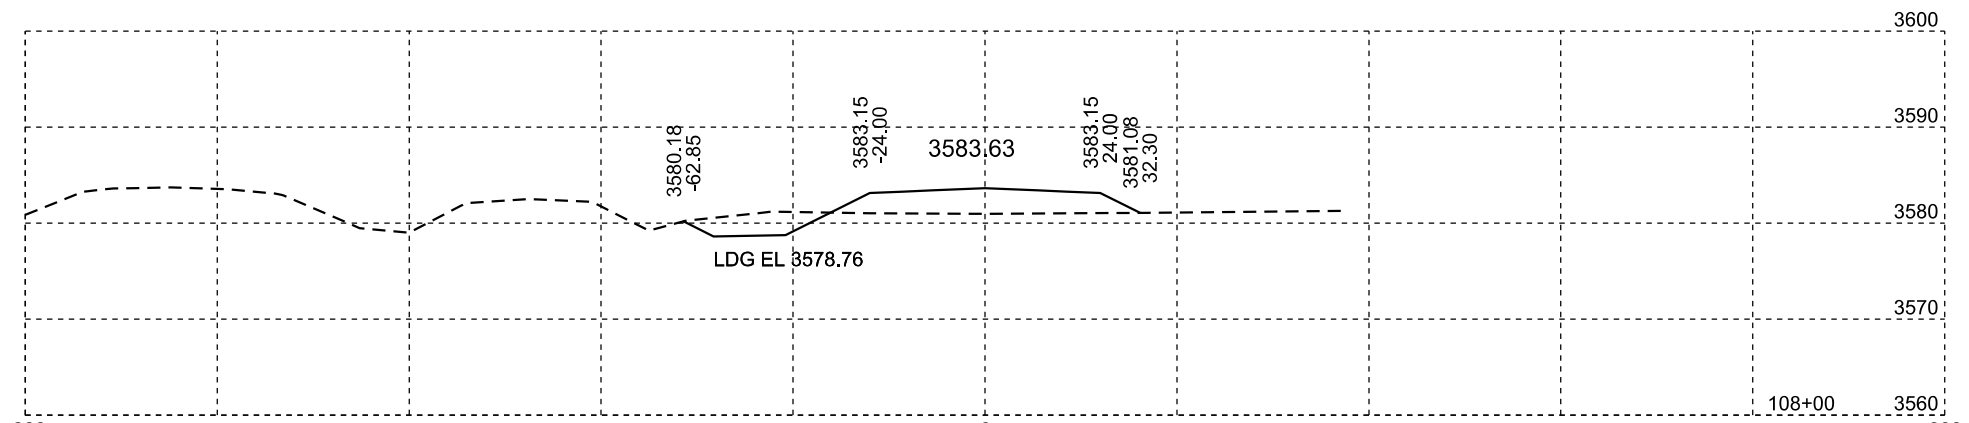

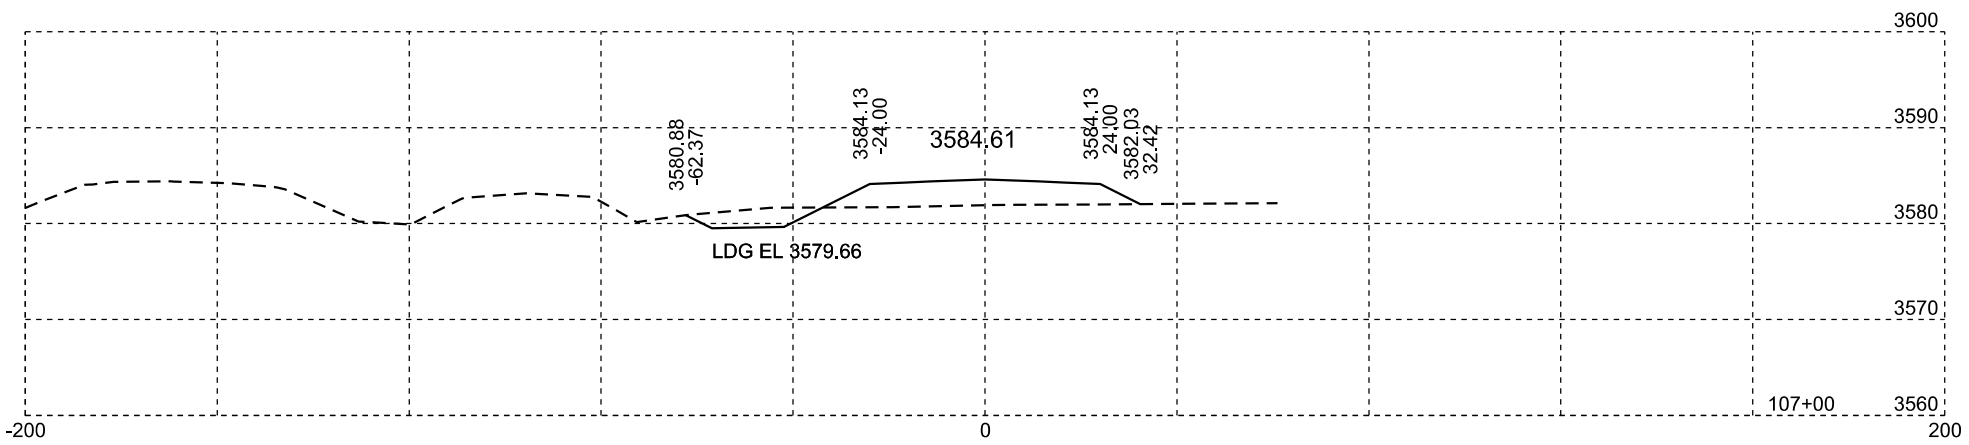

Plotting Date: 02/07/2014

STATE OF SOUTH DAKOTA	PROJECT	SHEET NO.	TOTAL SHEETS
	IM 0901(148)40	X36	X84

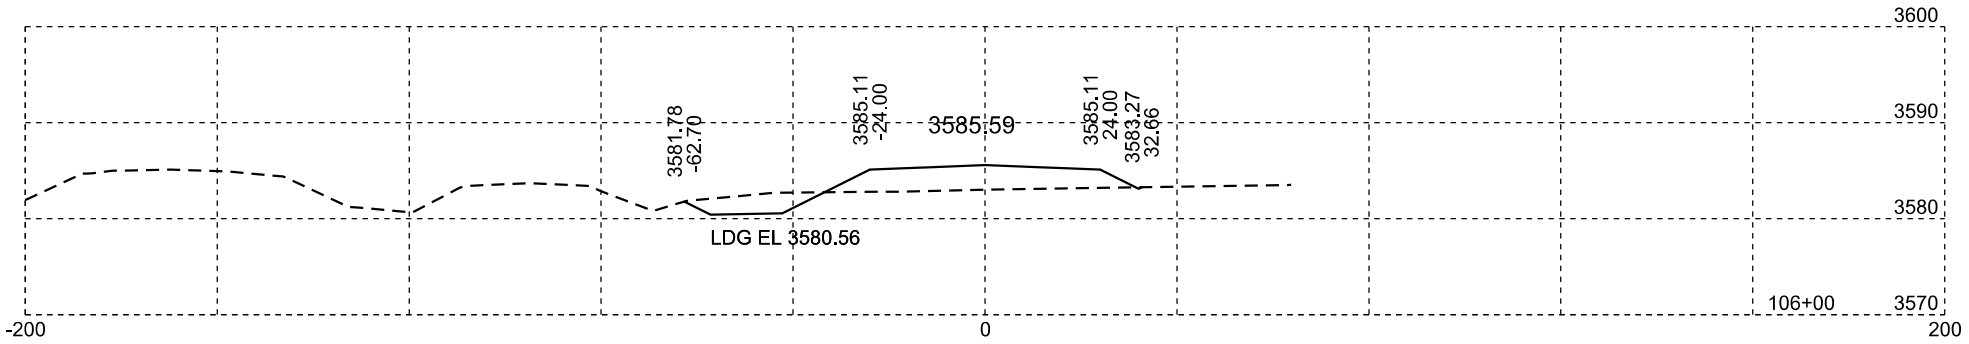

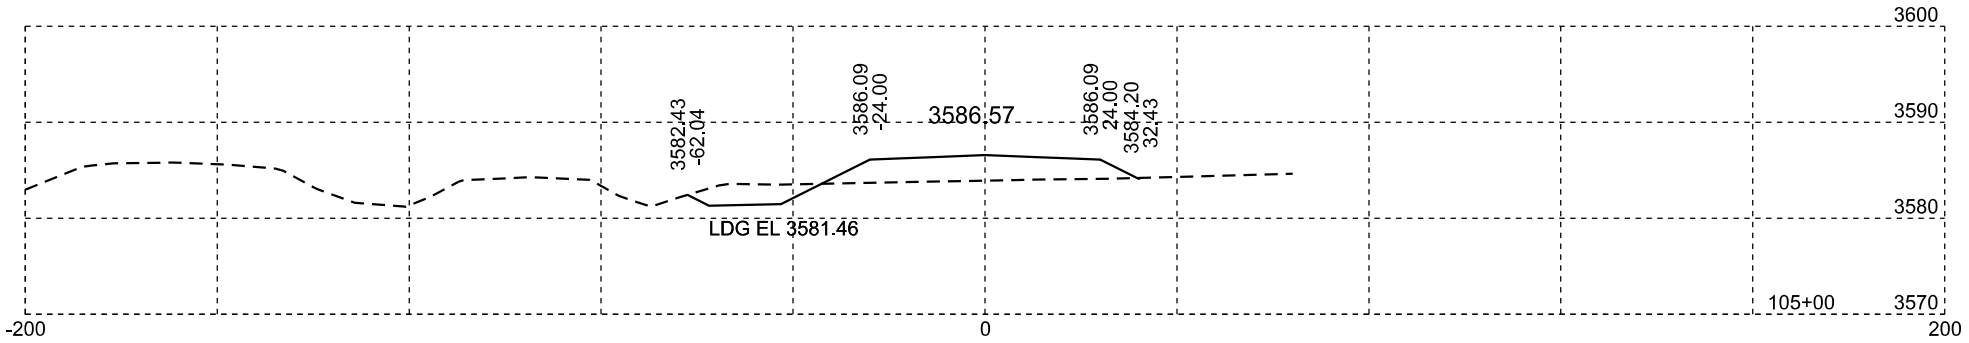

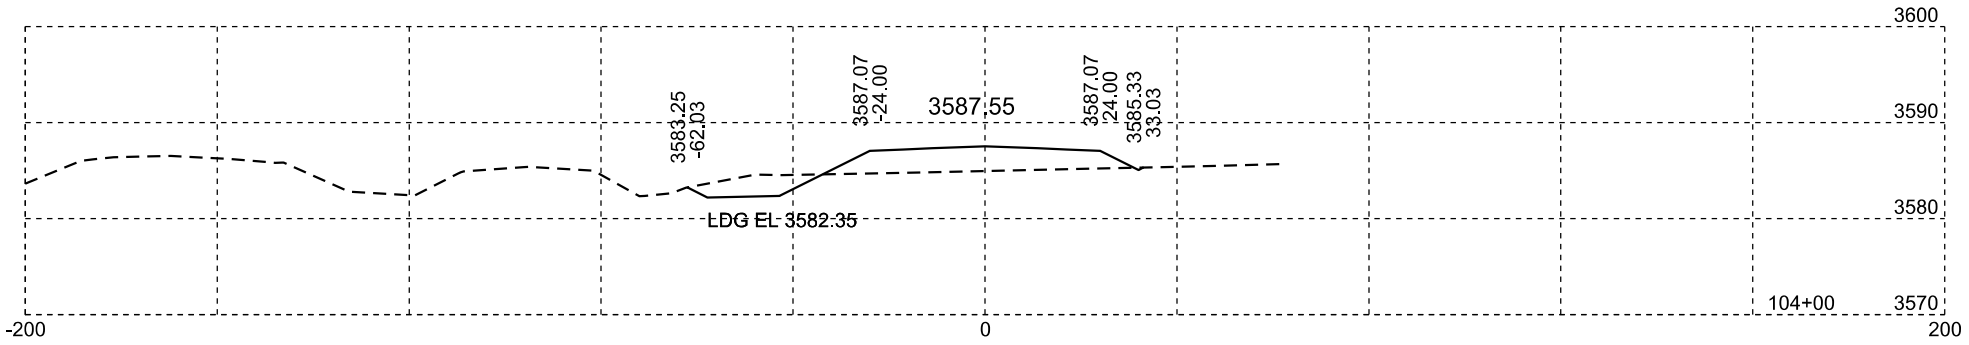

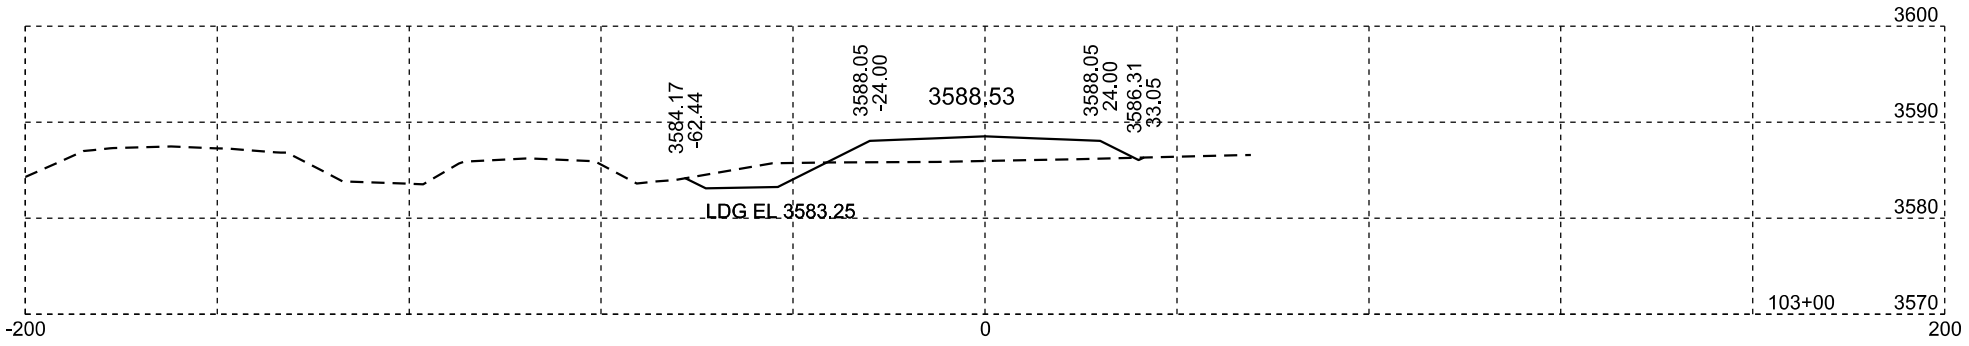

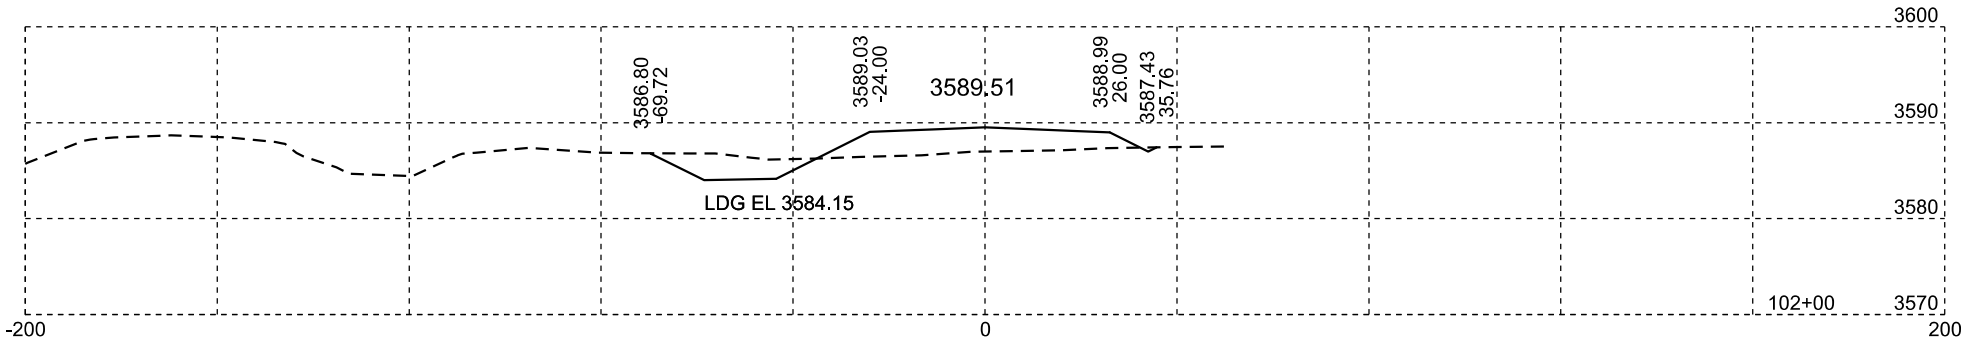

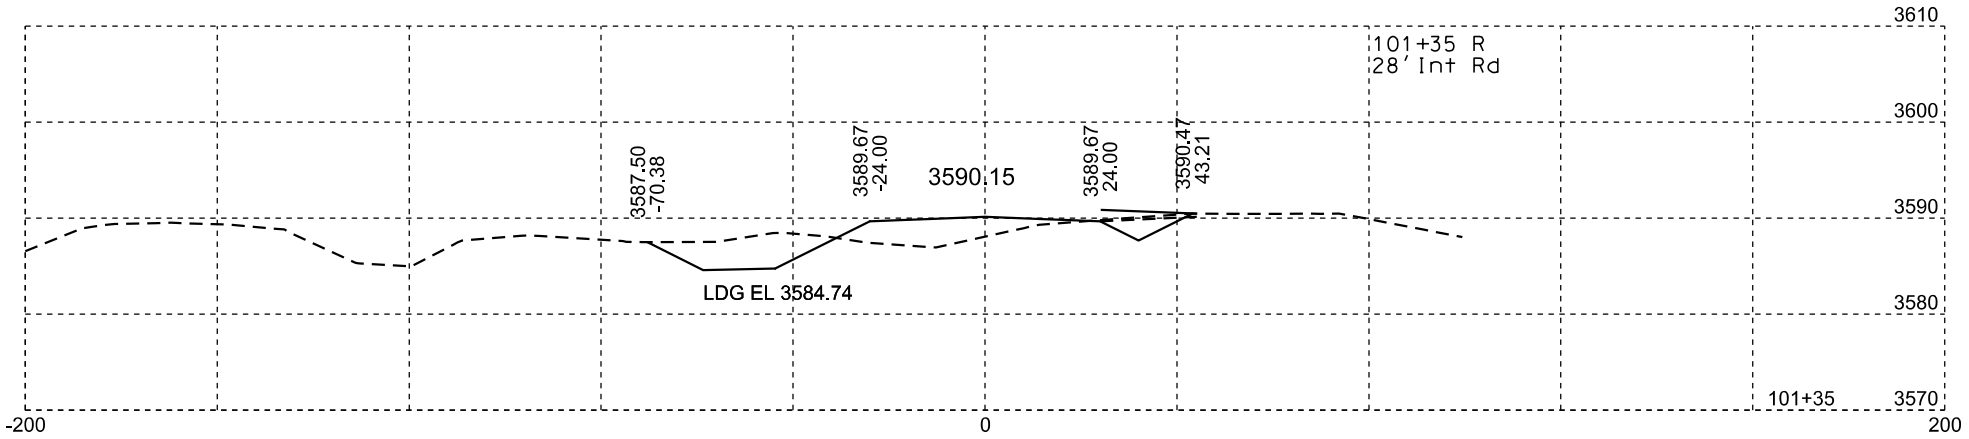

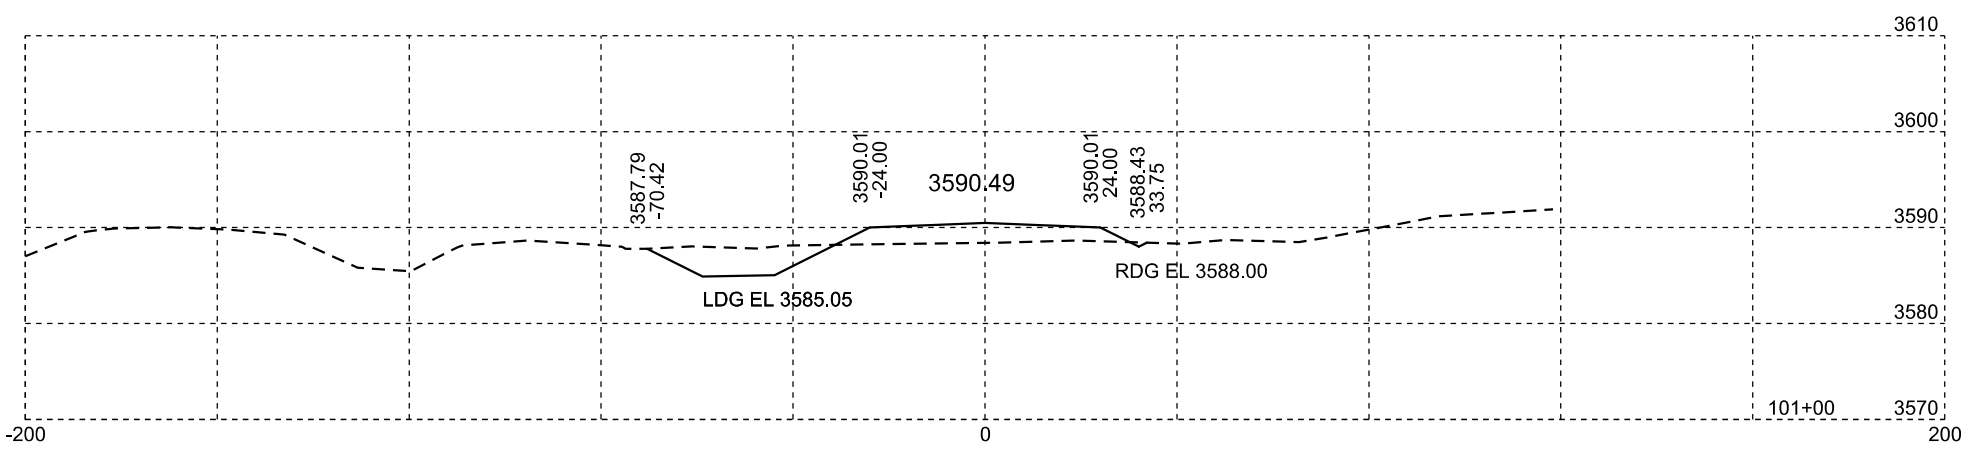

Plotting Date: 02/07/2014

STATE OF SOUTH DAKOTA	PROJECT	SHEET NO.	TOTAL SHEETS
	IM 0901(148)40	X37	X84

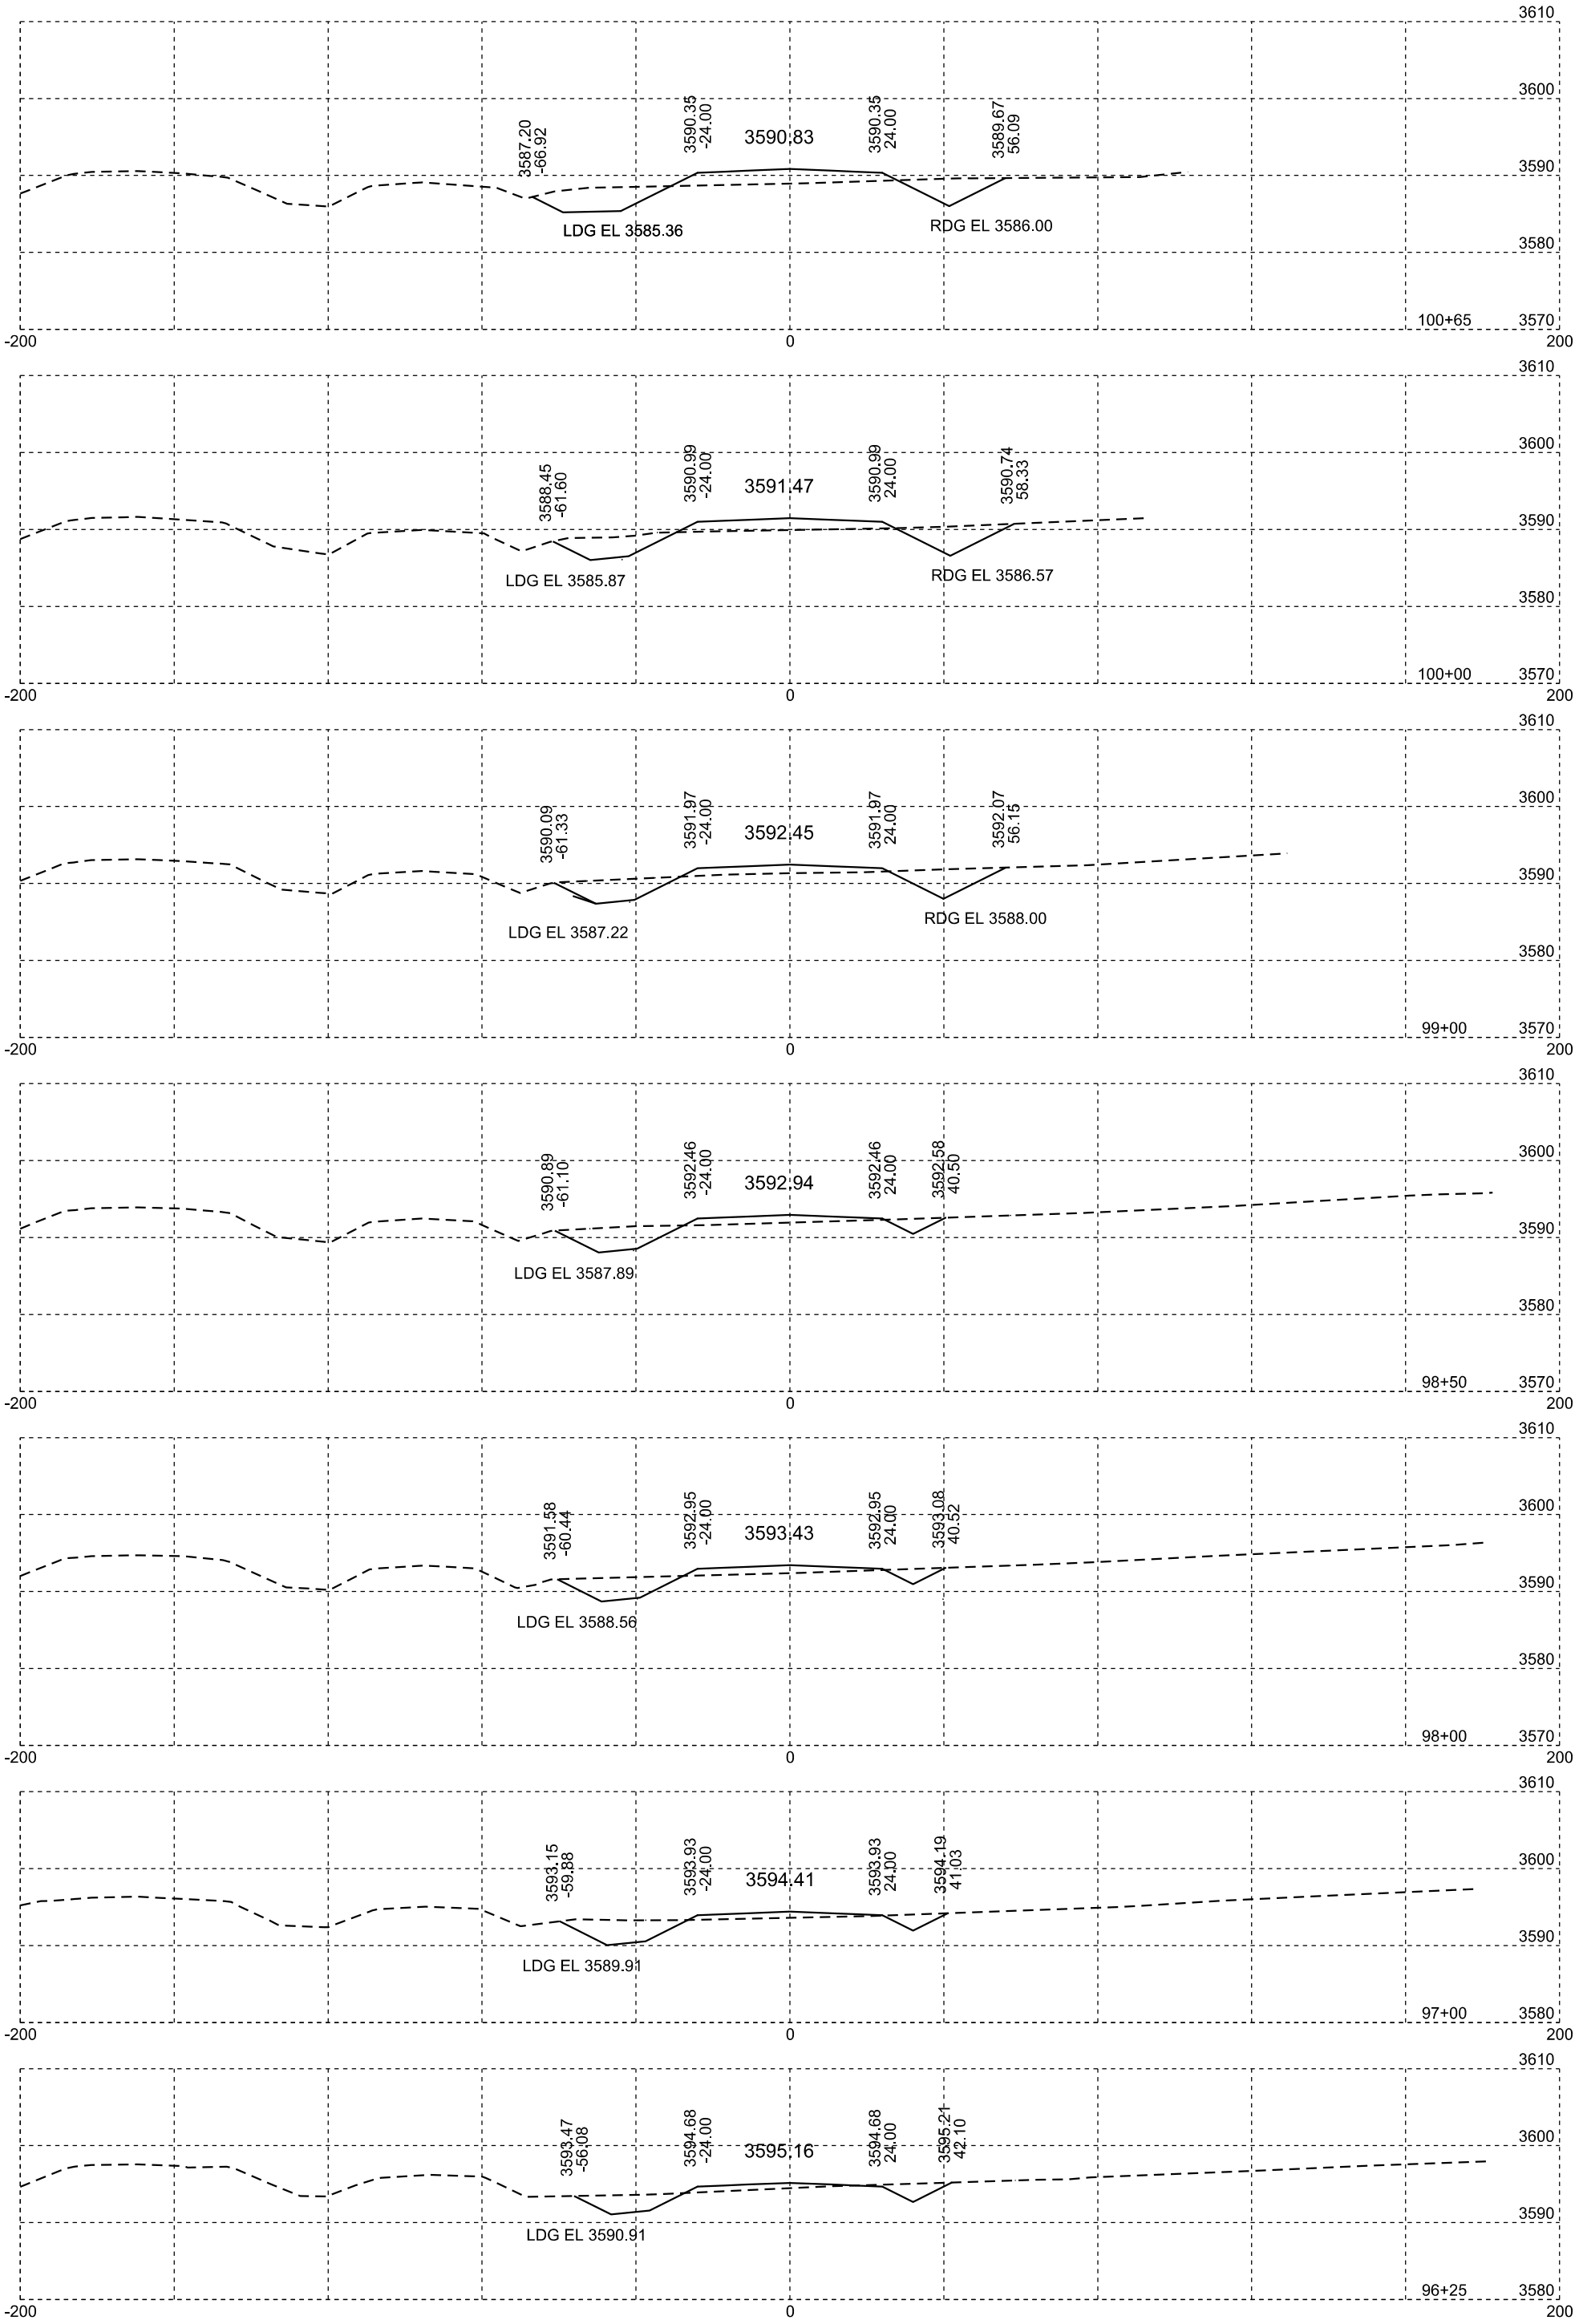

Plotting Date: 05/23/2014

STATE OF SOUTH DAKOTA	PROJECT	SHEET NO.	TOTAL SHEETS
	IM 0901(148)40	X38	X84

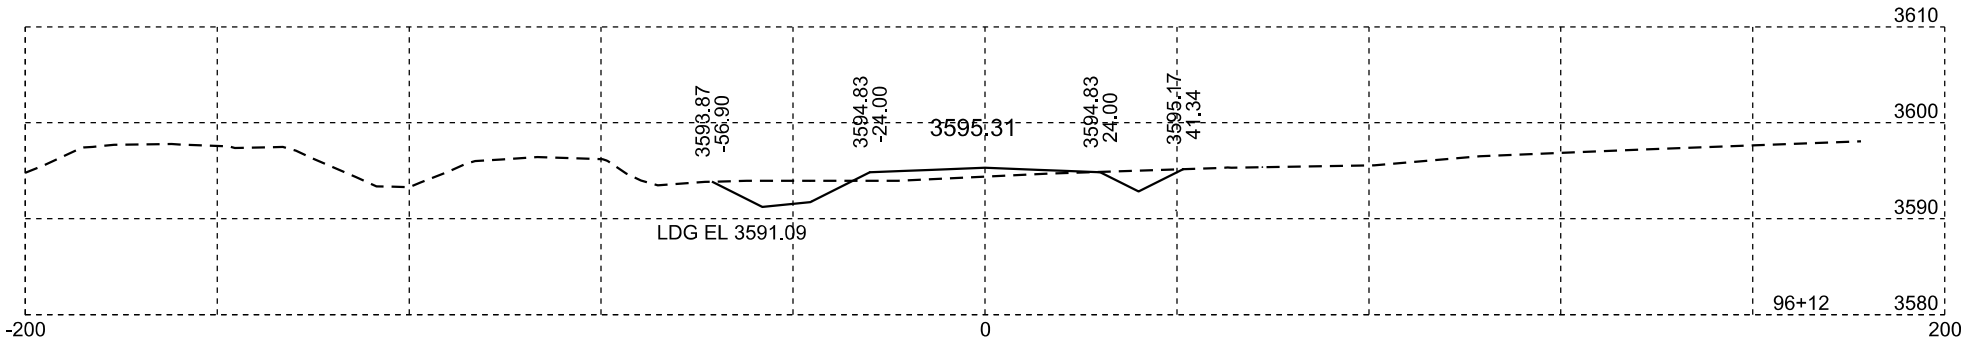

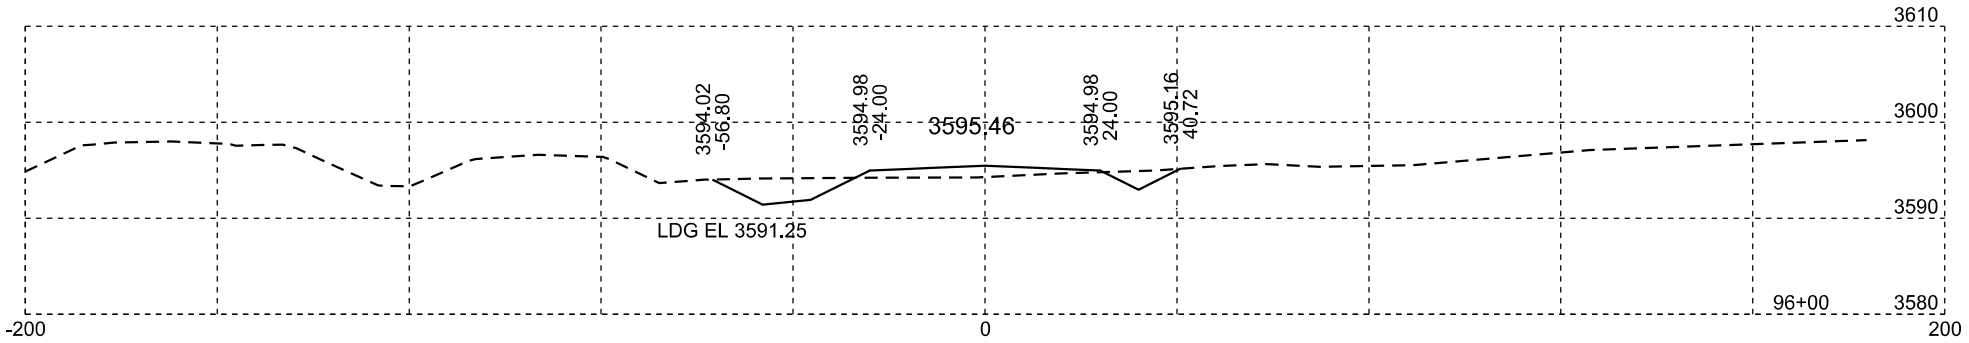

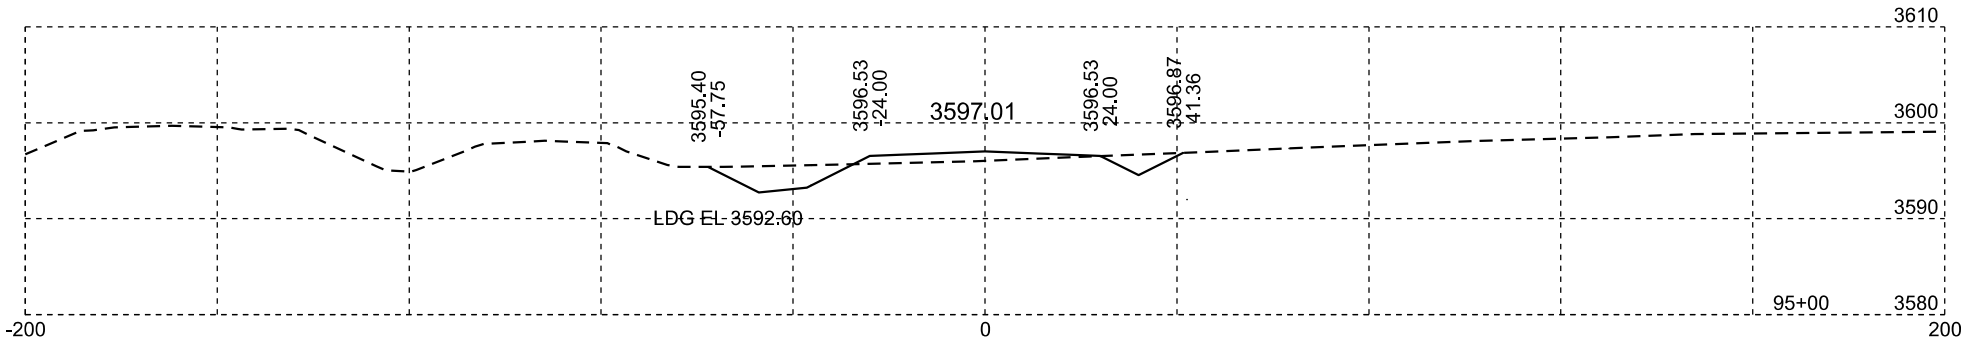

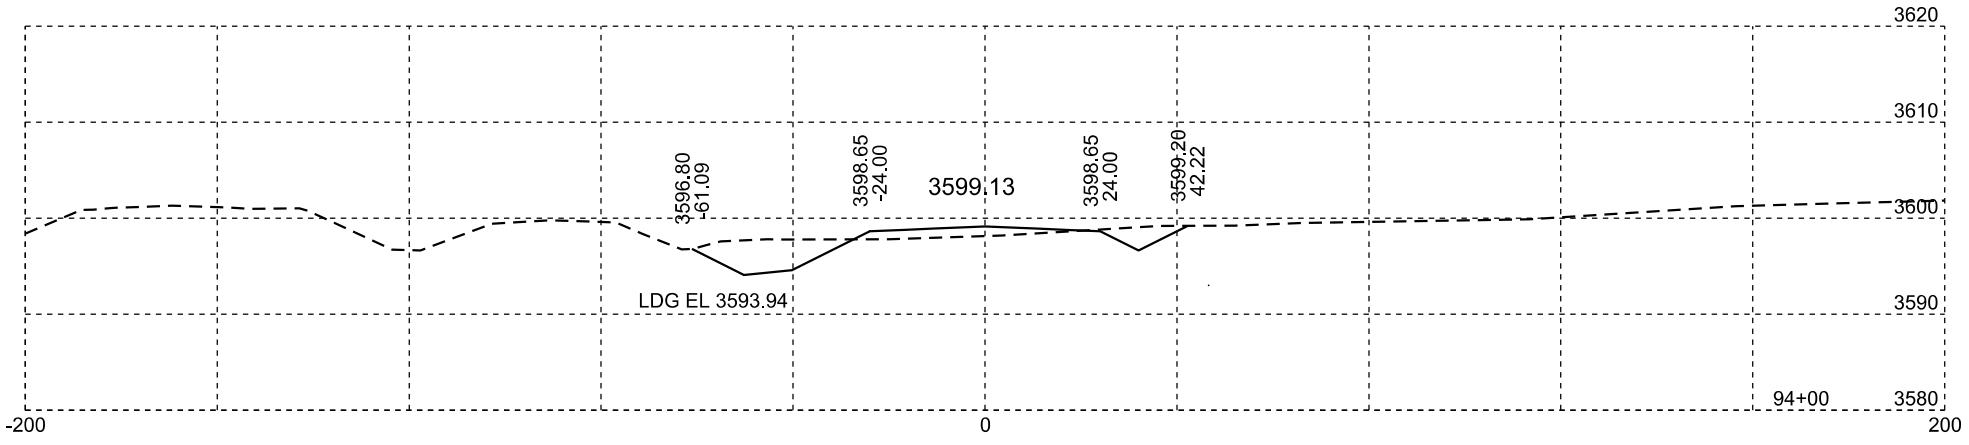

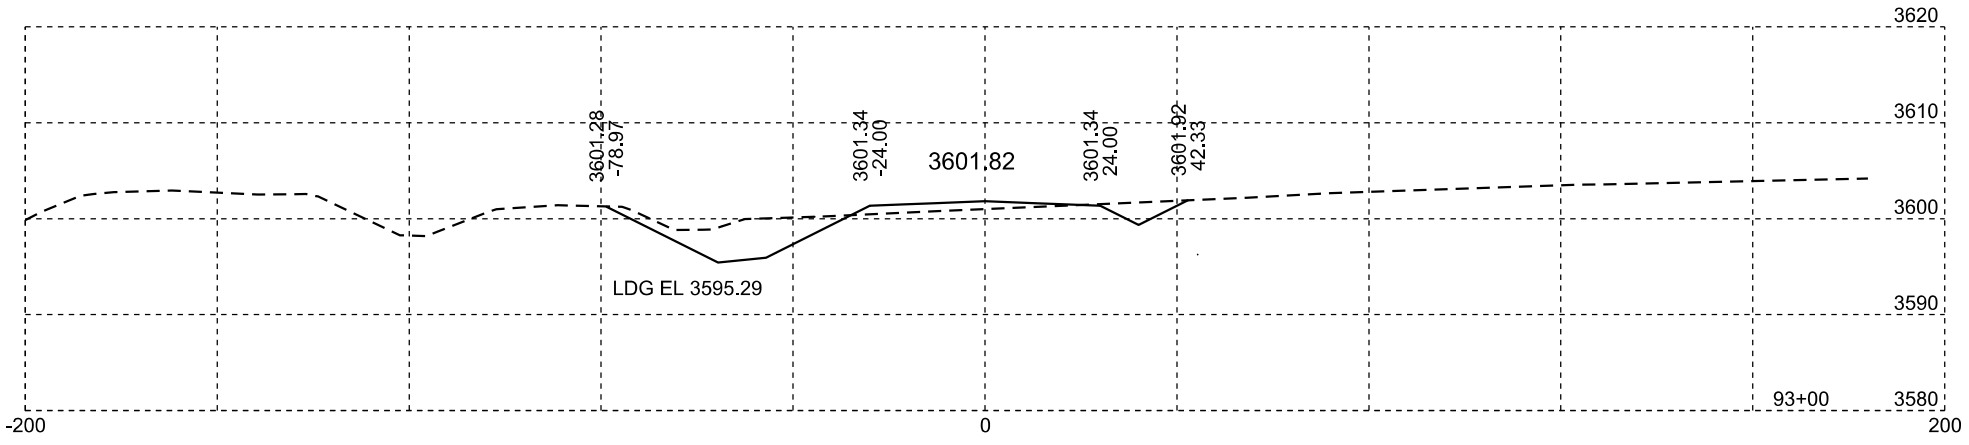

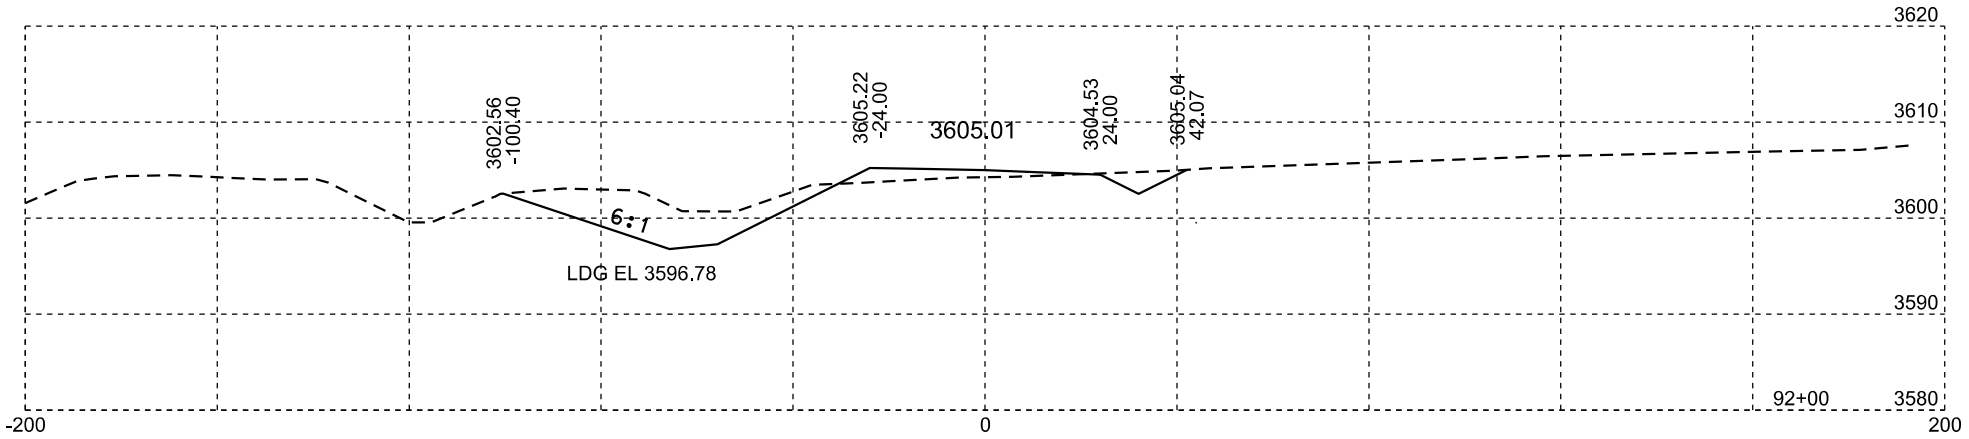

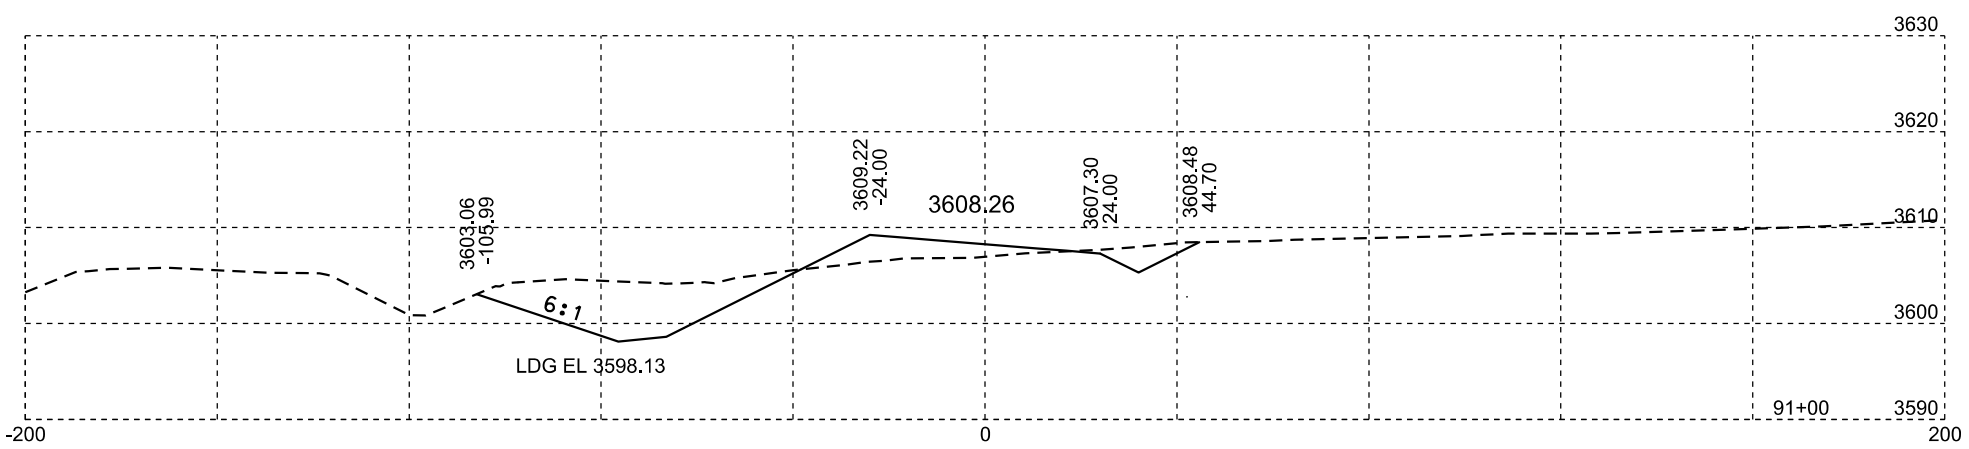

Plotting Date: 05/23/2014

STATE OF SOUTH DAKOTA	PROJECT	SHEET NO.	TOTAL SHEETS
	IM 0901(148)40	X39	X84

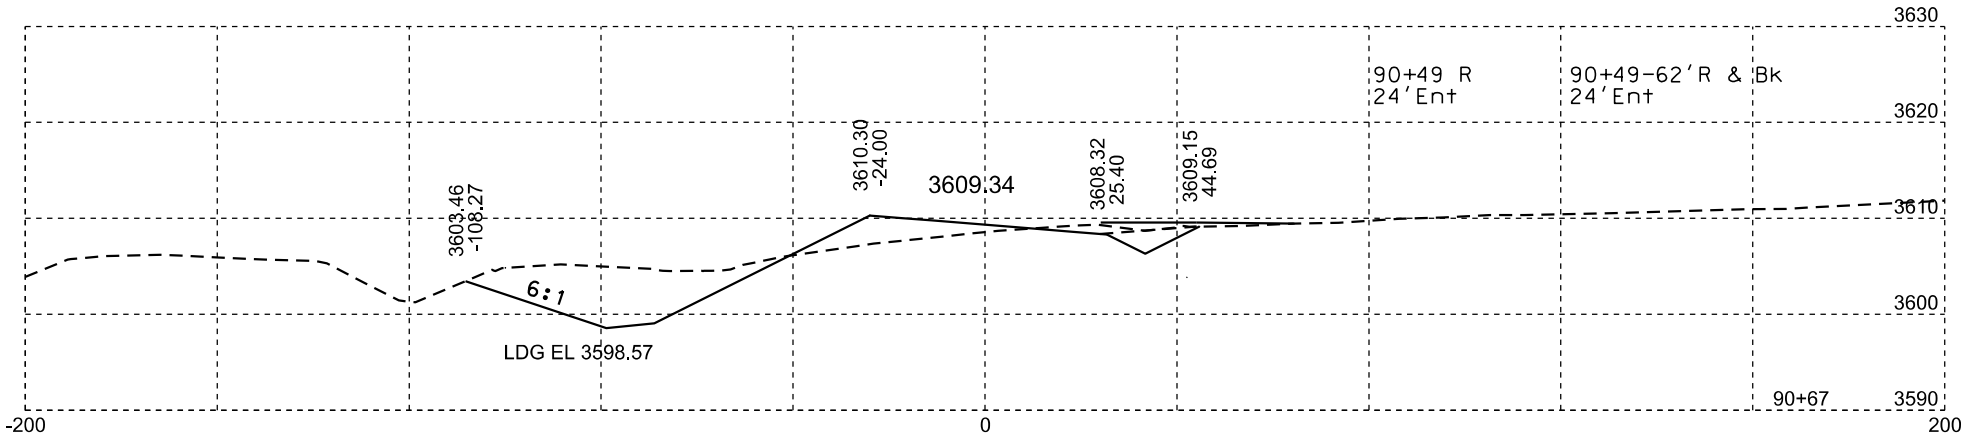

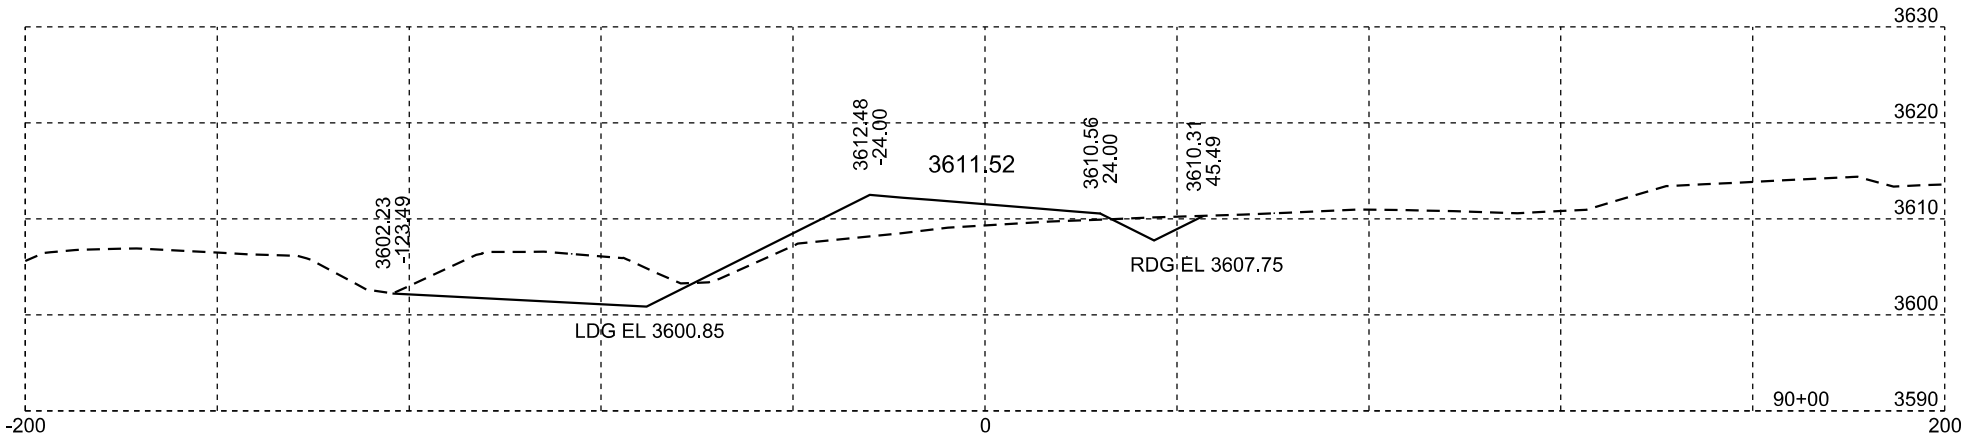

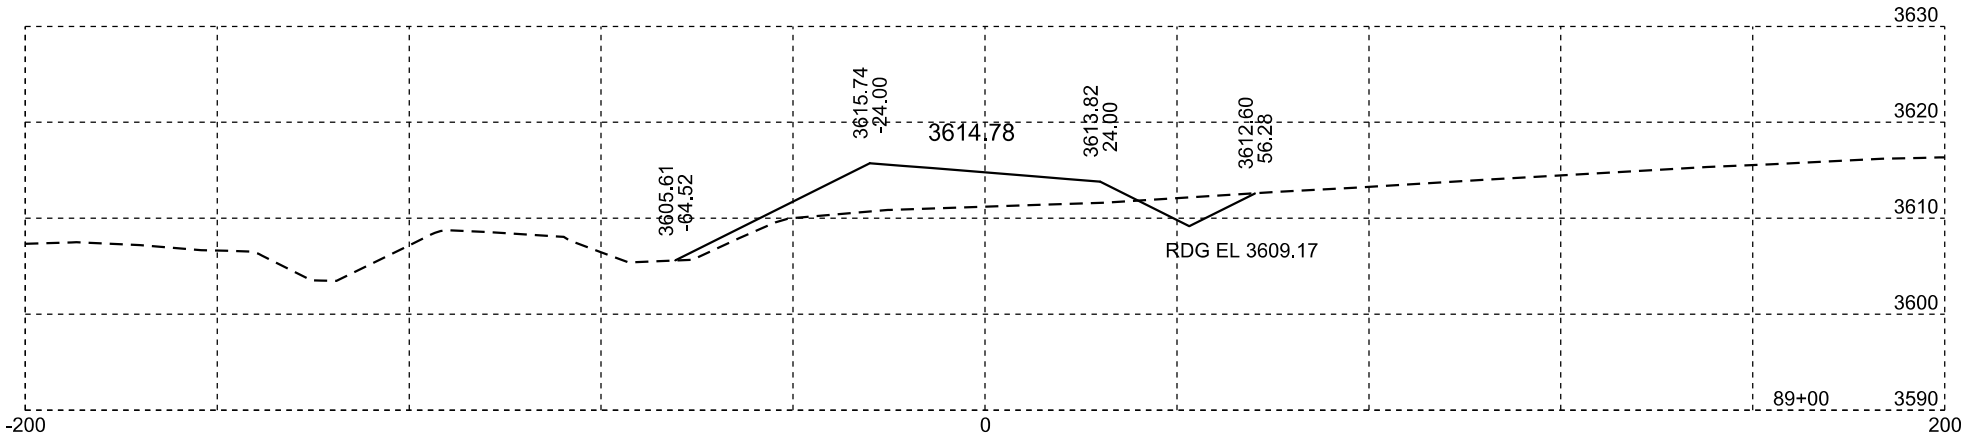

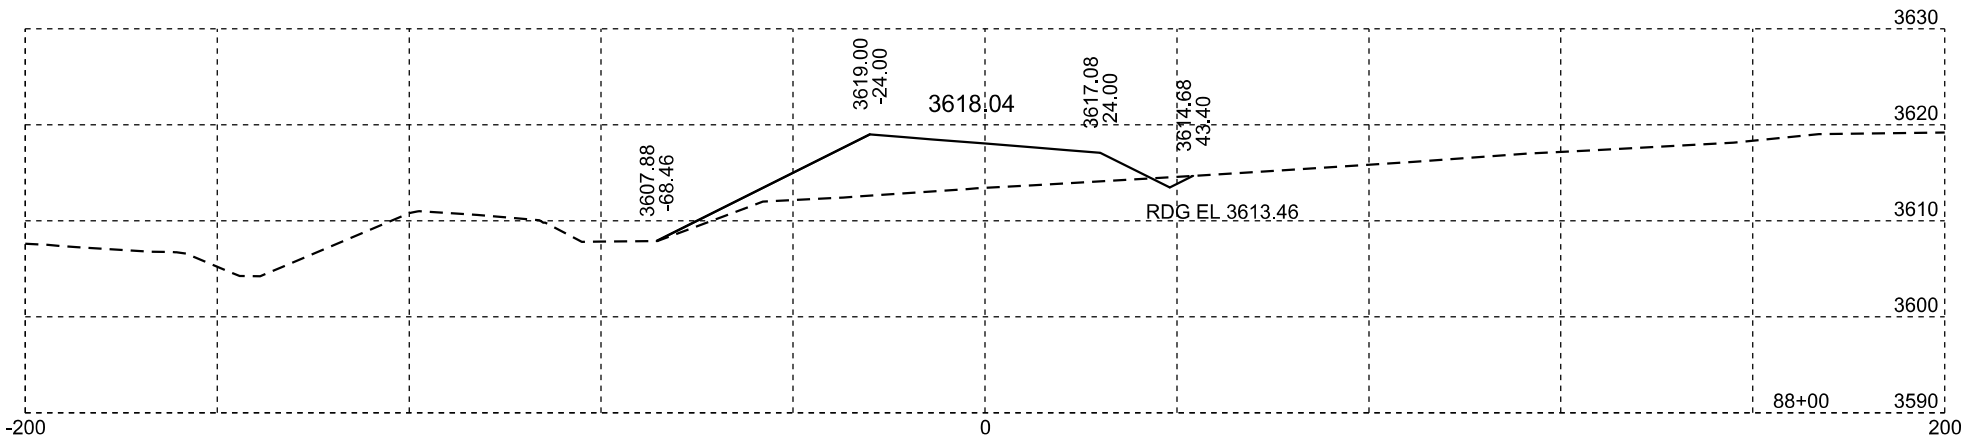

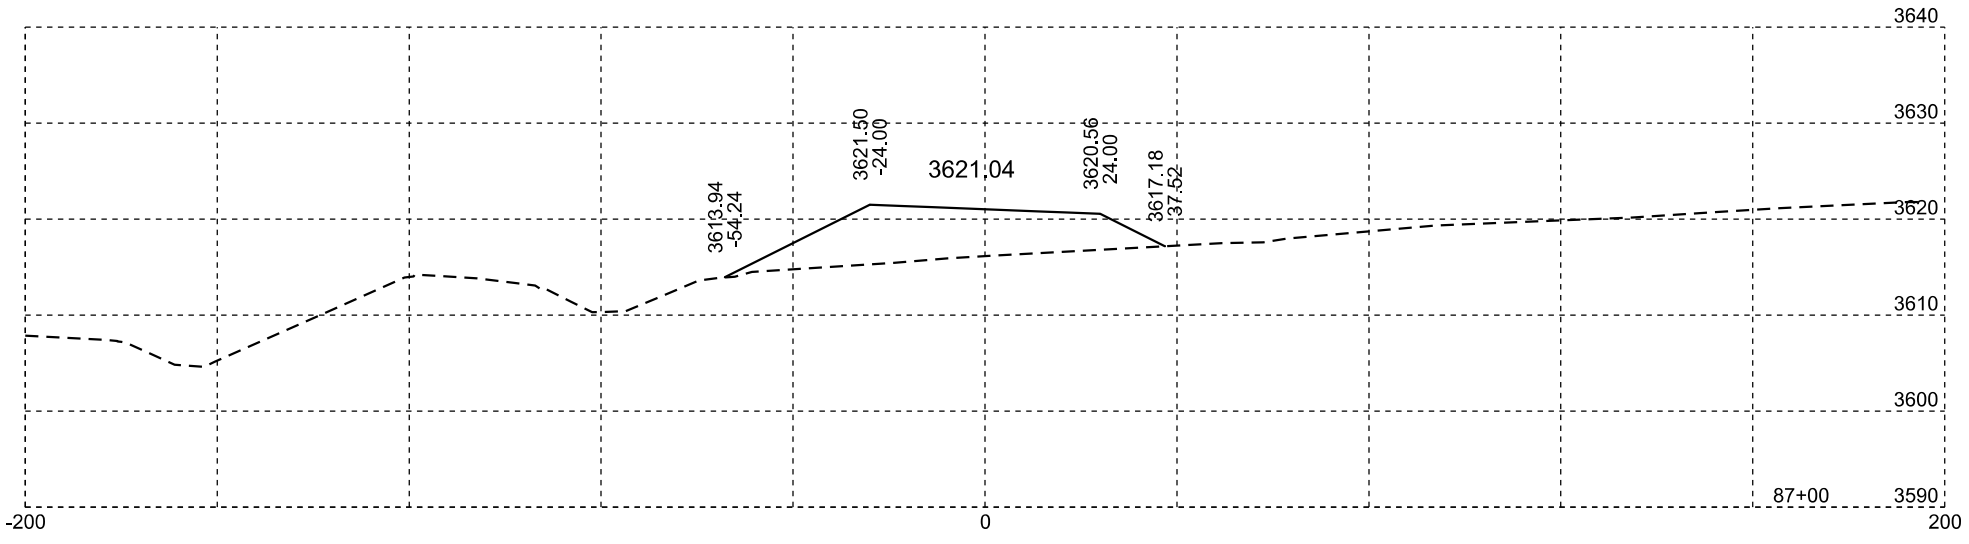

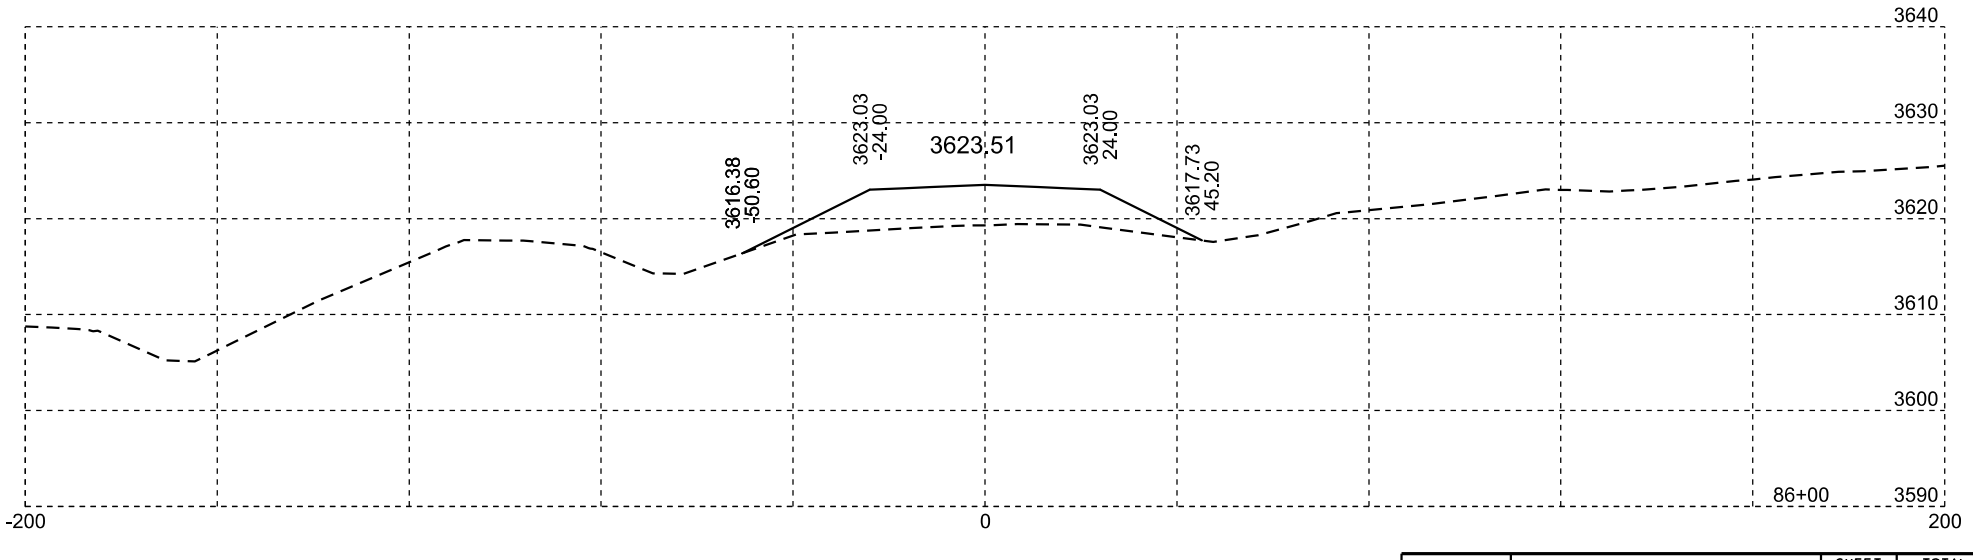

Plotting Date: 05/23/2014

STATE OF SOUTH DAKOTA	PROJECT	SHEET NO.	TOTAL SHEETS
	IM 0901(148)40	X40	X84

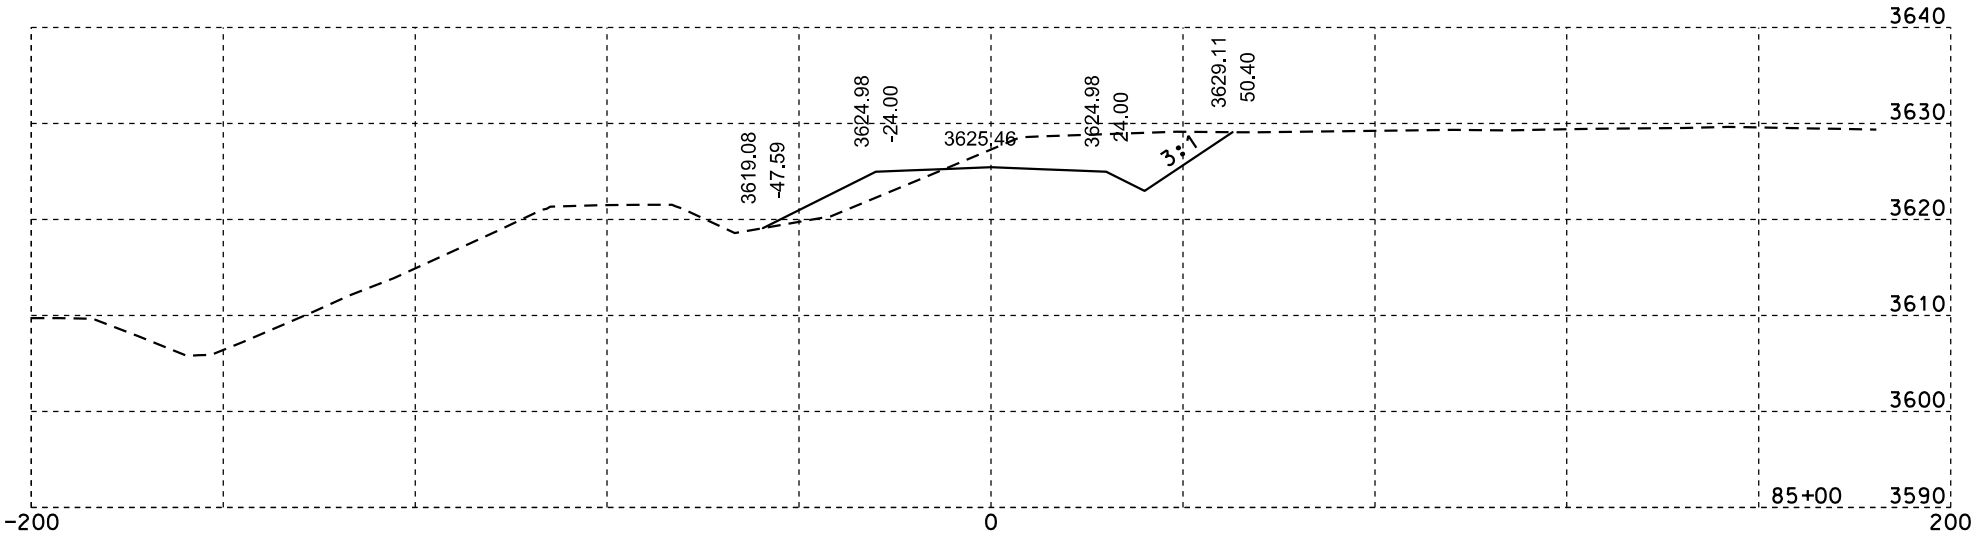

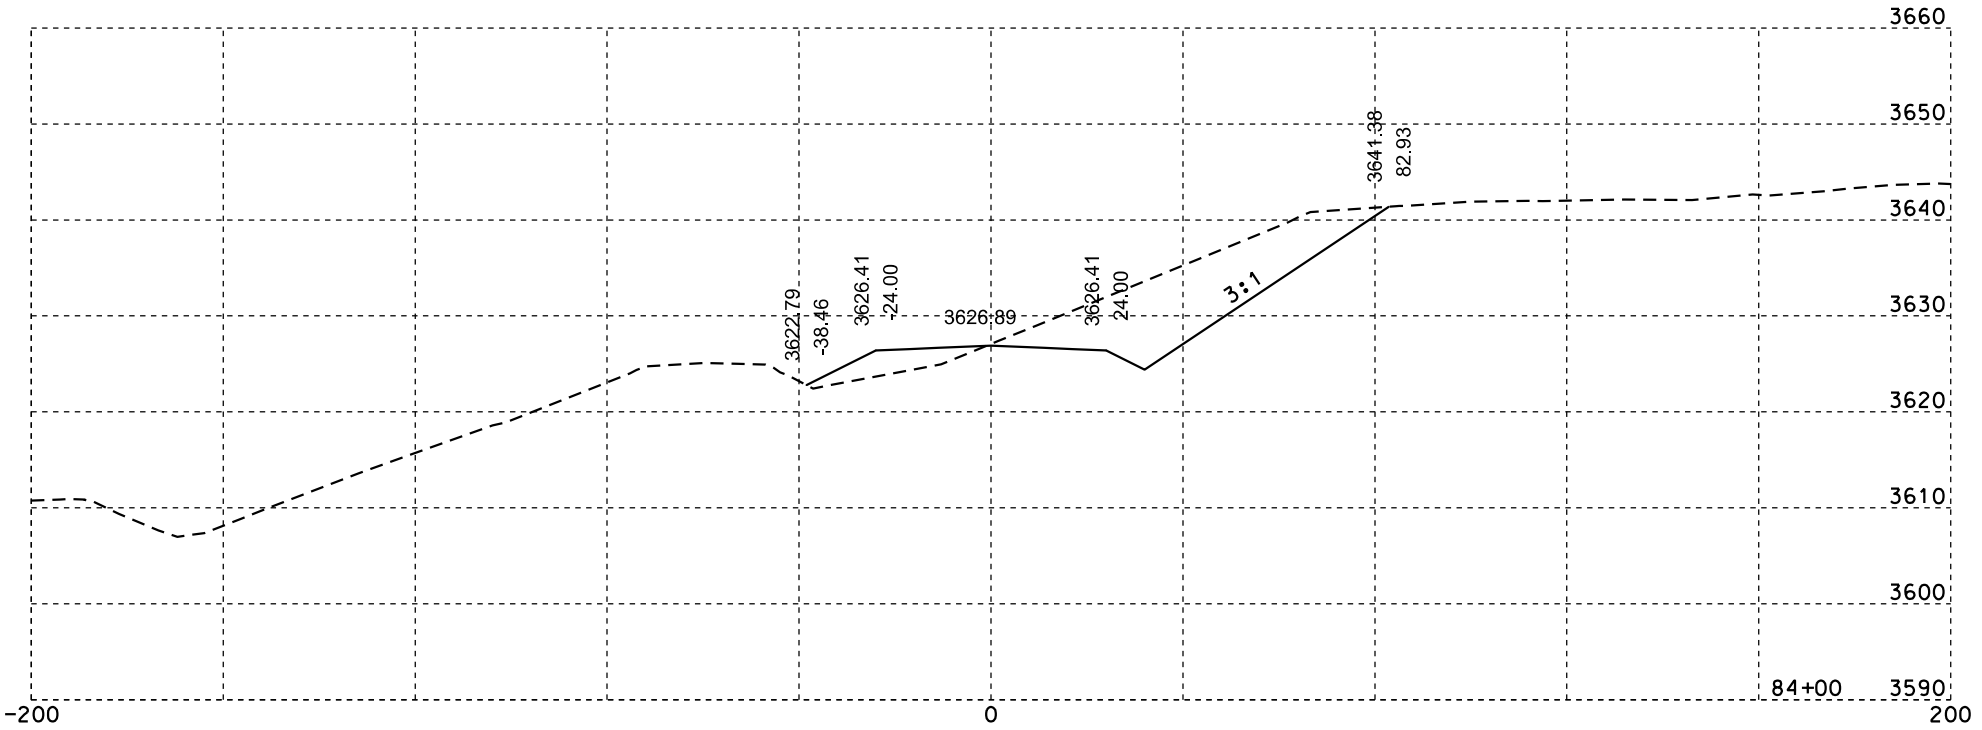

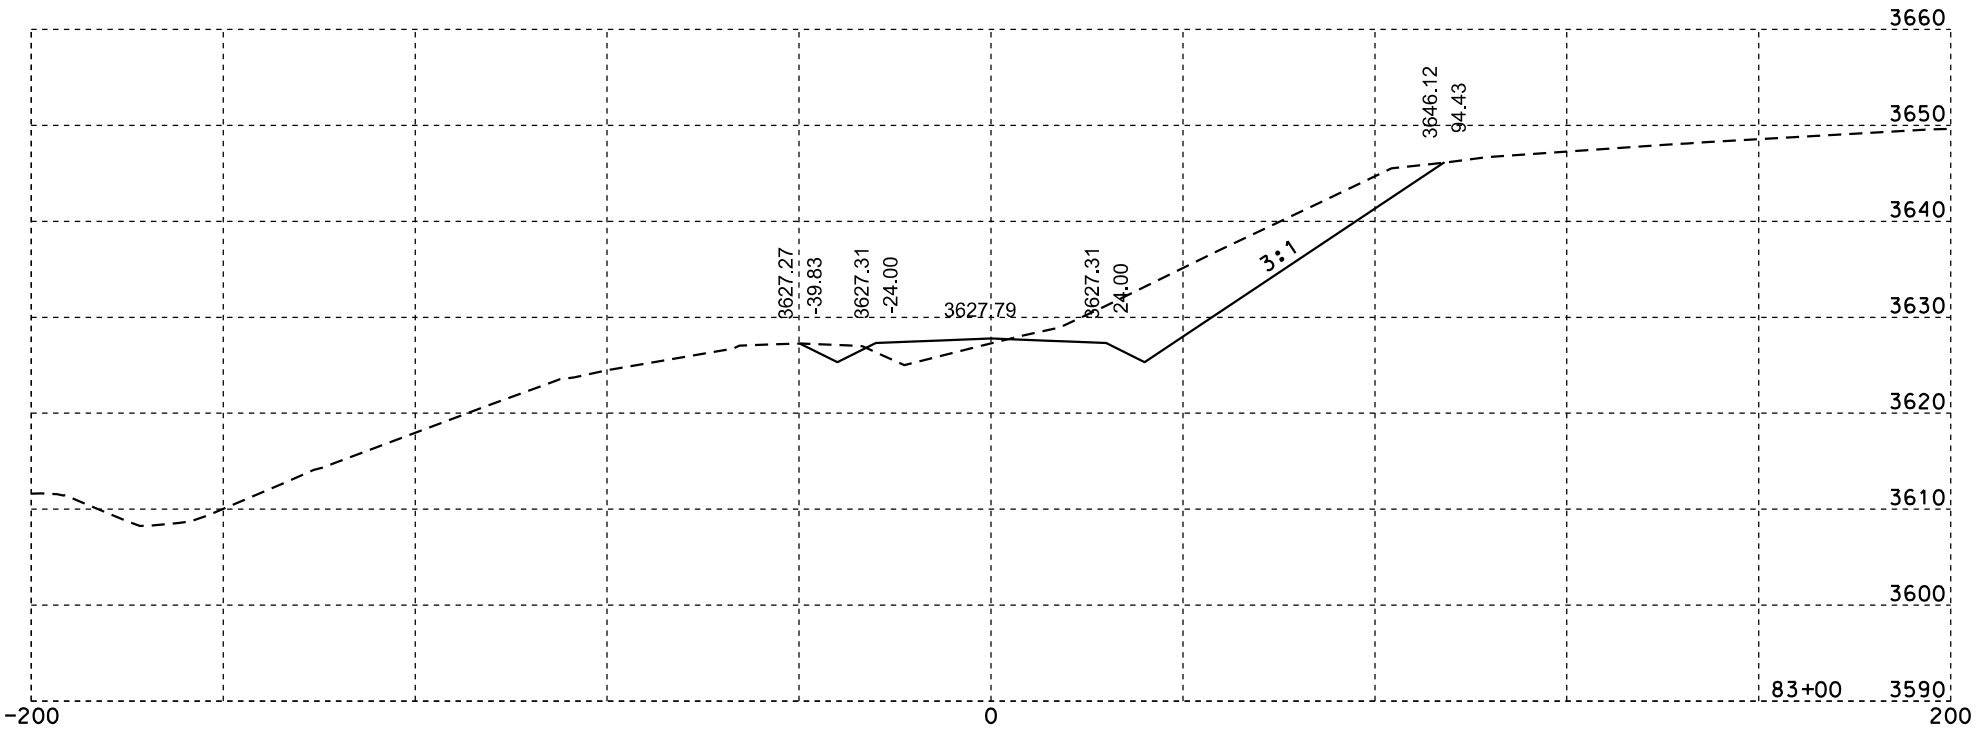

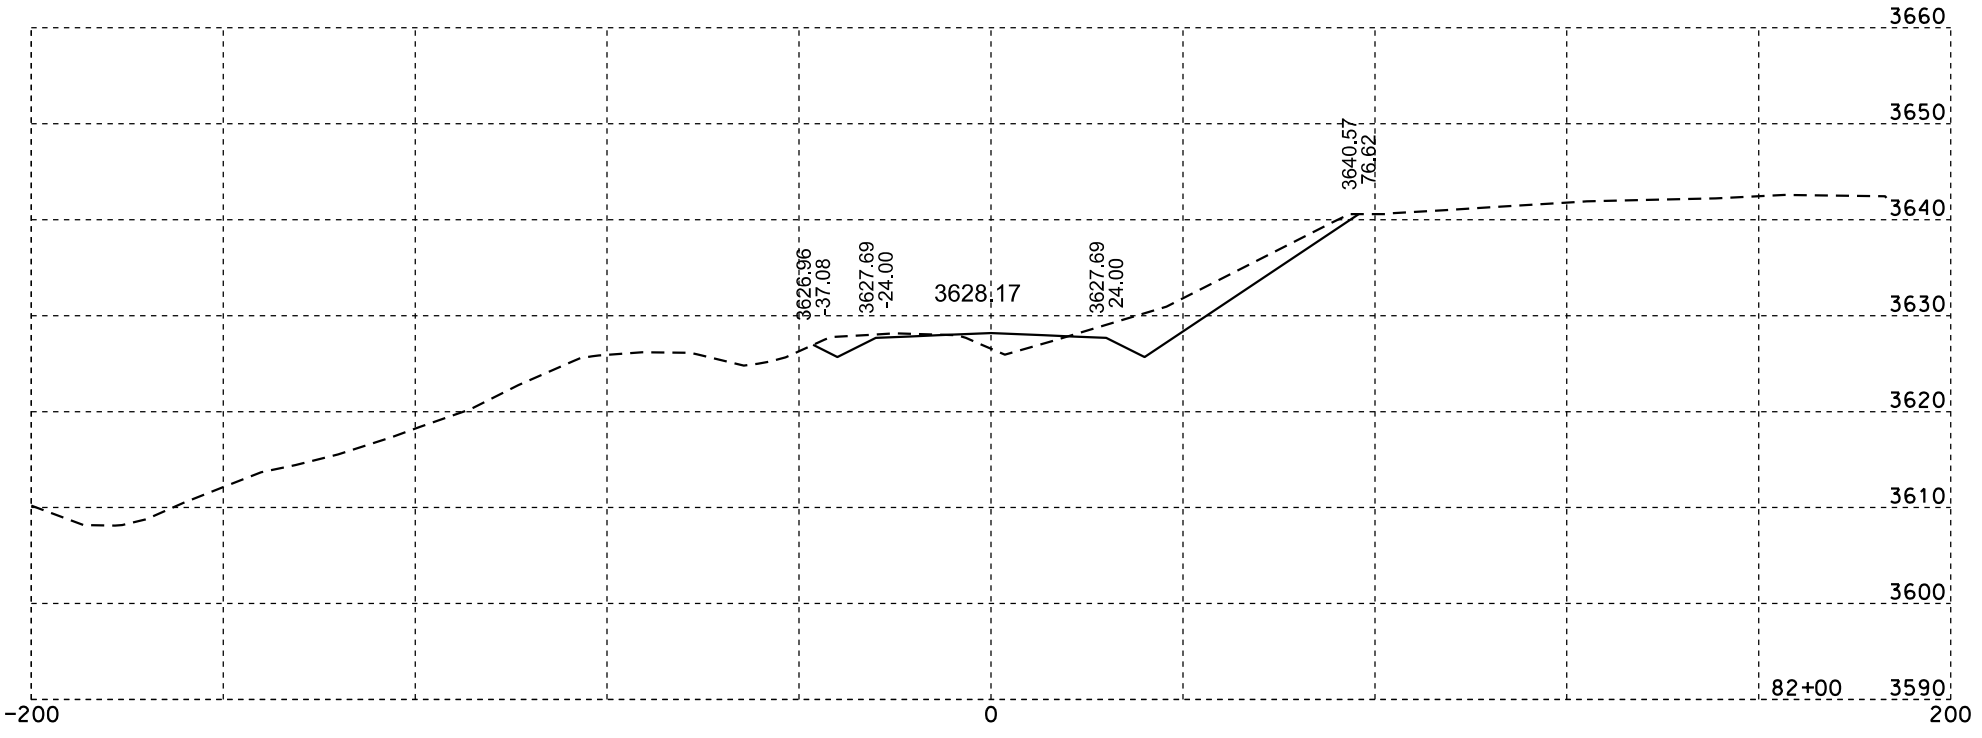

Plotting Date: 02/25/2014

STATE OF SOUTH DAKOTA	PROJECT	SHEET NO.	TOTAL SHEETS
	IM 0901(148)40	X41	X84

Rev. 6-18-13 RG

Plotting Date: 02/25/2014

STATE OF SOUTH DAKOTA	PROJECT	SHEET NO.	TOTAL SHEETS
	IM 0901(148)40	X42	X84

Rev. 6-18-13 RG

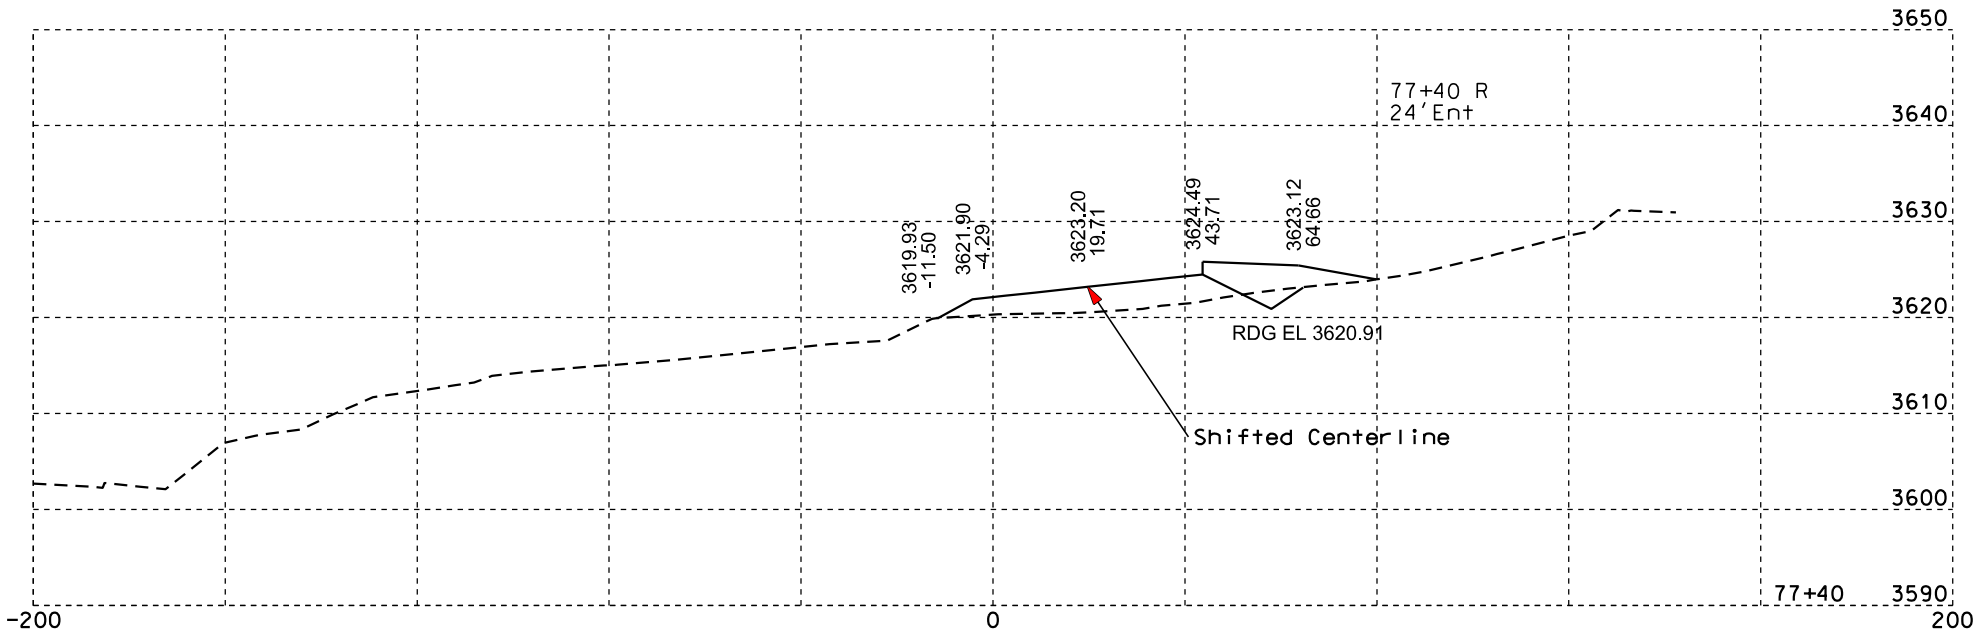

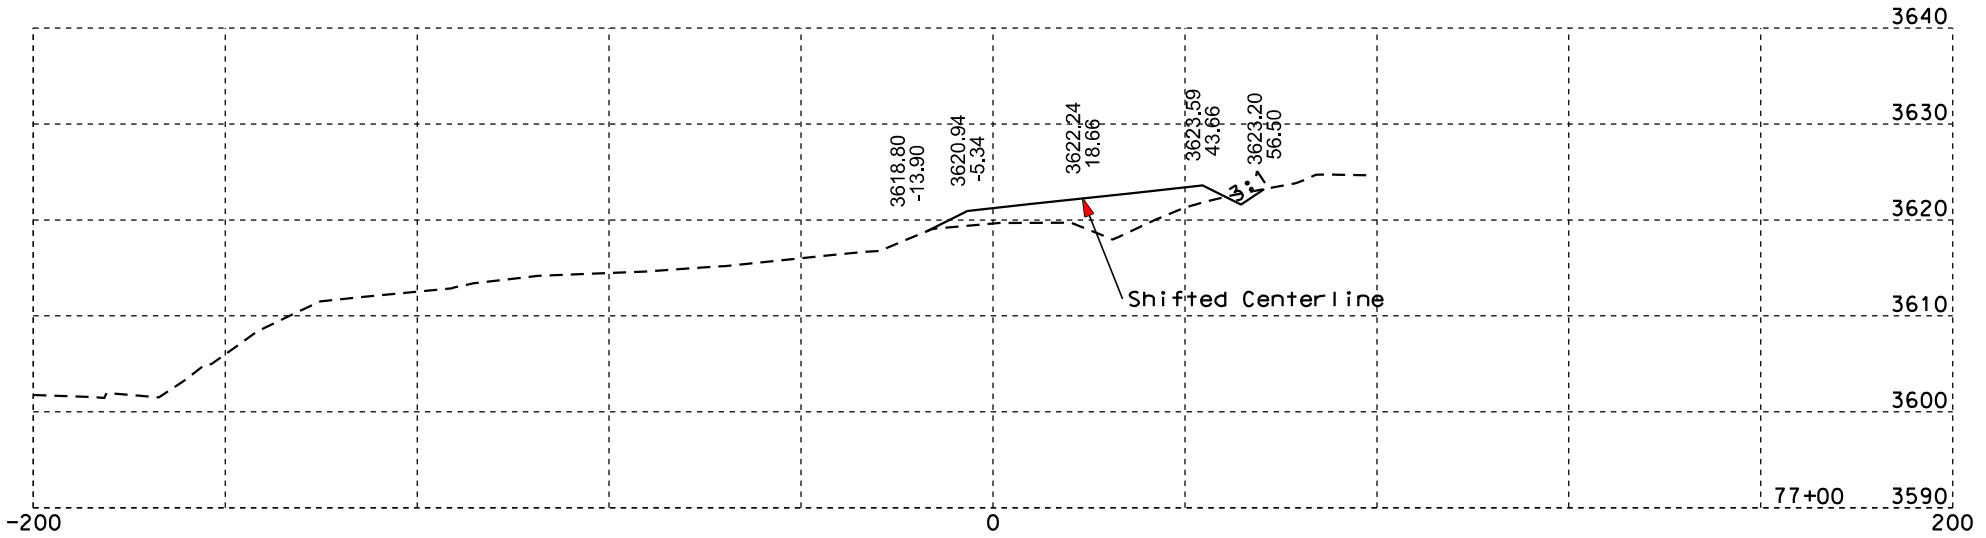

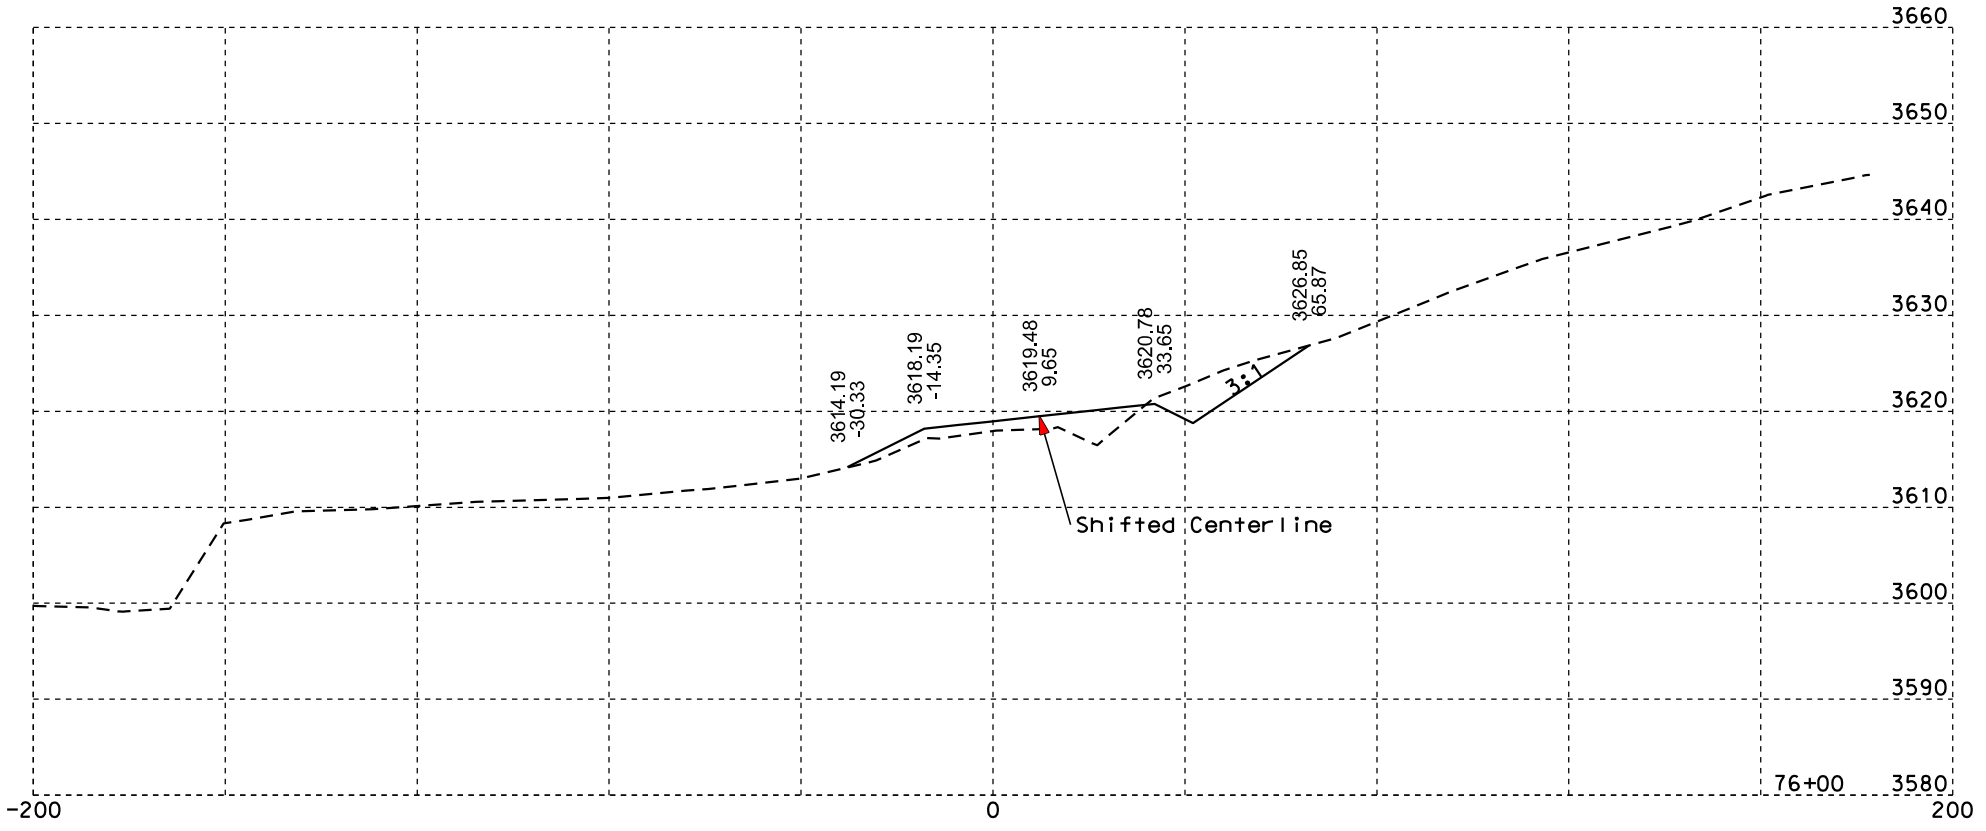

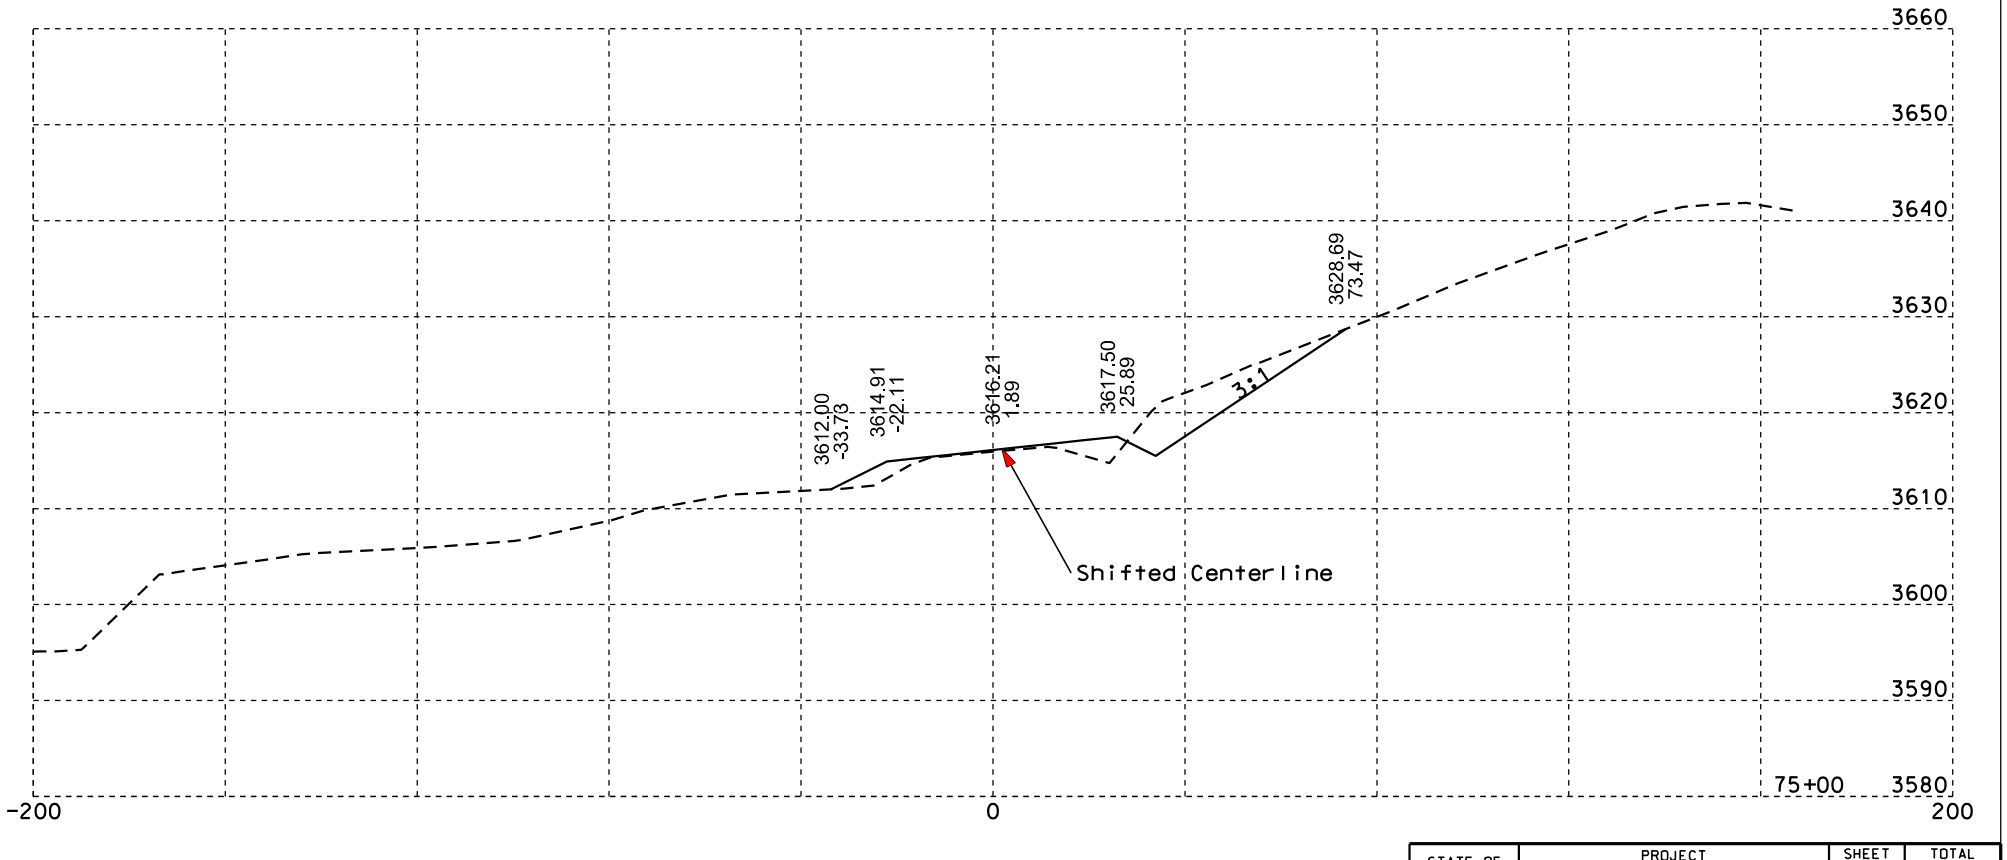

Plotting Date: 02/25/2014

STATE OF SOUTH DAKOTA	PROJECT	SHEET NO.	TOTAL SHEETS
	IM 0901(148)40	X43	X84

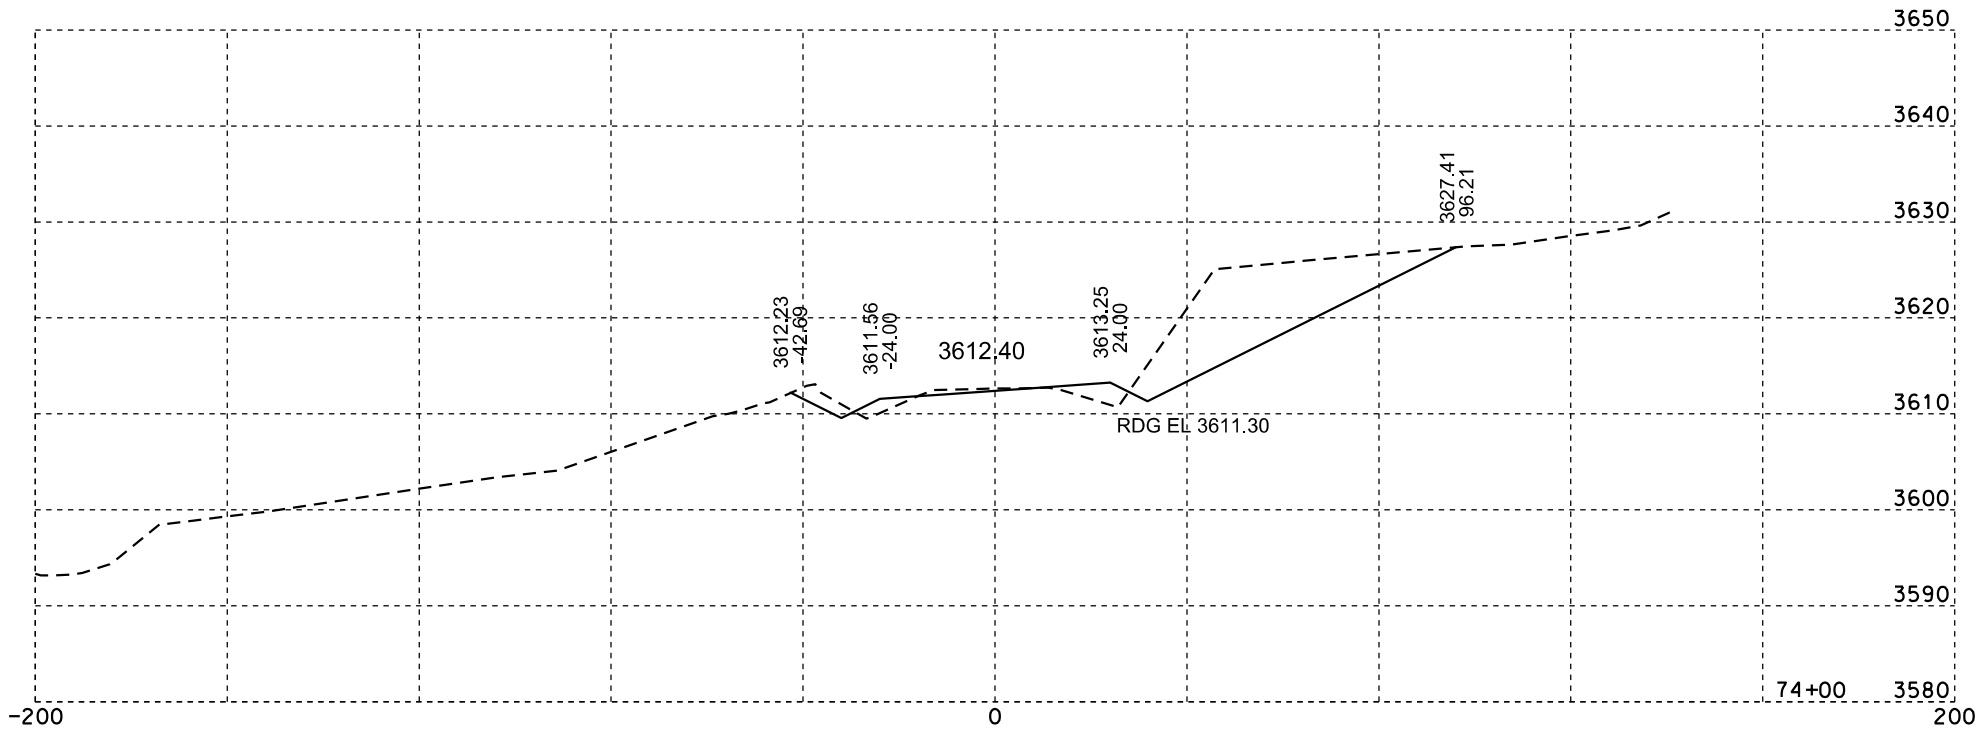

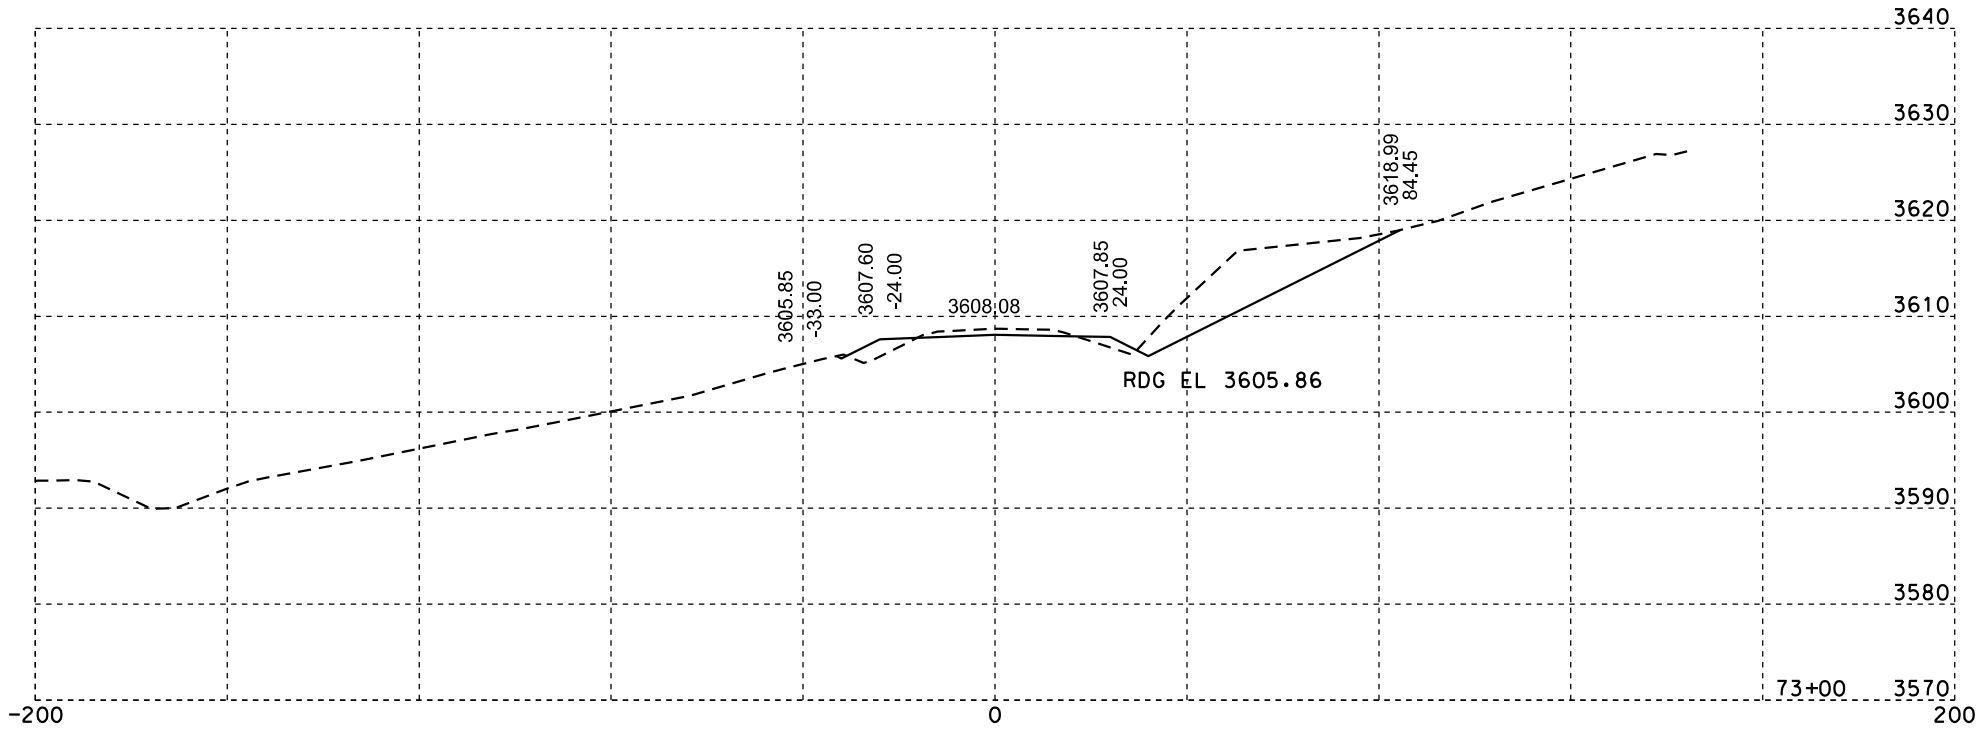

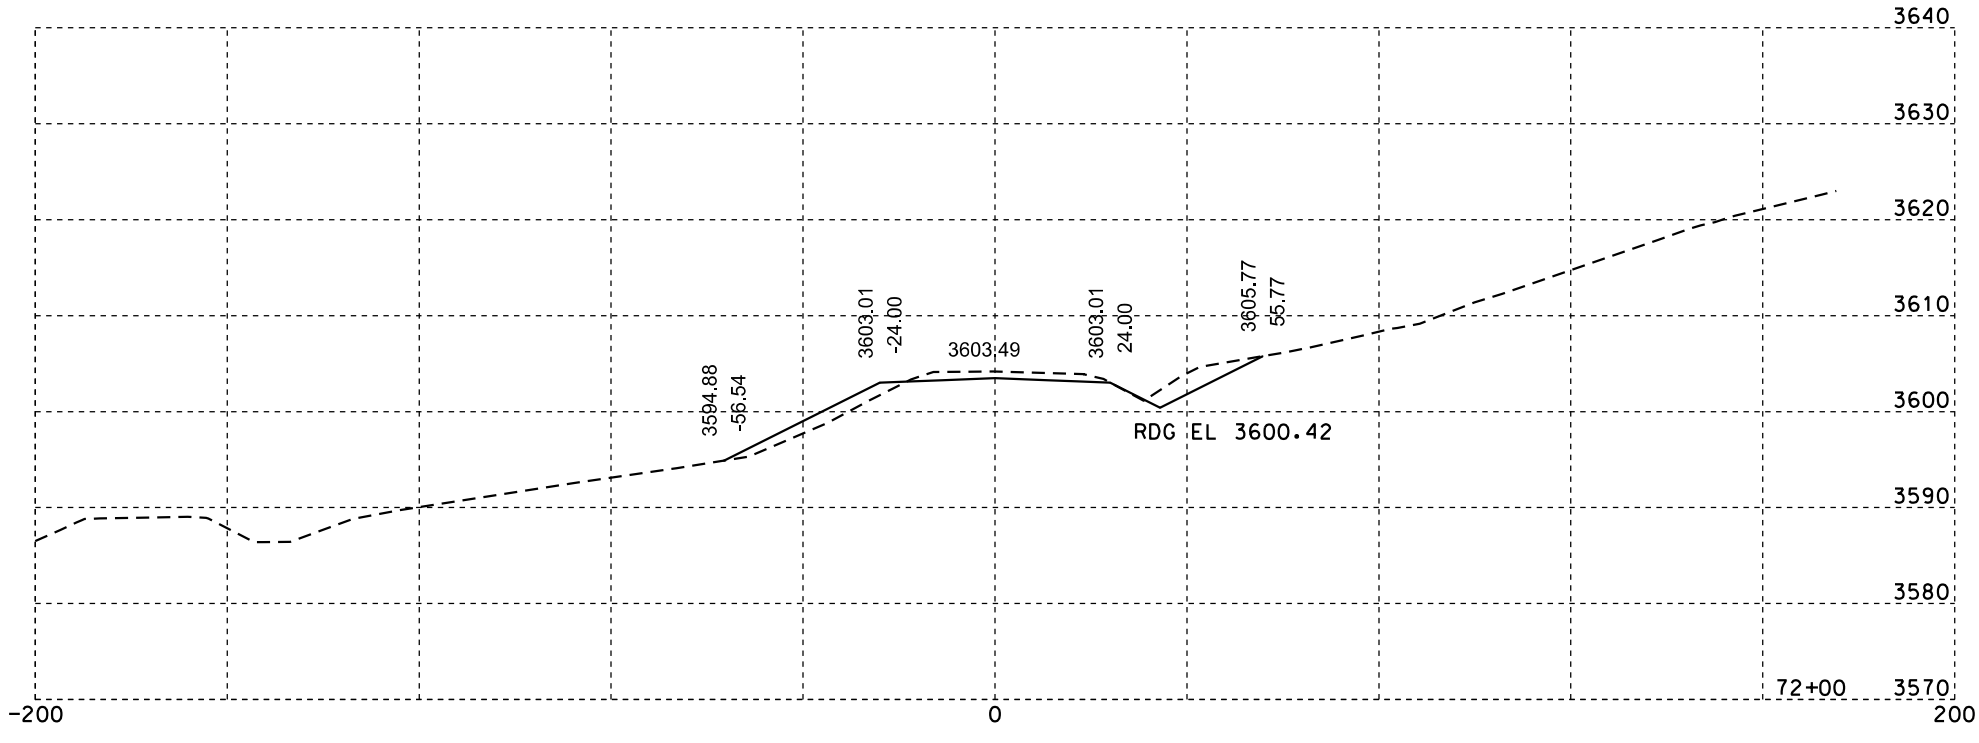

Plotting Date: 02/25/2014

STATE OF SOUTH DAKOTA	PROJECT	SHEET NO.	TOTAL SHEETS
	IM 0901(148)40	X44	X84

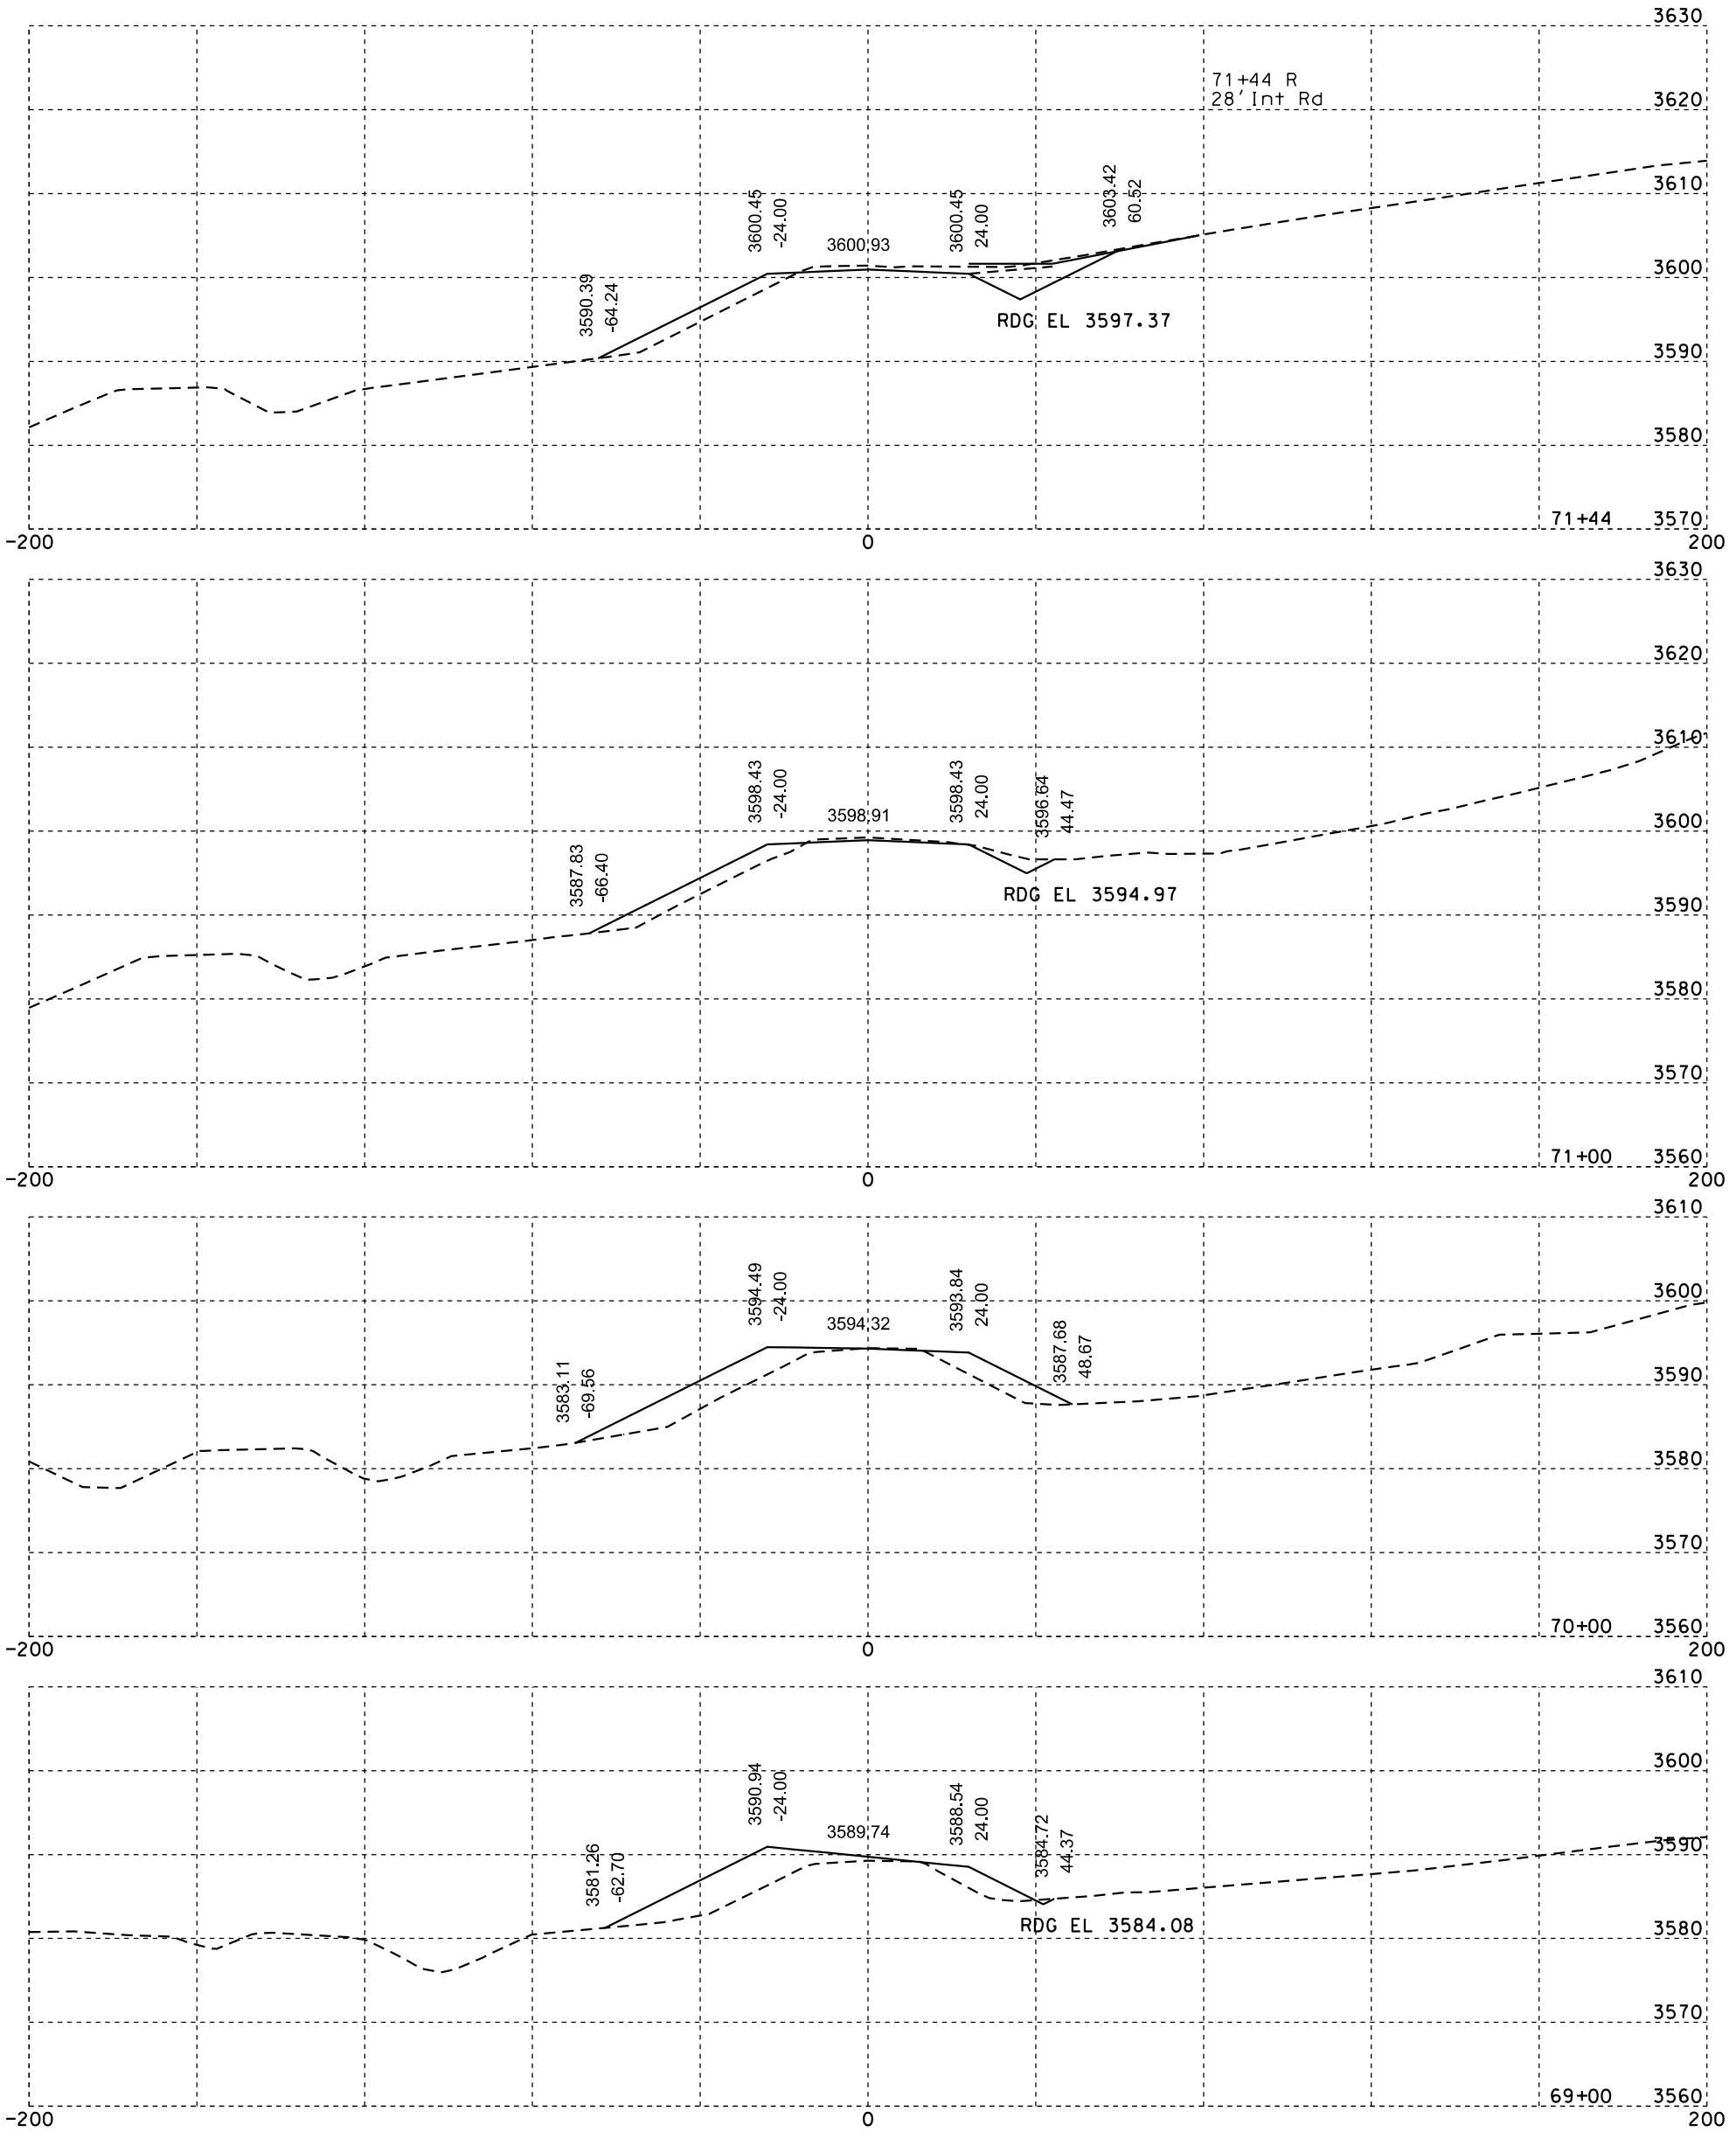

Plotting Date: 02/07/2014

STATE OF SOUTH DAKOTA	PROJECT	SHEET NO.	TOTAL SHEETS
	IM 0901(148)40	X45	X84

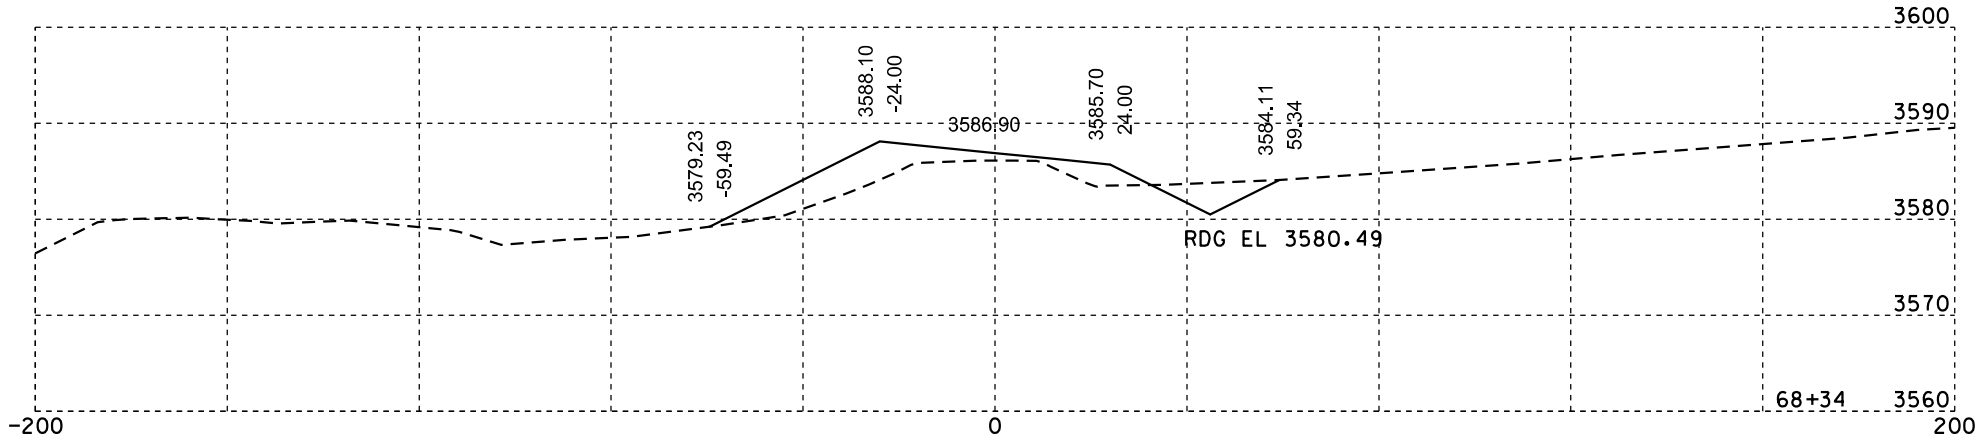

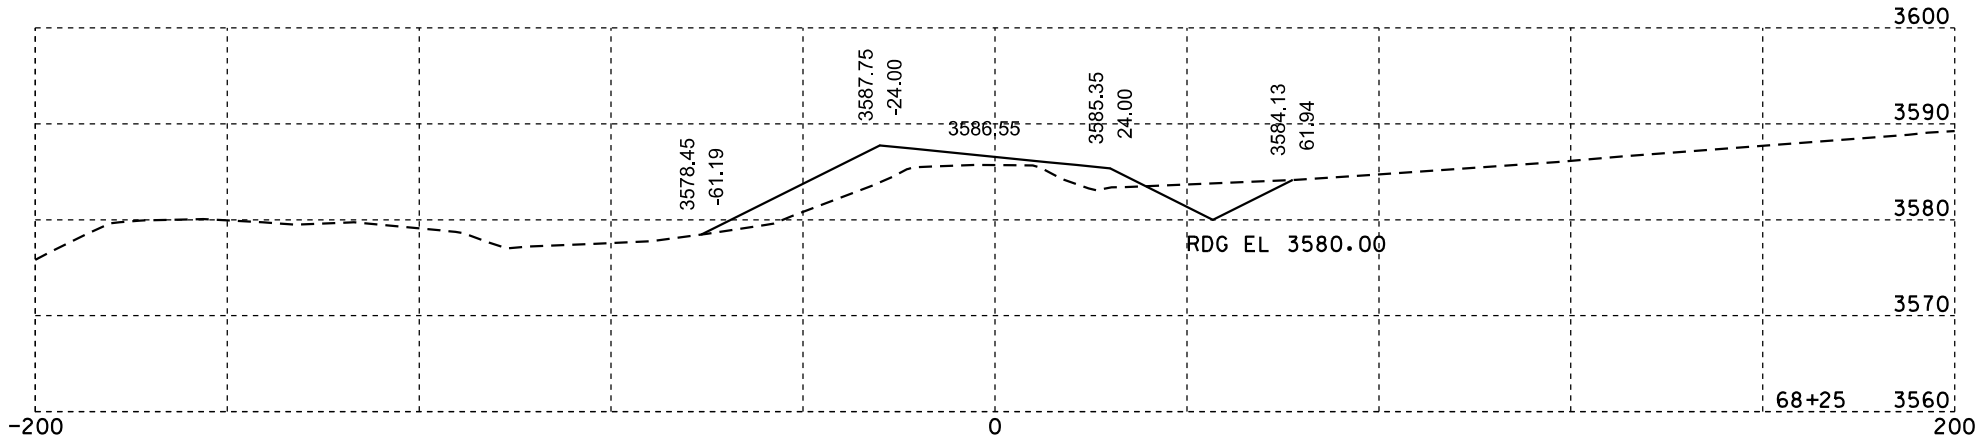

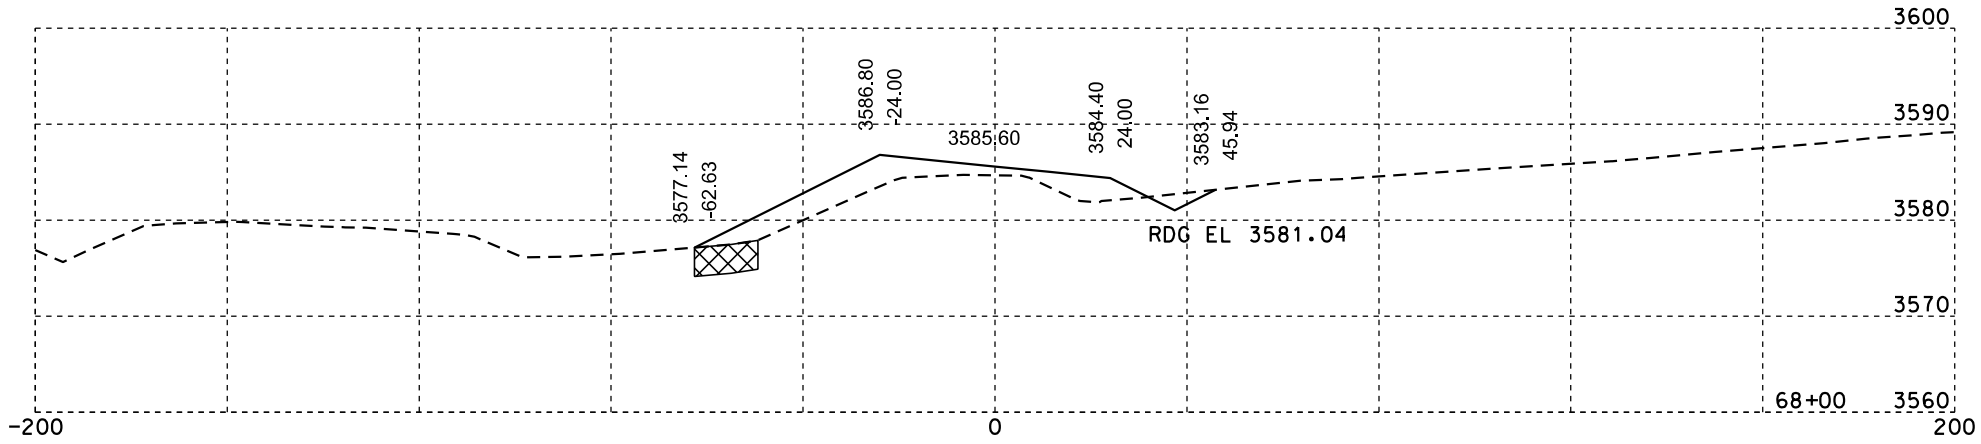

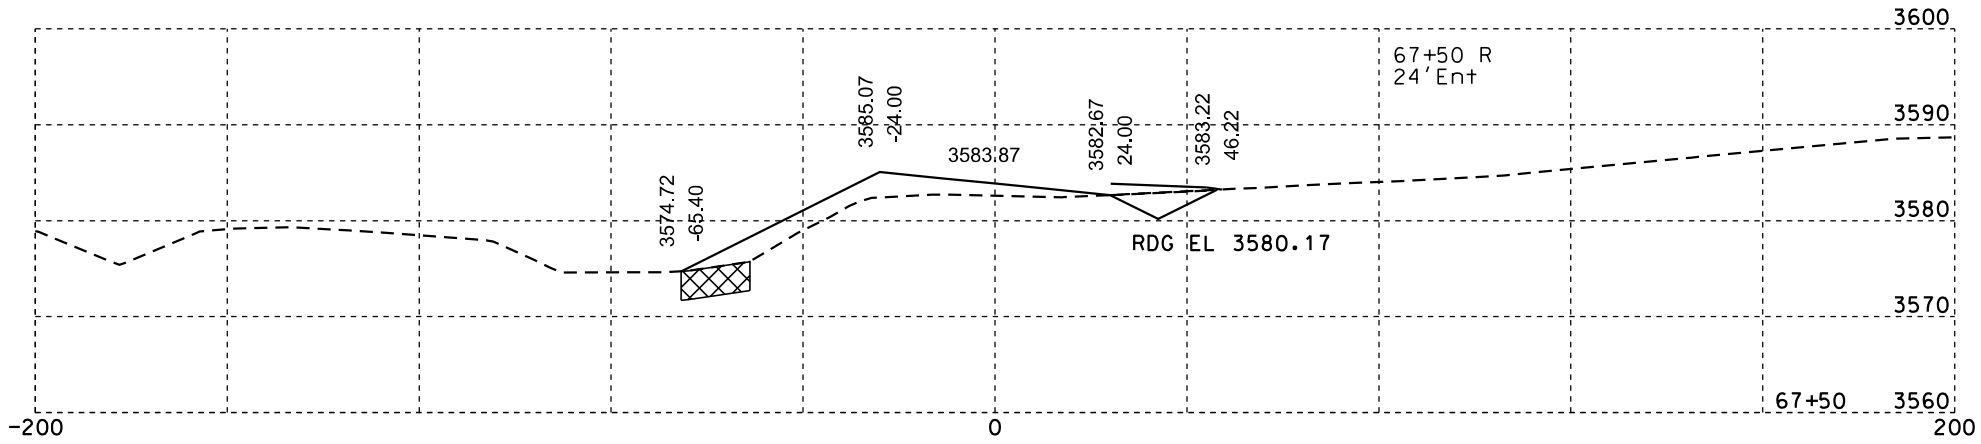

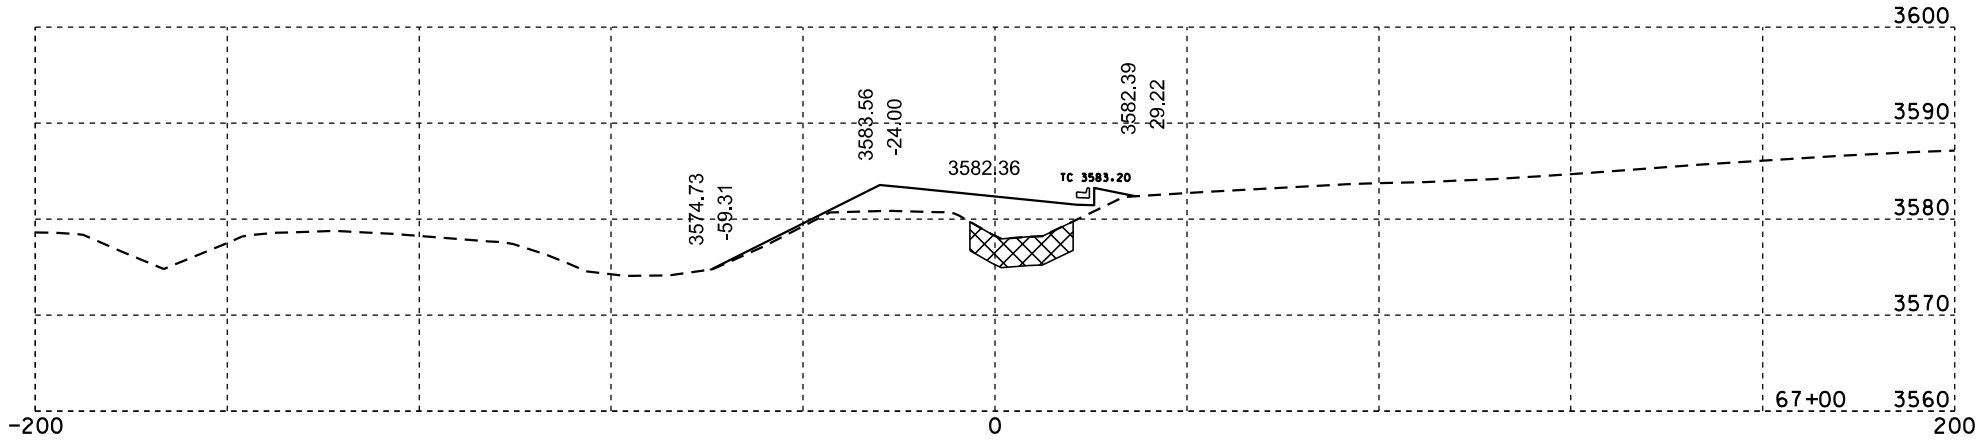

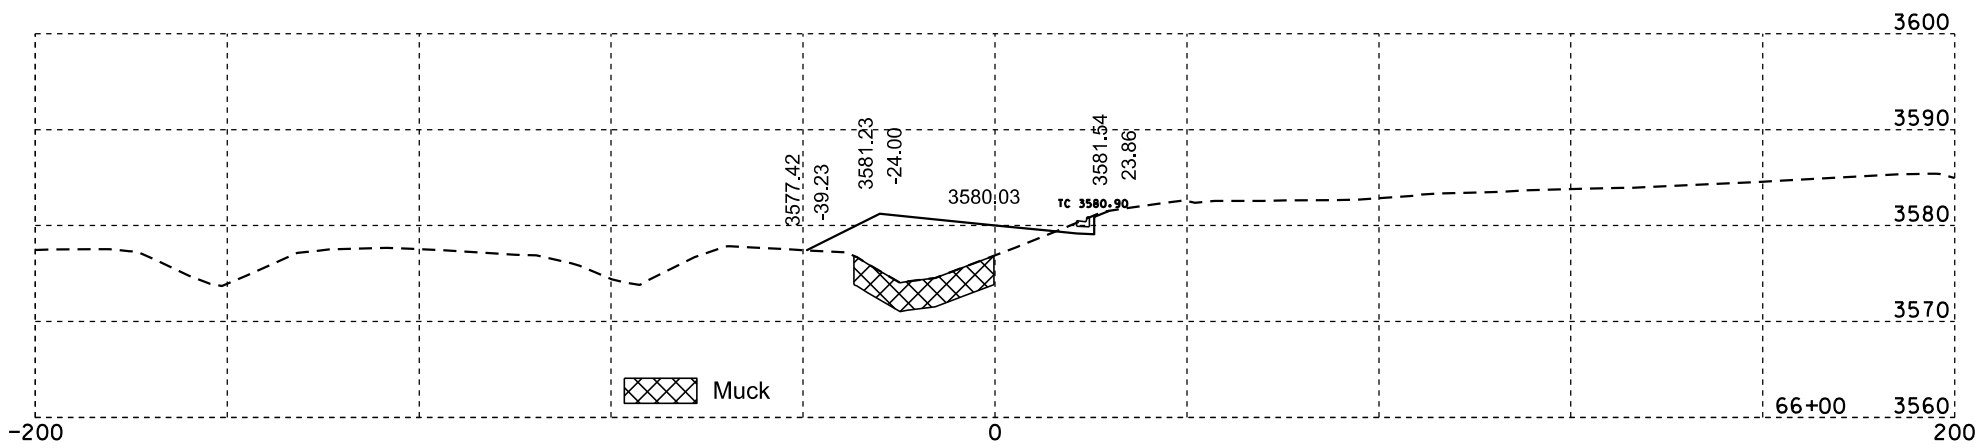

Plotting Date: 02/07/2014

STATE OF SOUTH DAKOTA	PROJECT	SHEET NO.	TOTAL SHEETS
	IM 0901(148)40	X46	X84

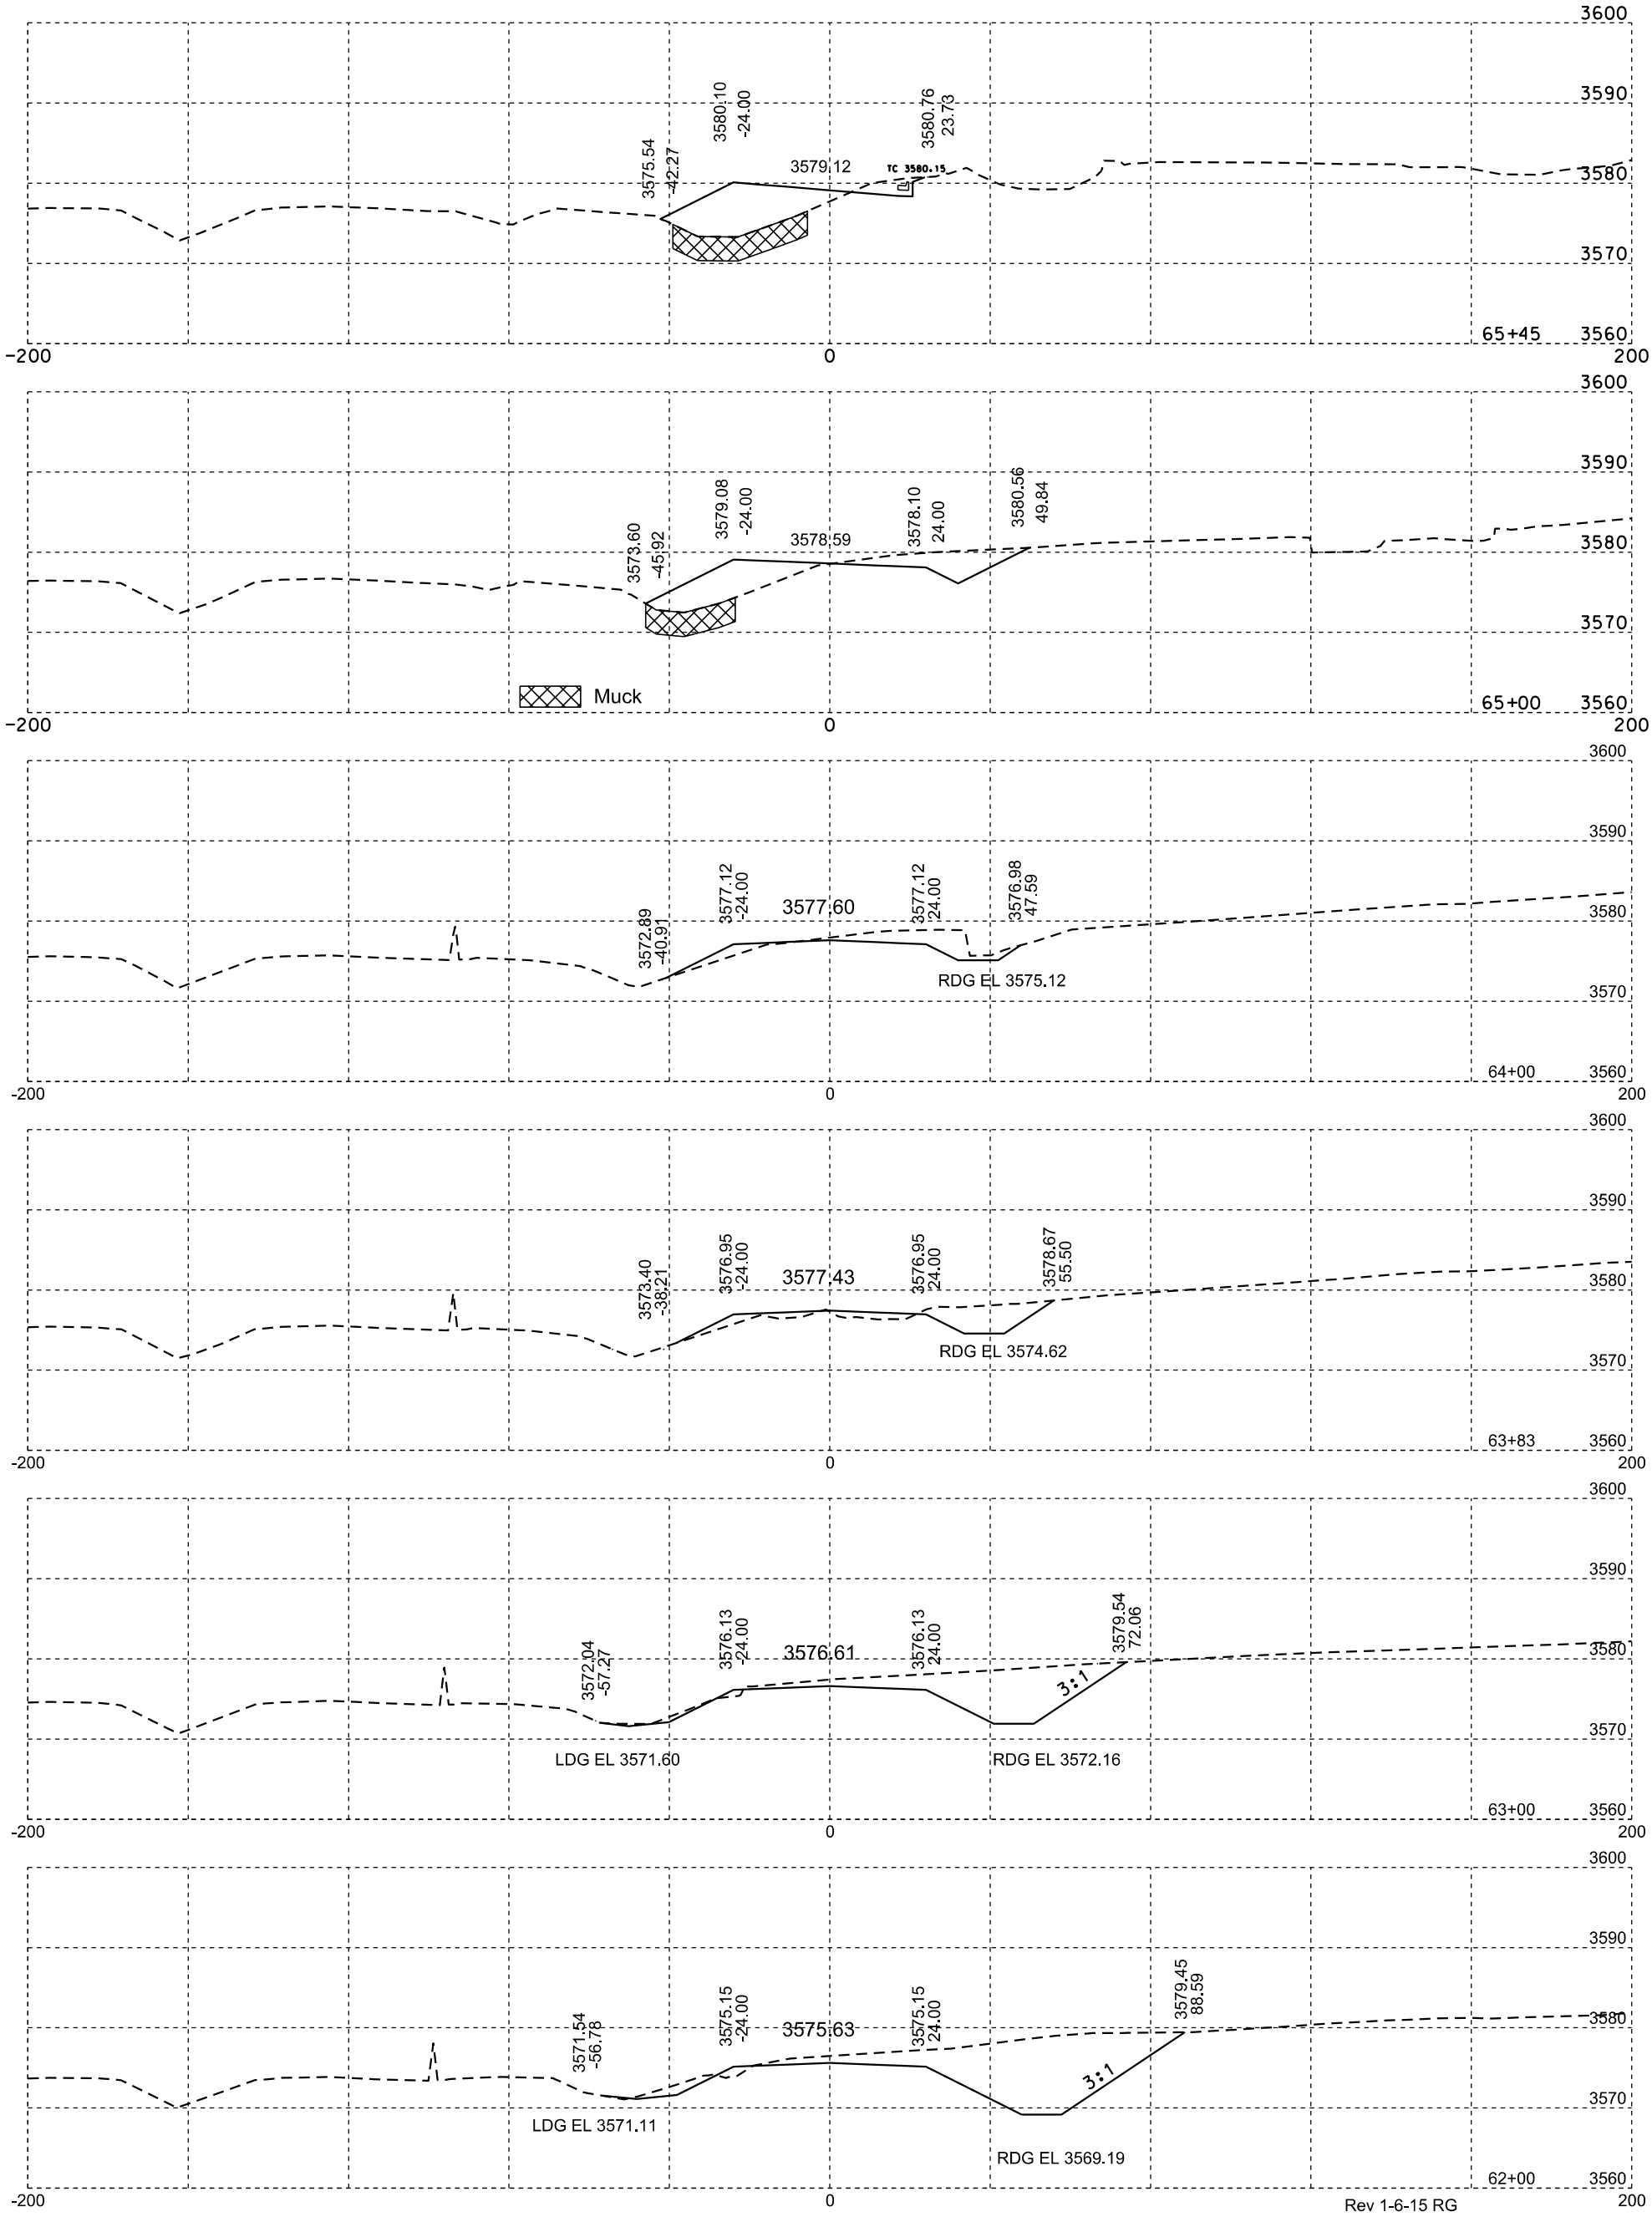

Plotting Date: 01/06/2015

STATE OF SOUTH DAKOTA	PROJECT	SHEET NO.	TOTAL SHEETS
	IM 0901(148)40	X47	X84

Rev 1-6-15 RG

Plotting Date: 01/06/2015

STATE OF SOUTH DAKOTA	PROJECT	SHEET NO.	TOTAL SHEETS
	IM 0901(148)40	X48	X84

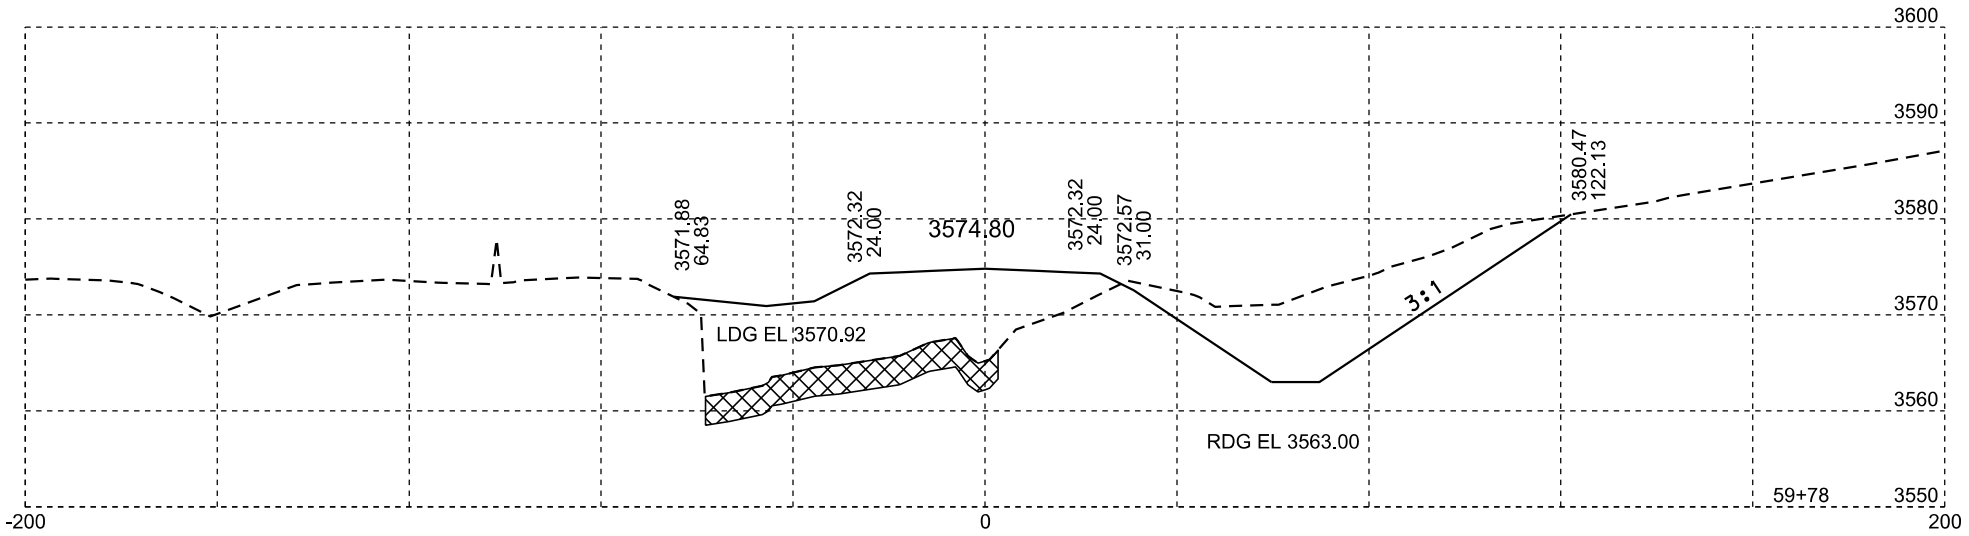

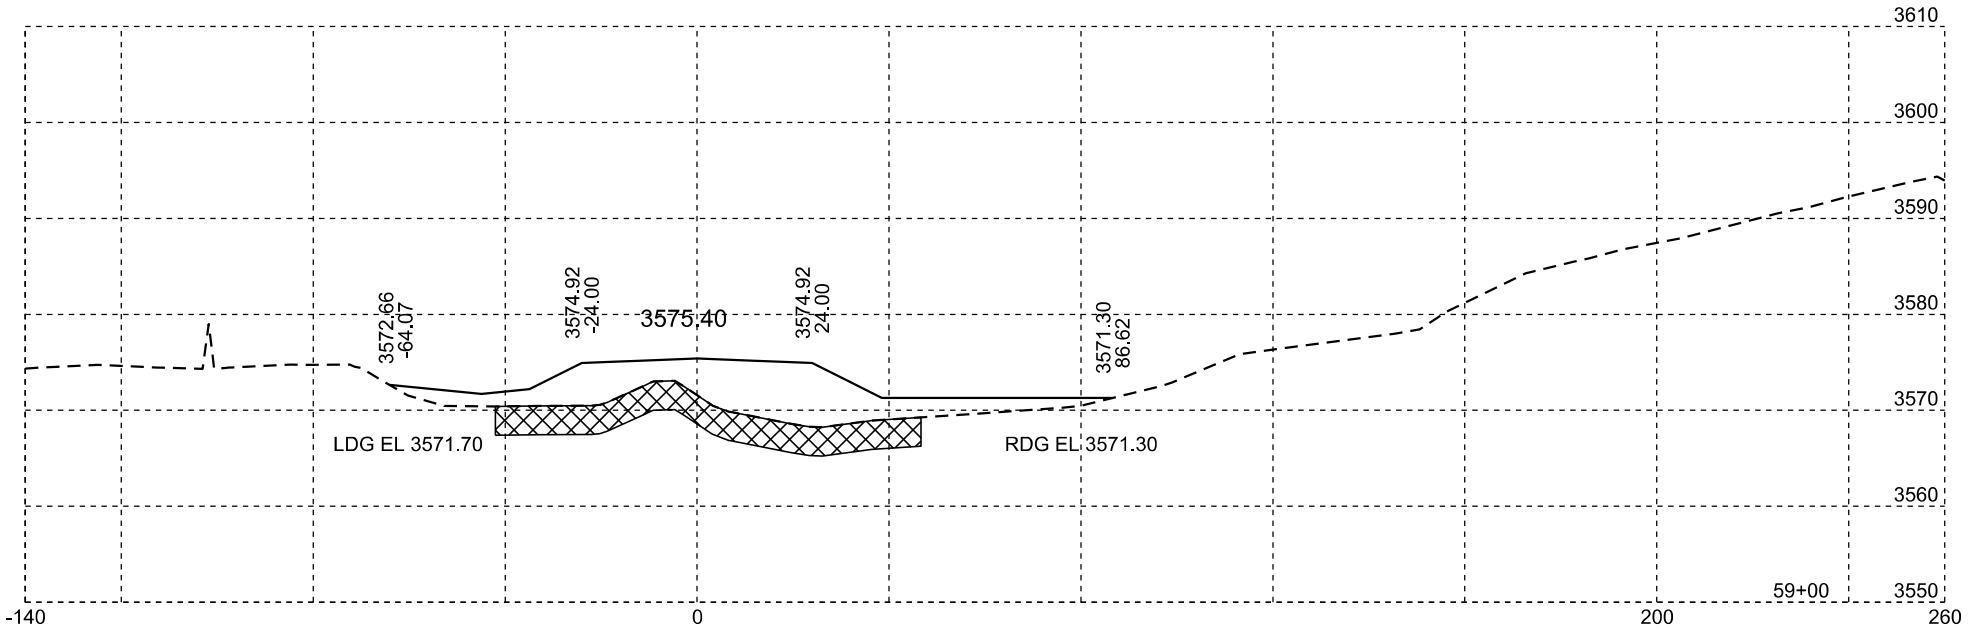

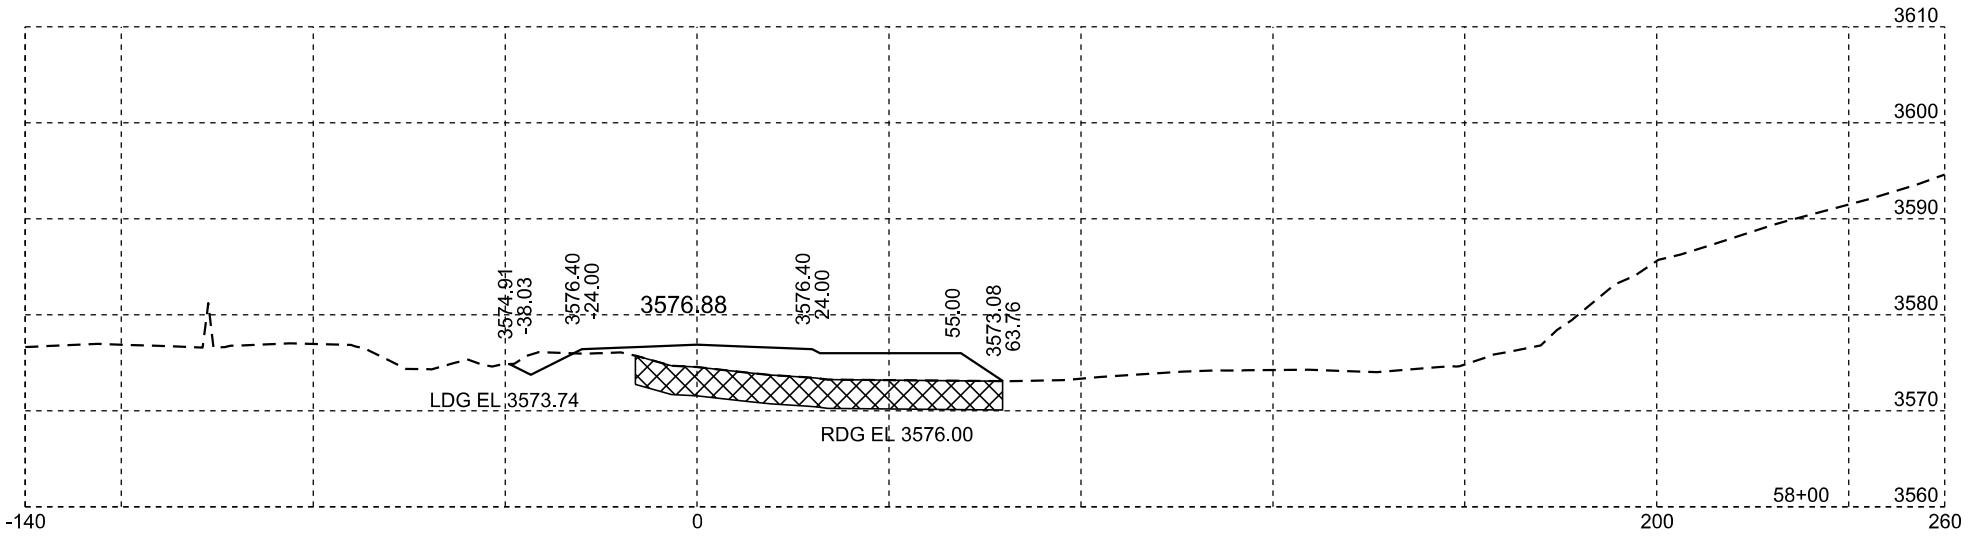

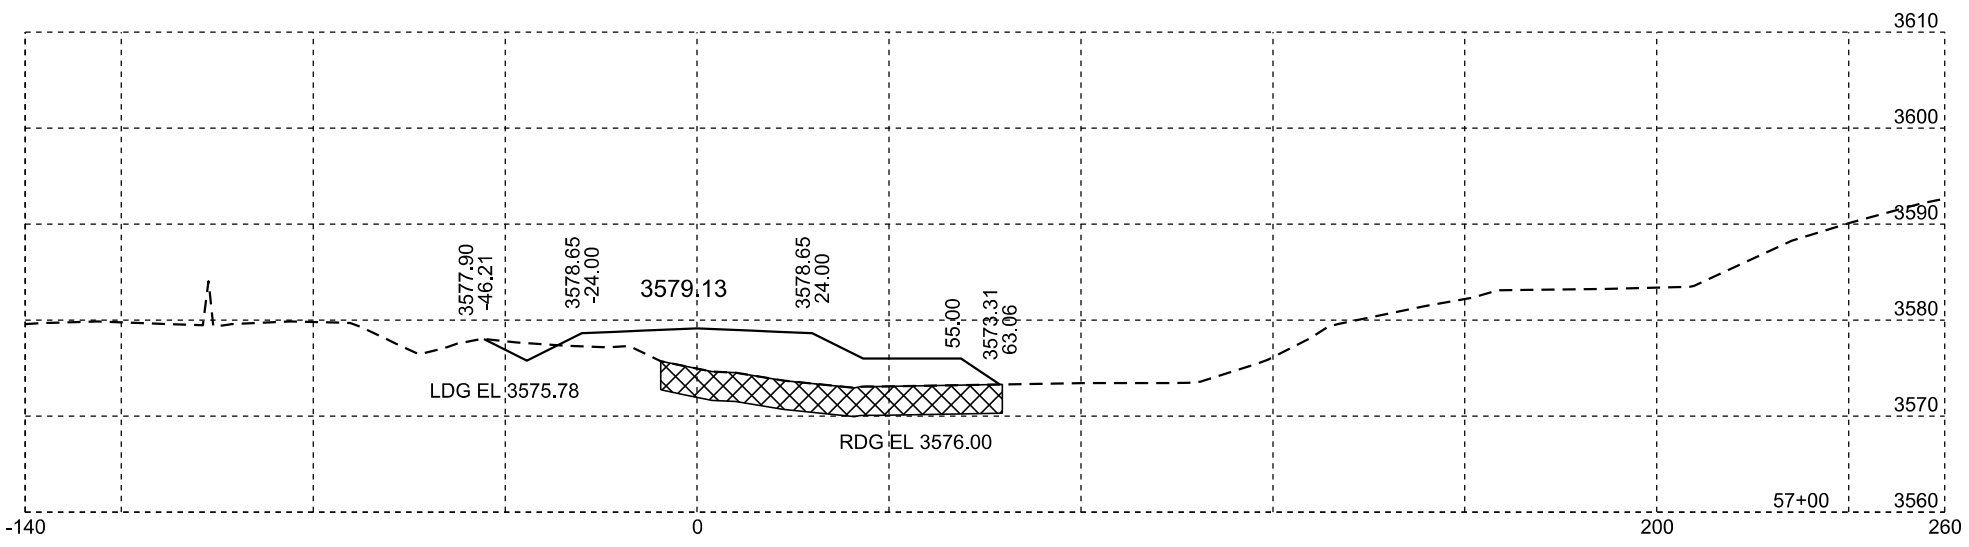

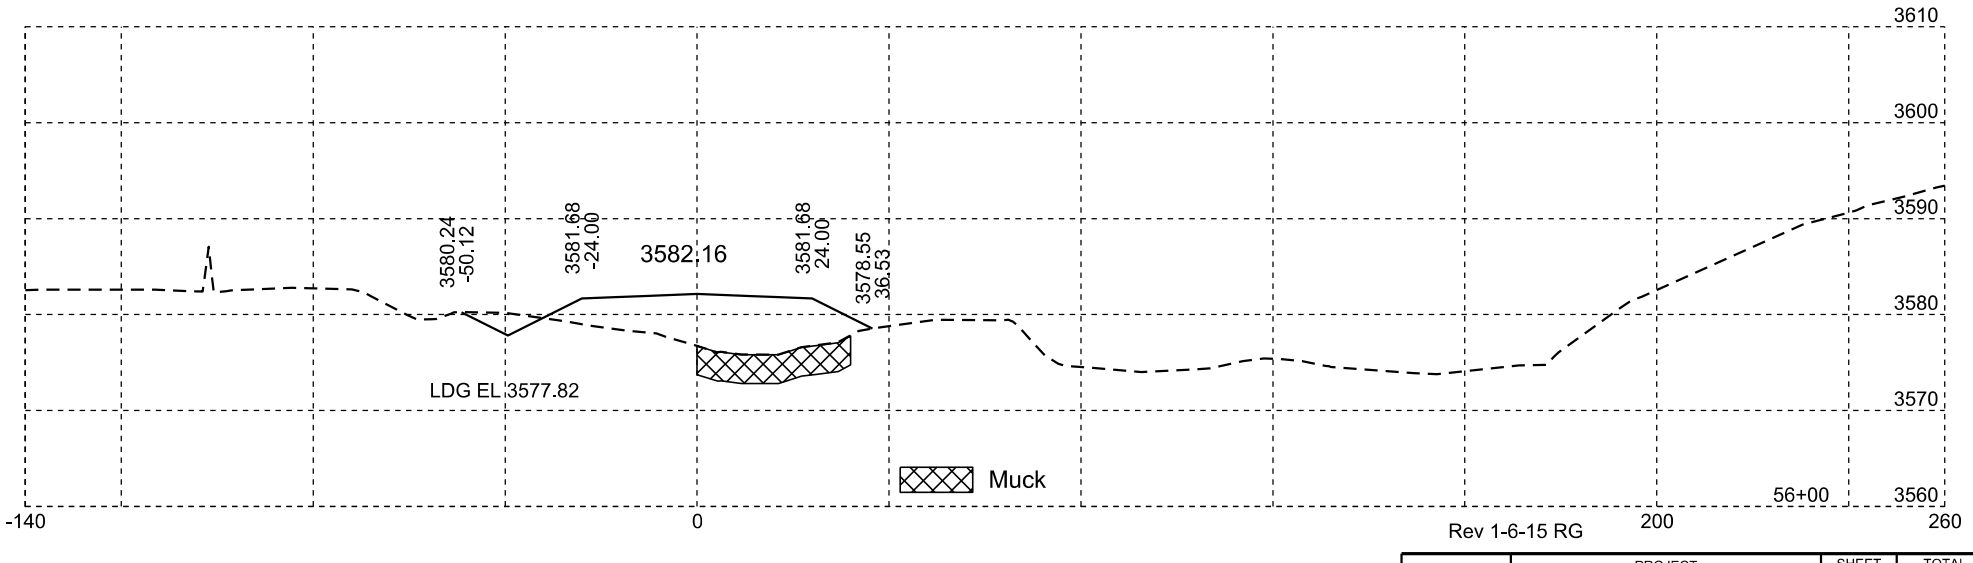

Rev 1-6-15 RG

Plotting Date: 01/06/2015

STATE OF SOUTH DAKOTA	PROJECT	SHEET NO.	TOTAL SHEETS
	IM 0901(148)40	X49	X84

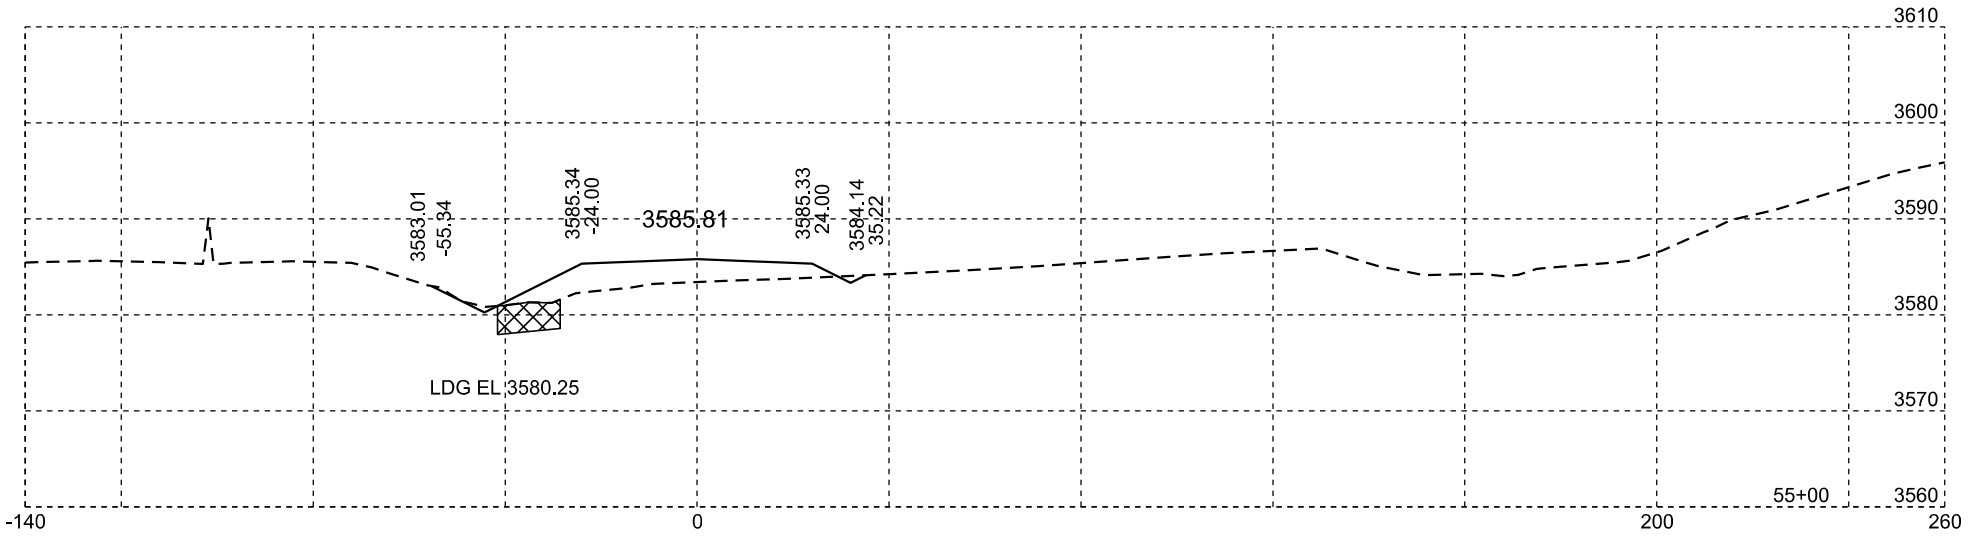

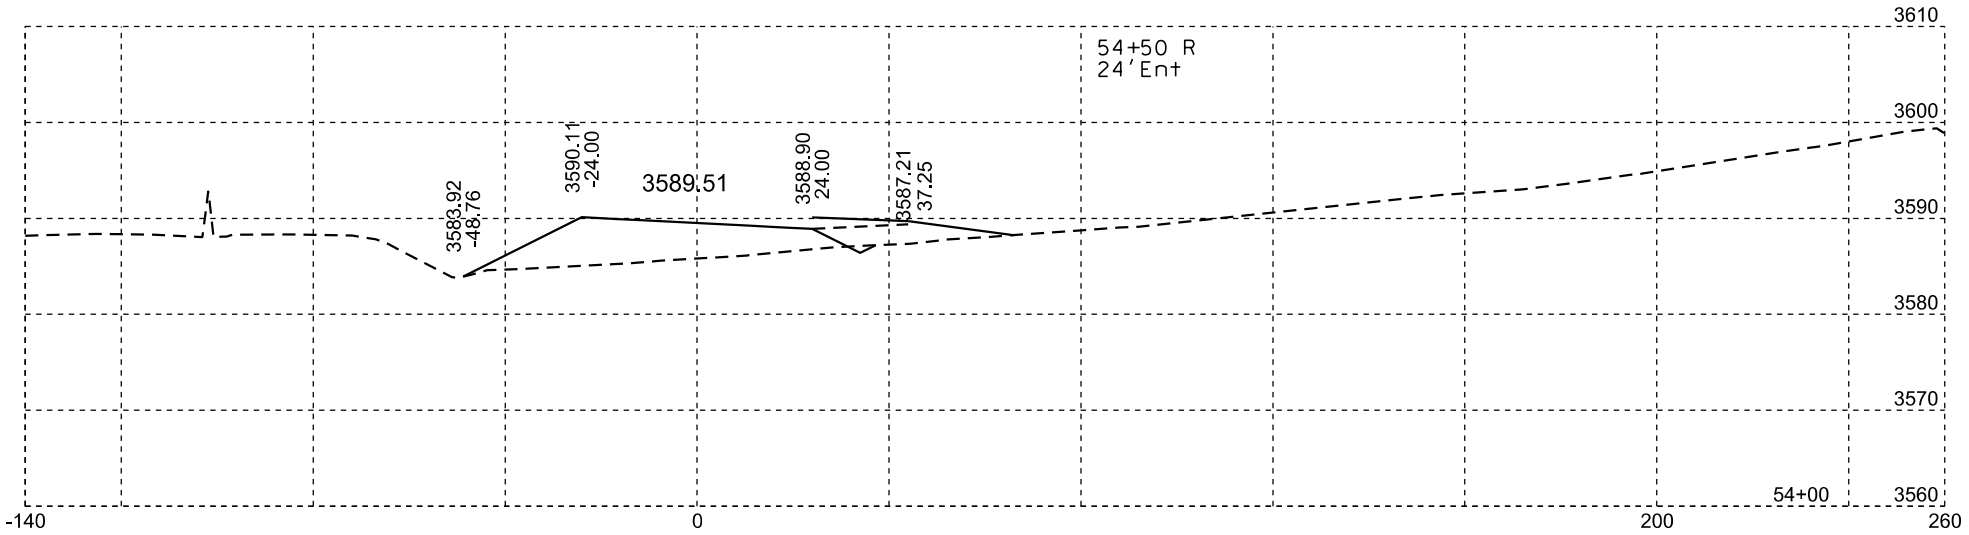

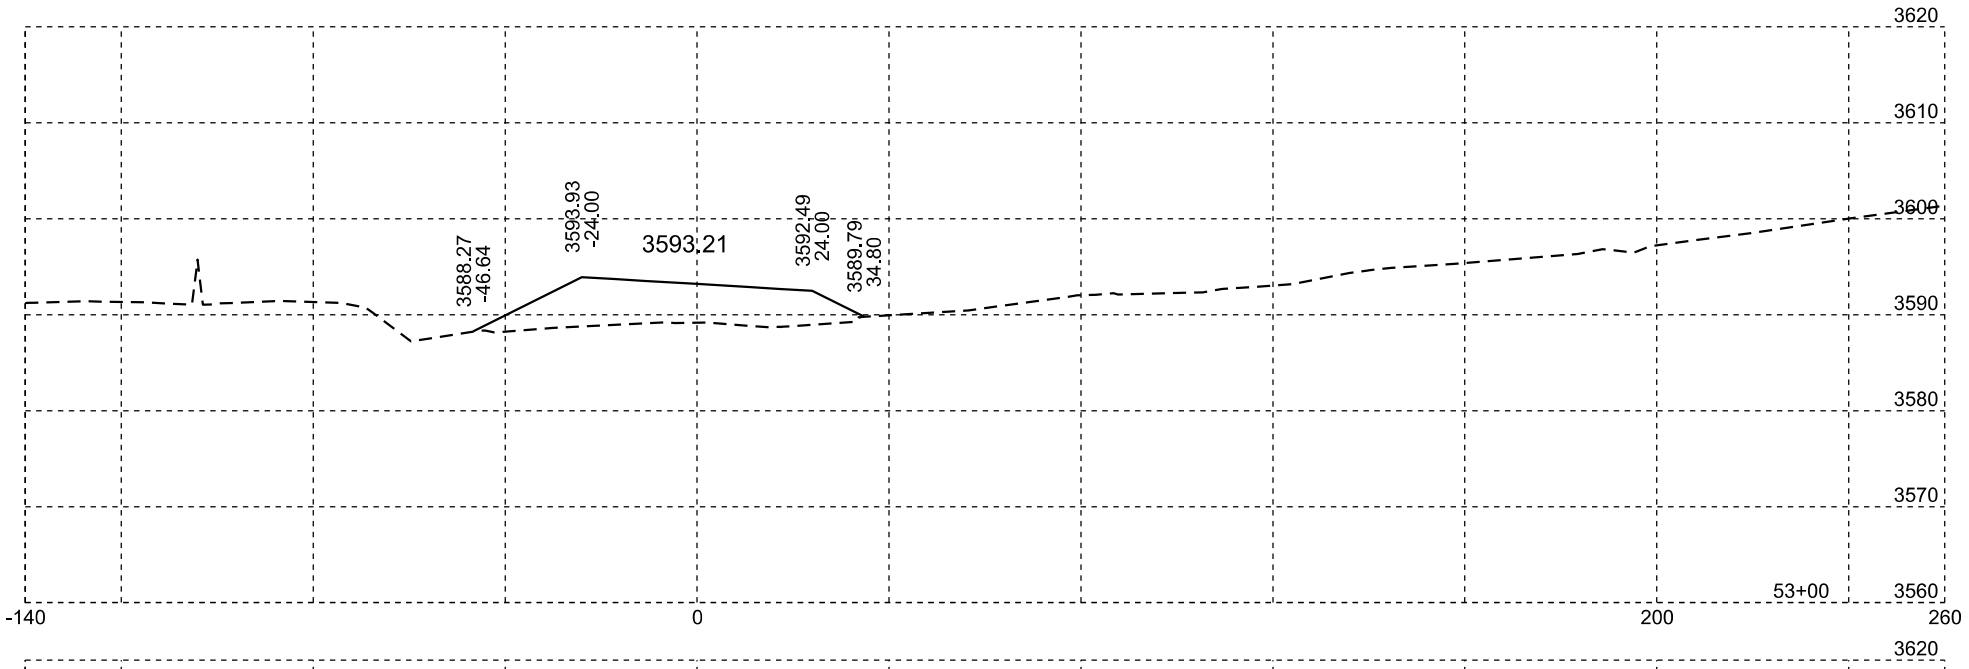

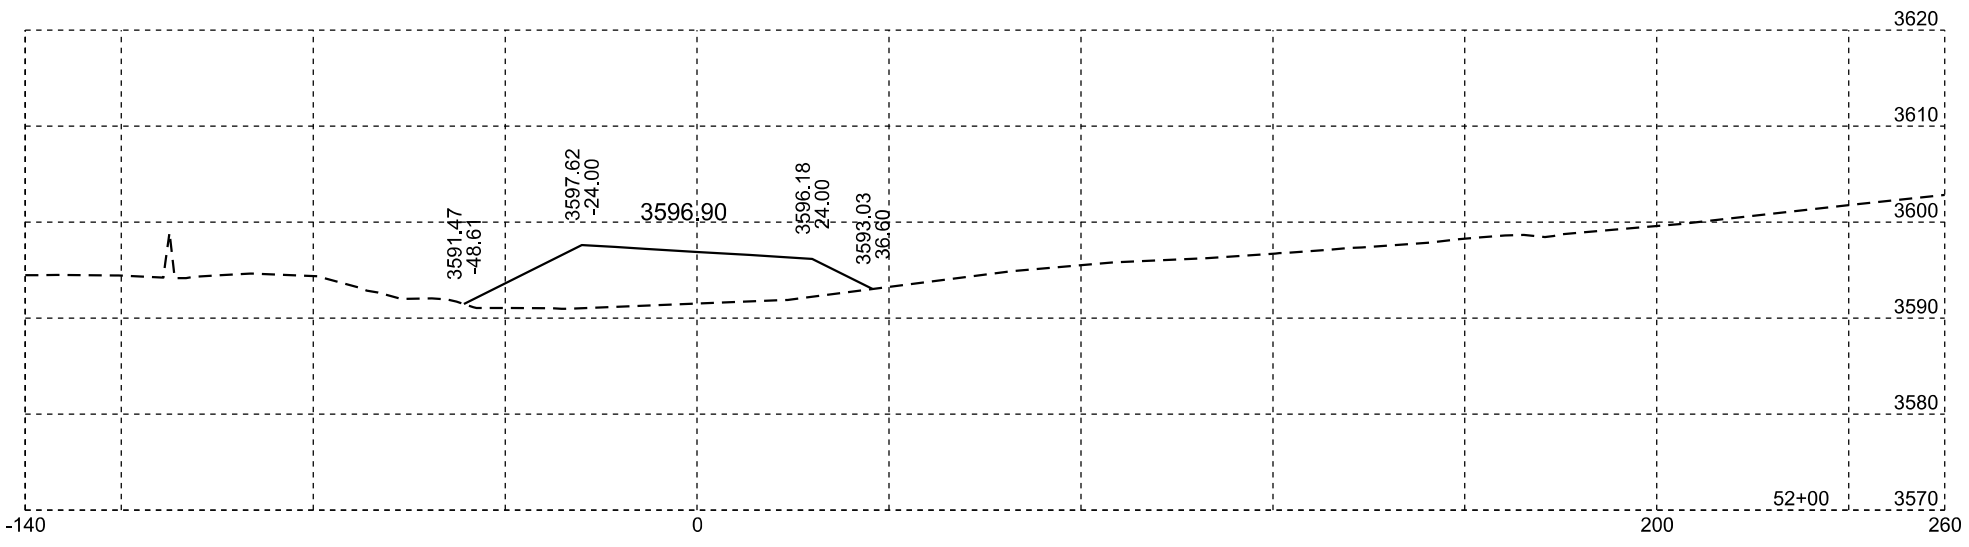

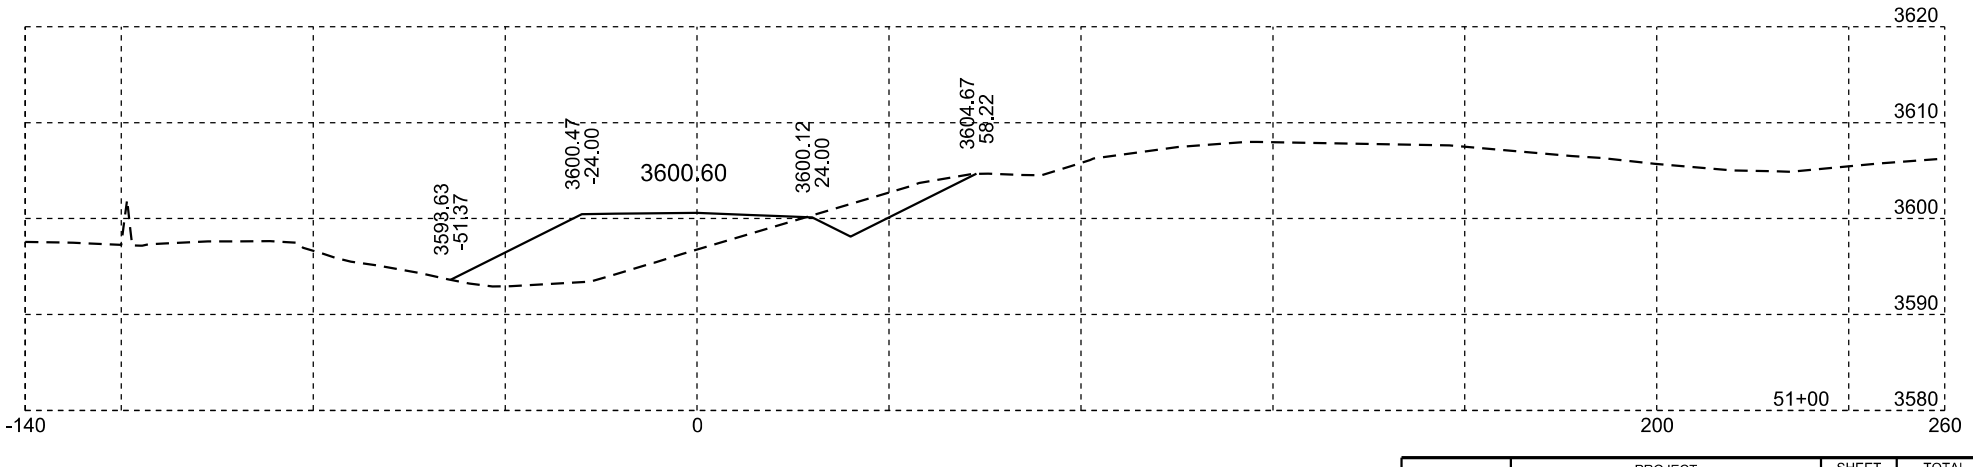

Plotting Date: 02/24/2014

STATE OF SOUTH DAKOTA	PROJECT	SHEET NO.	TOTAL SHEETS
	IM 0901(148)40	X50	X84

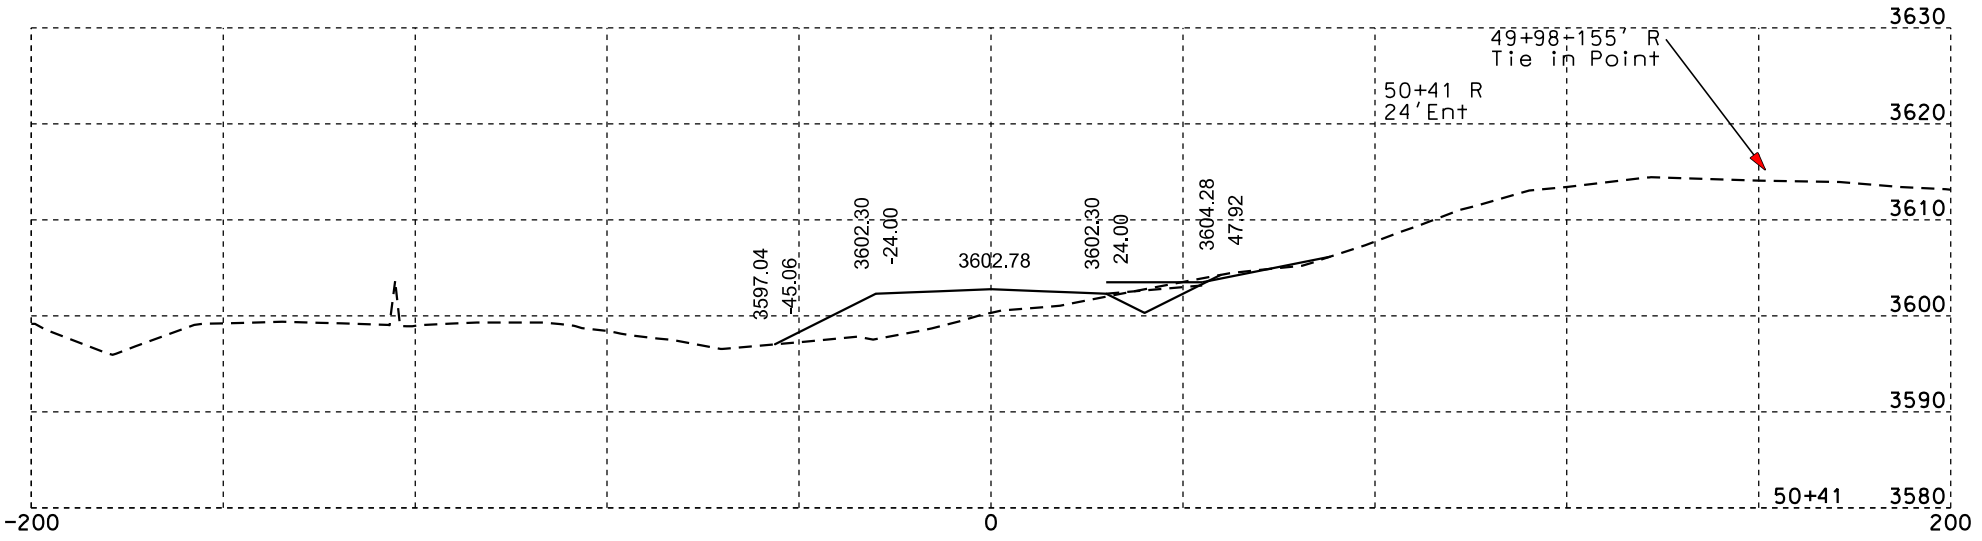

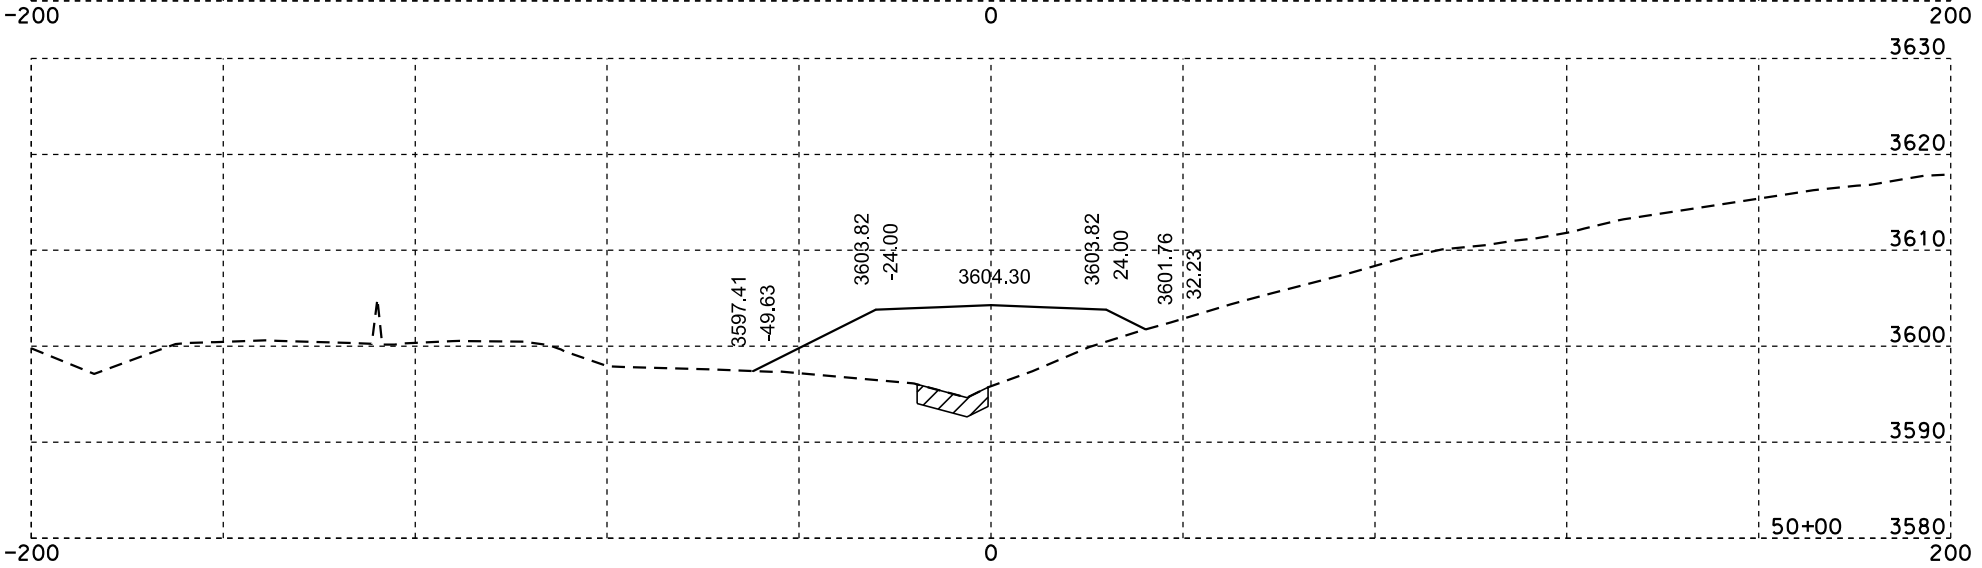

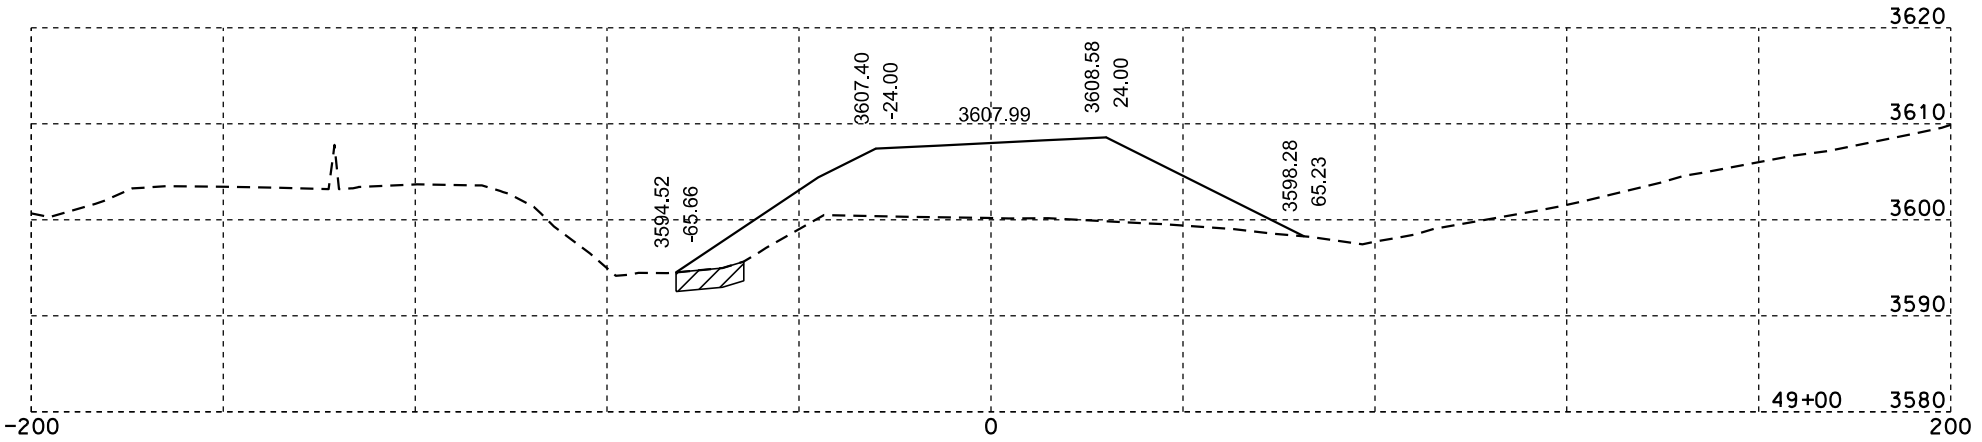

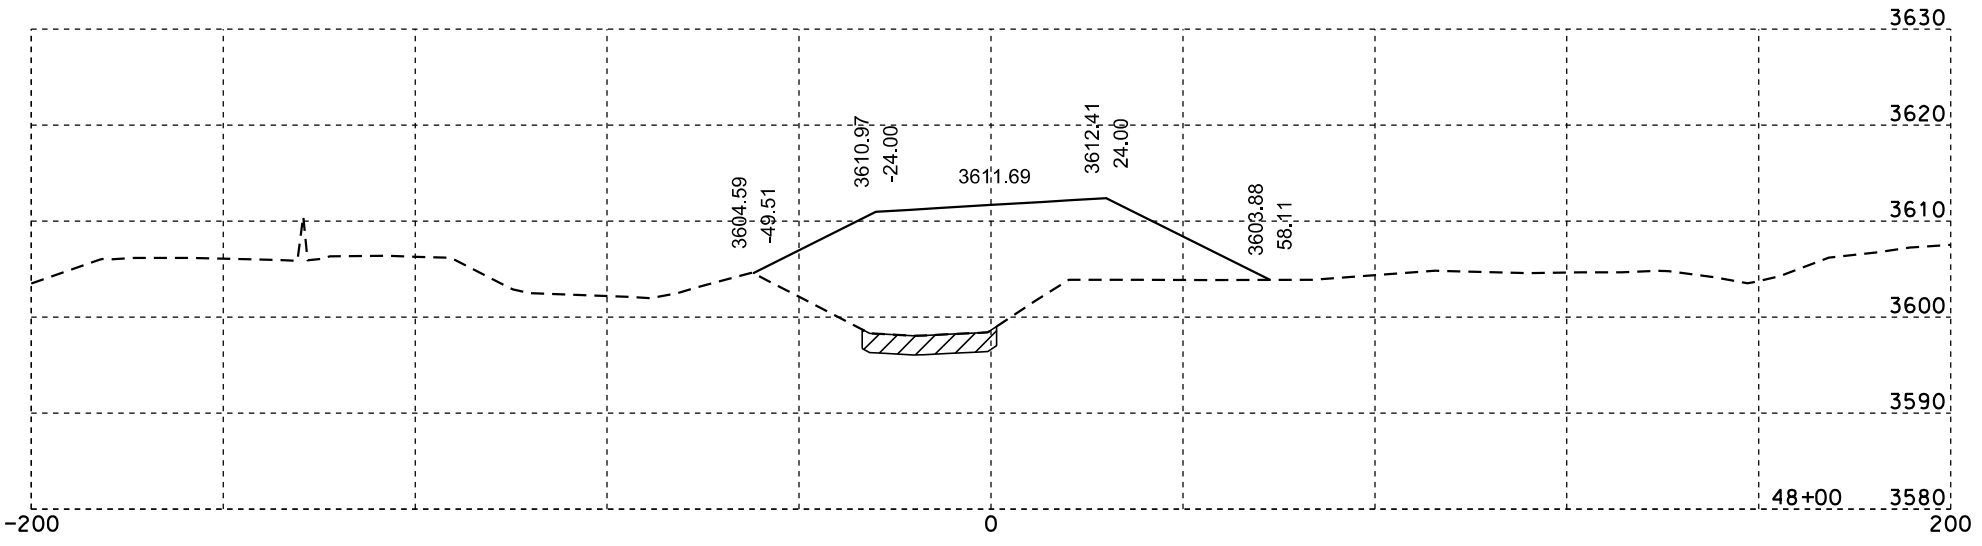

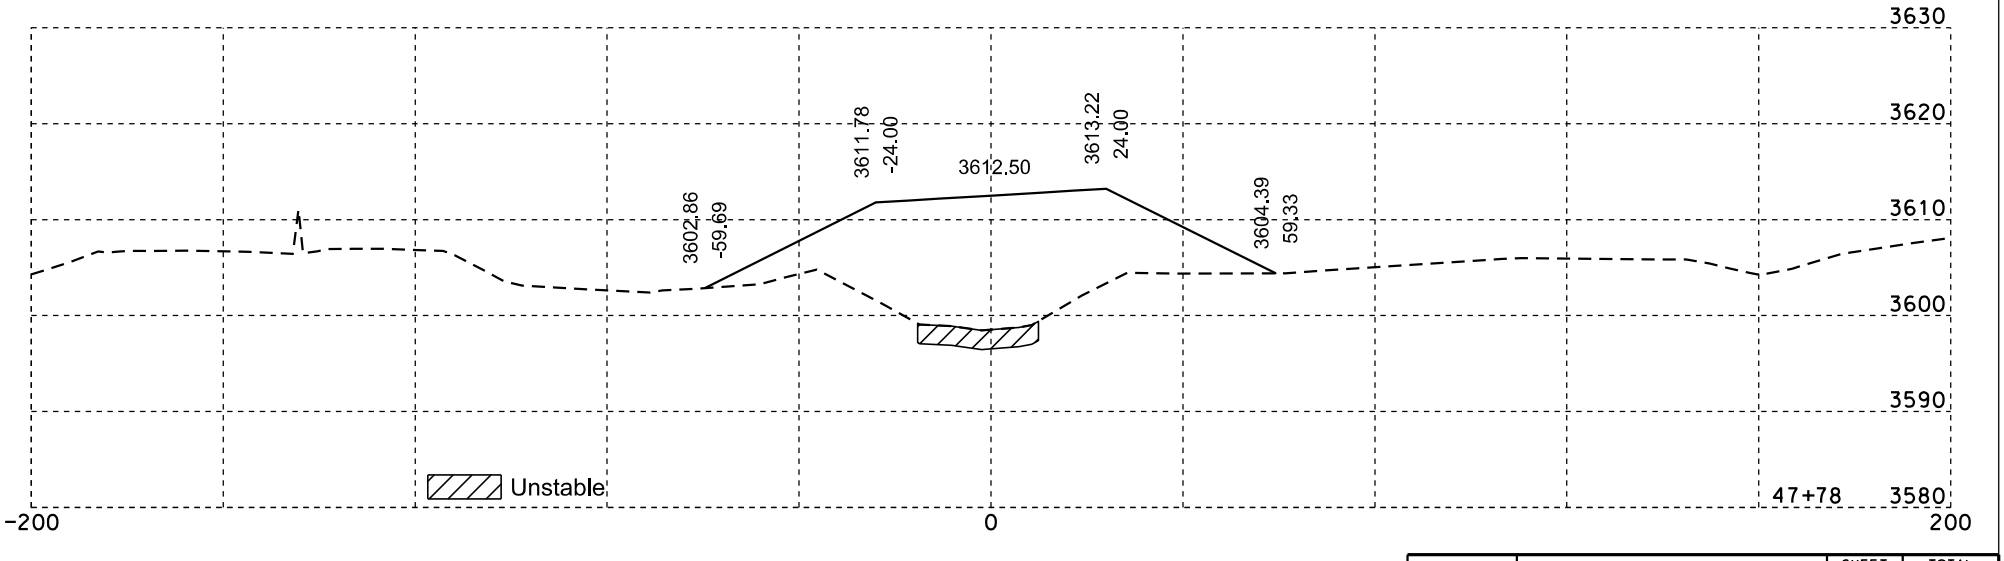

Plotting Date: 02/07/2014

STATE OF SOUTH DAKOTA	PROJECT	SHEET NO.	TOTAL SHEETS
	IM 0901(148)40	X51	X84

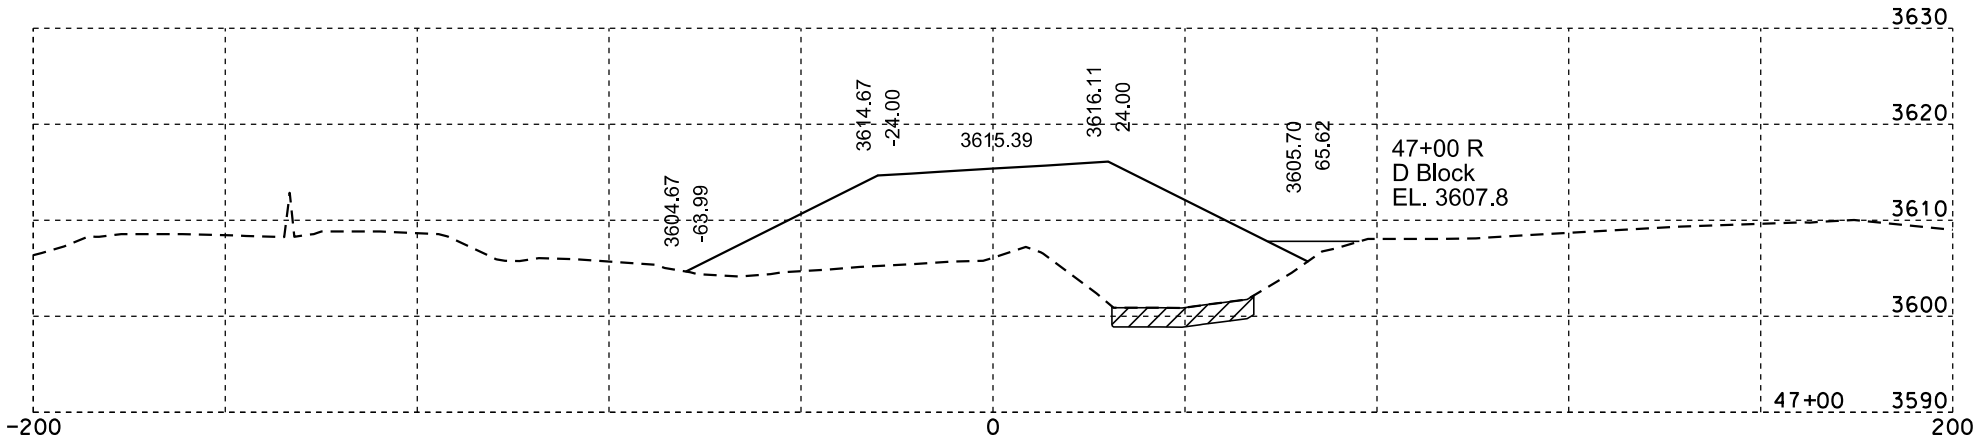

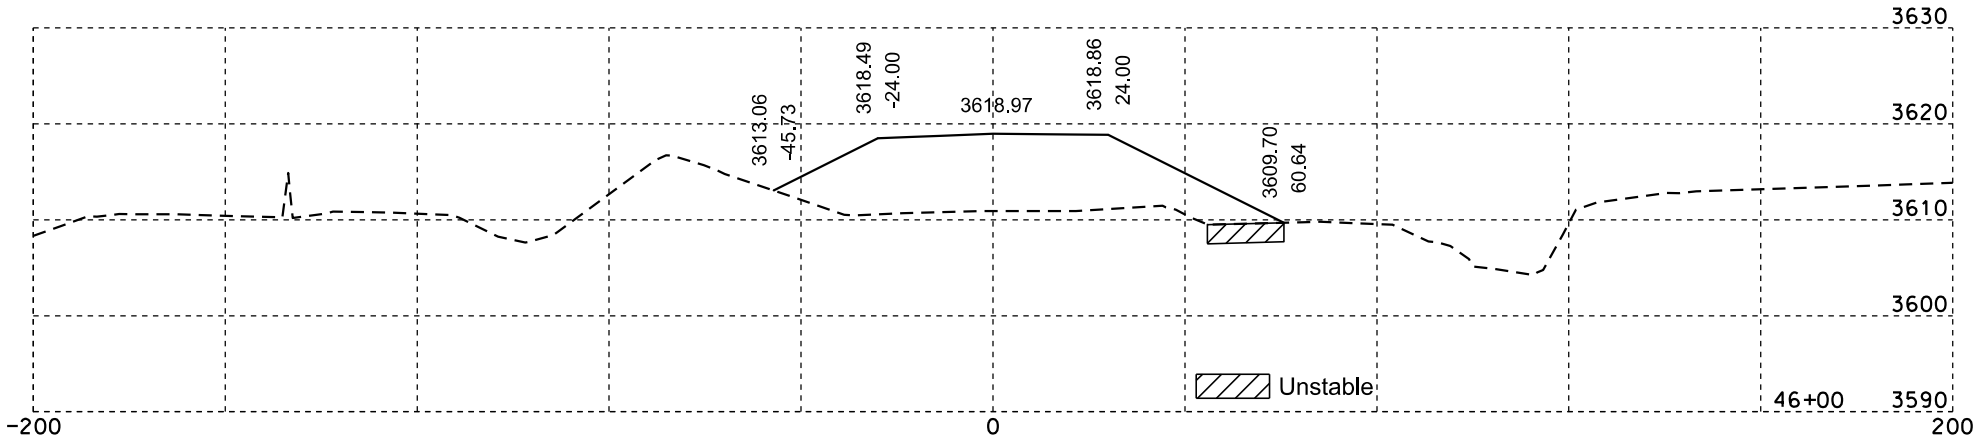

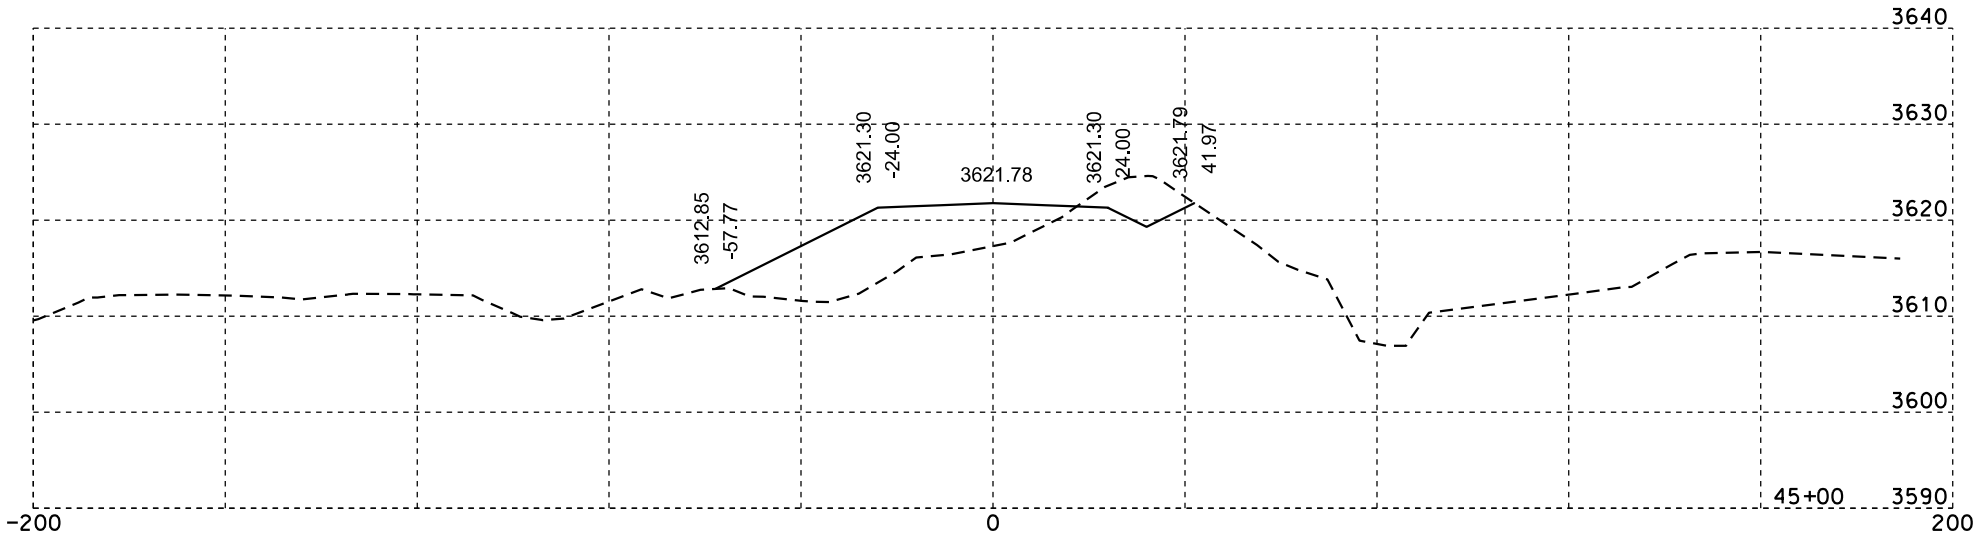

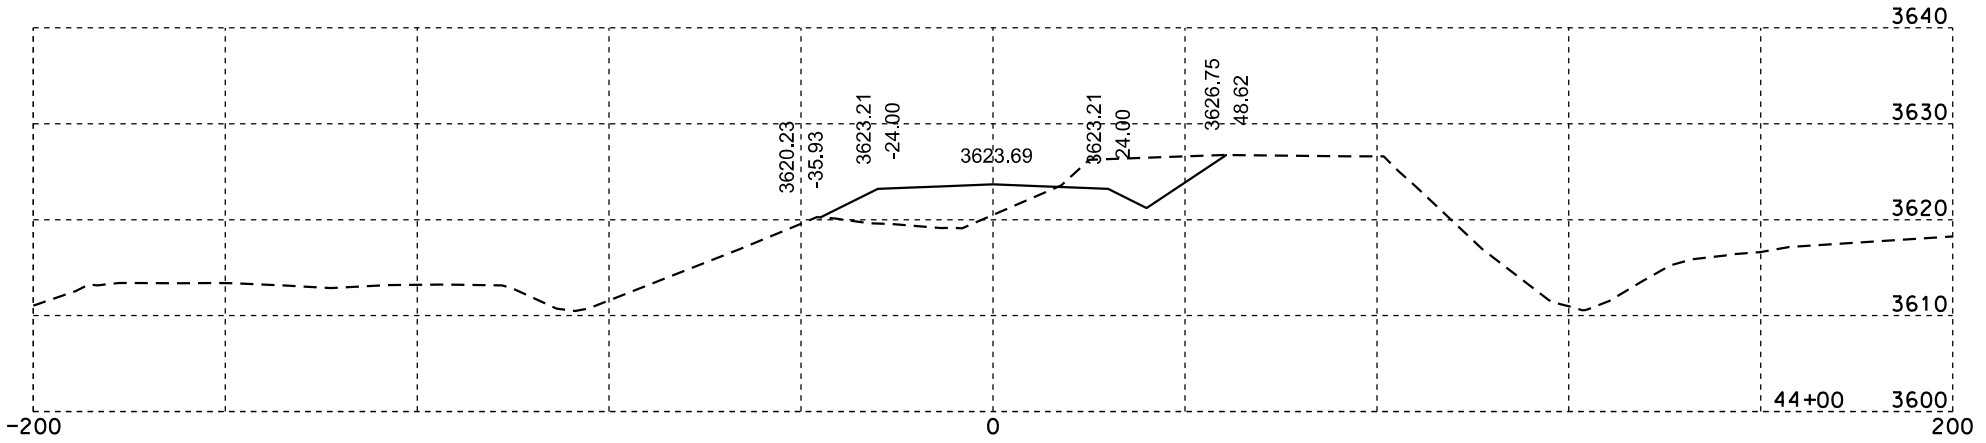

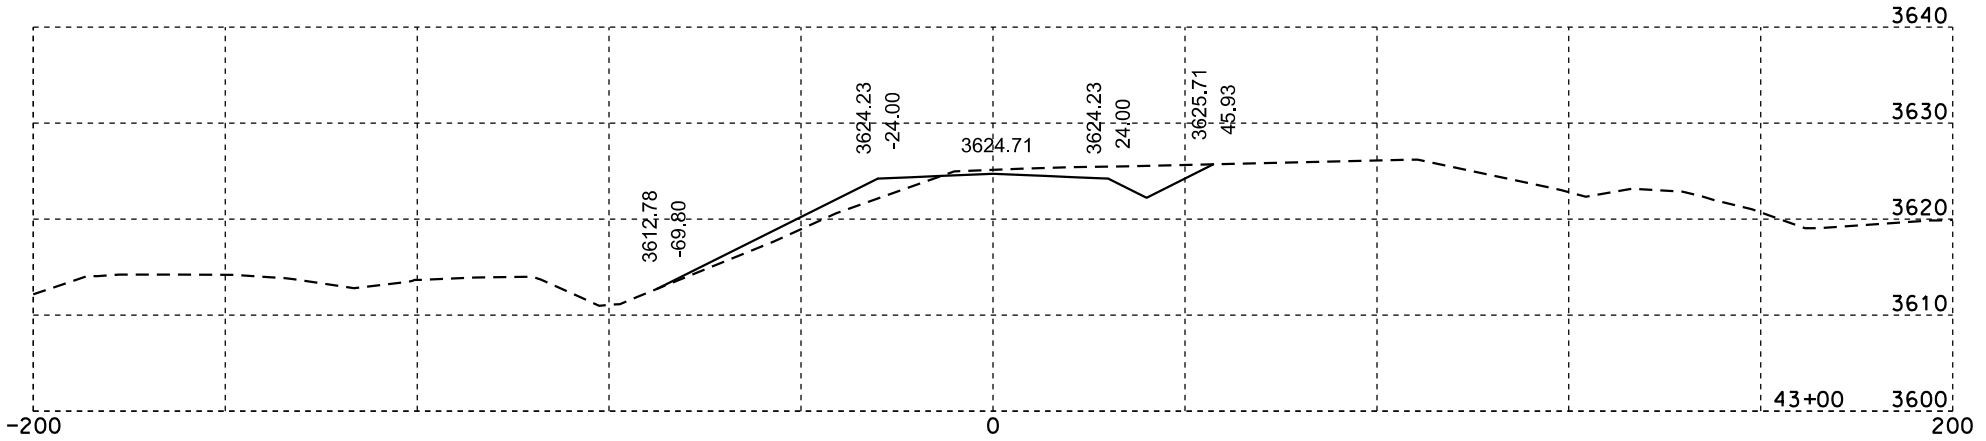

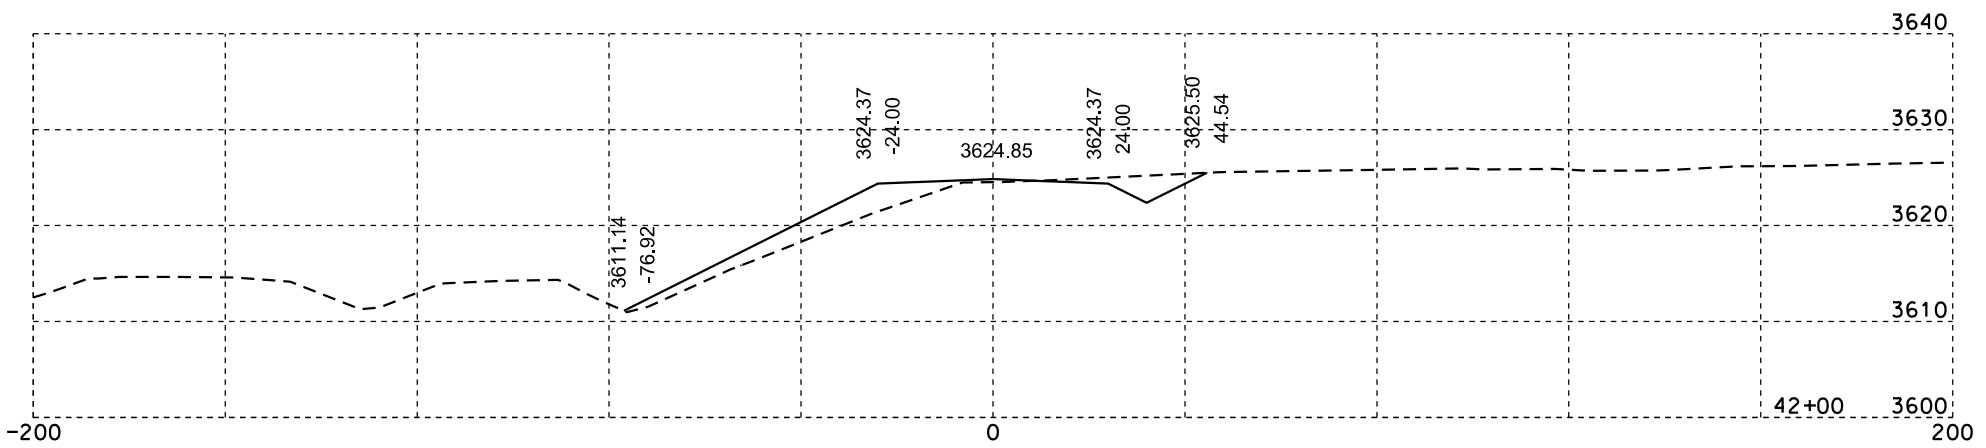

Plotting Date: 02/07/2014

STATE OF SOUTH DAKOTA	PROJECT	SHEET NO.	TOTAL SHEETS
	IM 0901(148)40	X52	X84

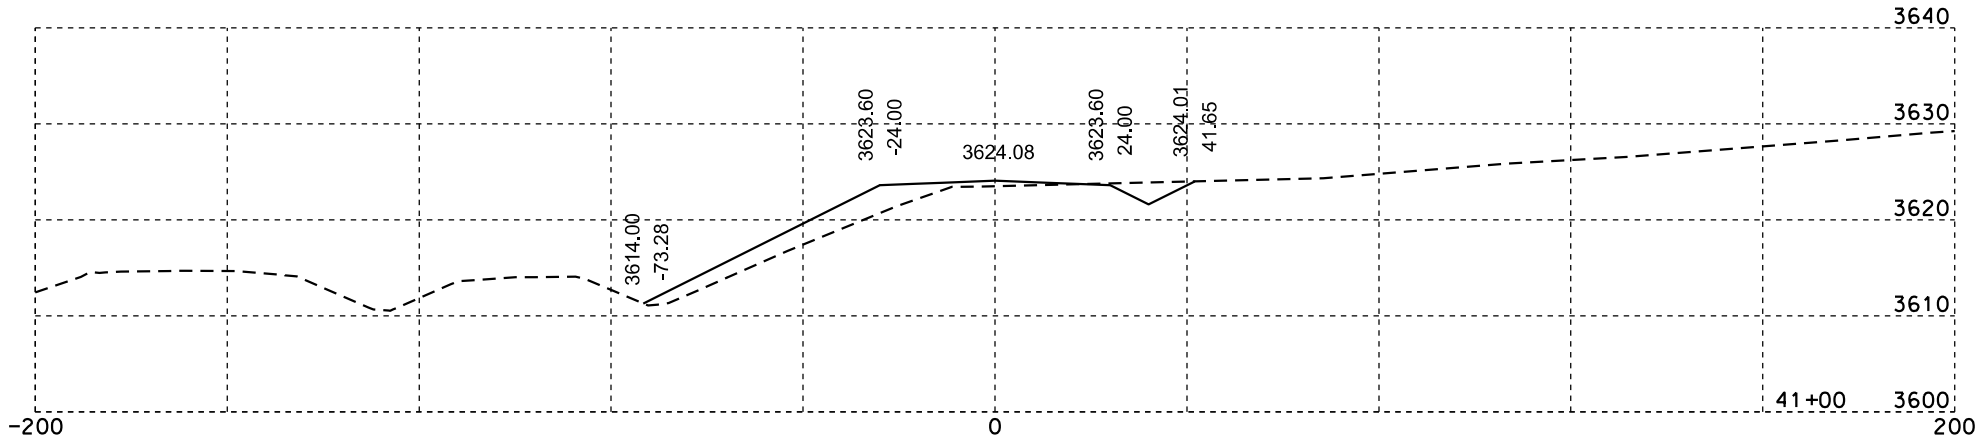

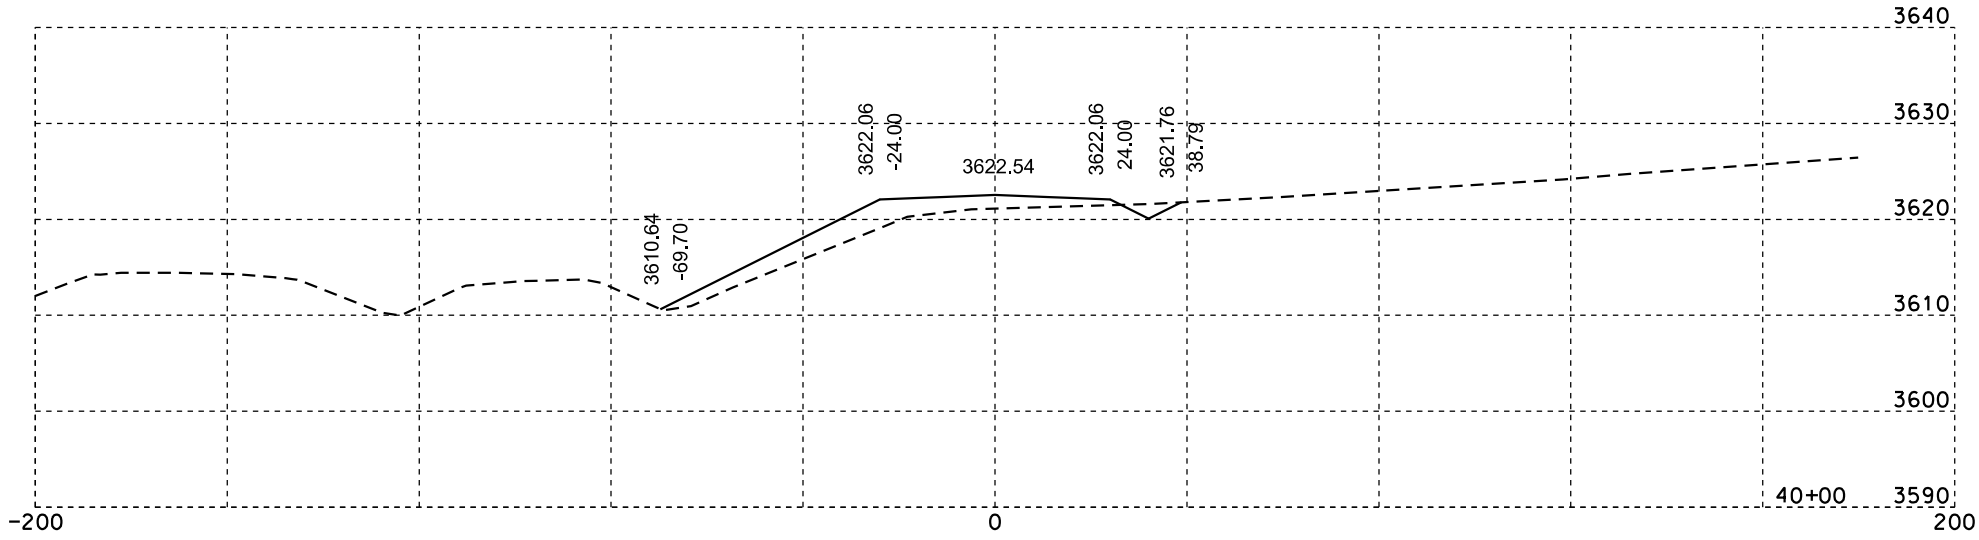

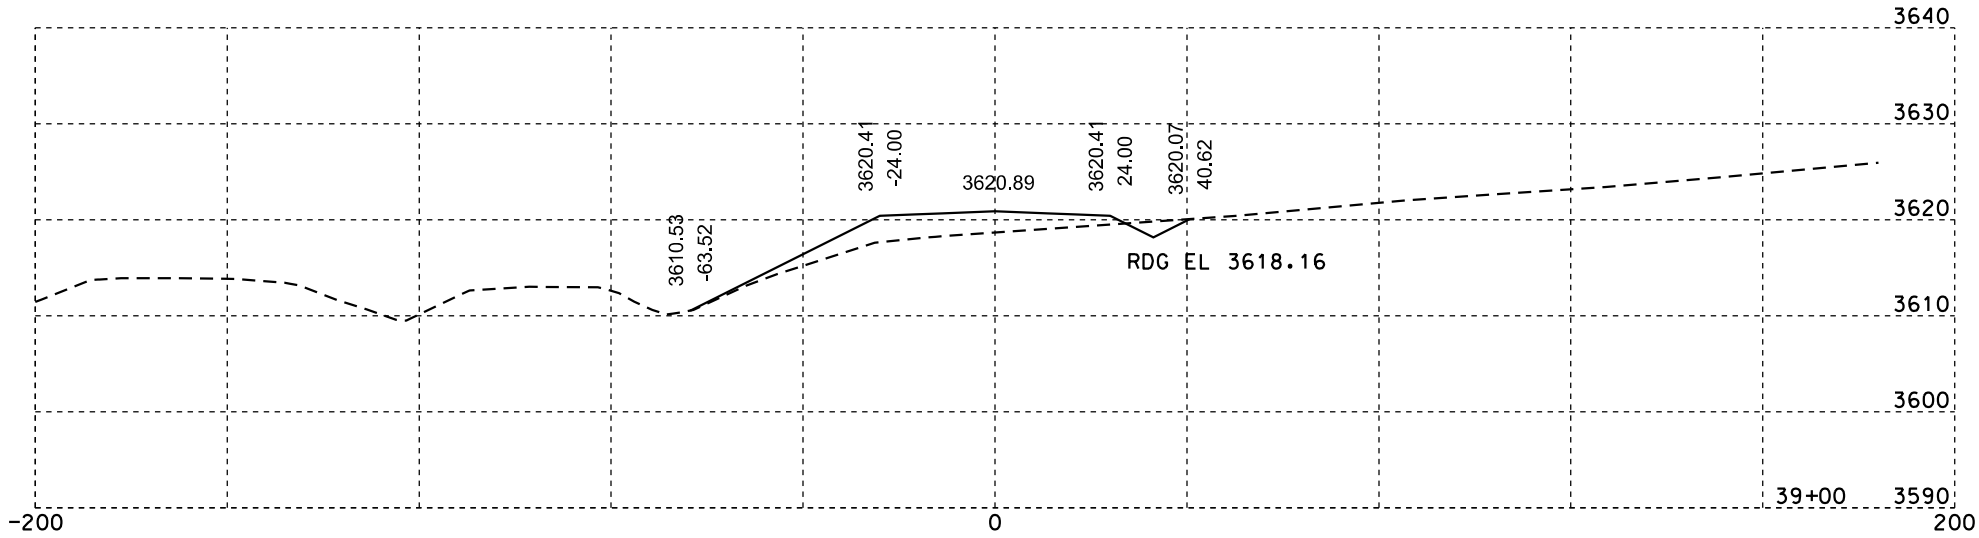

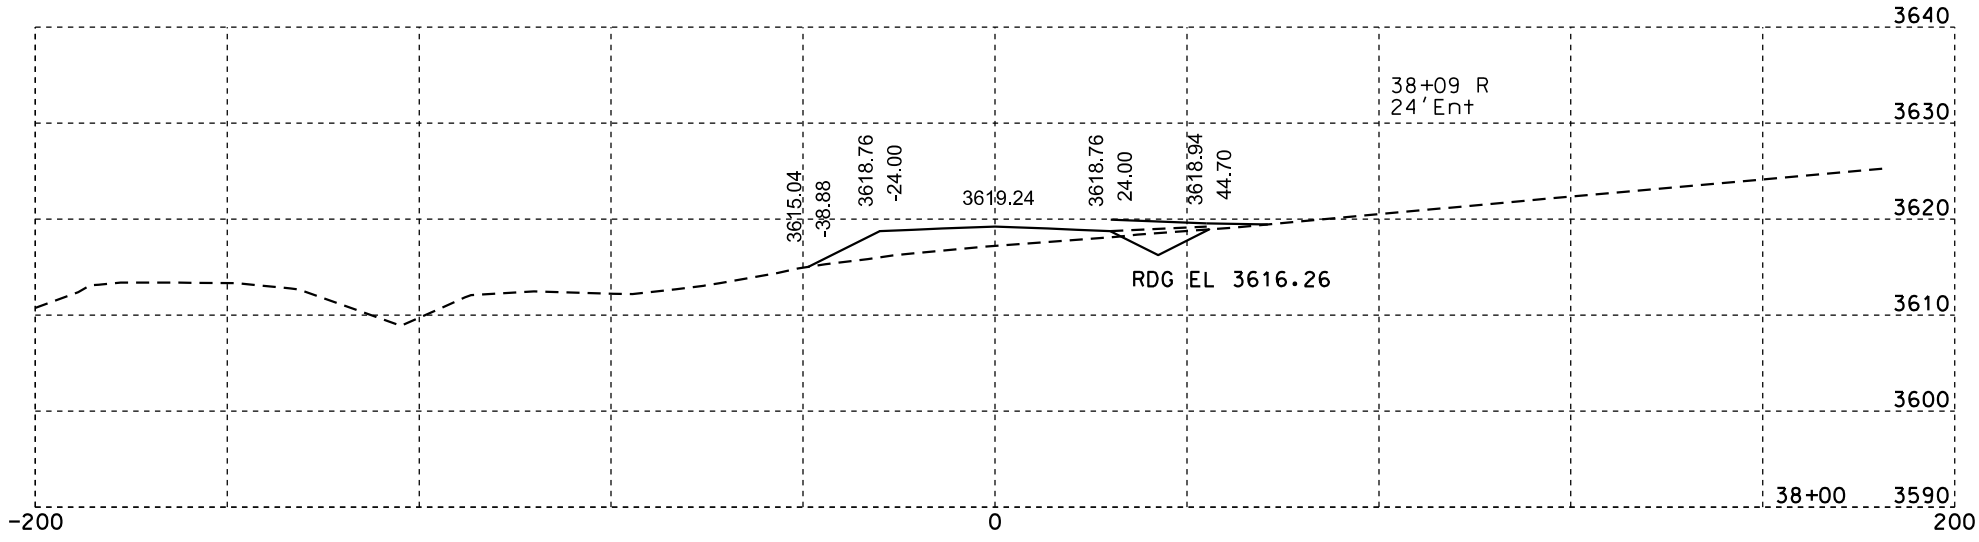

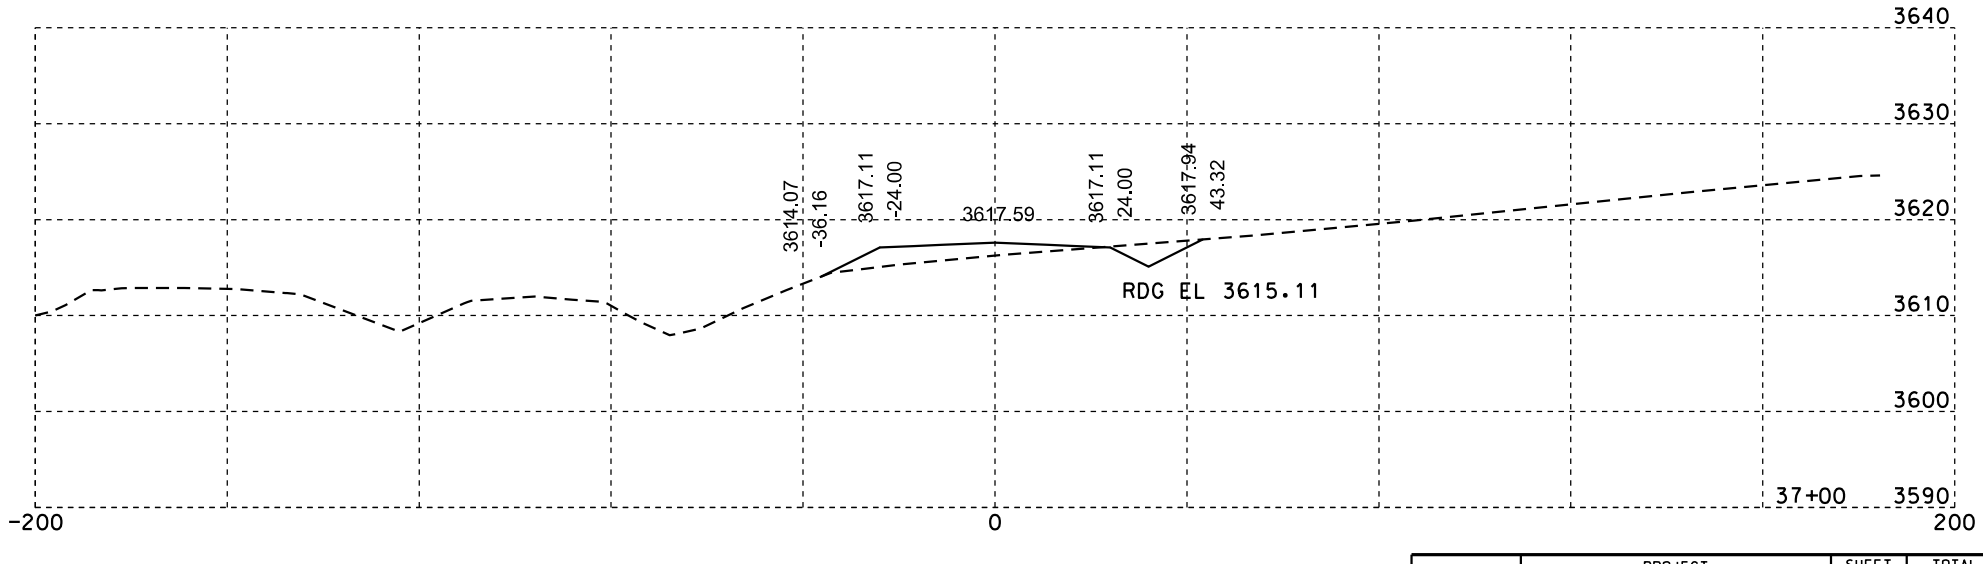

Plotting Date: 02/07/2014

STATE OF SOUTH DAKOTA	PROJECT	SHEET NO.	TOTAL SHEETS
	IM 0901(148)40	X53	X84

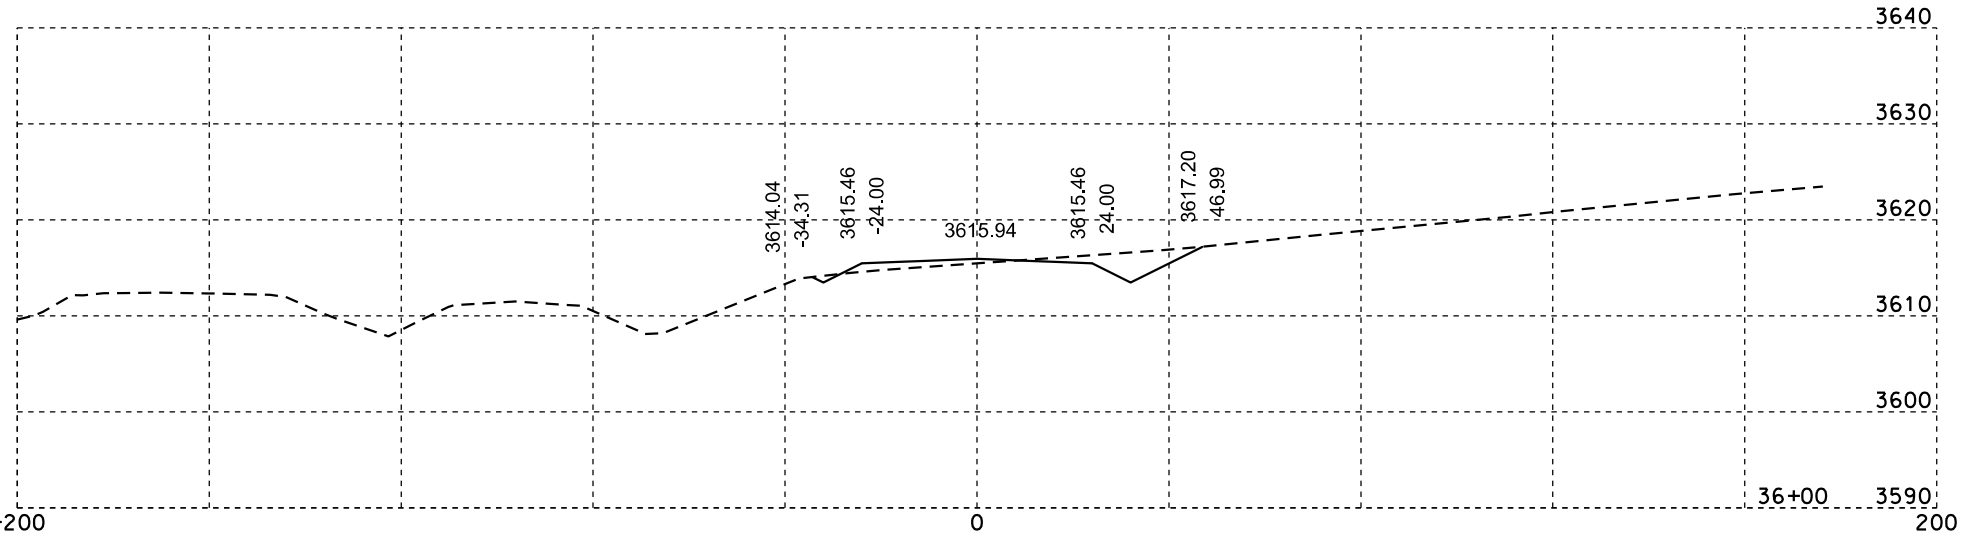

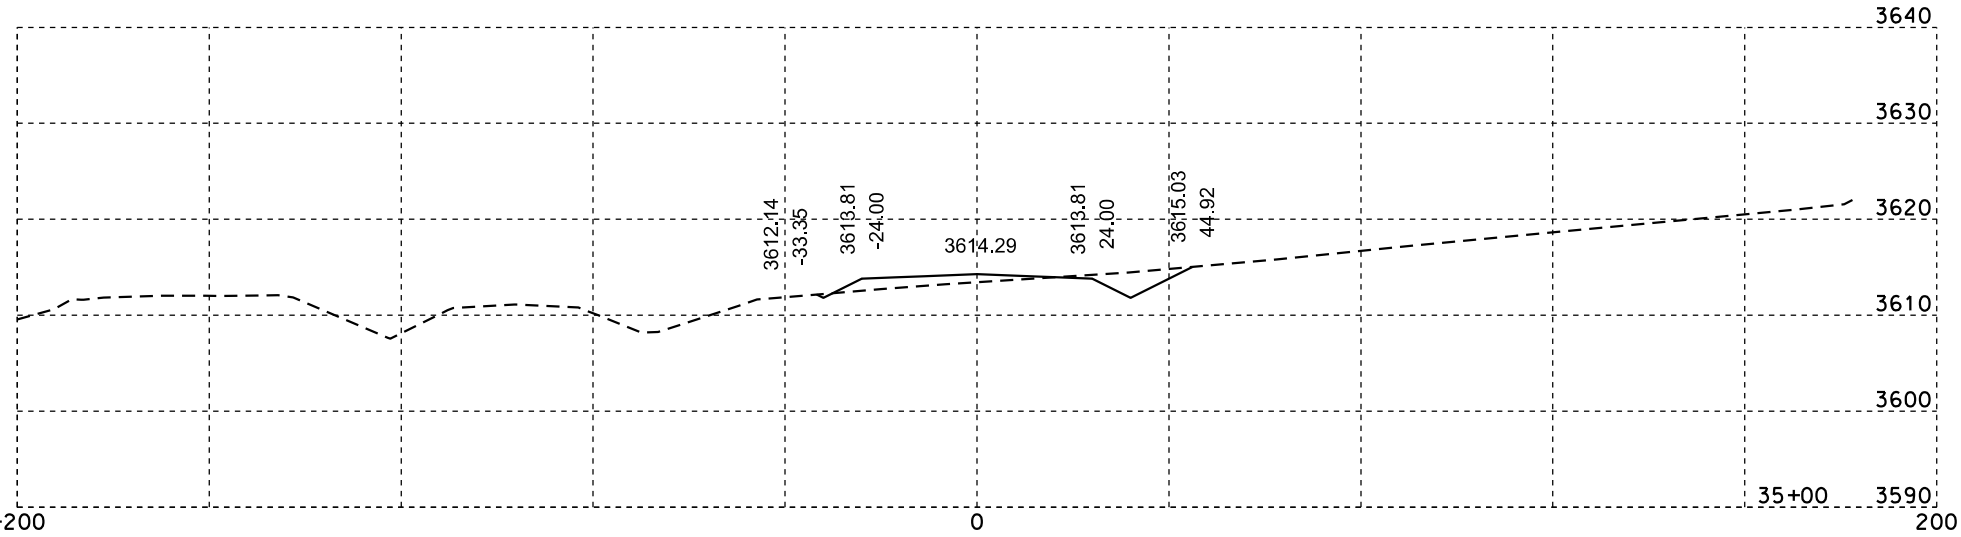

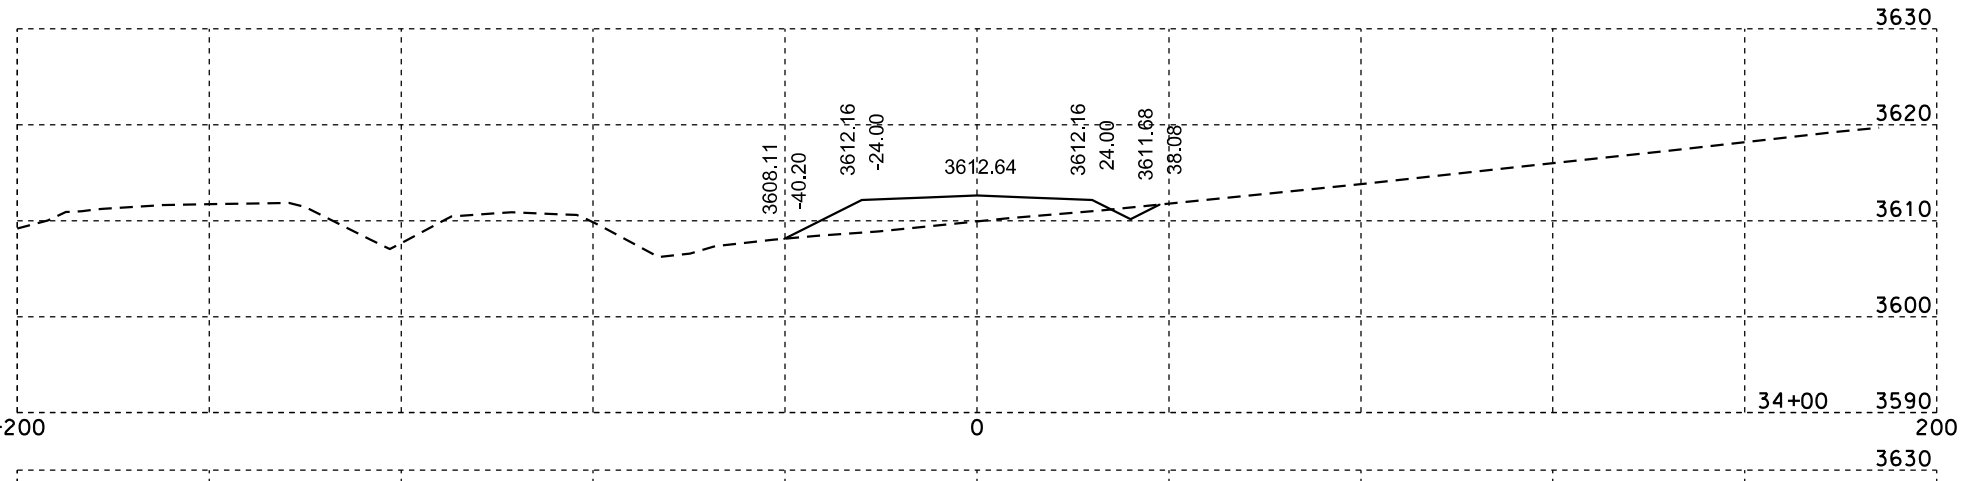

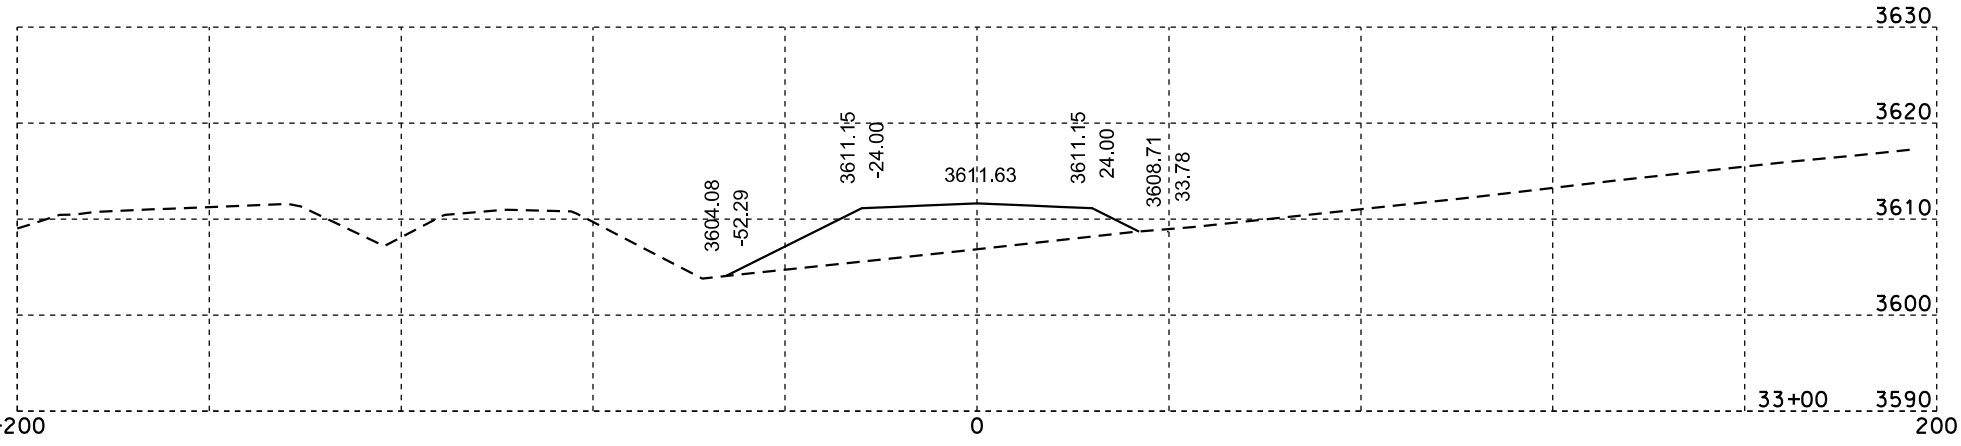

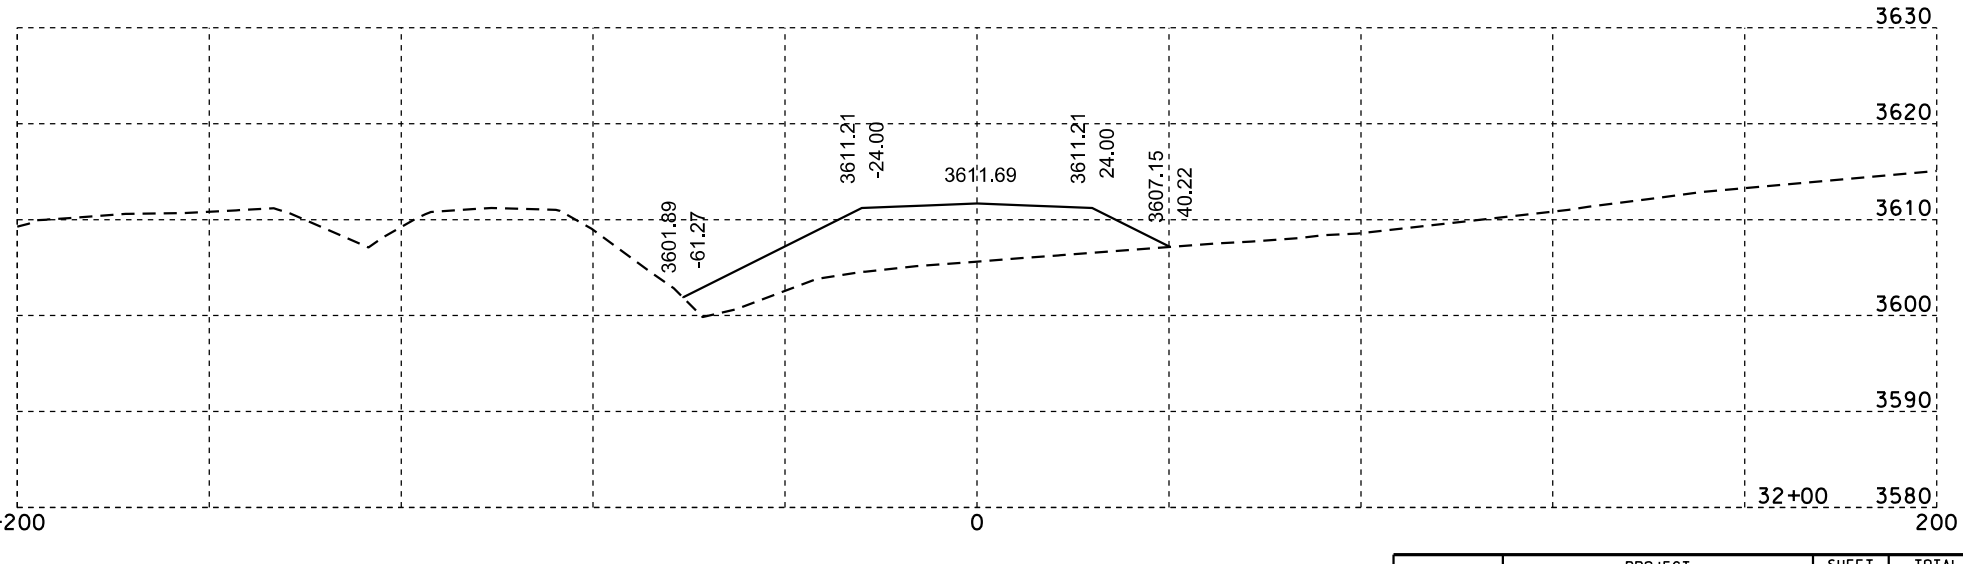

Plotting Date: 02/07/2014

STATE OF SOUTH DAKOTA	PROJECT	SHEET NO.	TOTAL SHEETS
	IM 0901(148)40	X54	X84

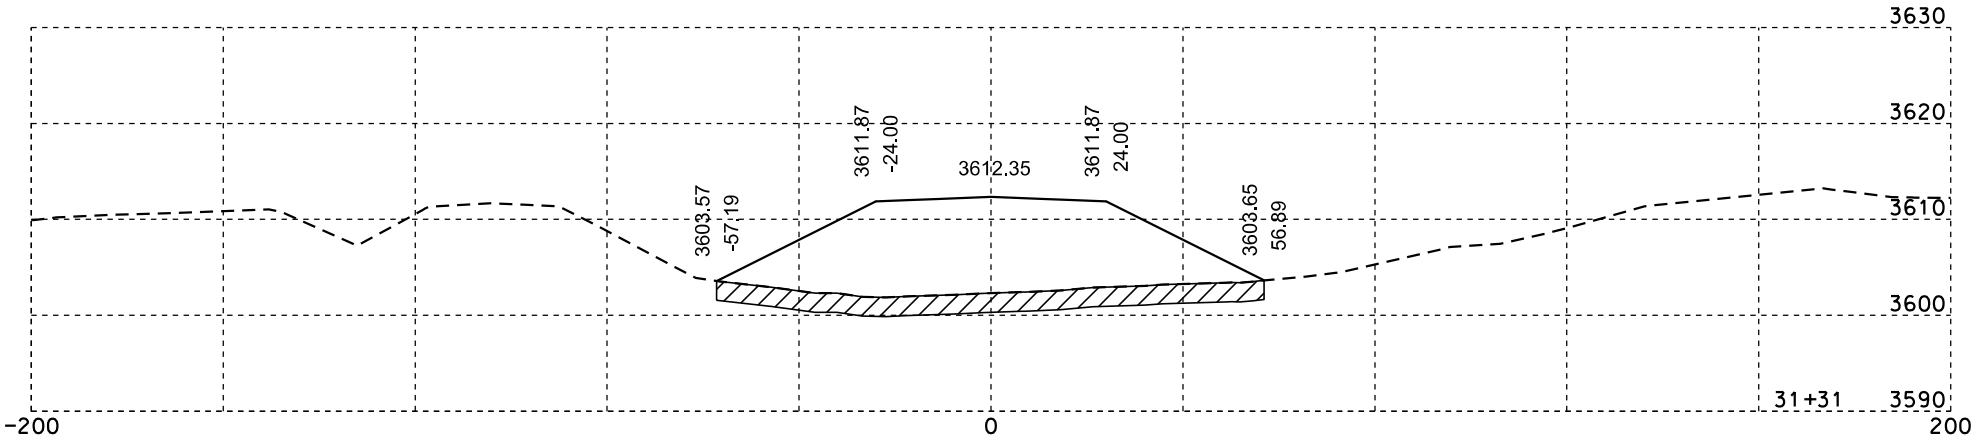

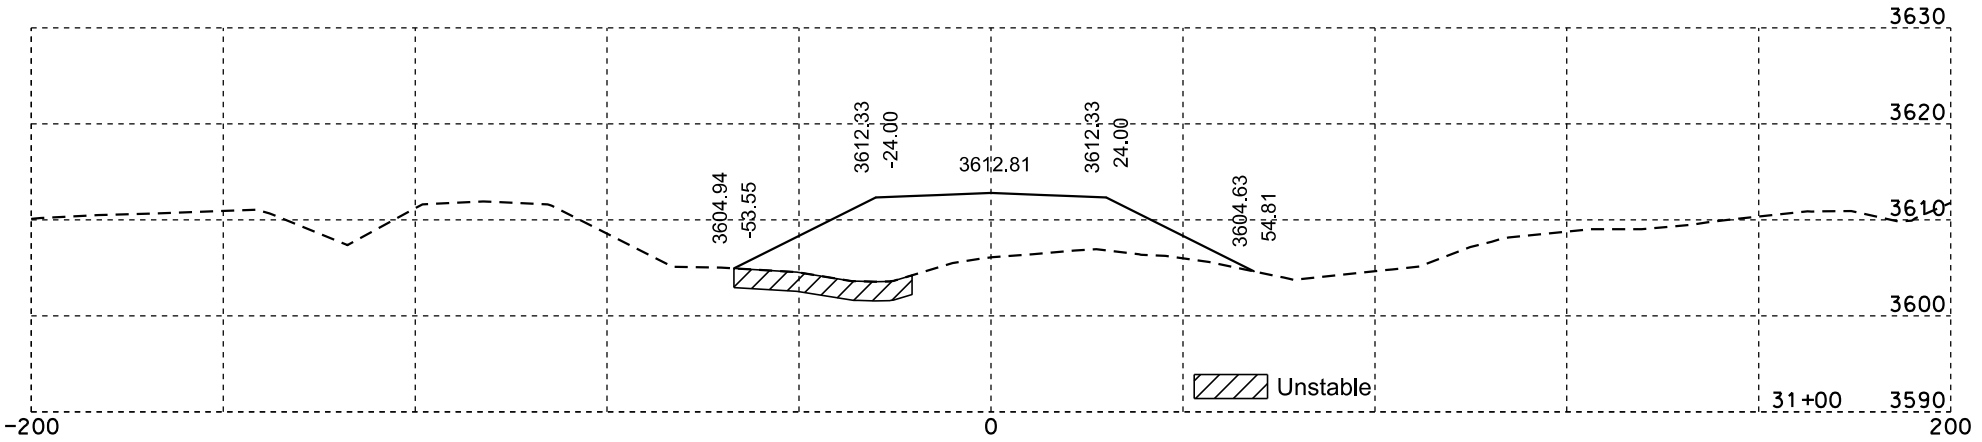

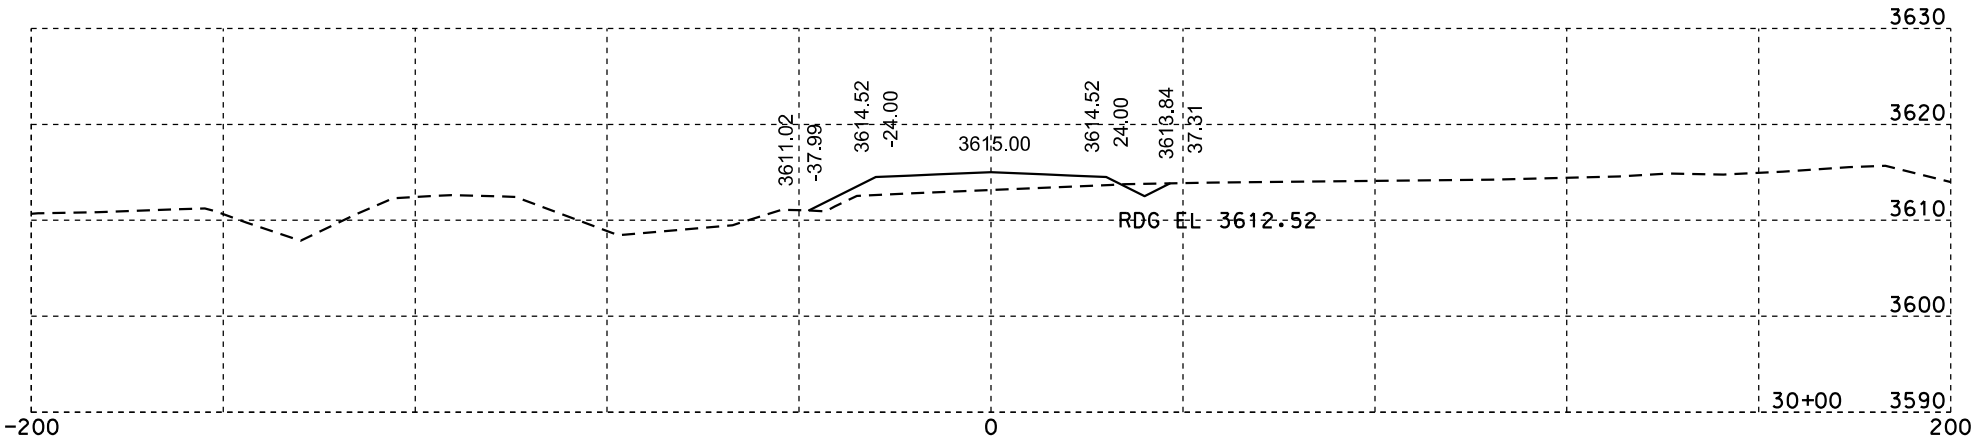

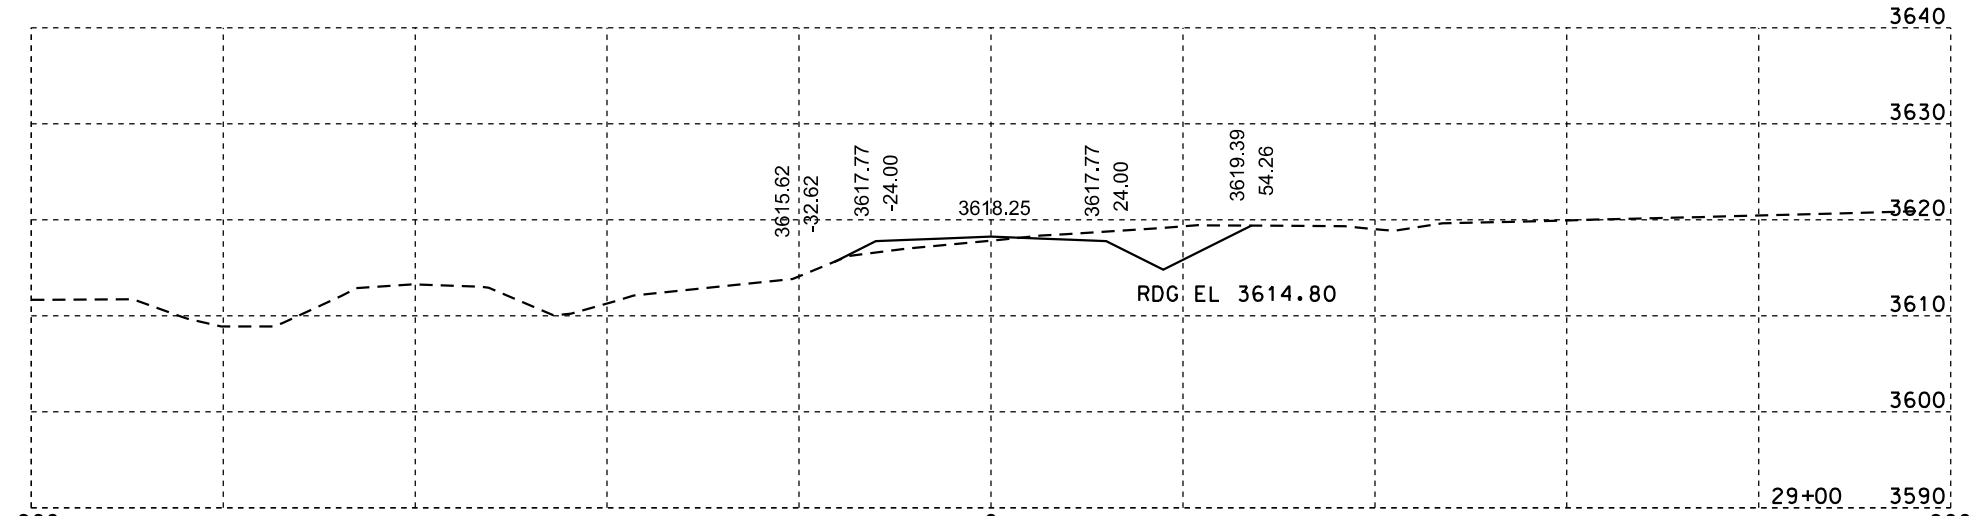

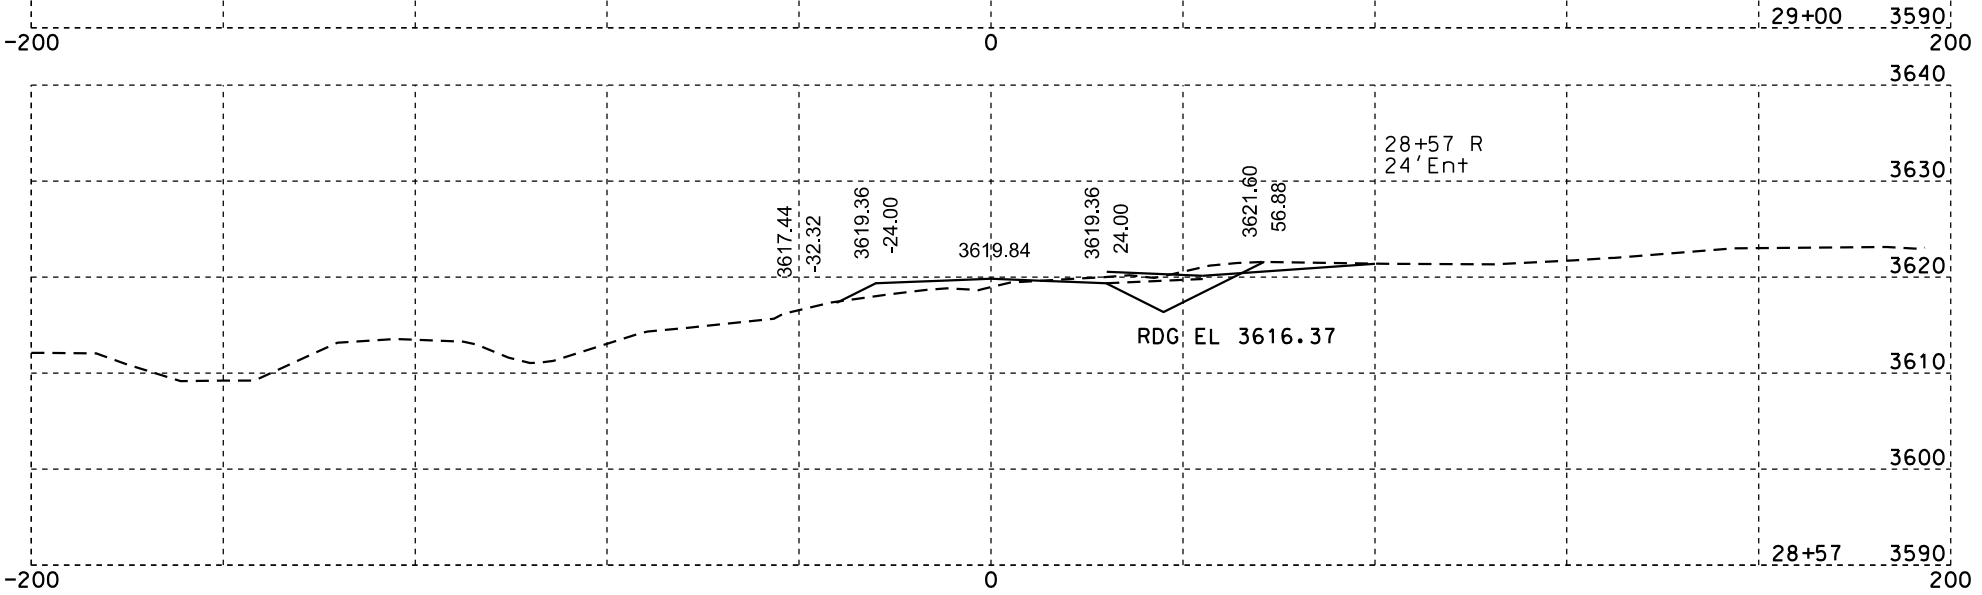

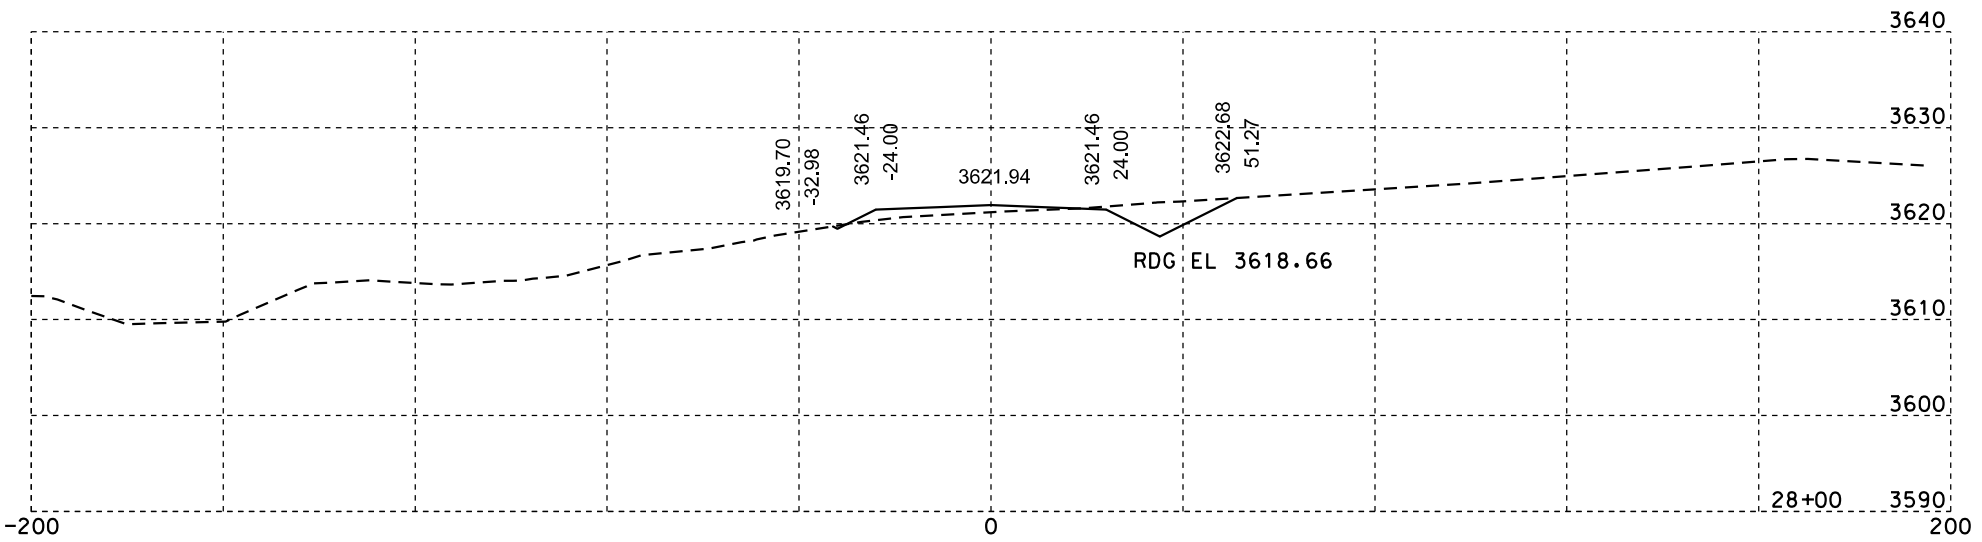

Plotting Date: 02/07/2014

STATE OF SOUTH DAKOTA	PROJECT	SHEET NO.	TOTAL SHEETS
	IM 0901(148)40	X55	X84

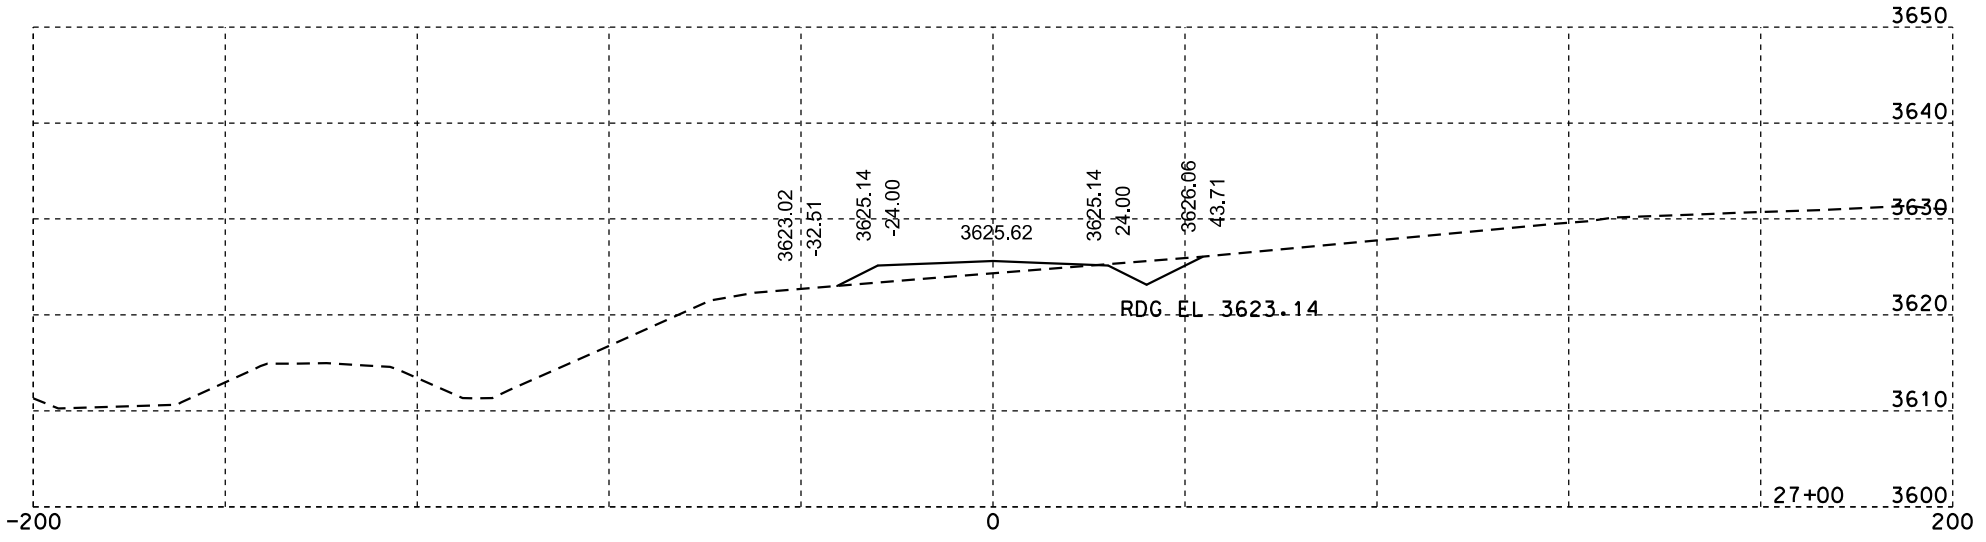

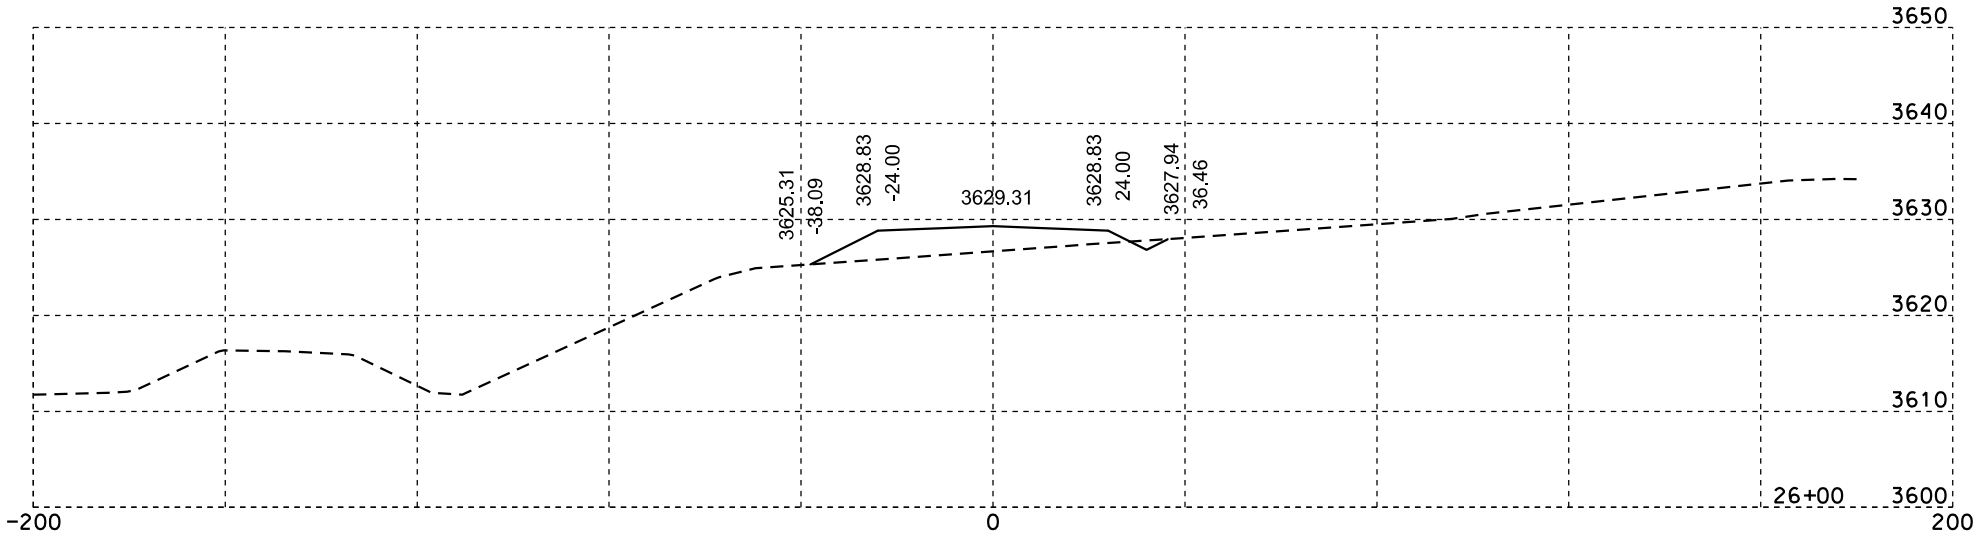

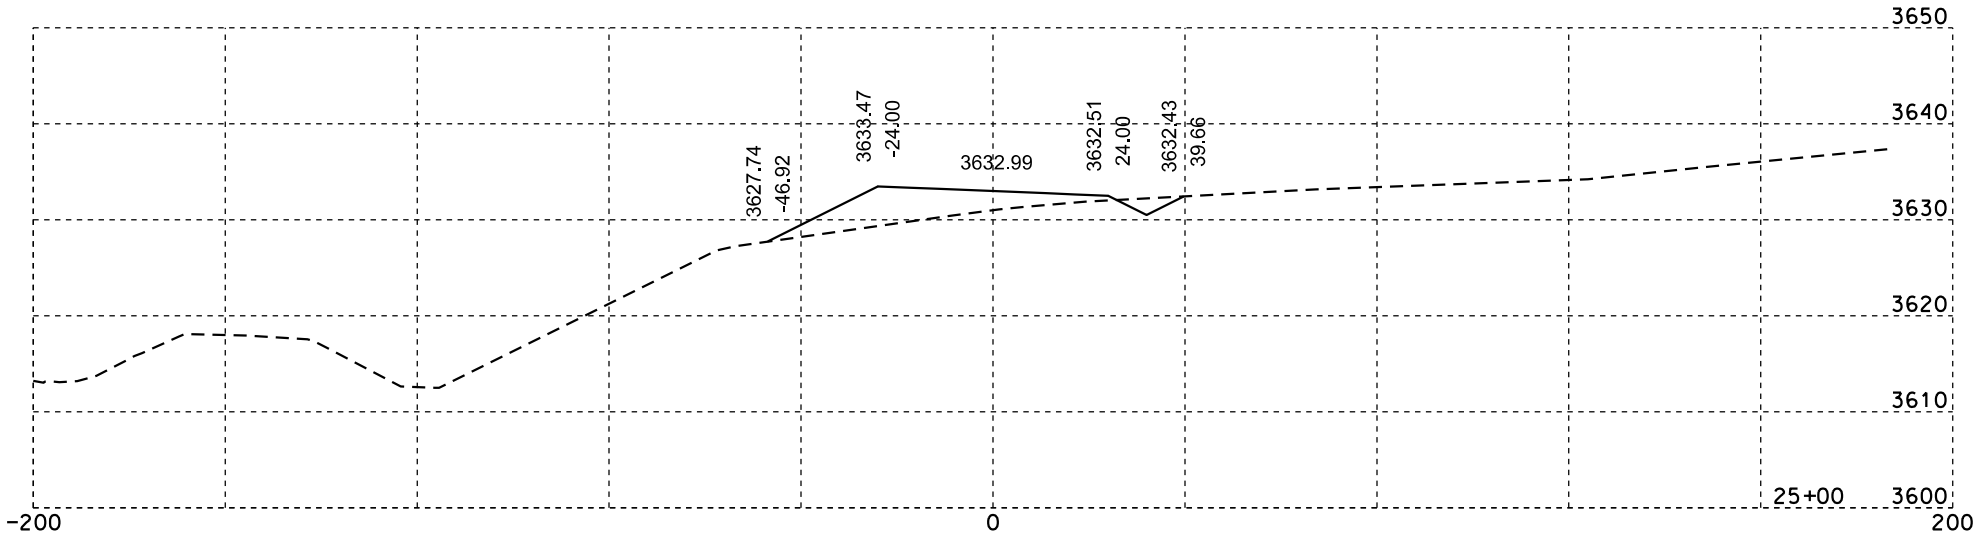

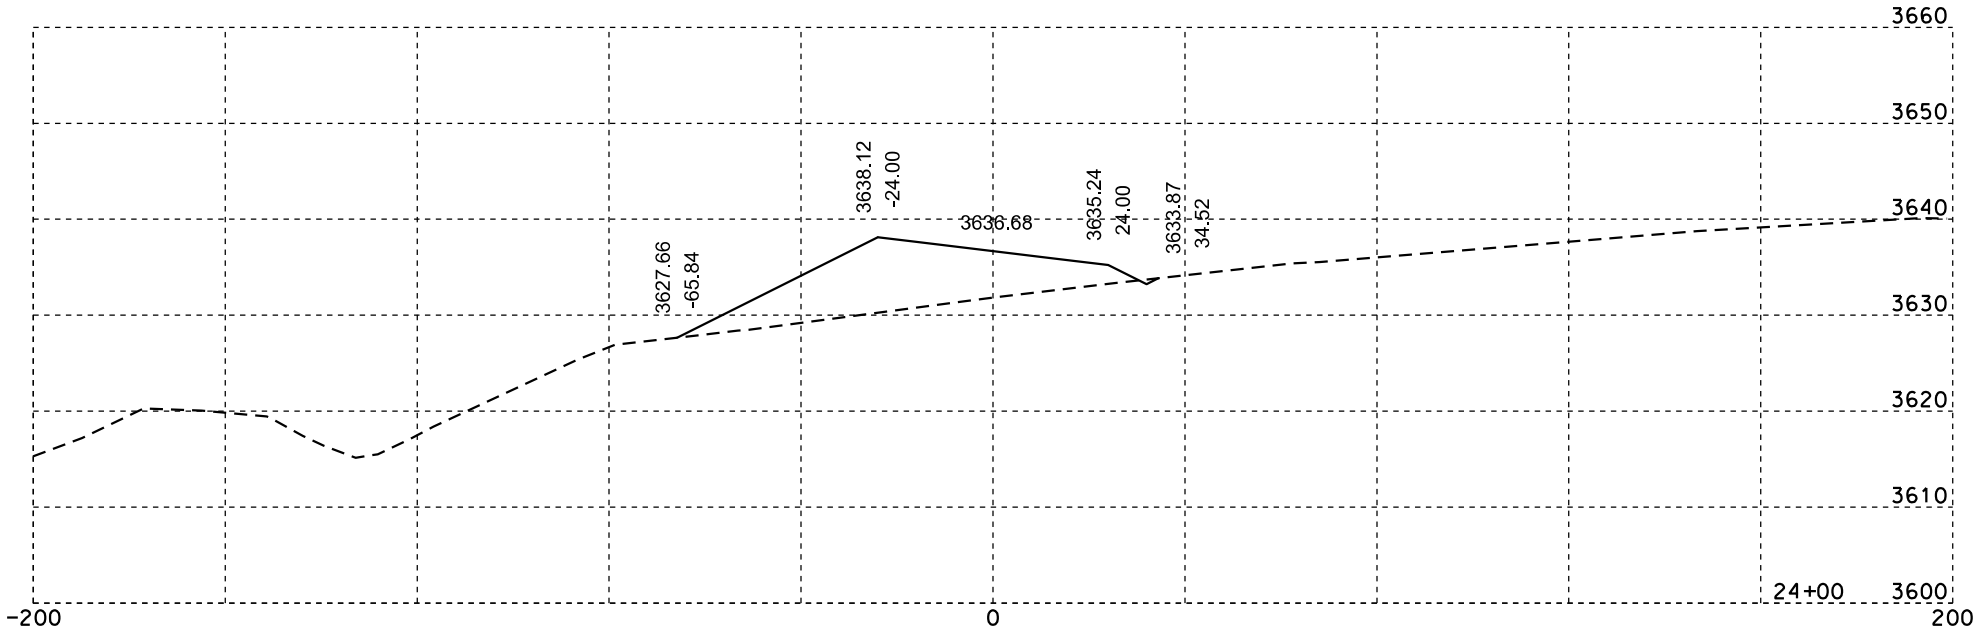

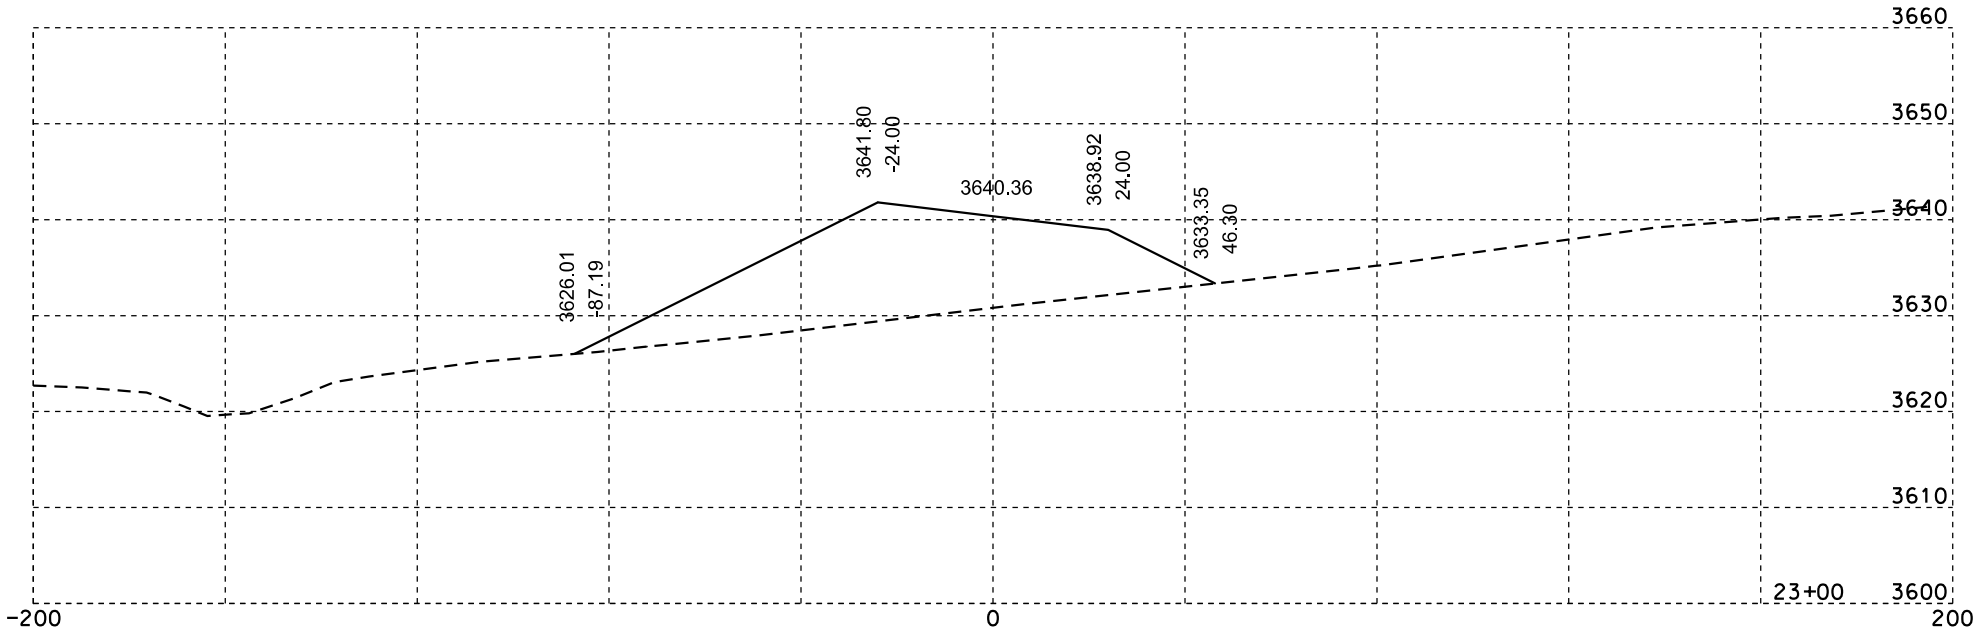

Plotting Date: 02/07/2014

STATE OF SOUTH DAKOTA	PROJECT	SHEET NO.	TOTAL SHEETS
	IM 0901(148)40	X56	X84

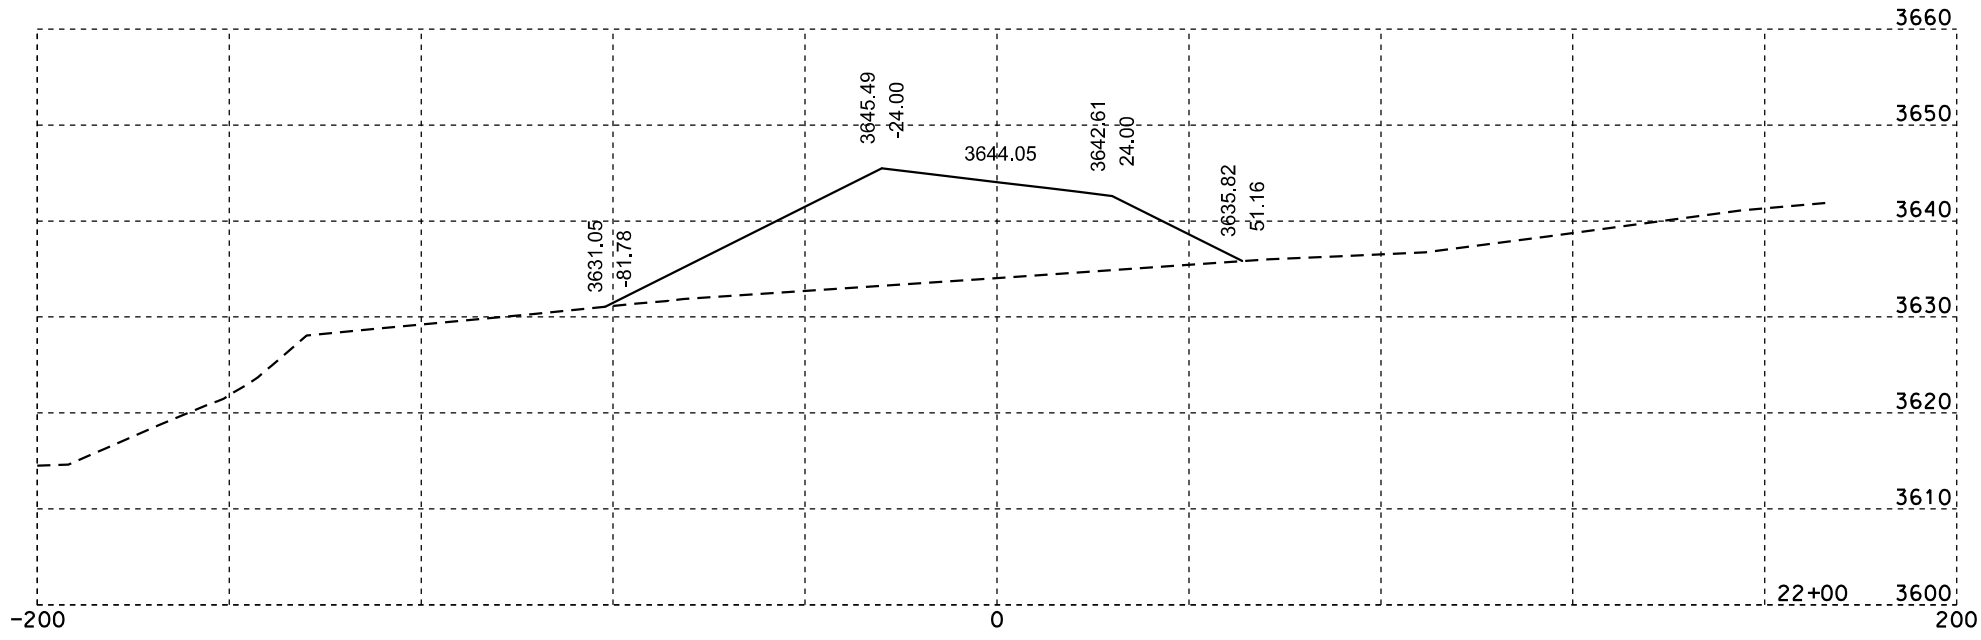

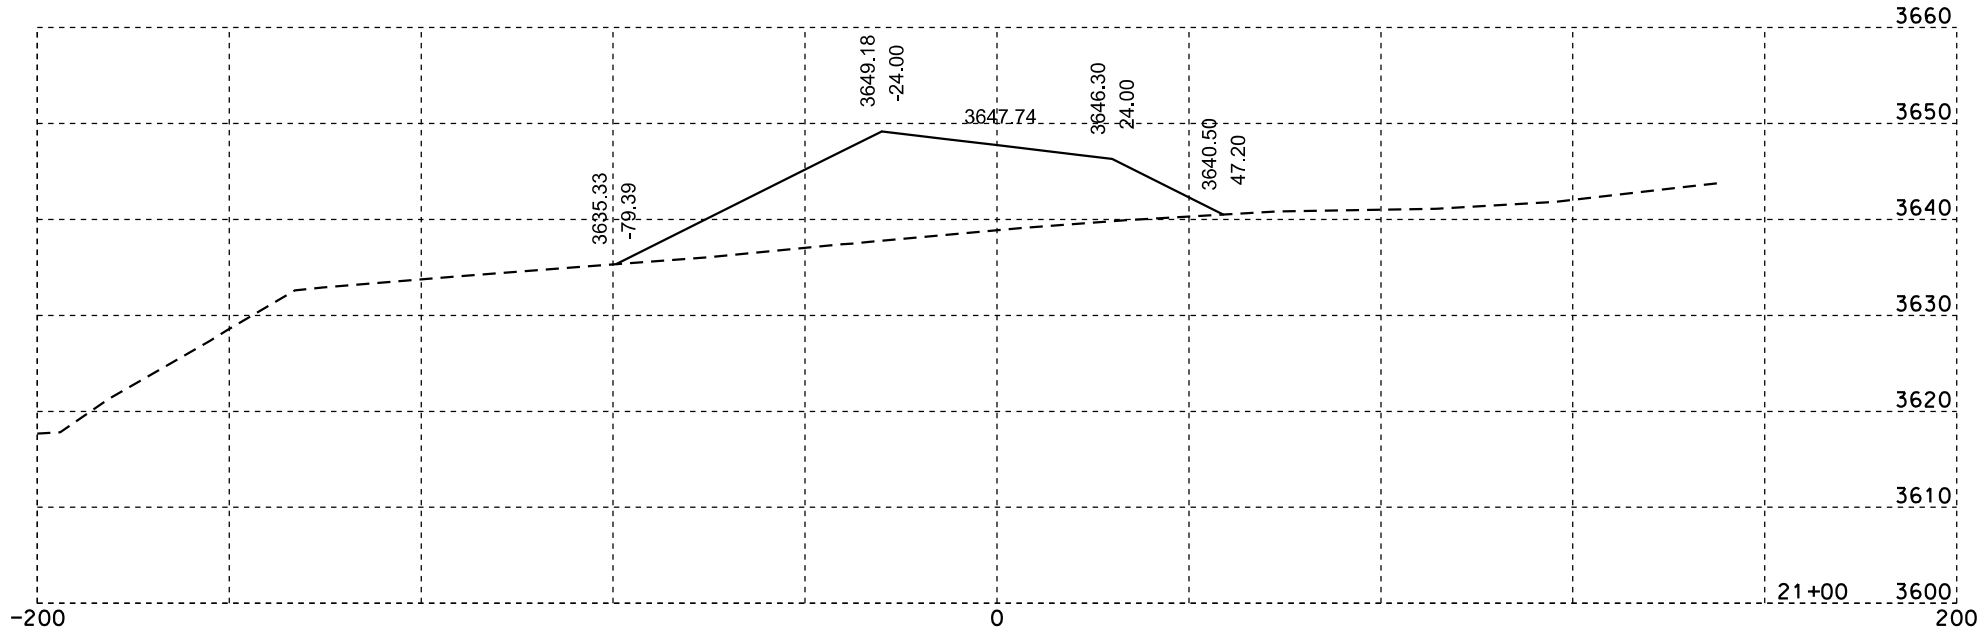

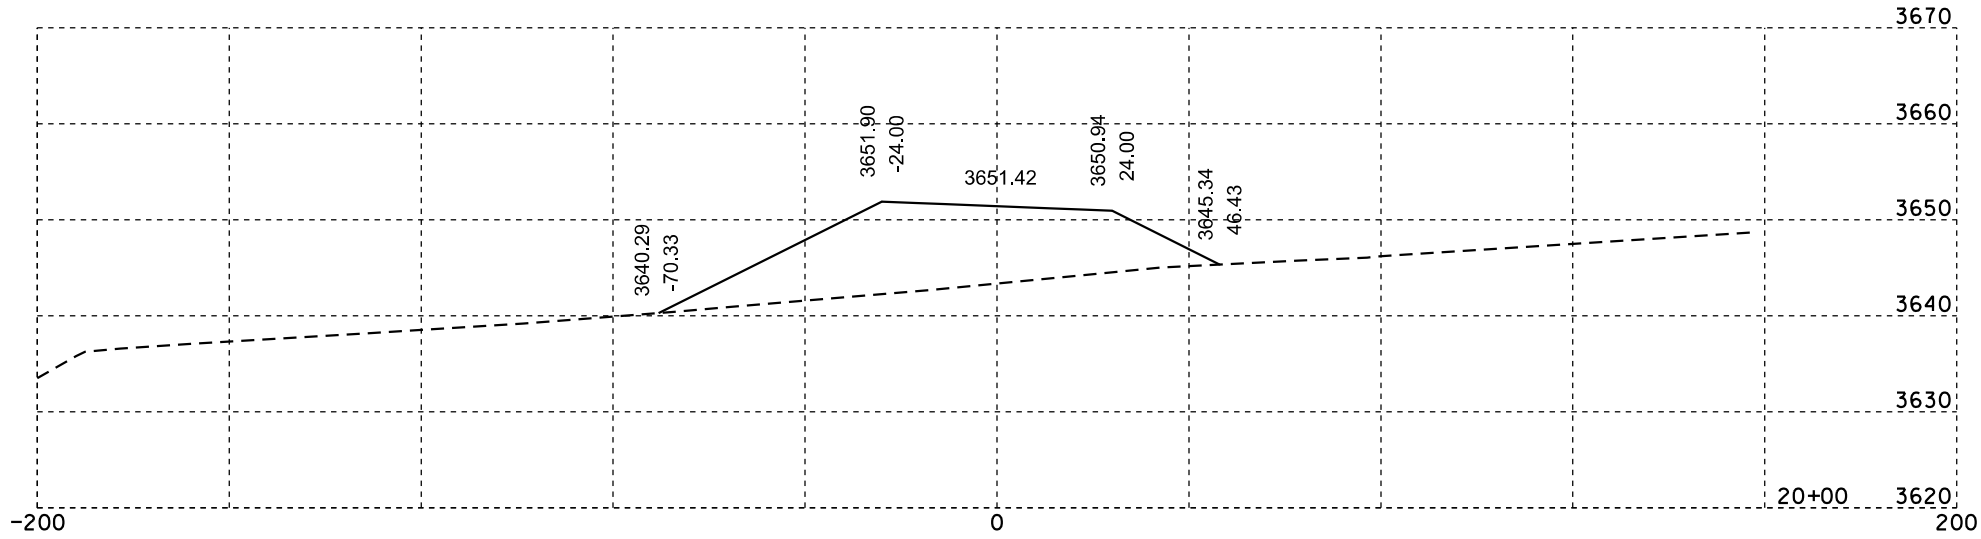

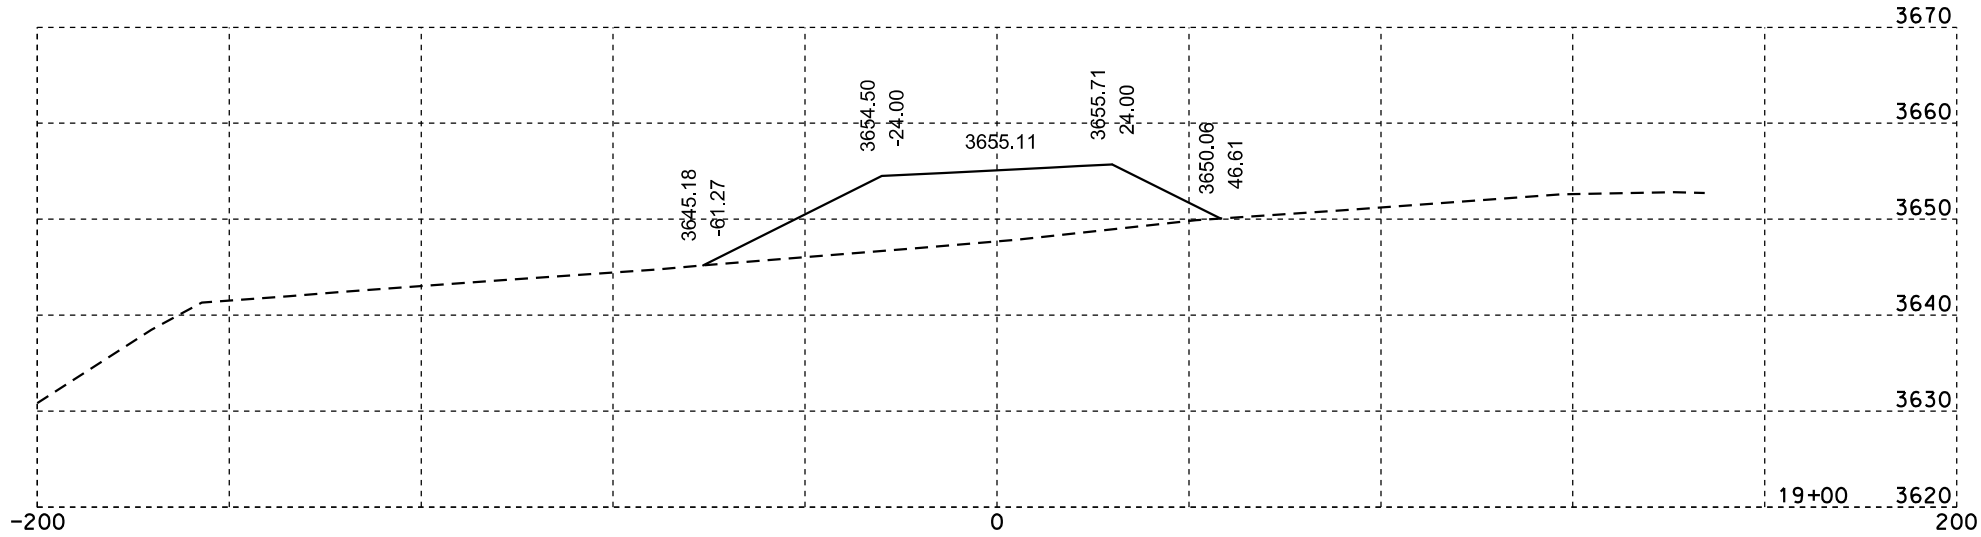

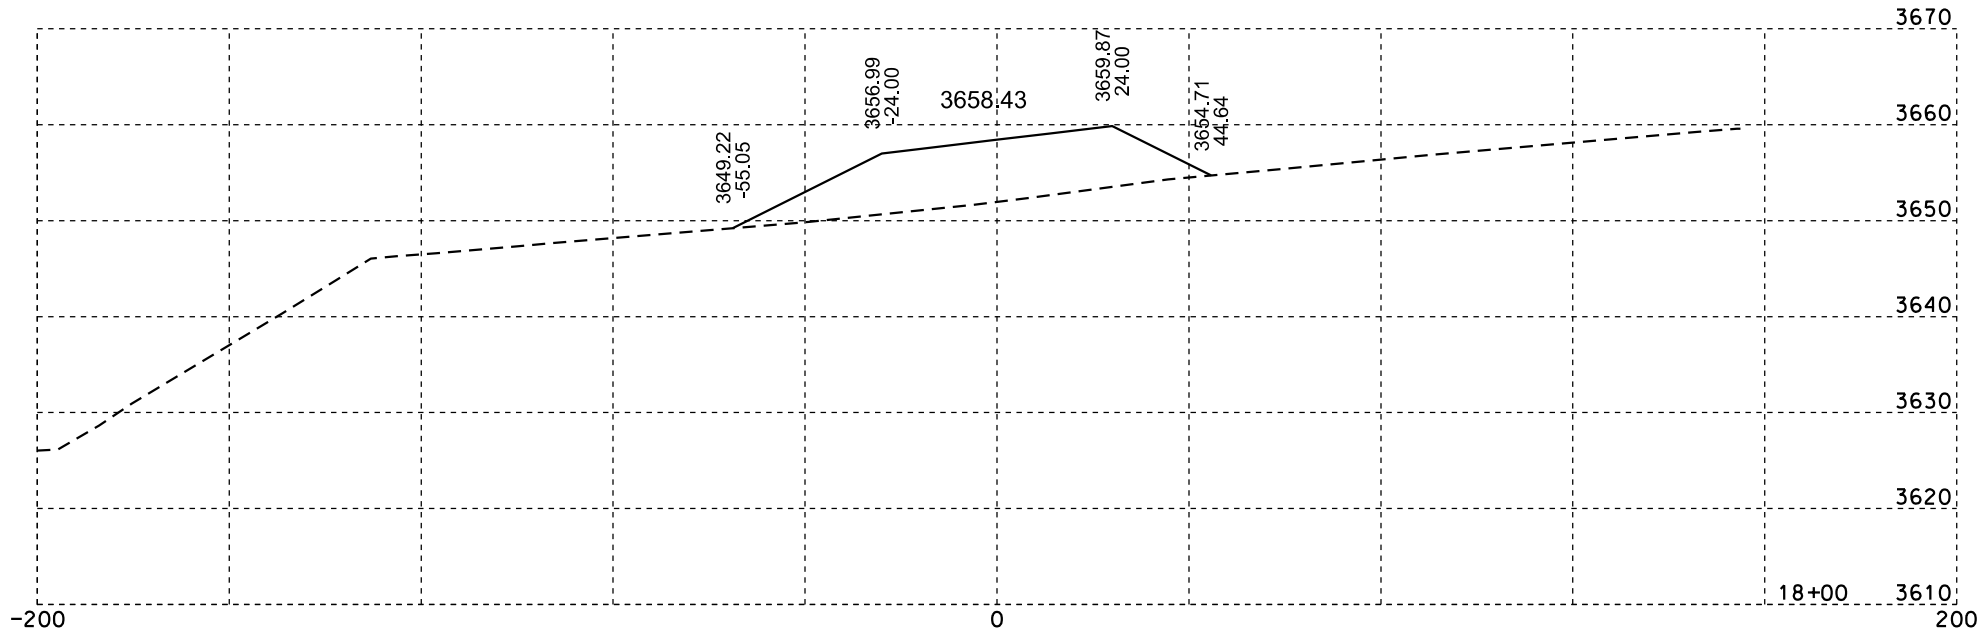

Plotting Date: 02/07/2014

STATE OF SOUTH DAKOTA	PROJECT	SHEET NO.	TOTAL SHEETS
	IM 0901(148)40	X57	X84

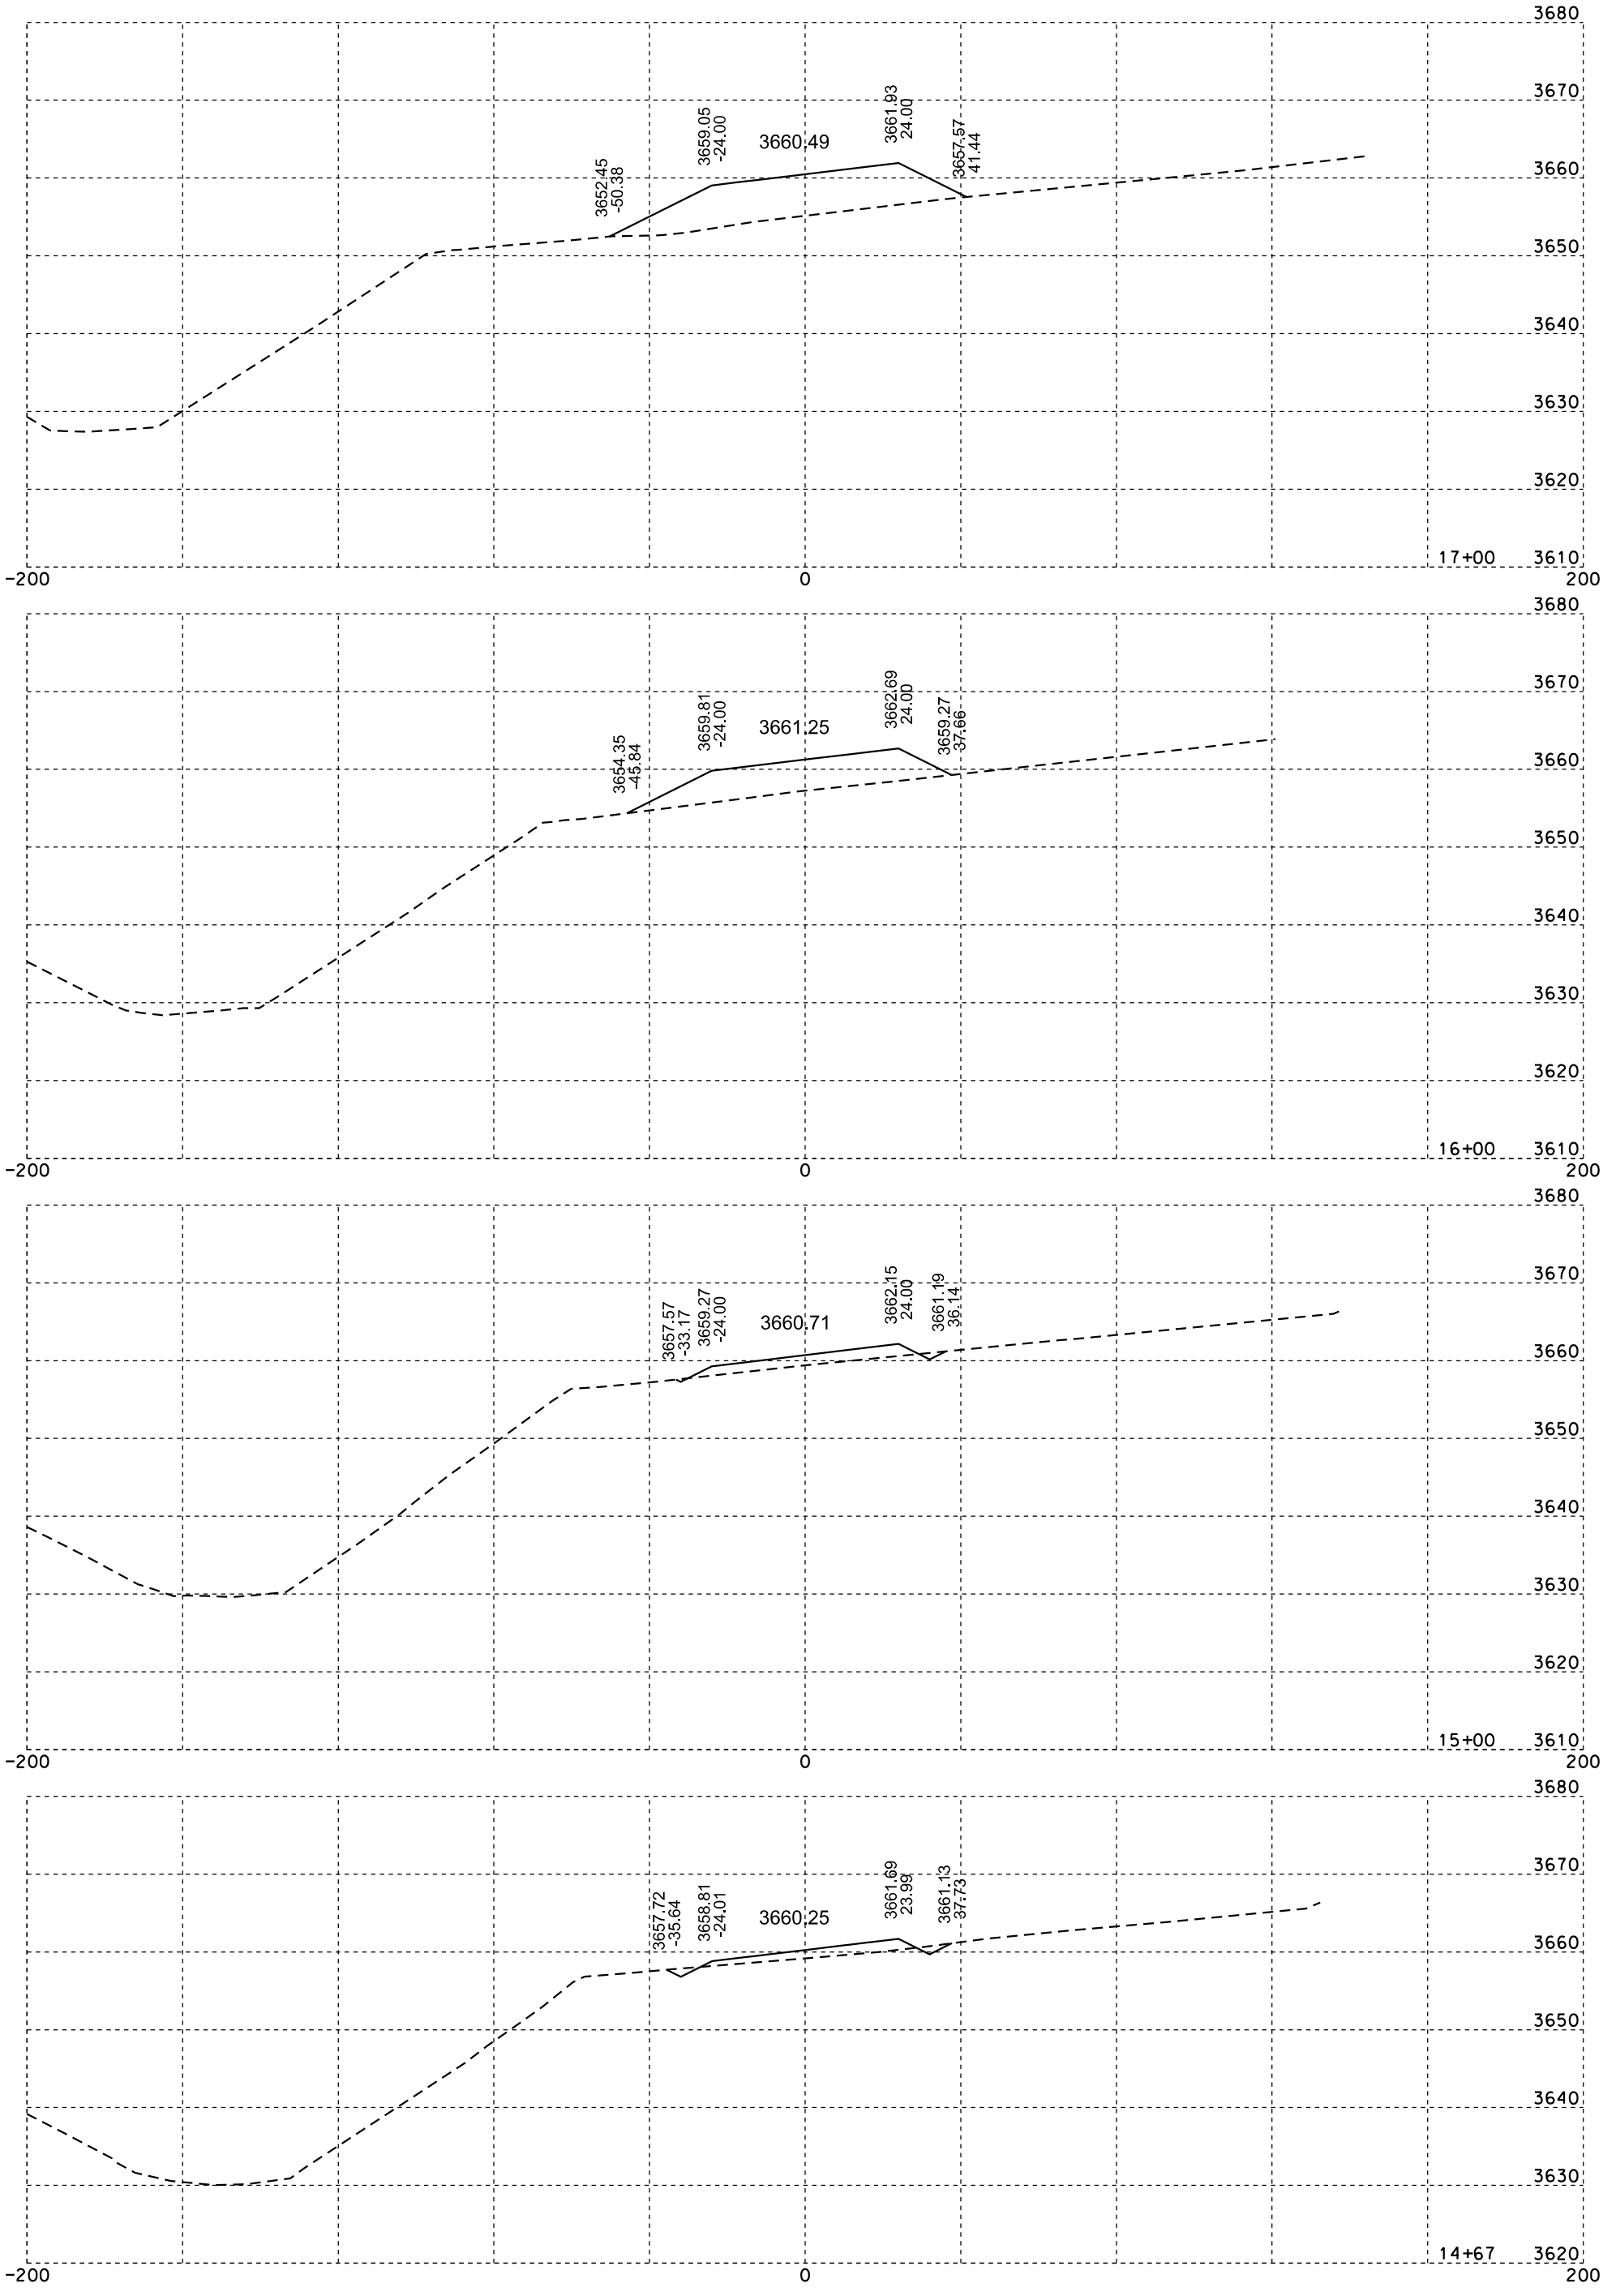

Plotting Date: 04/12/2013

STATE OF SOUTH DAKOTA	PROJECT	SHEET NO.	TOTAL SHEETS
	IM 0901(148)40	X58	X84

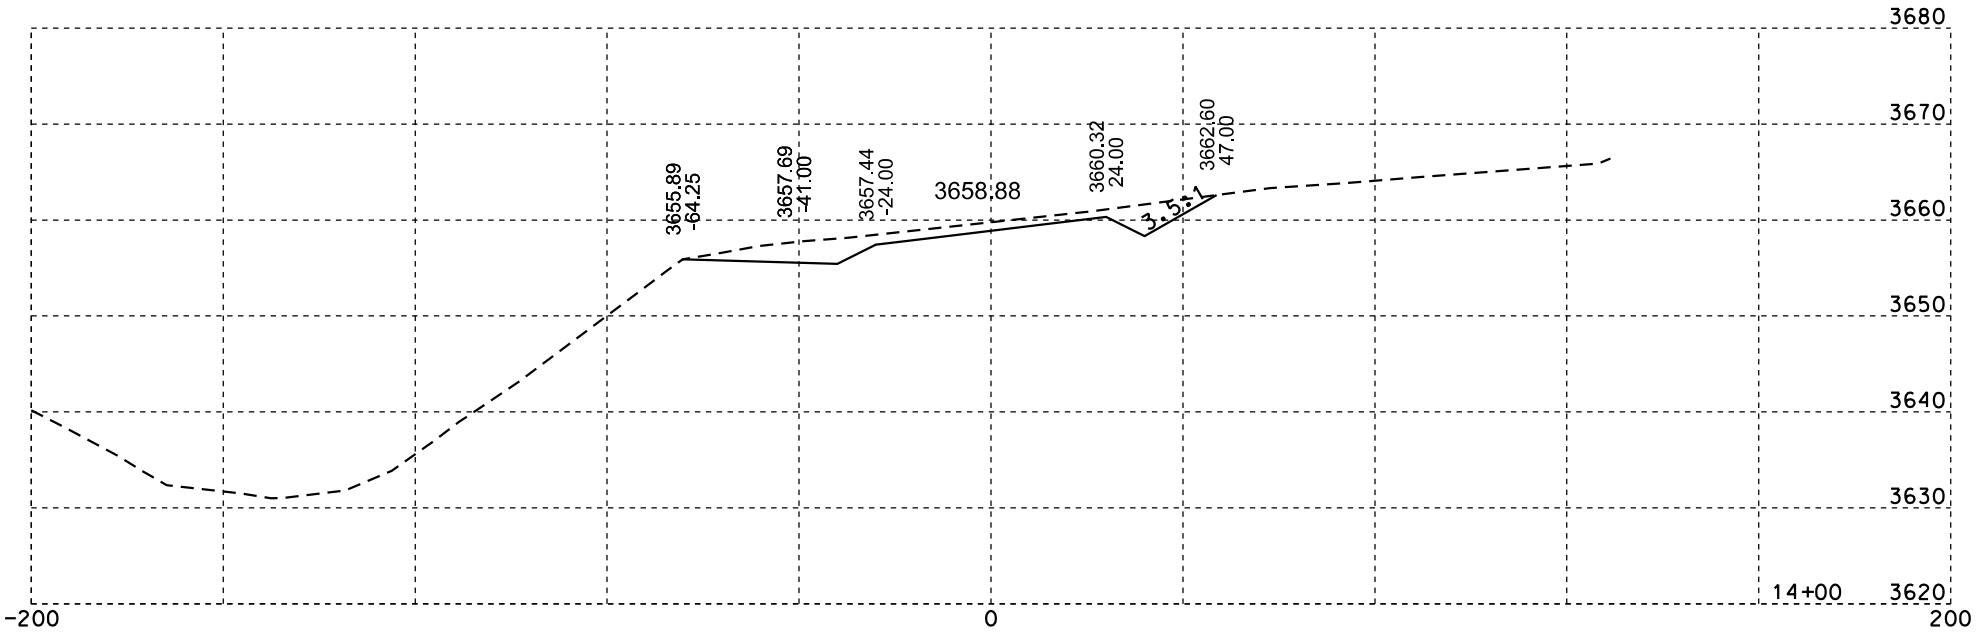

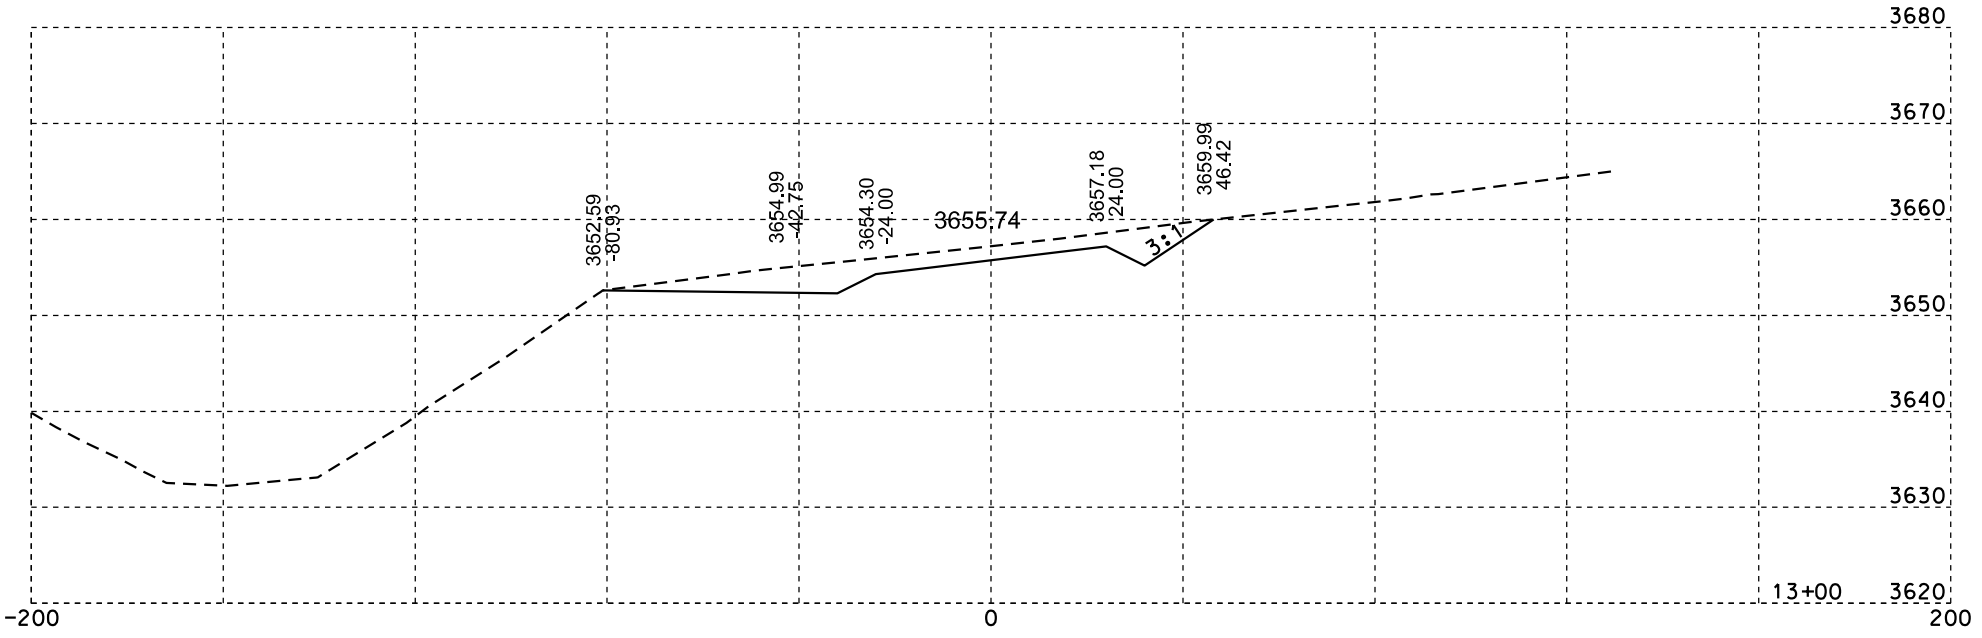

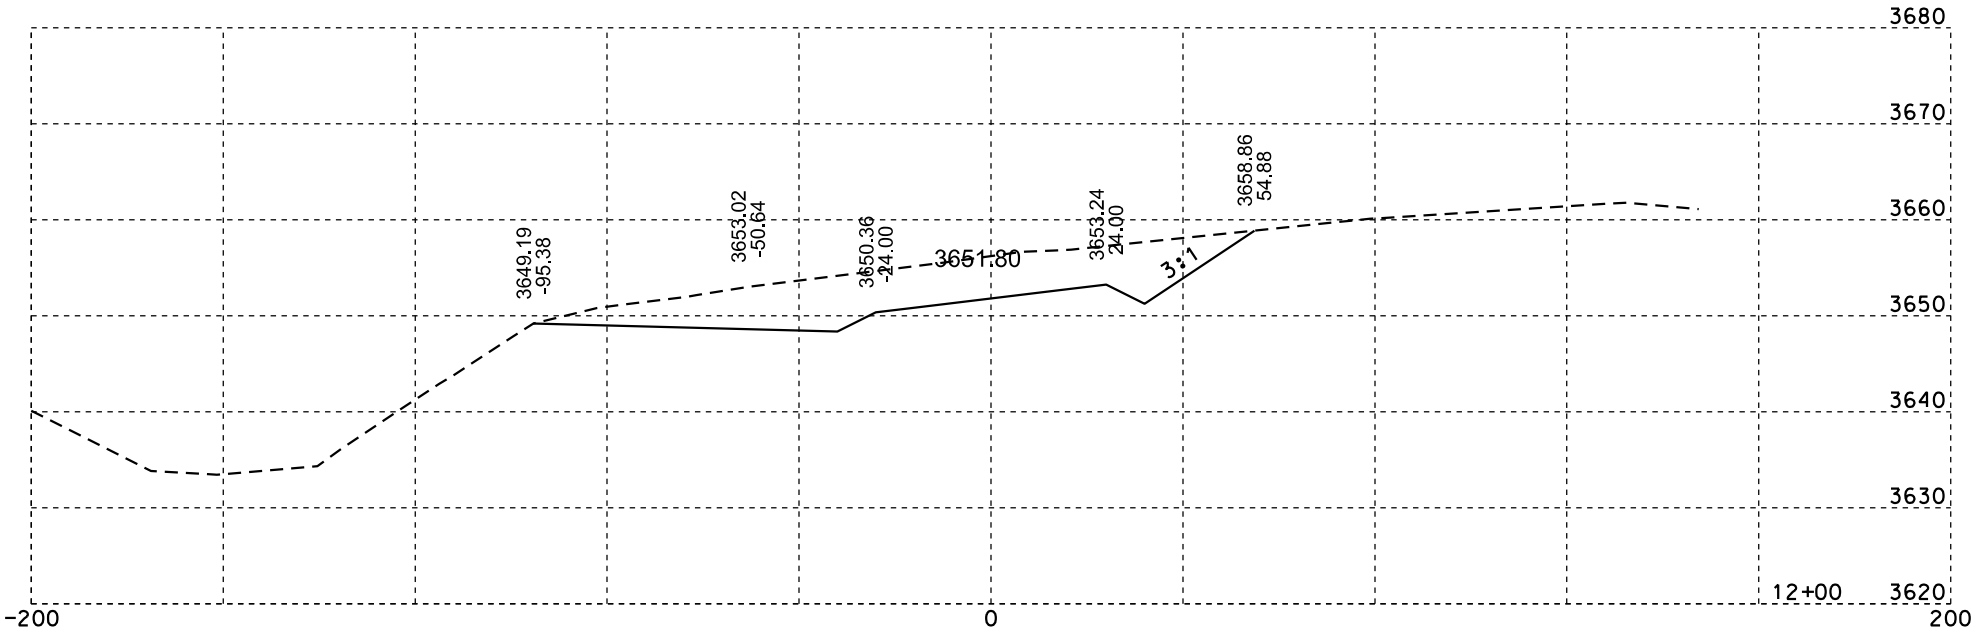

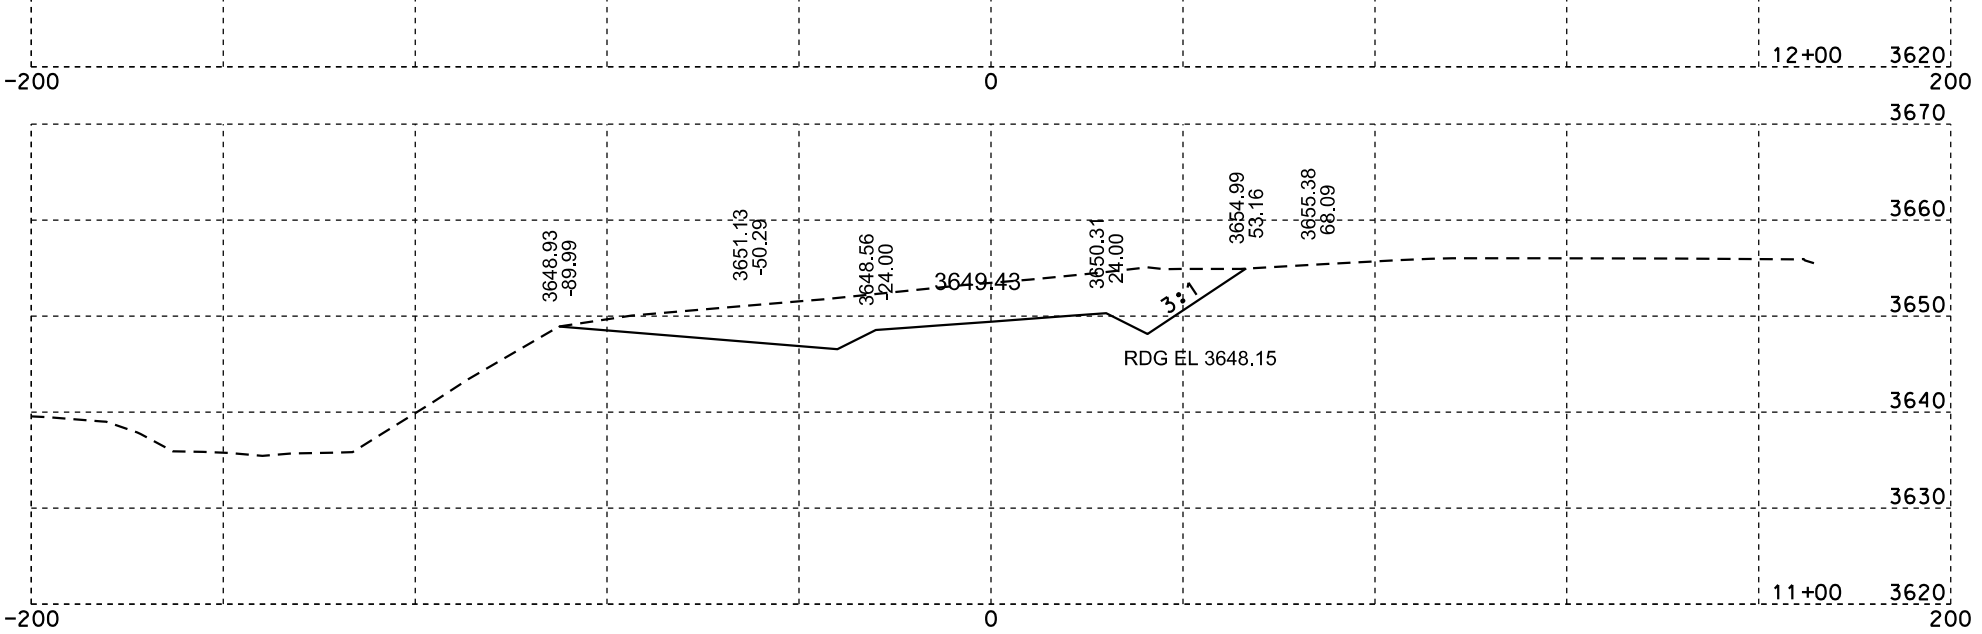

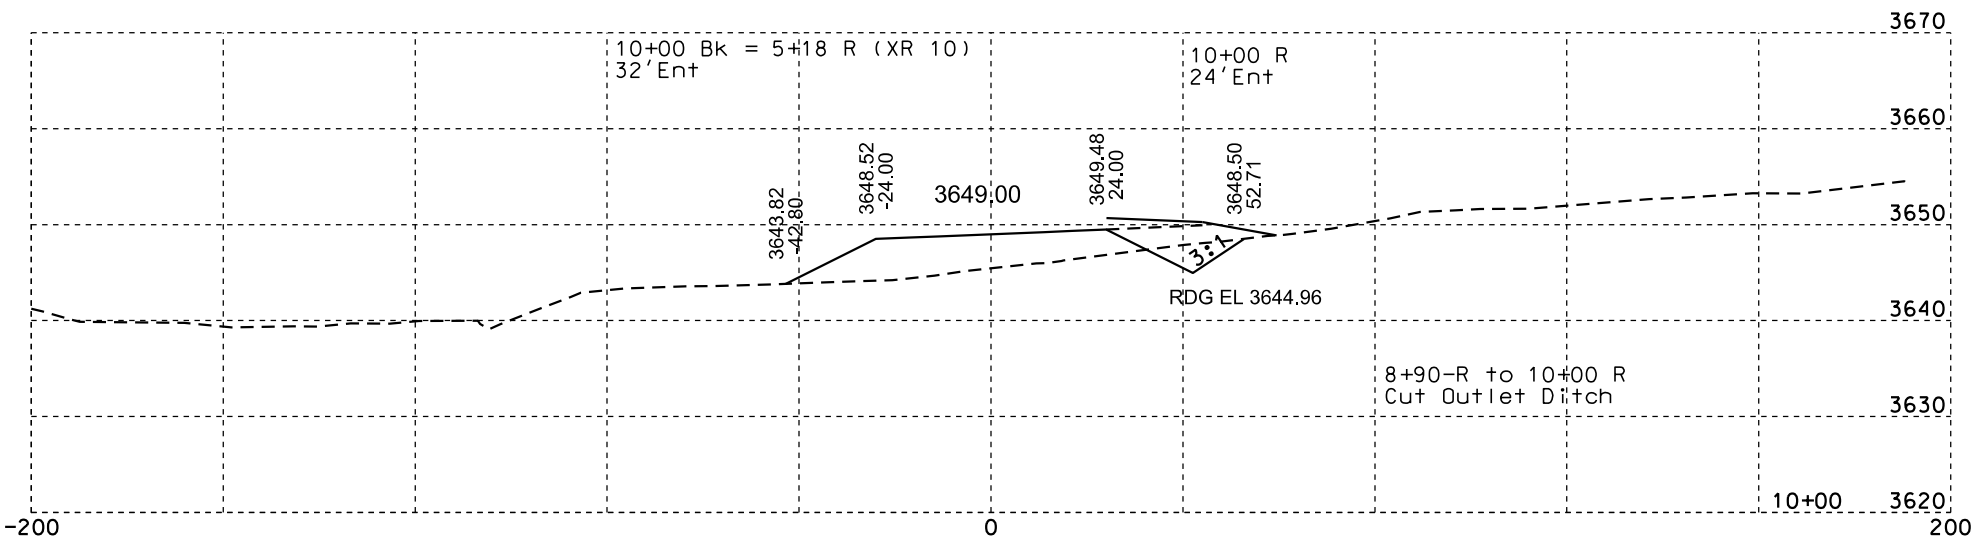

Plotting Date: 03/27/2014

STATE OF SOUTH DAKOTA	PROJECT	SHEET NO.	TOTAL SHEETS
	IM 0901(148)40	X59	X84

FR10(Clover Place)

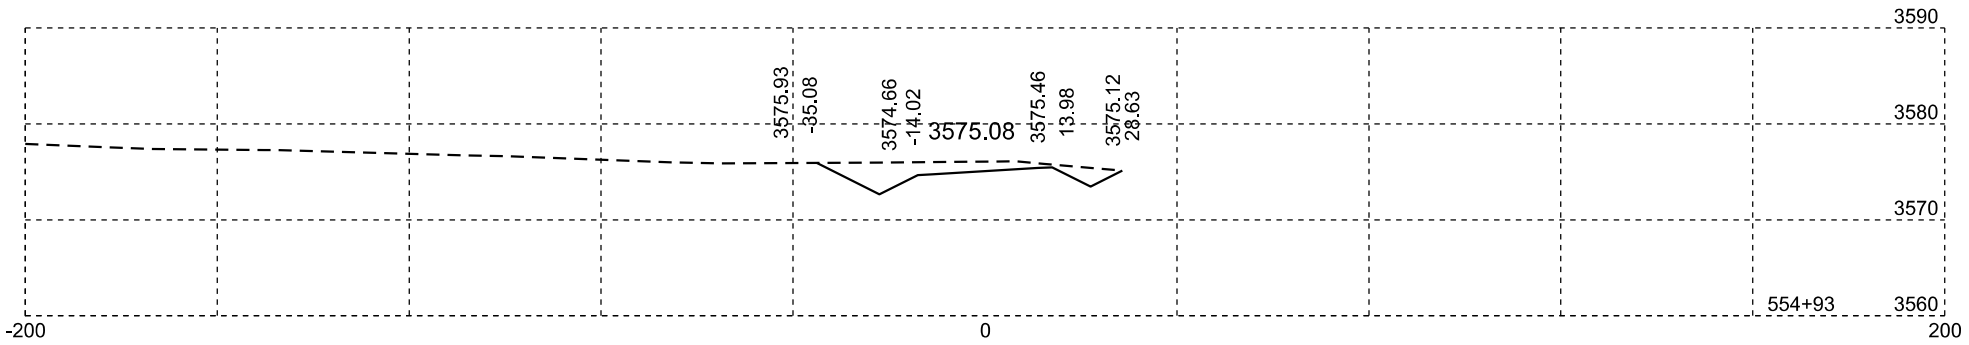

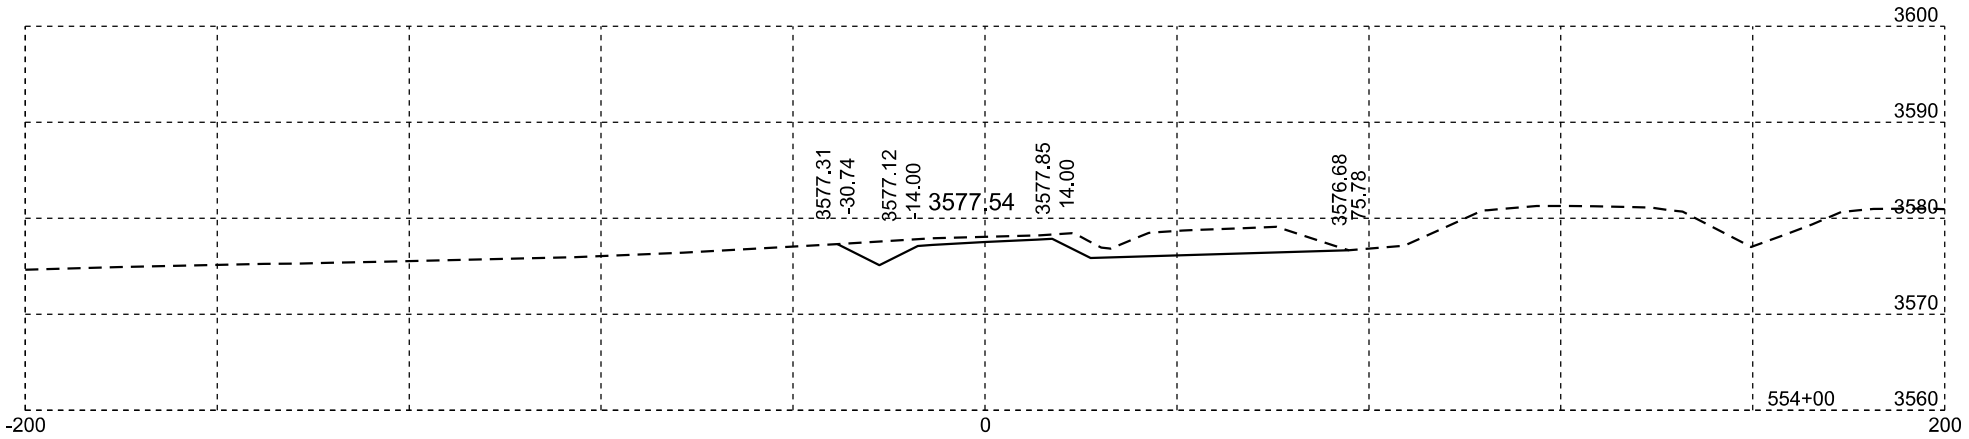

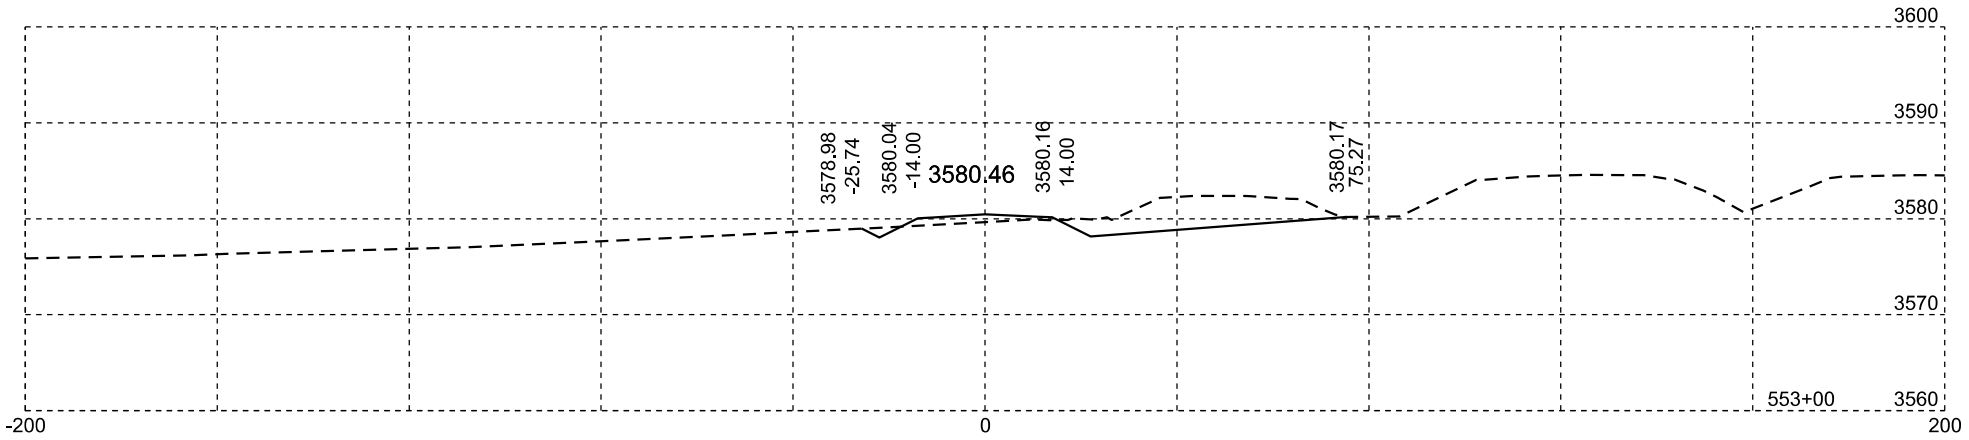

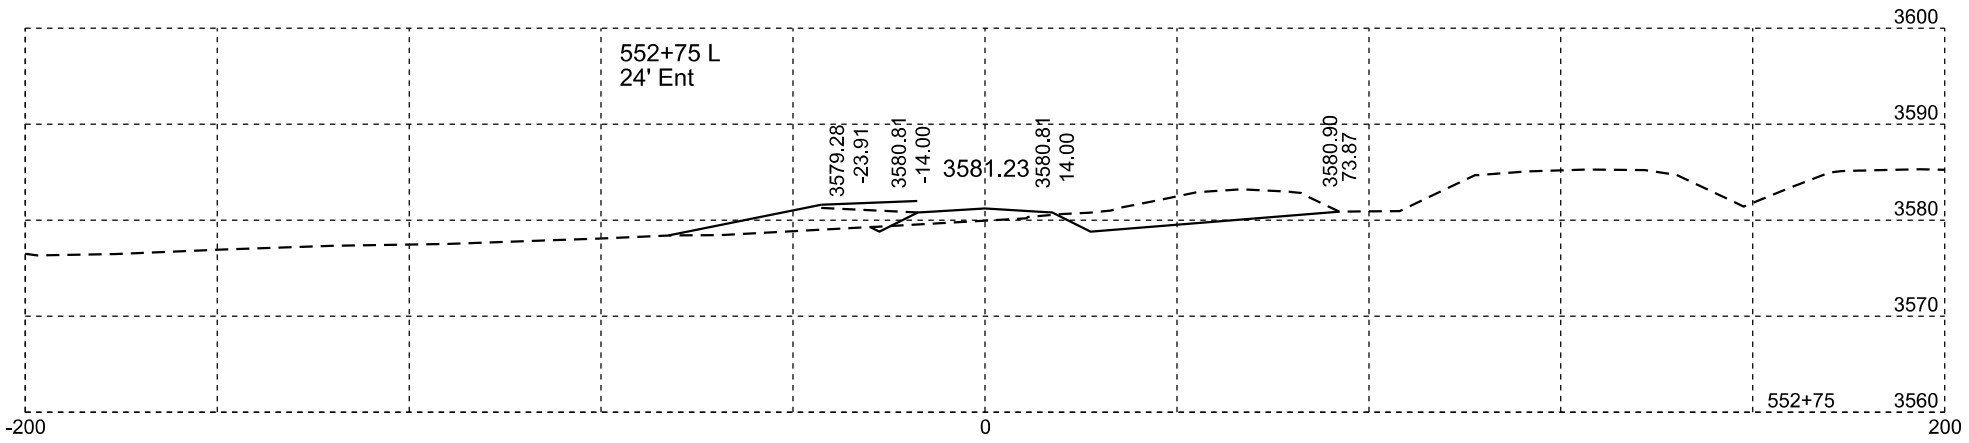

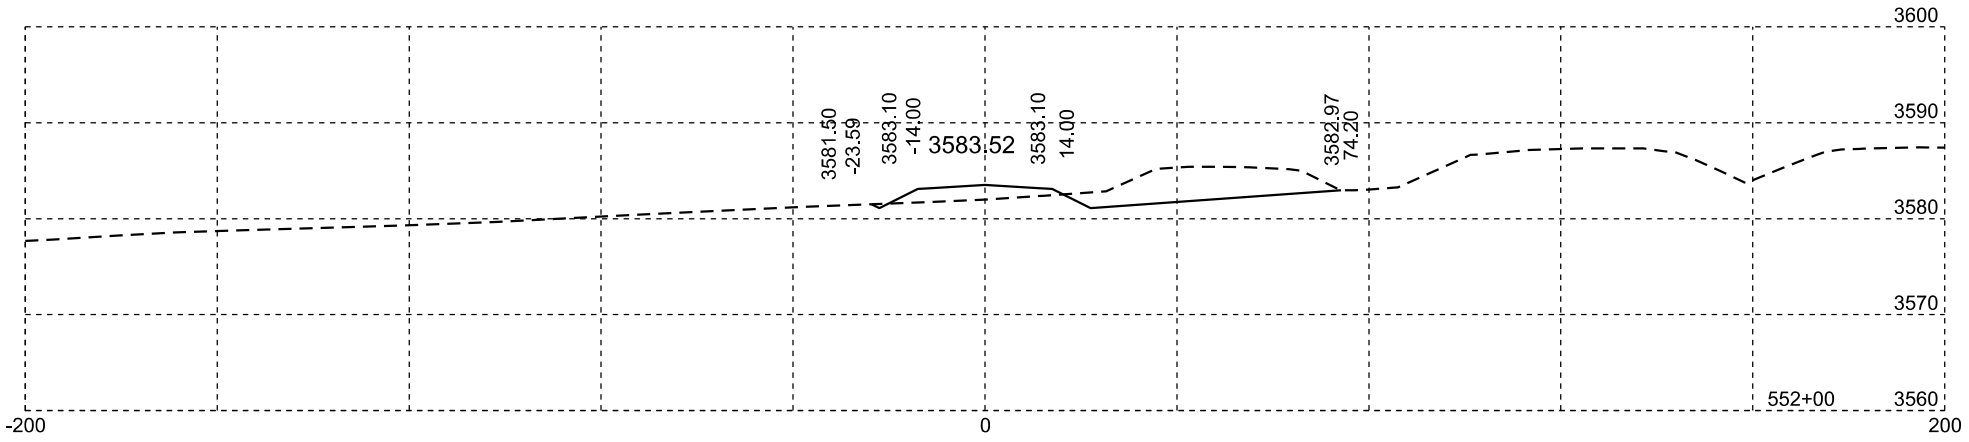

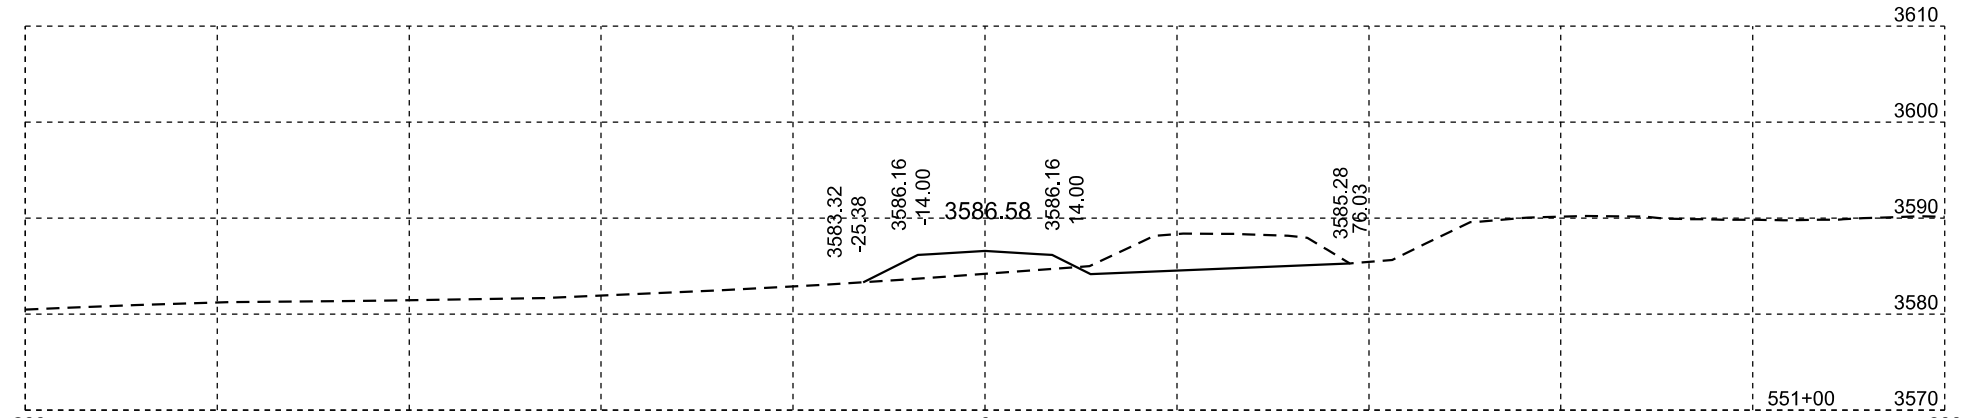

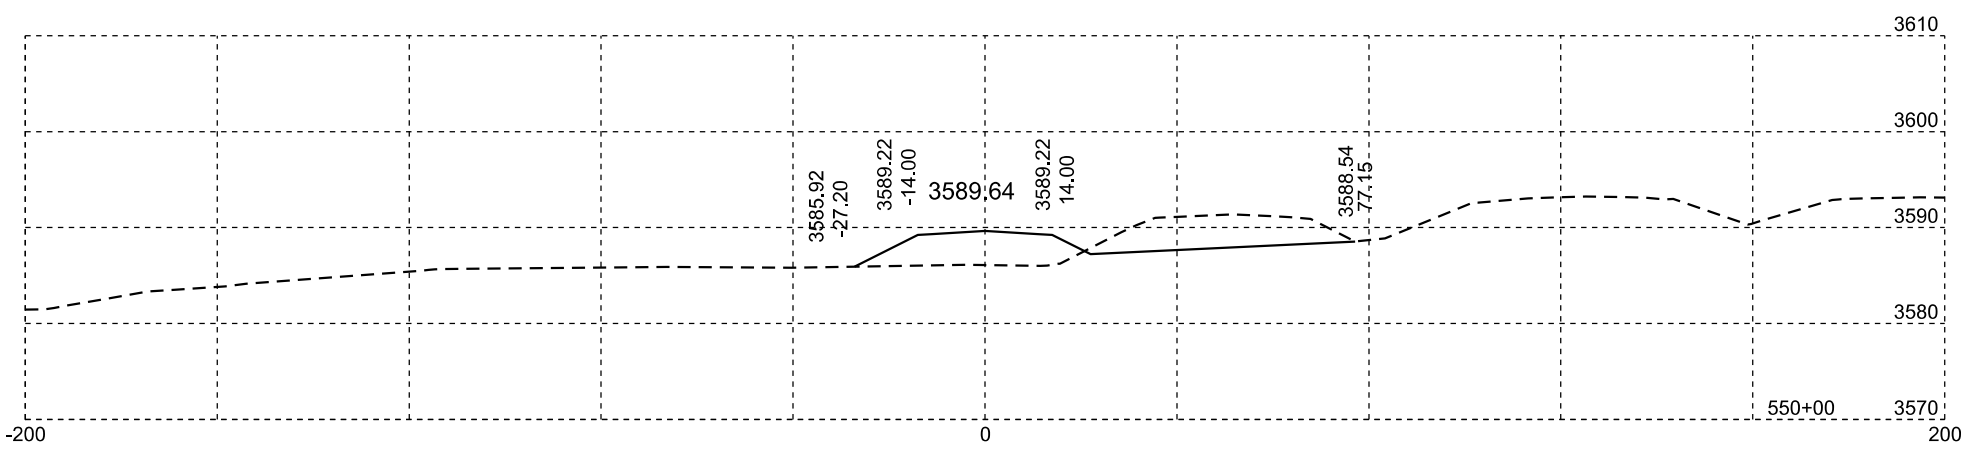

FR10(Clover Place)

Plotting Date: 02/12/2014

STATE OF SOUTH DAKOTA	PROJECT	SHEET NO.	TOTAL SHEETS
	IM 0901(148)40	X60	X84

FR10(Clover Place)

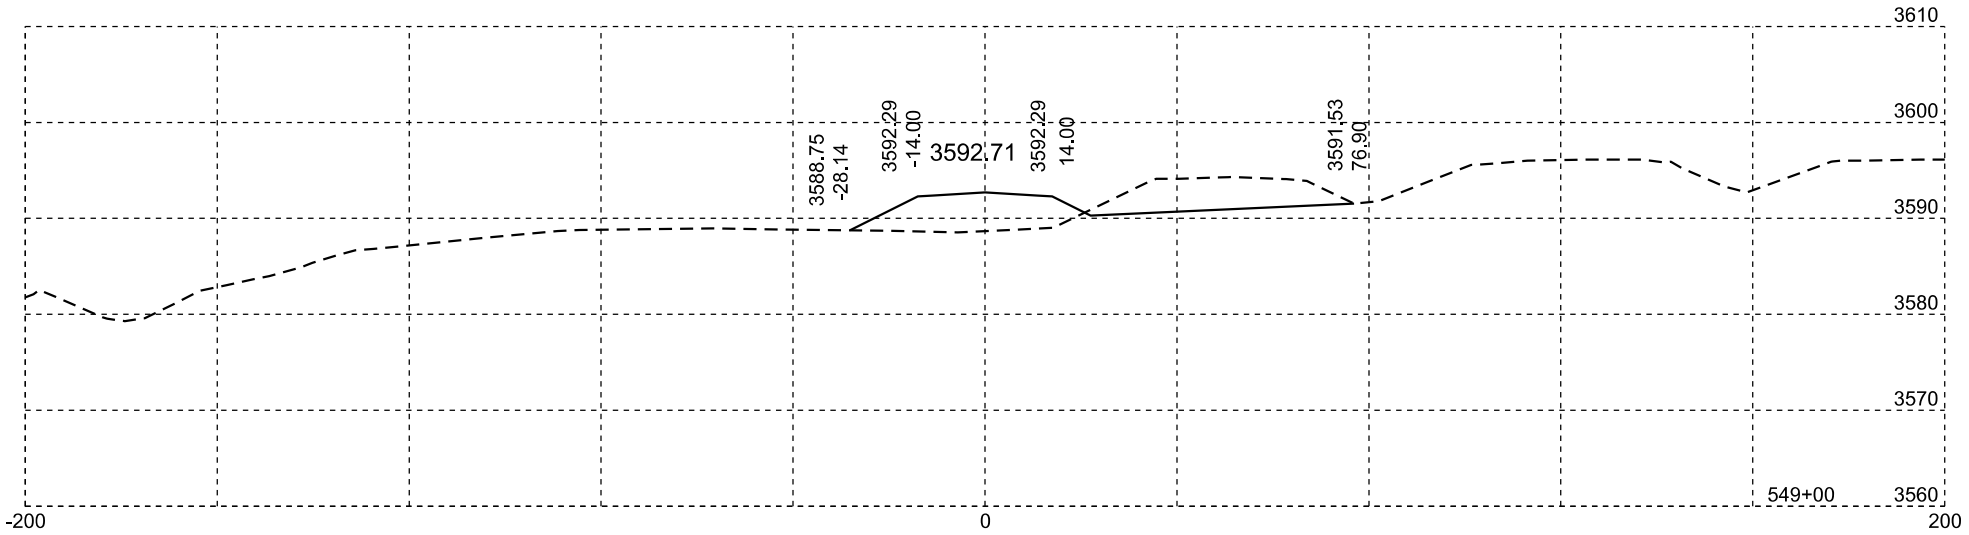

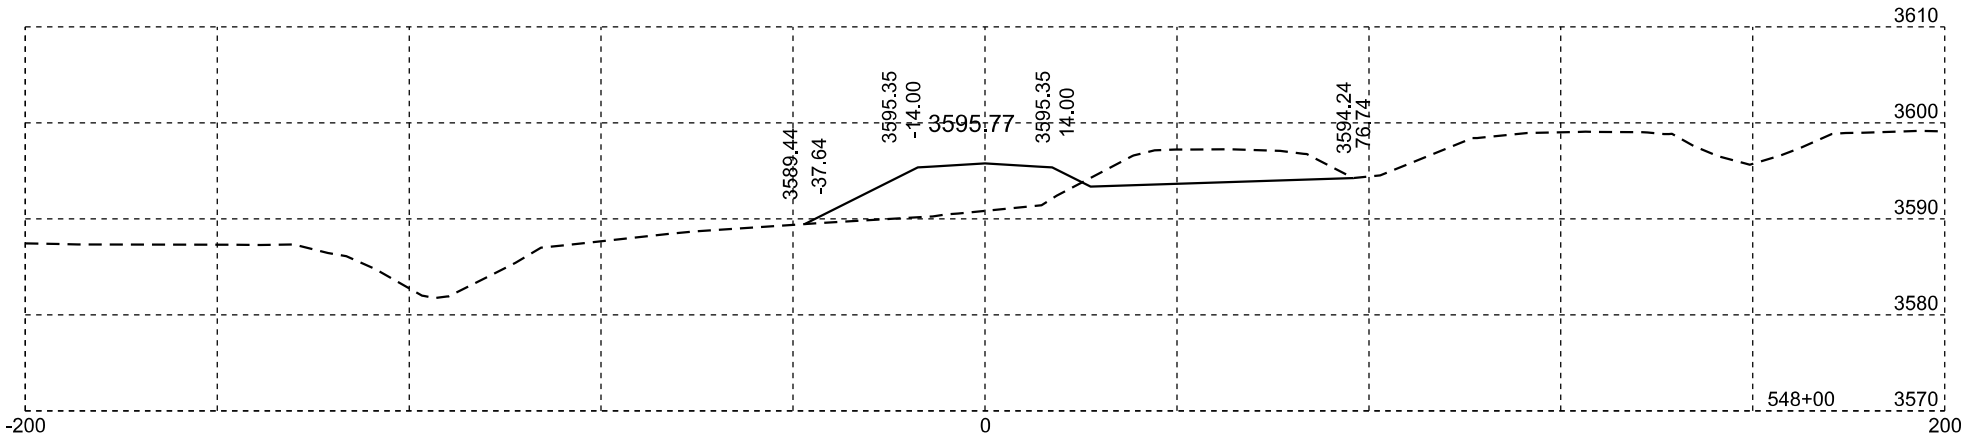

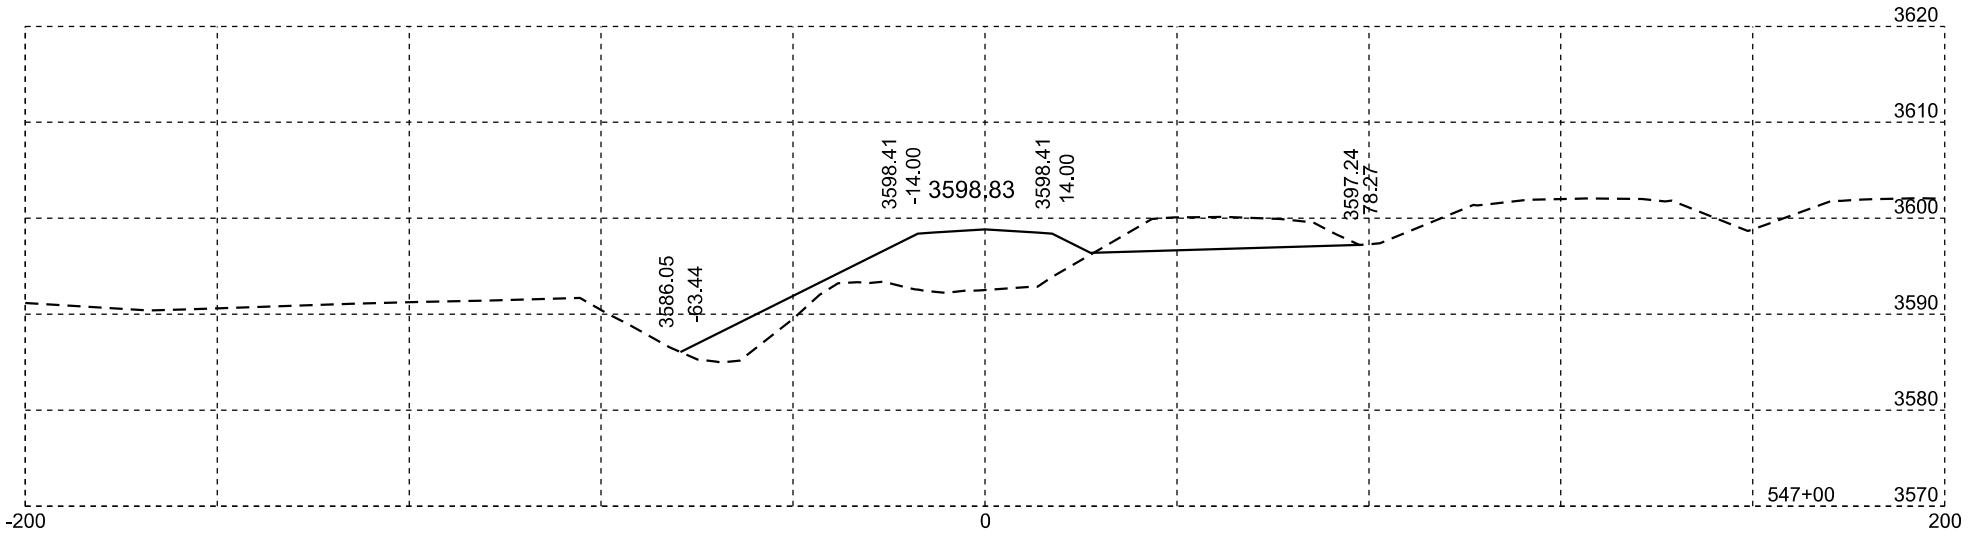

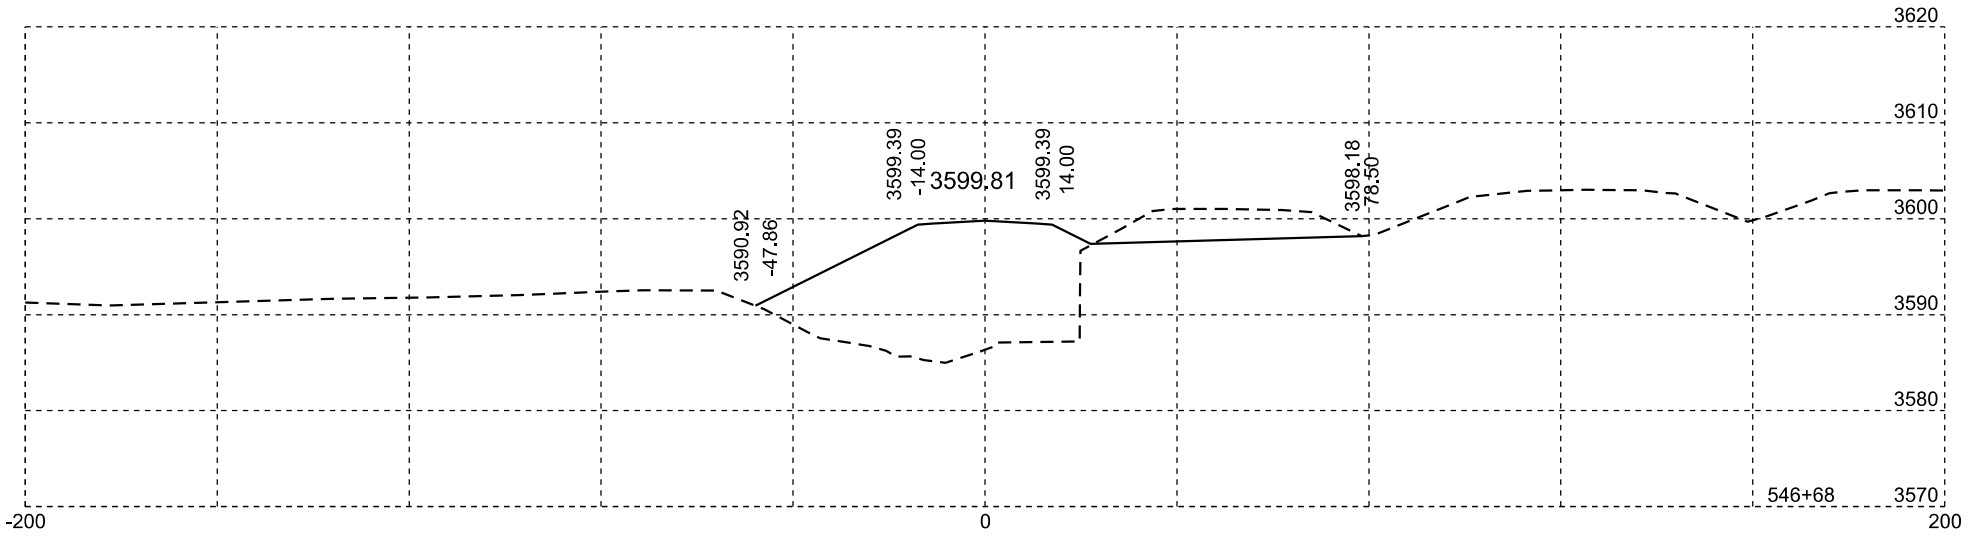

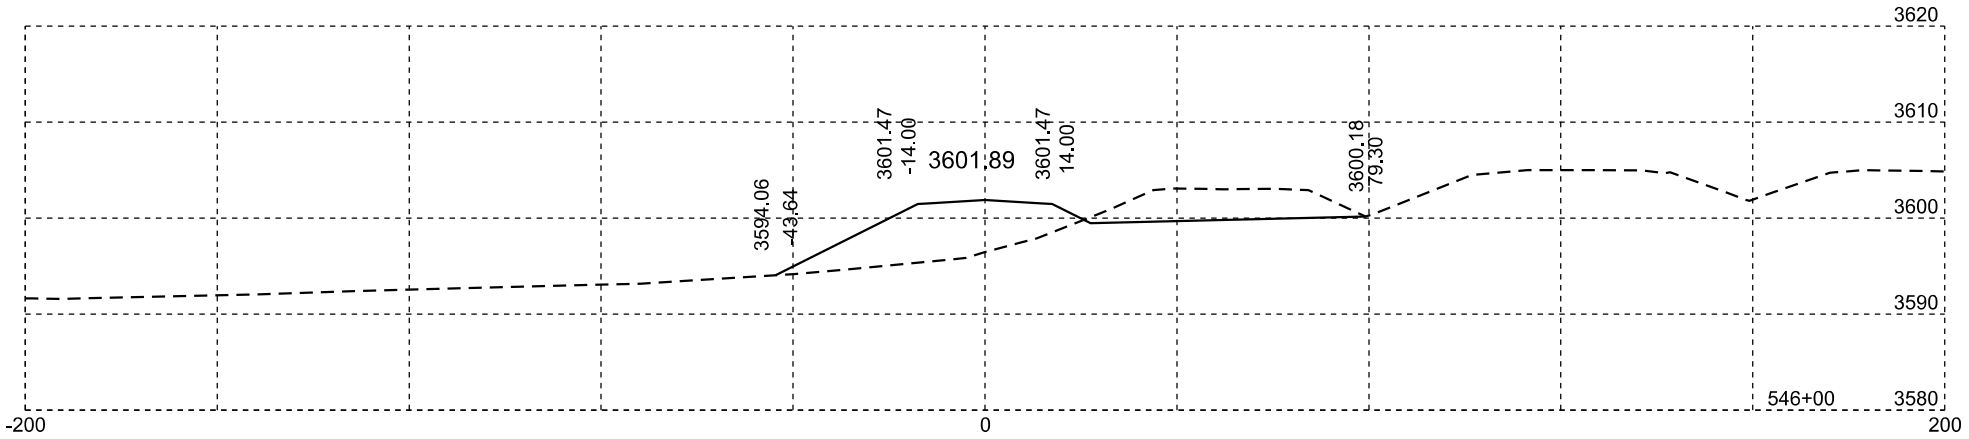

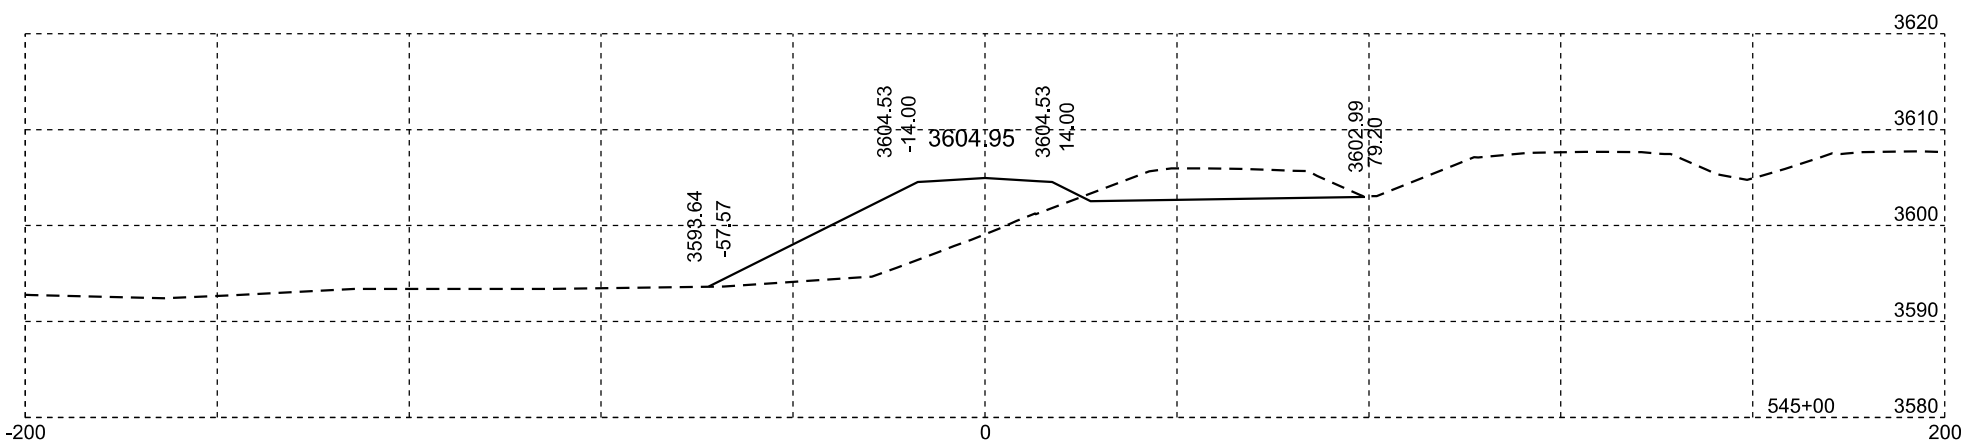

FR10(Clover Place)

Plotting Date: 02/12/2014

STATE OF SOUTH DAKOTA	PROJECT	SHEET NO.	TOTAL SHEETS
	IM 0901(148)40	X61	X84

FR10(Clover Place)

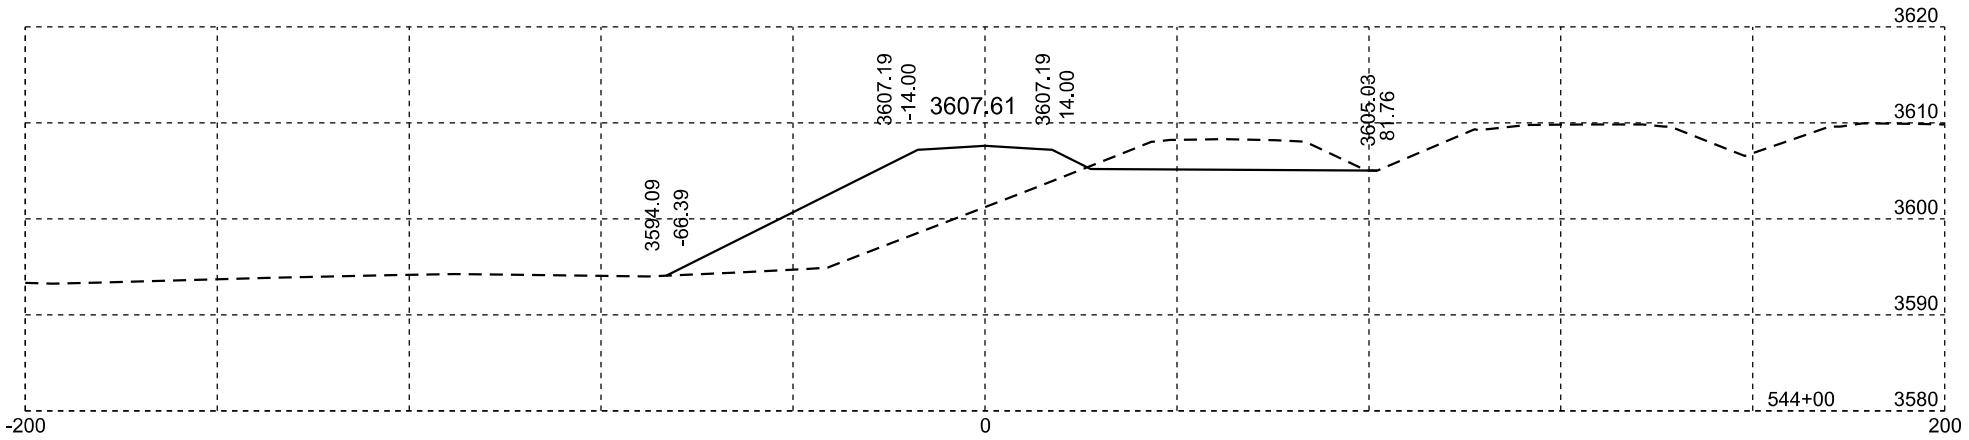

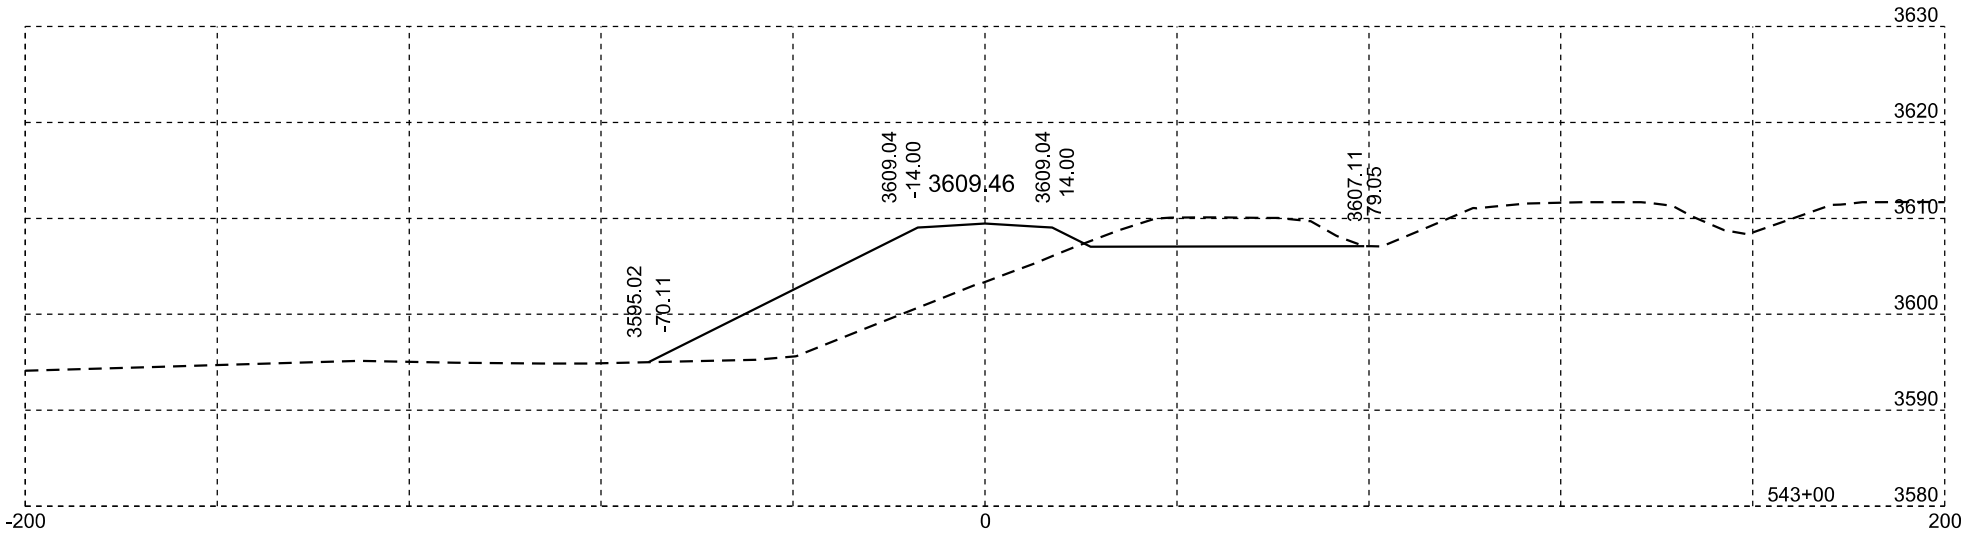

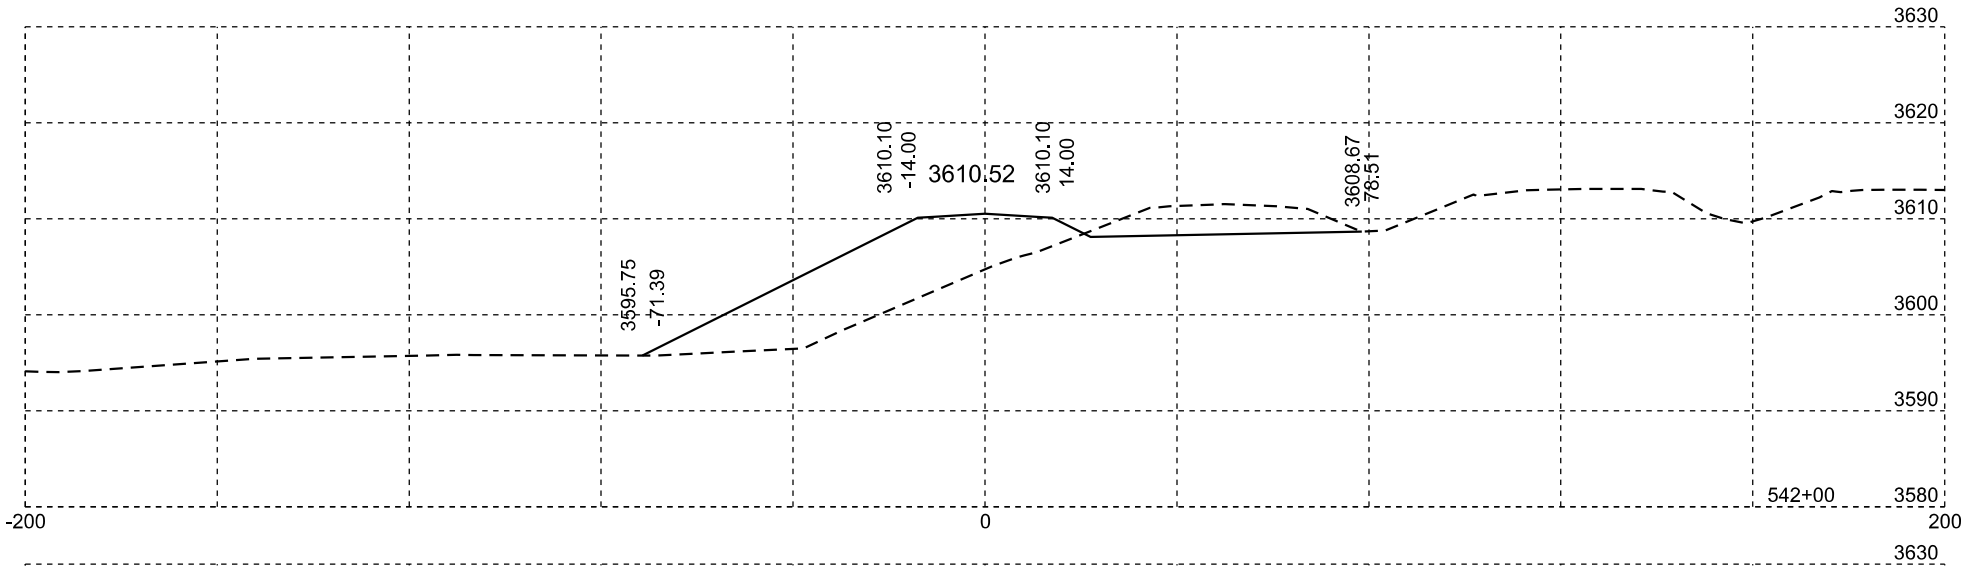

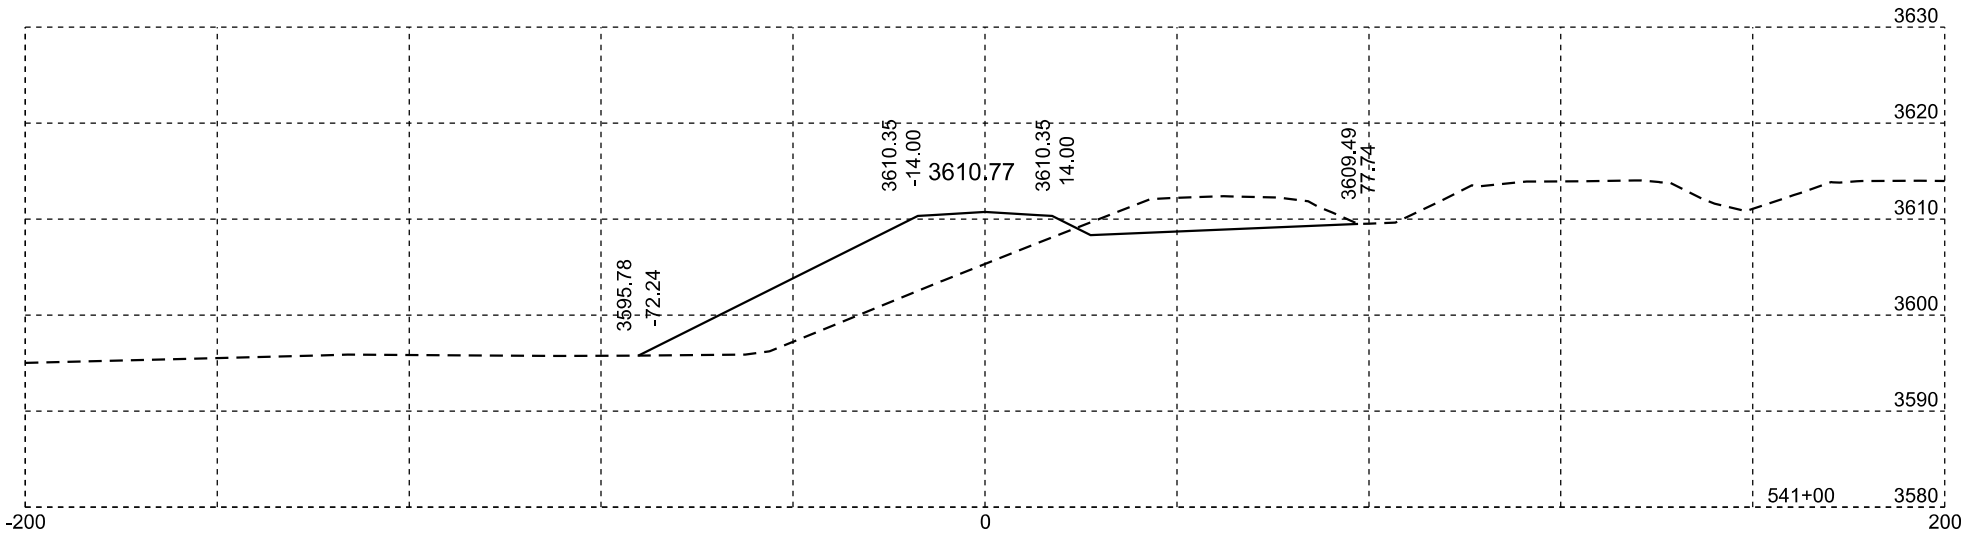

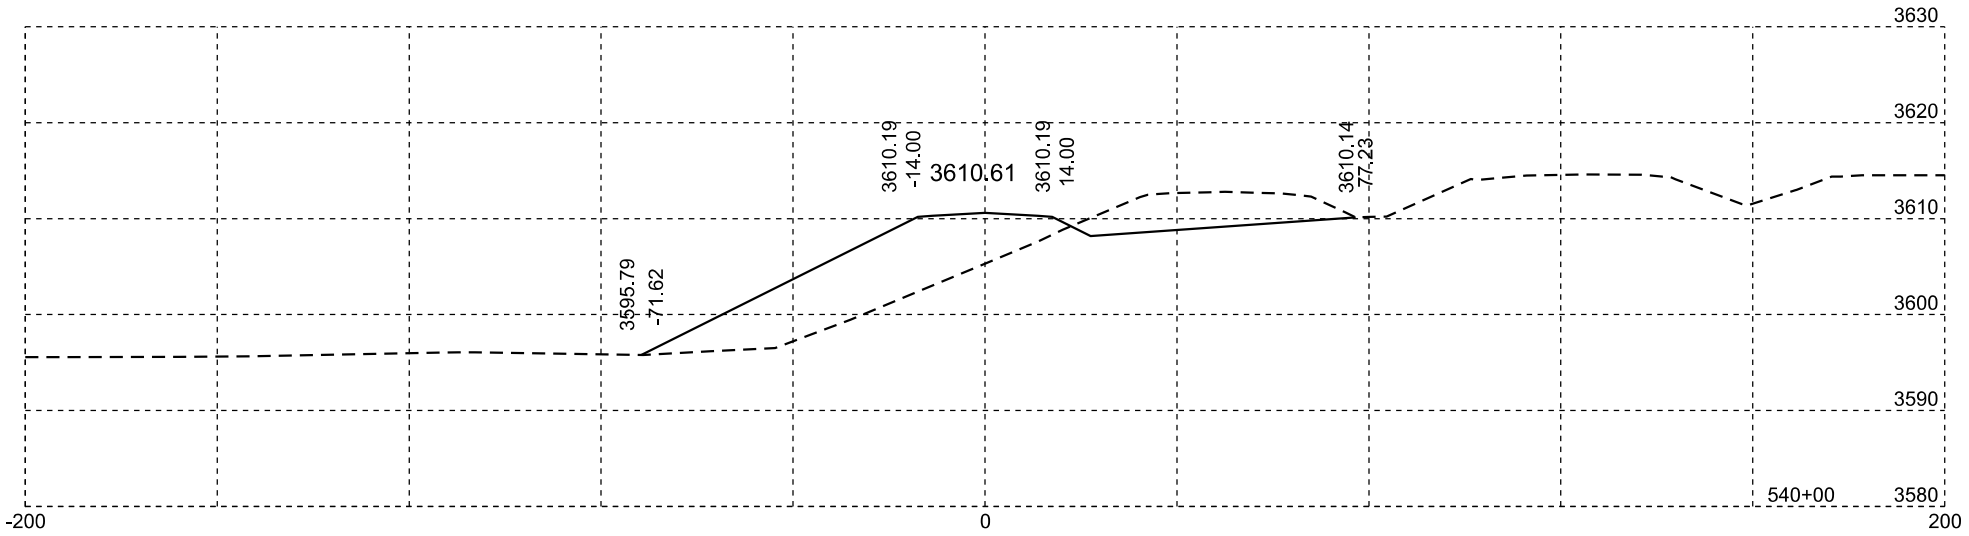

FR10(Clover Place)

Plotting Date: 02/12/2014

STATE OF SOUTH DAKOTA	PROJECT	SHEET NO.	TOTAL SHEETS
	IM 0901(148)40	X62	X84

FR10(Clover Place)

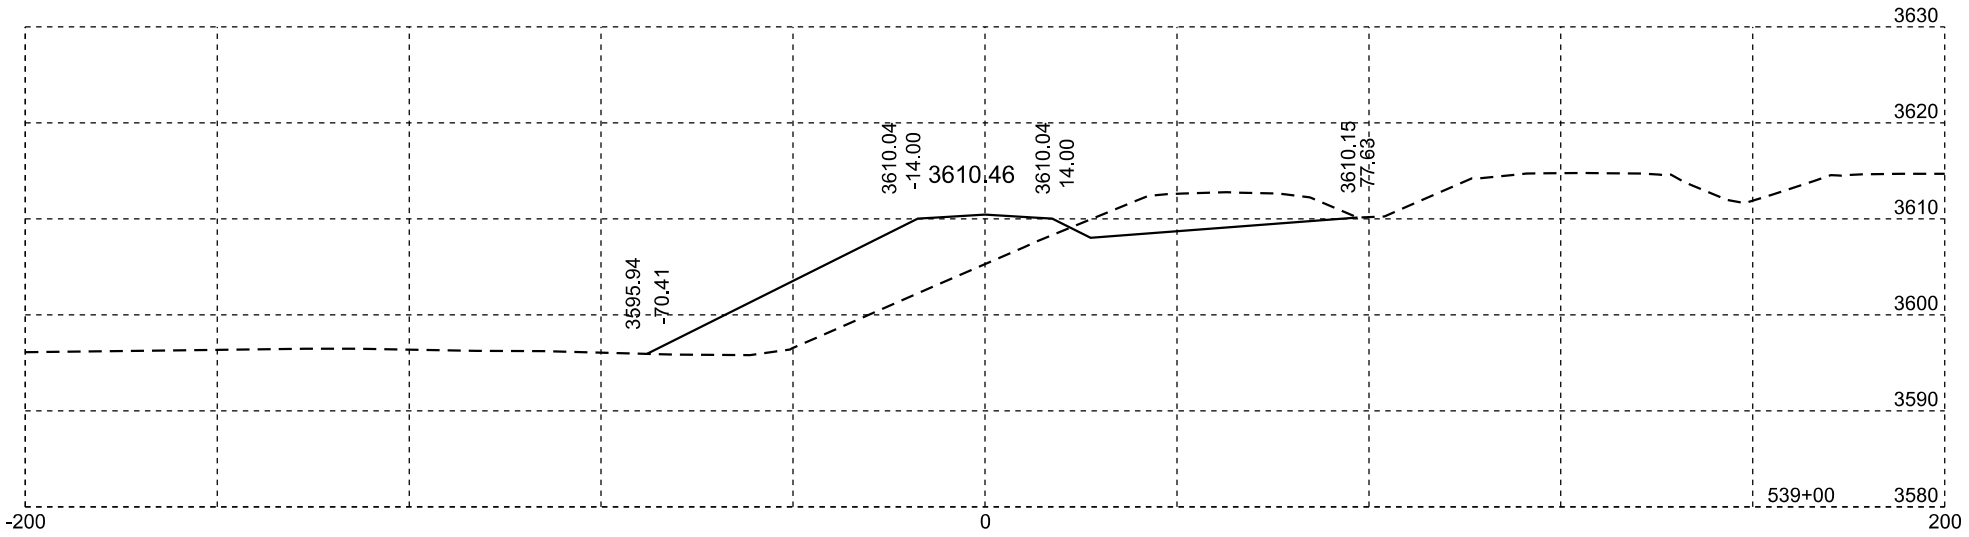

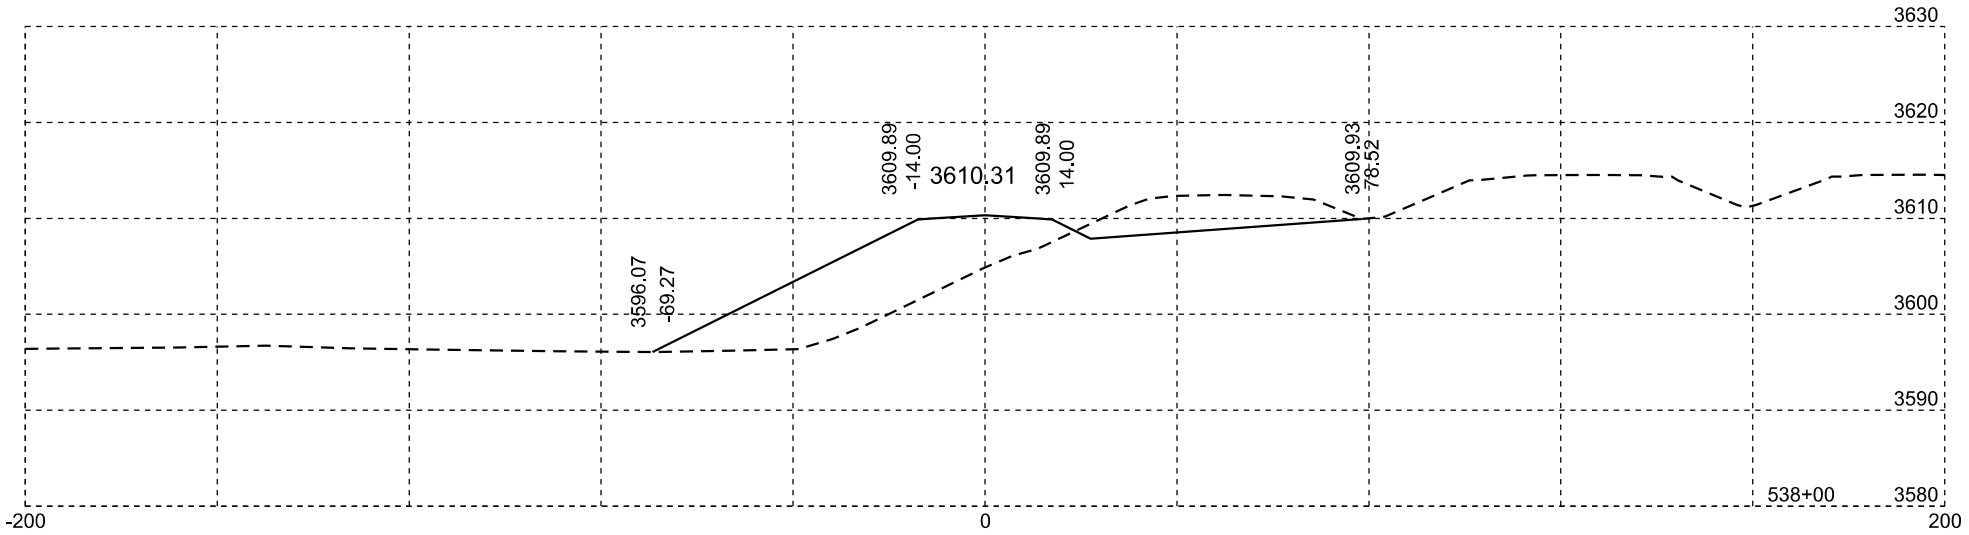

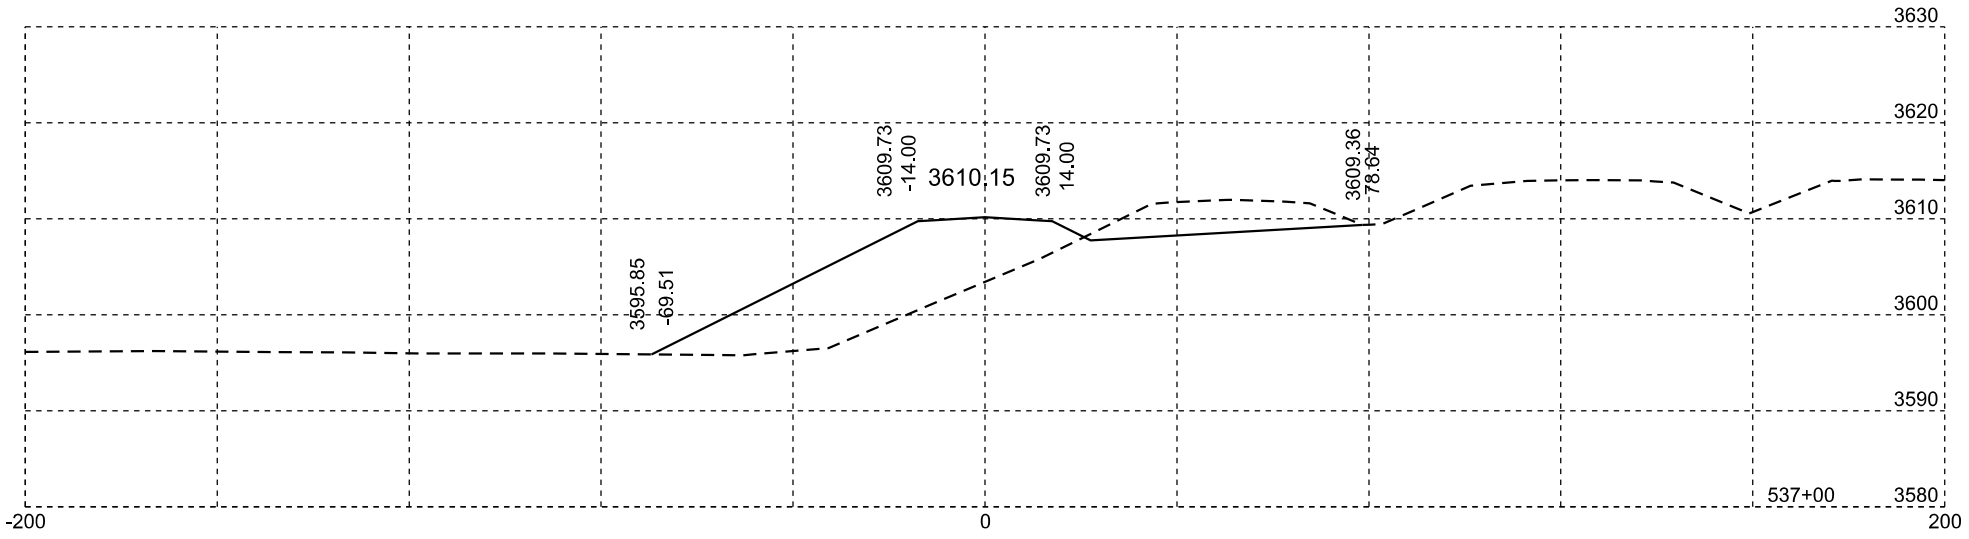

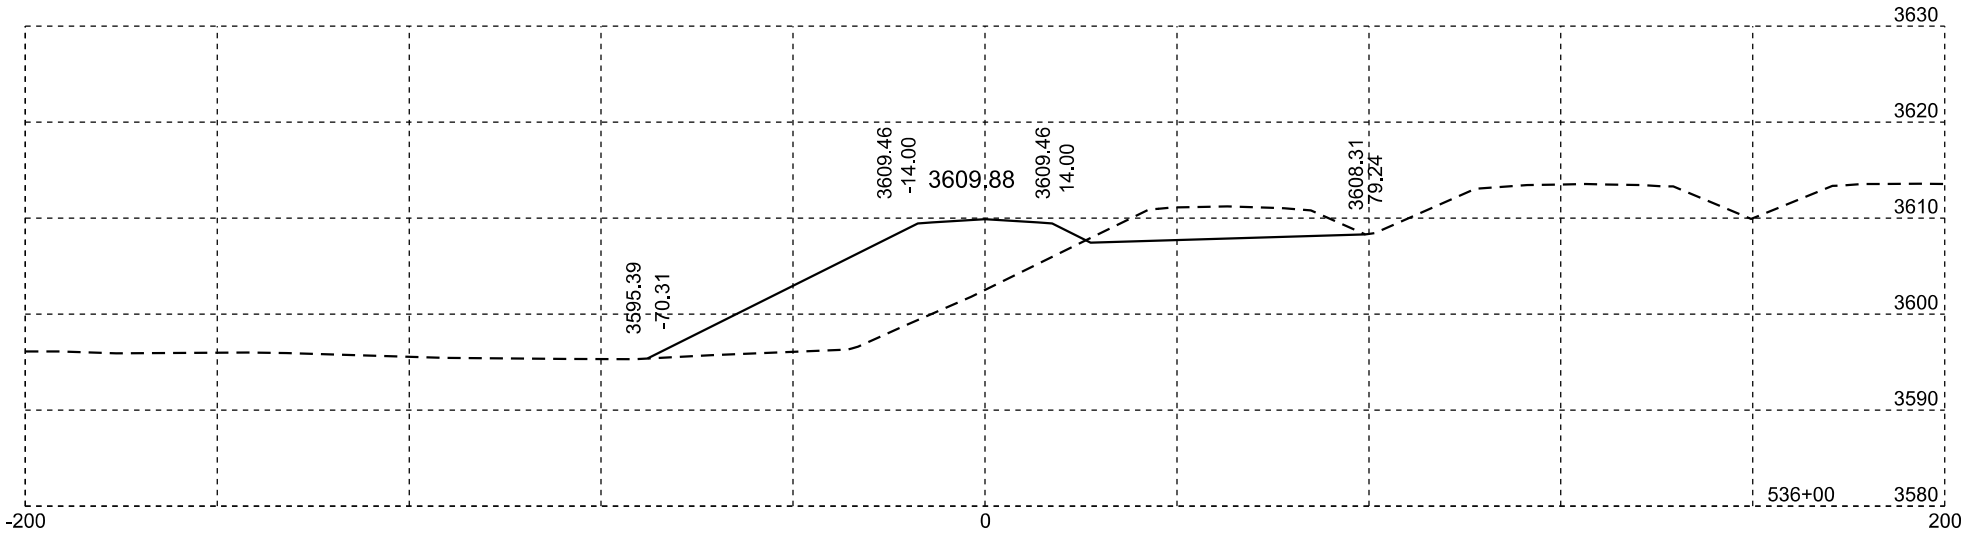

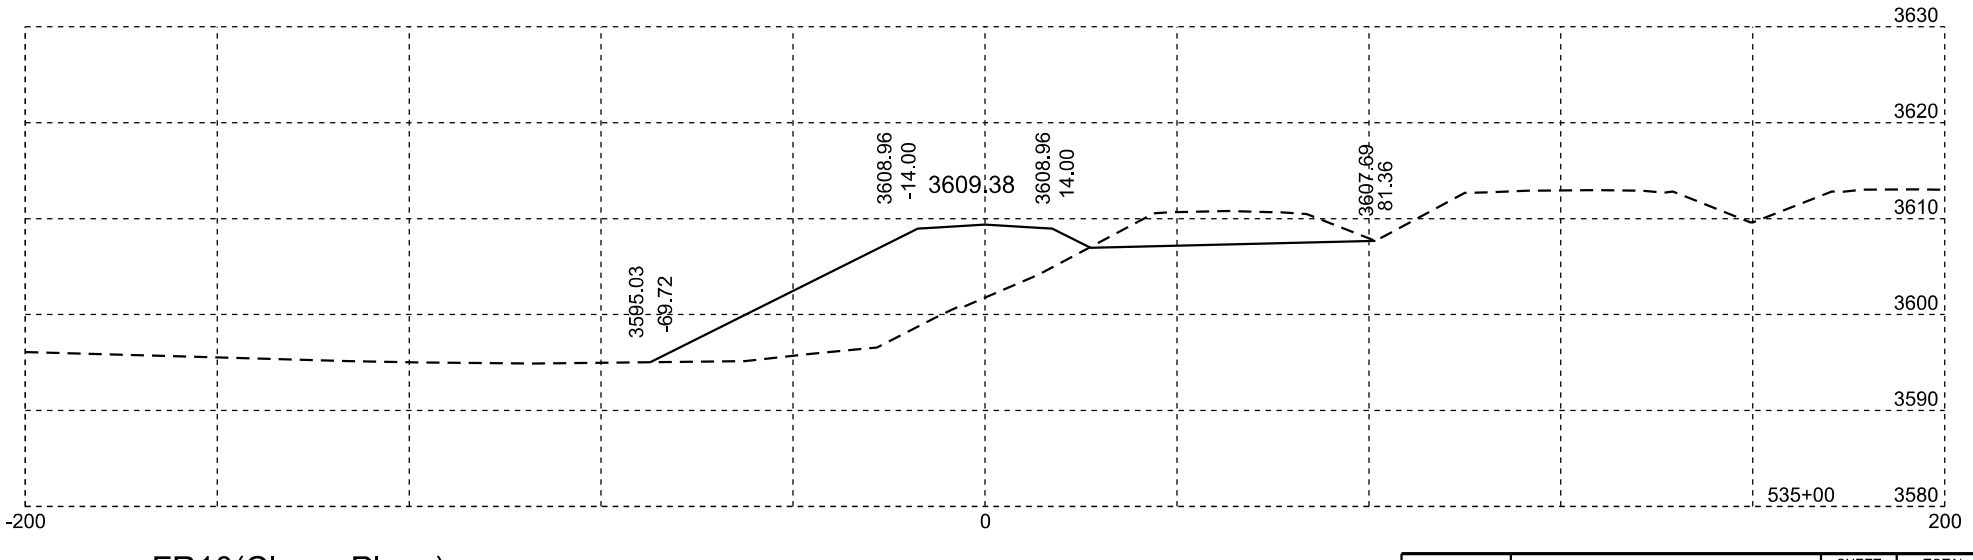

FR10(Clover Place)

Plotting Date: 02/12/2014

STATE OF SOUTH DAKOTA	PROJECT	SHEET NO.	TOTAL SHEETS
	IM 0901(148)40	X63	X84

FR10(Clover Place)

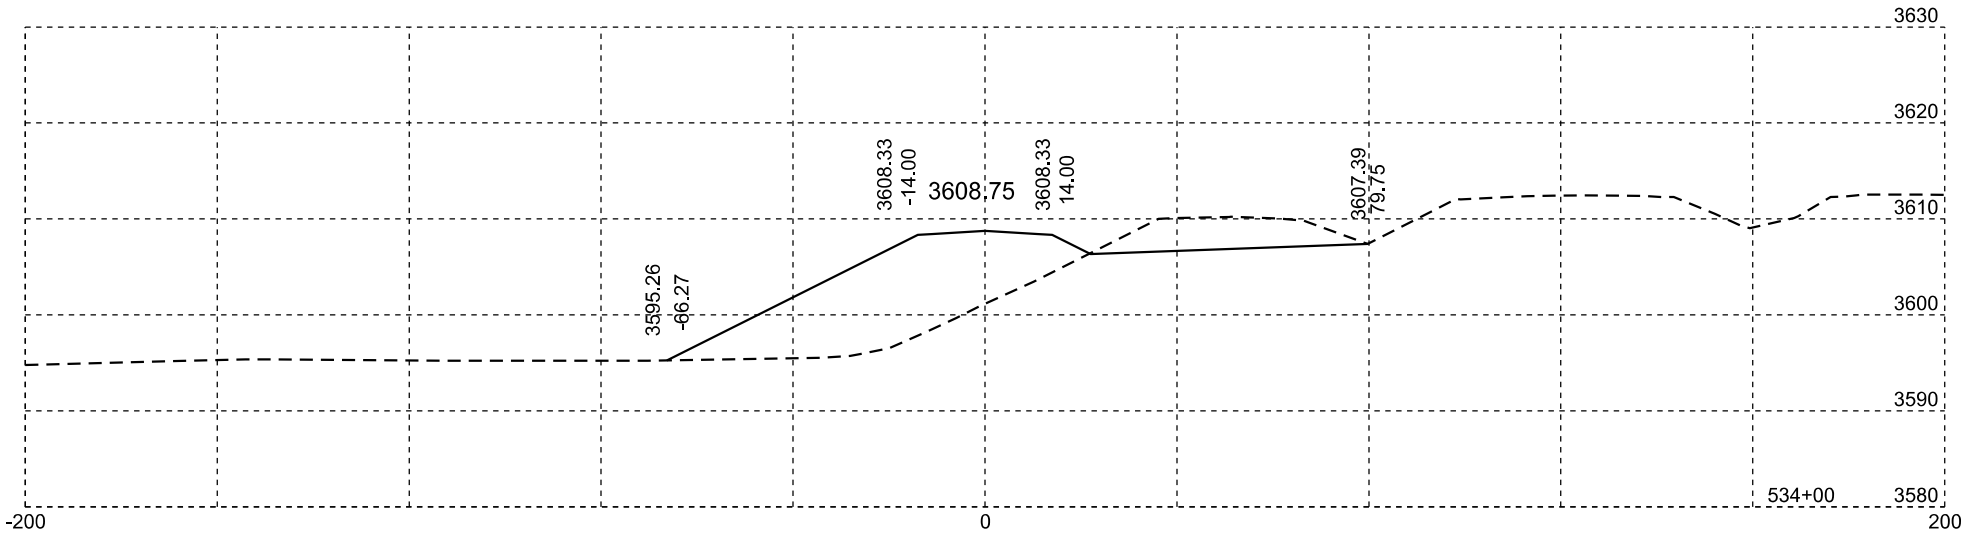

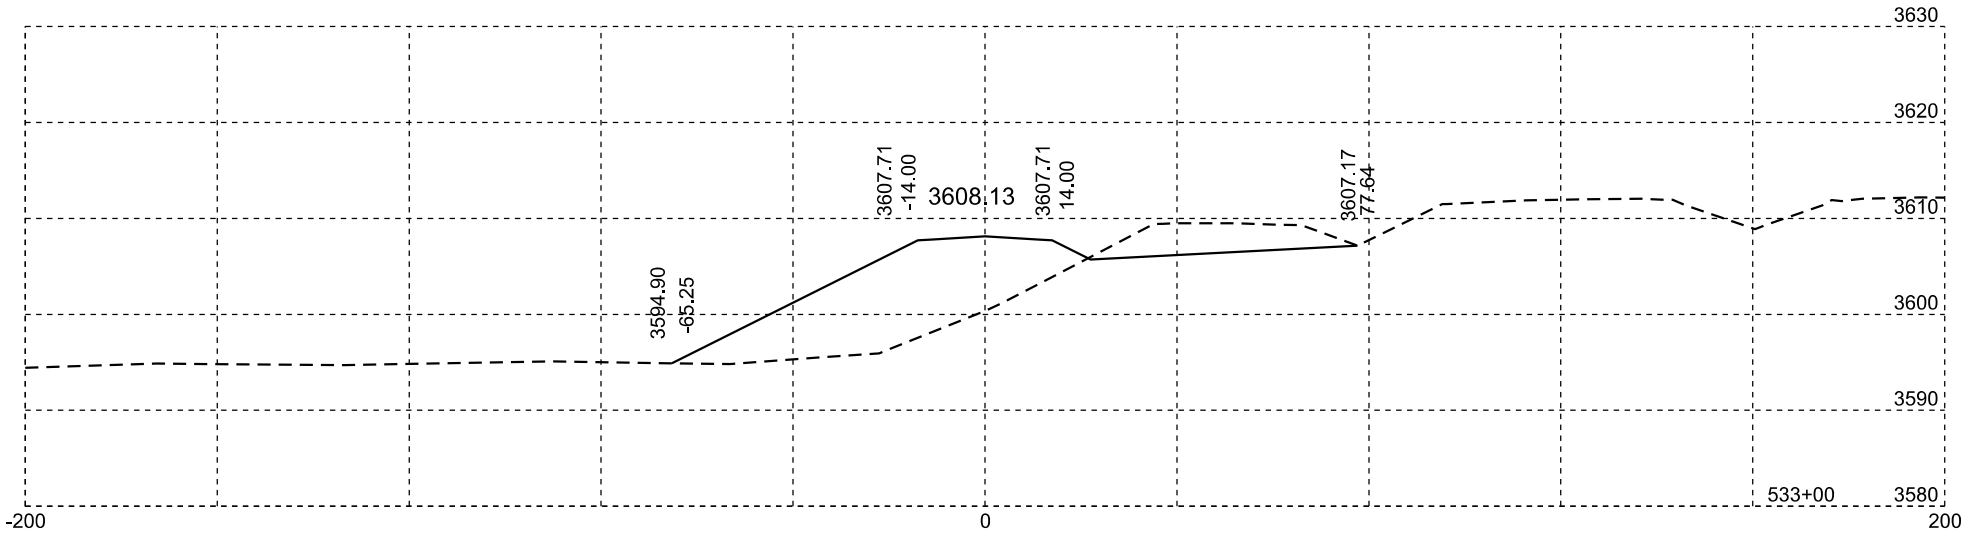

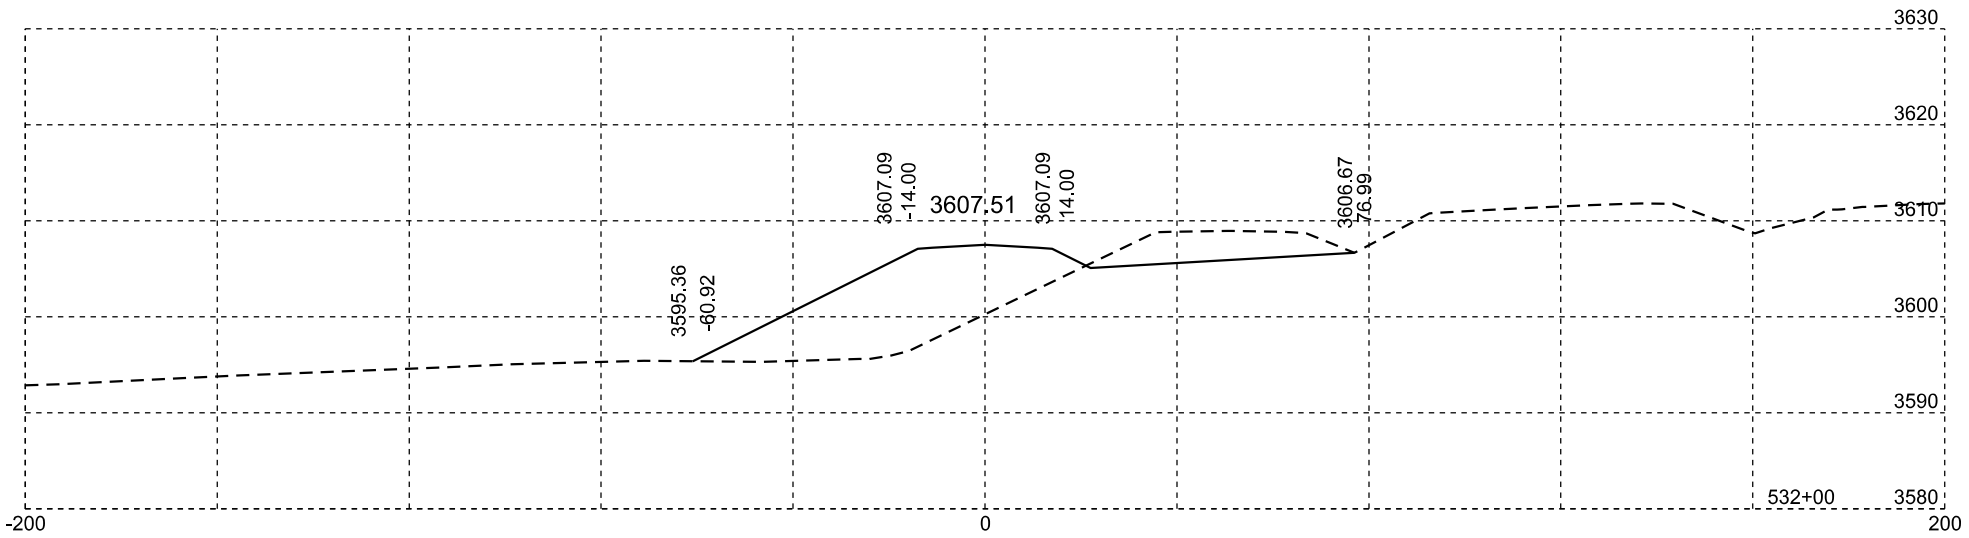

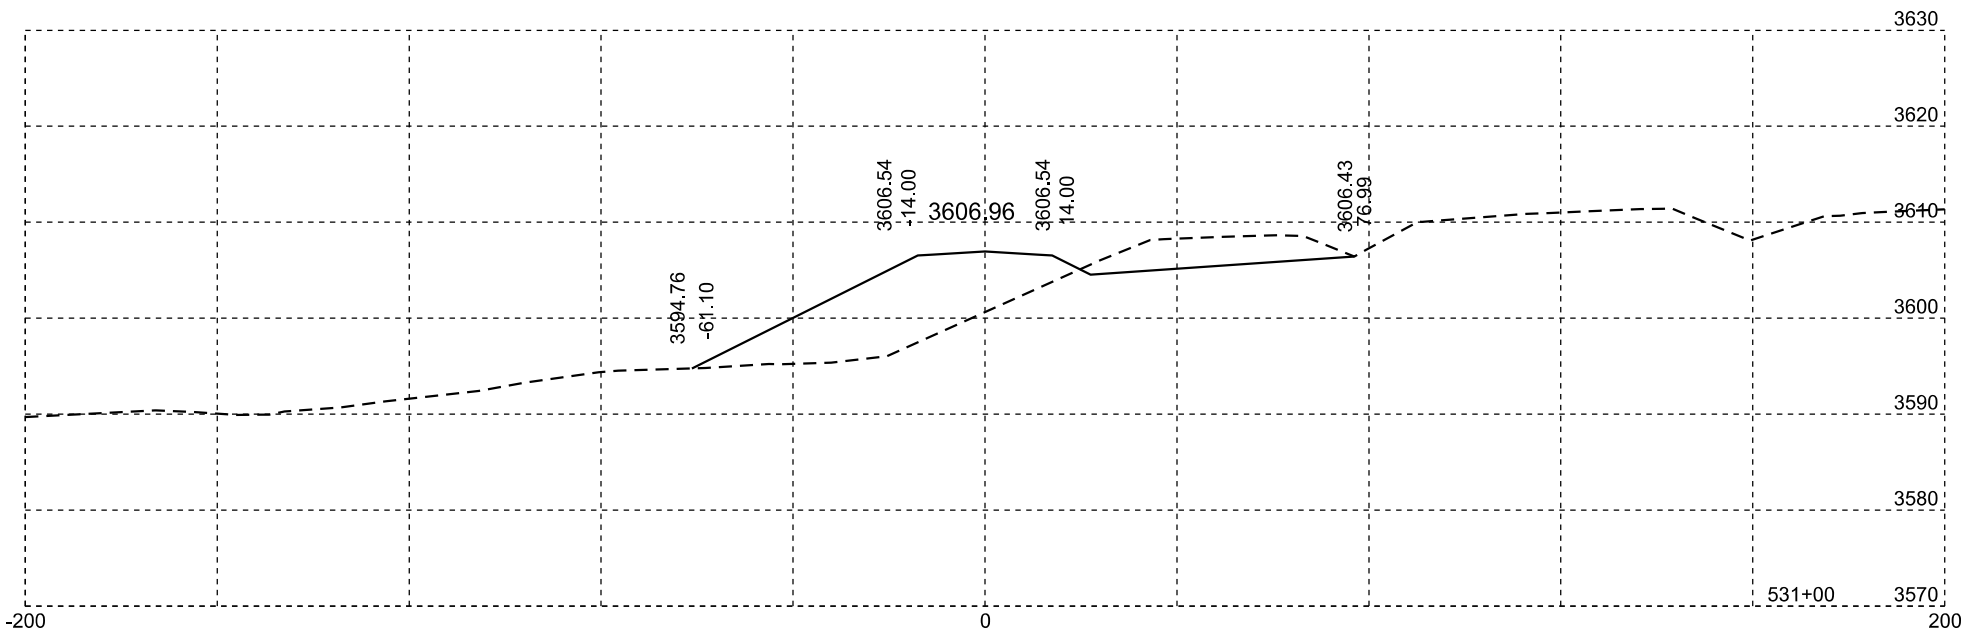

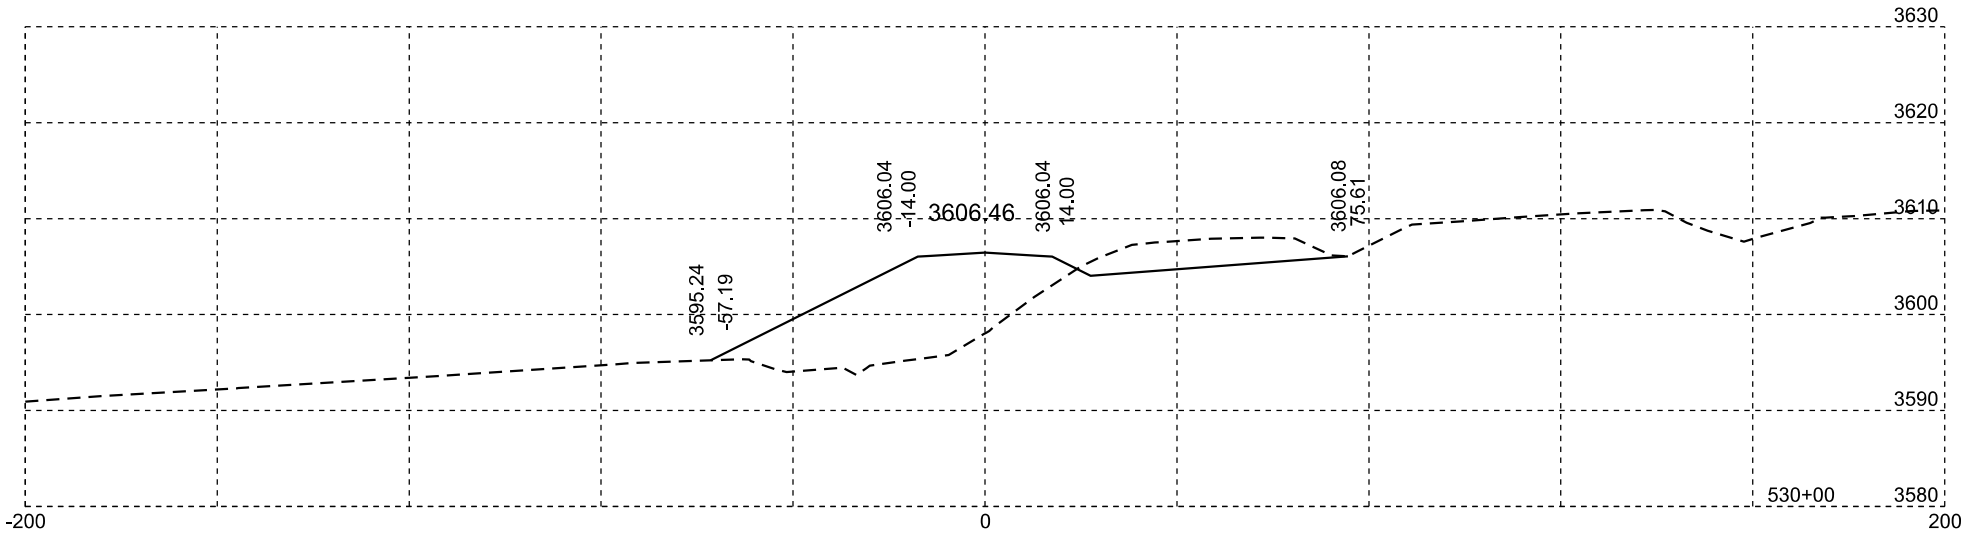

FR10(Clover Place)

Plotting Date: 02/12/2014

STATE OF SOUTH DAKOTA	PROJECT	SHEET NO.	TOTAL SHEETS
	IM 0901(148)40	X64	X84

FR10(Clover Place)

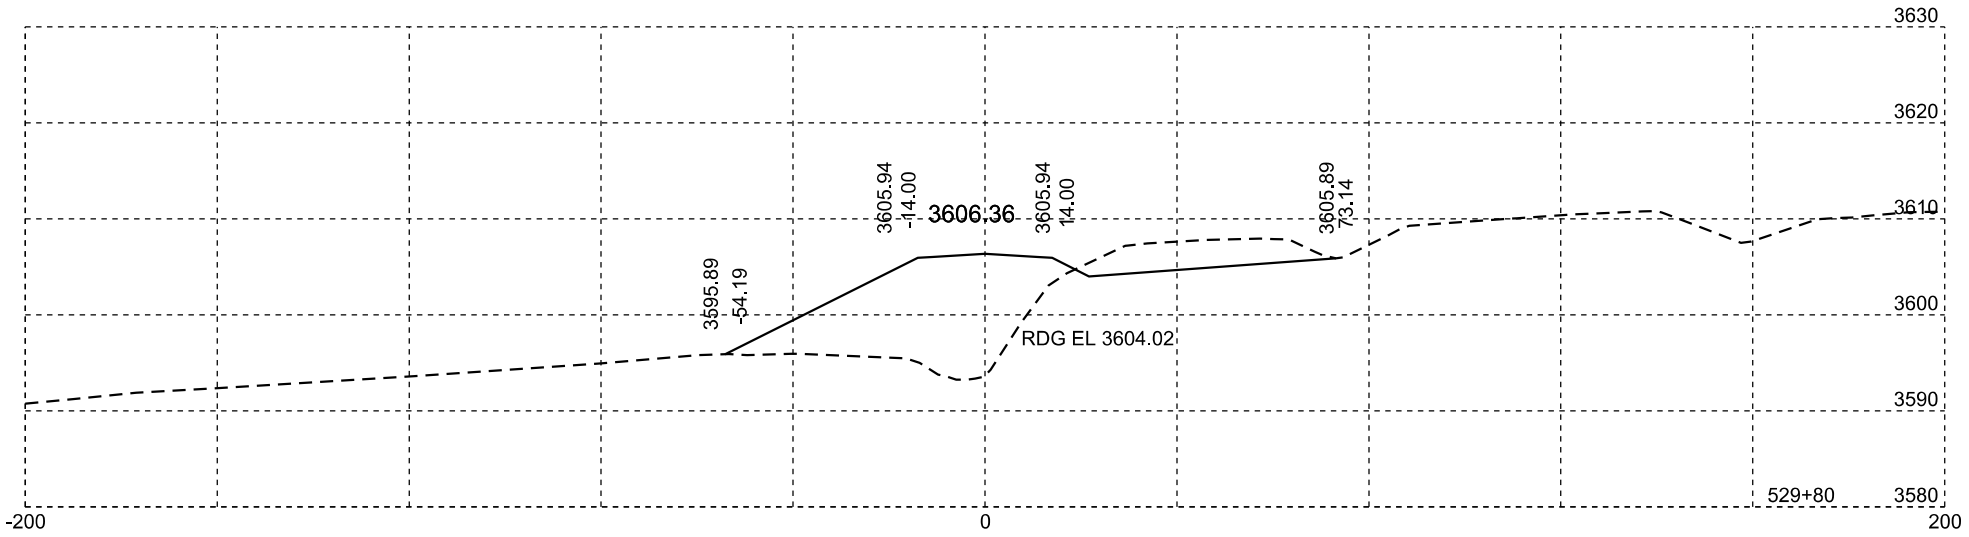

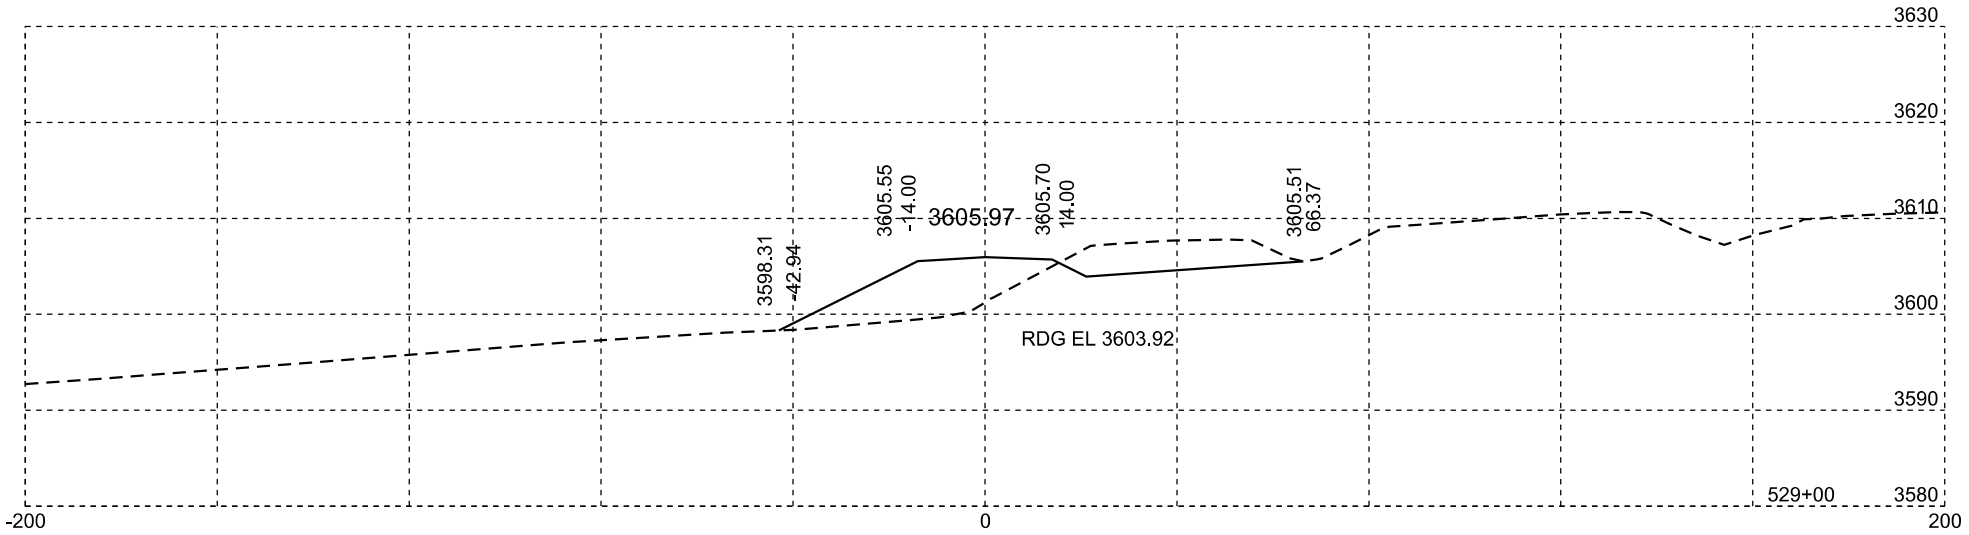

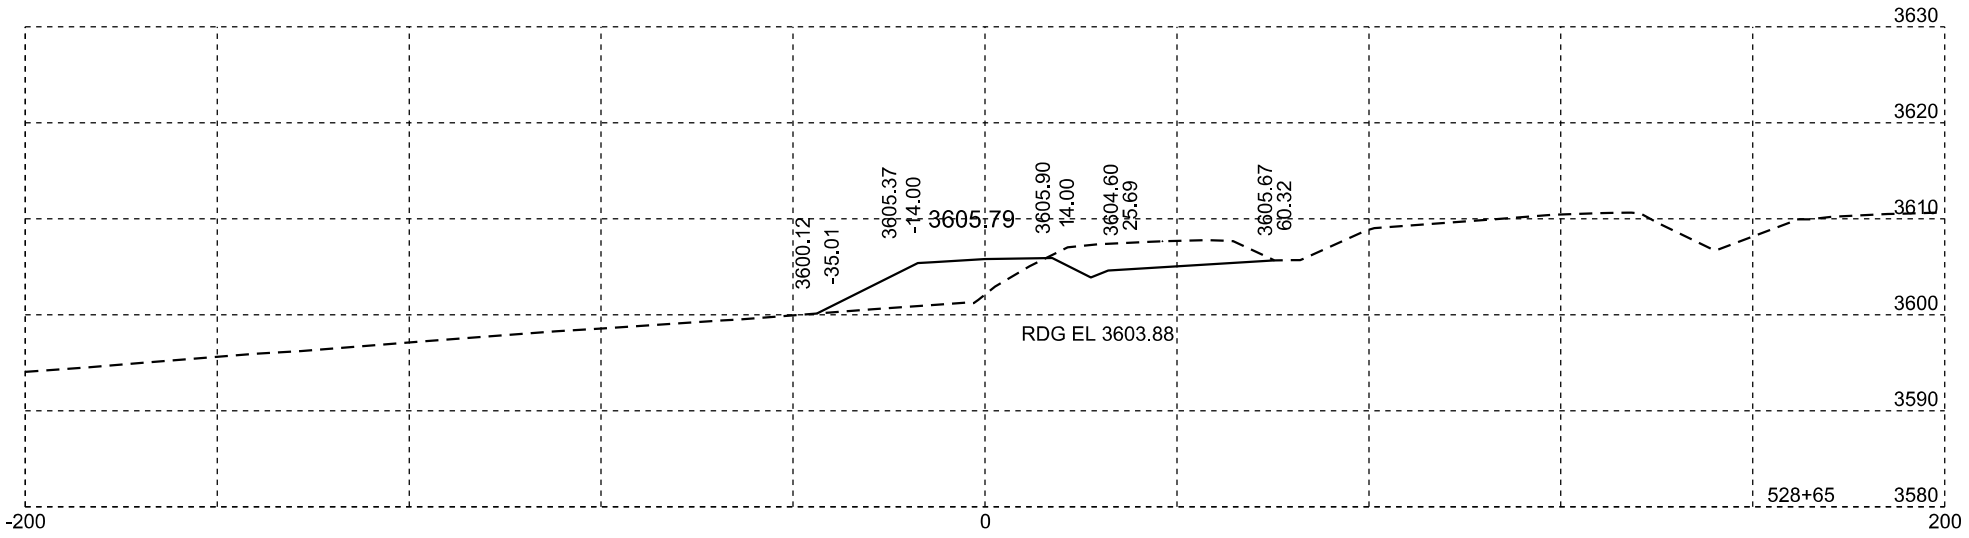

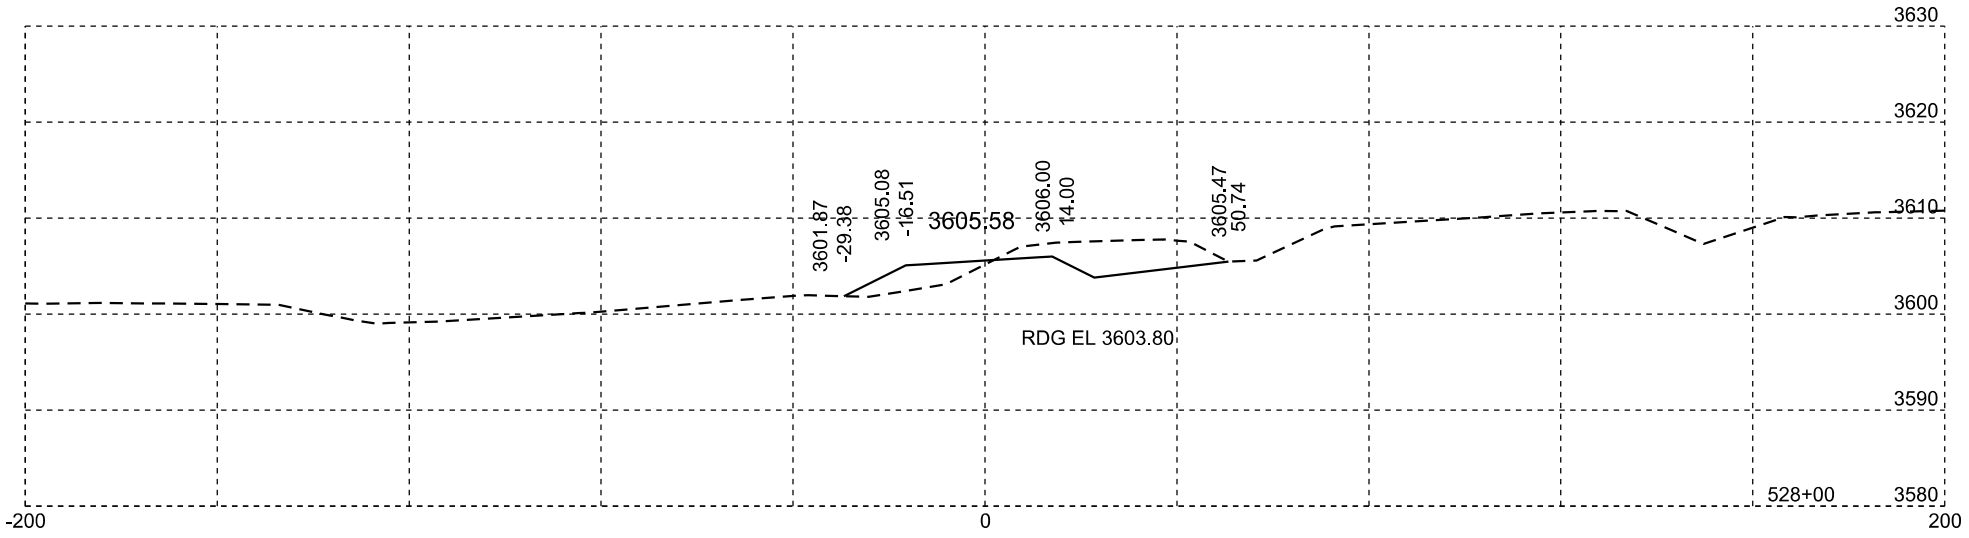

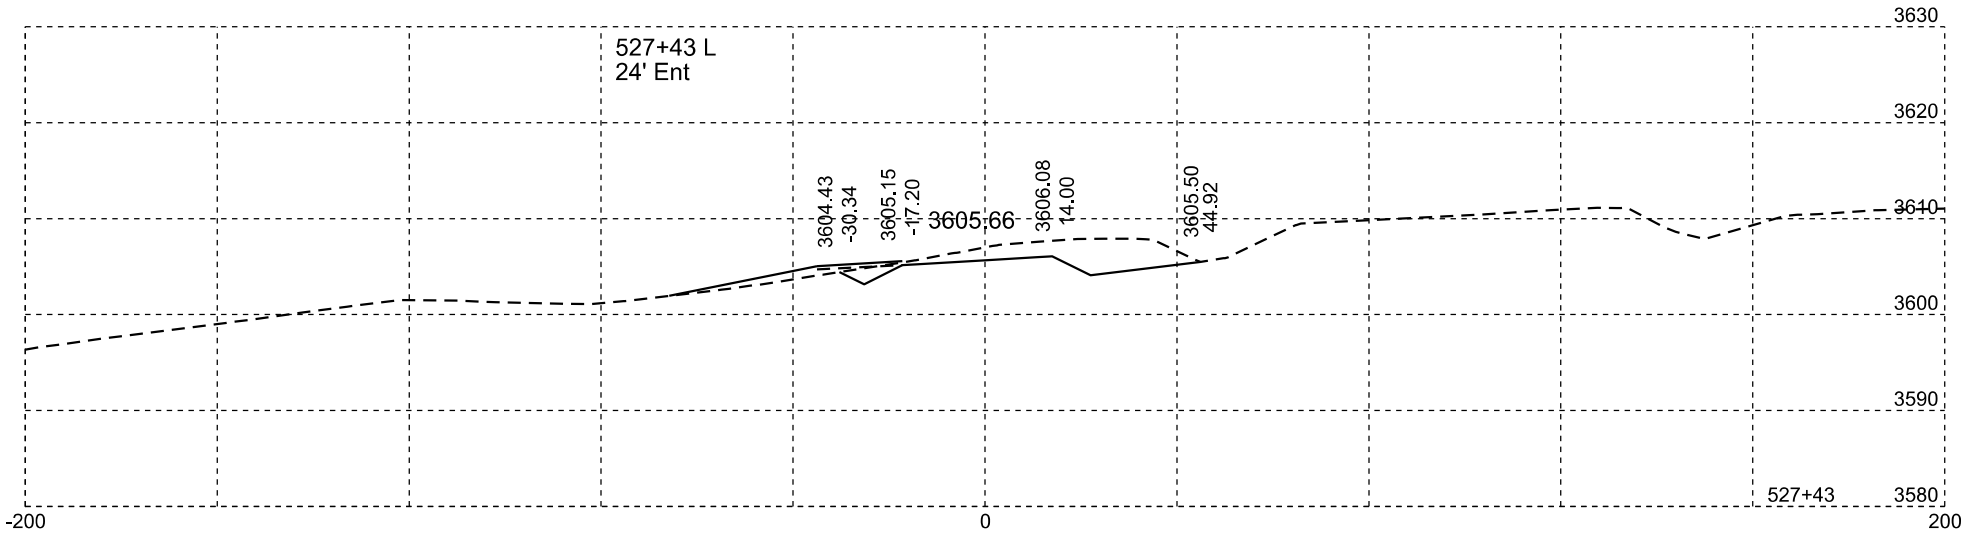

FR10(Clover Place)

Plotting Date: 06/27/2014

STATE OF SOUTH DAKOTA	PROJECT	SHEET NO.	TOTAL SHEETS
	IM 0901(148)40	X41	X84

FR10(Clover Place)

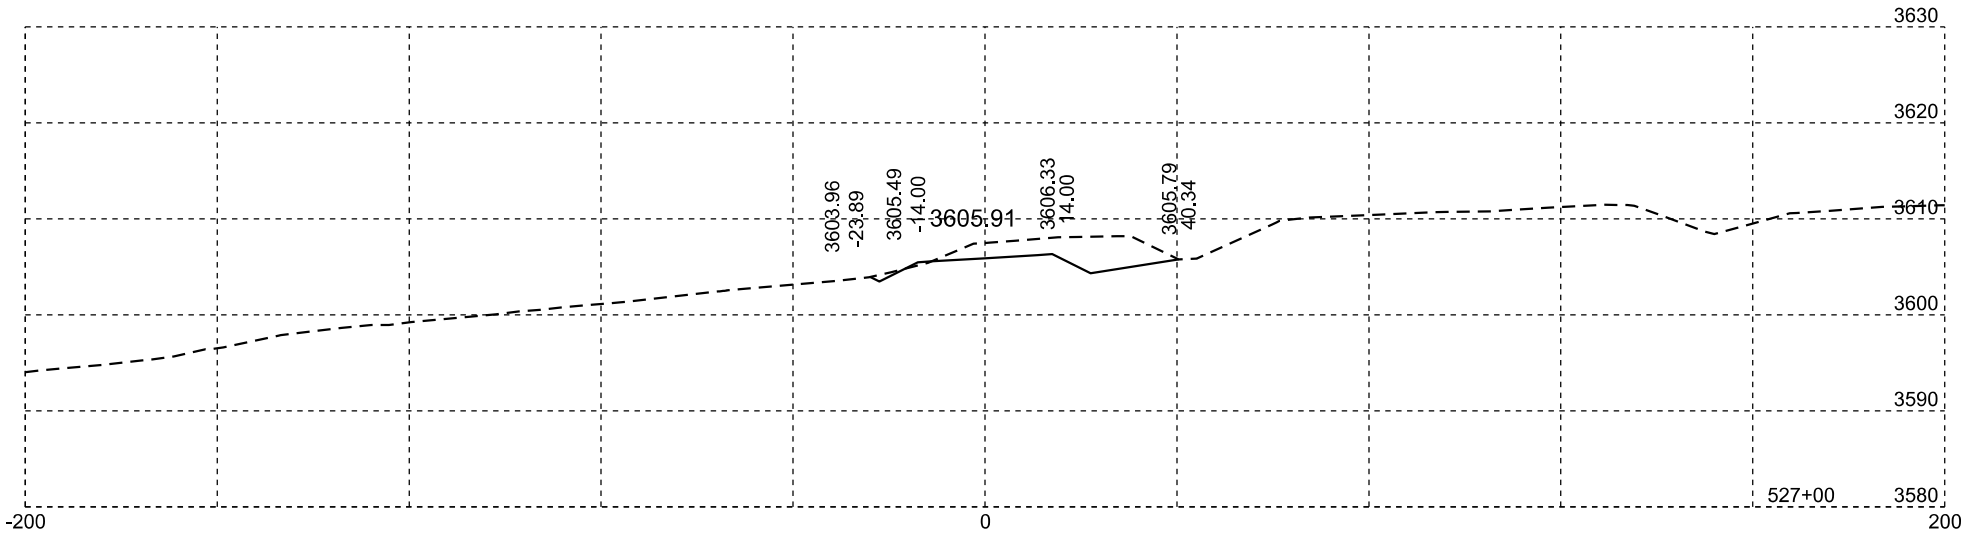

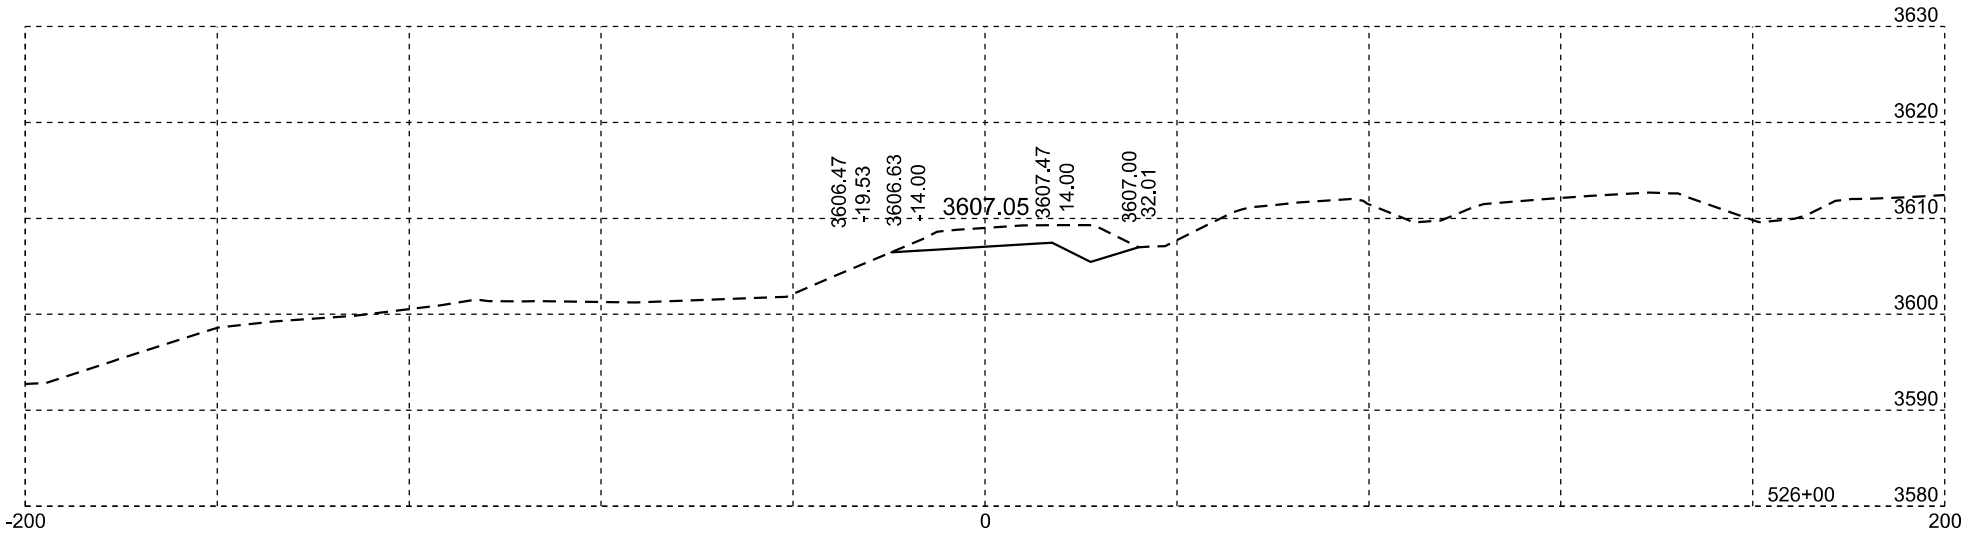

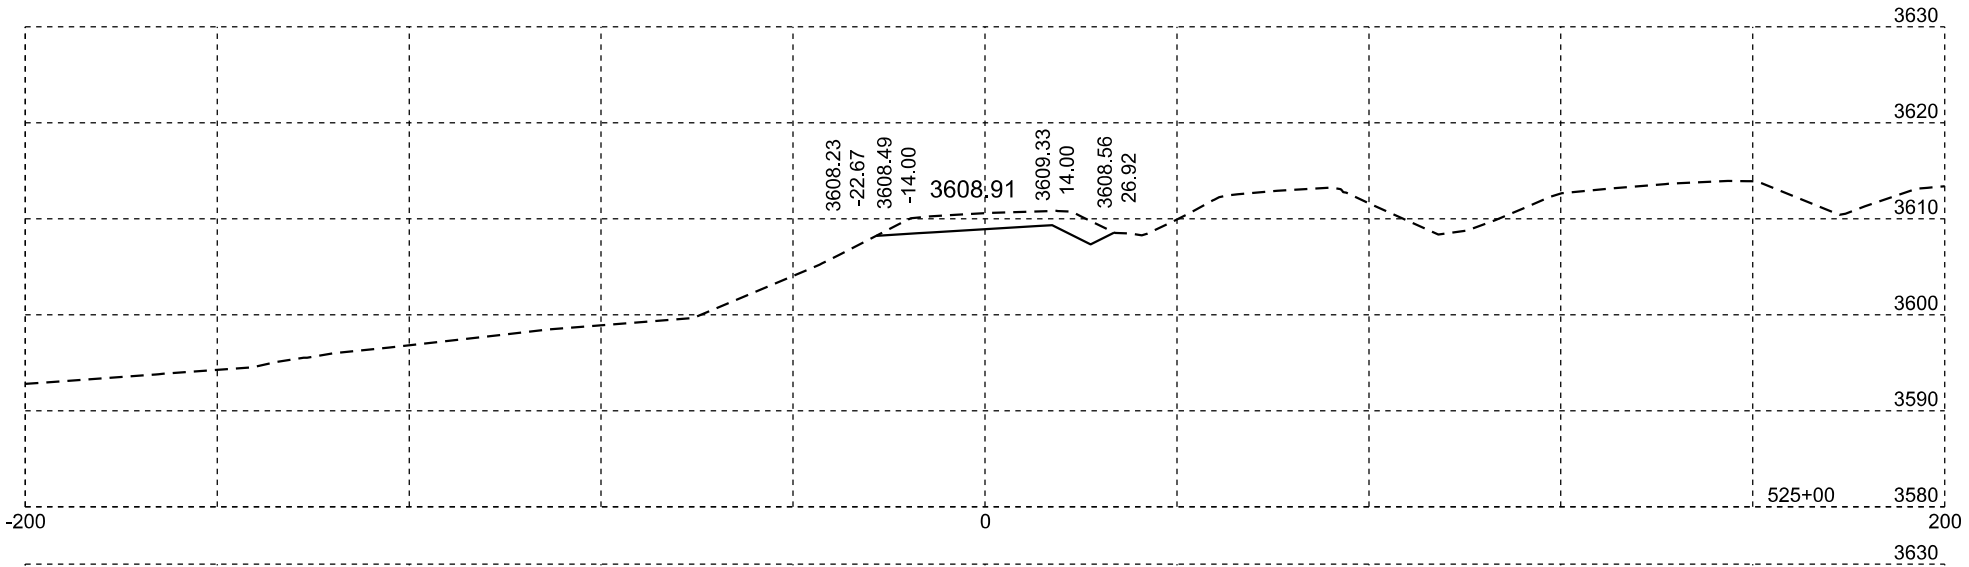

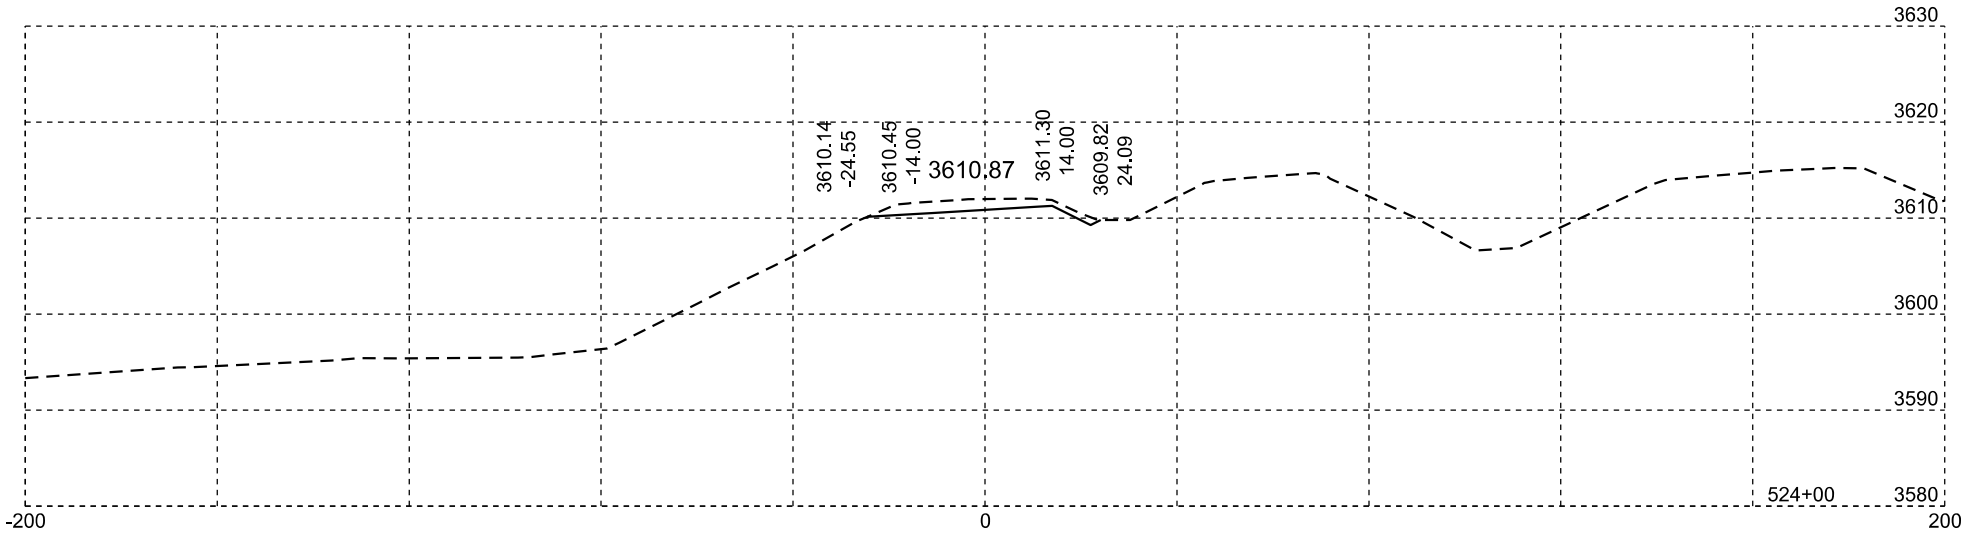

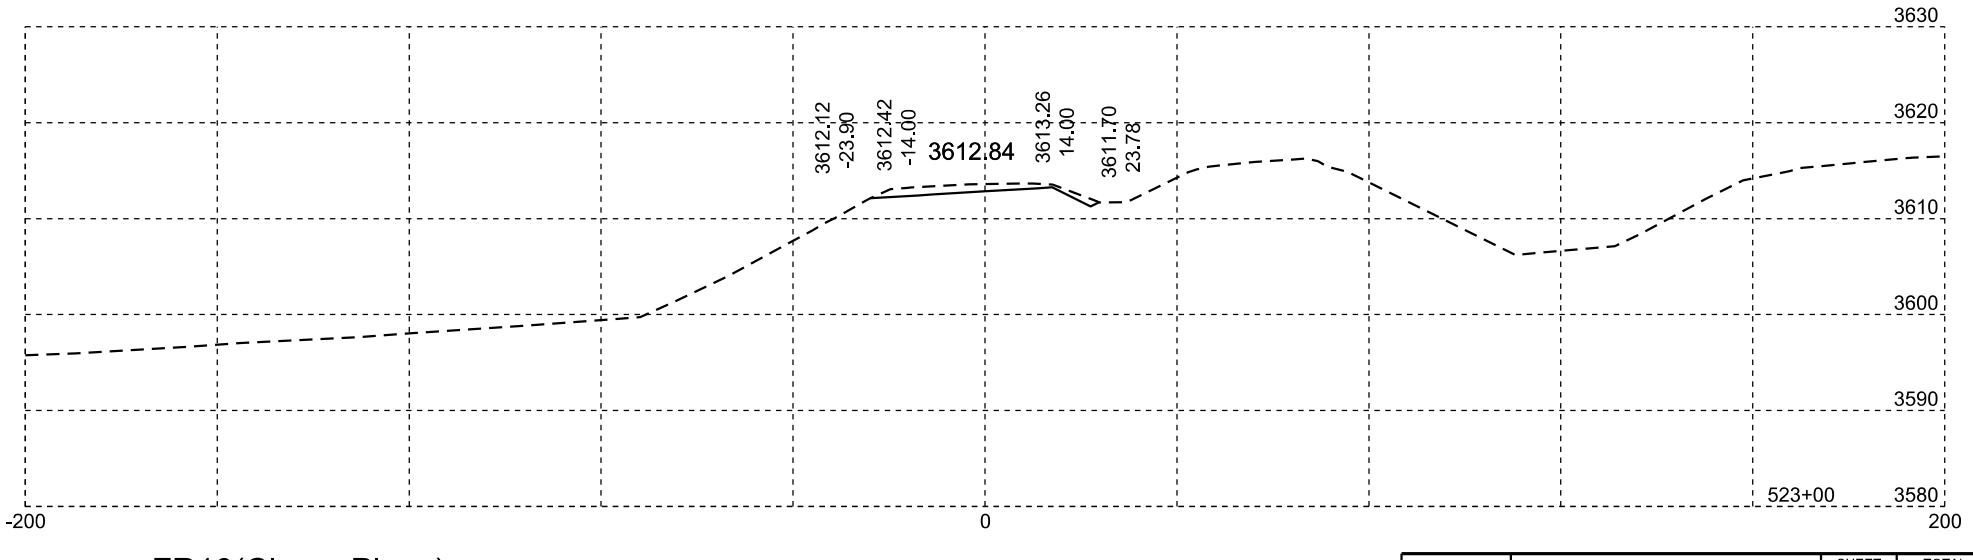

FR10(Clover Place)

Plotting Date: 02/12/2014

STATE OF SOUTH DAKOTA	PROJECT	SHEET NO.	TOTAL SHEETS
	IM 0901(148)40	X66	X84

FR10(Clover Place)

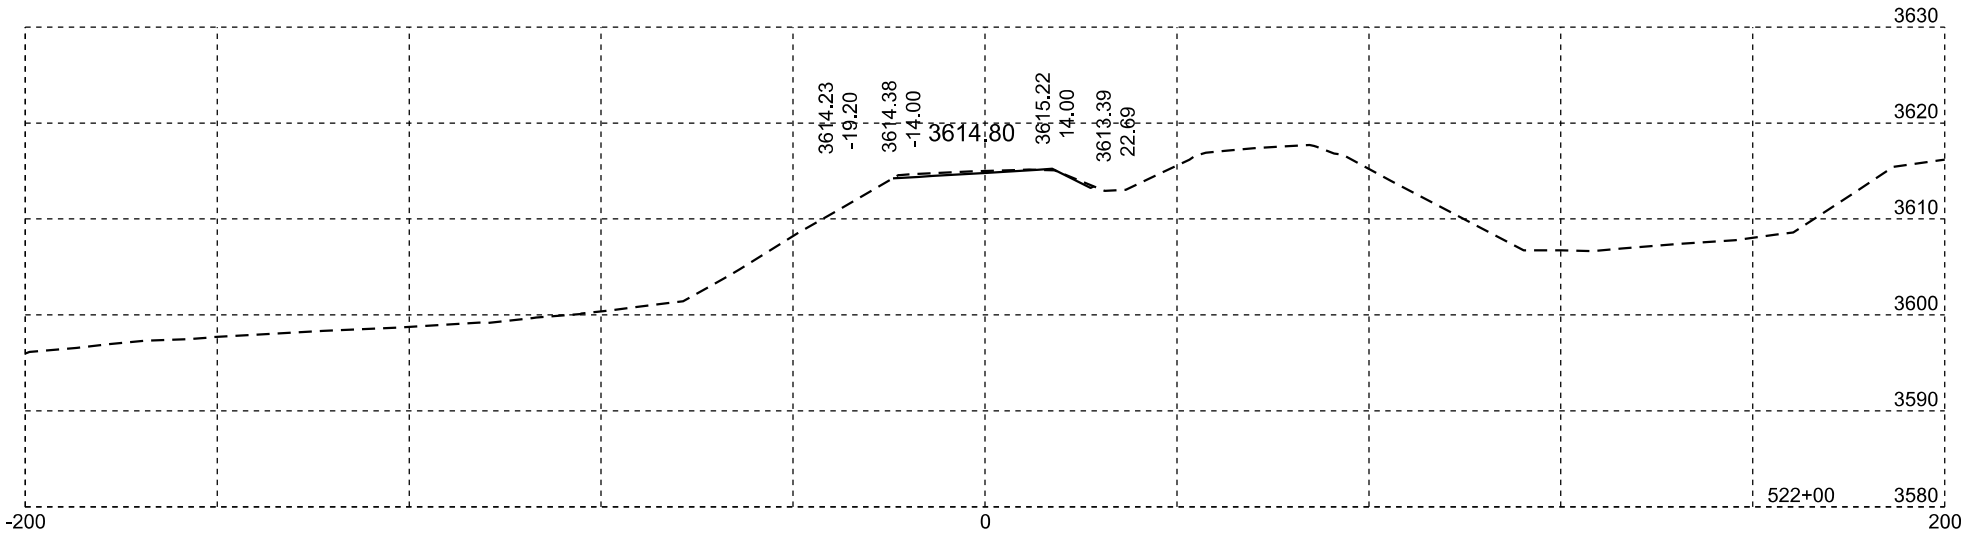

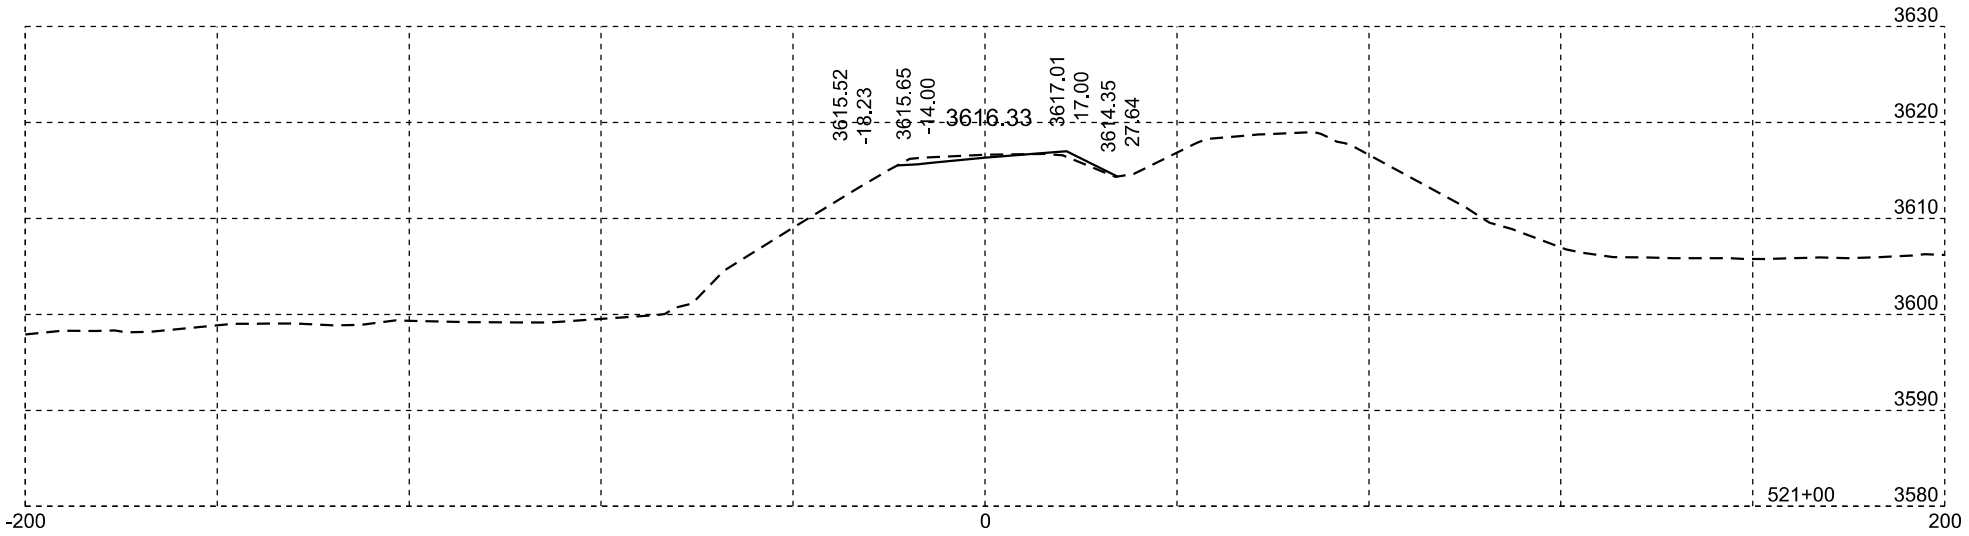

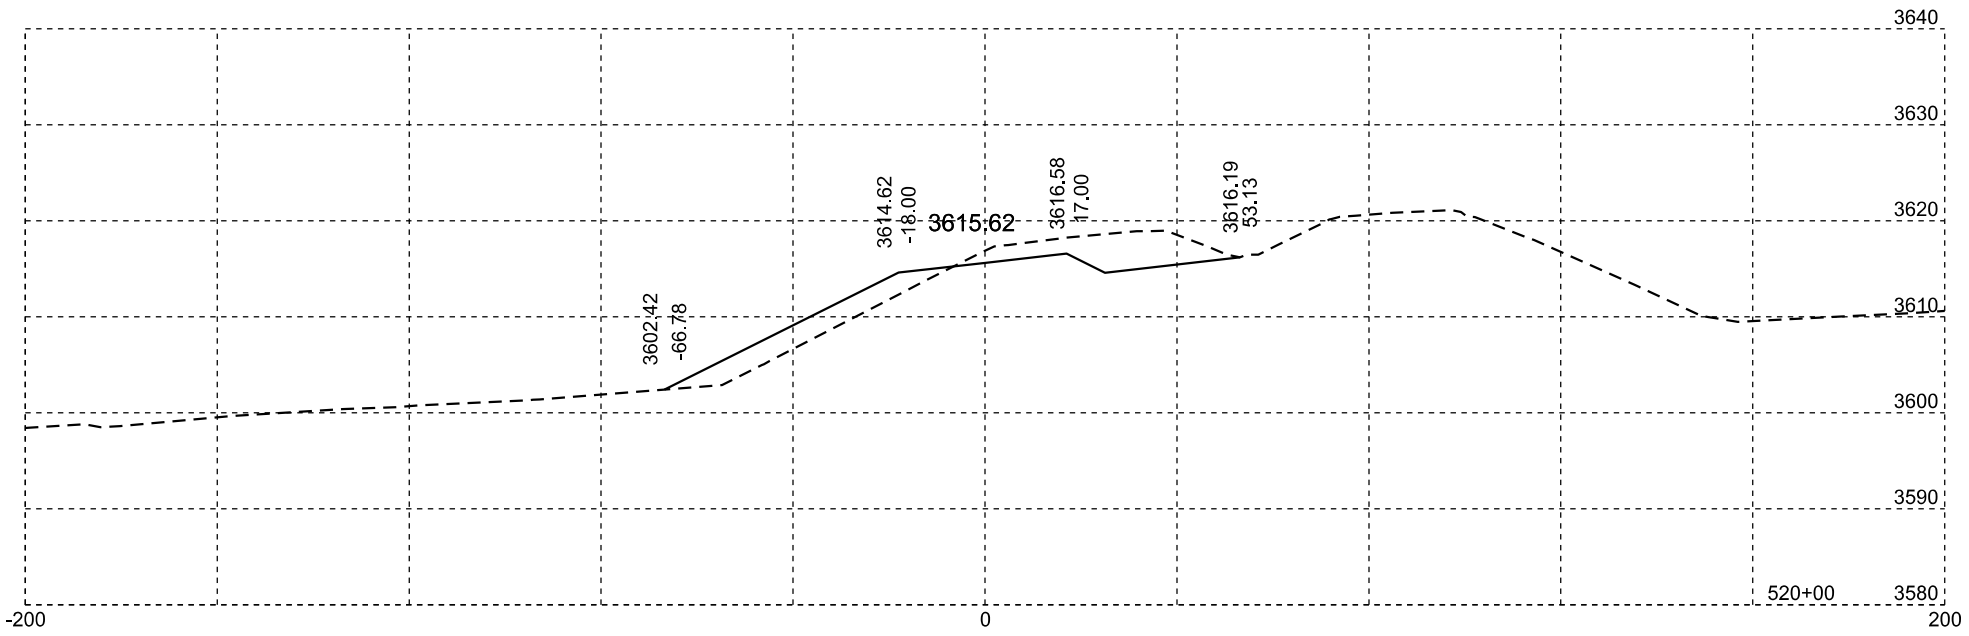

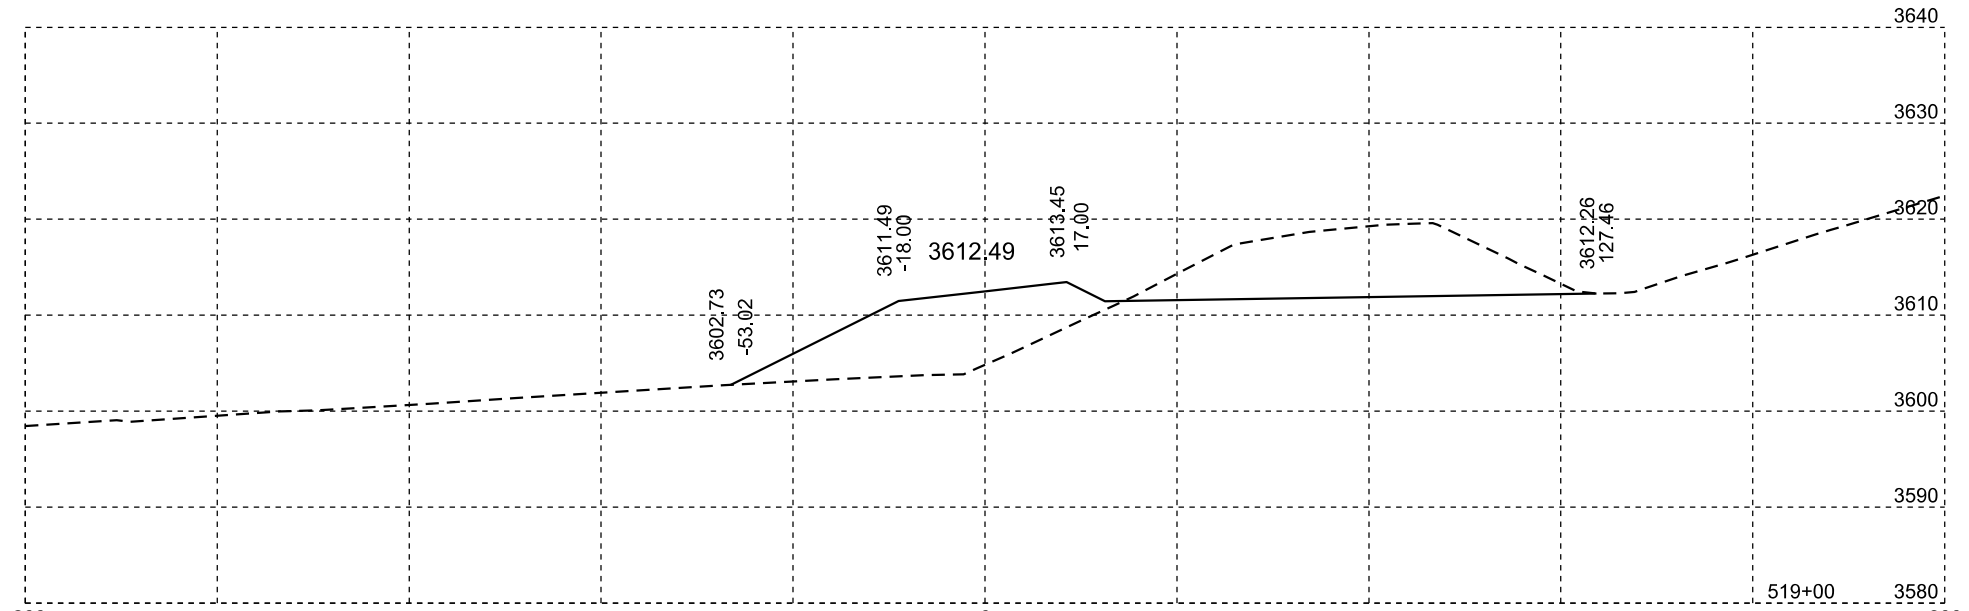

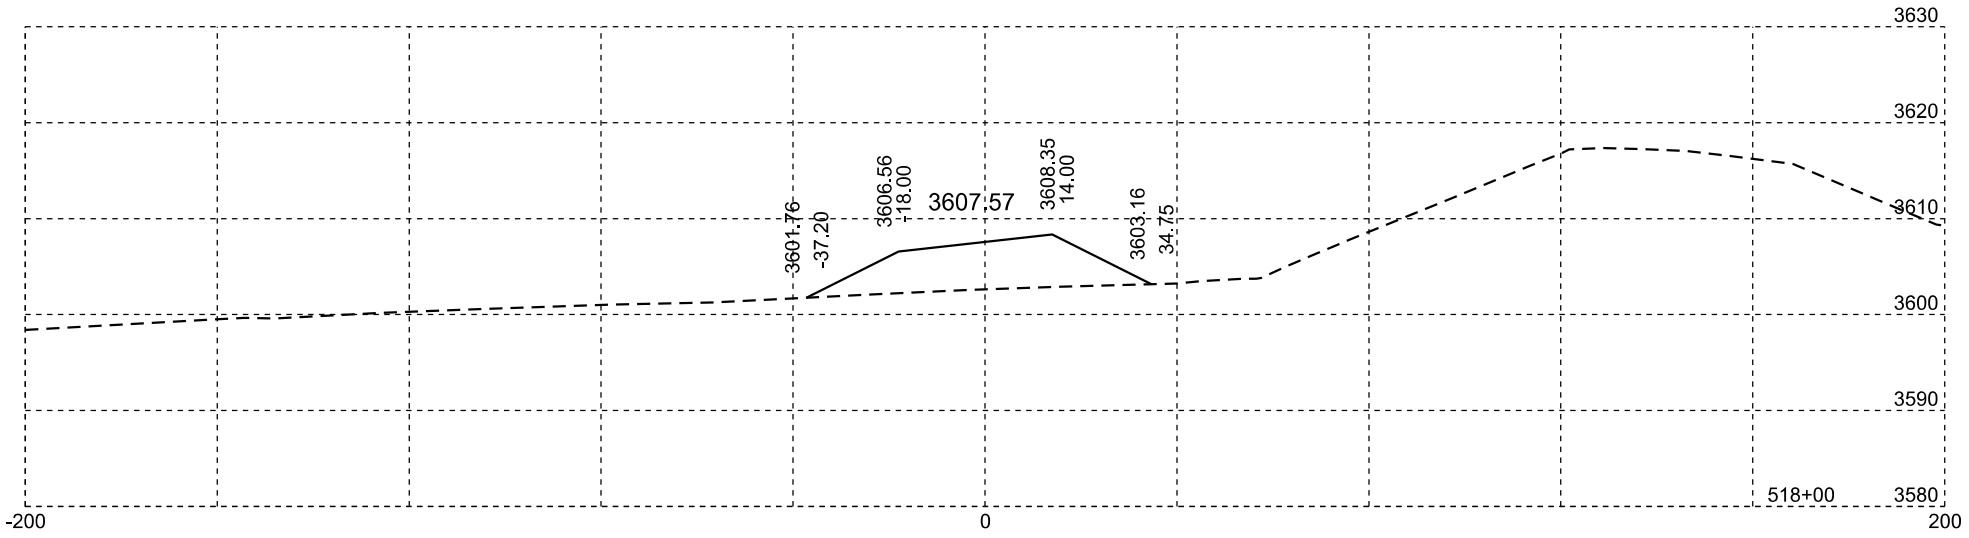

FR10(Clover Place)

Plotting Date: 02/12/2014

STATE OF SOUTH DAKOTA	PROJECT	SHEET NO.	TOTAL SHEETS
	IM 0901(148)40	X67	X84

FR10(Clover Place)

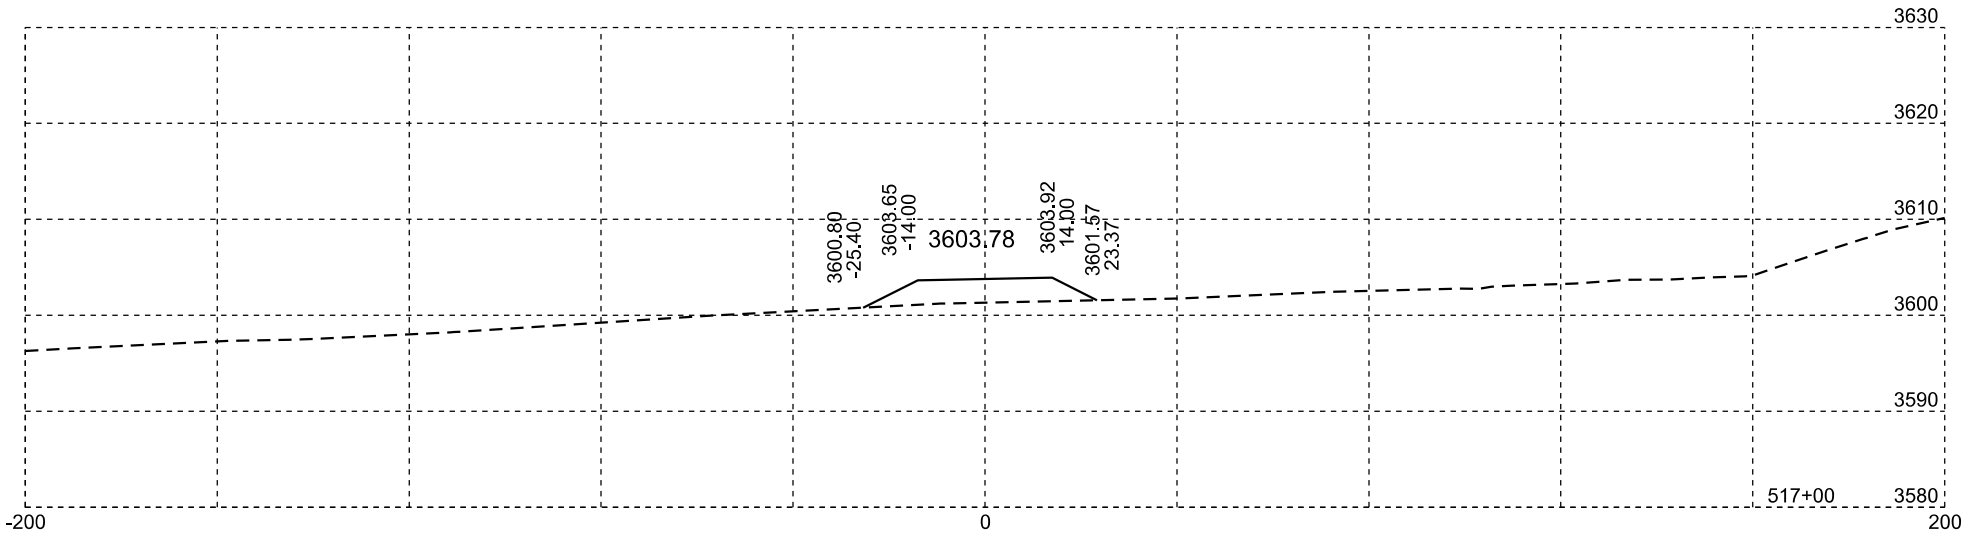

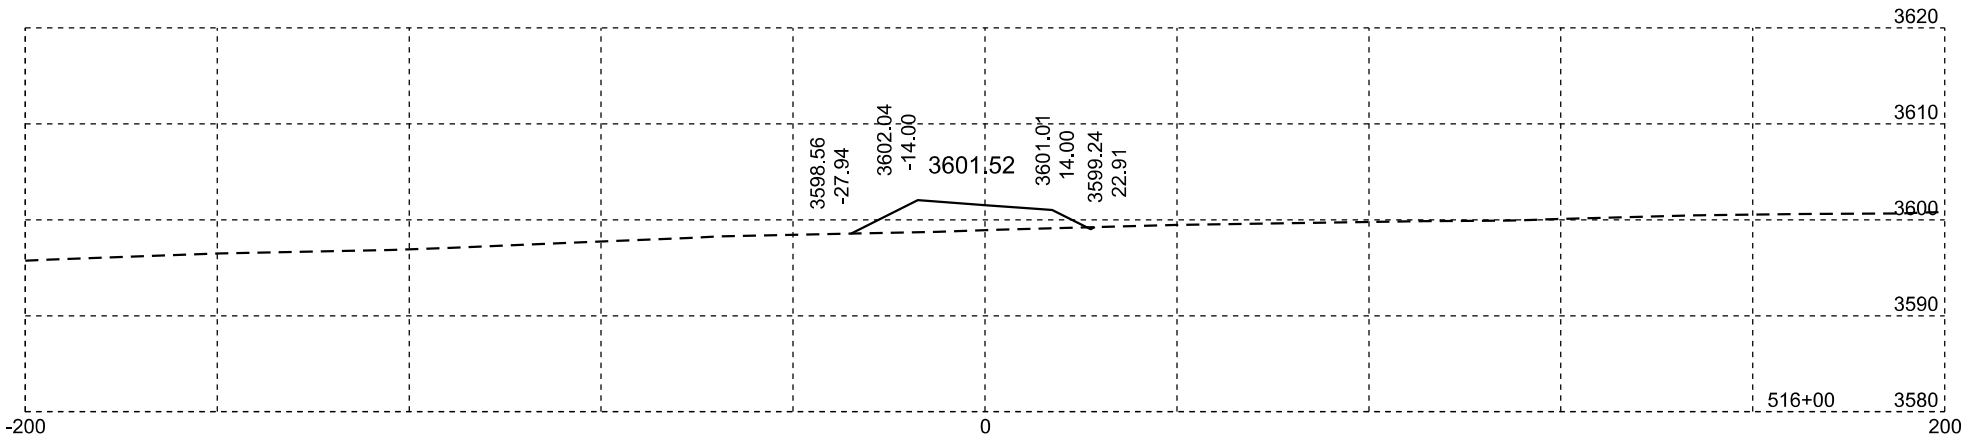

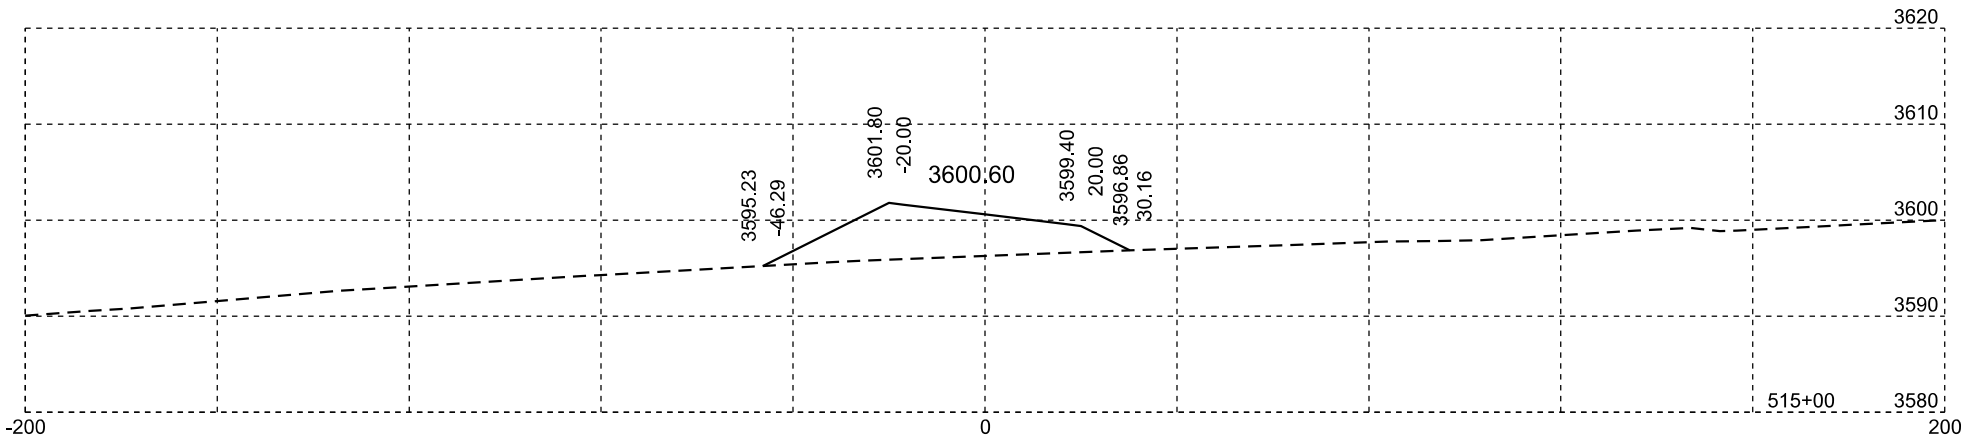

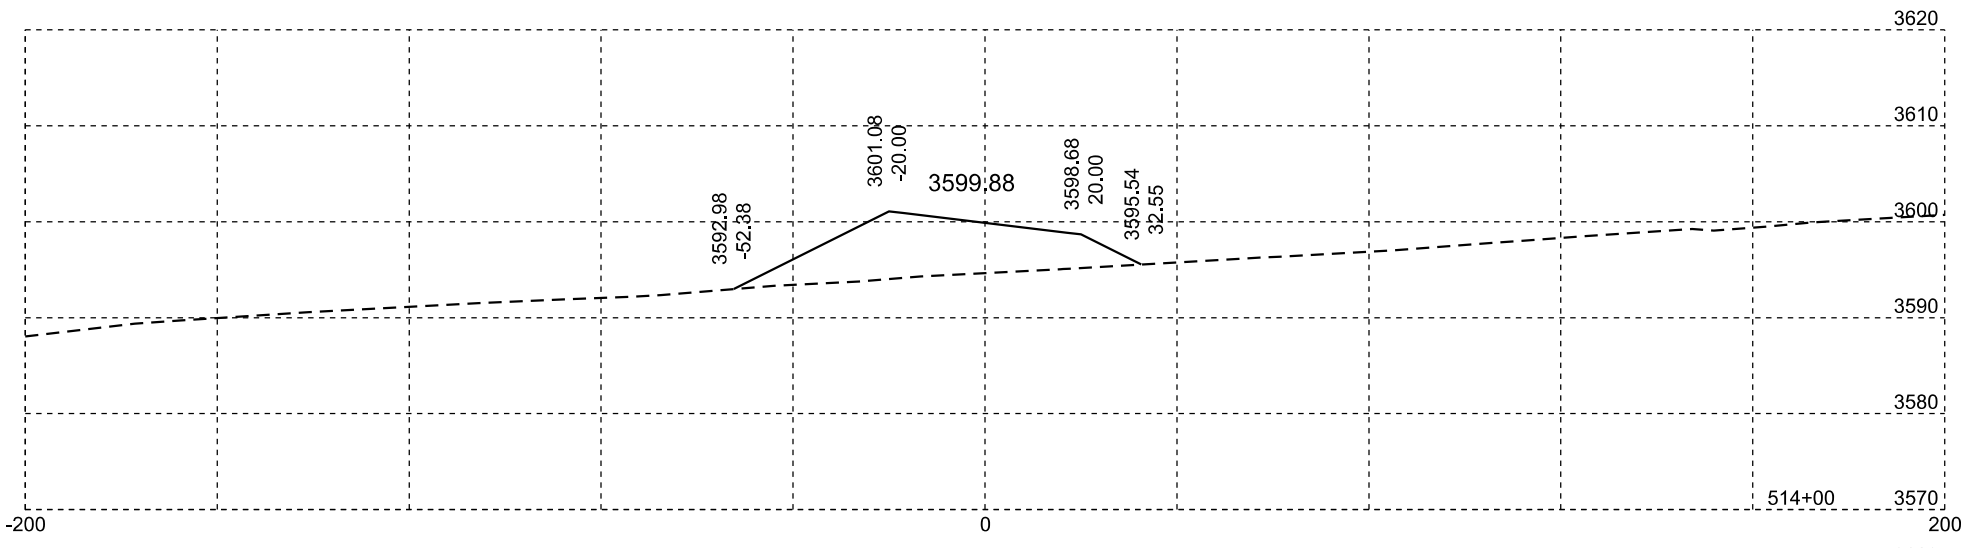

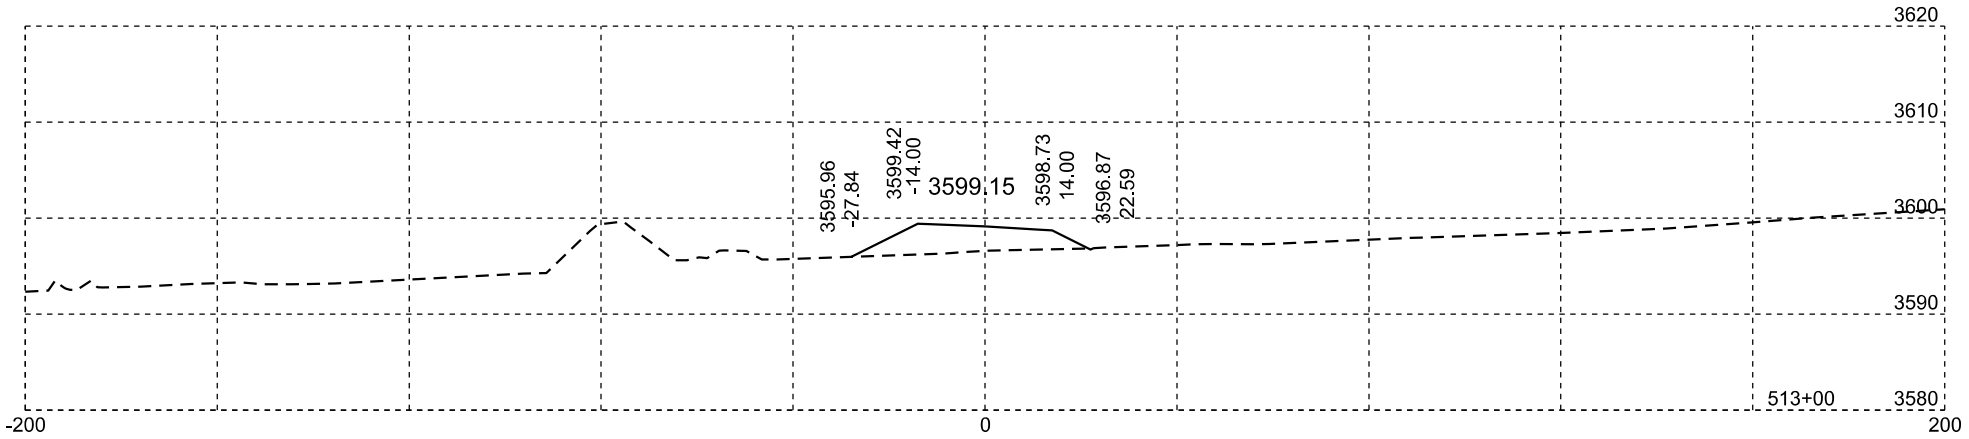

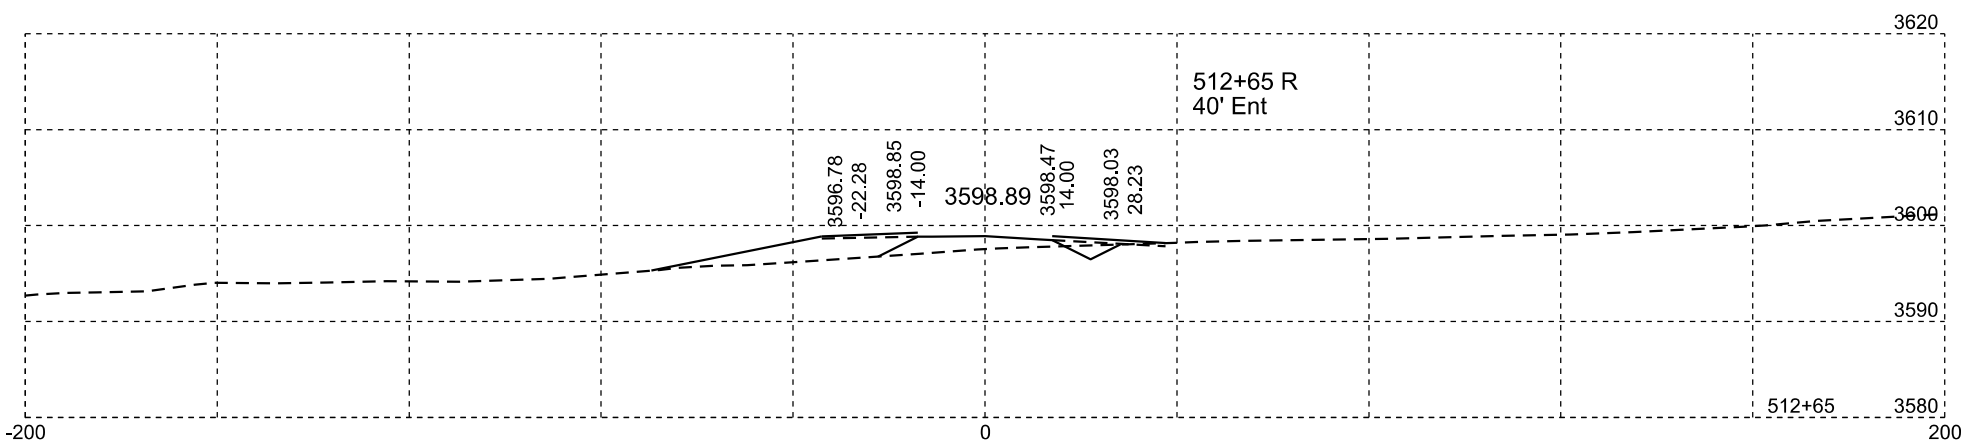

FR10(Clover Place)

Plotting Date: 02/12/2014

STATE OF SOUTH DAKOTA	PROJECT	SHEET NO.	TOTAL SHEETS
	IM 0901(148)40	X68	X84

FR10(Clover Place)

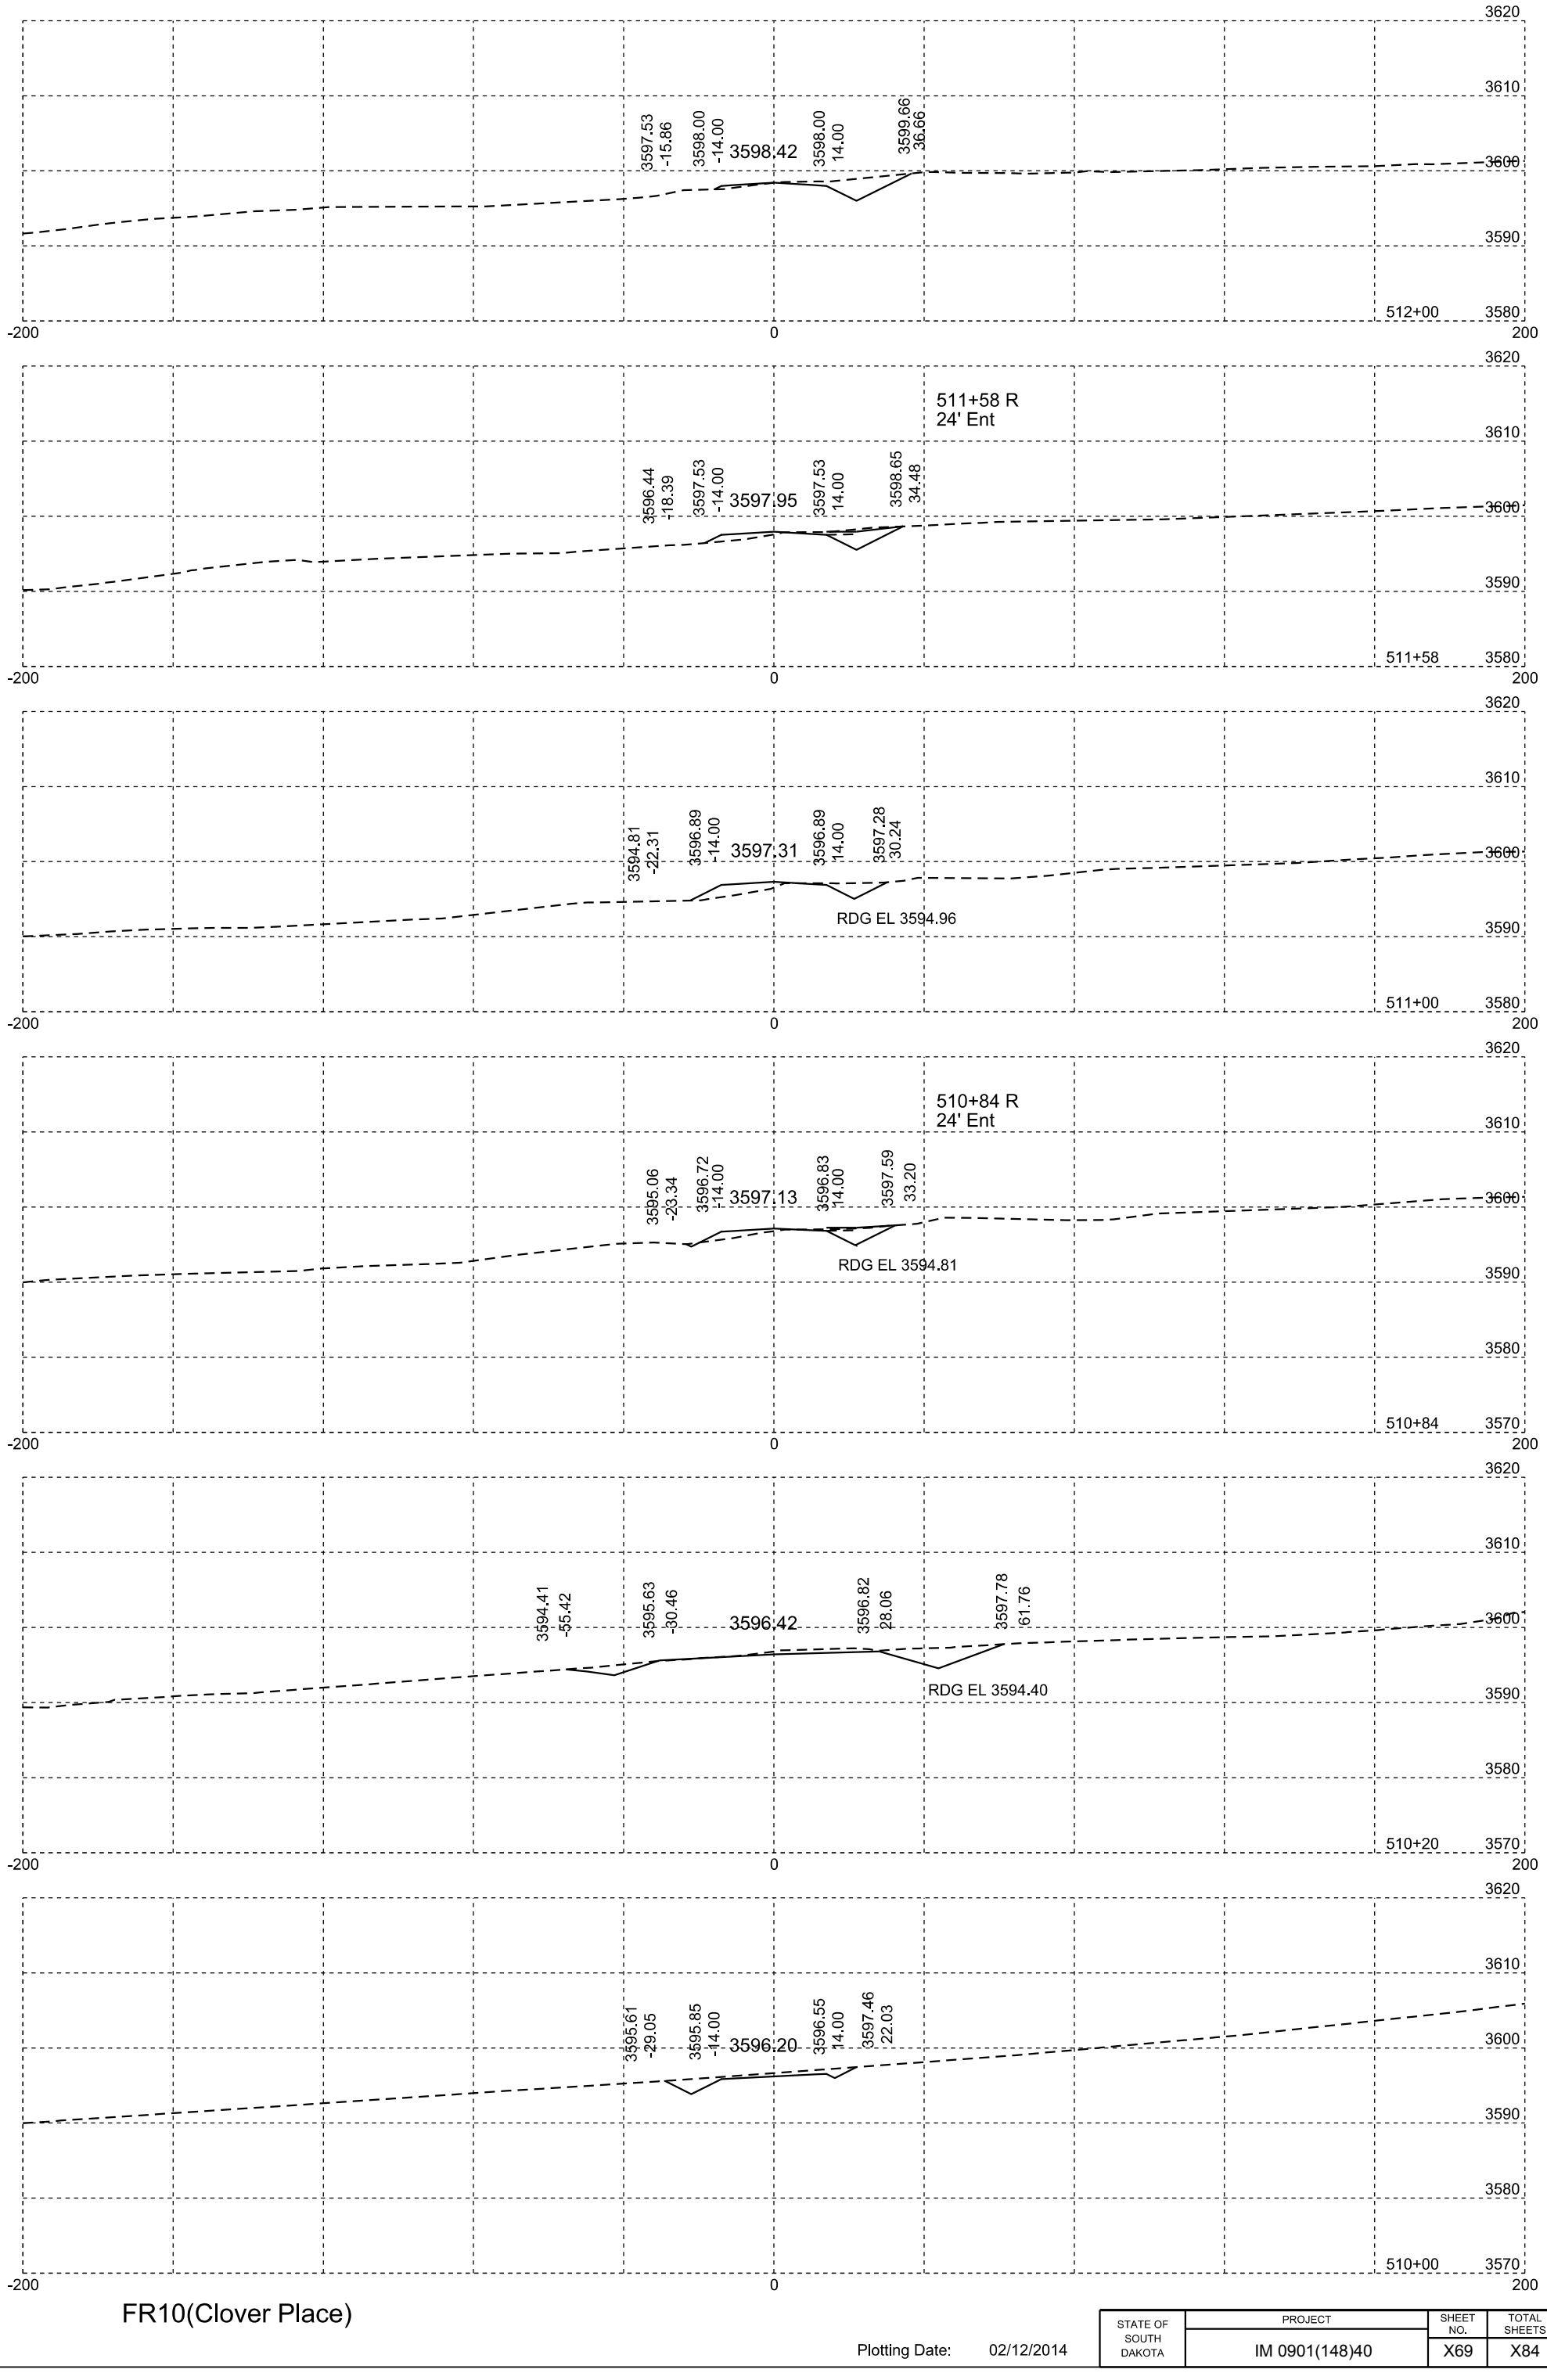

FR10(Clover Place)

Plotting Date: 02/12/2014

STATE OF SOUTH DAKOTA	PROJECT	SHEET NO.	TOTAL SHEETS
	IM 0901(148)40	X69	X84

XR10

XR10

Plotting Date: 03/27/2014

STATE OF SOUTH DAKOTA	PROJECT	SHEET NO.	TOTAL SHEETS
	IM 0901(148)40	X70	X84

XR10

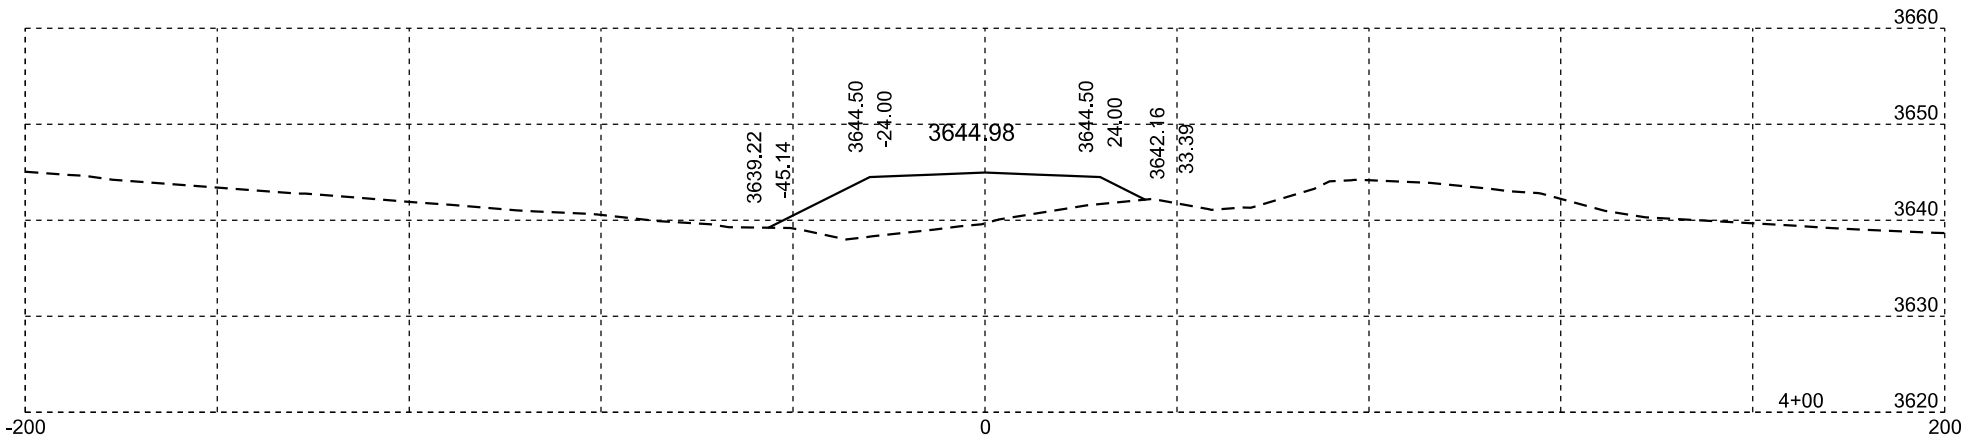

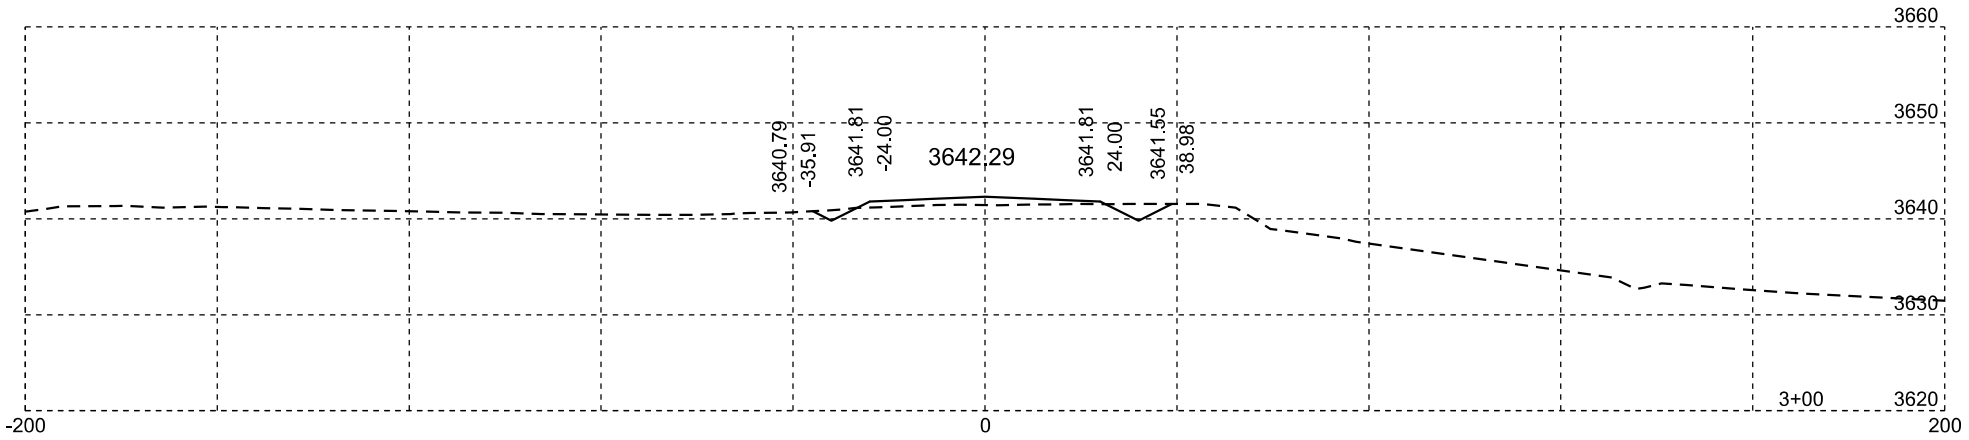

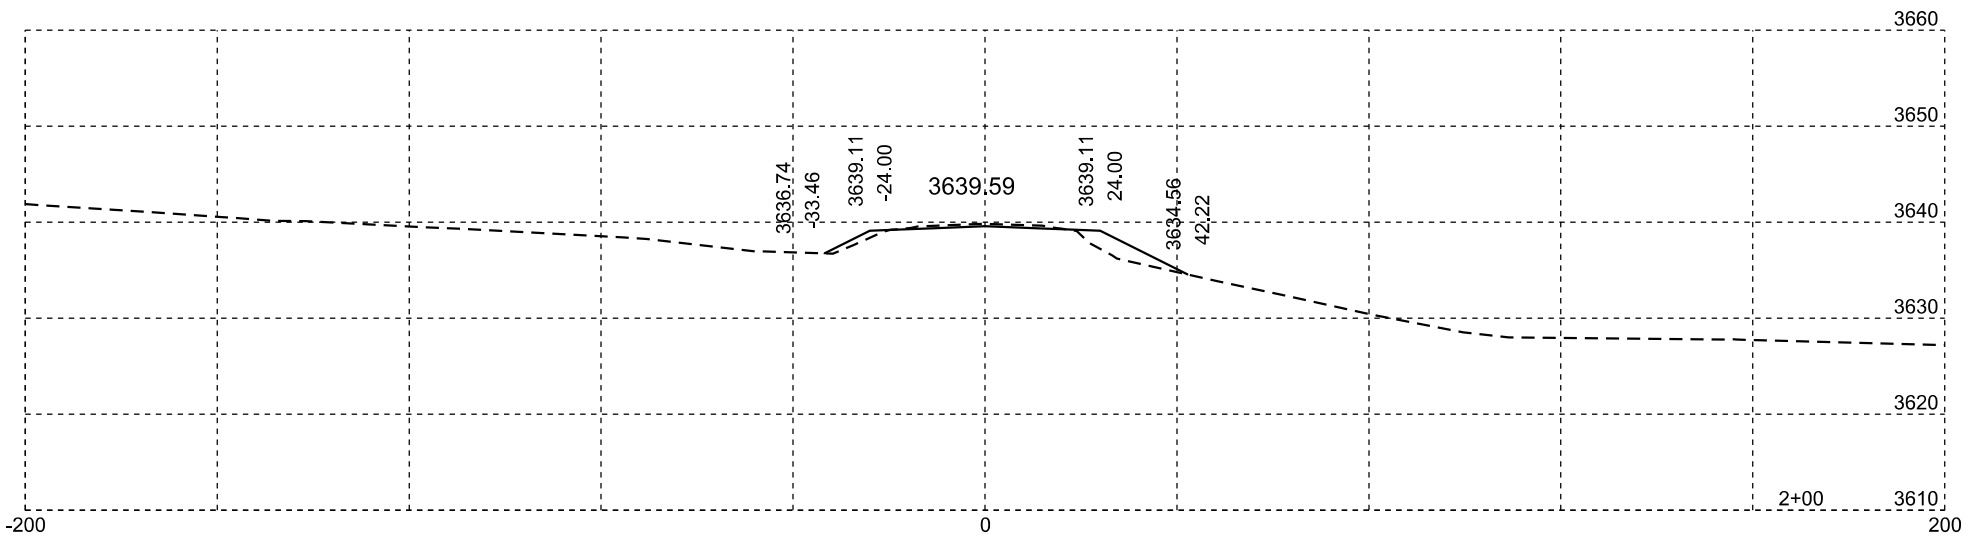

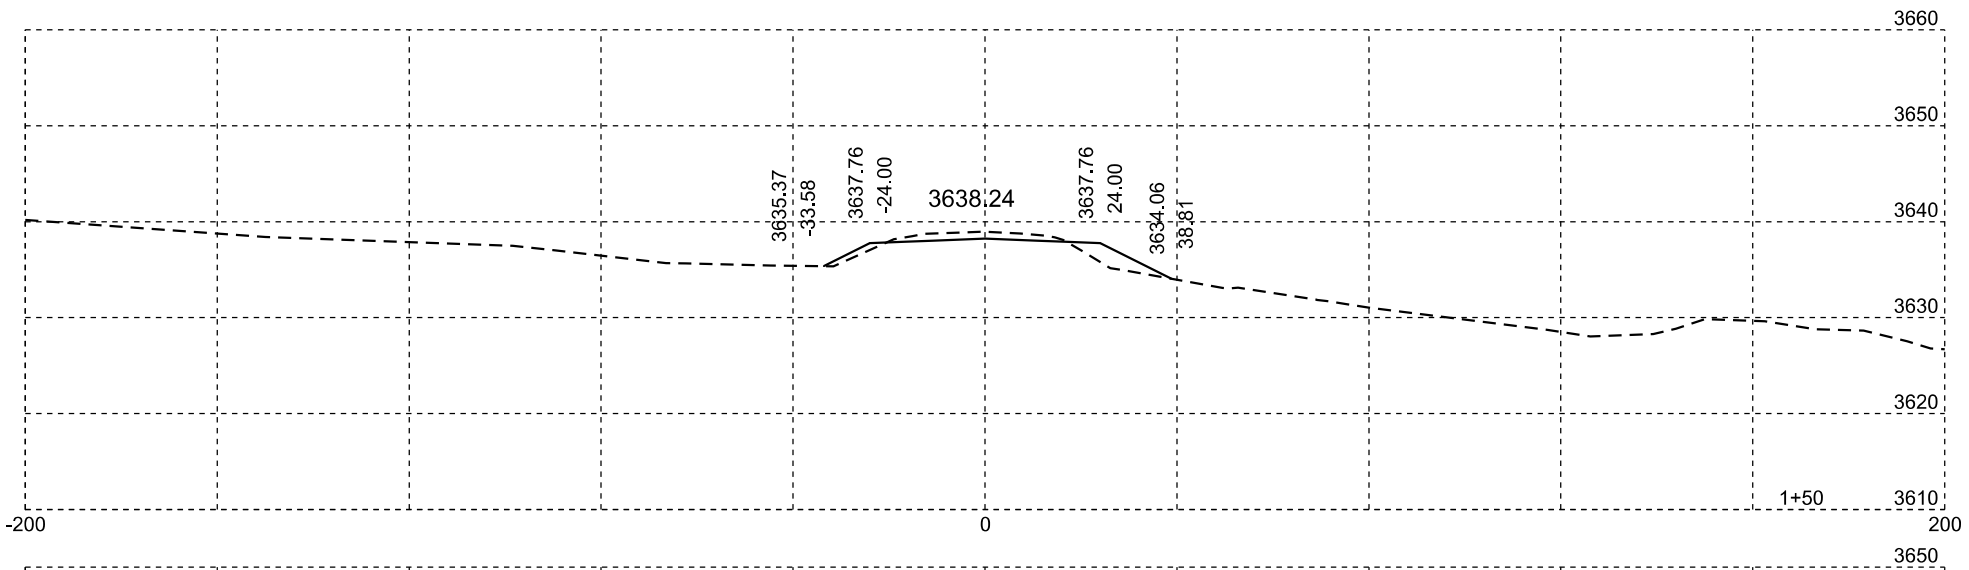

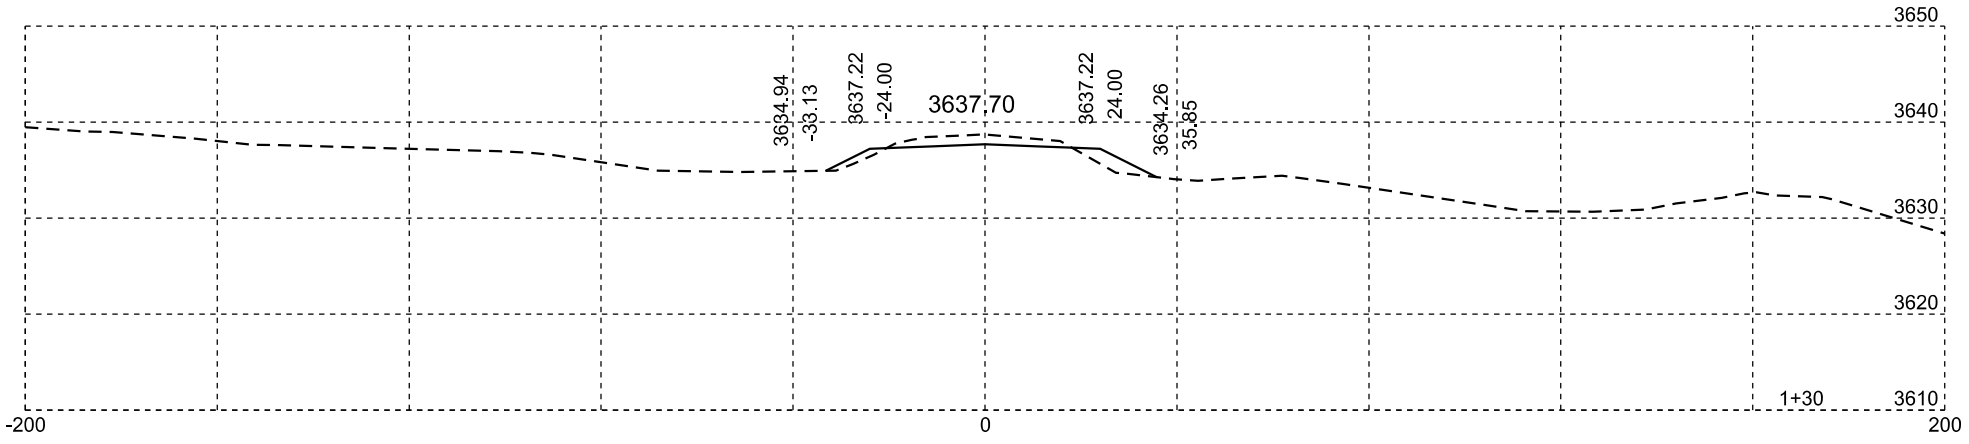

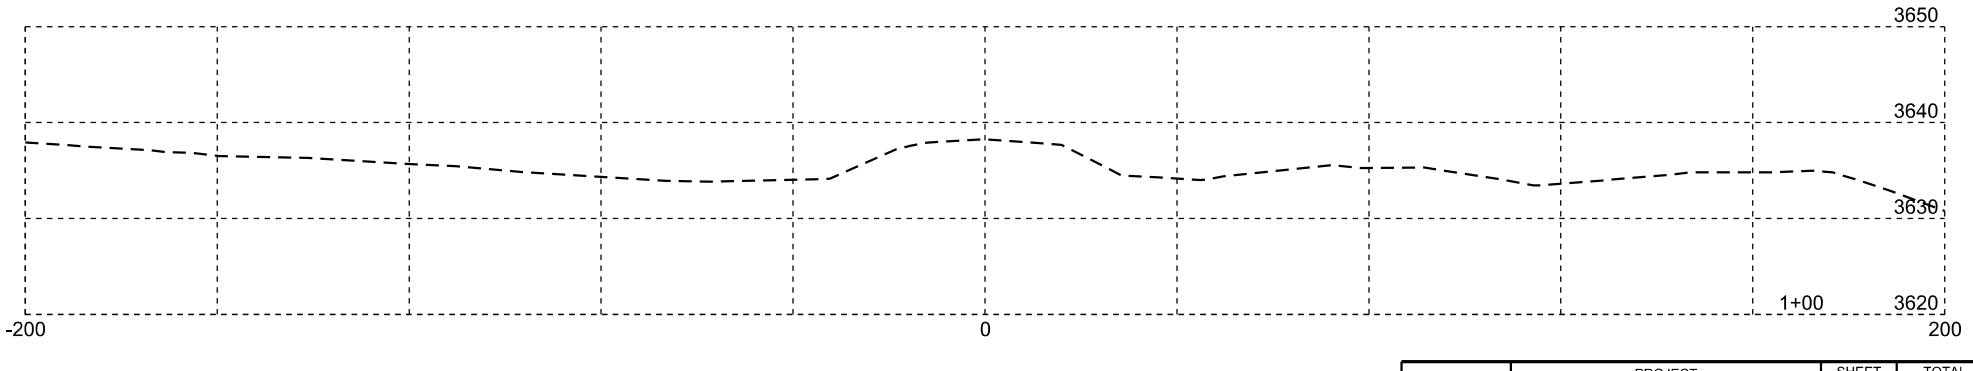

XR10

Plotting Date: 01/29/2013

STATE OF SOUTH DAKOTA	PROJECT	SHEET NO.	TOTAL SHEETS
	IM 0901(148)40	X71	X84

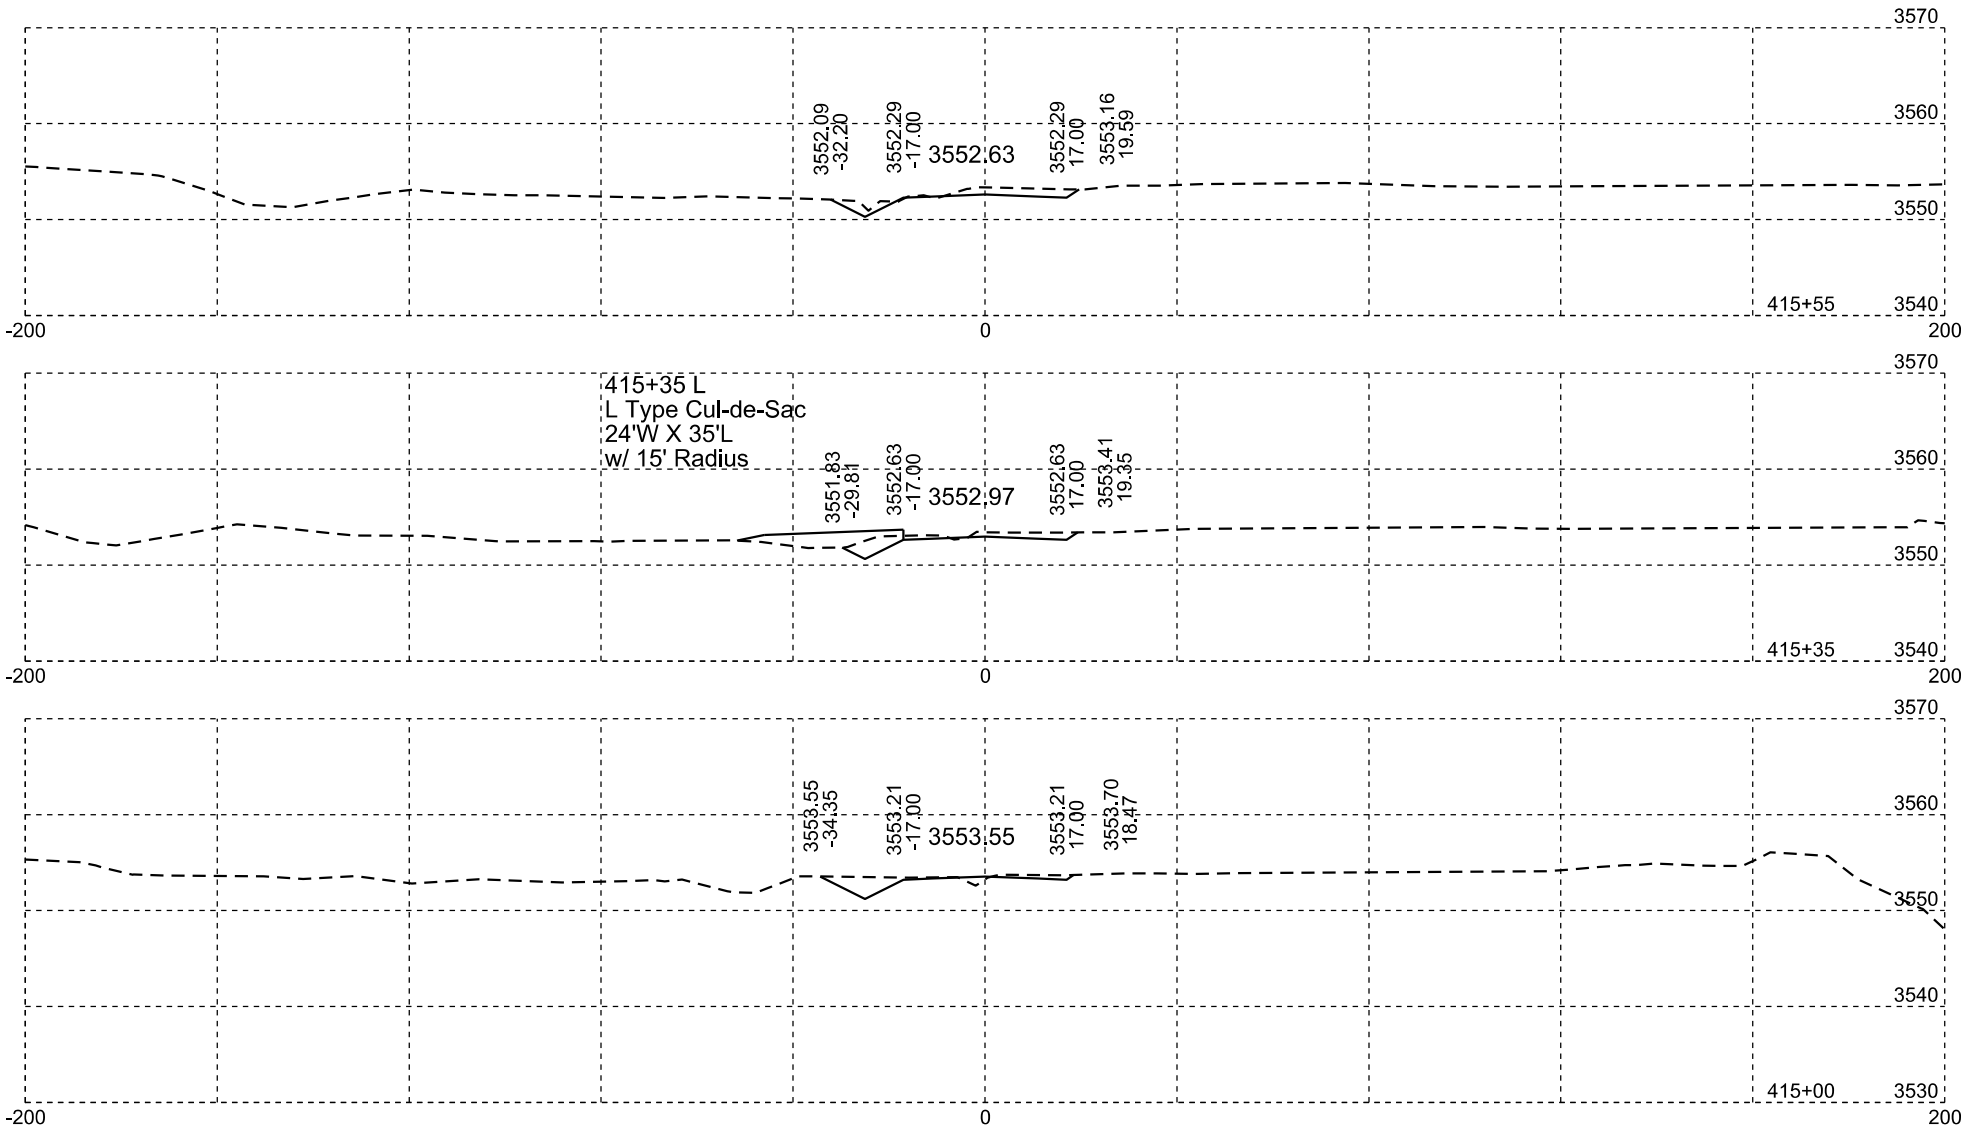

FR 140

Plotting Date: 02/19/2014

STATE OF SOUTH DAKOTA	PROJECT	SHEET NO.	TOTAL SHEETS
	IM 0901(148)40	X72	X84

FR 140

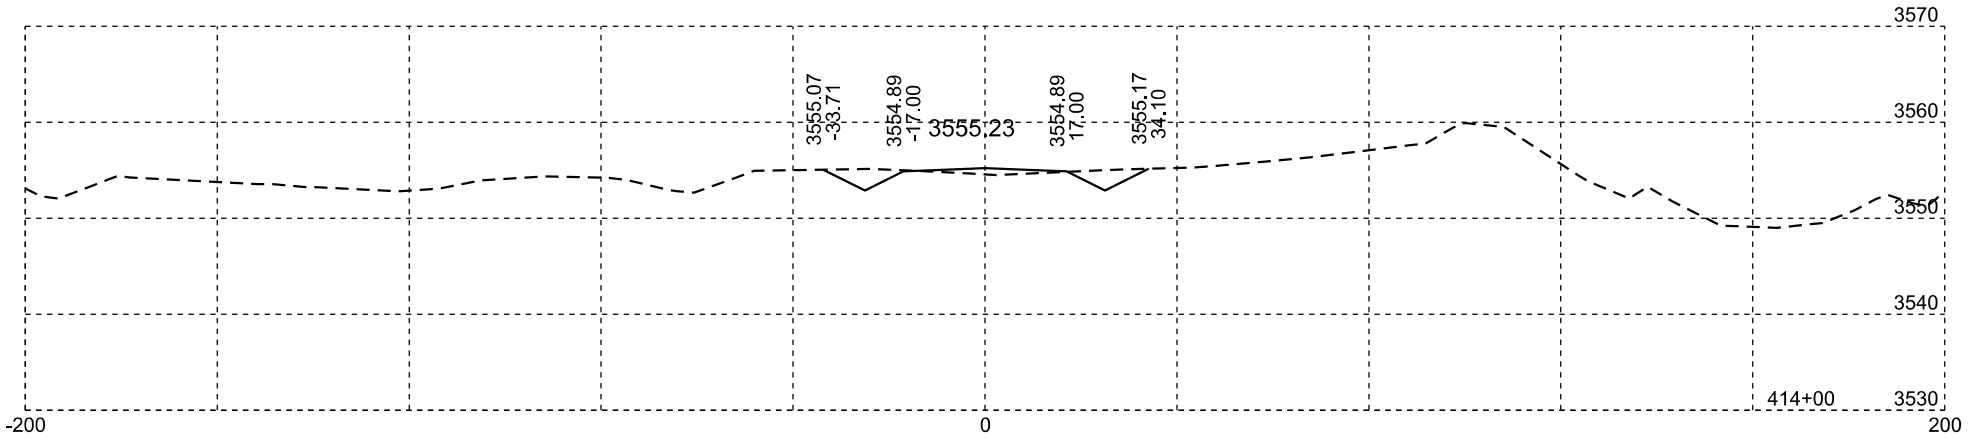

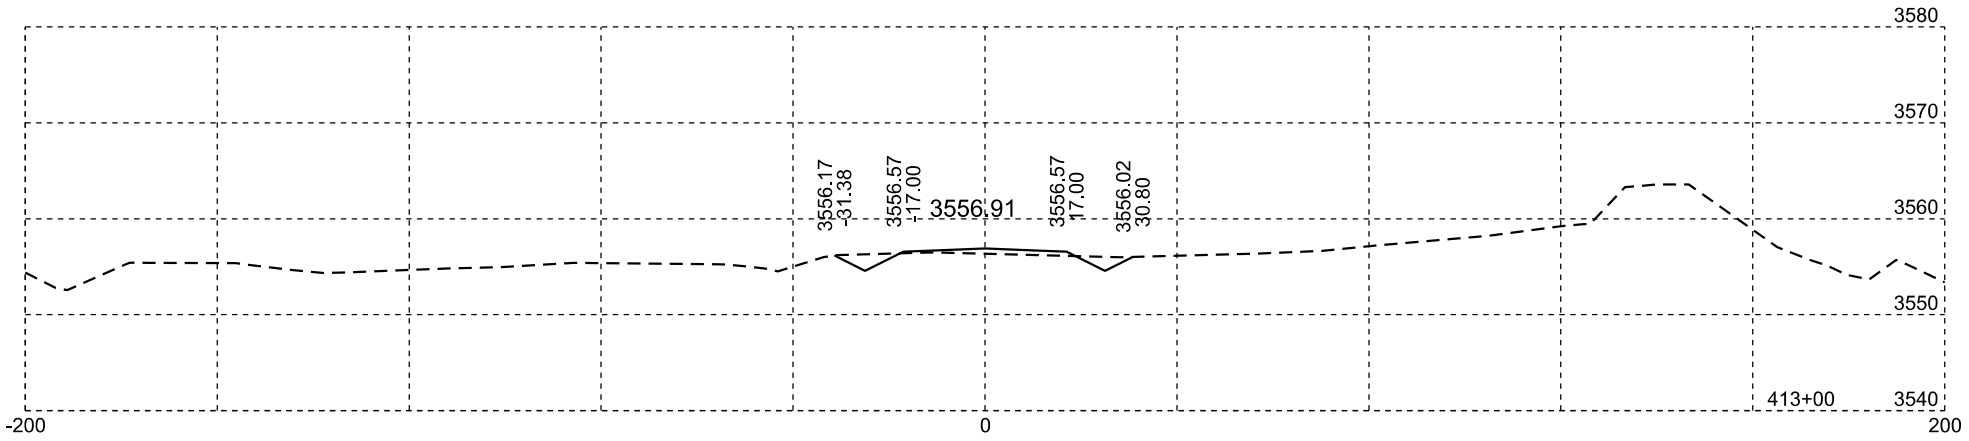

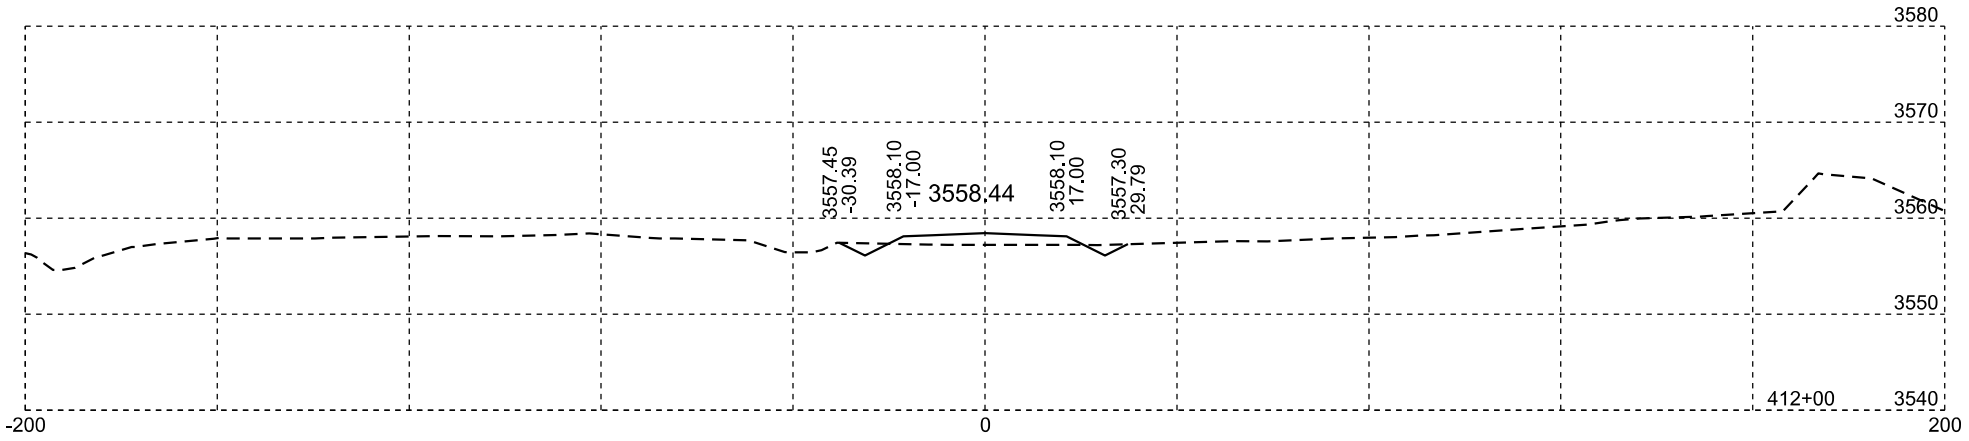

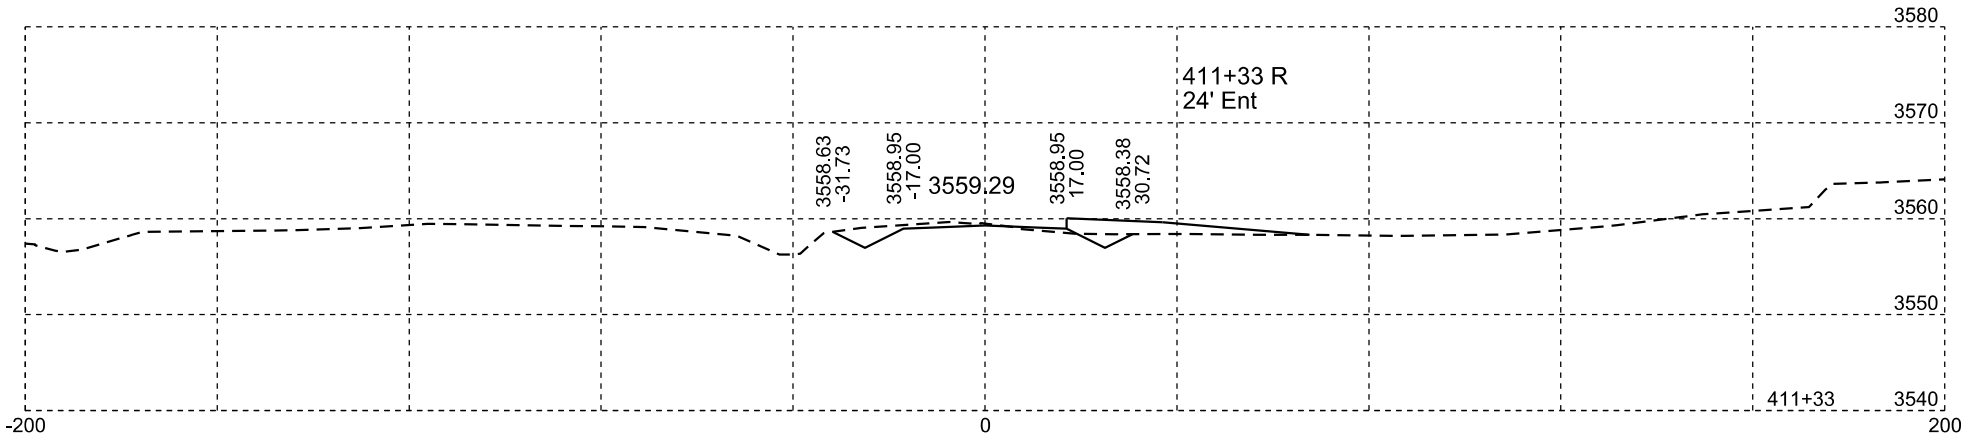

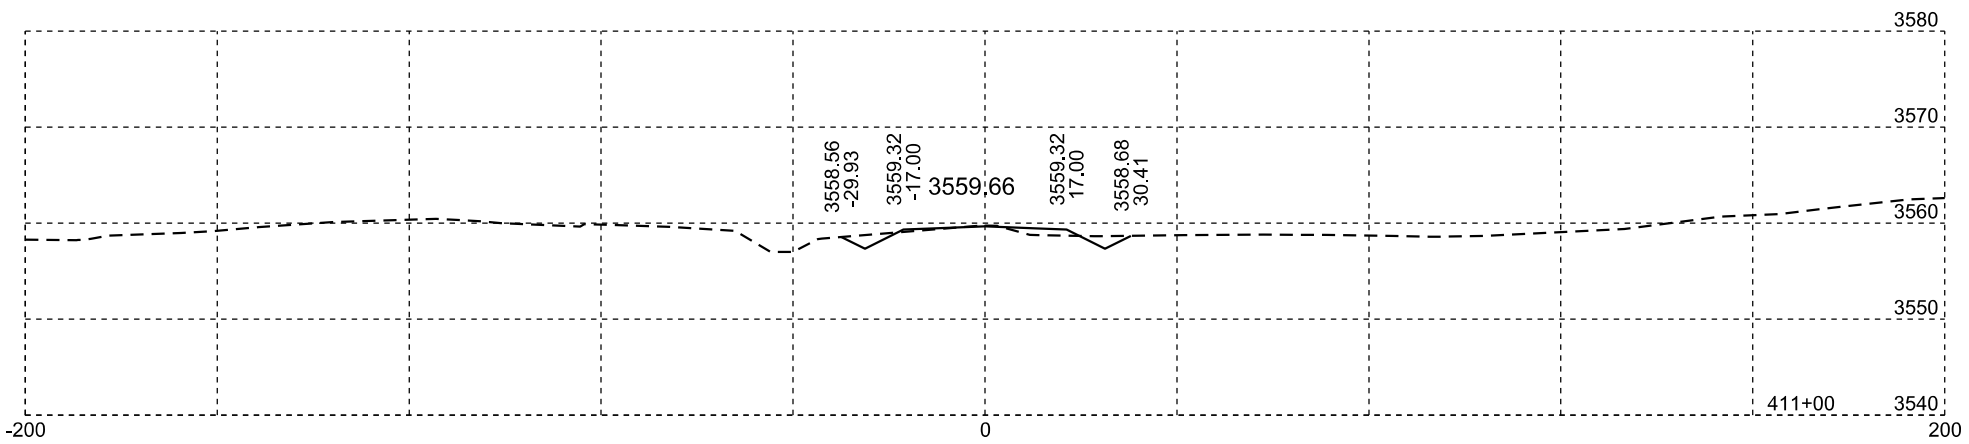

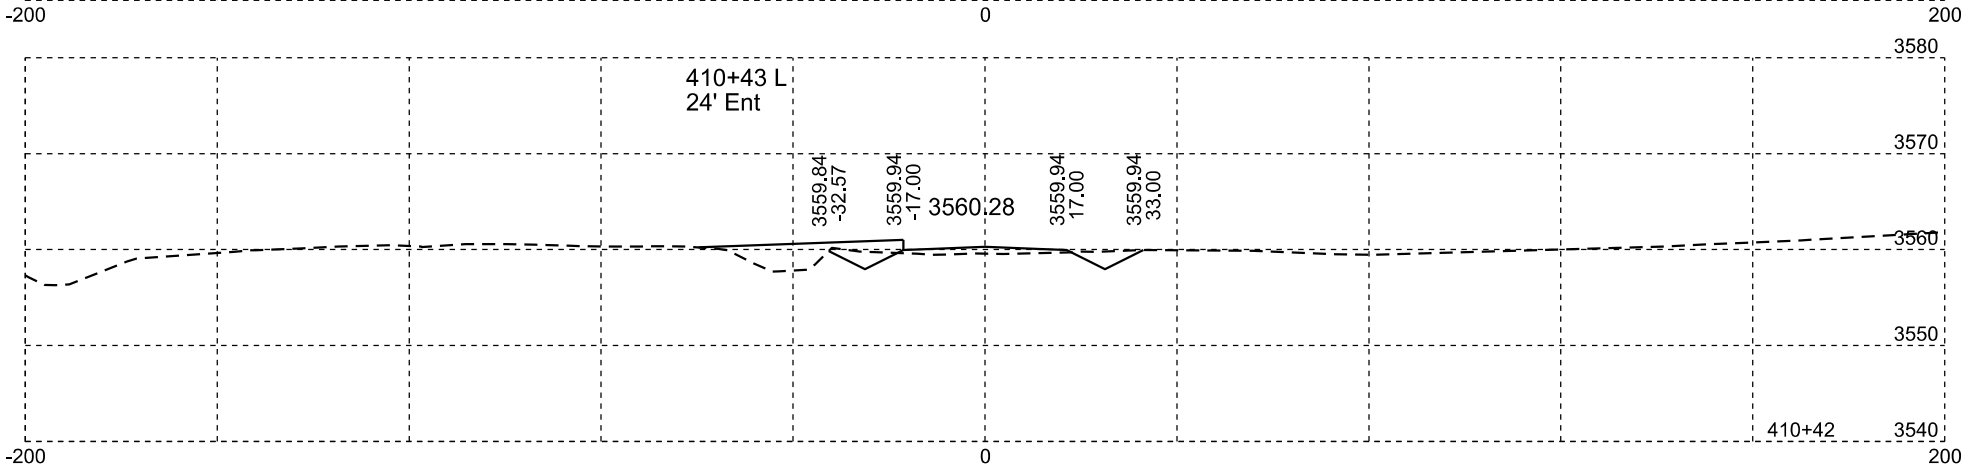

FR 140

Plotting Date: 02/12/2014

STATE OF SOUTH DAKOTA	PROJECT	SHEET NO.	TOTAL SHEETS
	IM 0901(148)40	X73	X84

FR 140

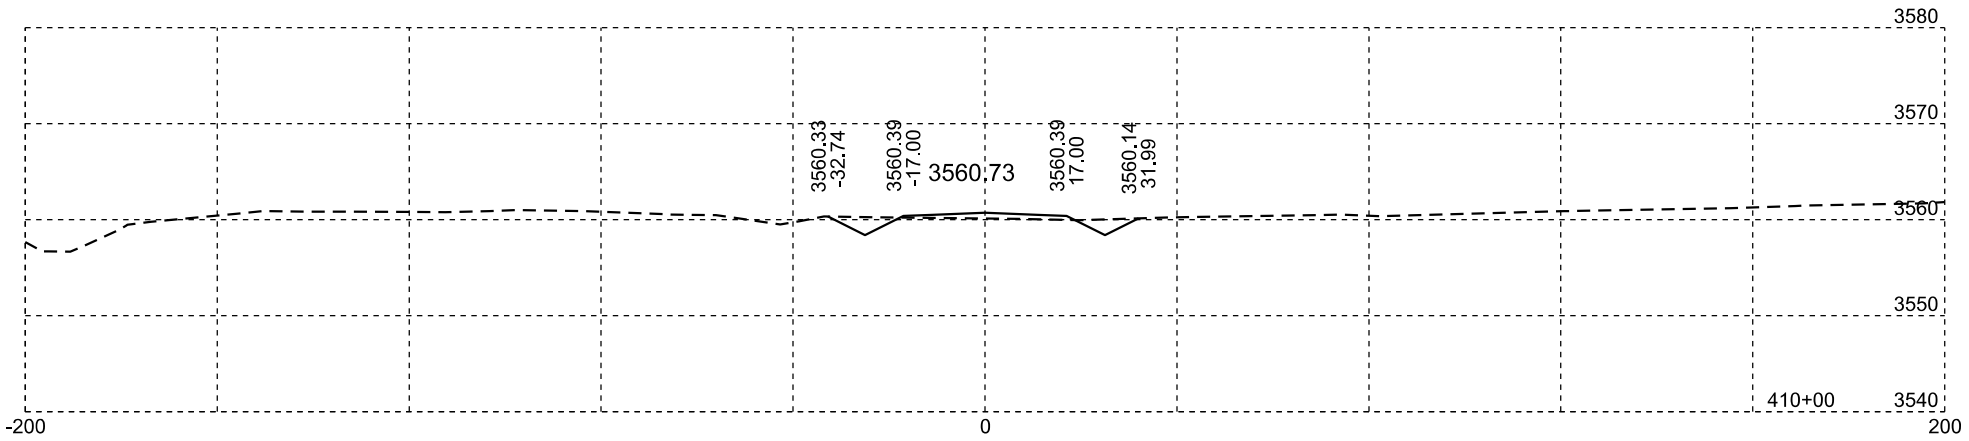

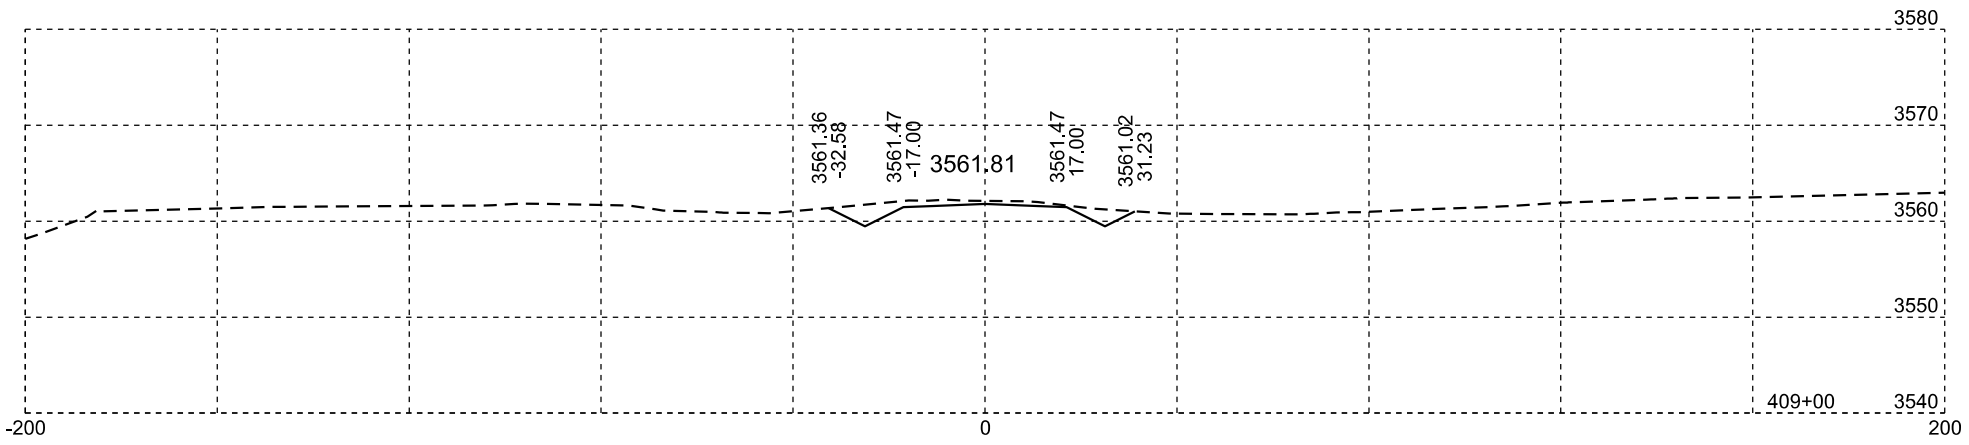

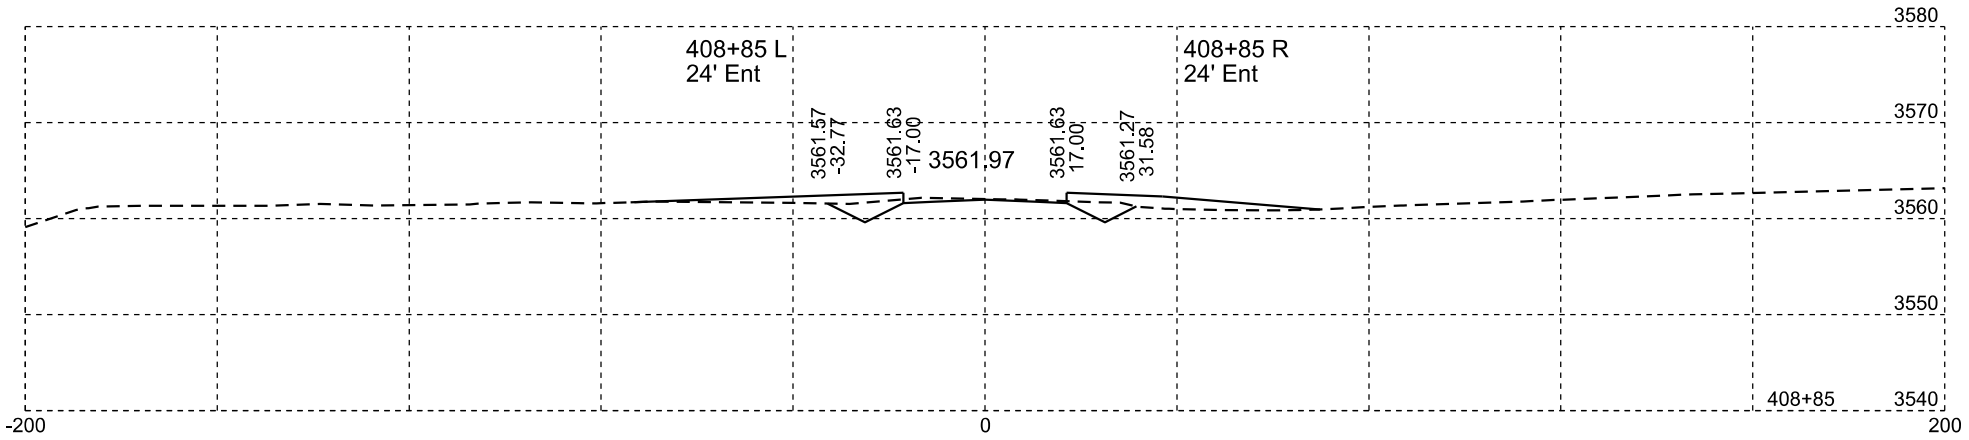

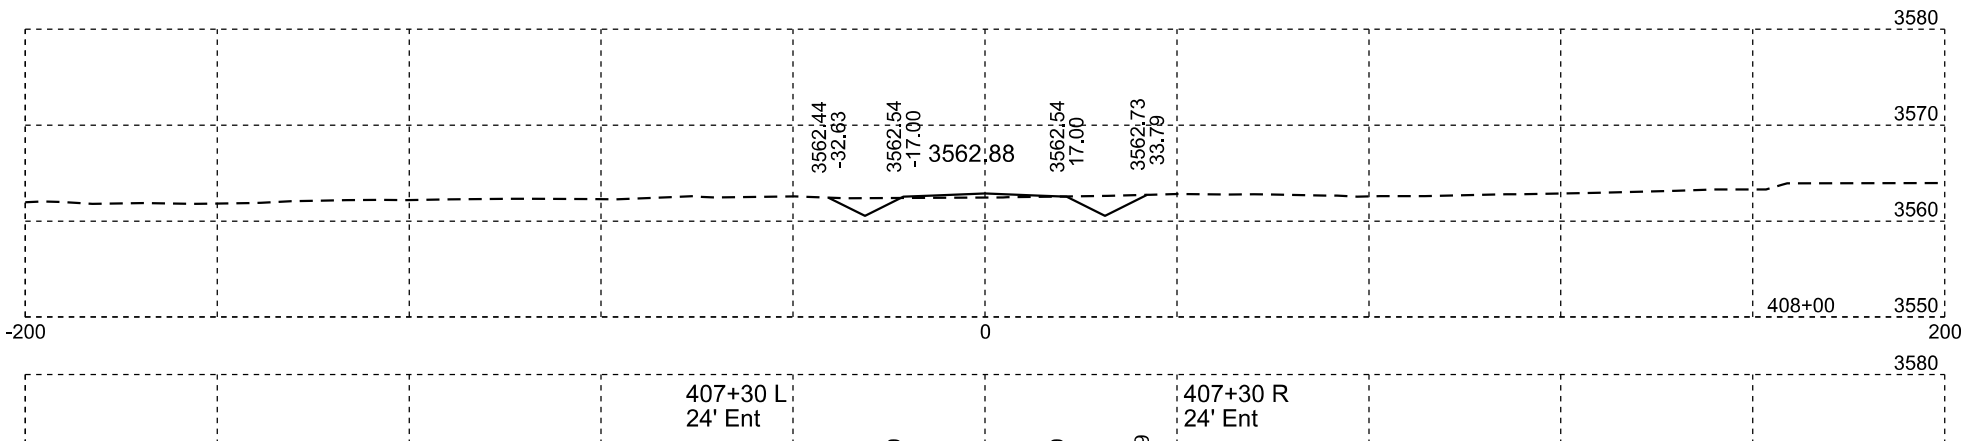

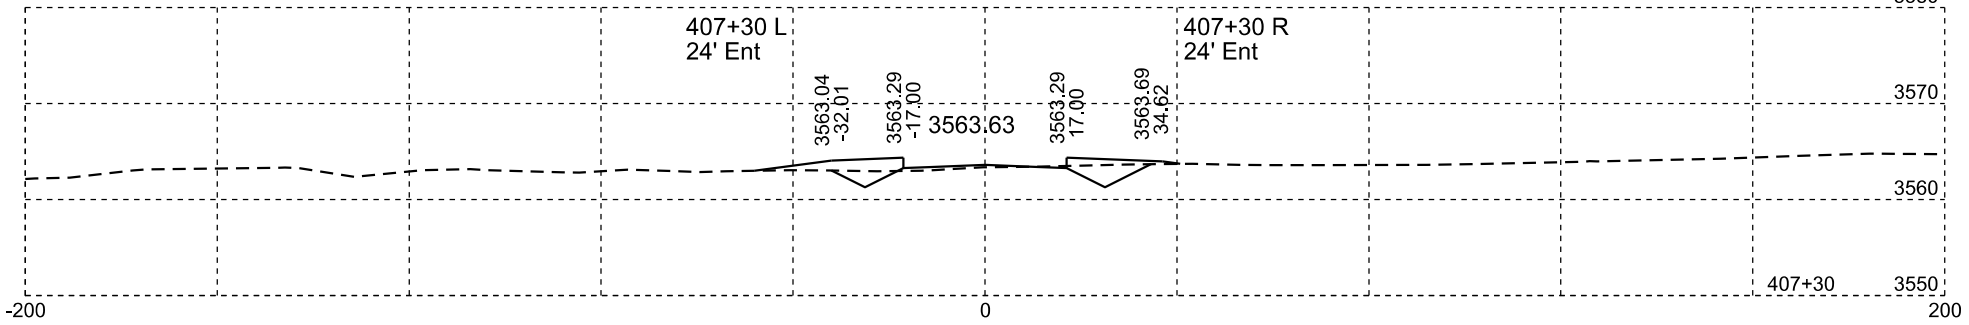

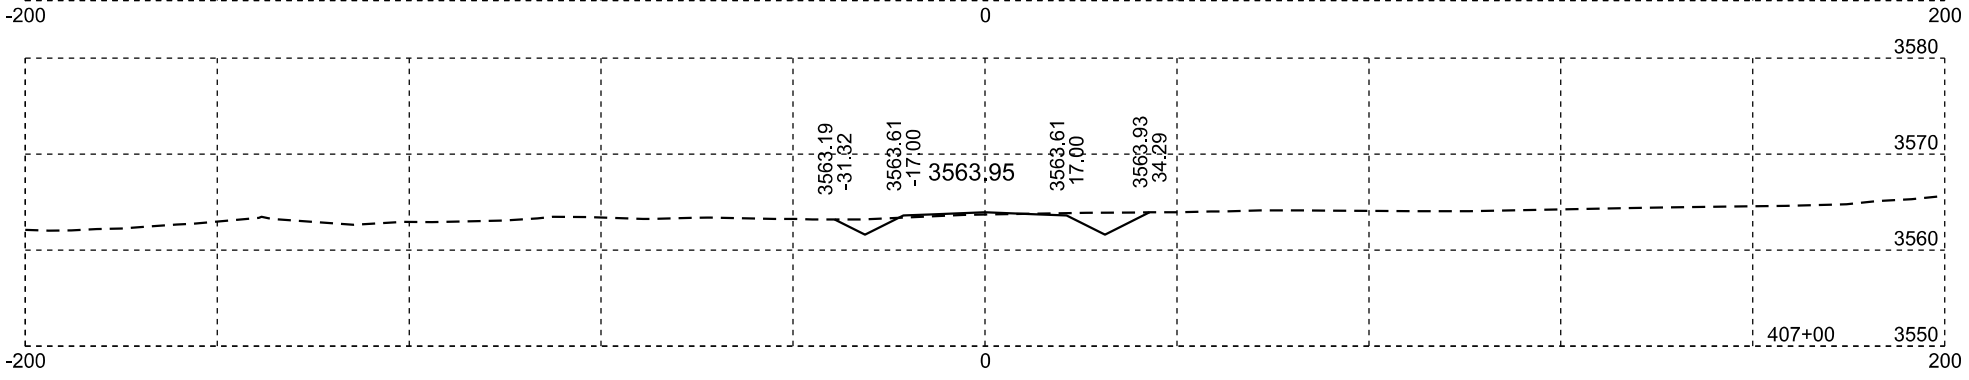

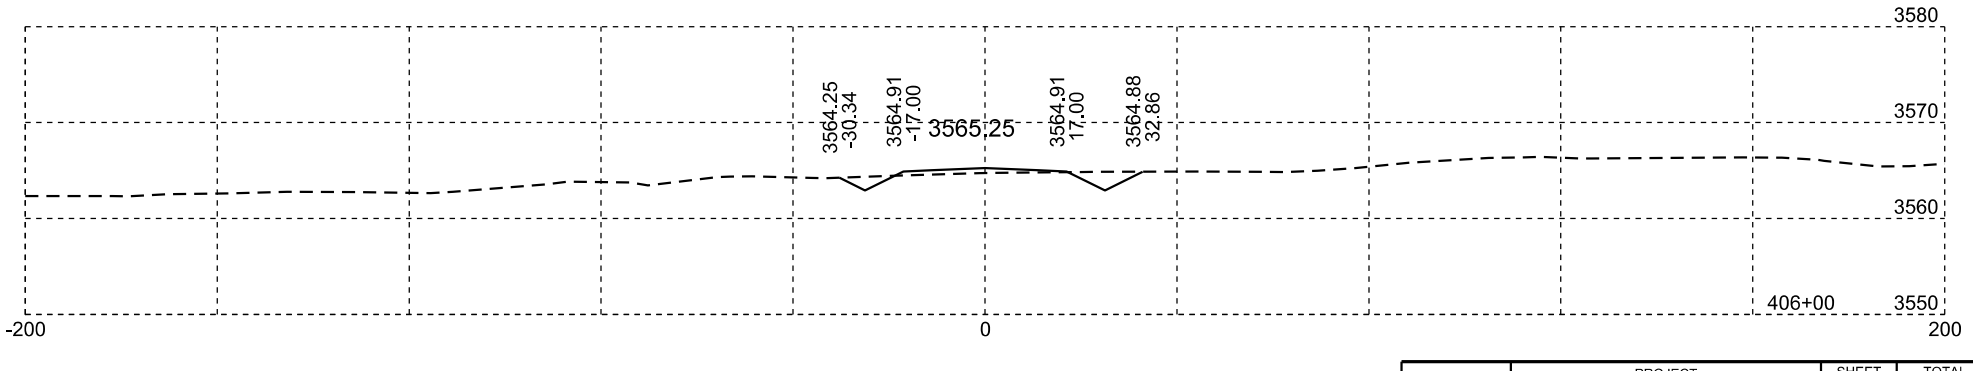

FR 140

Plotting Date: 02/12/2014

STATE OF SOUTH DAKOTA	PROJECT	SHEET NO.	TOTAL SHEETS
	IM 0901(148)40	X74	X84

FR 140

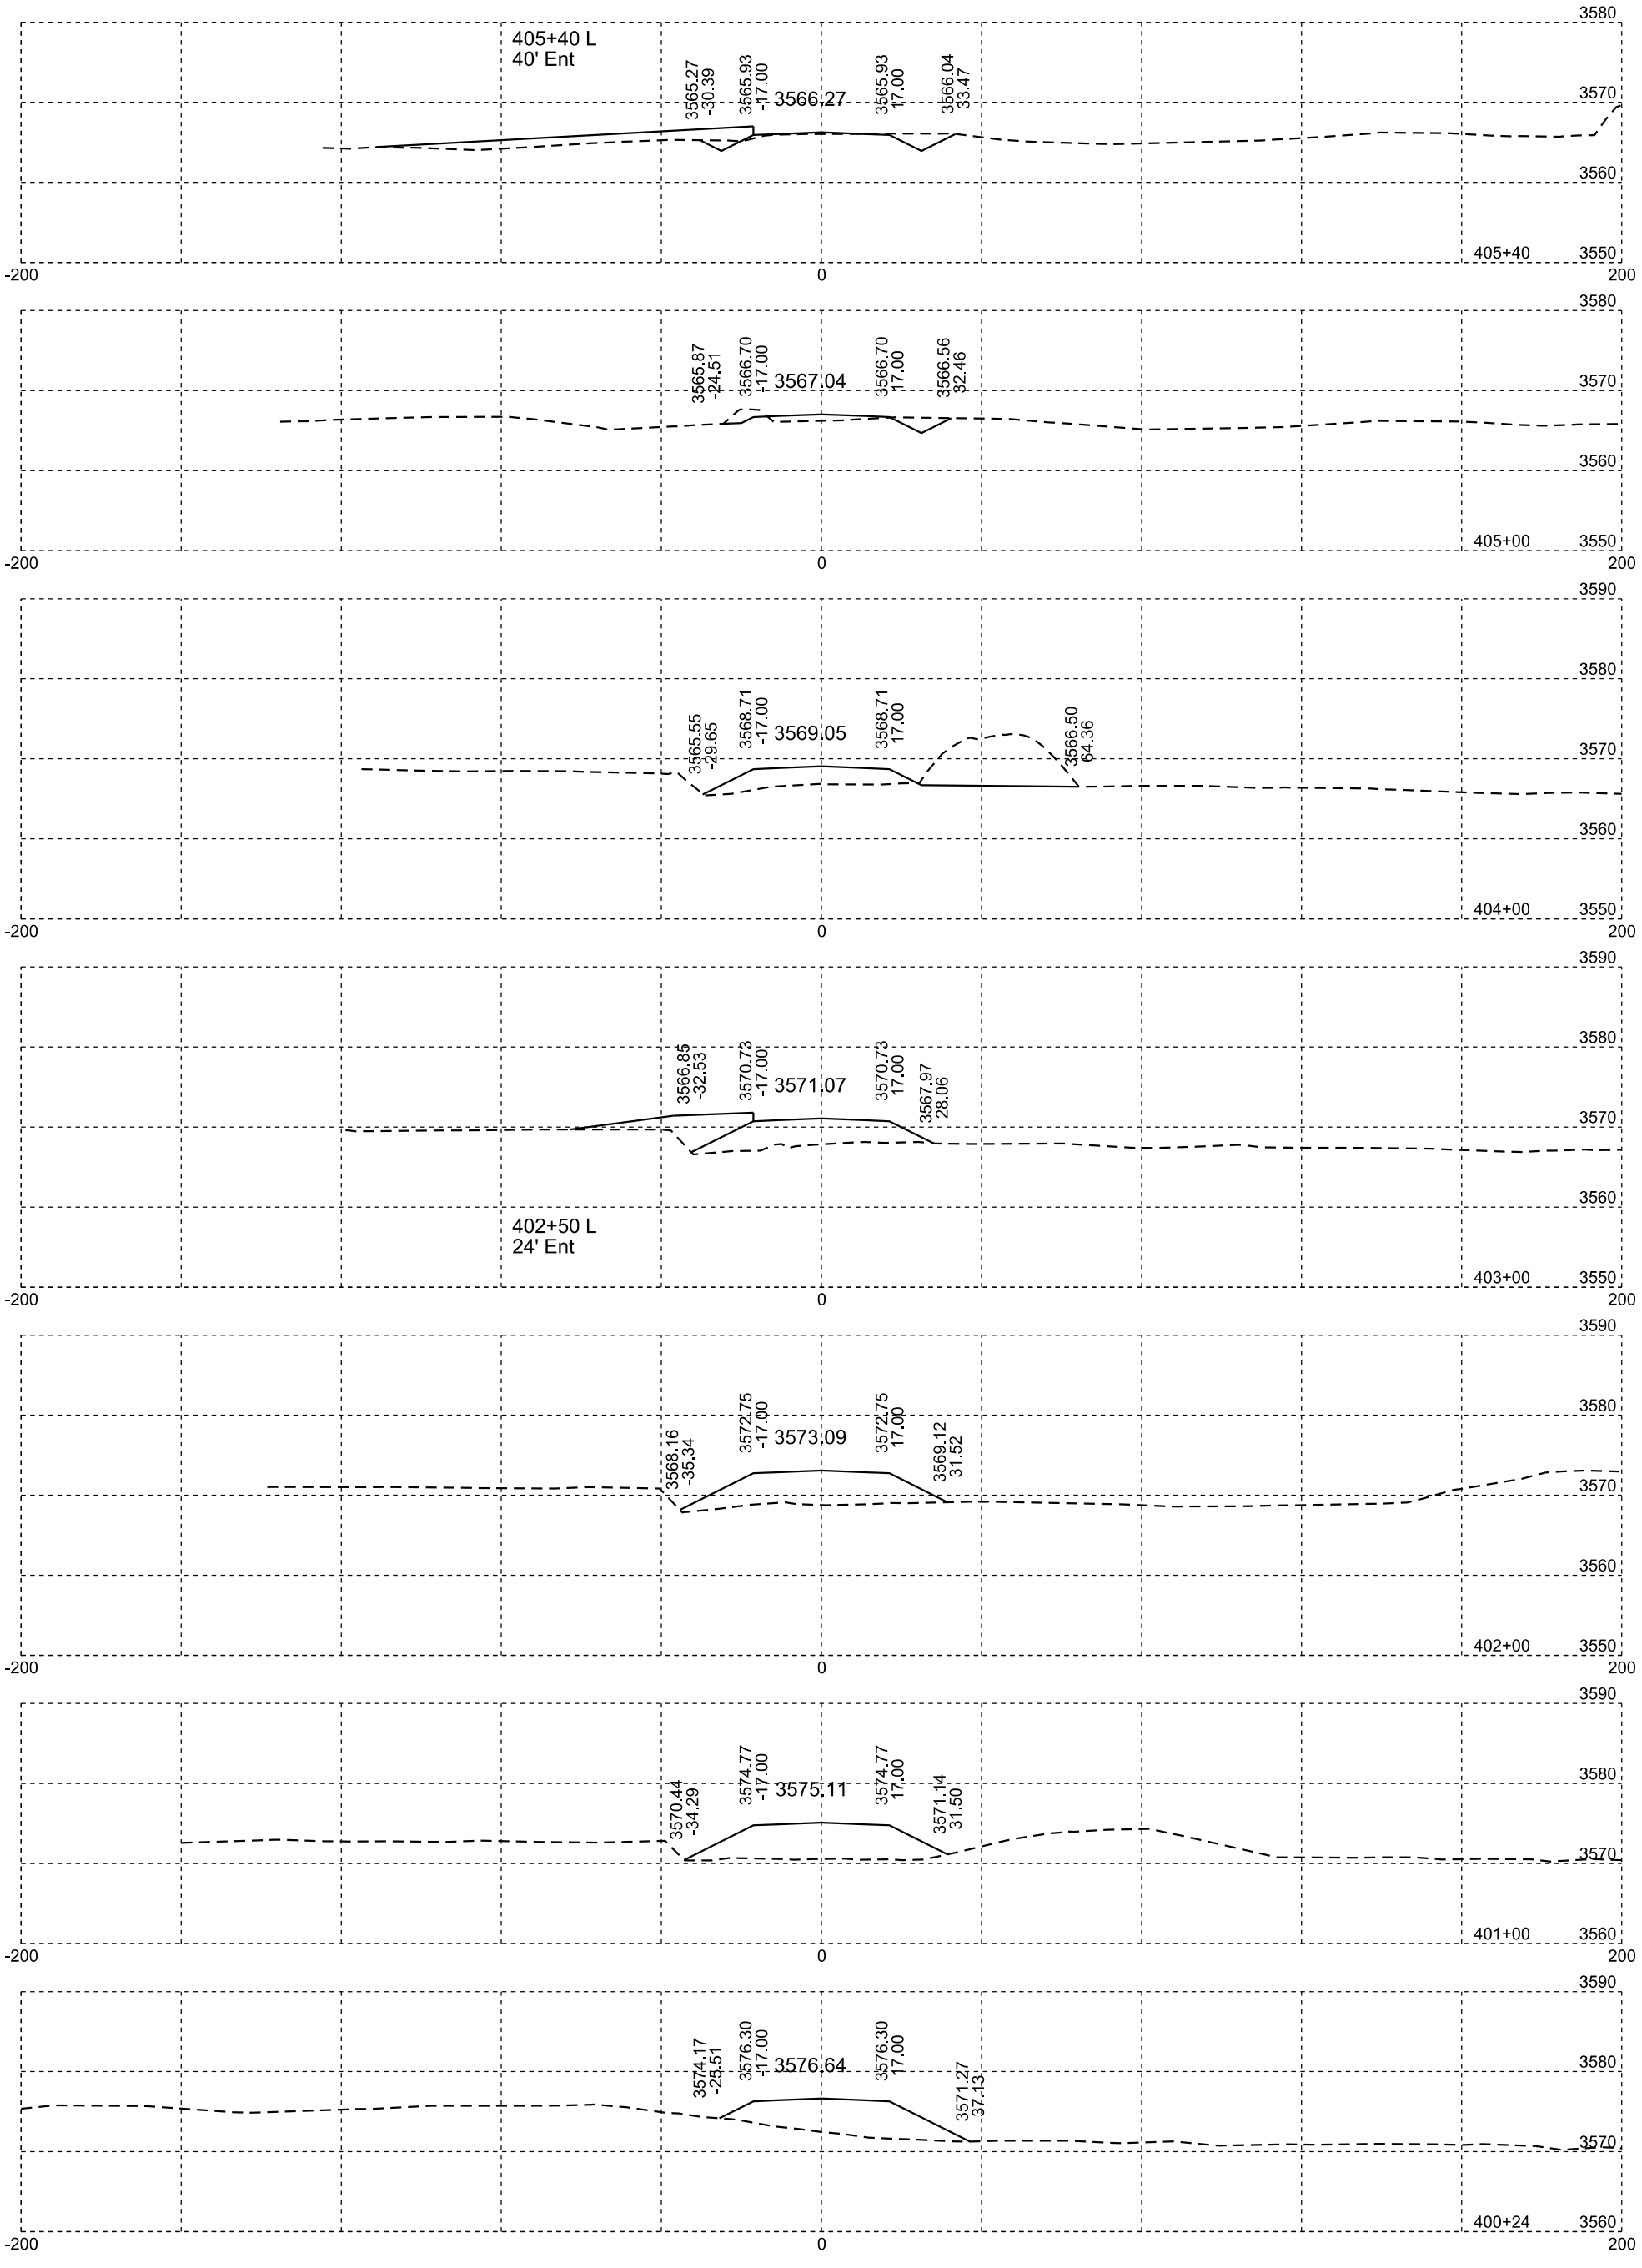

FR 140

Plotting Date: 02/12/2014

STATE OF SOUTH DAKOTA	PROJECT	SHEET NO.	TOTAL SHEETS
	IM 0901(148)40	X75	X84

DR 143

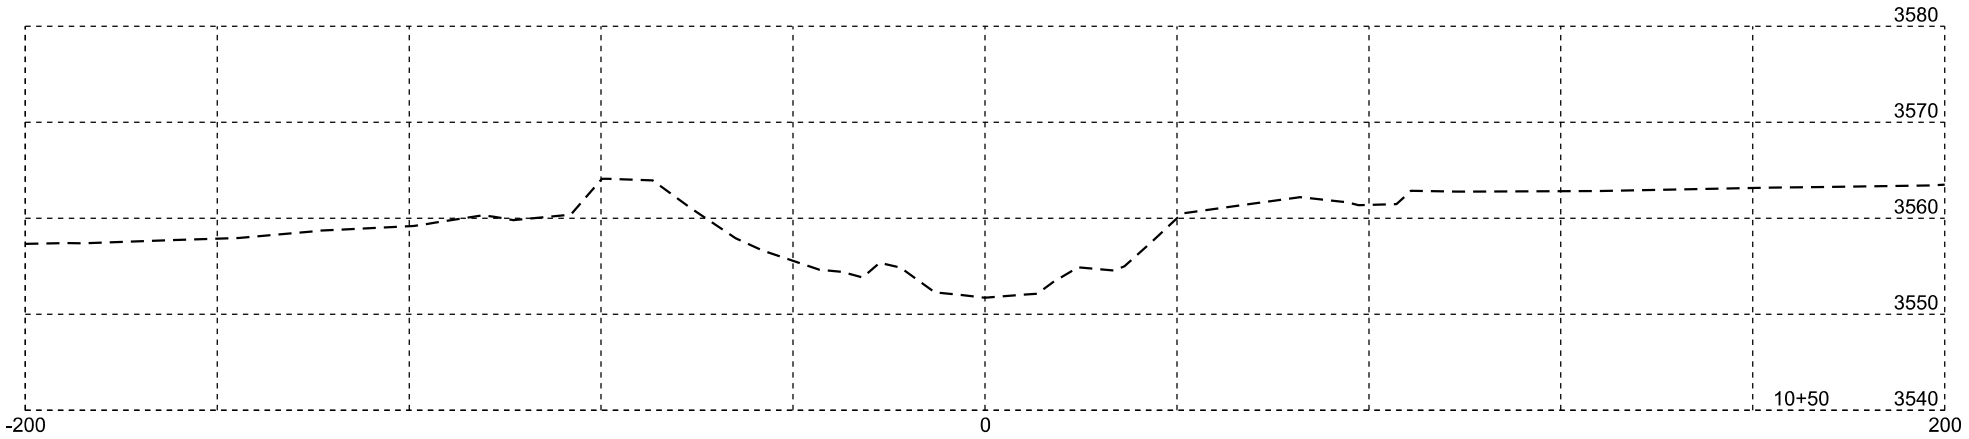

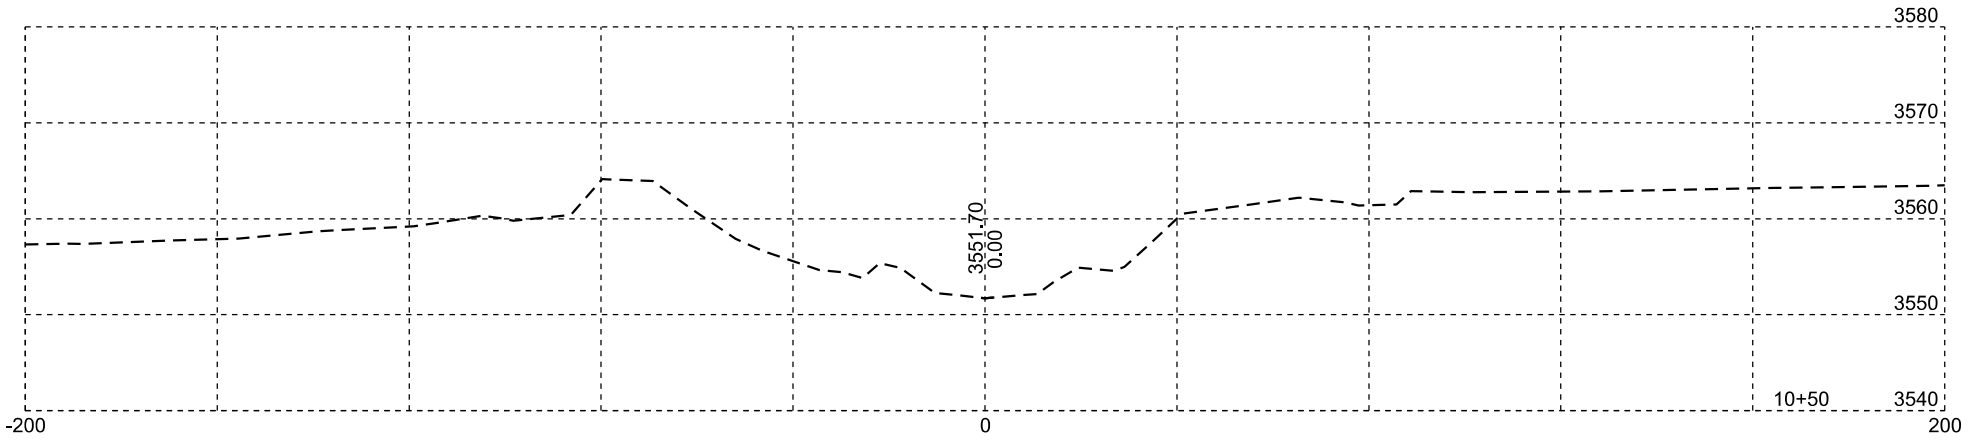

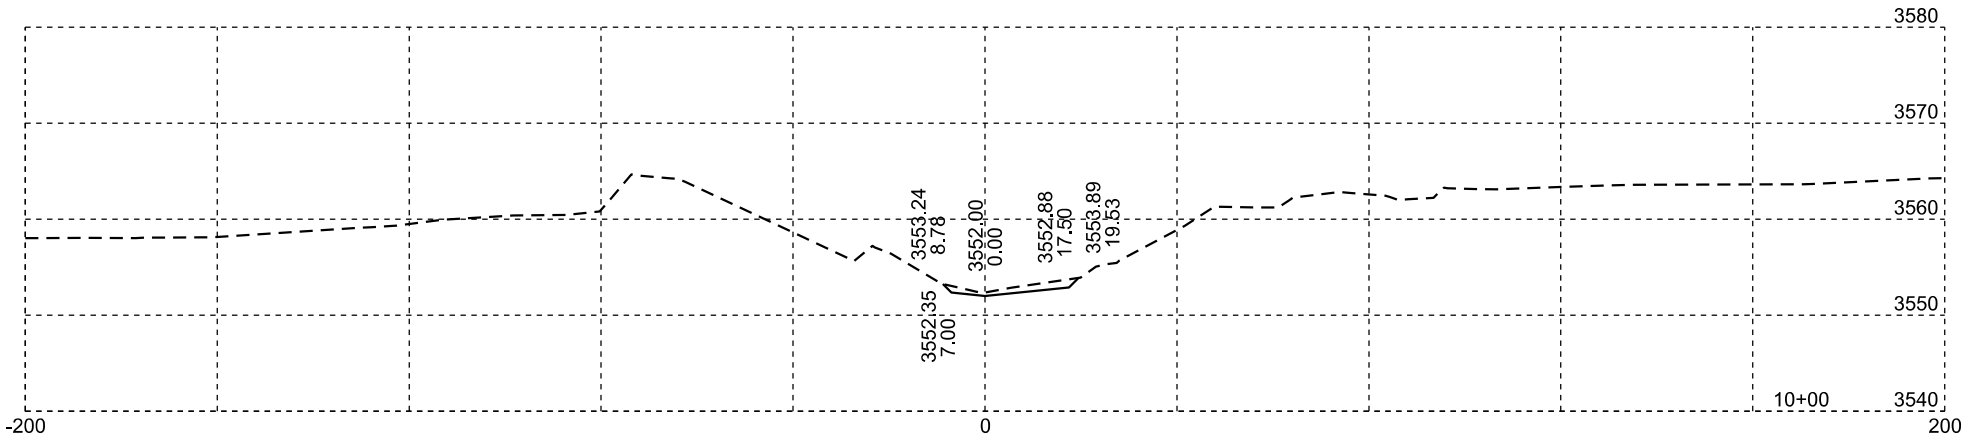

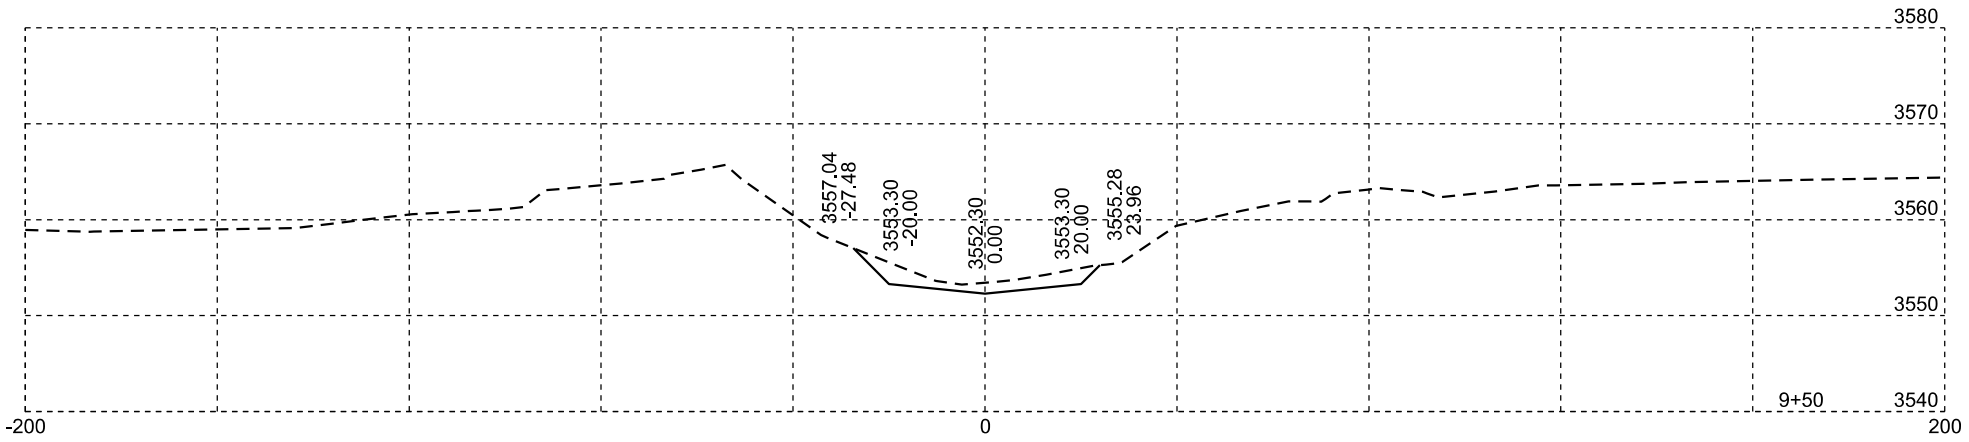

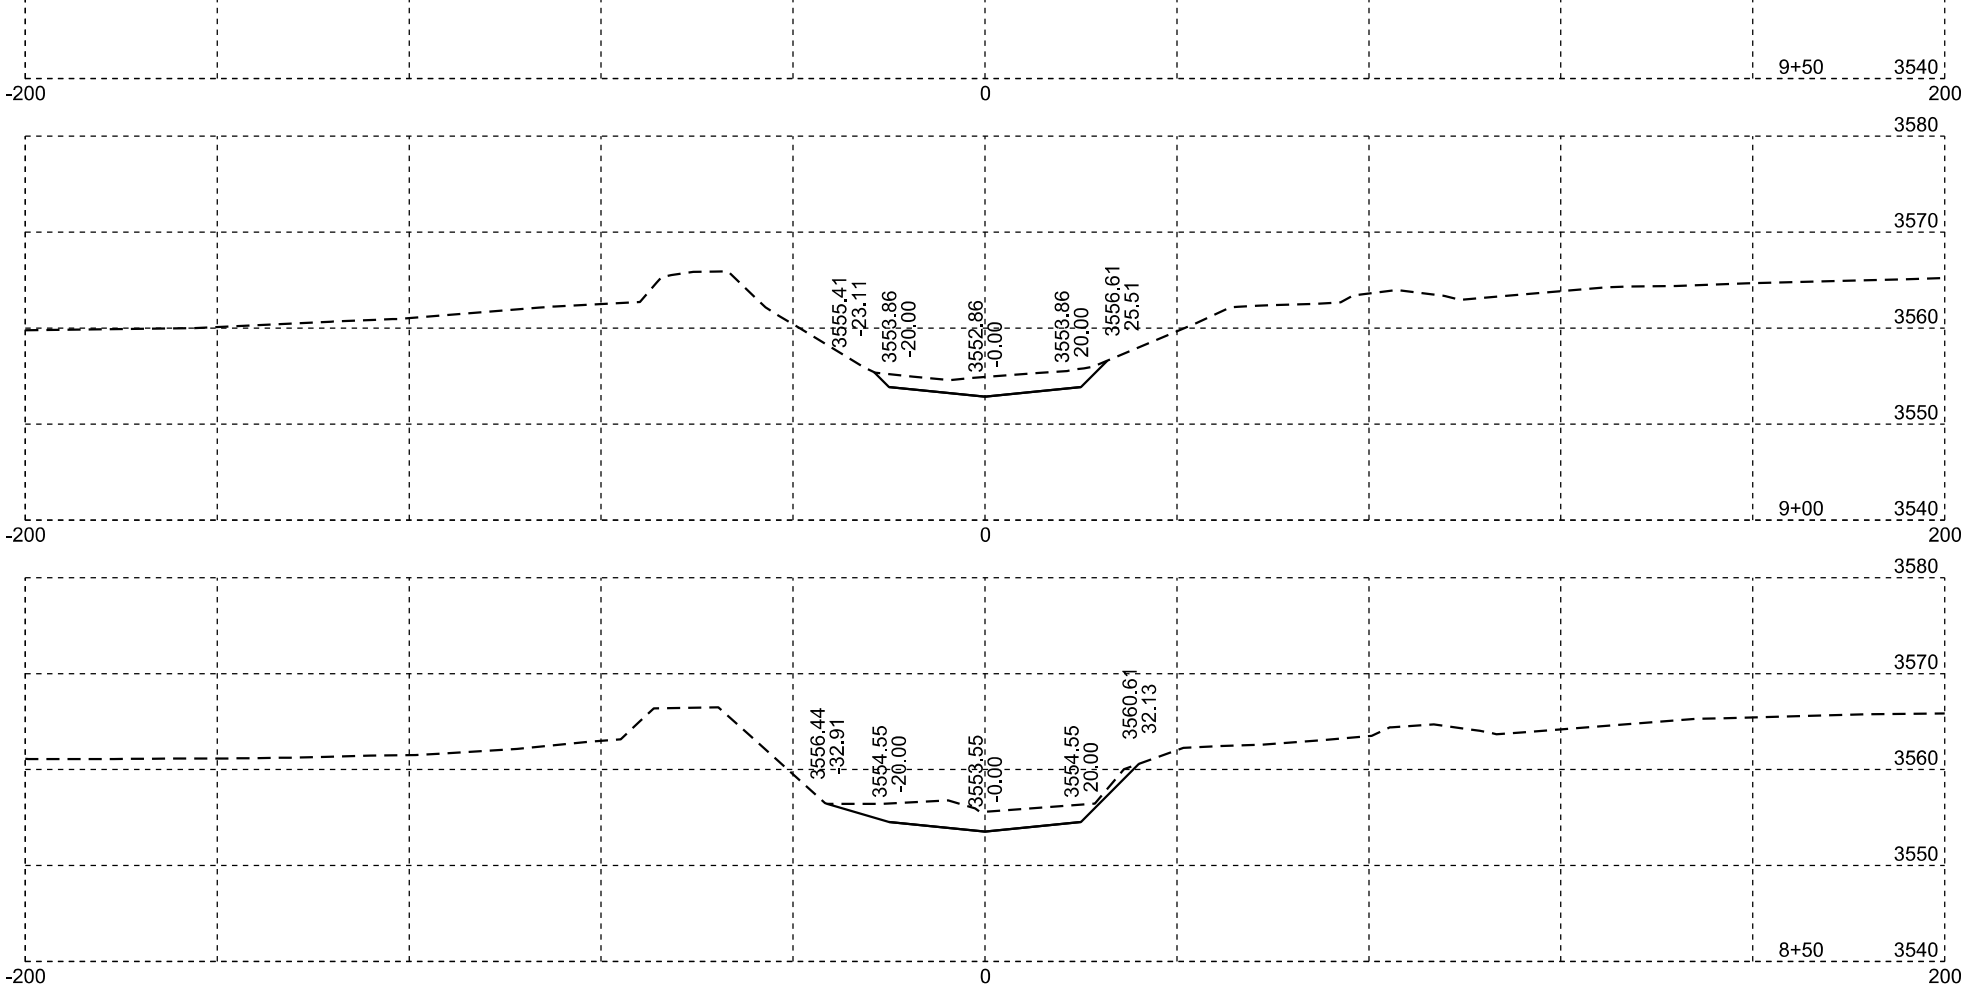

Plotting Date: 02/12/2014

STATE OF SOUTH DAKOTA	PROJECT	SHEET NO.	TOTAL SHEETS
	IM 0901(148)40	X76	X84

DR 143

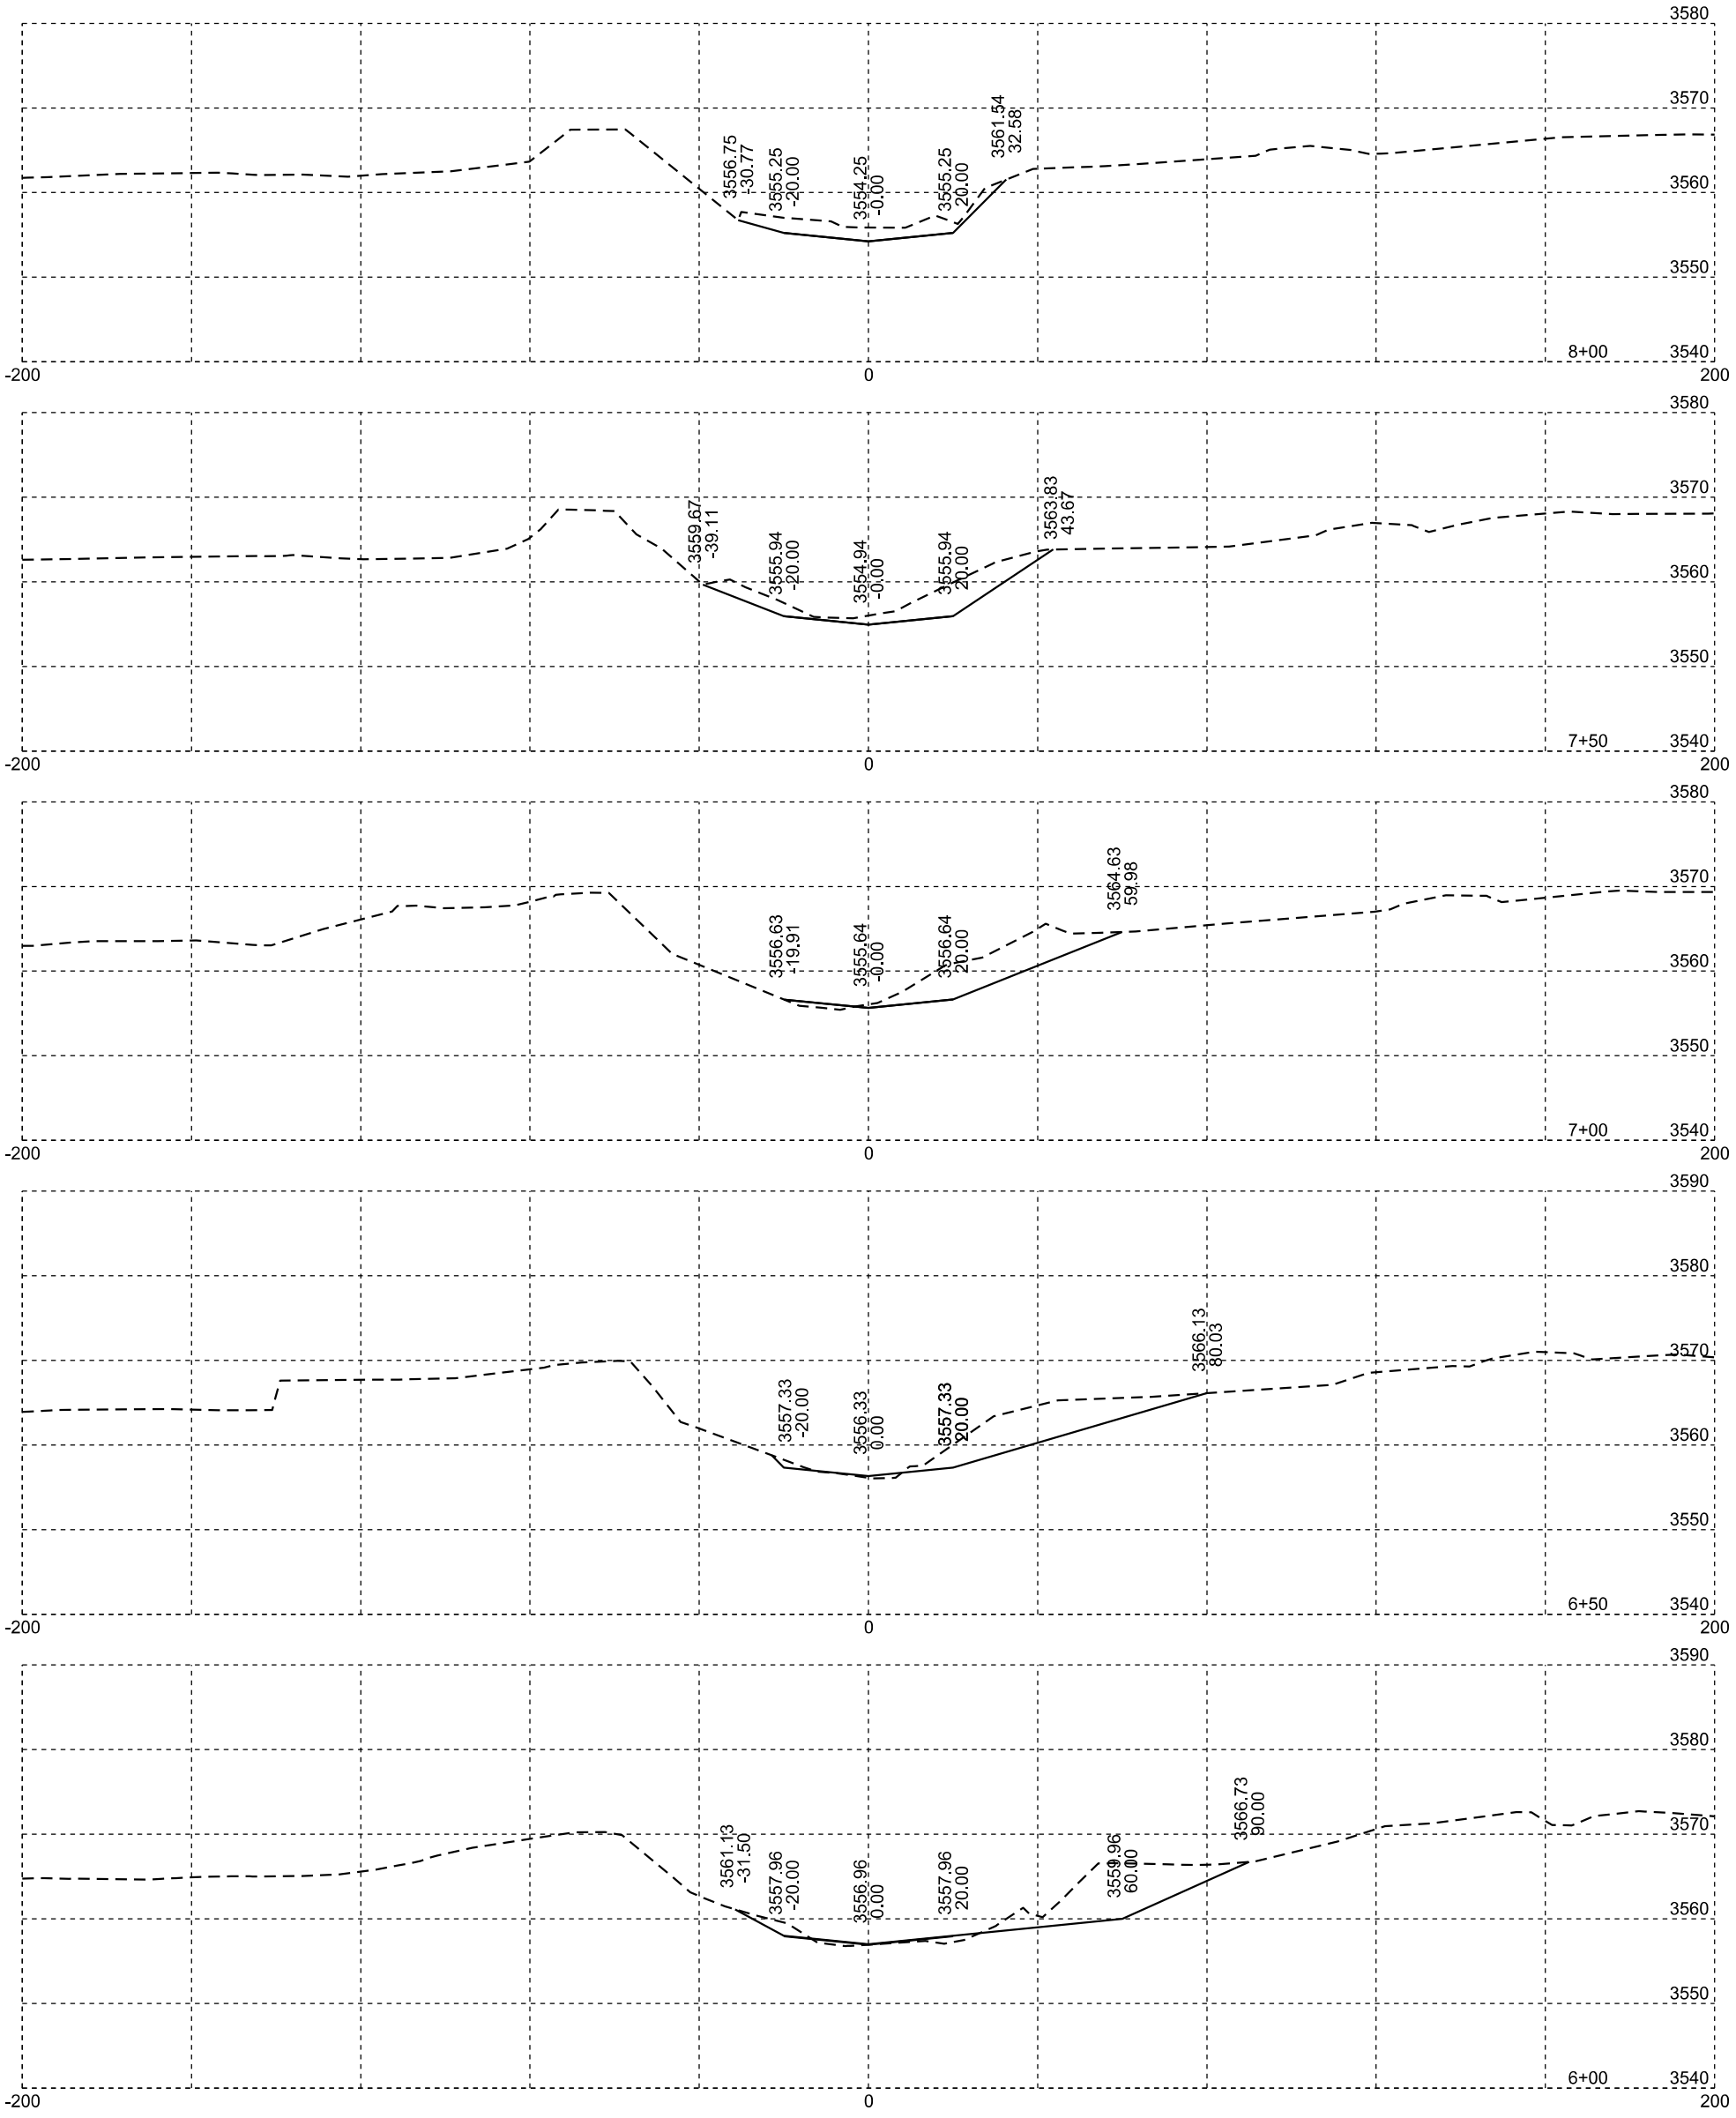

Plotting Date: 02/12/2014

STATE OF SOUTH DAKOTA	PROJECT	SHEET NO.	TOTAL SHEETS
	IM 0901(148)40	X77	X84

DR 143

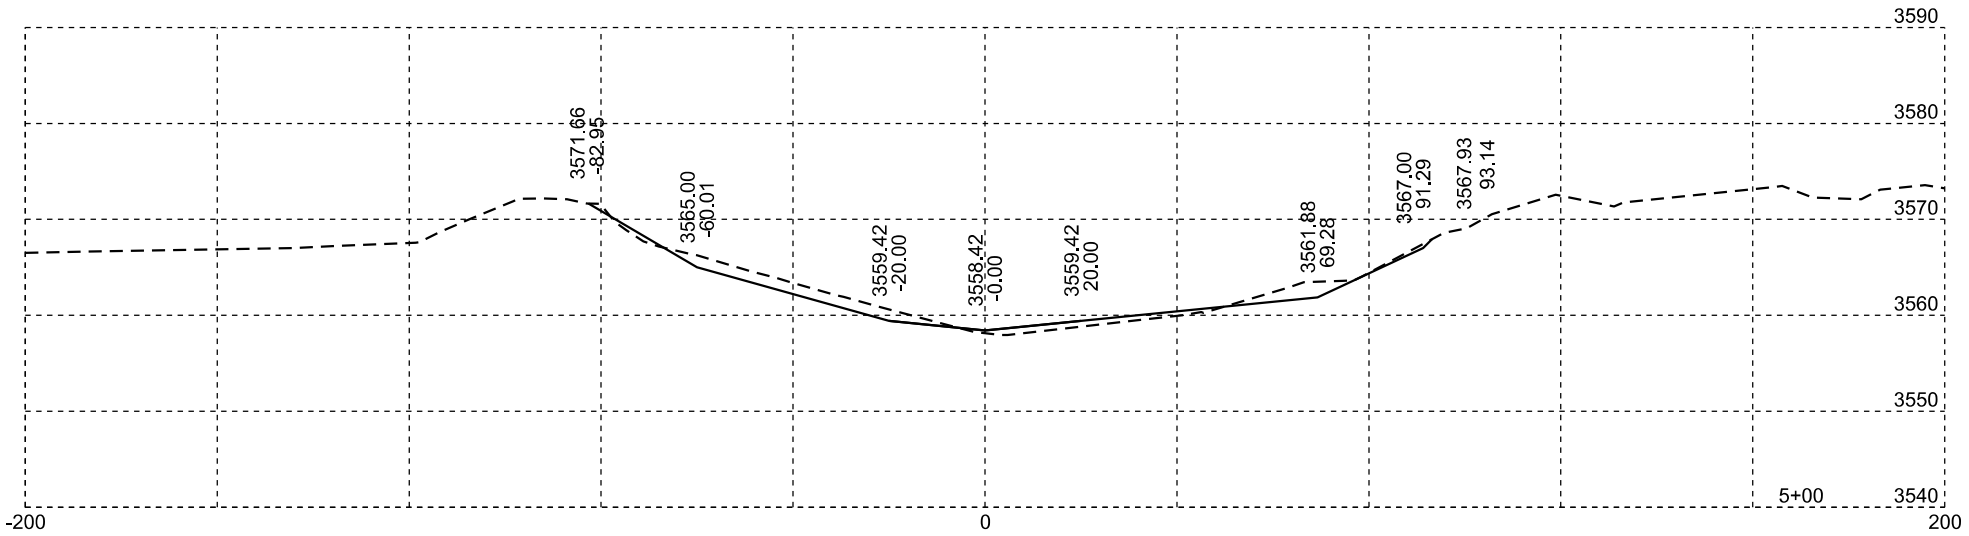

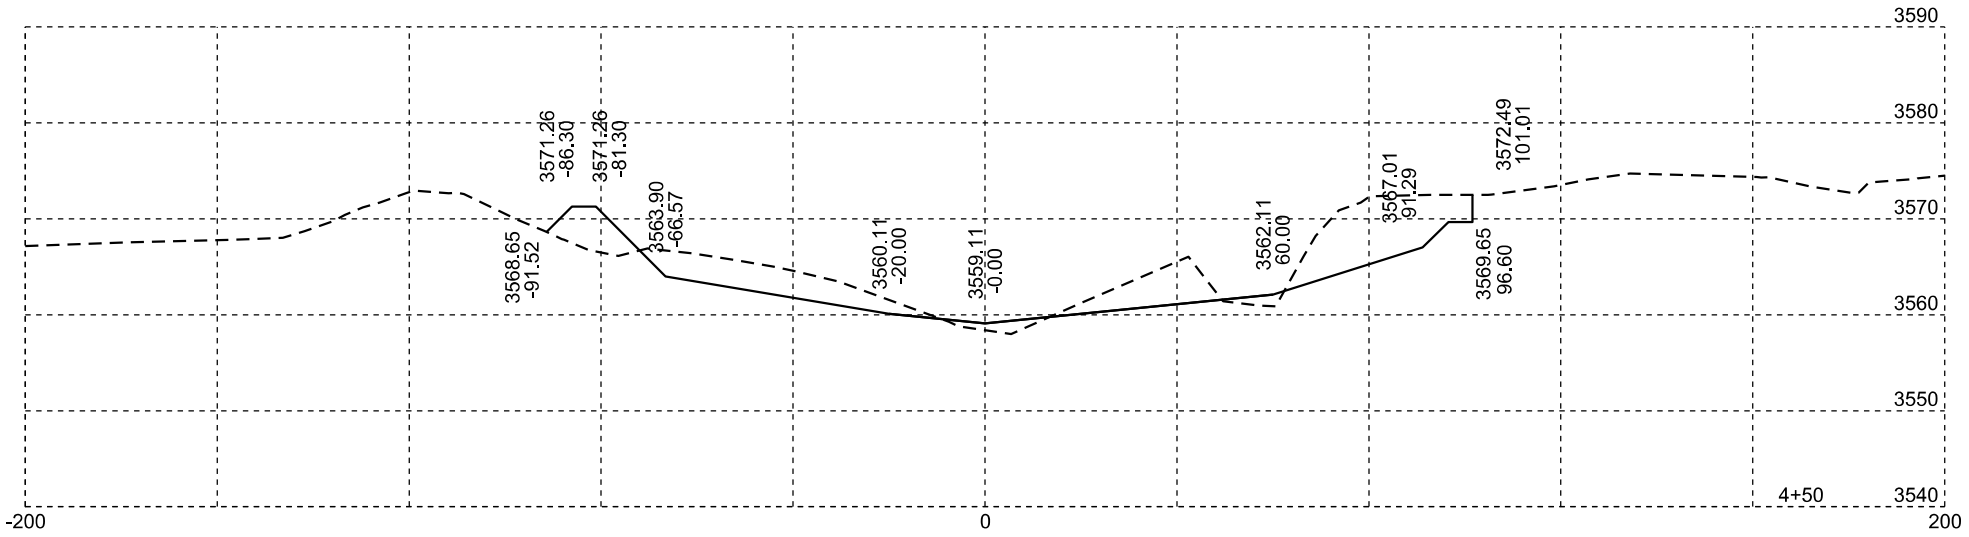

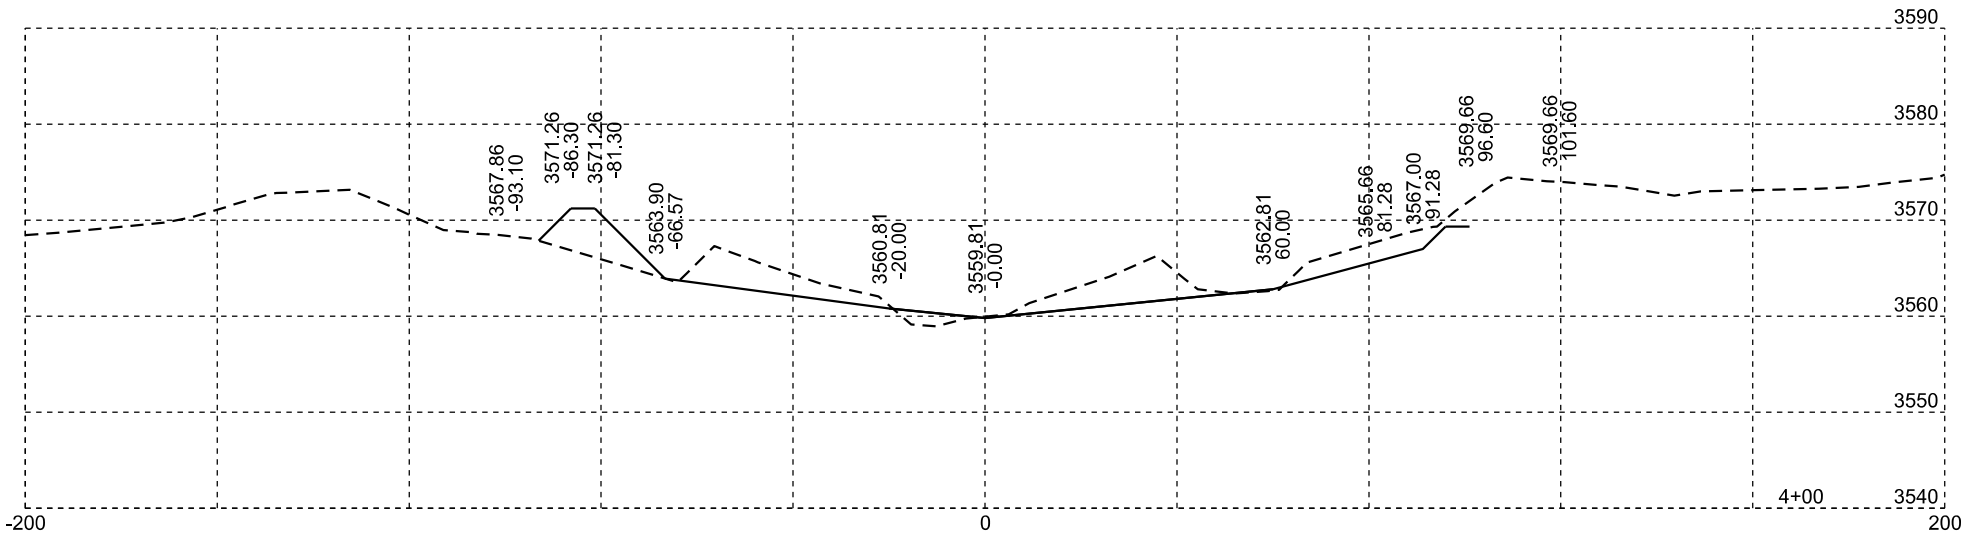

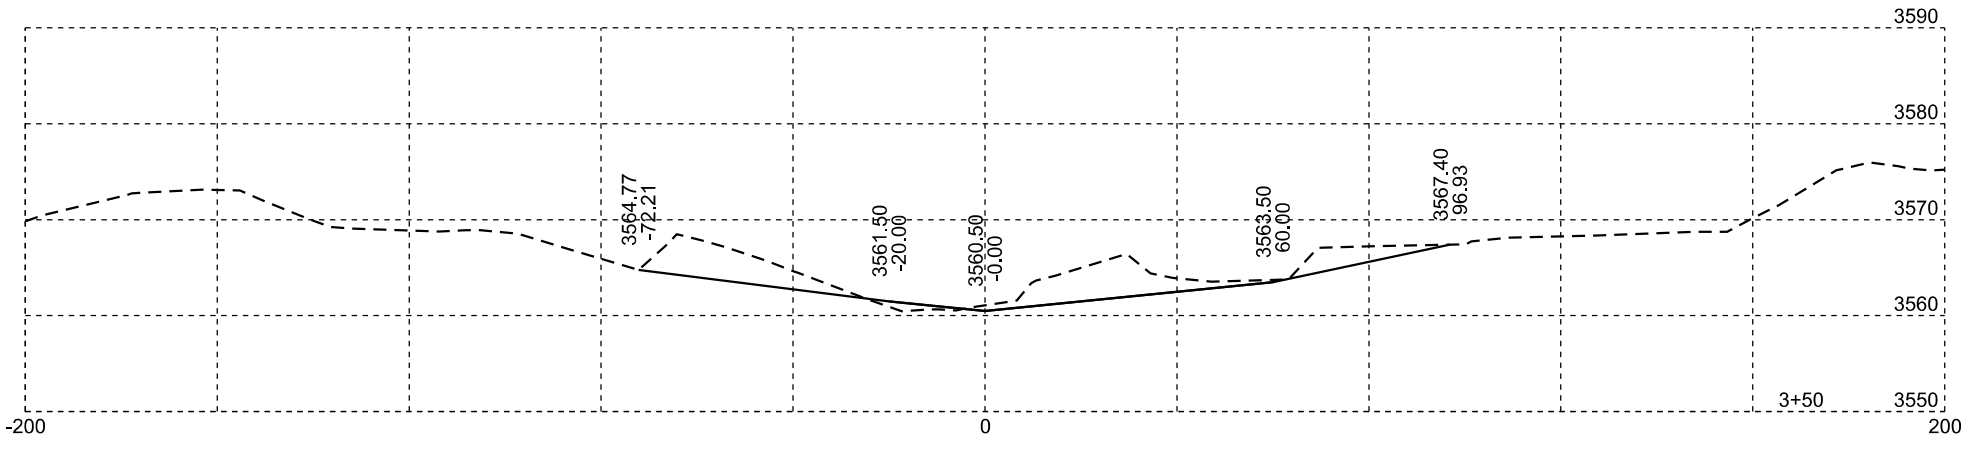

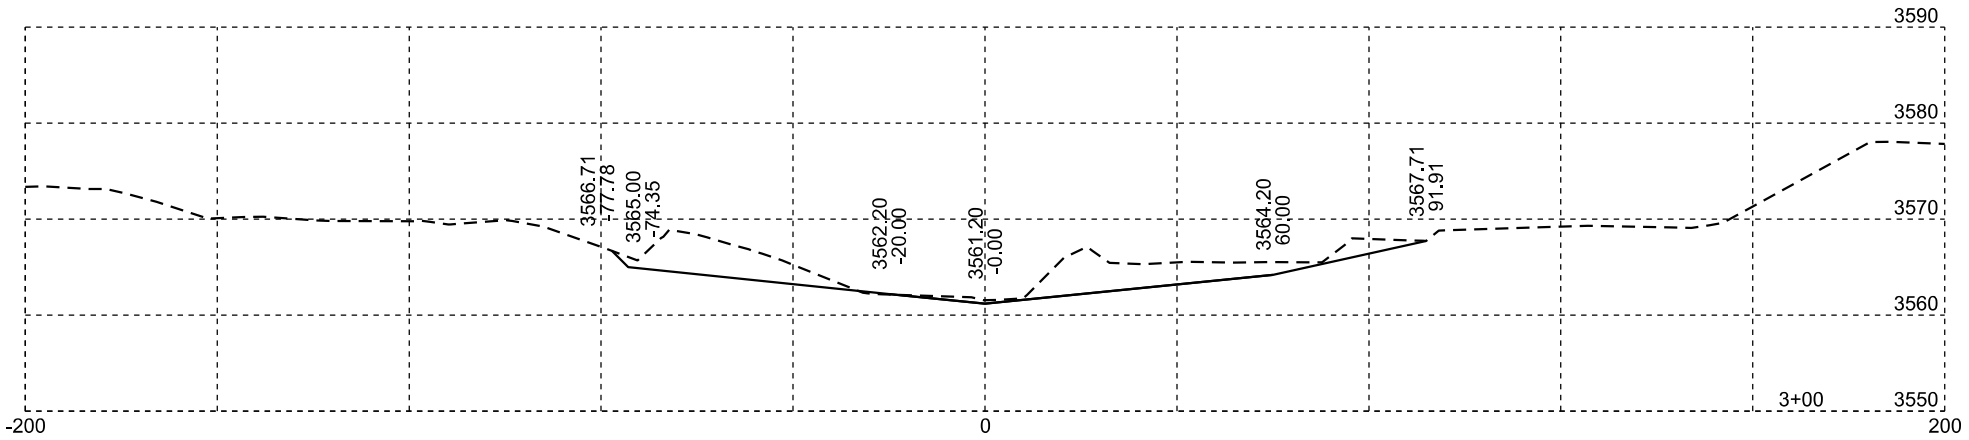

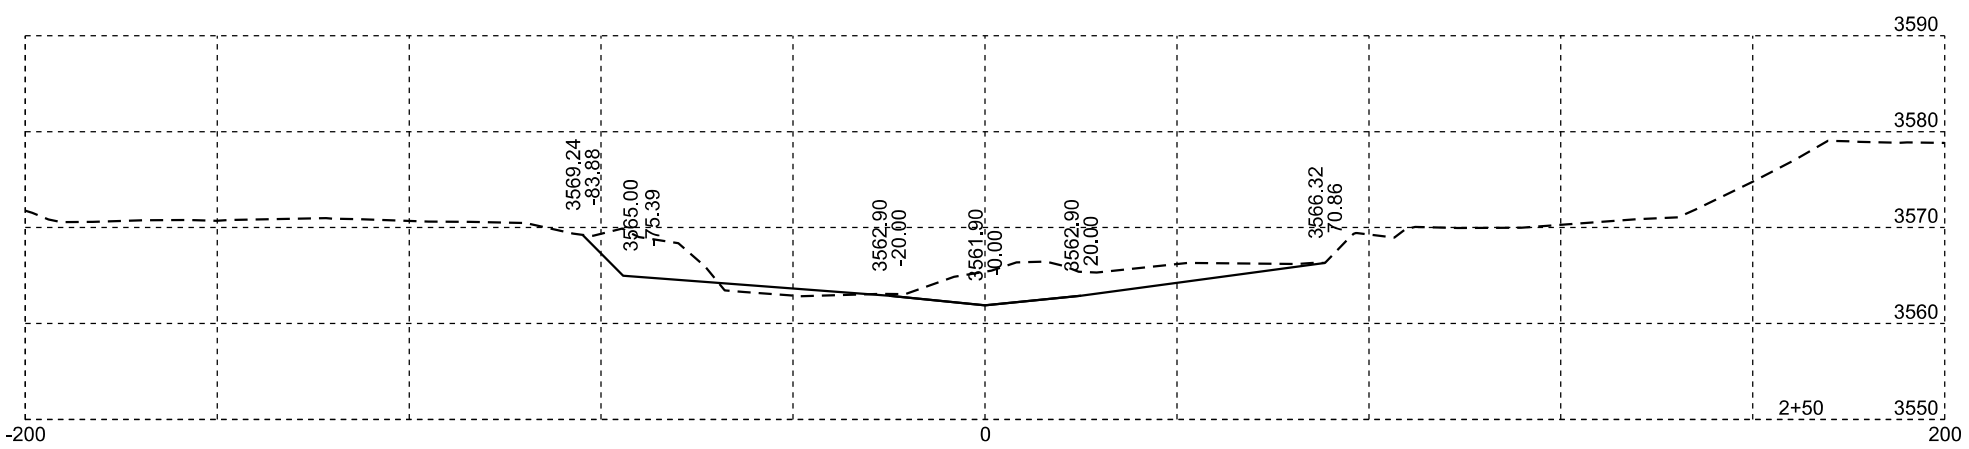

Plotting Date: 02/12/2014

STATE OF SOUTH DAKOTA	PROJECT	SHEET NO.	TOTAL SHEETS
	IM 0901(148)40	X78	X84

DR 143

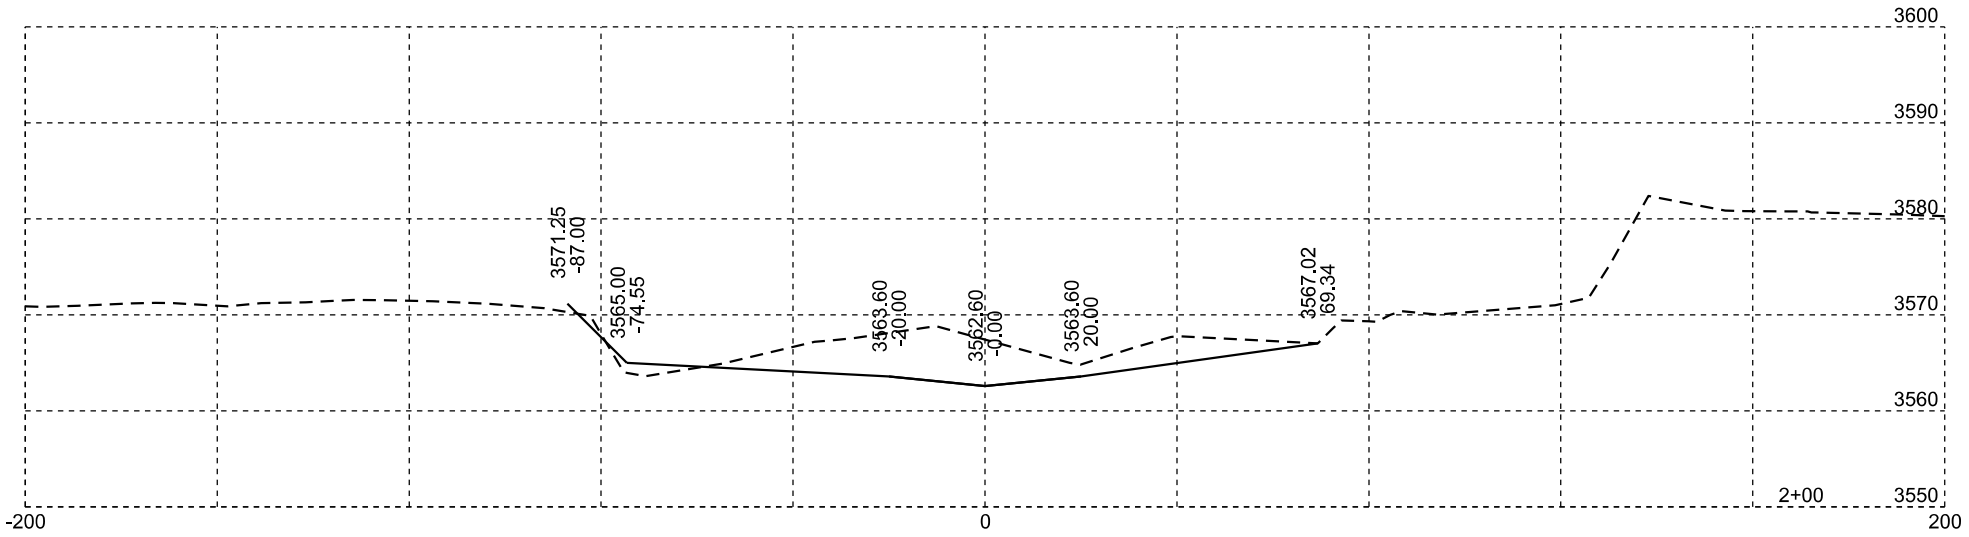

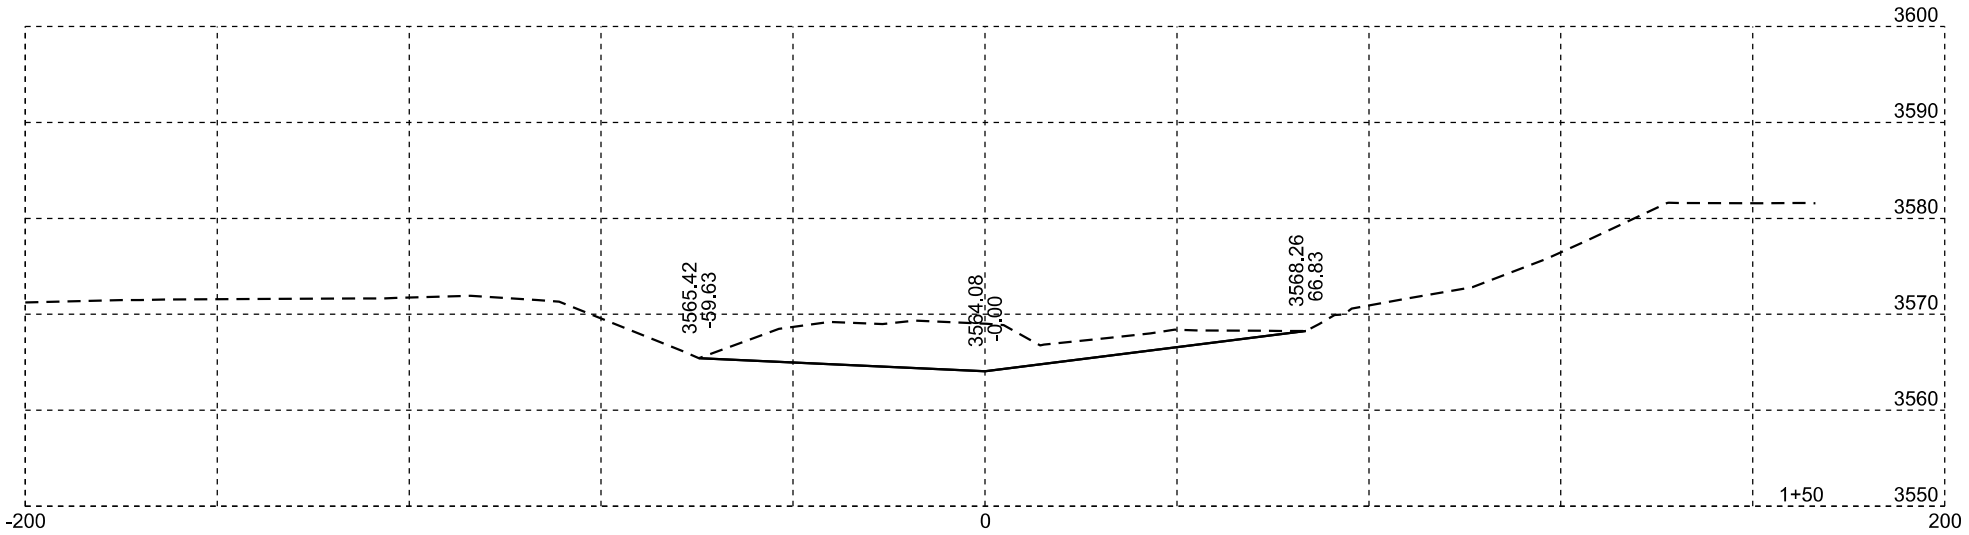

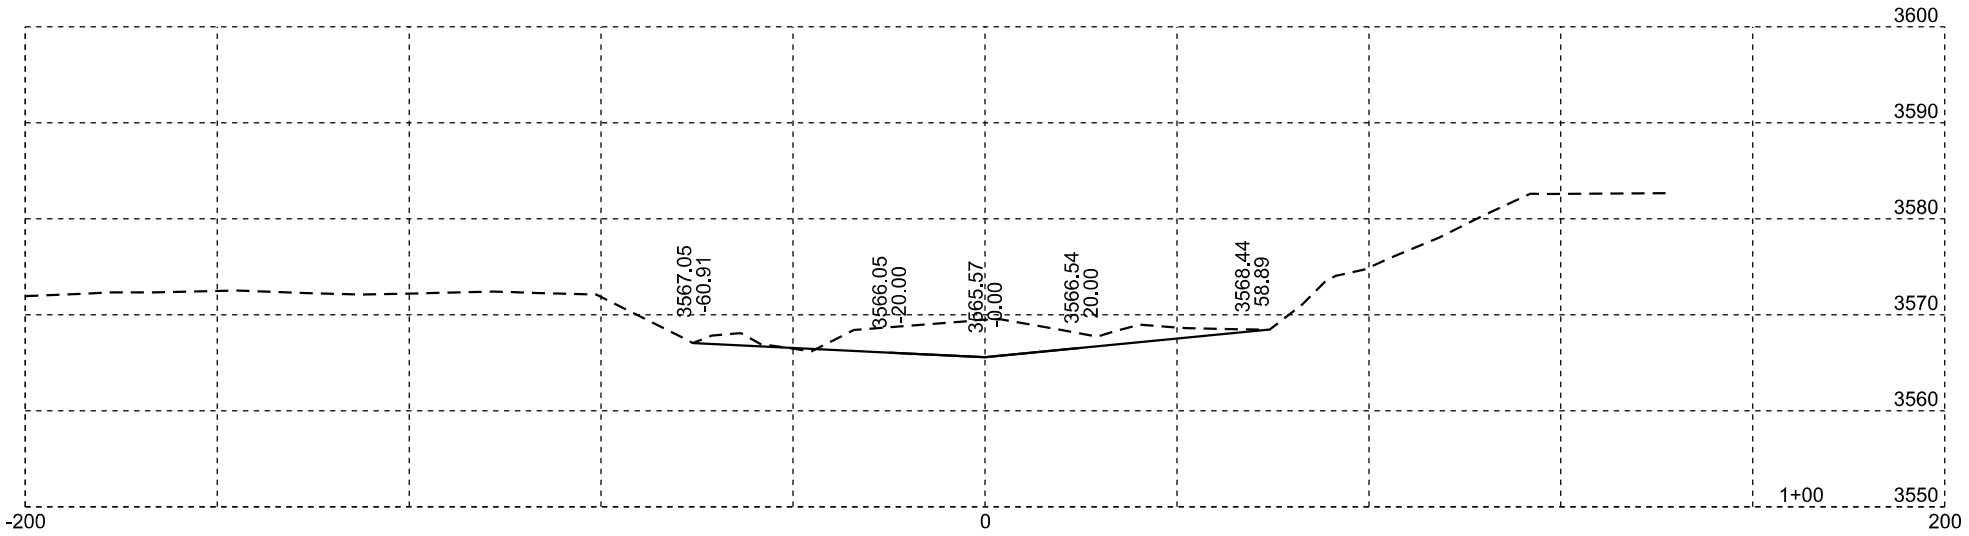

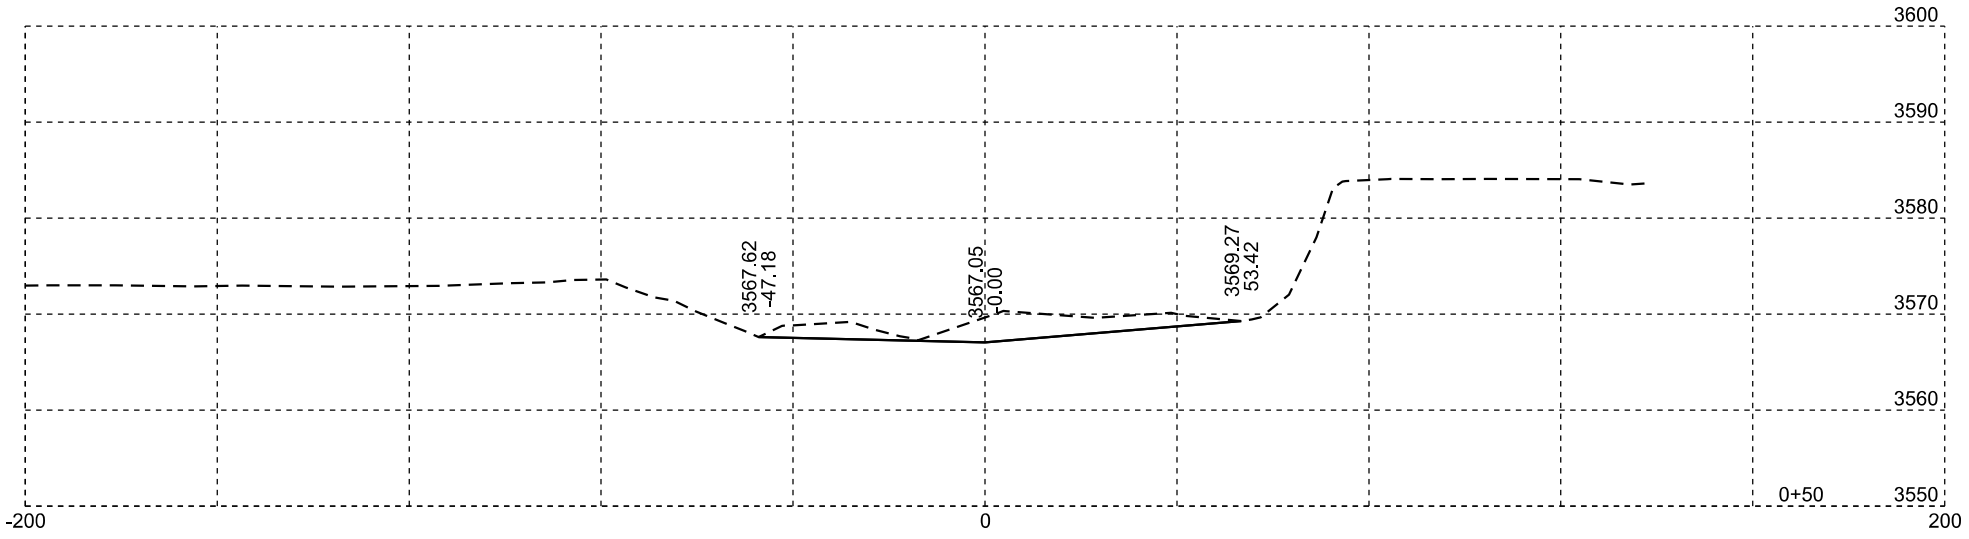

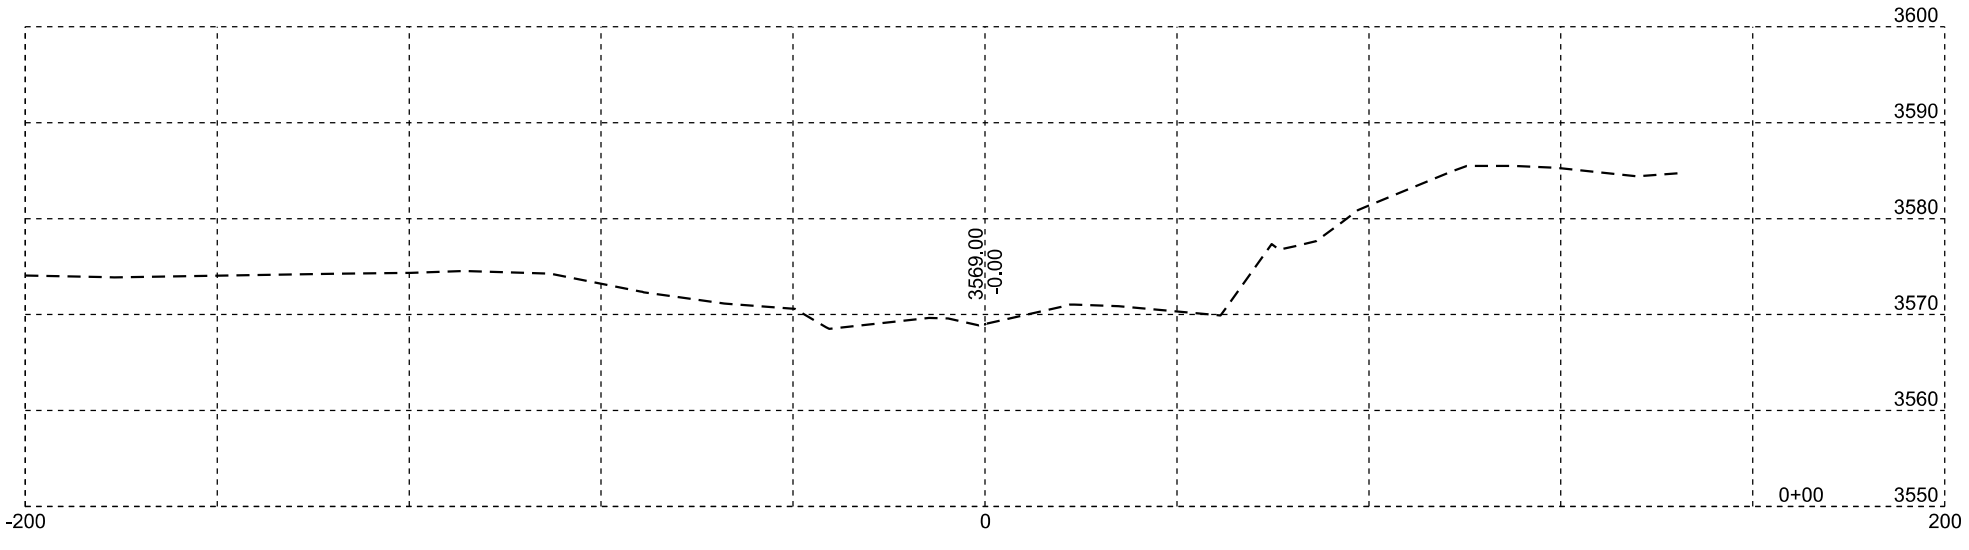

Plotting Date: 02/12/2014

STATE OF SOUTH DAKOTA	PROJECT	SHEET NO.	TOTAL SHEETS
	IM 0901(148)40	X79	X84

DR 152

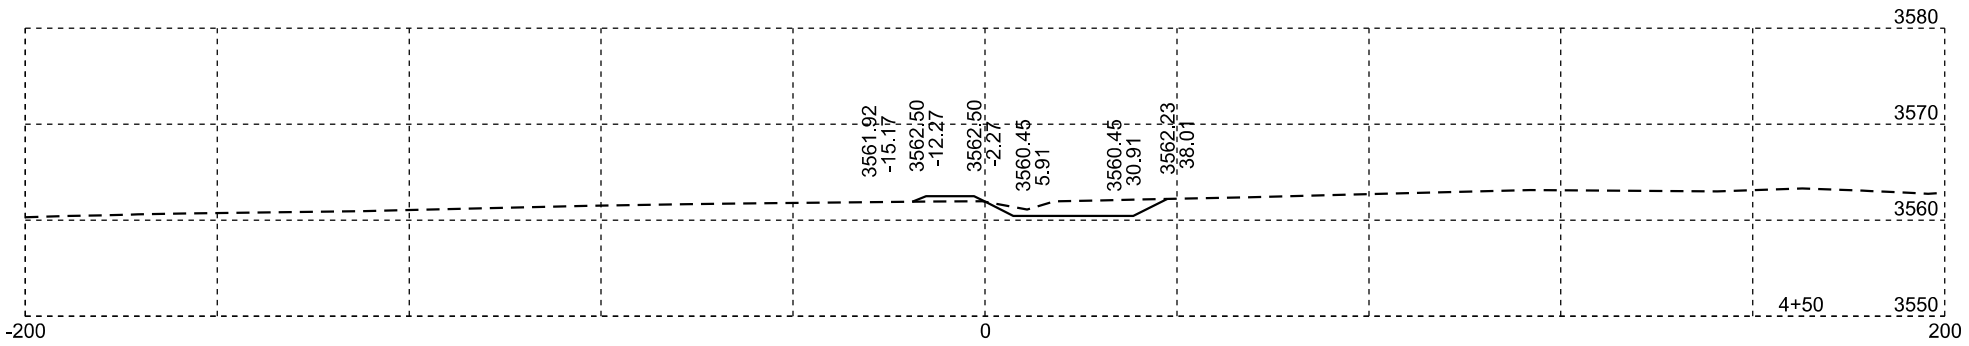

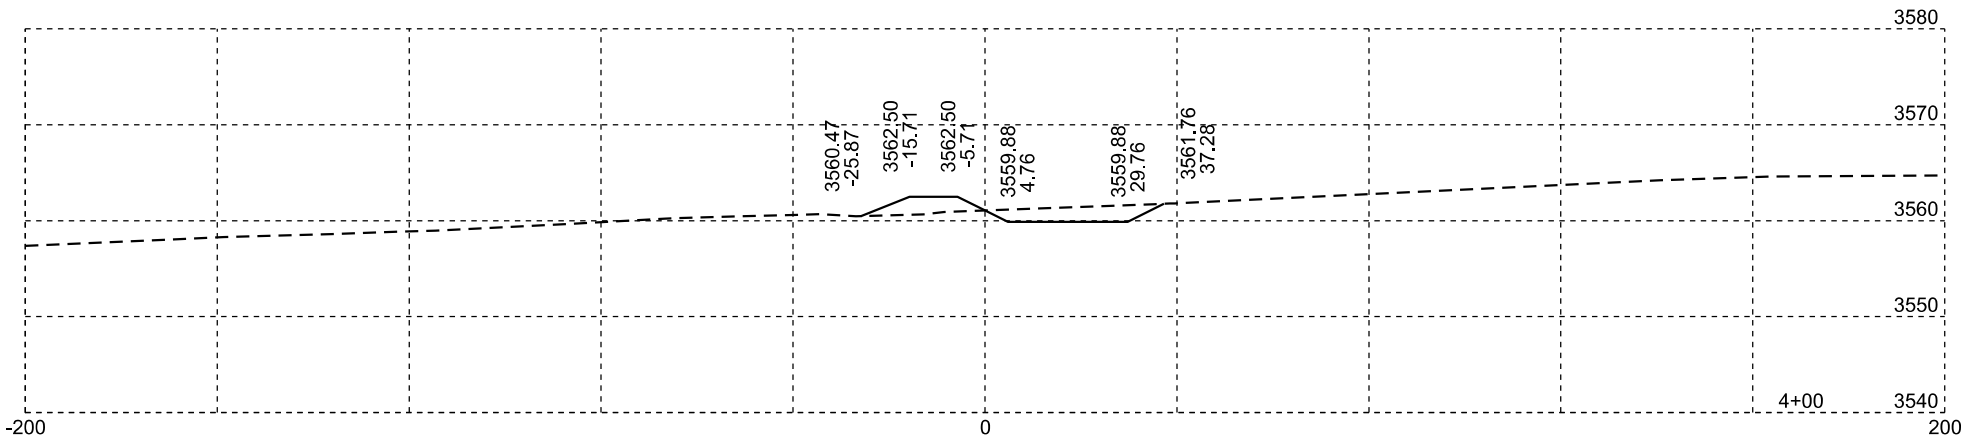

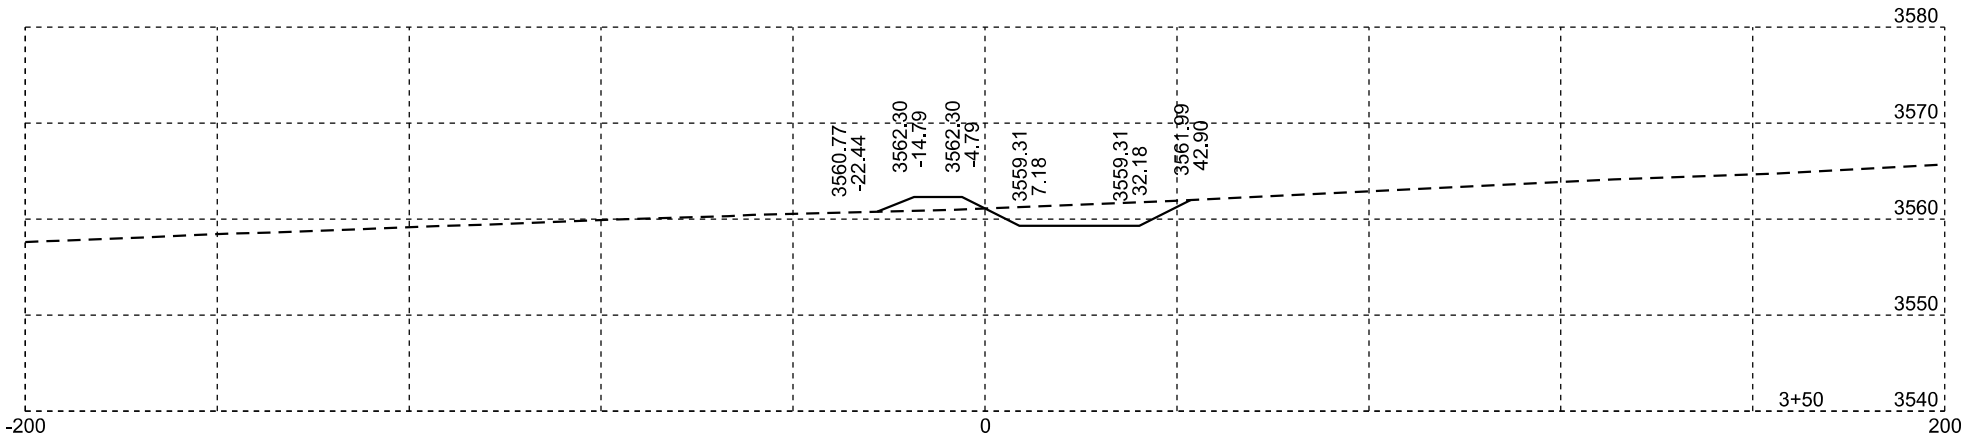

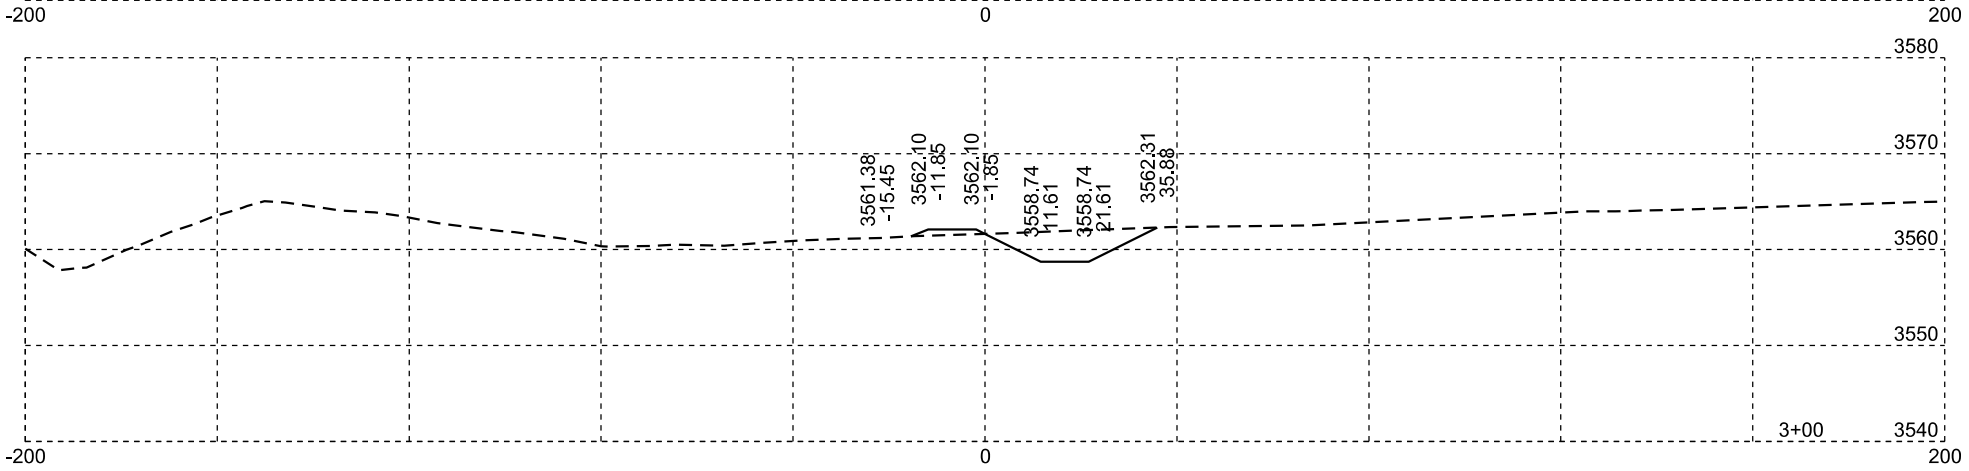

Plotting Date: 02/12/2014

STATE OF SOUTH DAKOTA	PROJECT	SHEET NO.	TOTAL SHEETS
	IM 0901(148)40	X80	X84

DR 152

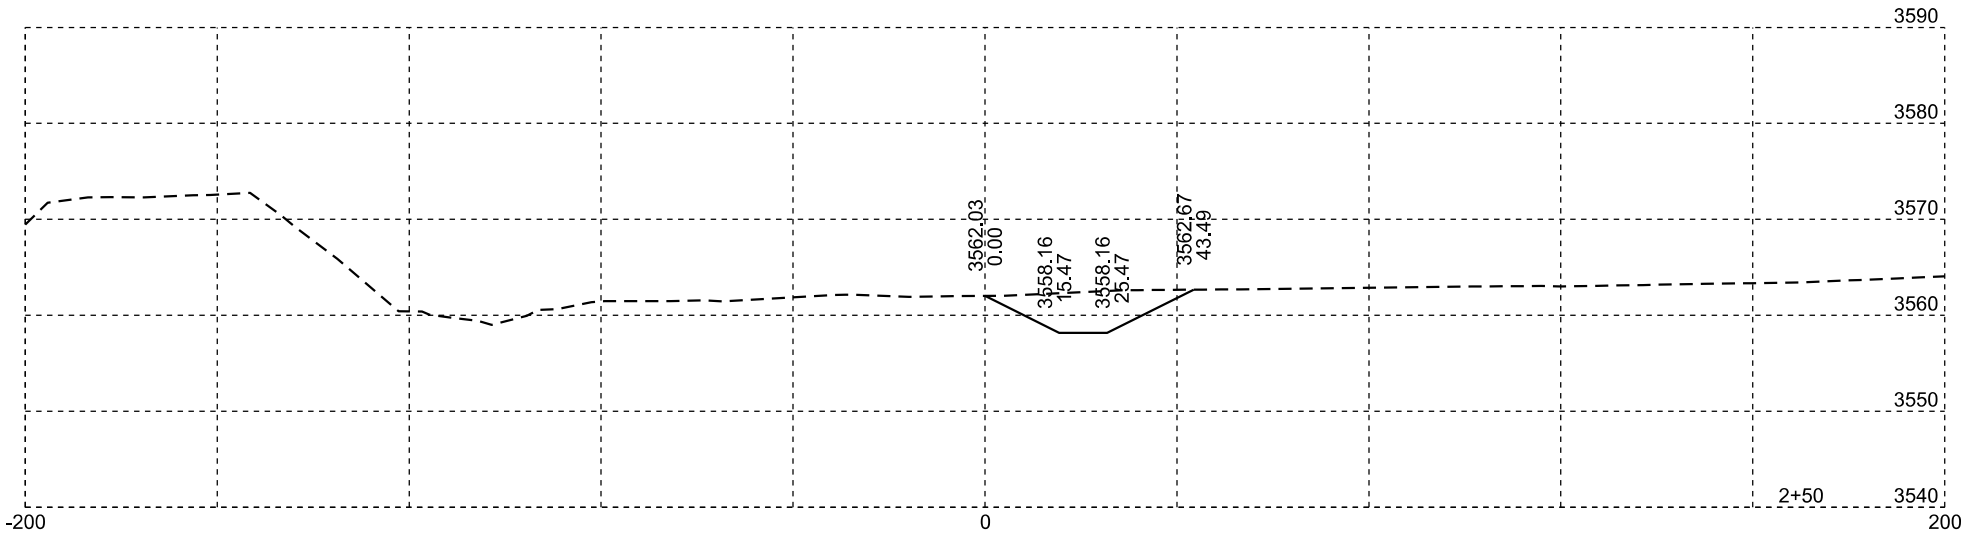

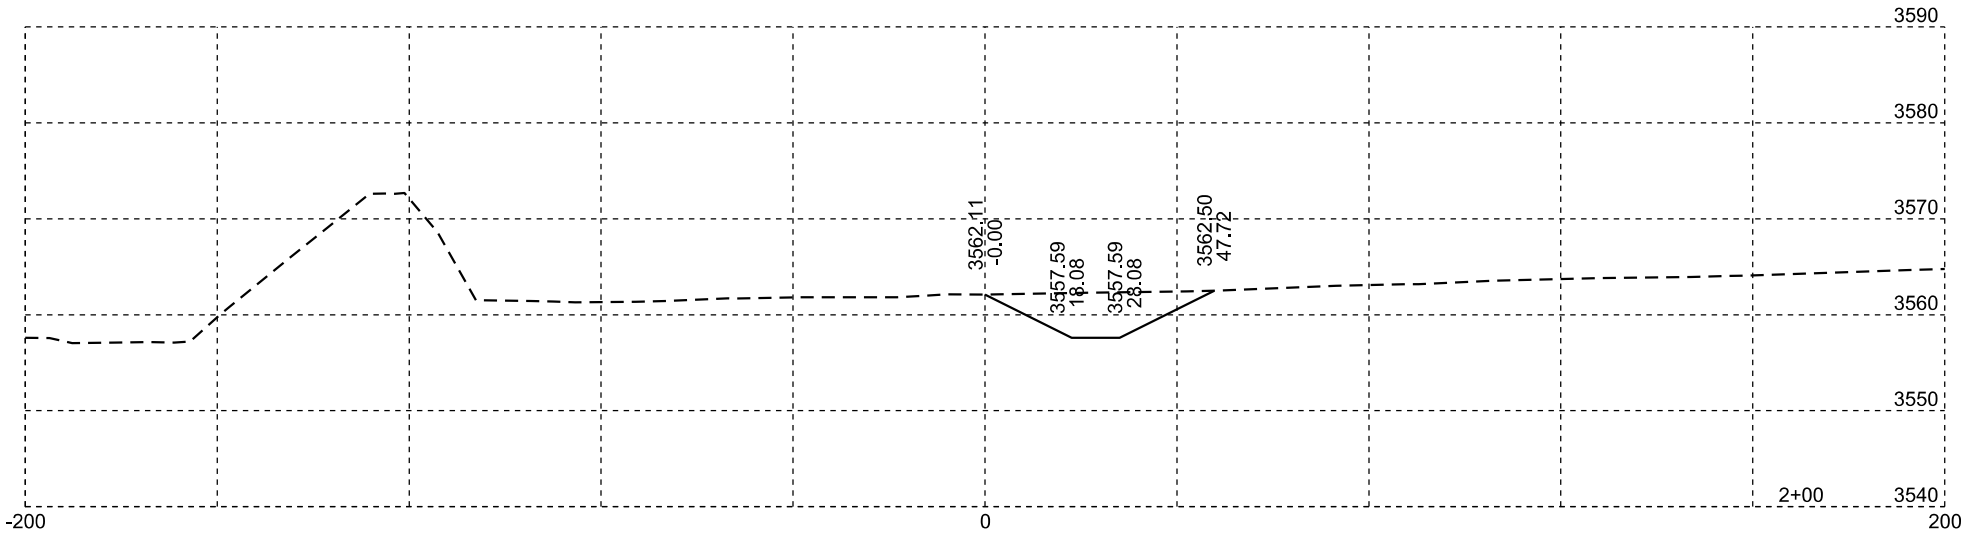

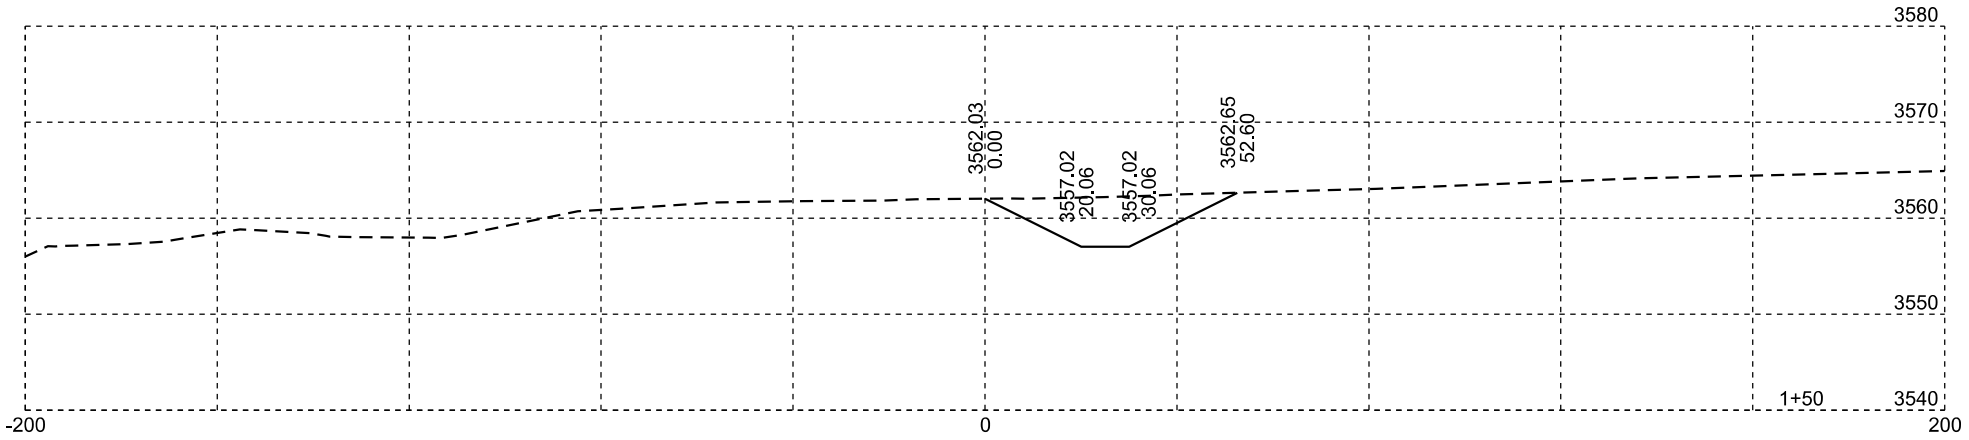

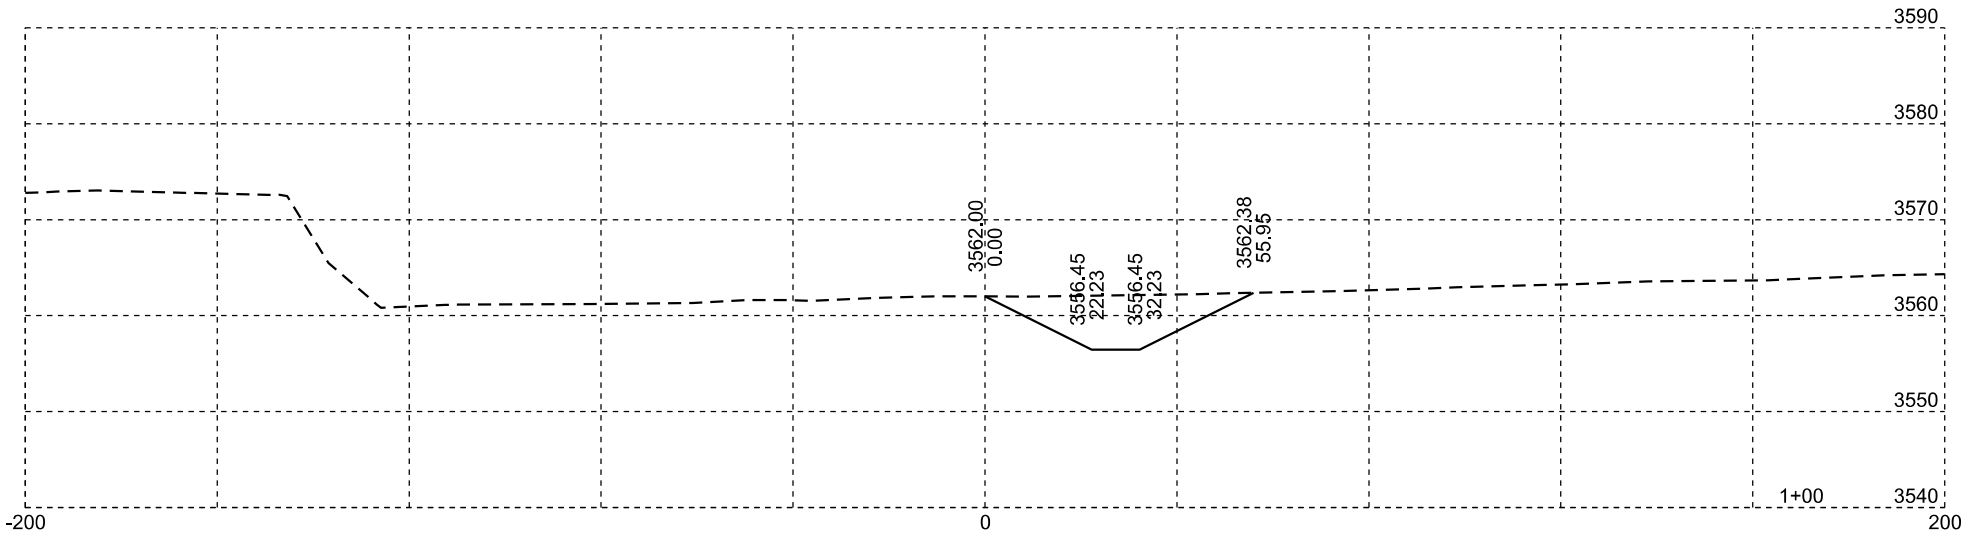

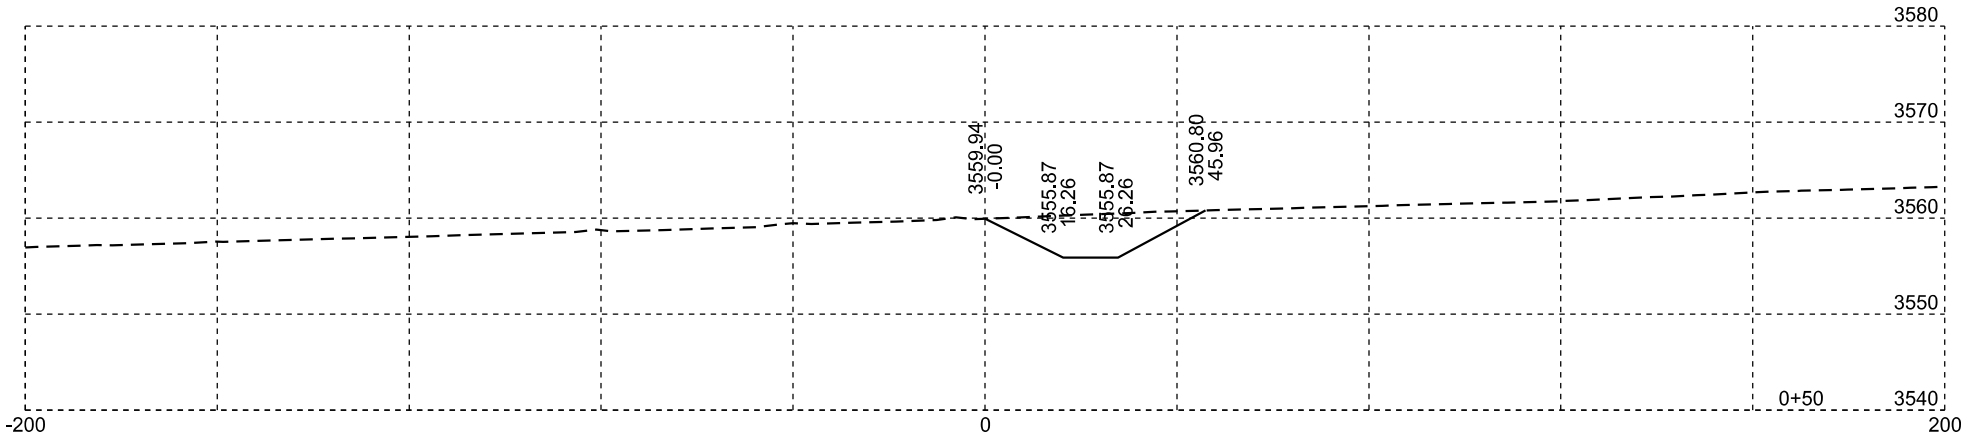

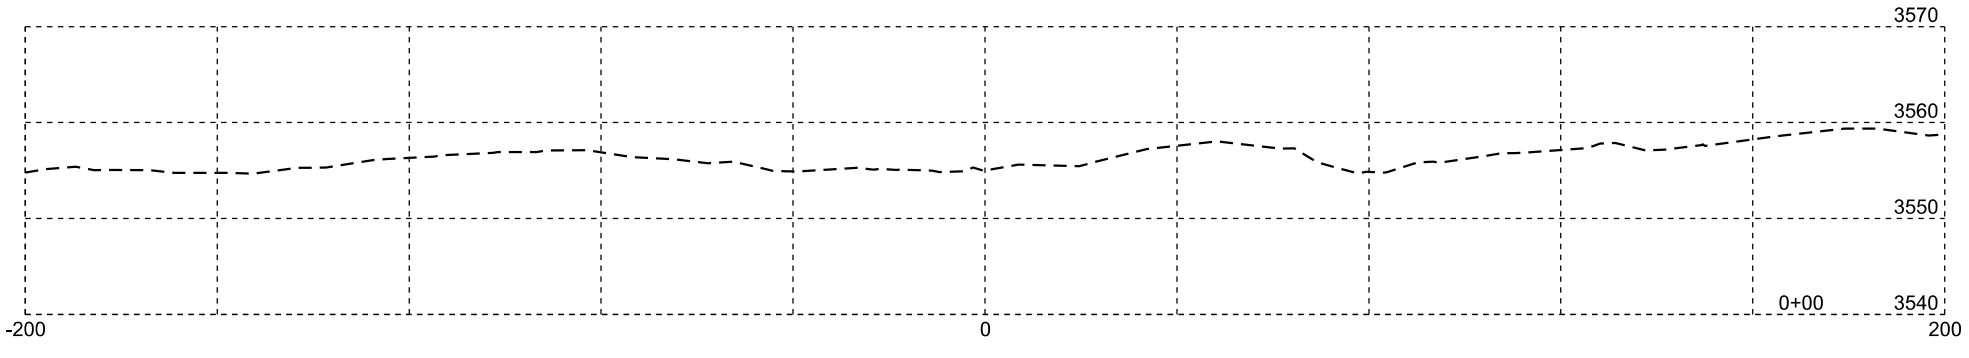

Plotting Date: 02/12/2014

STATE OF SOUTH DAKOTA	PROJECT	SHEET NO.	TOTAL SHEETS
	IM 0901(148)40	X81	X84

DR 169

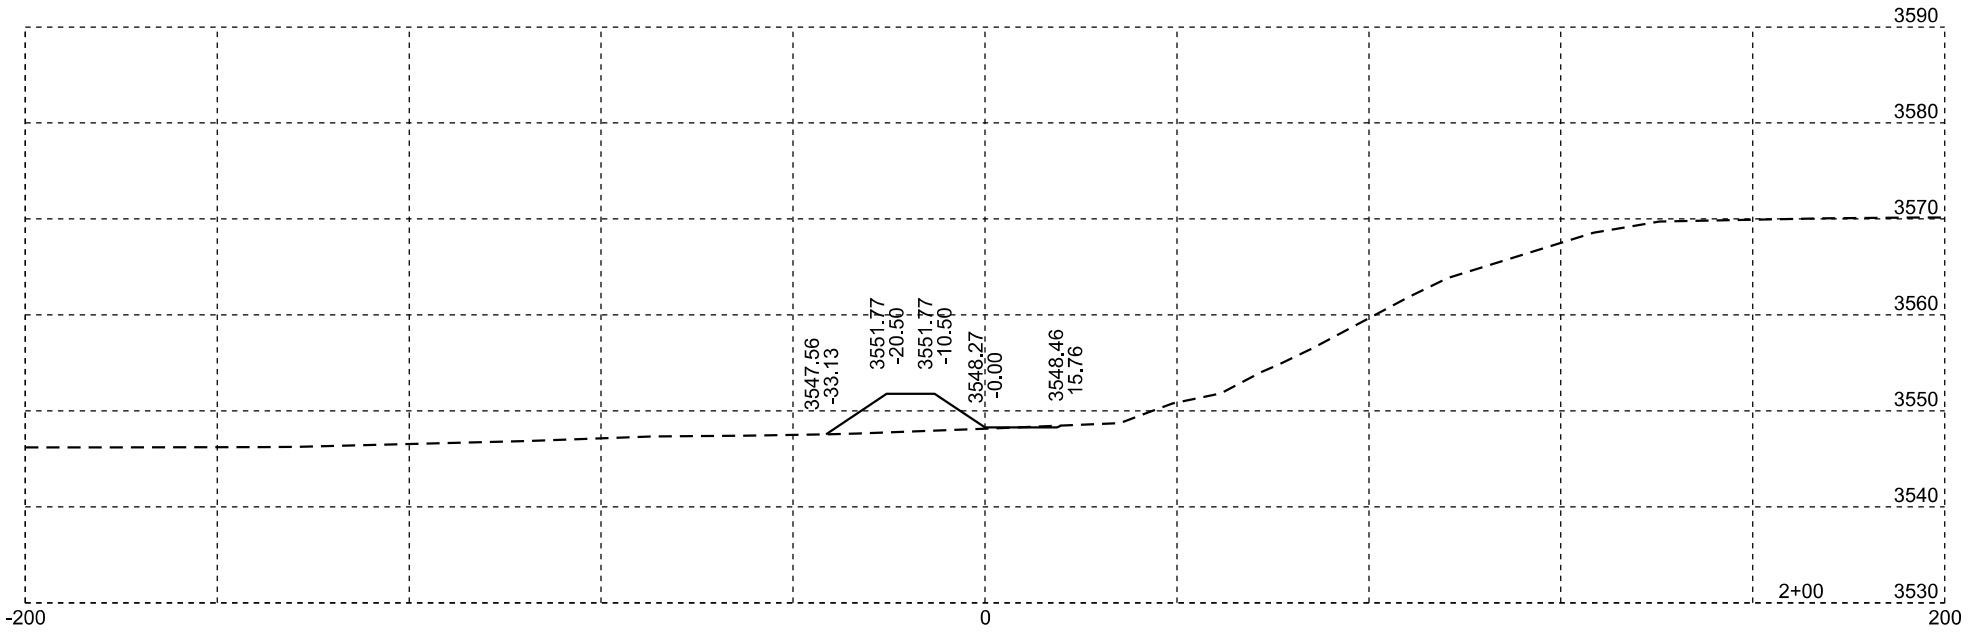

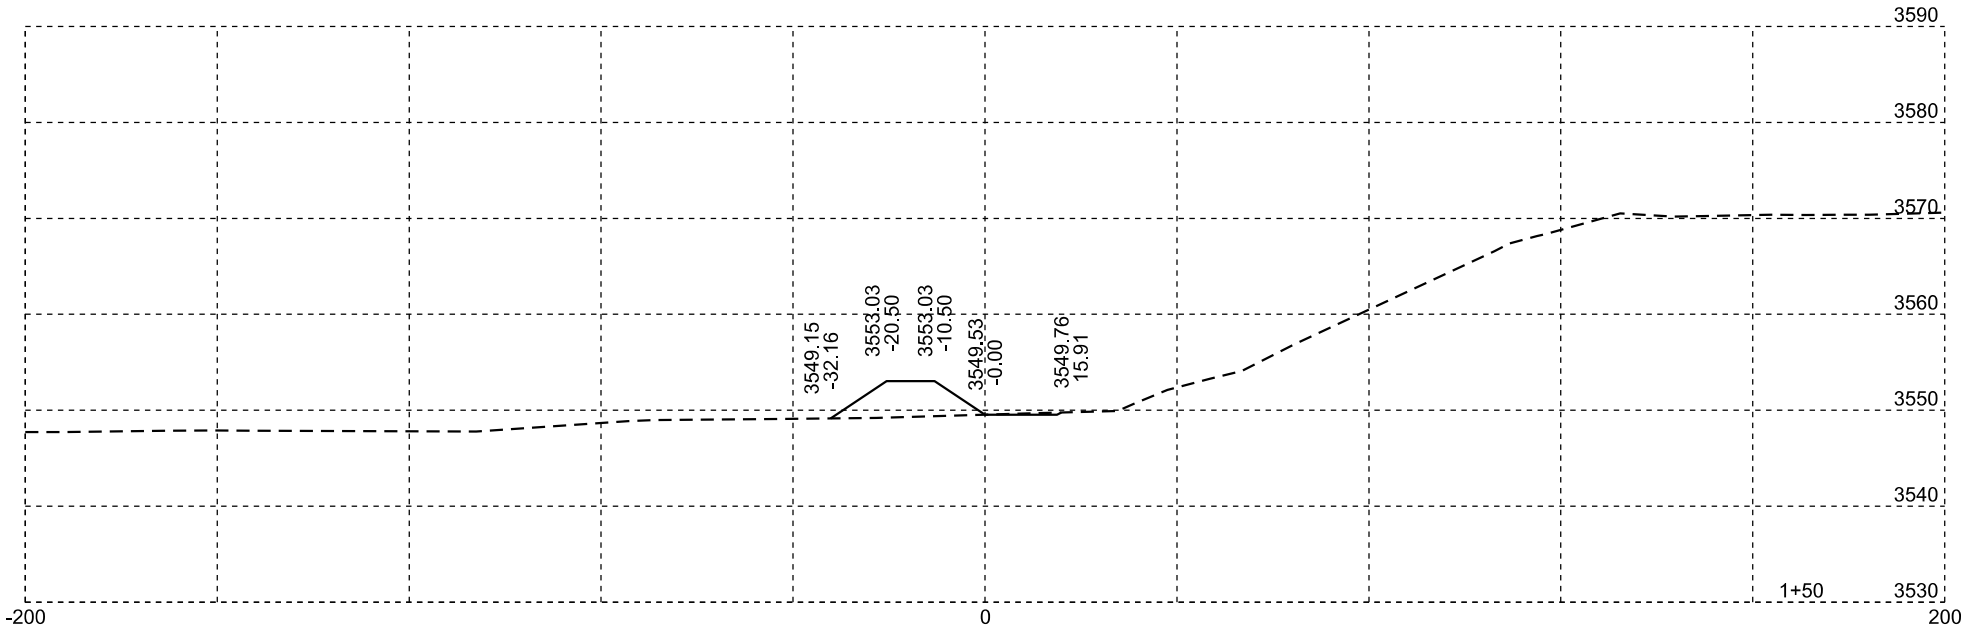

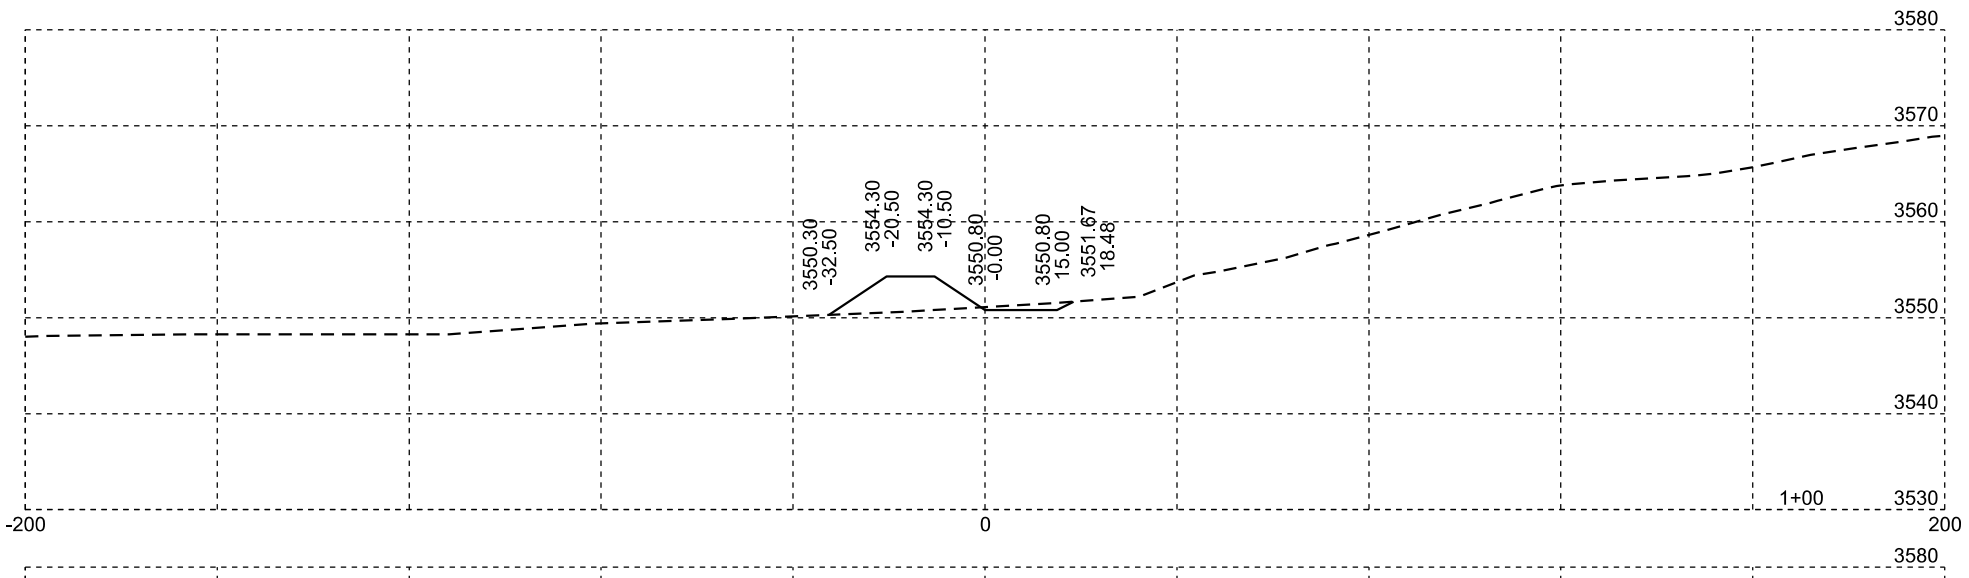

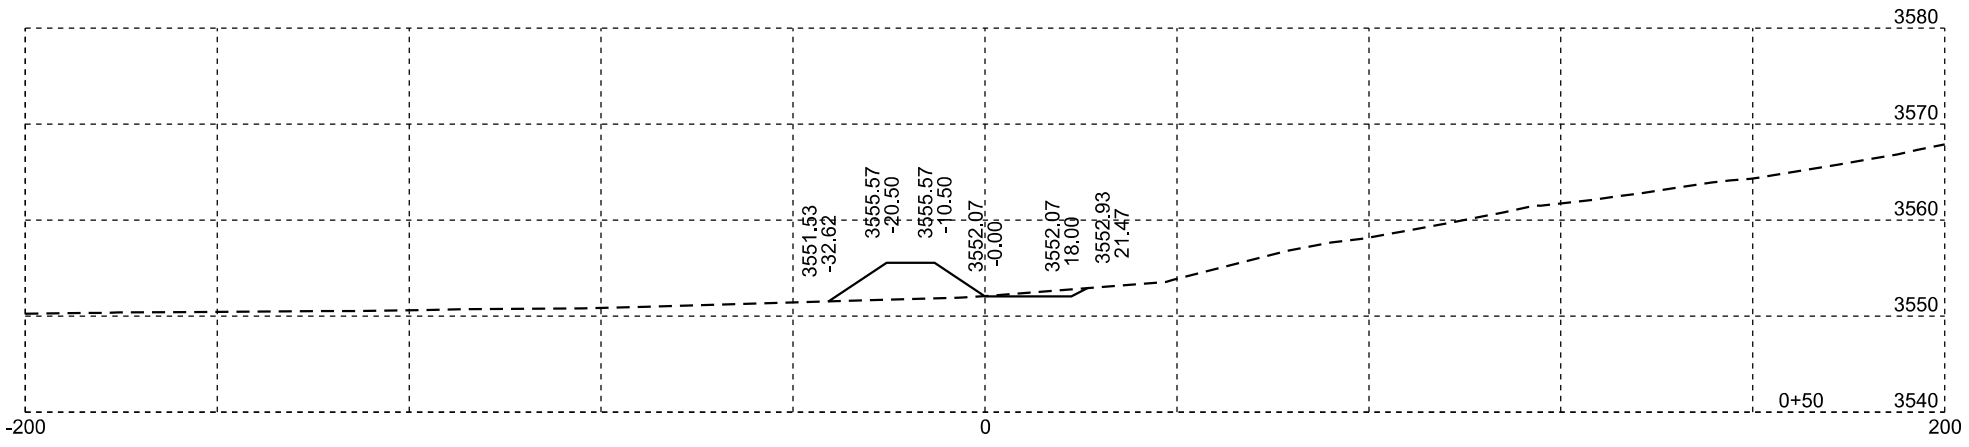

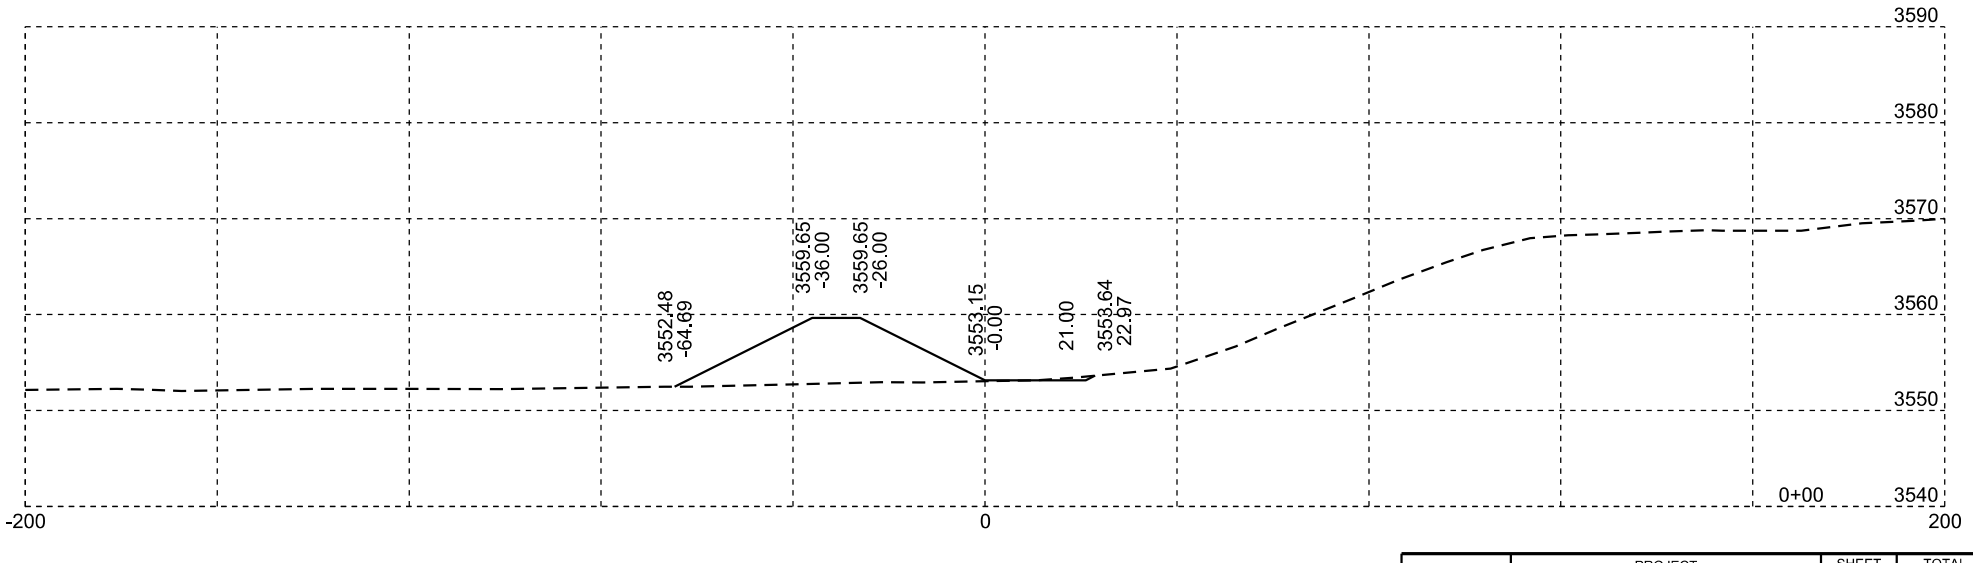

Plotting Date: 05/22/2014

STATE OF SOUTH DAKOTA	PROJECT	SHEET NO.	TOTAL SHEETS
	IM 0901(148)40	X82	X84

DR 169

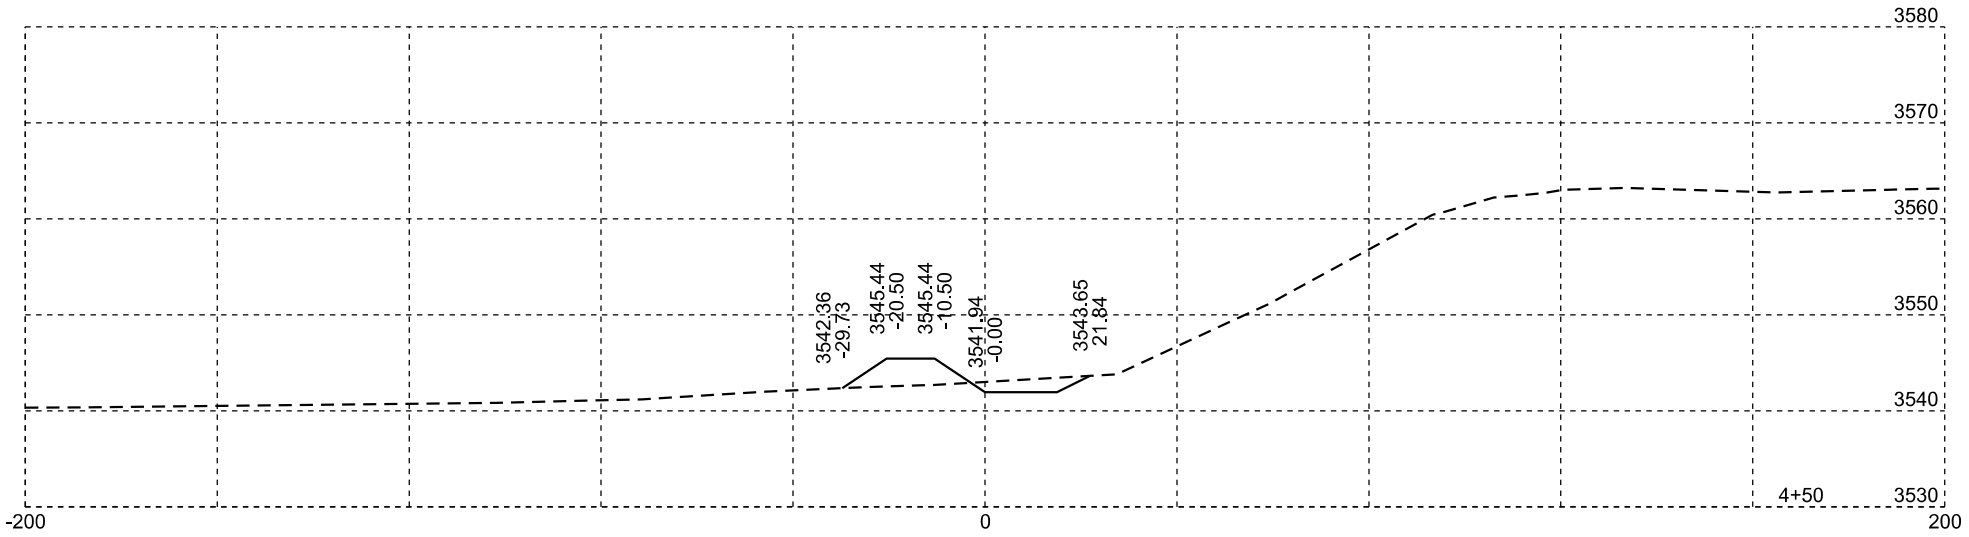

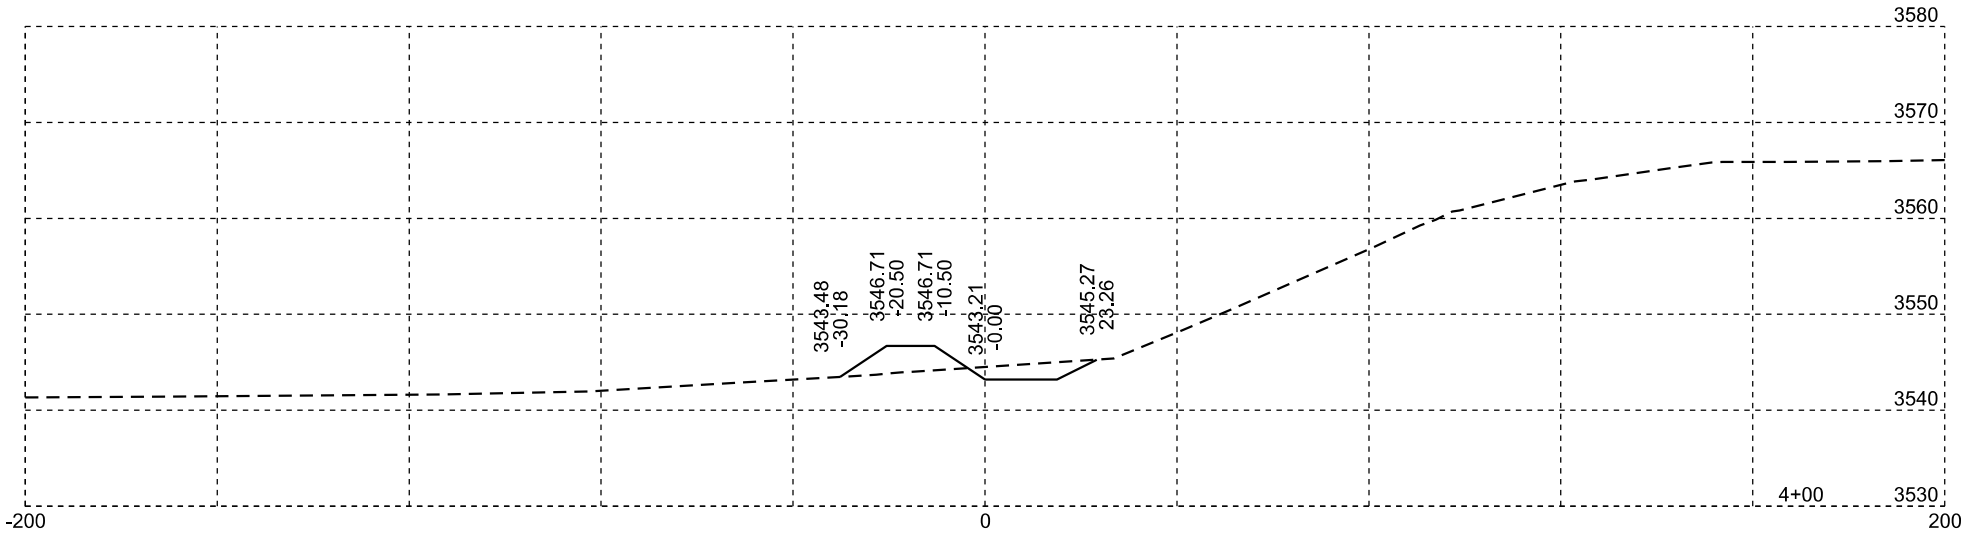

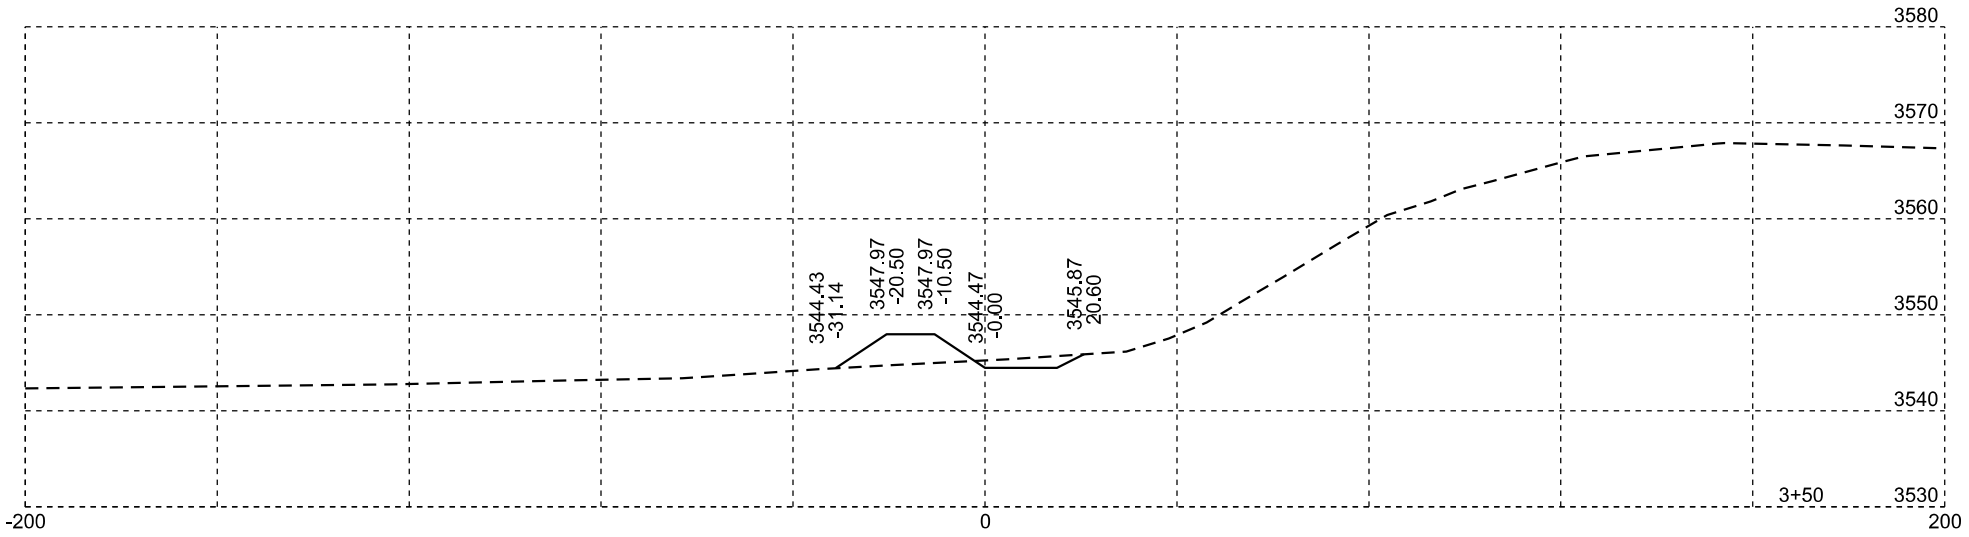

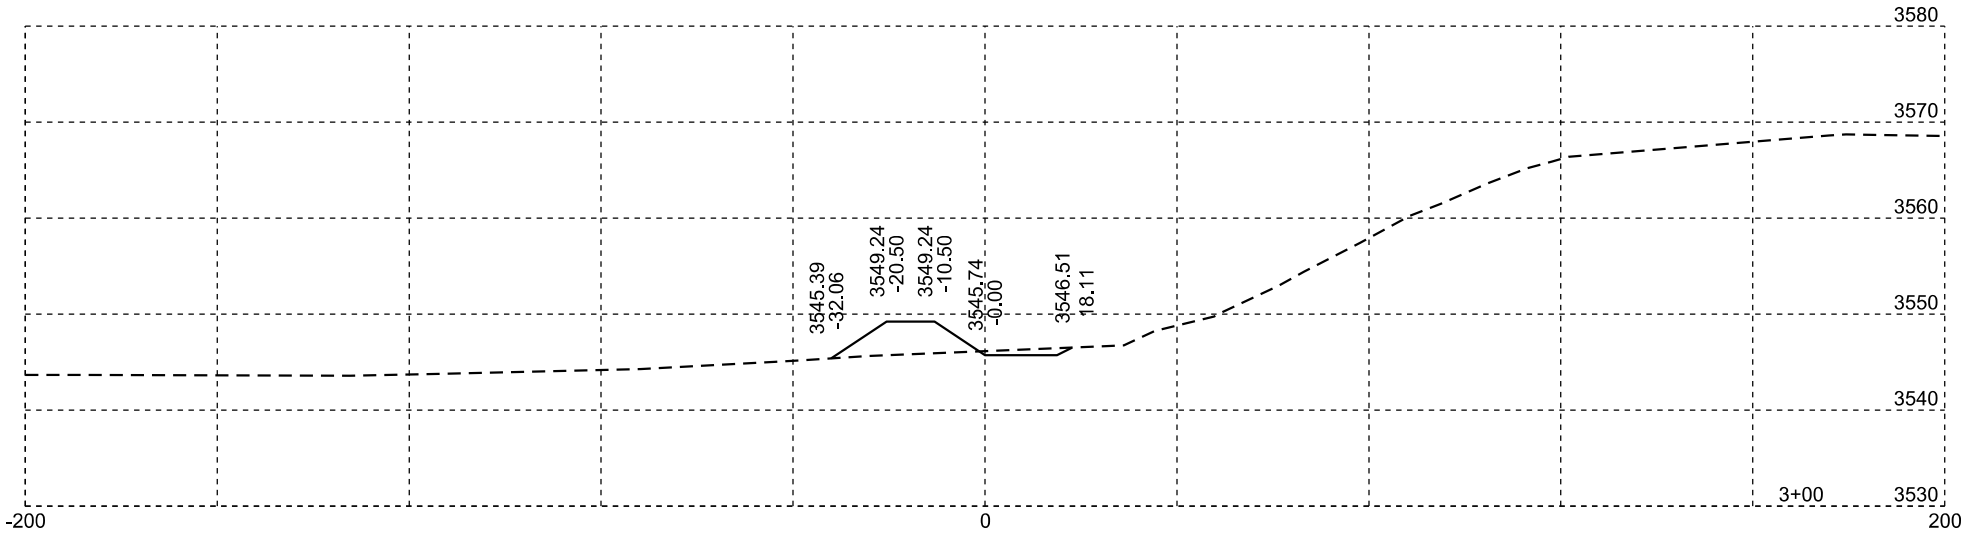

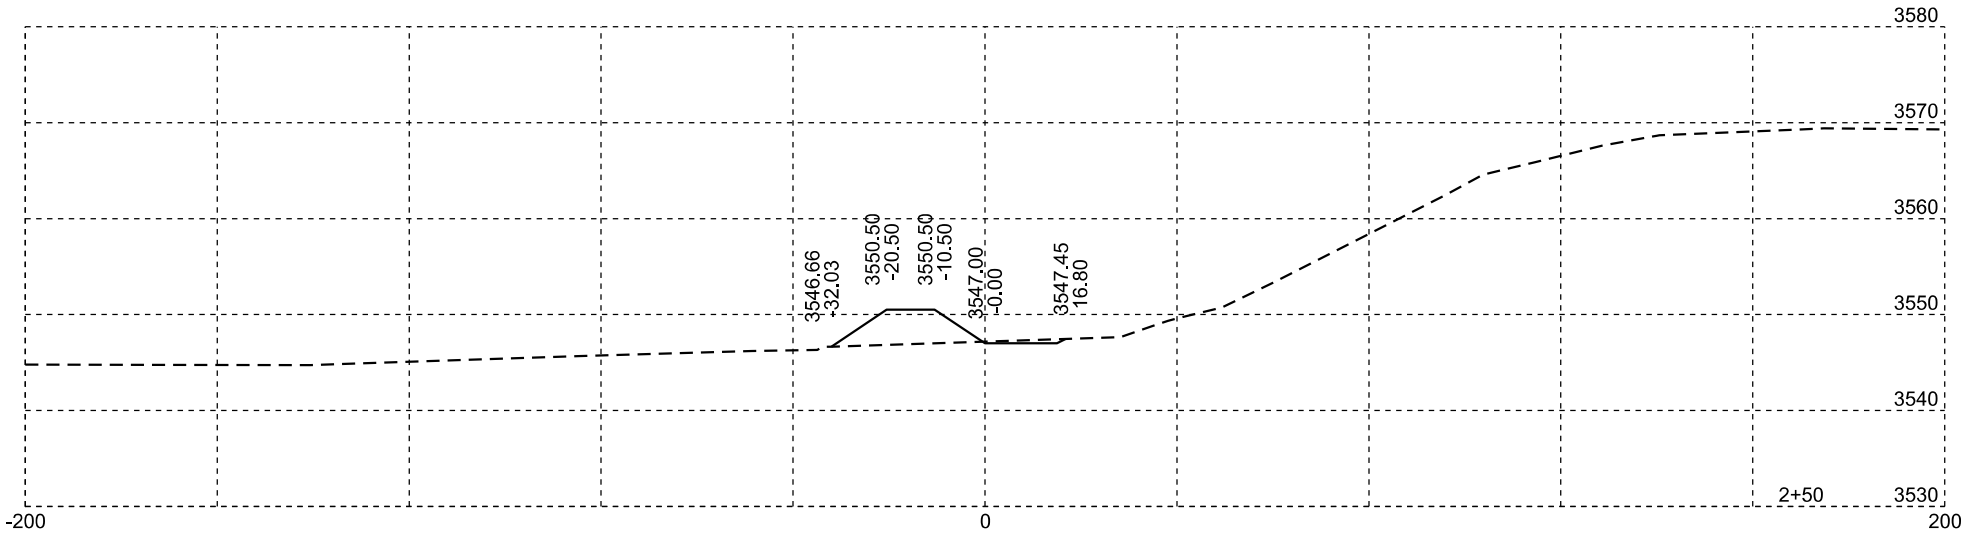

Plotting Date: 05/22/2014

STATE OF SOUTH DAKOTA	PROJECT	SHEET NO.	TOTAL SHEETS
	IM 0901(148)40	X83	X84

DR 169

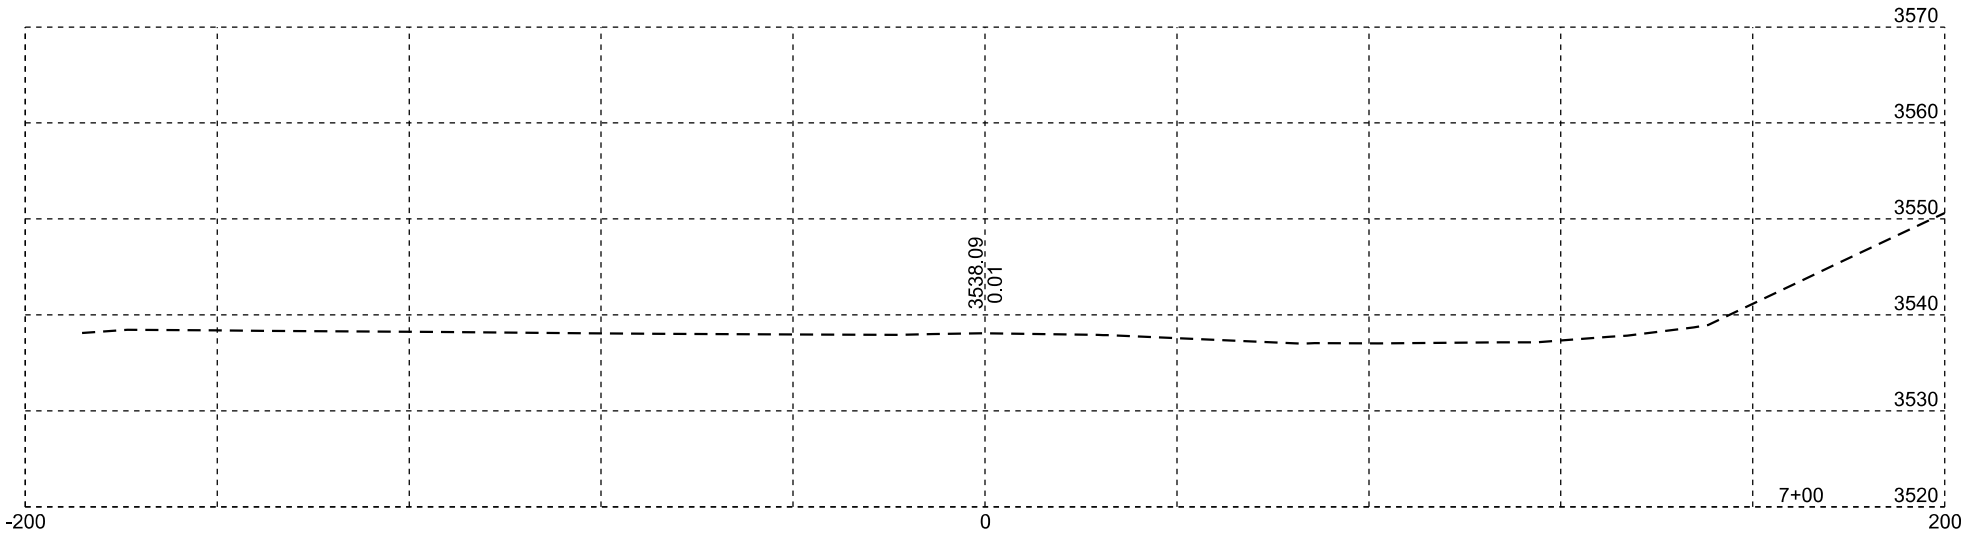

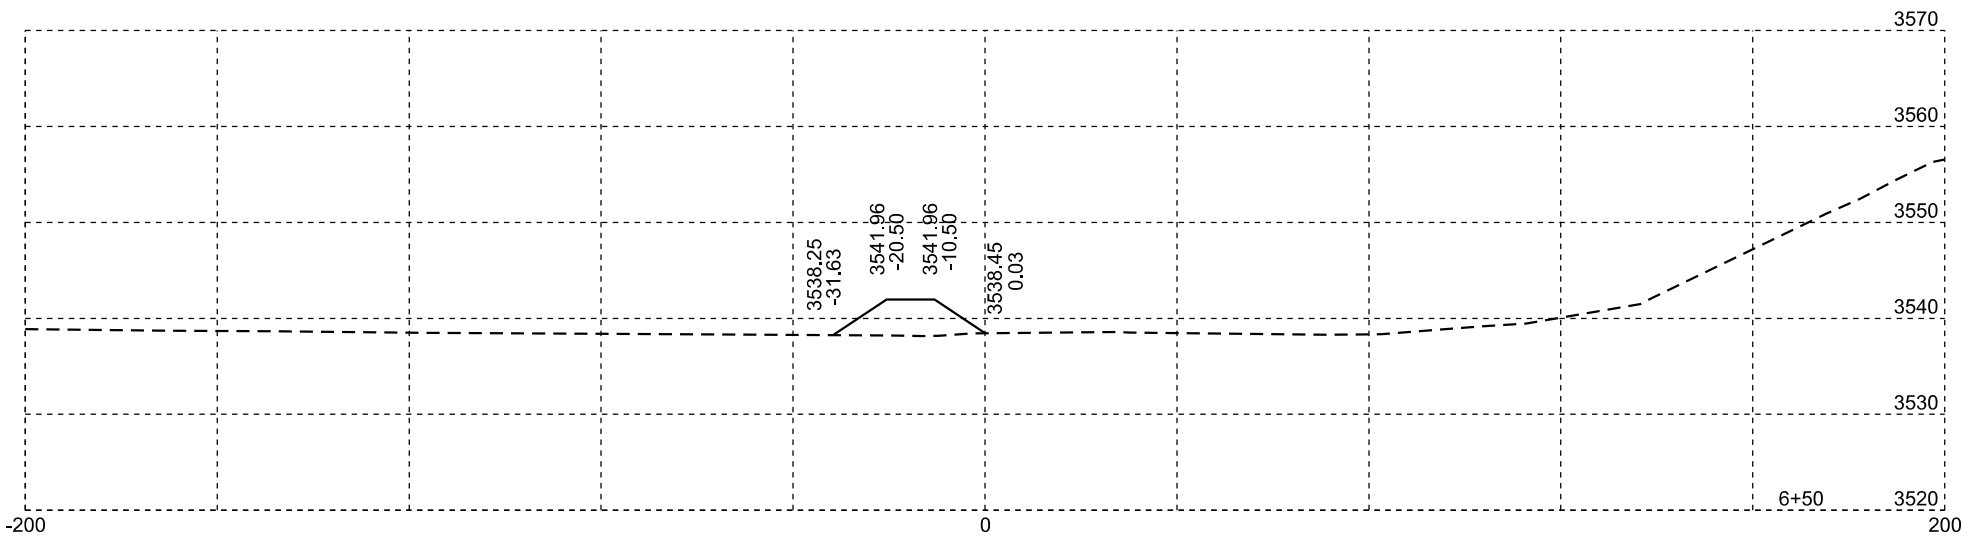

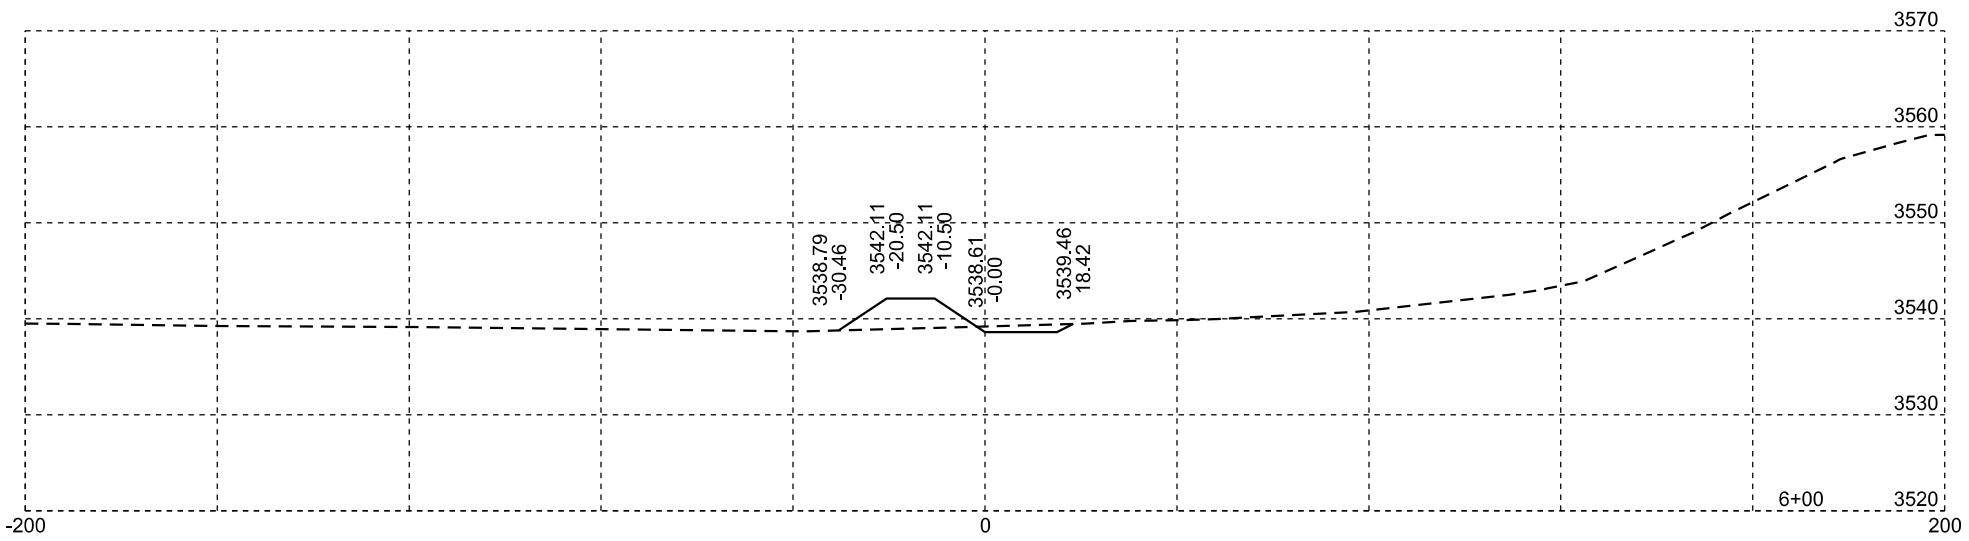

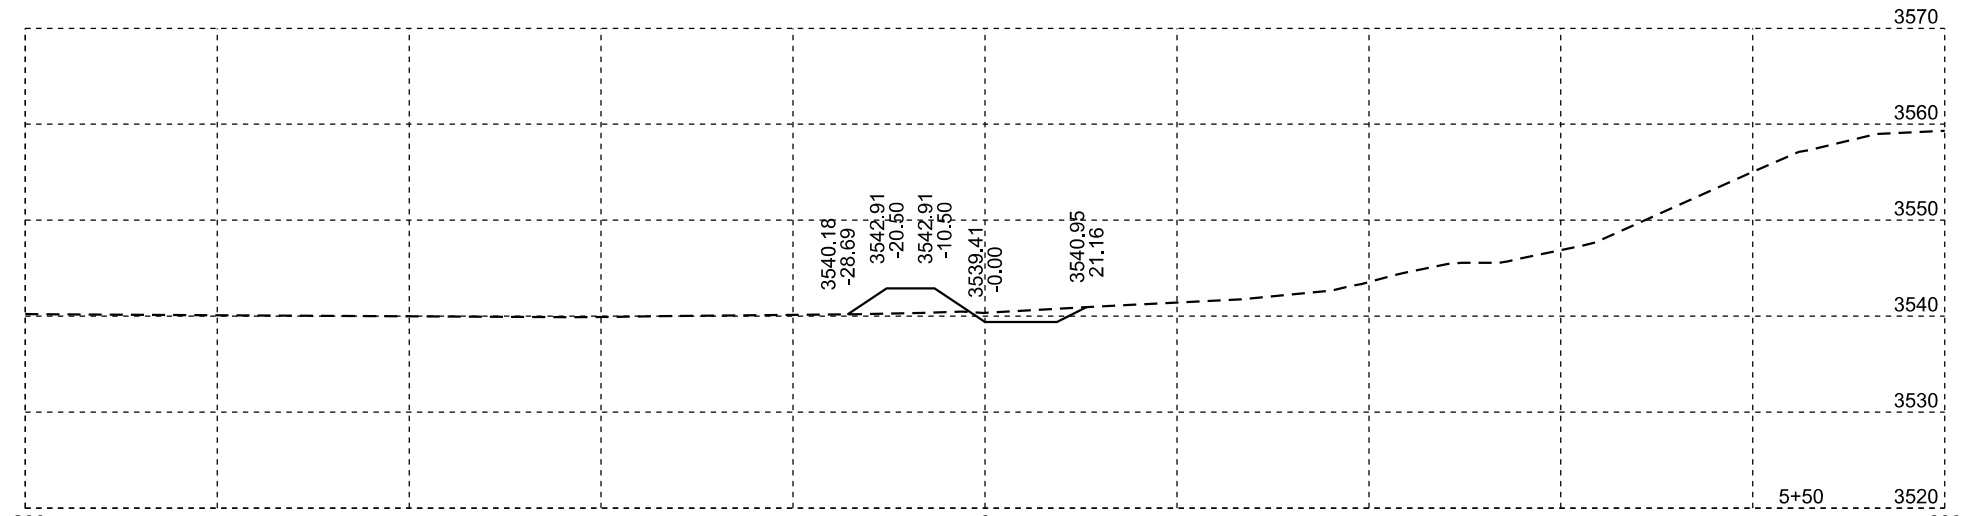

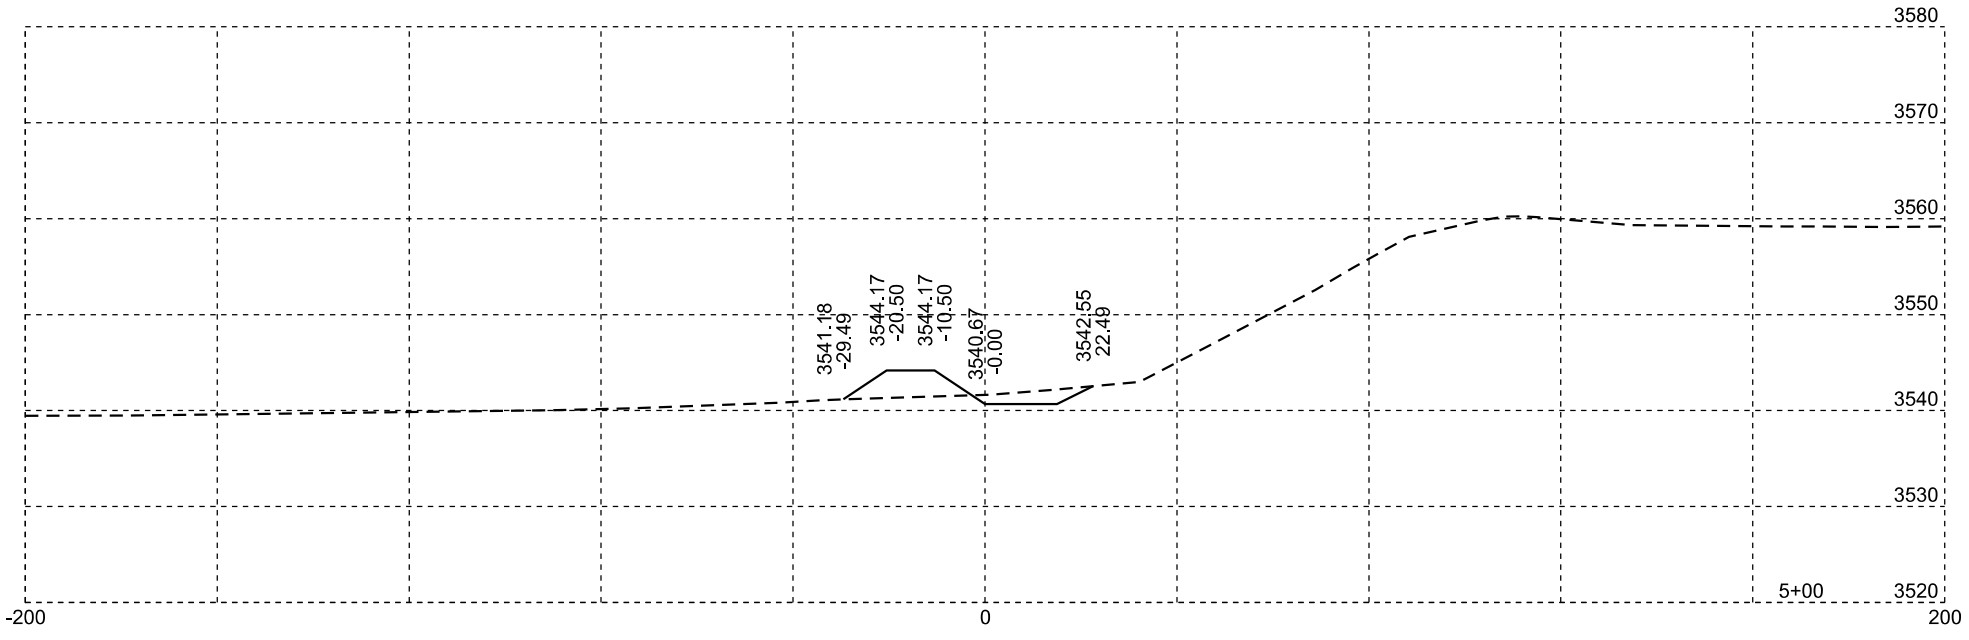

Plotting Date: 05/22/2014

STATE OF SOUTH DAKOTA	PROJECT	SHEET NO.	TOTAL SHEETS
	IM 0901(148)40	X84	X84