STATE OF SOUTH DAKOTA	PROJECT	SHEET	TOTAL SHEETS
	IM 0909(81)406	X1	X9

Plotting Date: 07/25/2016

Section X: Cross Sections

INDEX OF SECTIONS

X1	General Layout W/Index
X2-X9	Cross Sections

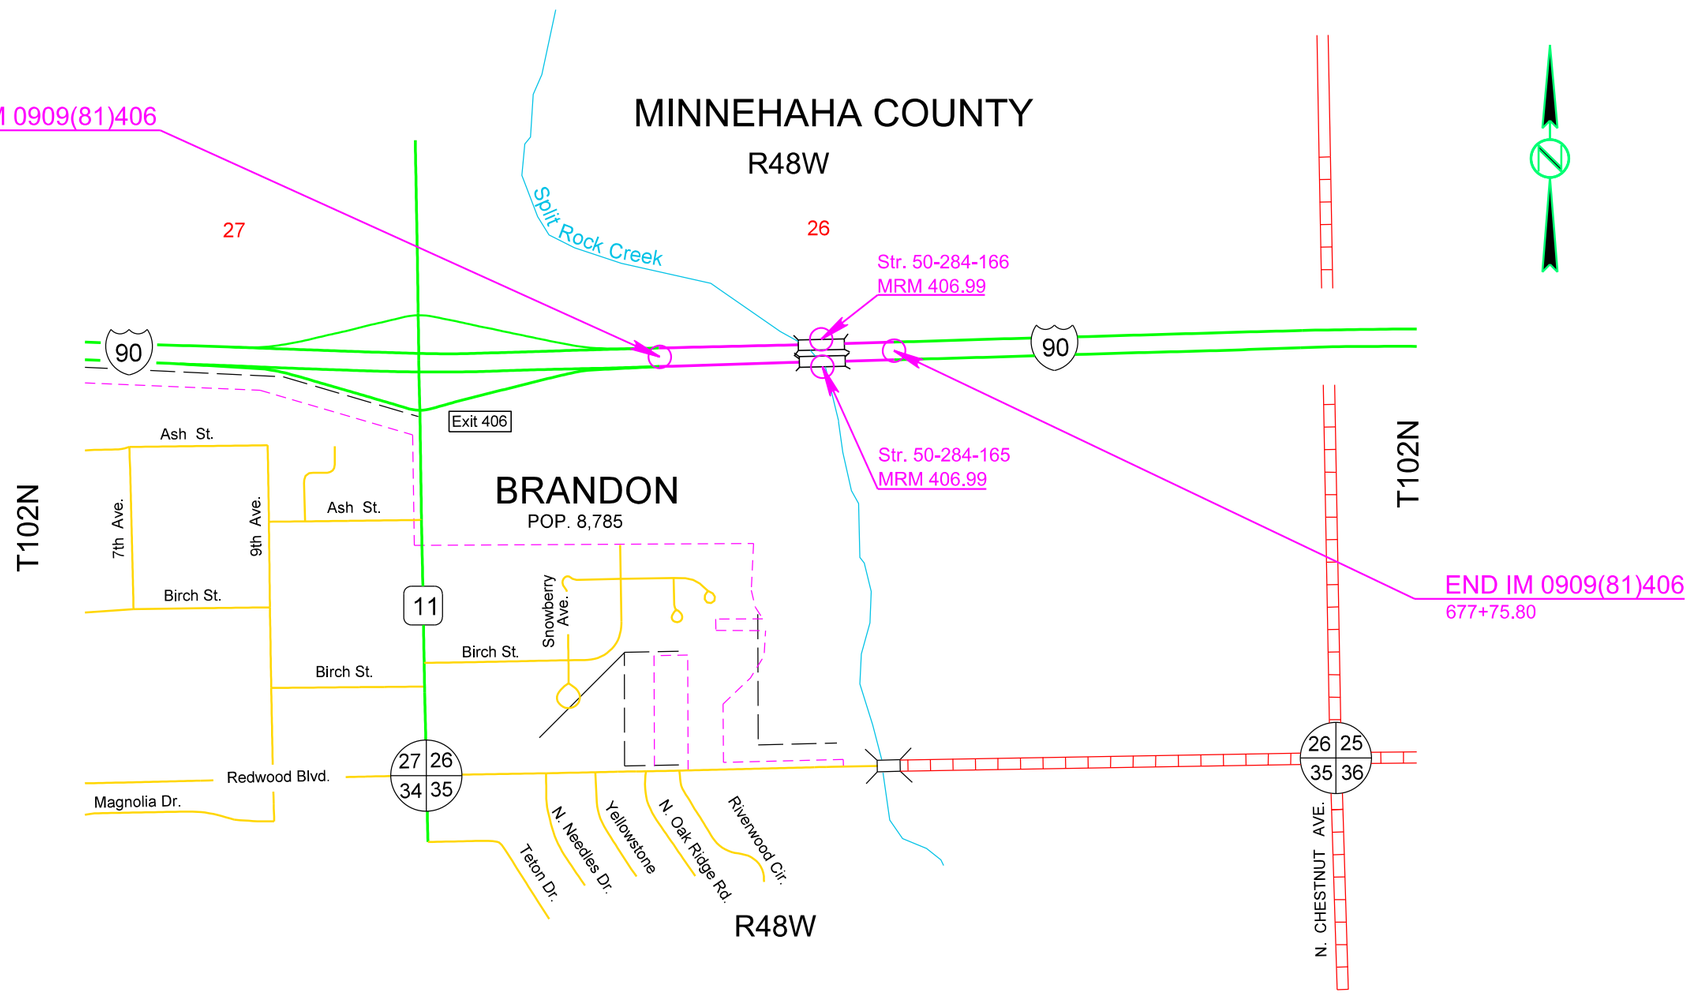

Plot Scale - 1:200
Plotted From - trsf12145
File - U:\rdprj\Mhn\021X\TitleX.dgn

STATE OF SOUTH DAKOTA	PROJECT	SHEET NO.	TOTAL SHEETS
	IM 0909(81)406	X2	X9

Plotting Date: 07/25/2016

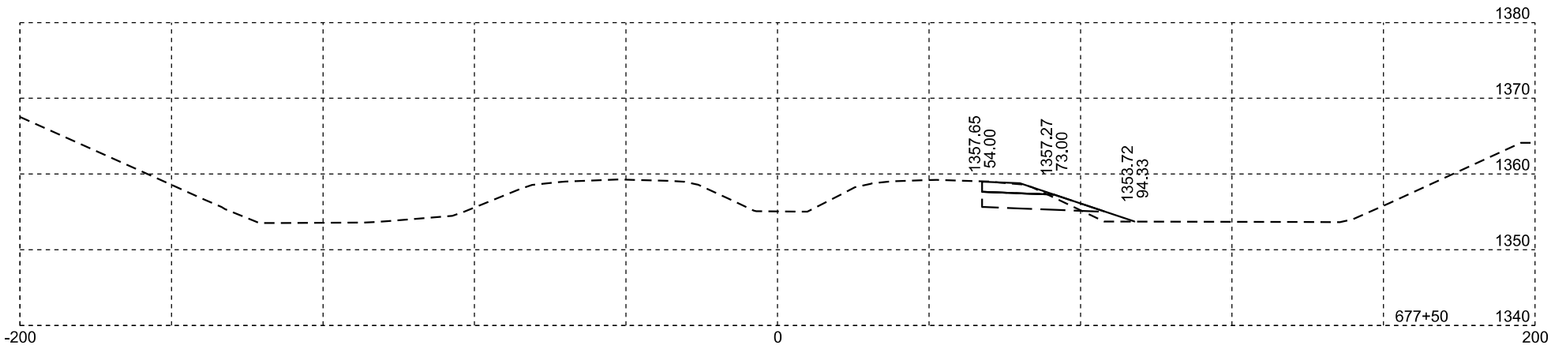

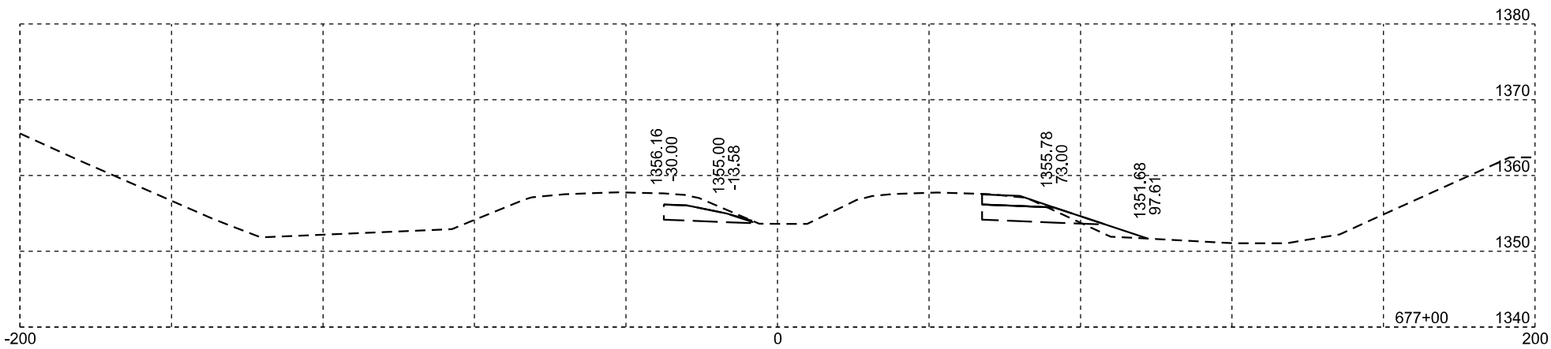

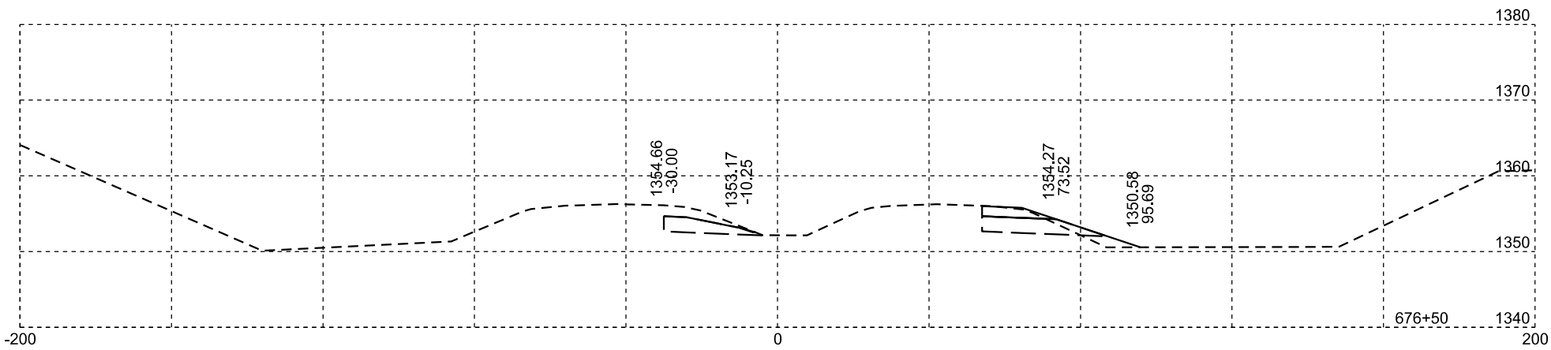

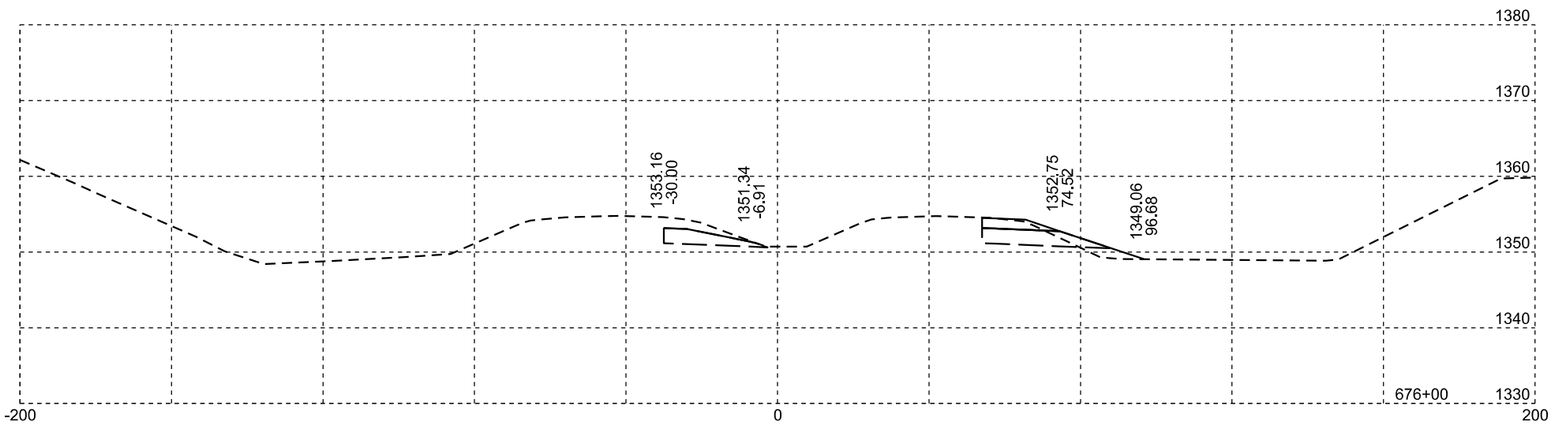

675+50 - 83' L to 675+50 - 3' L
Install 4" - 77' Corrugated Polyethylene
Drainage Tubing (20' Solid & 57' Slotted)
and Impermeable Plastic Membrane
and 2 Precast Concrete Headwalls (430.50)
(See Section F for Details)

675+50 - 6' R to 675+50 - 85' R
Install 4" - 78' Corrugated Polyethylene
Drainage Tubing (20' Solid & 58' Slotted)
and Impermeable Plastic Membrane
and 2 Precast Concrete Headwalls (430.50)
(See Section F for Details)

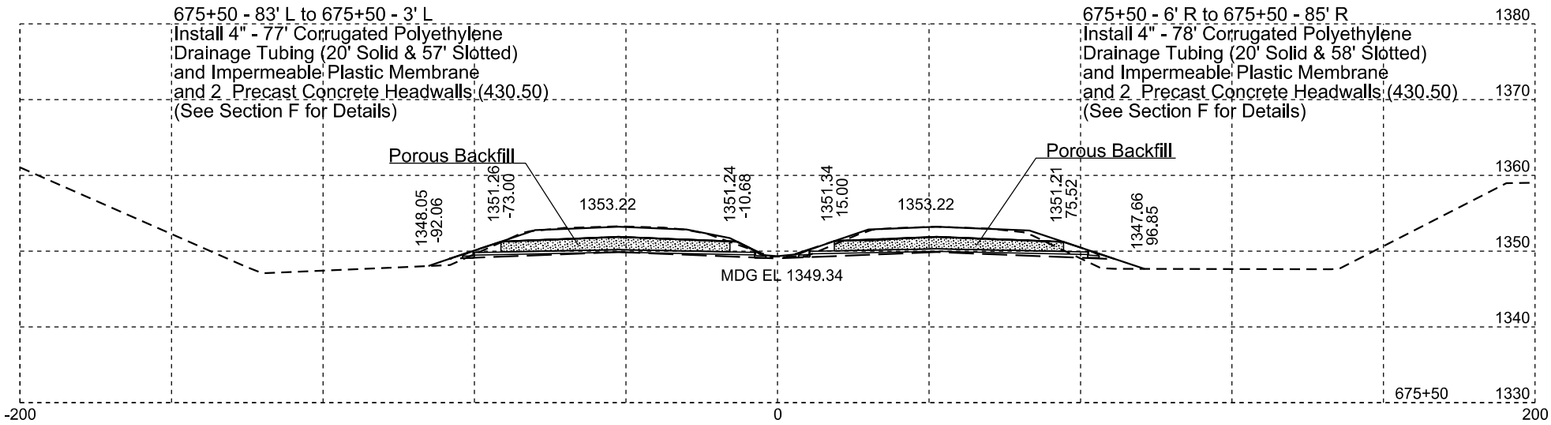

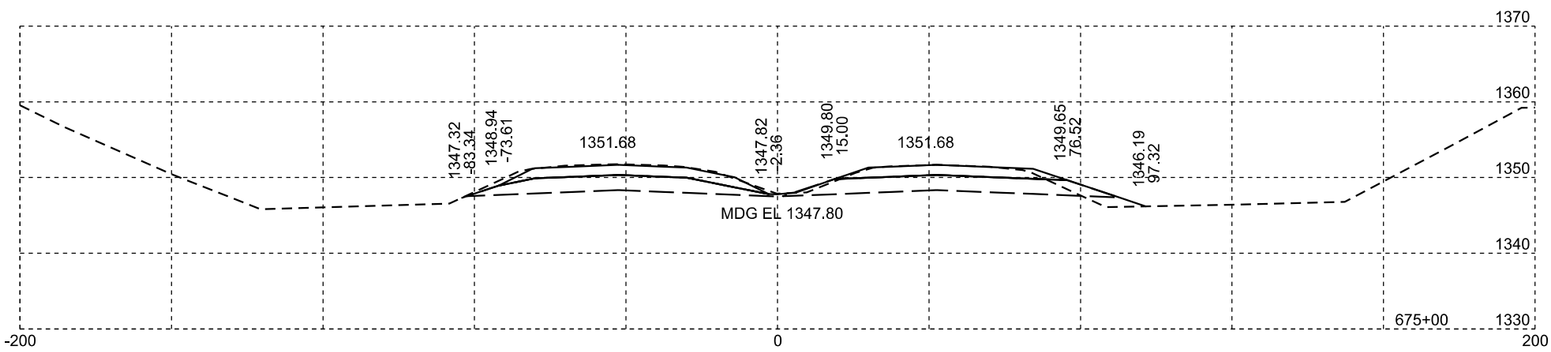

Plotting Date: 07/25/2016

STATE OF SOUTH DAKOTA	PROJECT	SHEET NO.	TOTAL SHEETS
	IM 0909(81)406	X3	X9

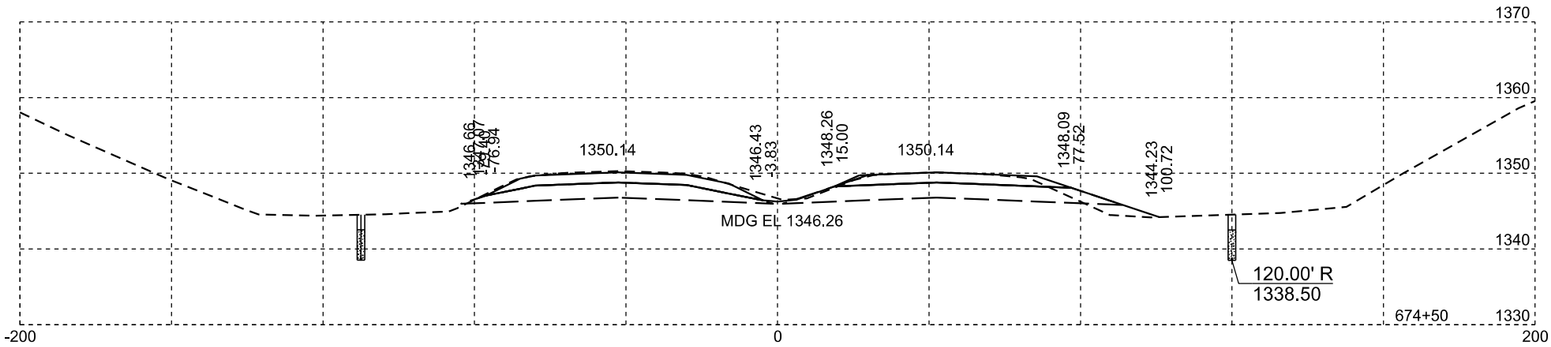

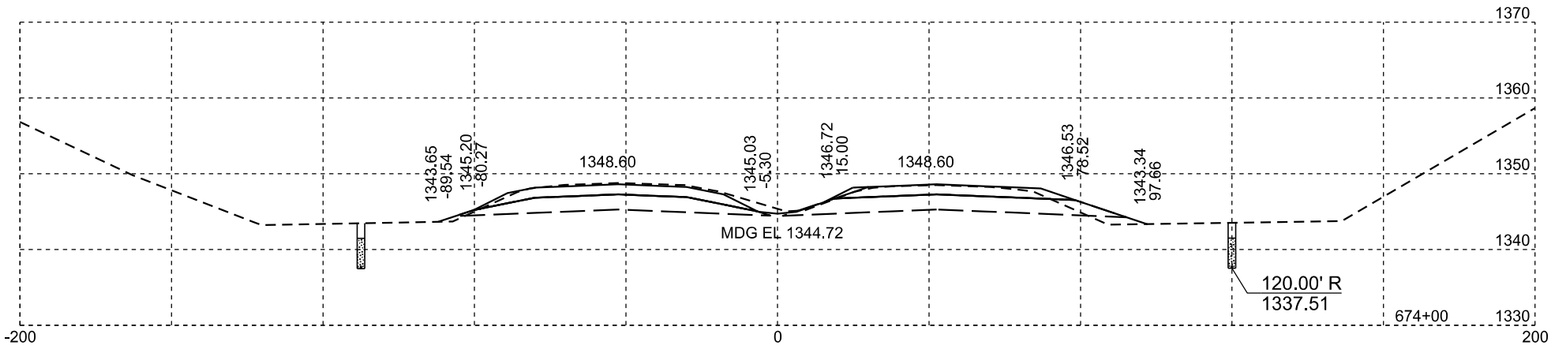

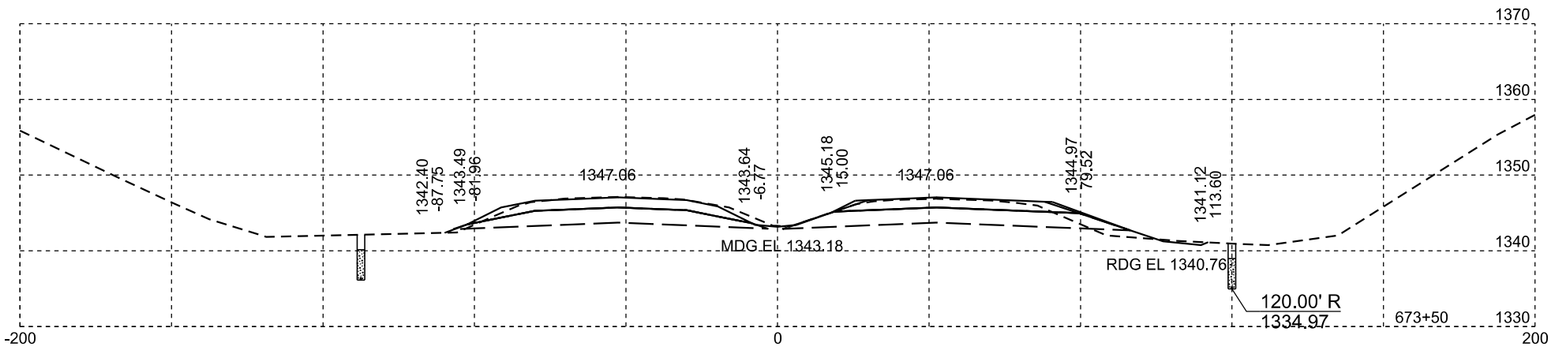

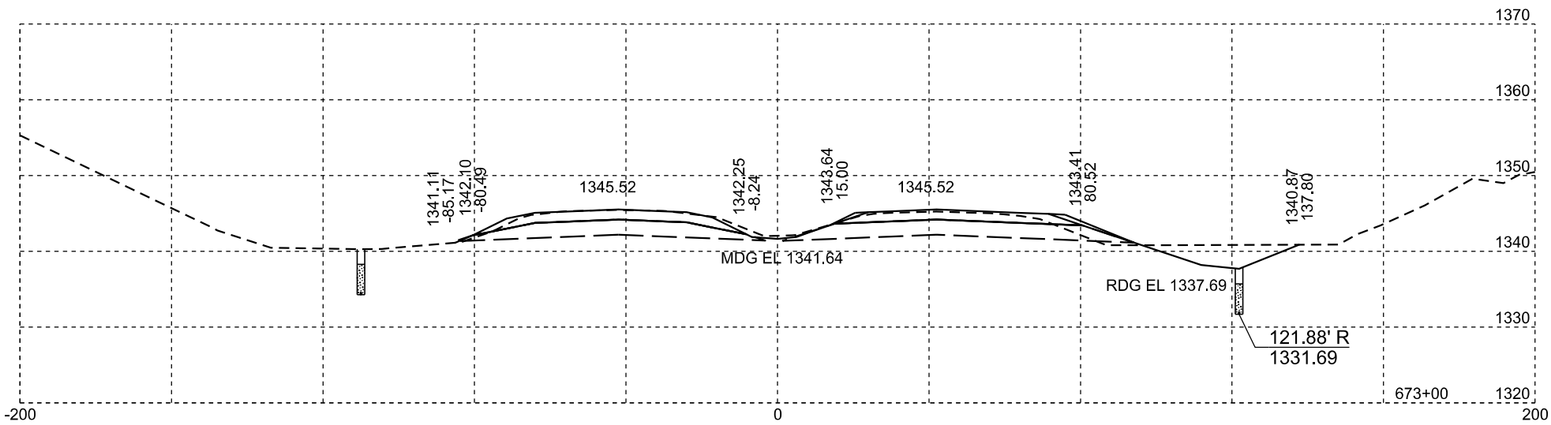

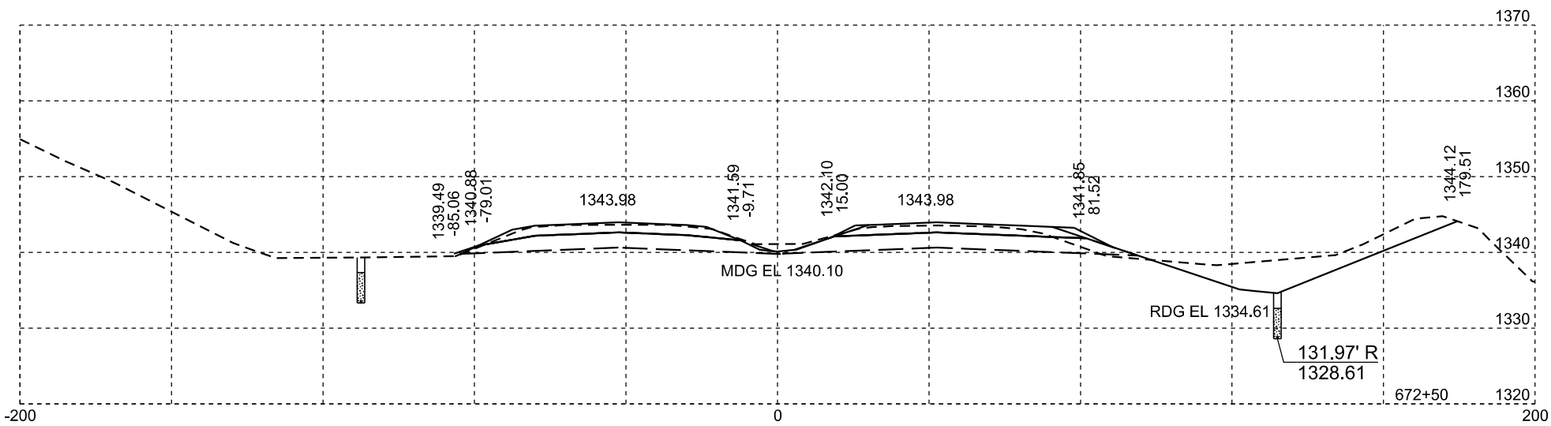

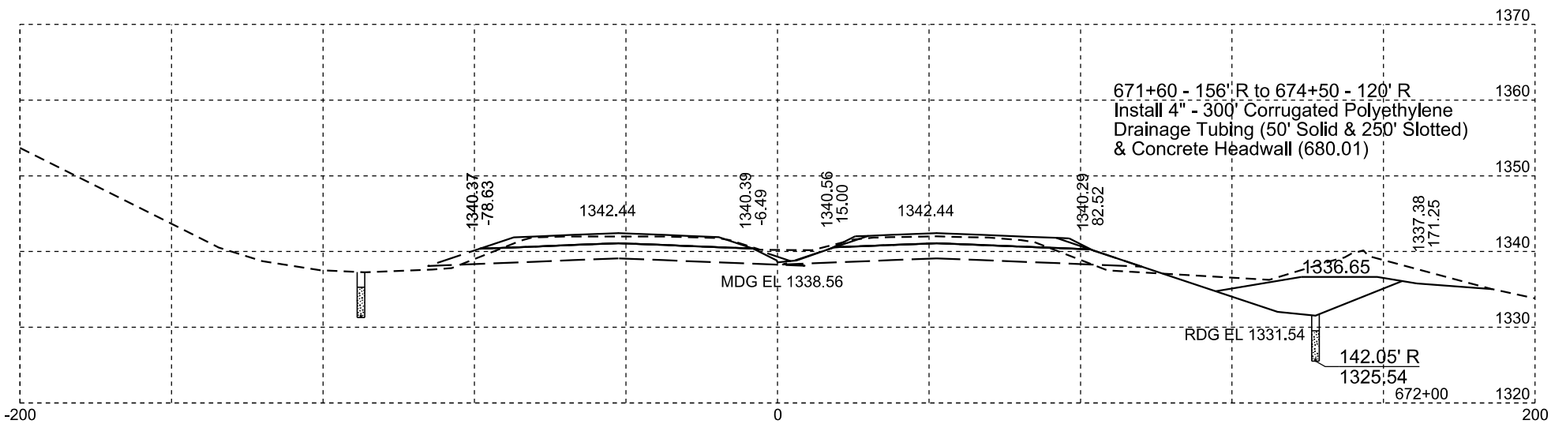

Plotting Date: 07/25/2016

STATE OF SOUTH DAKOTA	PROJECT	SHEET NO.	TOTAL SHEETS
	IM 0909(81)406	X4	X9

STATE OF SOUTH DAKOTA	PROJECT	SHEET NO.	TOTAL SHEETS
	IM 0909(81)406	X5	X9

Plotting Date: 07/25/2016

STATE OF SOUTH DAKOTA	PROJECT	SHEET NO.	TOTAL SHEETS
	IM 0909(81)406	X6	X9

Plotting Date: 07/25/2016

STATE OF SOUTH DAKOTA	PROJECT	SHEET NO.	TOTAL SHEETS
	IM 0909(81)406	X7	X9

Plotting Date: 07/25/2016

STATE OF SOUTH DAKOTA	PROJECT	SHEET NO.	TOTAL SHEETS
	IM 0909(81)406	X8	X9

Plotting Date: 07/25/2016

STATE OF SOUTH DAKOTA	PROJECT	SHEET NO.	TOTAL SHEETS
	IM 0909(81)406	X9	X9

Plotting Date: 07/25/2016