Section X: Cross Sections

STATE OF SOUTH DAKOTA	PROJECT	SHEET	TOTAL SHEETS
	P 0115(47)102	X1	X90

Plotting Date: 01/25/2016

INDEX OF SHEETS

X1 General Layout with Index

X2-X90 Cross Sections

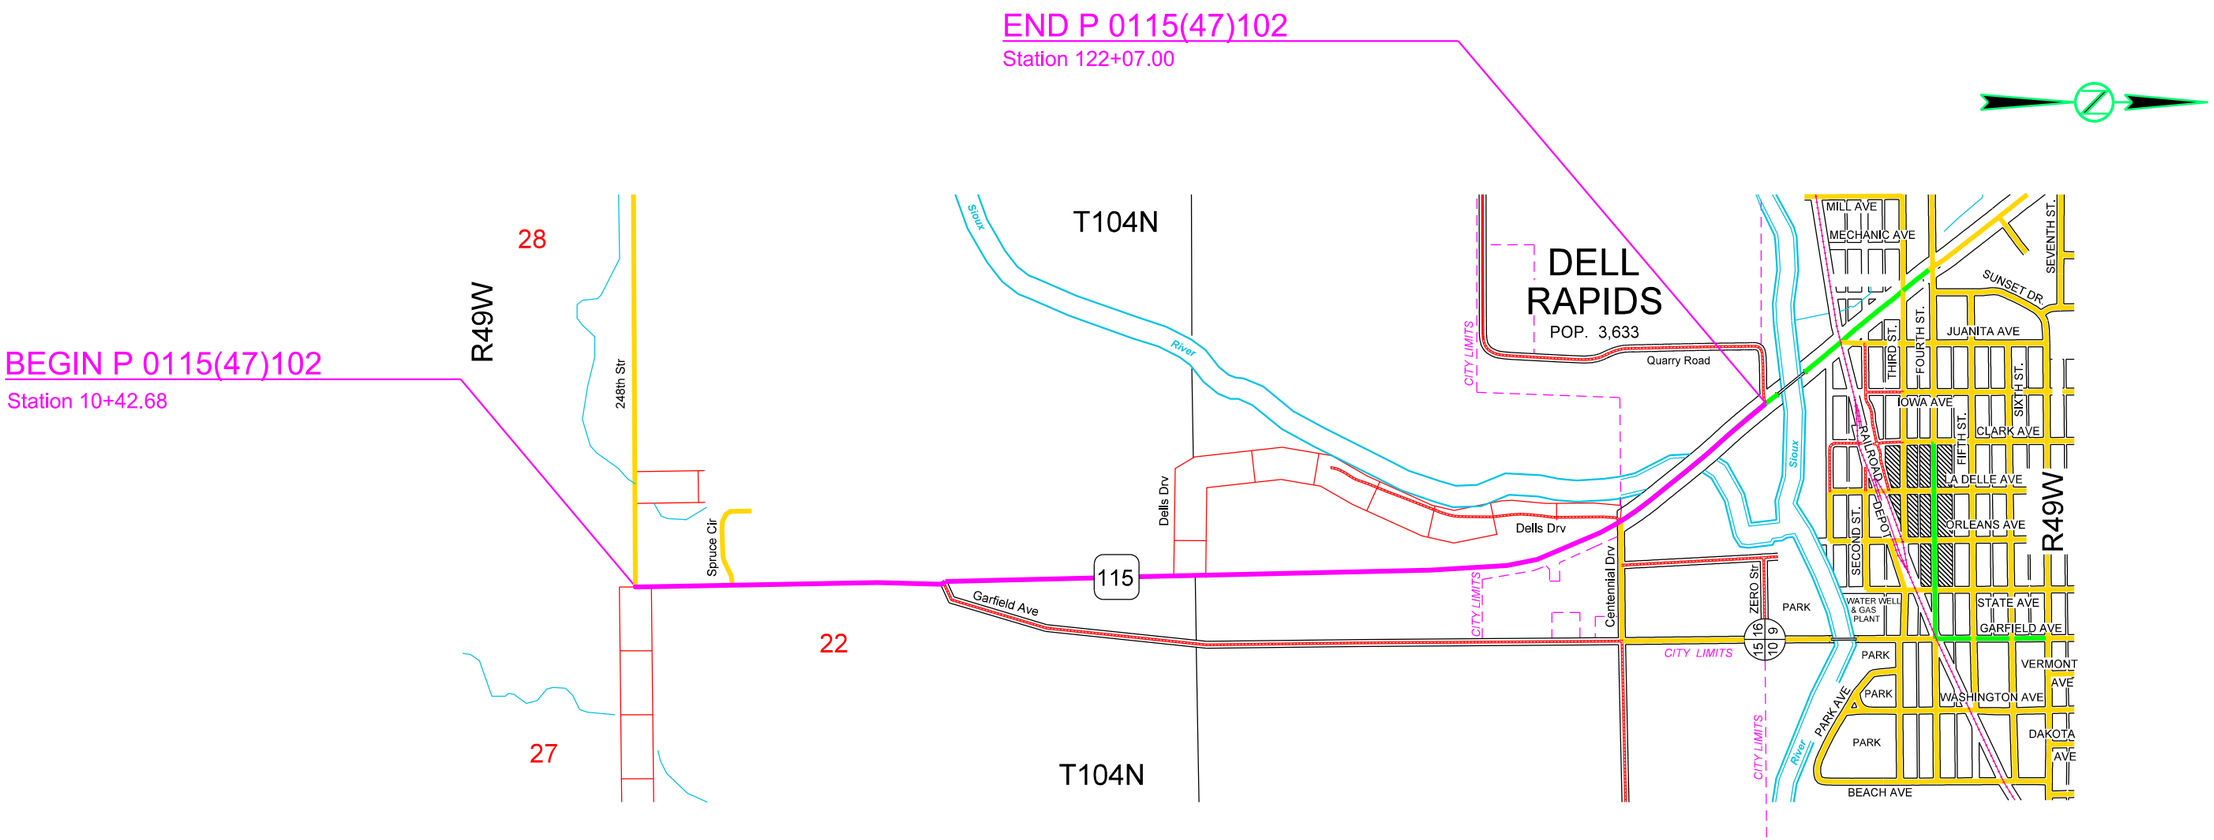

Plot Scale - 1:200

Plotted From - trsf12142

File - U:\rdprj\mhn025C\TitleX.dgn

Plotting Date: 01/25/2016

STATE OF SOUTH DAKOTA	PROJECT	SHEET NO.	TOTAL SHEETS
	P 0115(47)102	X2	X90

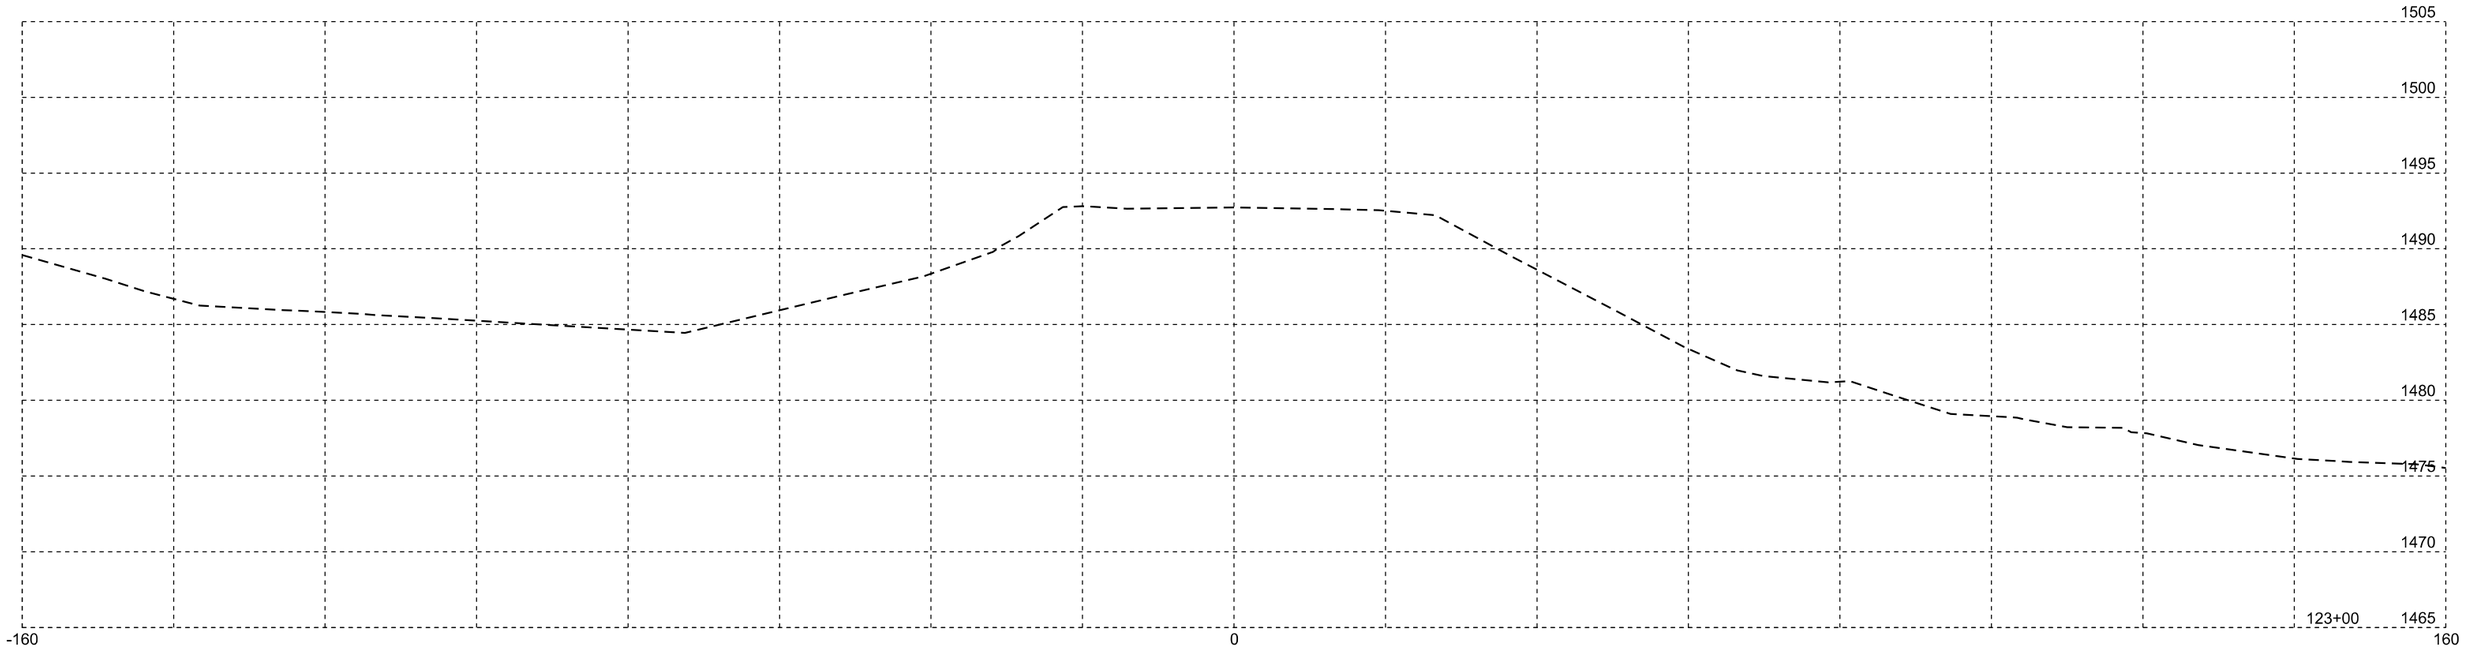

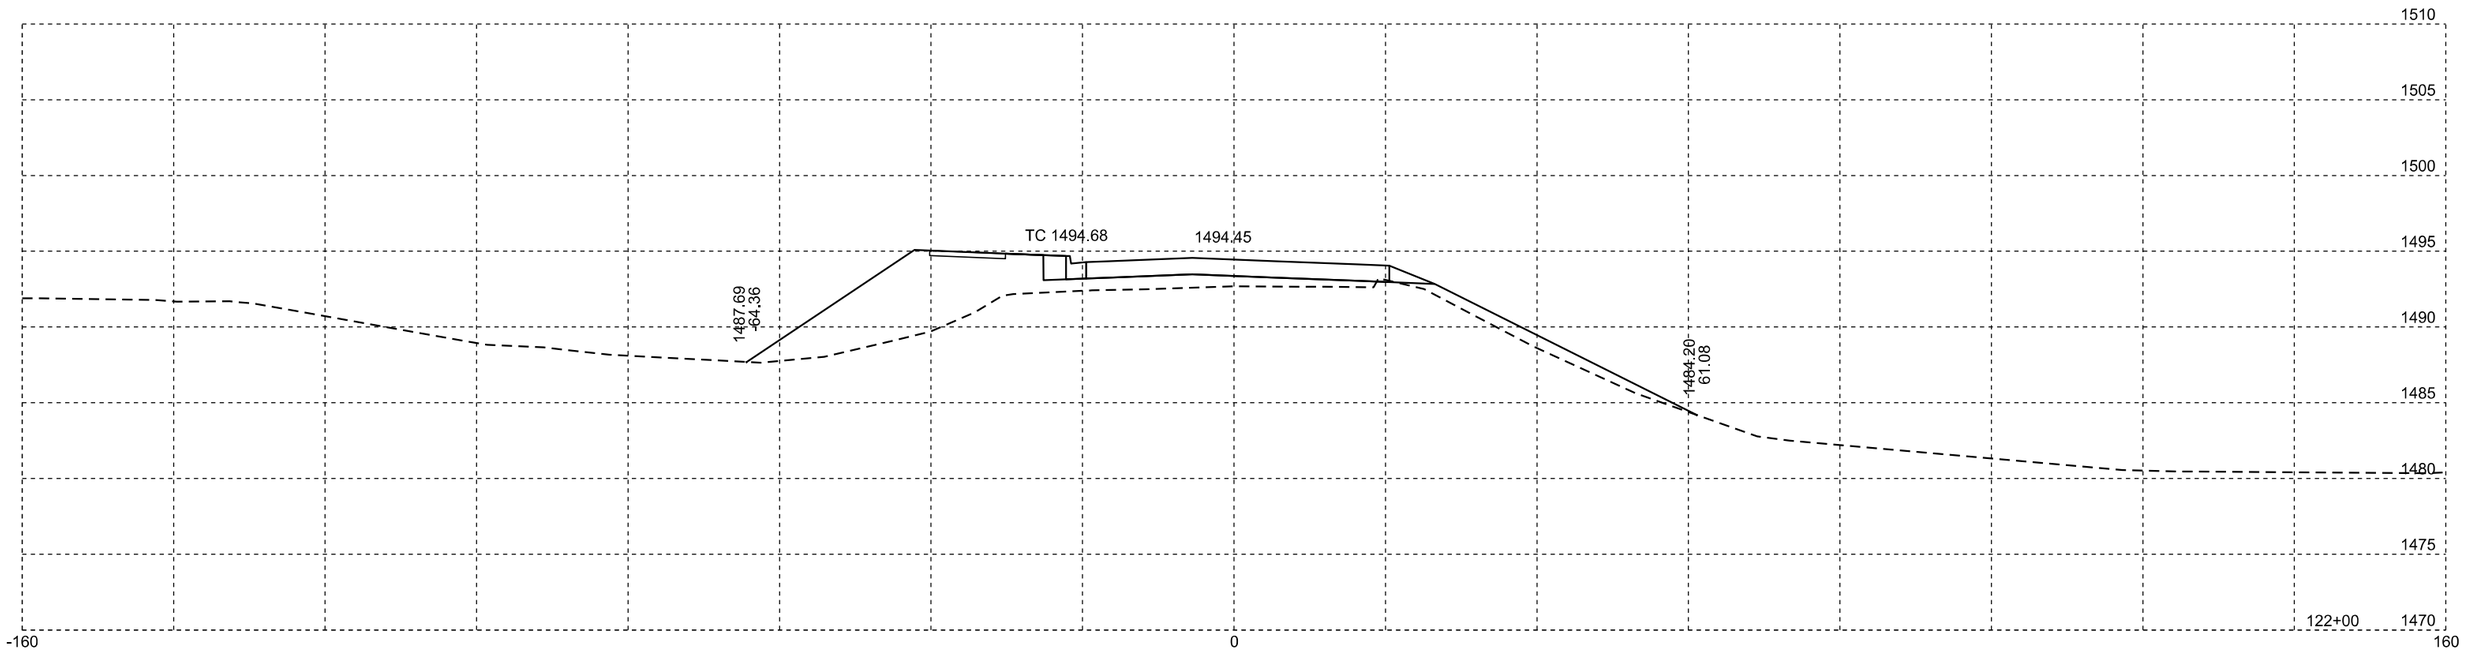

Plotting Date: 01/25/2016

STATE OF SOUTH DAKOTA	PROJECT	SHEET NO.	TOTAL SHEETS
	P 0115(47)102	X3	X90

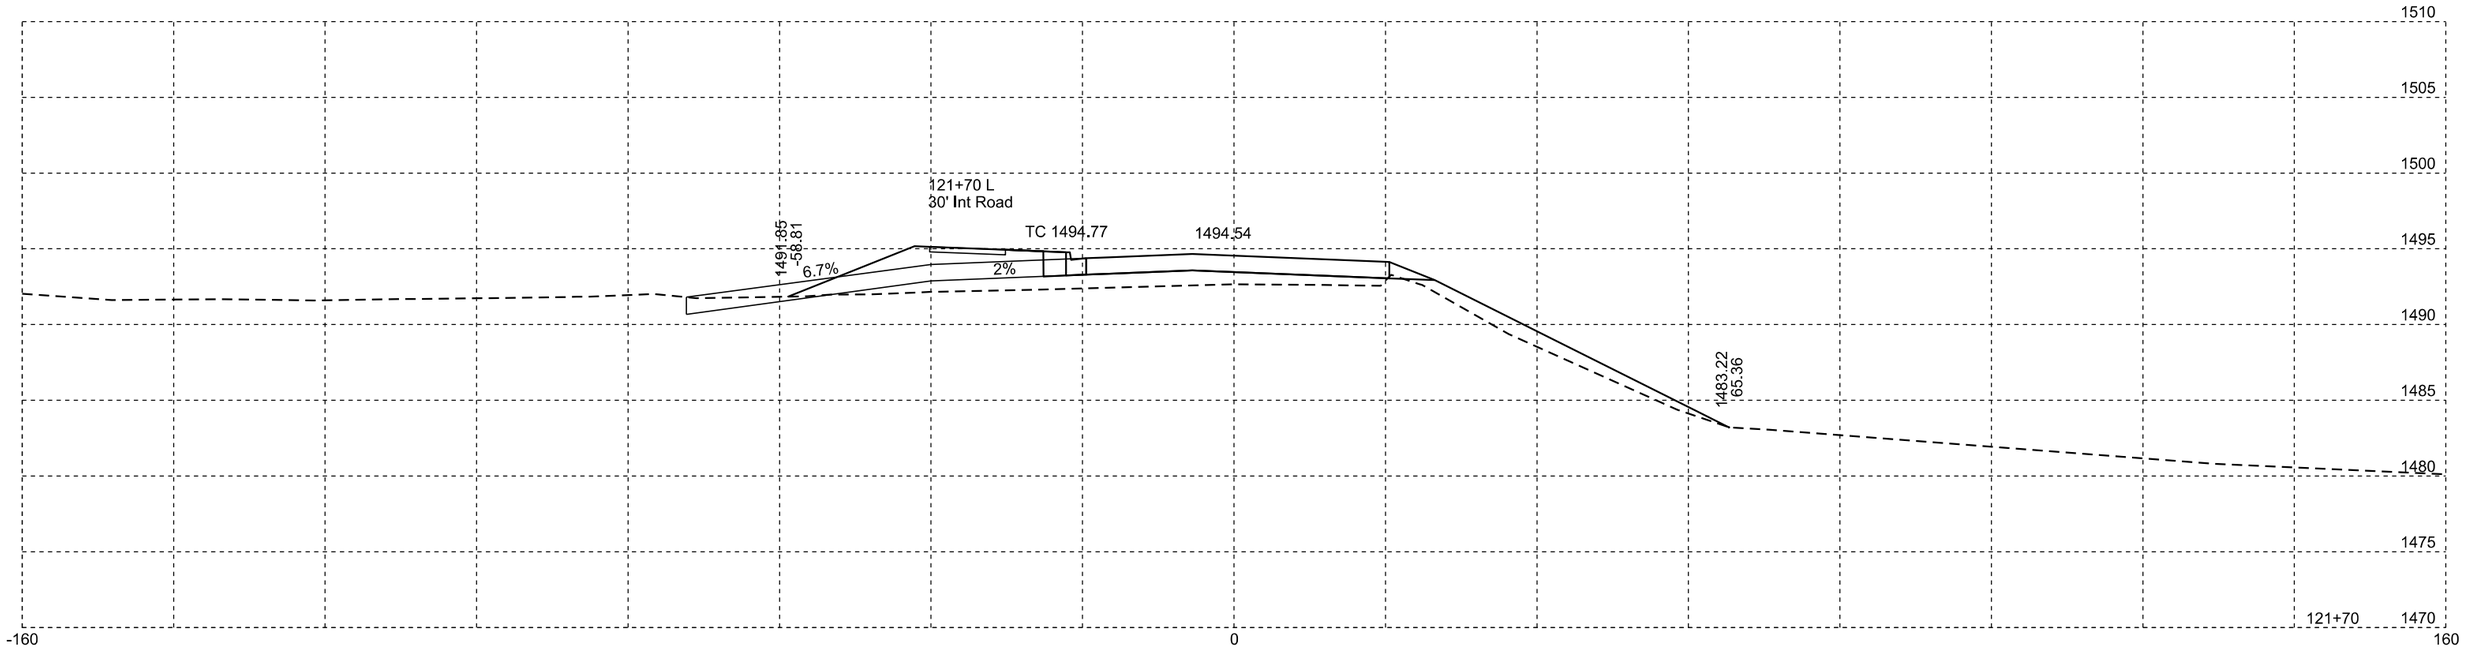

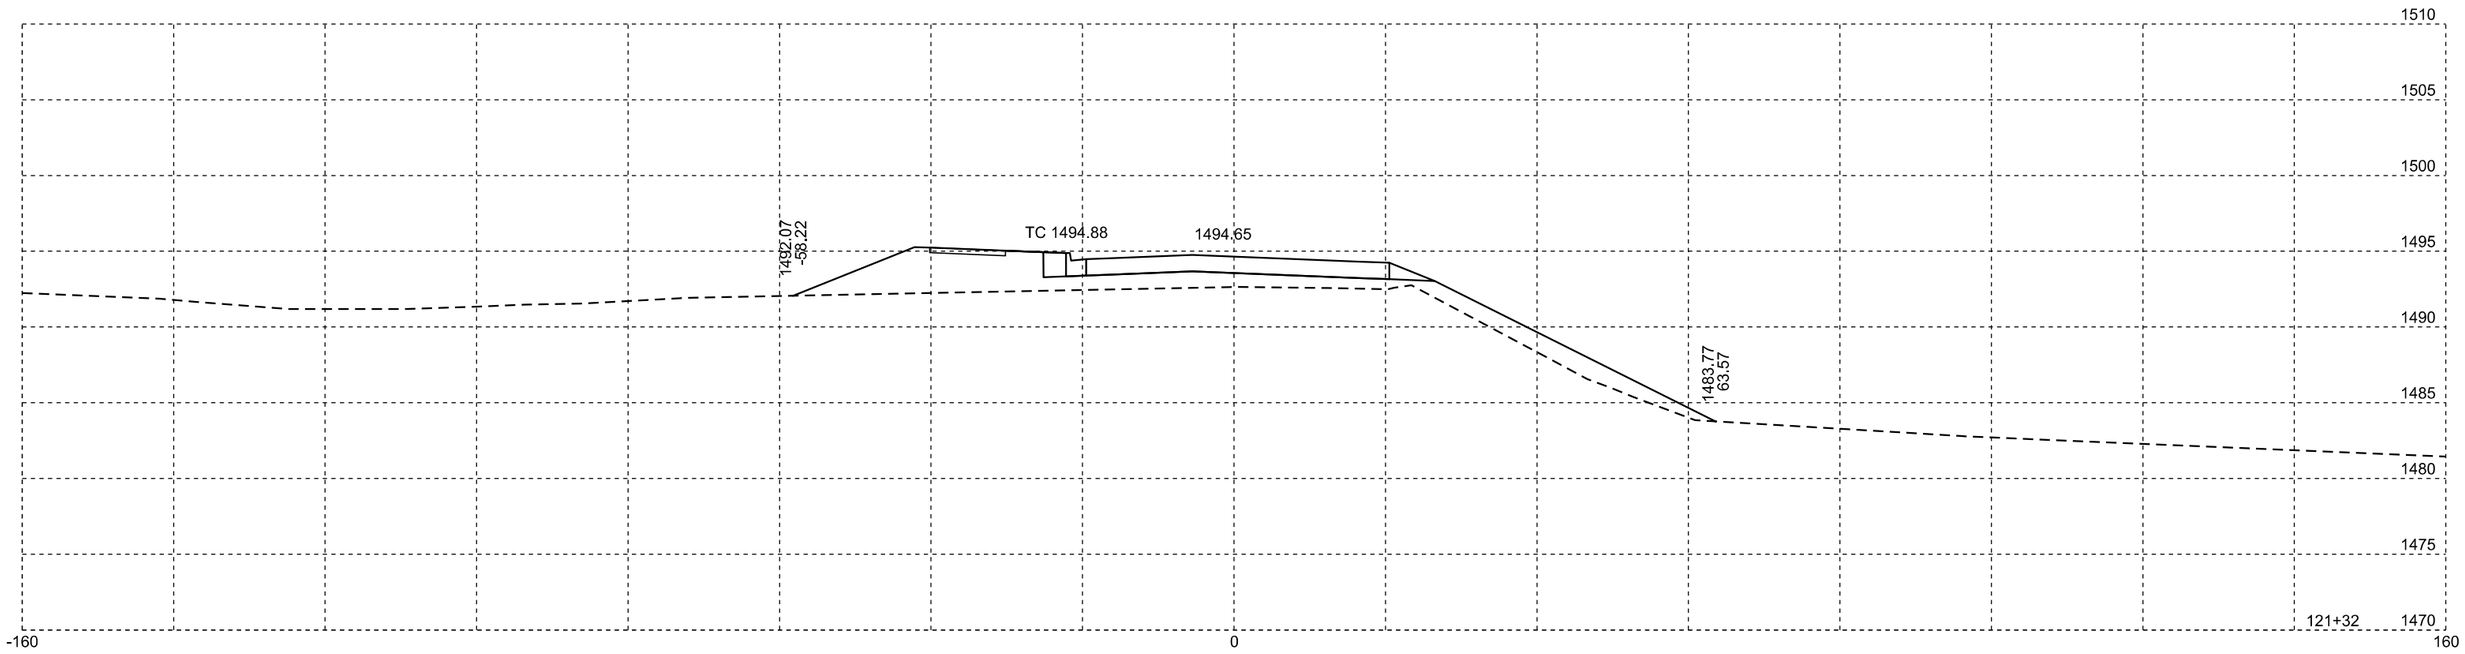

Plotting Date: 01/25/2016

STATE OF SOUTH DAKOTA	PROJECT	SHEET NO.	TOTAL SHEETS
	P 0115(47)102	X4	X90

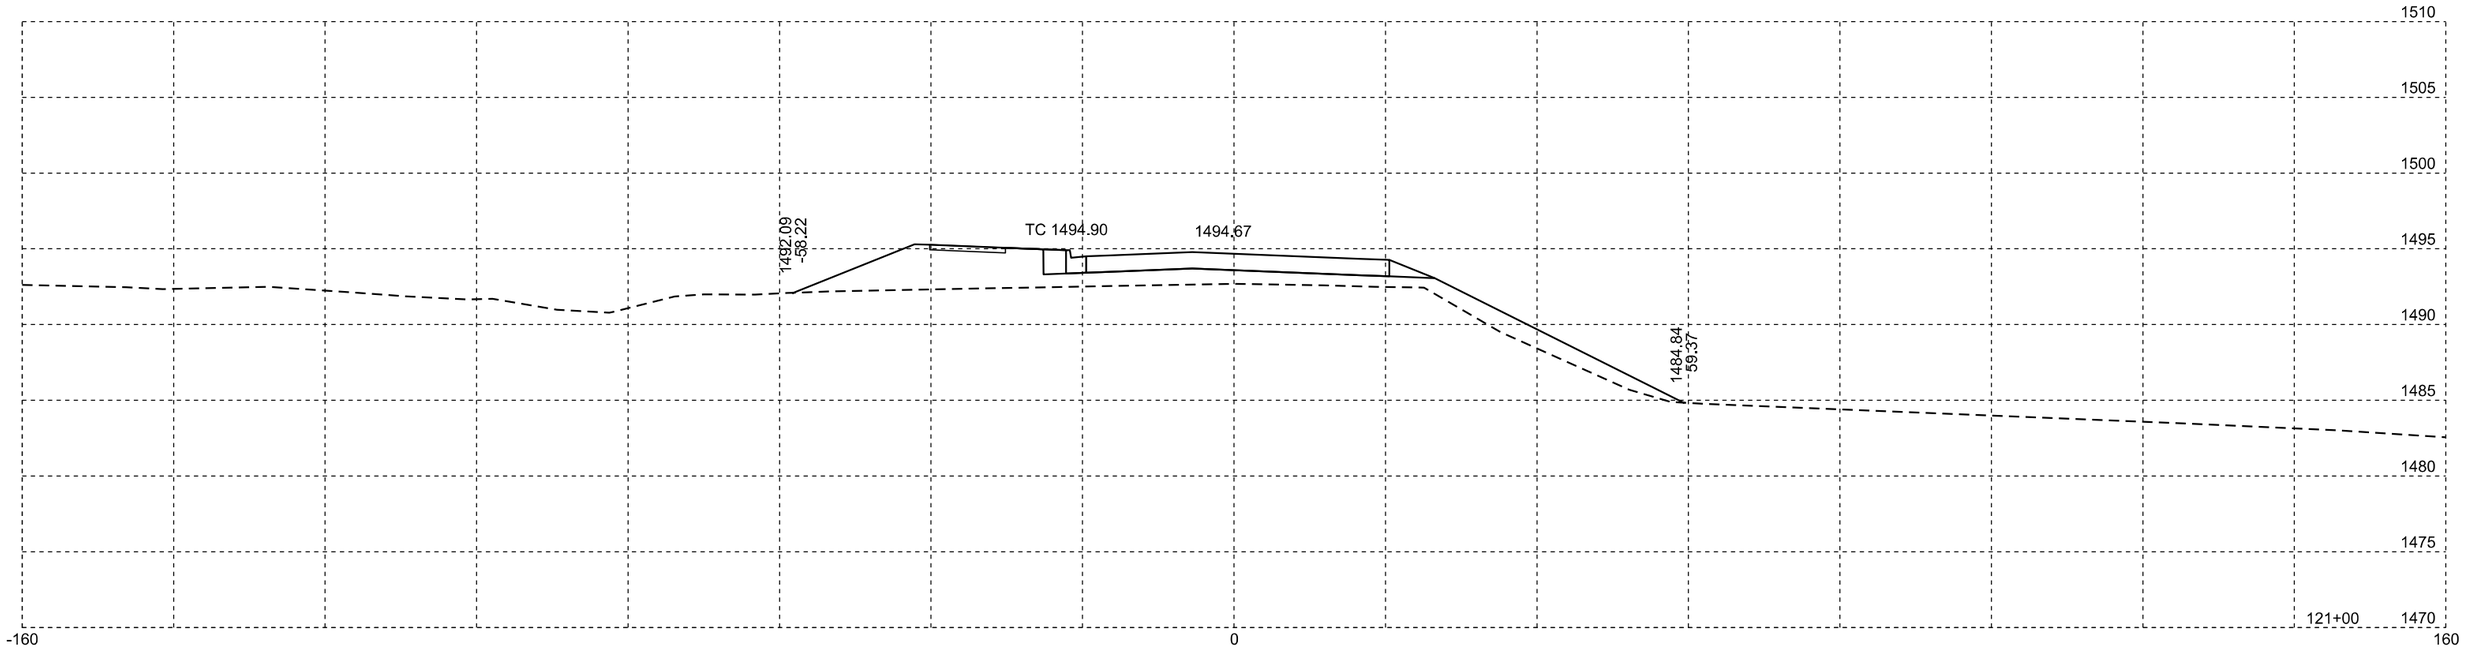

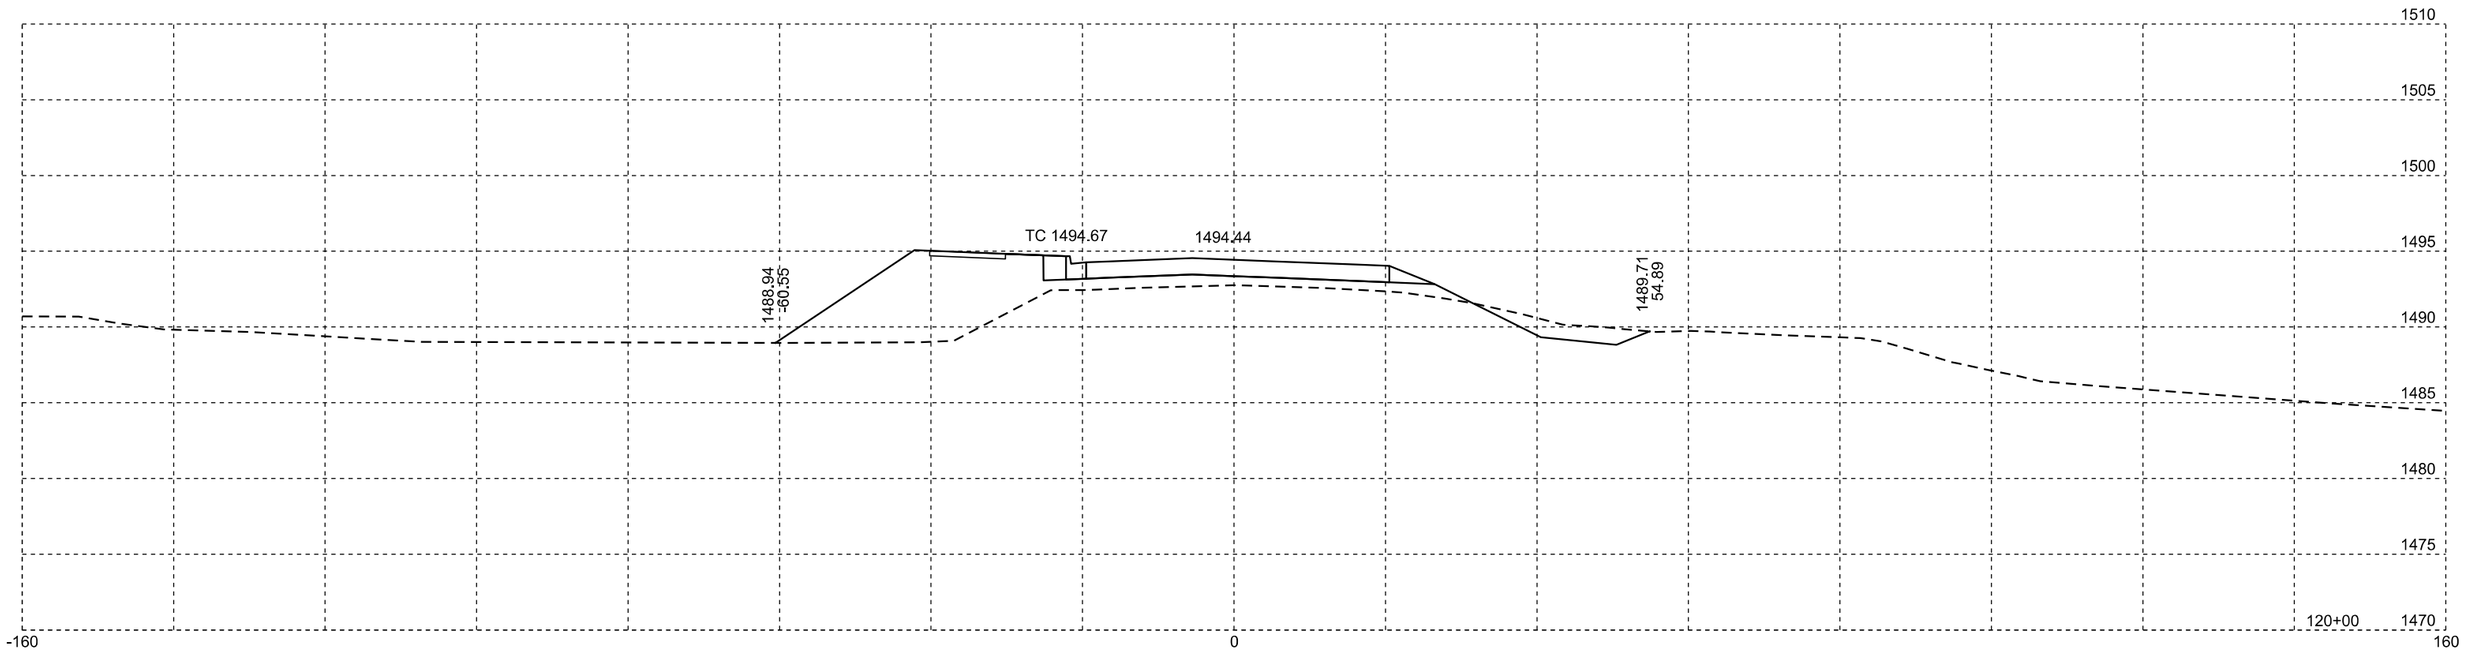

Plotting Date: 01/25/2016

STATE OF SOUTH DAKOTA	PROJECT	SHEET NO.	TOTAL SHEETS
	P 0115(47)102	X5	X90

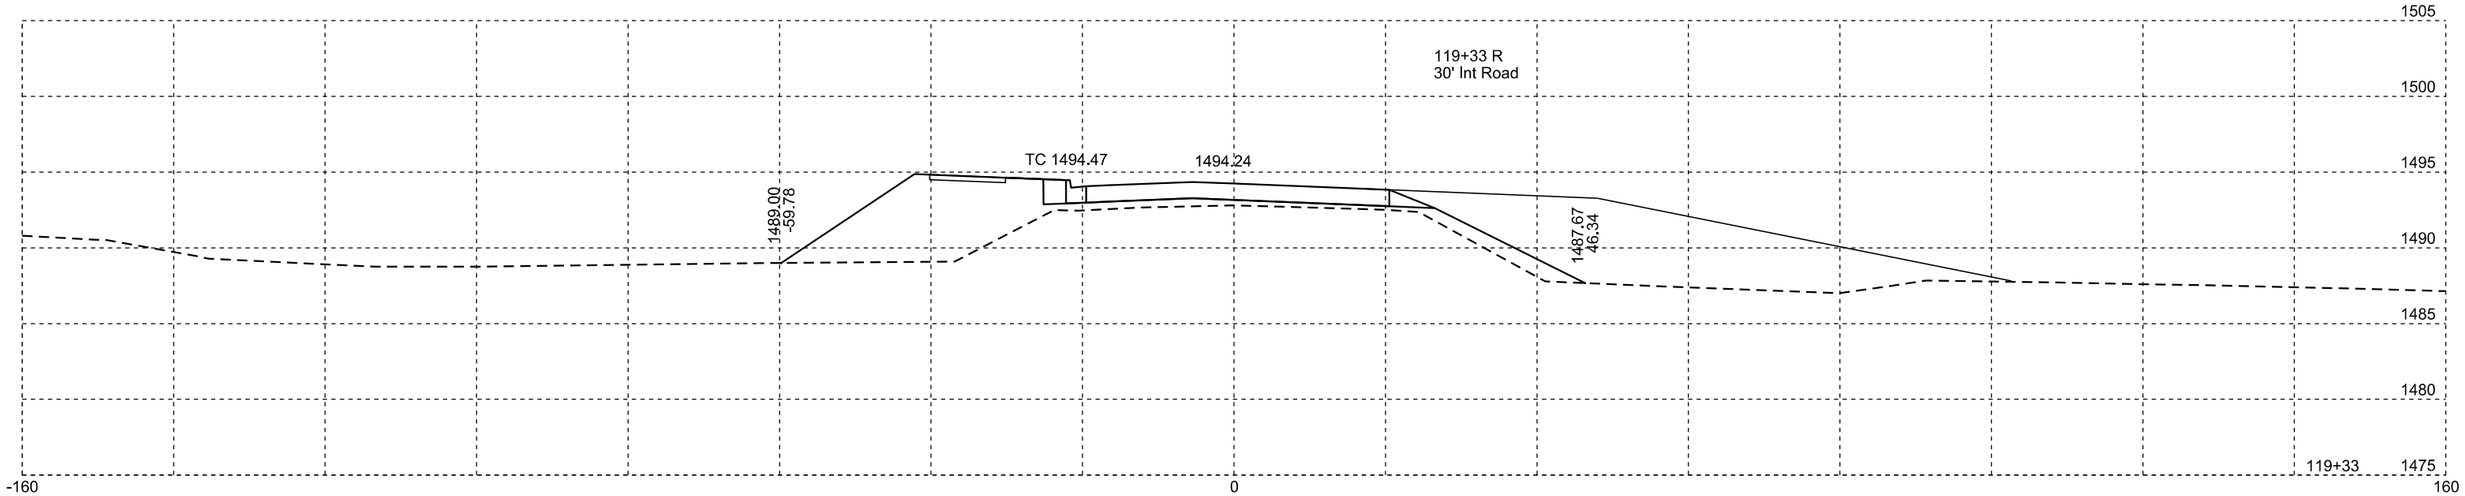

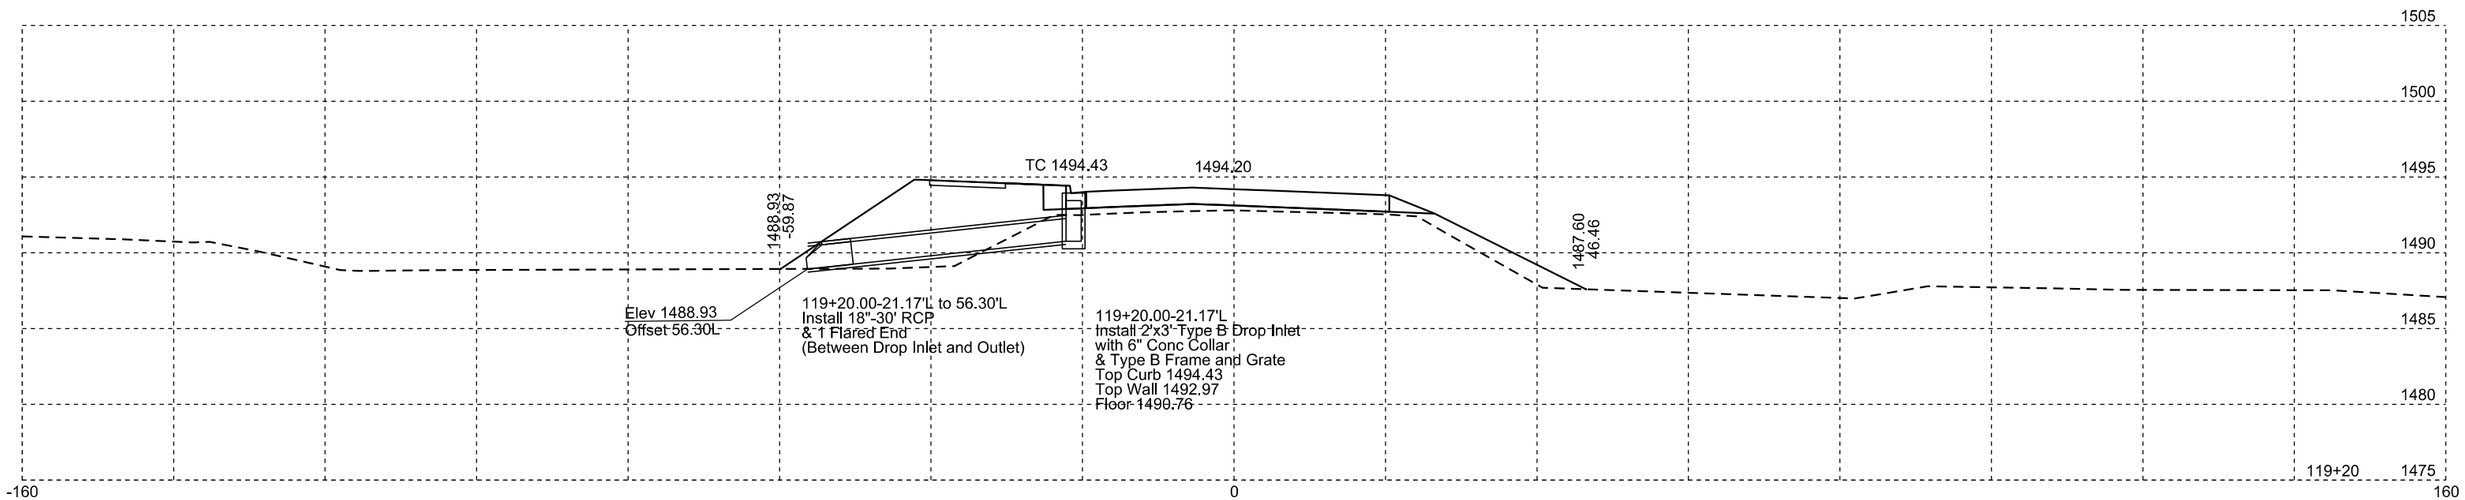

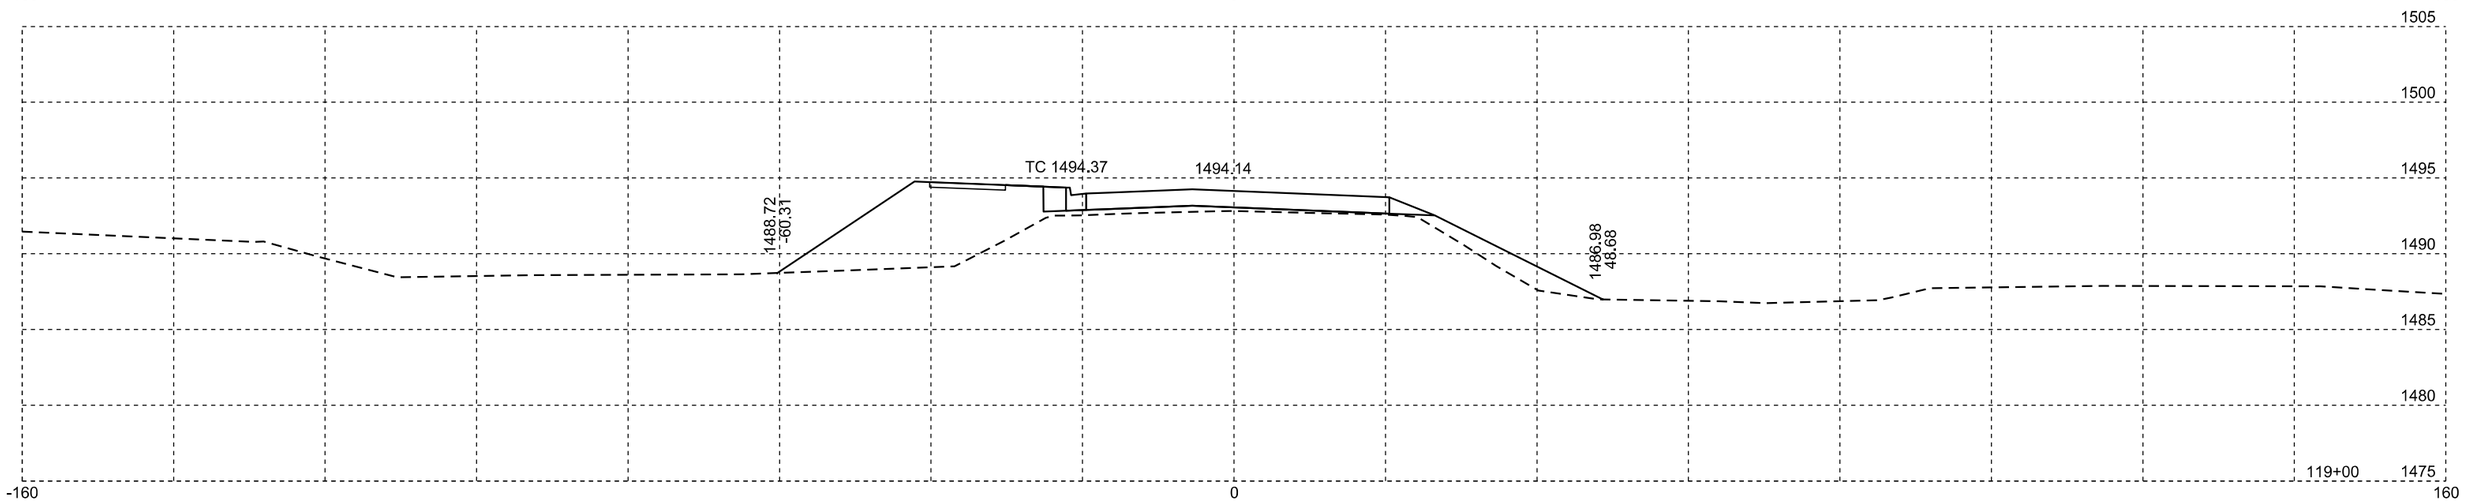

Plotting Date: 01/25/2016

STATE OF SOUTH DAKOTA	PROJECT	SHEET NO.	TOTAL SHEETS
	P 0115(47)102	X6	X90

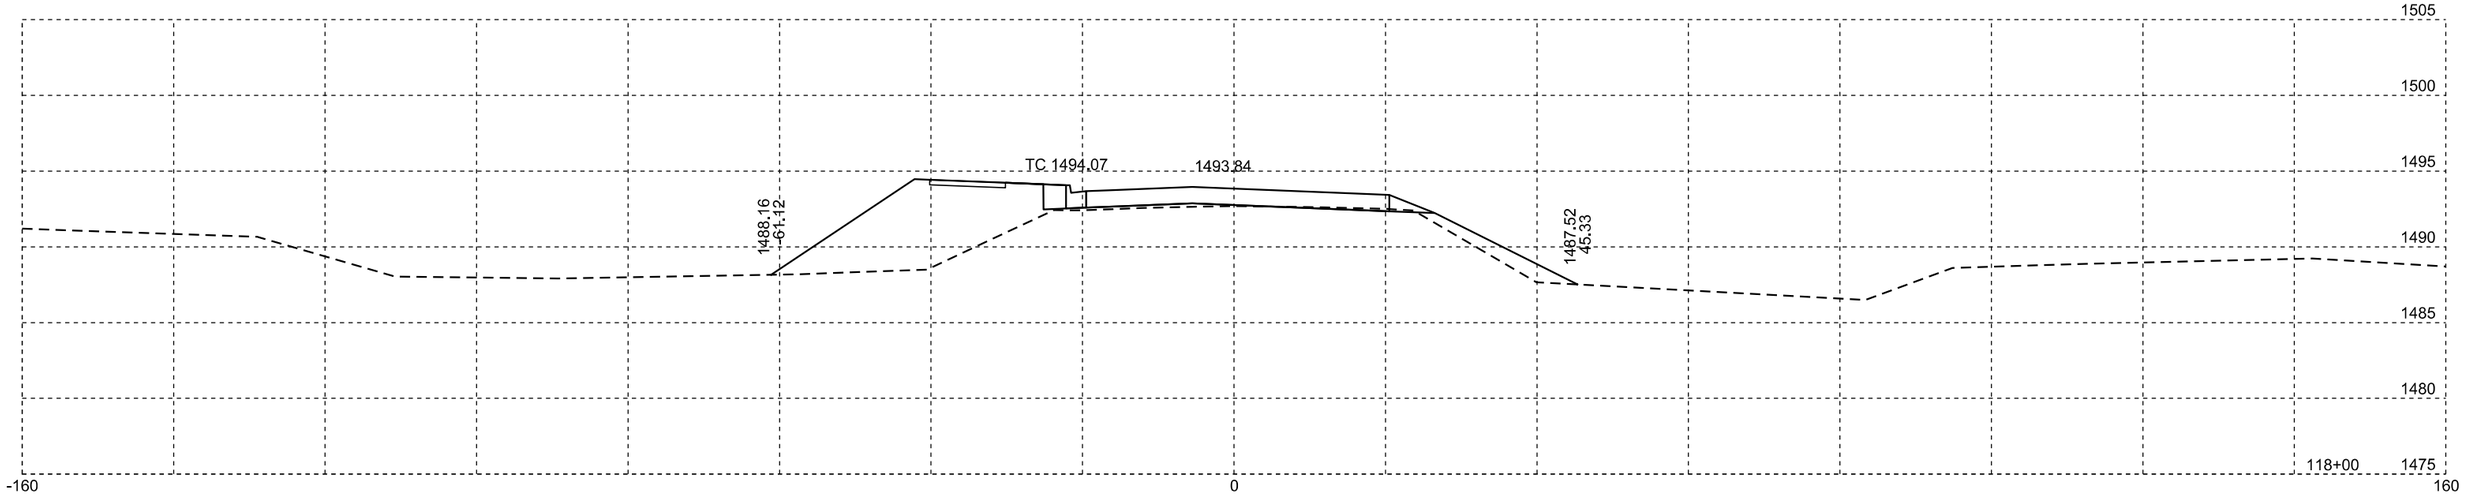

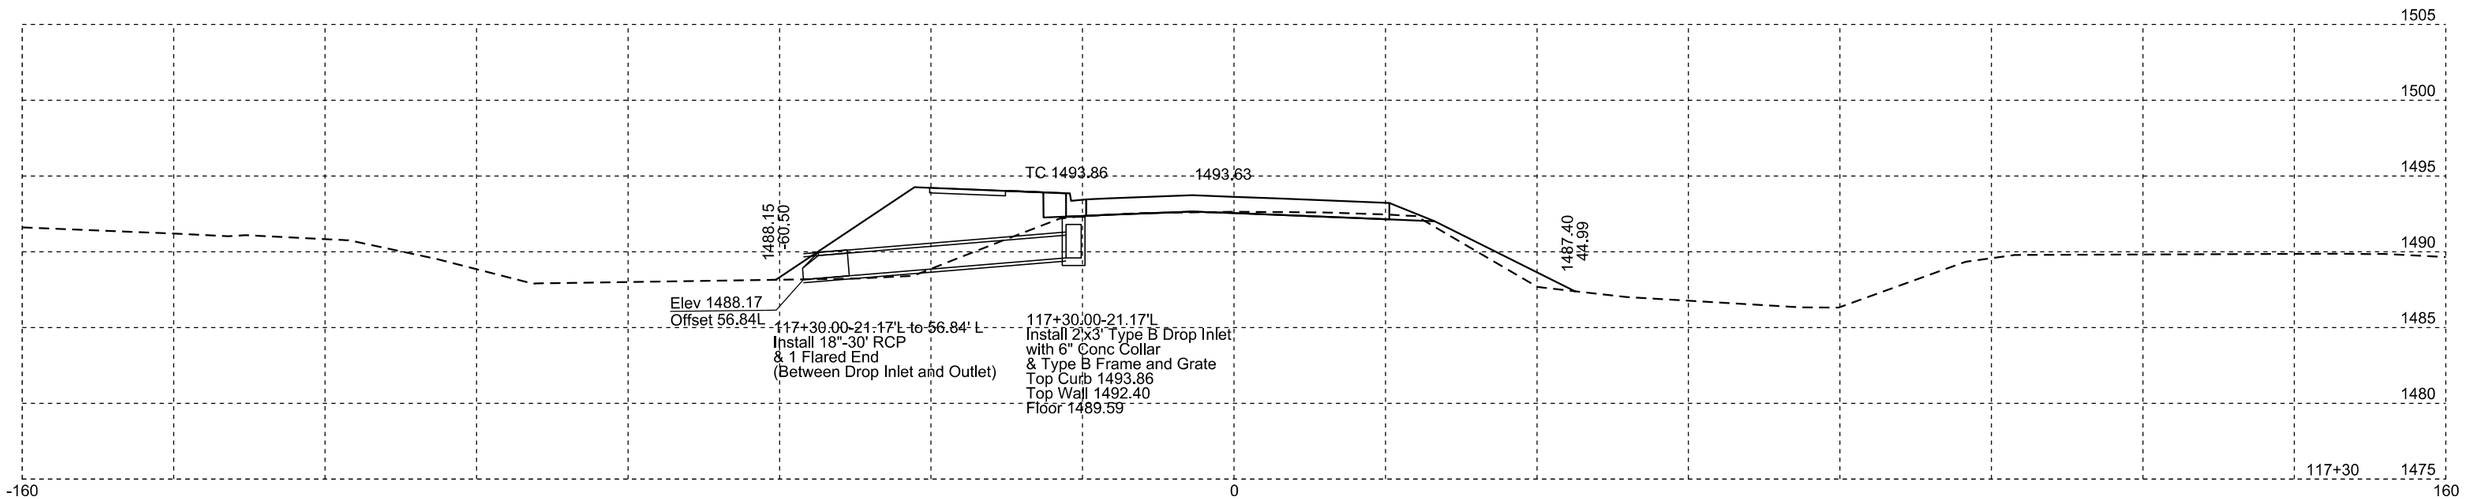

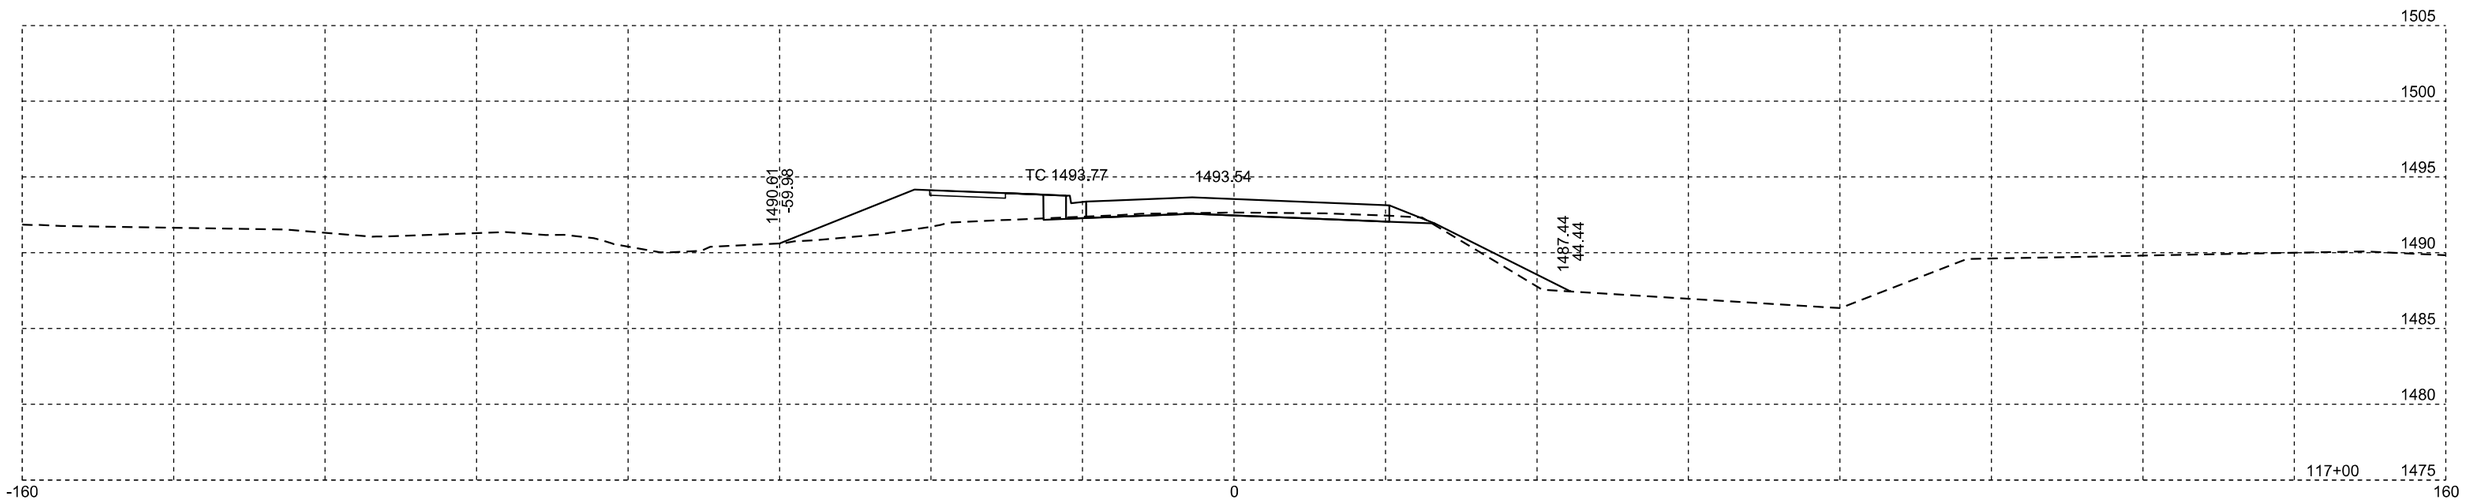

Plotting Date: 01/25/2016

STATE OF SOUTH DAKOTA	PROJECT	SHEET NO.	TOTAL SHEETS
	P 0115(47)102	X7	X90

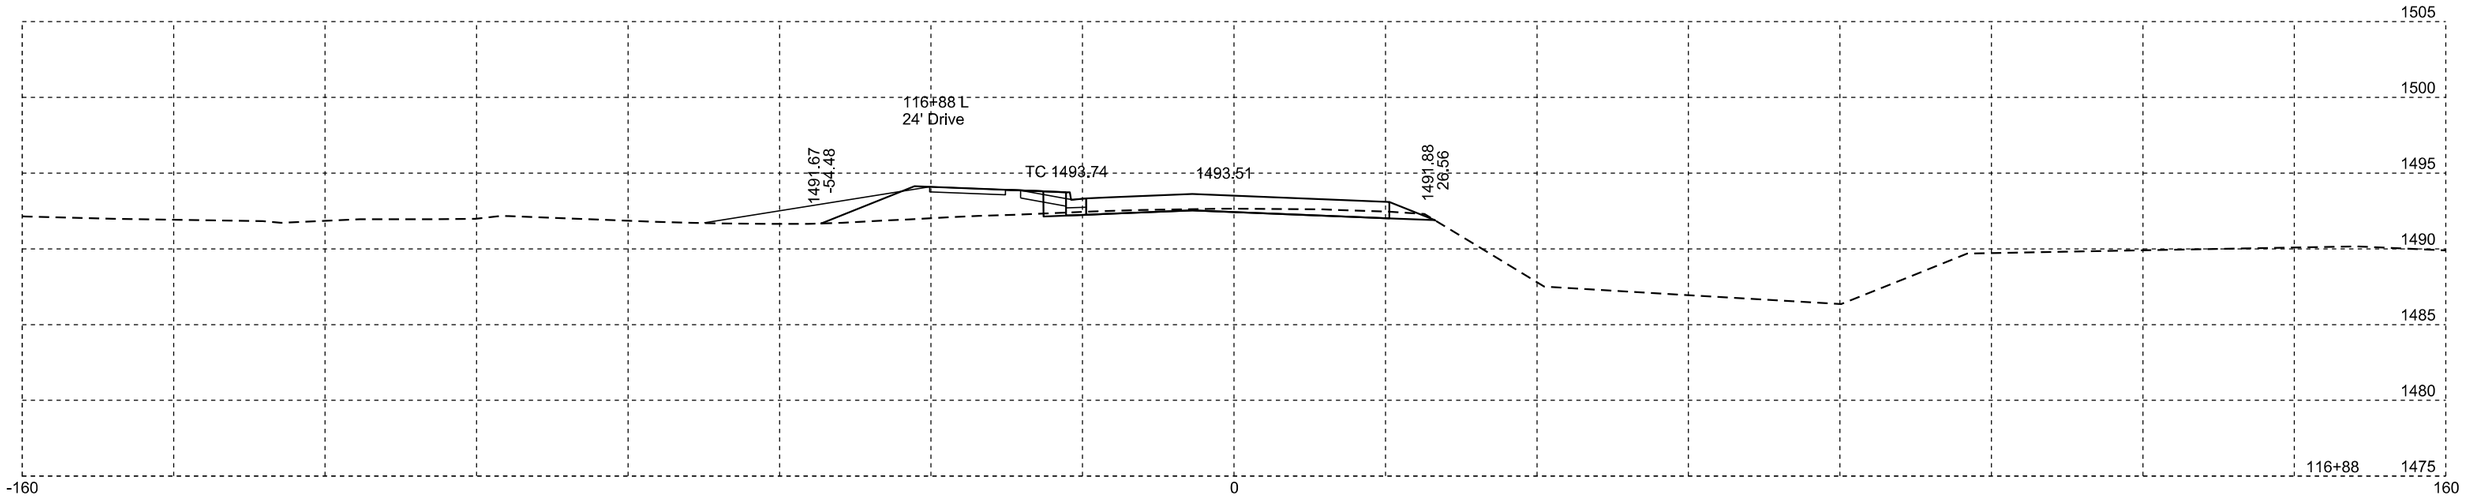

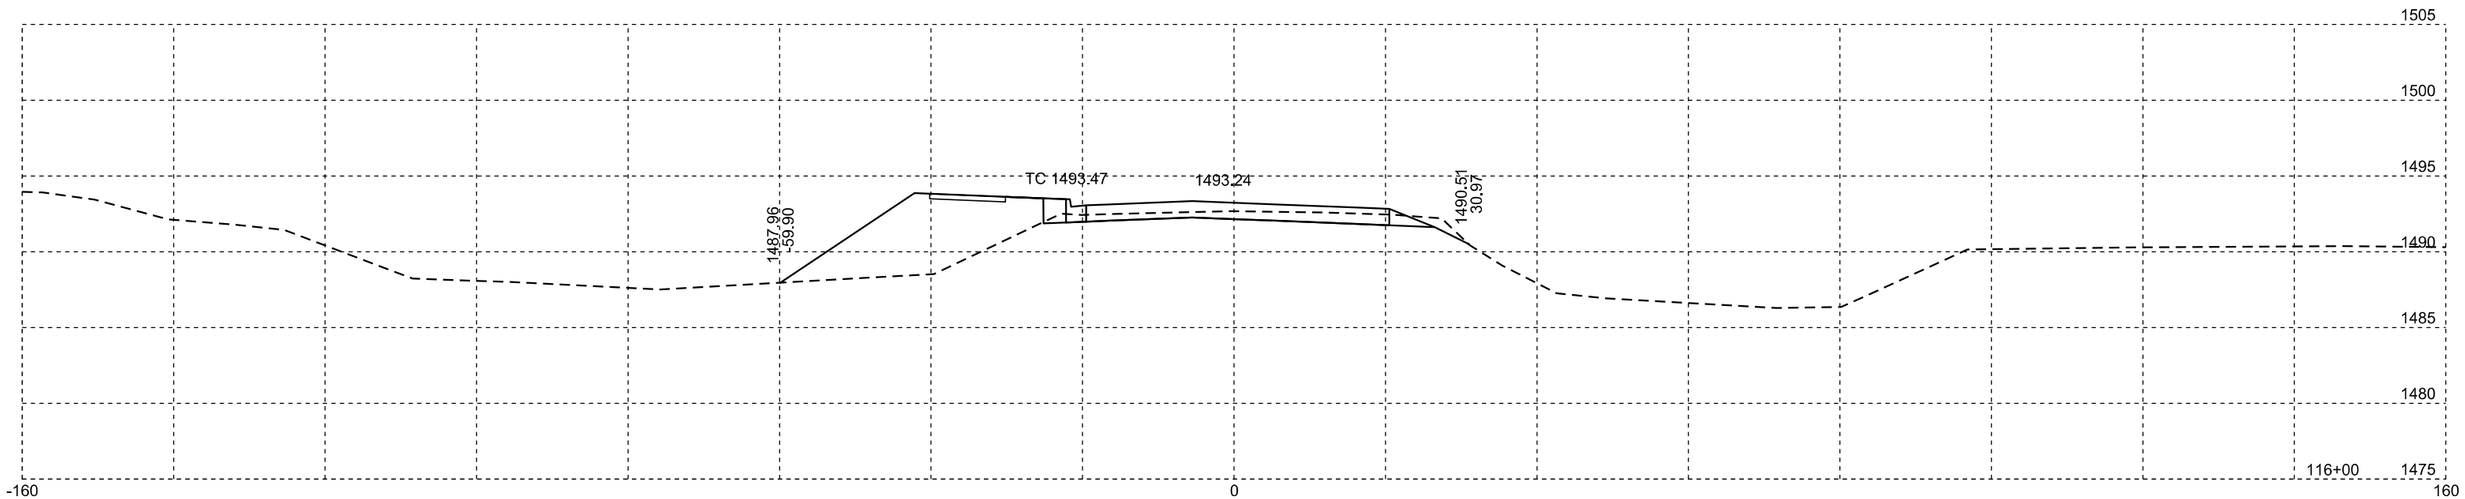

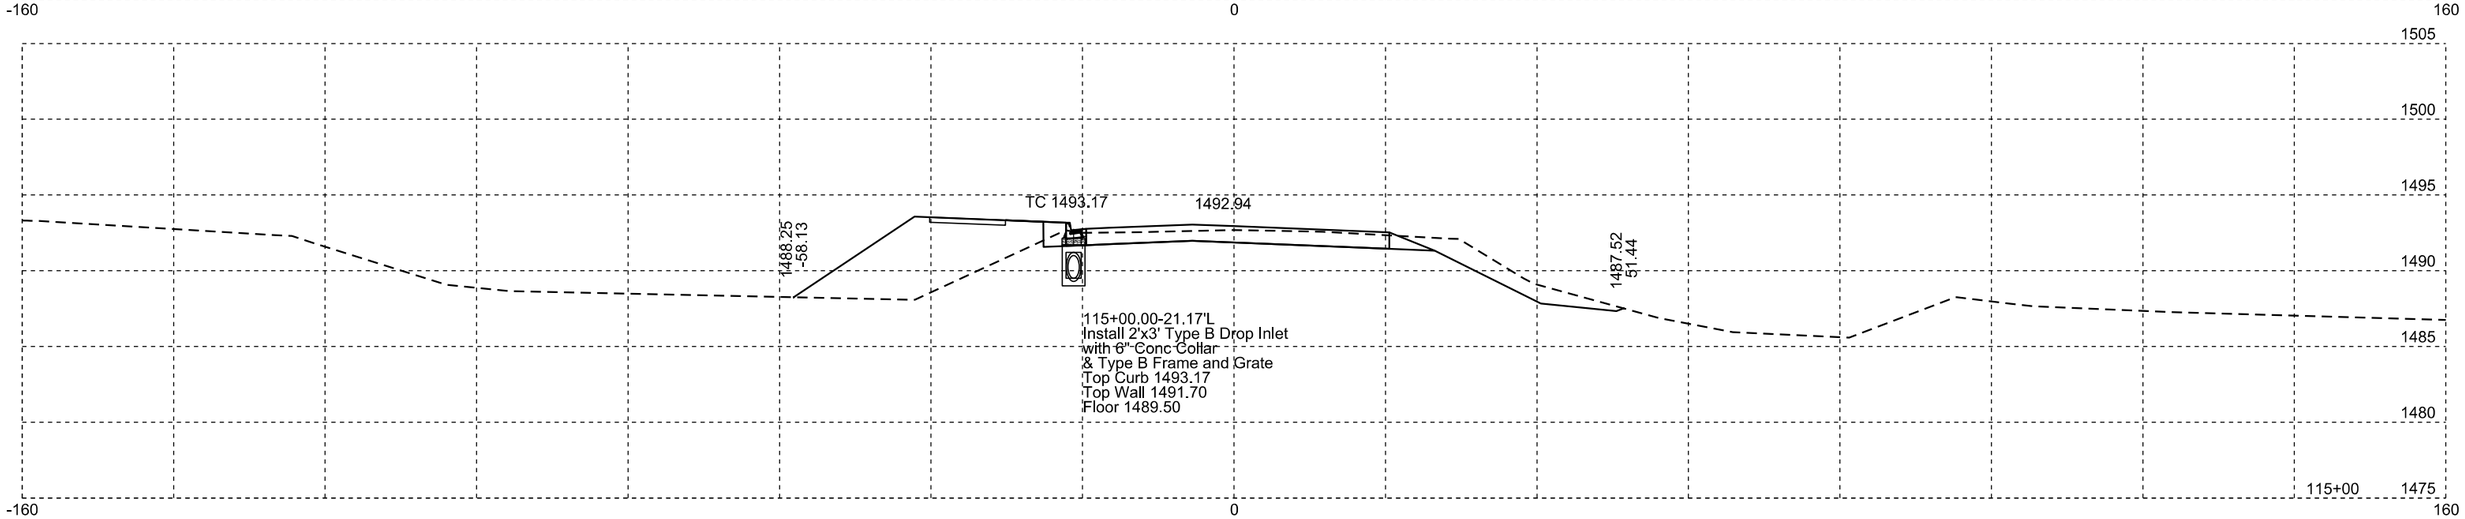

Plotting Date: 01/25/2016

STATE OF SOUTH DAKOTA	PROJECT	SHEET NO.	TOTAL SHEETS
	P 0115(47)102	X8	X90

114+45.76-23.63'L to
115+00.00-21.17'L
Install 18"-54' RCP
(Between Drop Inlets)

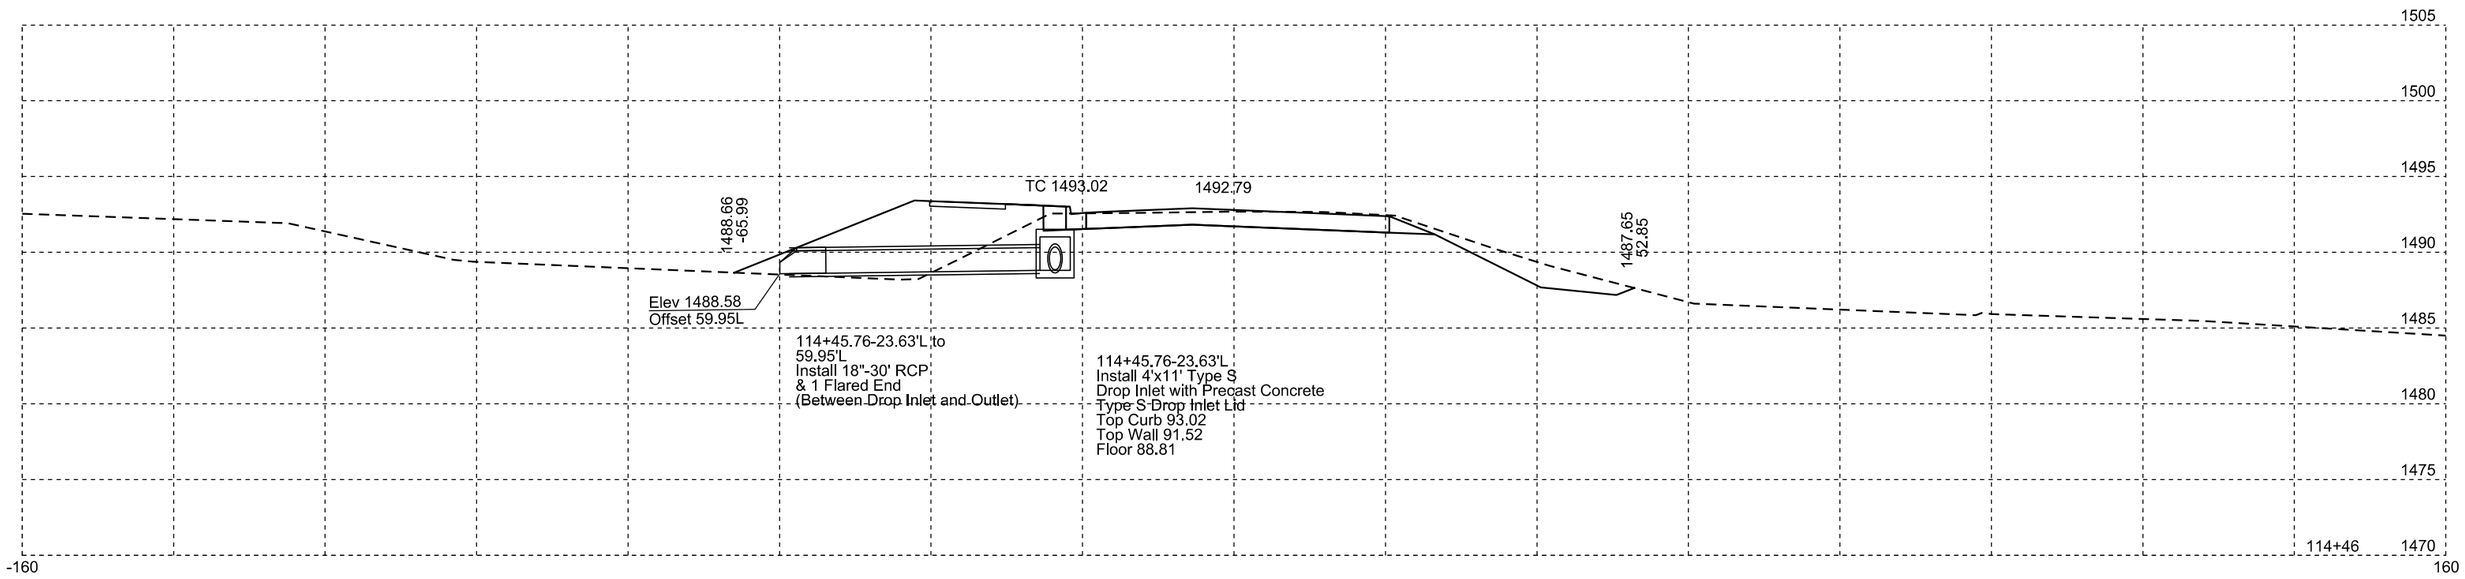

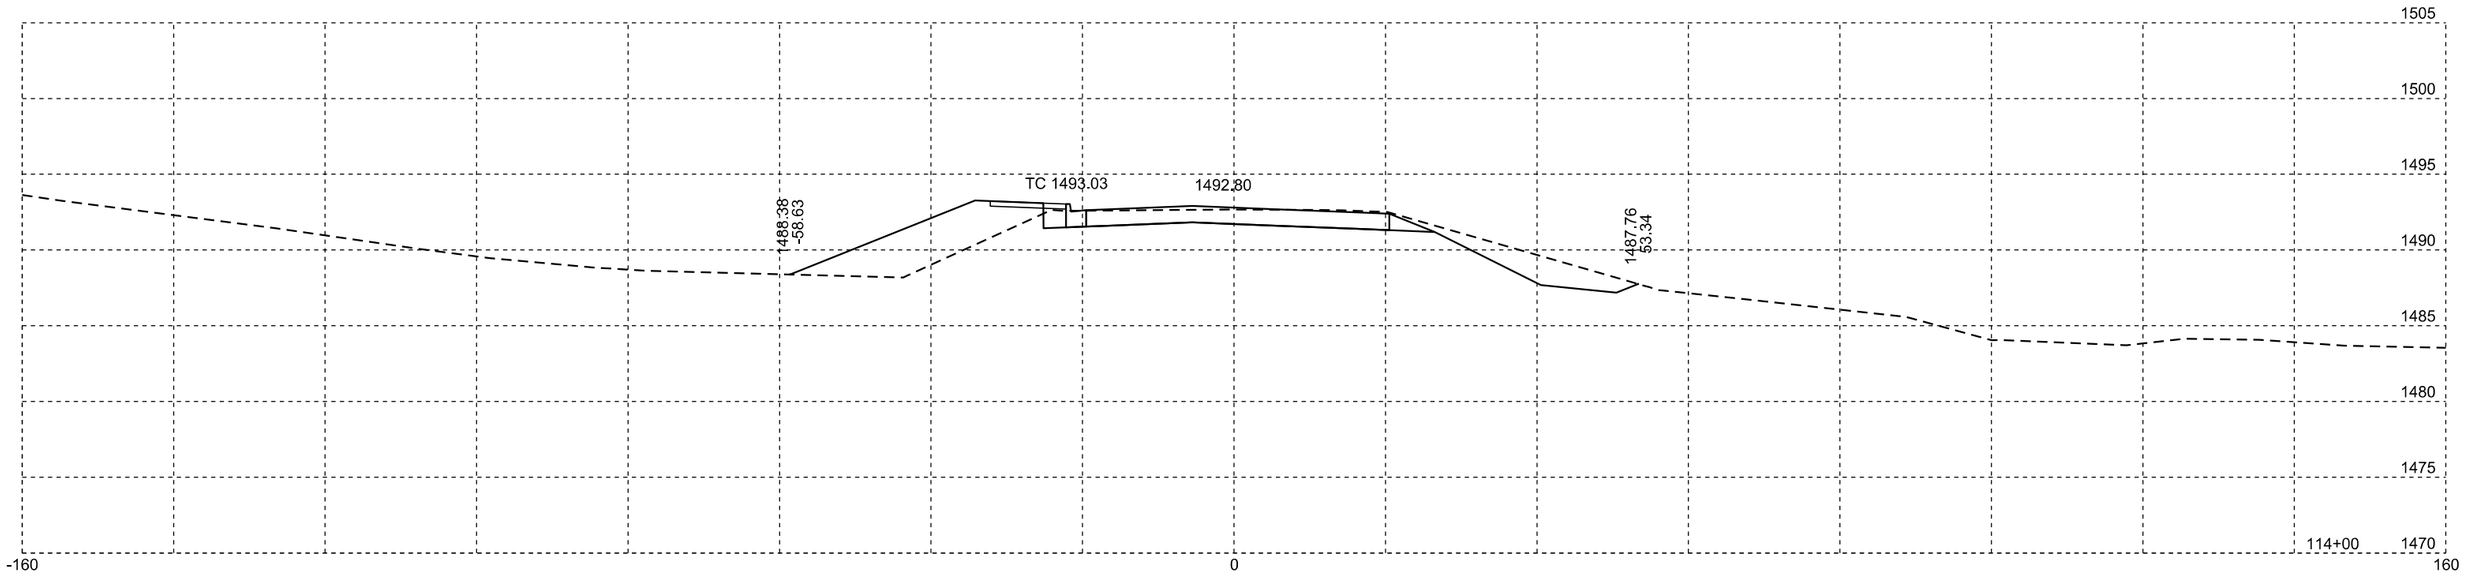

Plotting Date: 01/25/2016

STATE OF SOUTH DAKOTA	PROJECT	SHEET NO.	TOTAL SHEETS
	P 0115(47)102	X9	X90

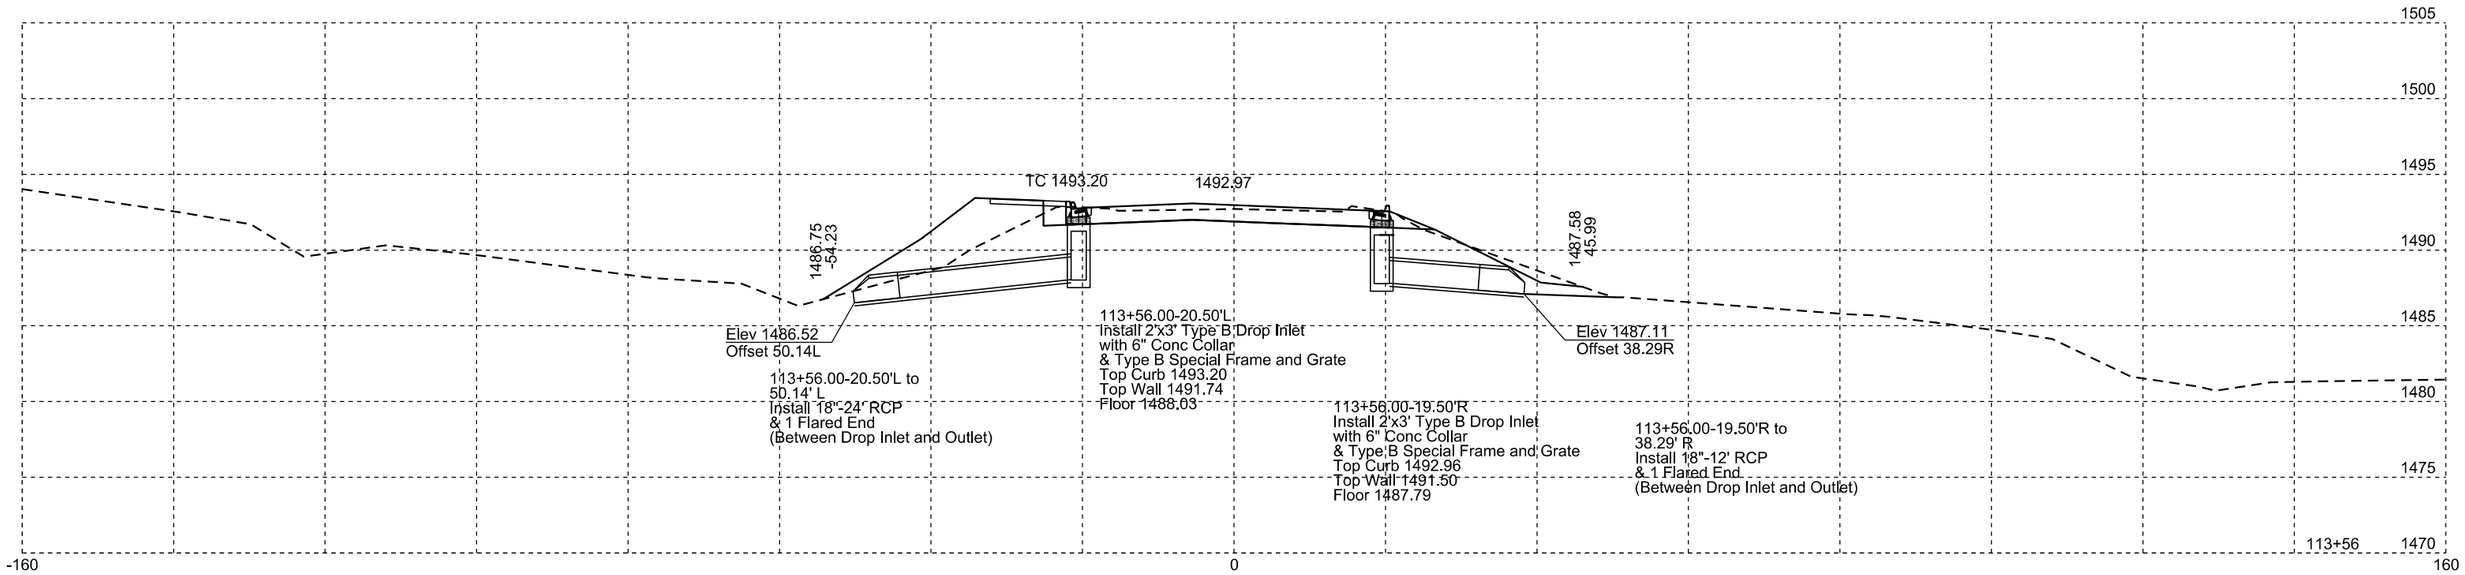

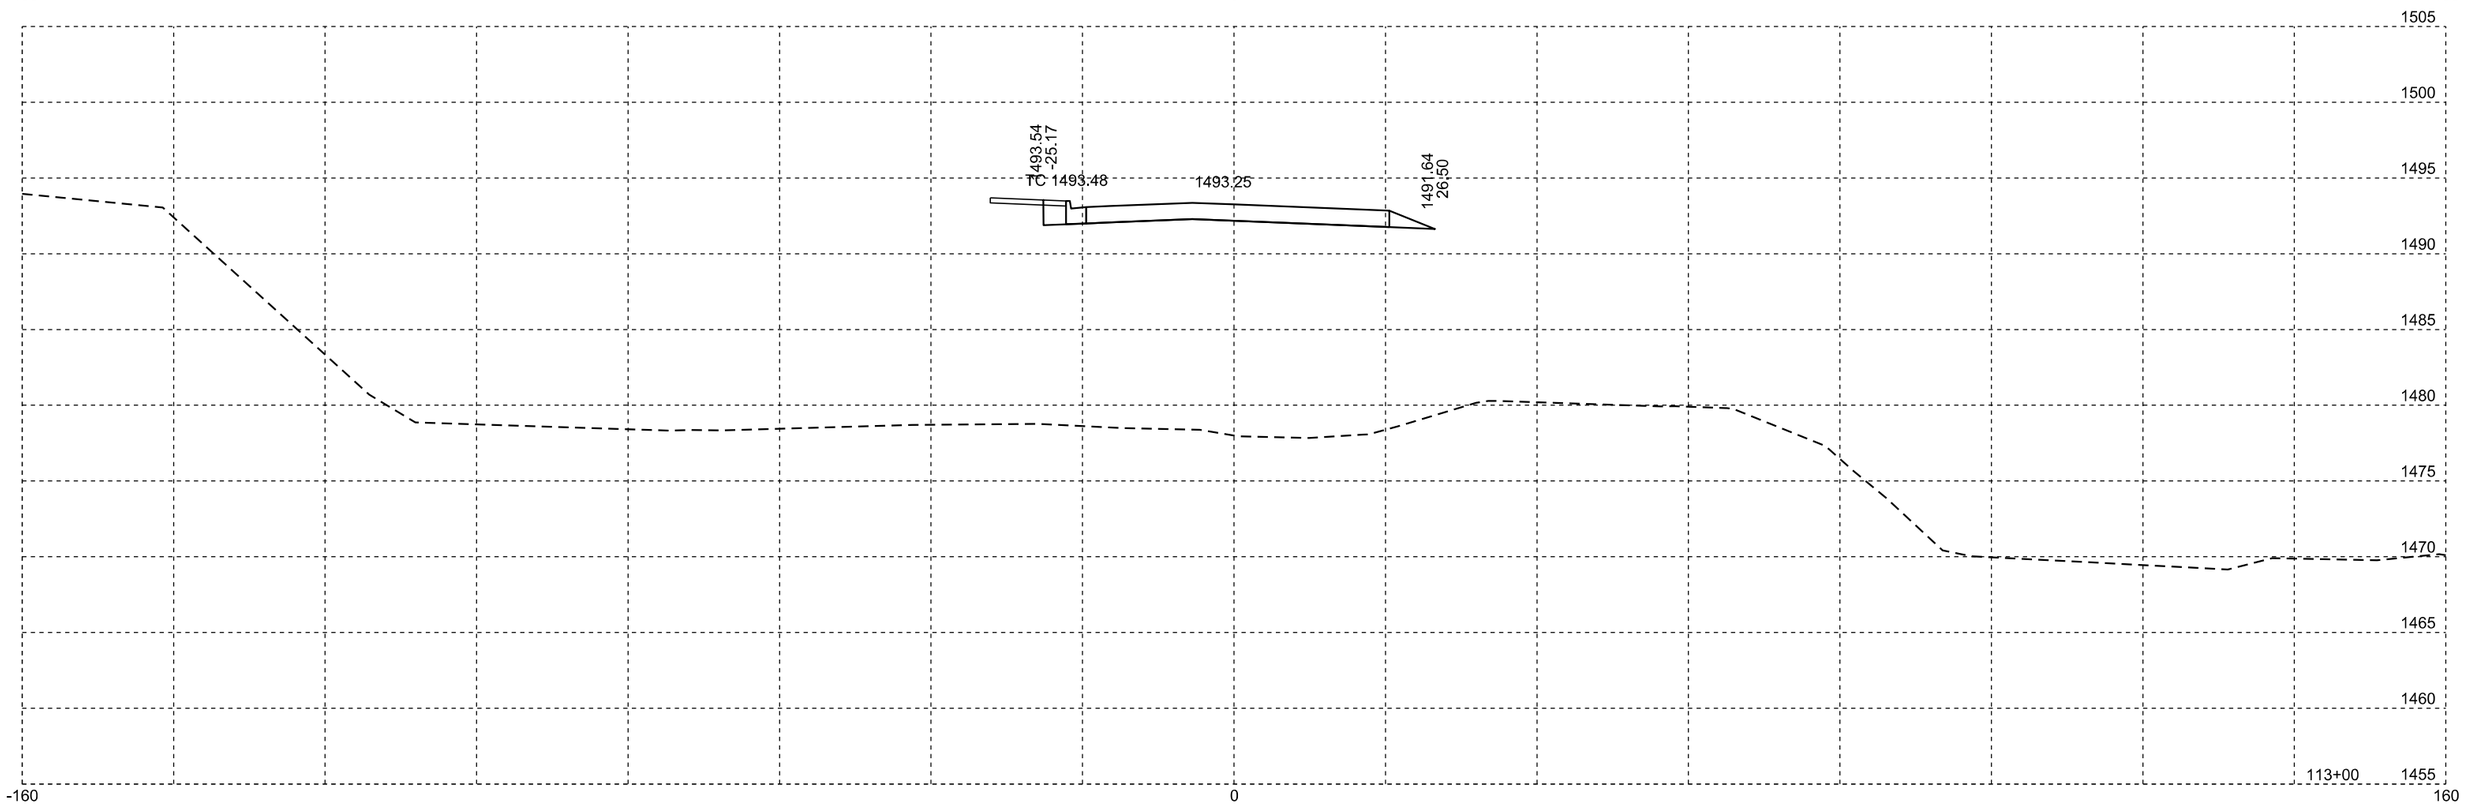

Plotting Date: 01/25/2016

STATE OF SOUTH DAKOTA	PROJECT	SHEET NO.	TOTAL SHEETS
	P 0115(47)102	X10	X90

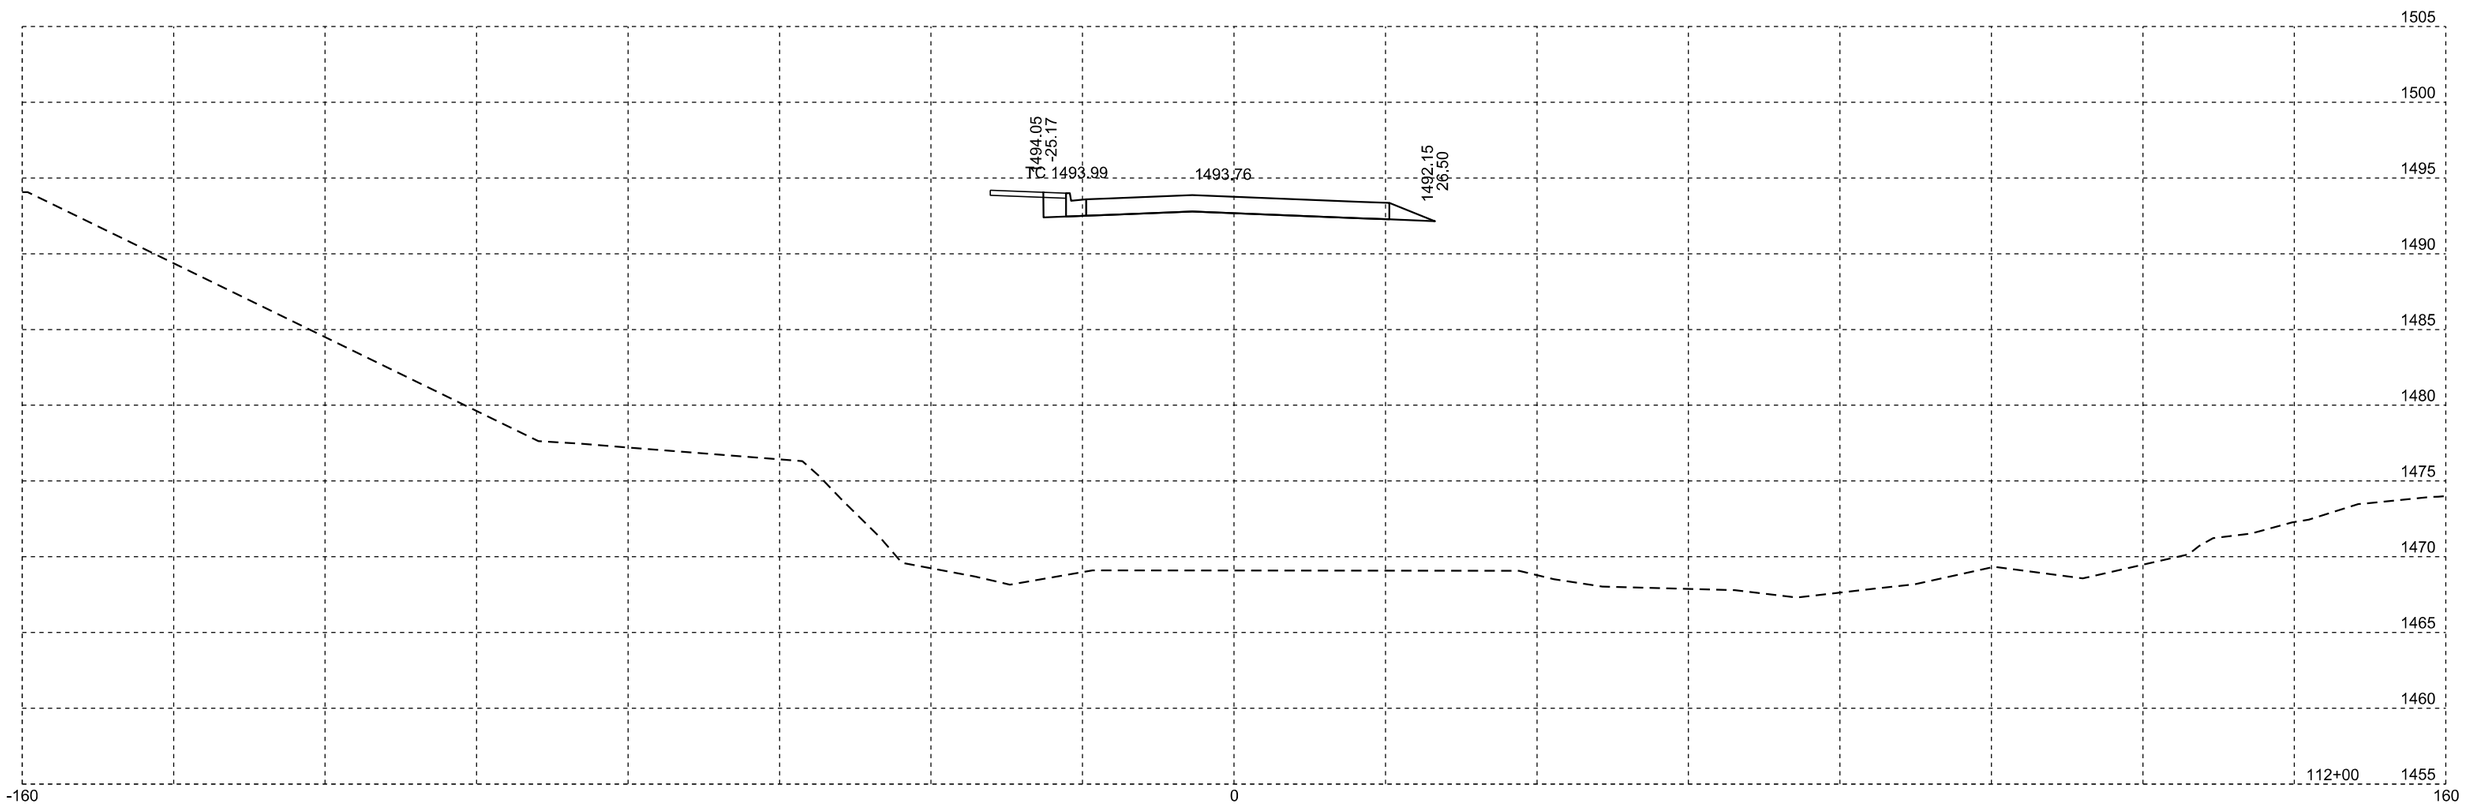

Plotting Date: 01/25/2016

STATE OF SOUTH DAKOTA	PROJECT	SHEET NO.	TOTAL SHEETS
	P 0115(47)102	X11	X90

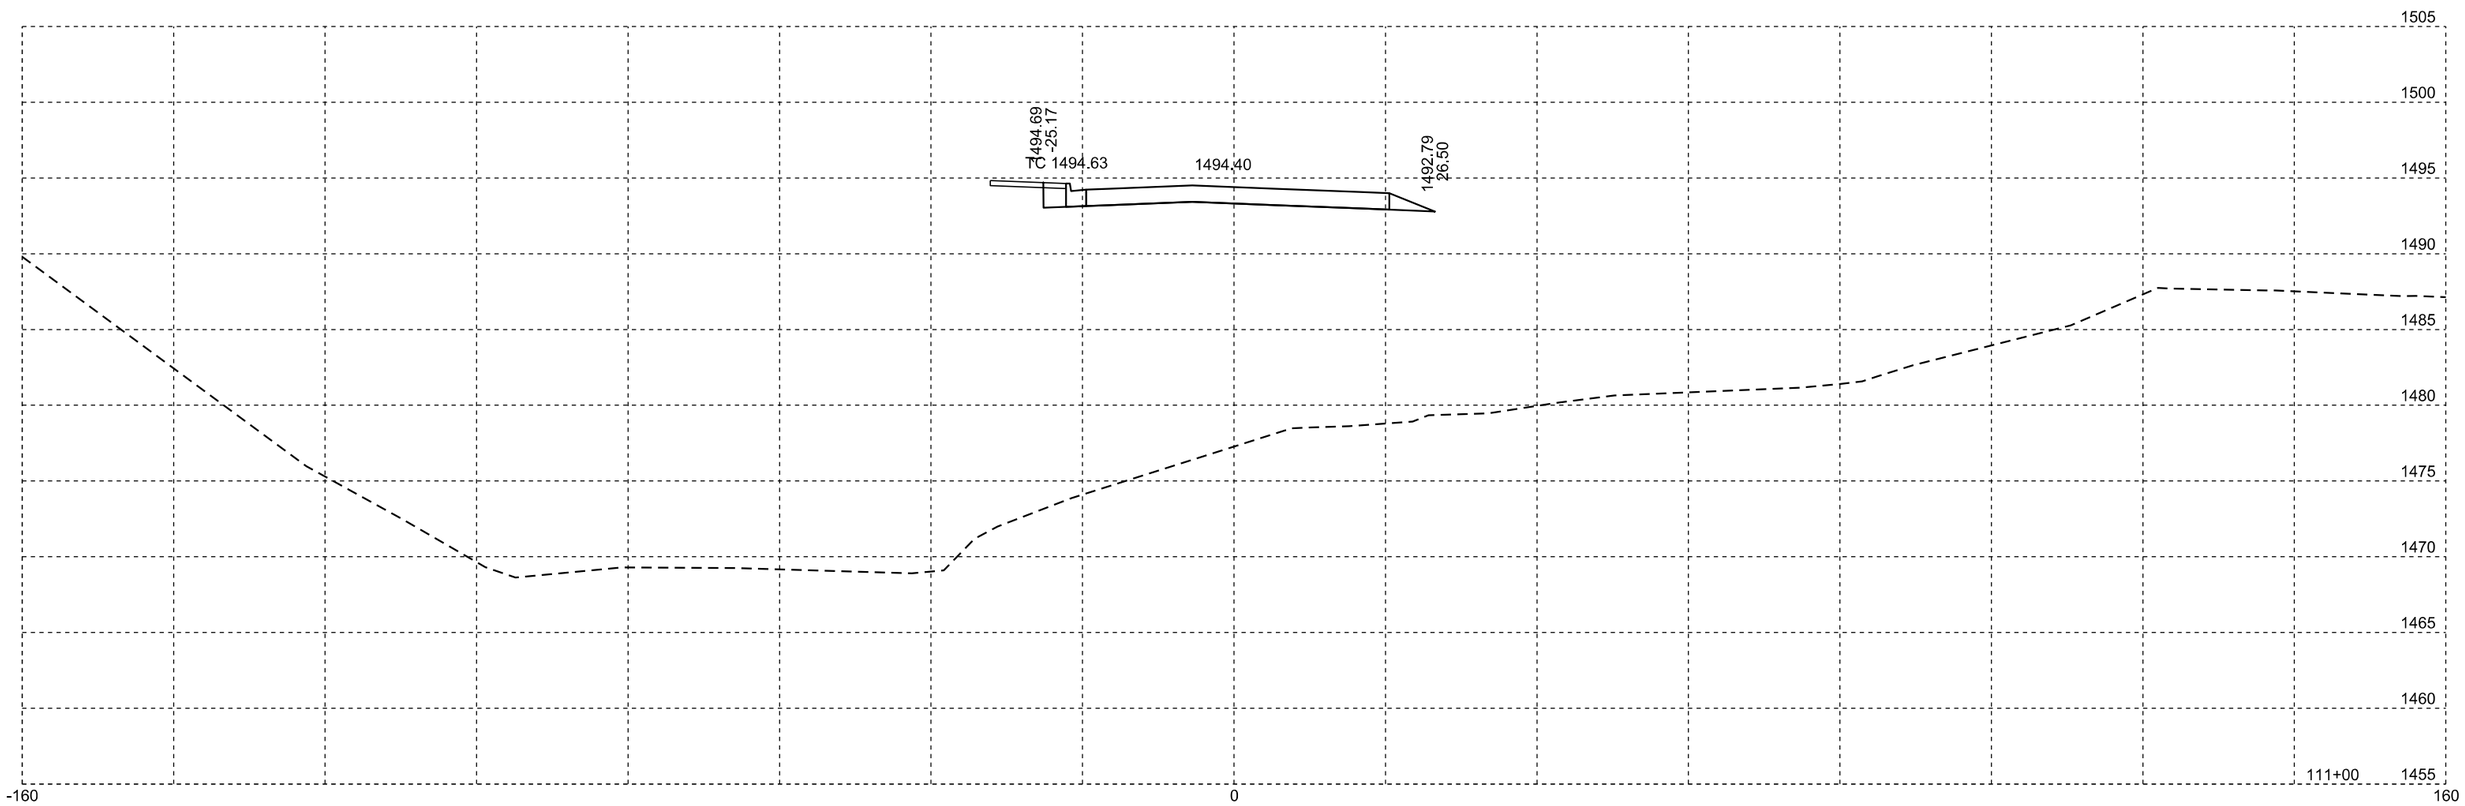

Plotting Date: 01/25/2016

STATE OF SOUTH DAKOTA	PROJECT	SHEET NO.	TOTAL SHEETS
	P 0115(47)102	X12	X90

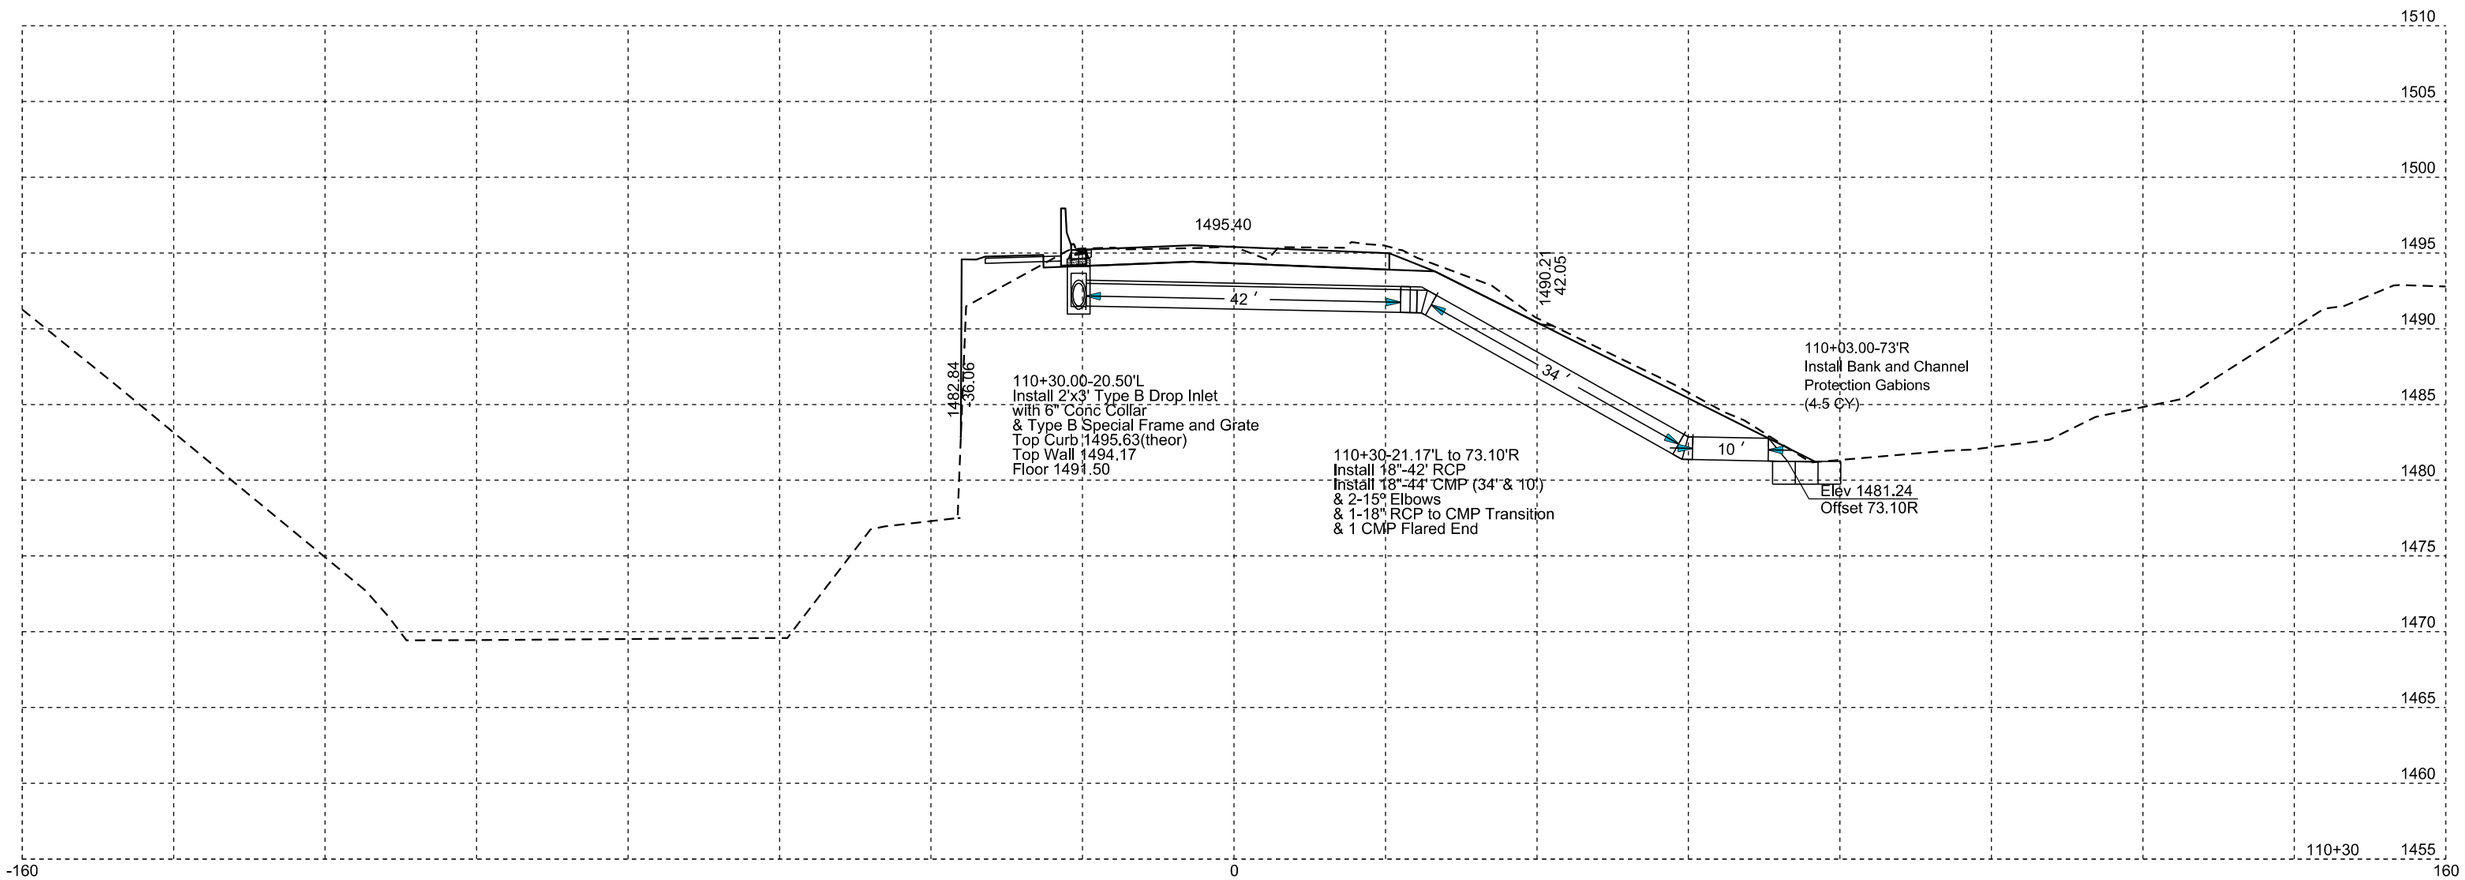

Plotting Date: 01/25/2016

STATE OF SOUTH DAKOTA	PROJECT	SHEET NO.	TOTAL SHEETS
	P 0115(47)102	X13	X90

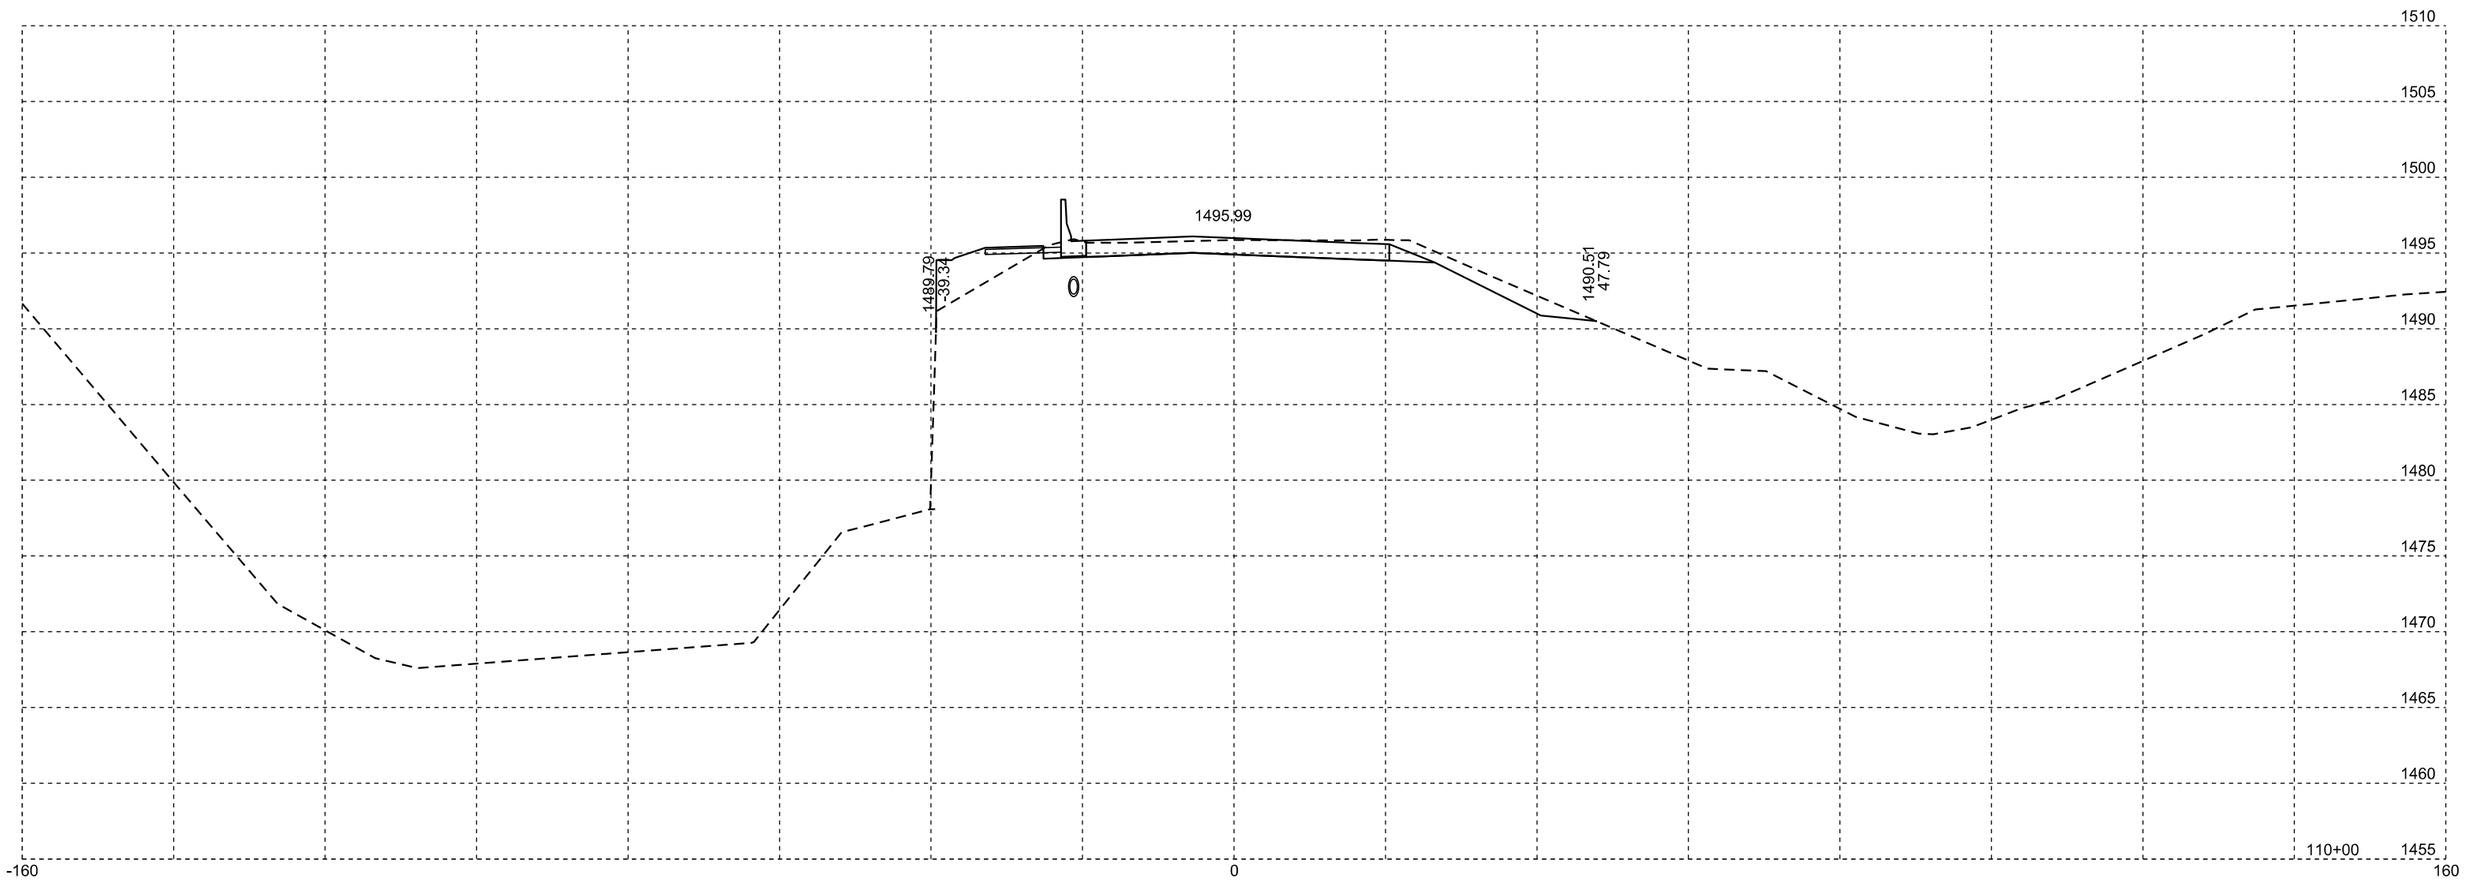

Plotting Date: 01/25/2016

STATE OF SOUTH DAKOTA	PROJECT	SHEET NO.	TOTAL SHEETS
	P 0115(47)102	X14	X90

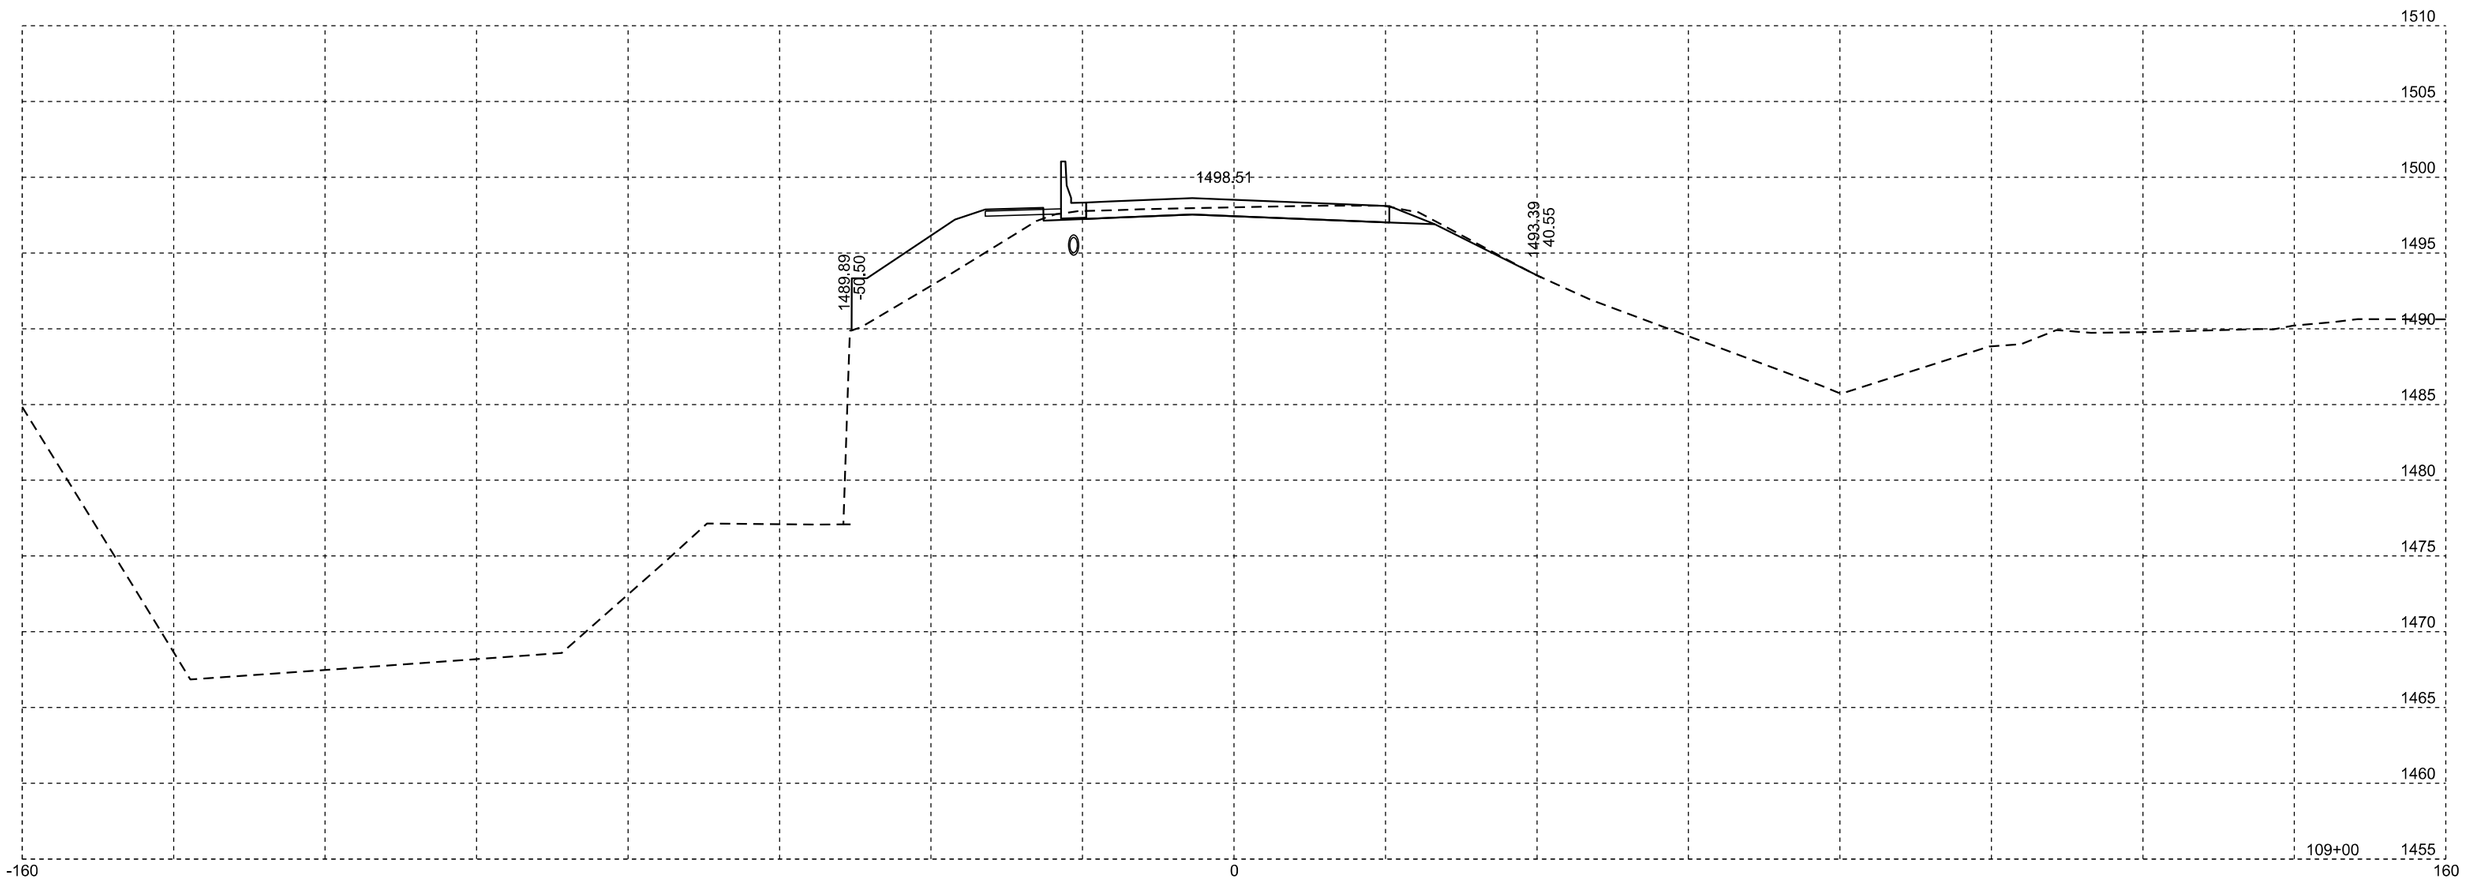

Plotting Date: 01/25/2016

STATE OF SOUTH DAKOTA	PROJECT	SHEET NO.	TOTAL SHEETS
	P 0115(47)102	X15	X90

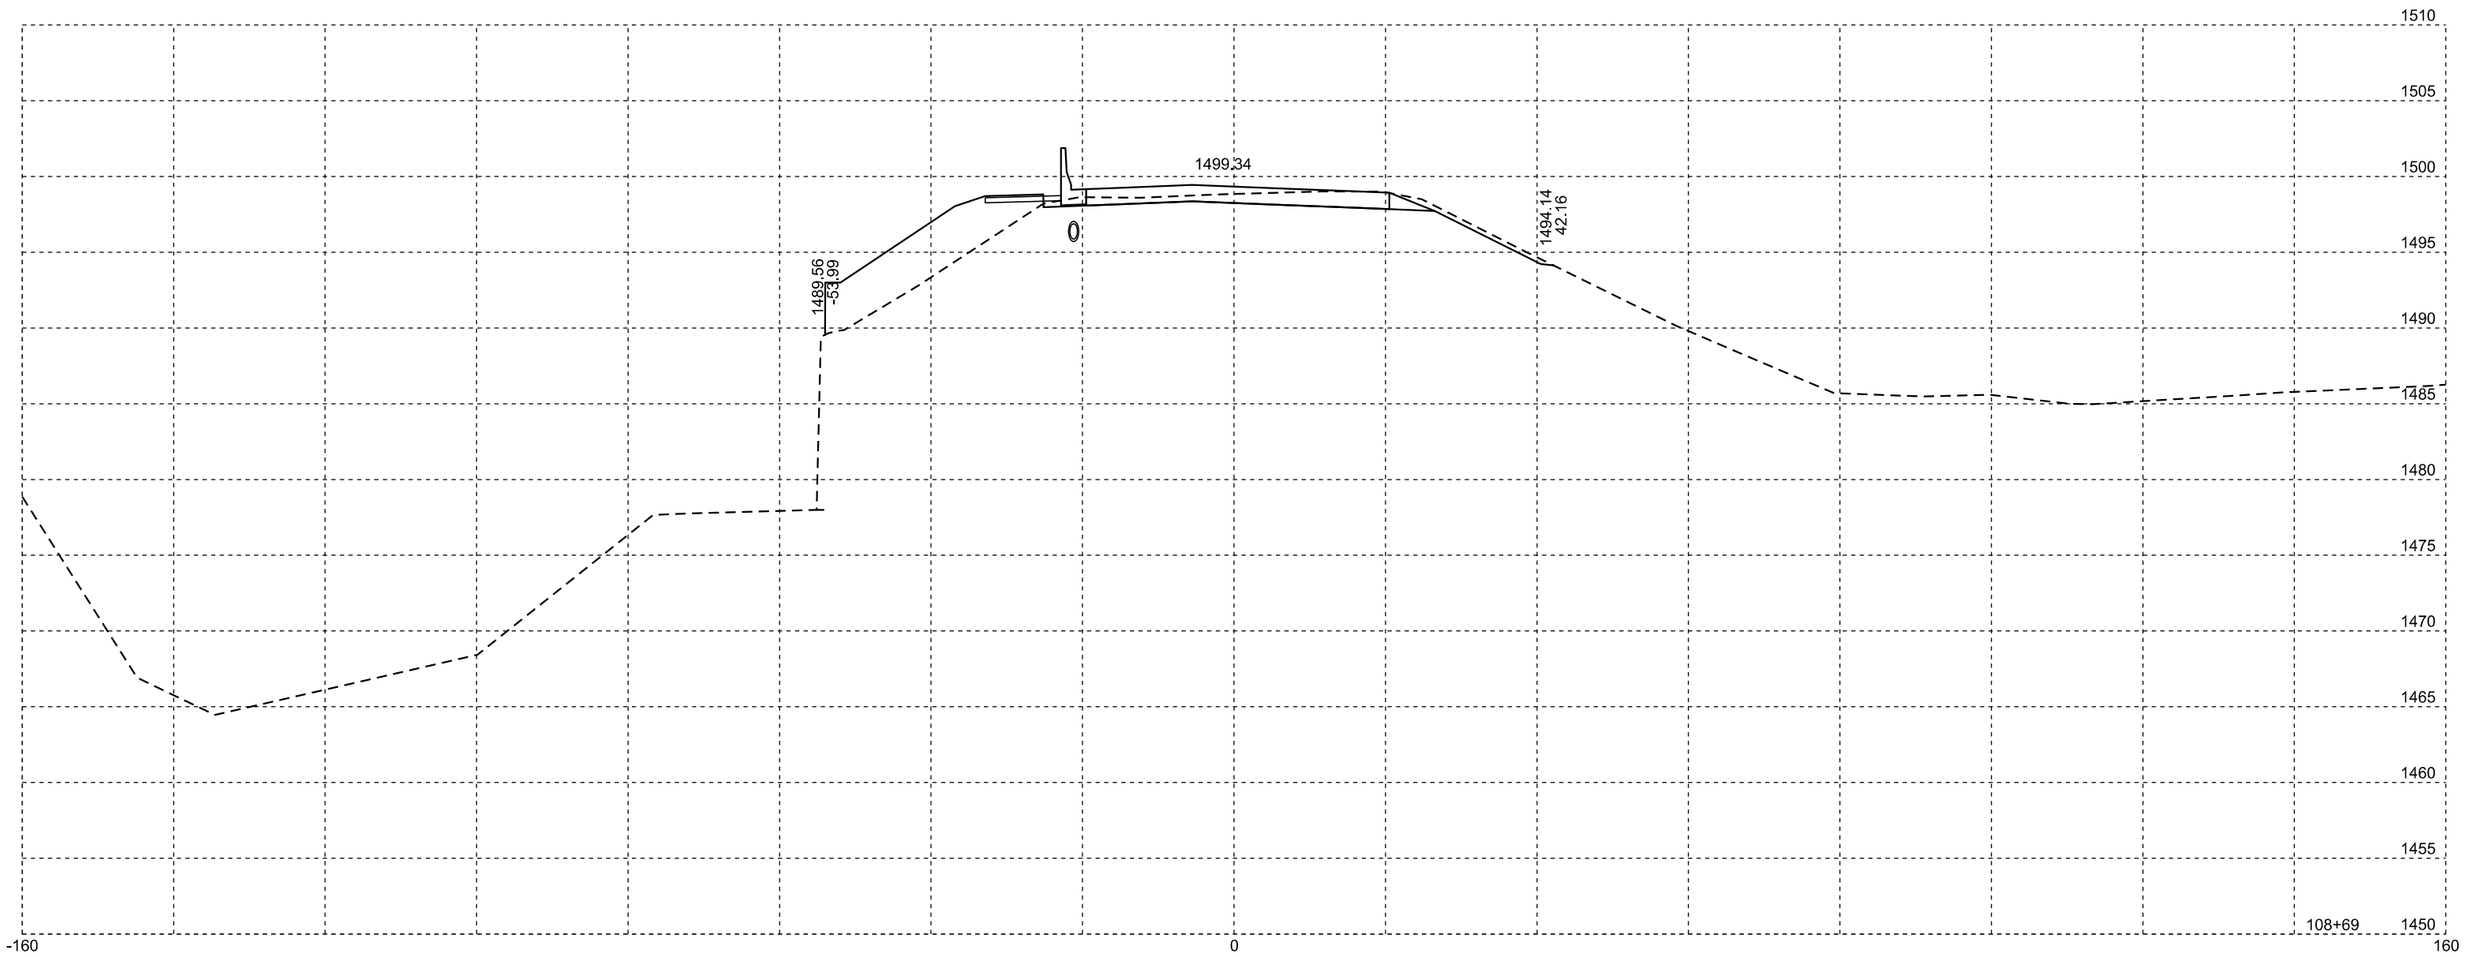

Plotting Date: 01/25/2016

STATE OF SOUTH DAKOTA	PROJECT	SHEET NO.	TOTAL SHEETS
	P 0115(47)102	X16	X90

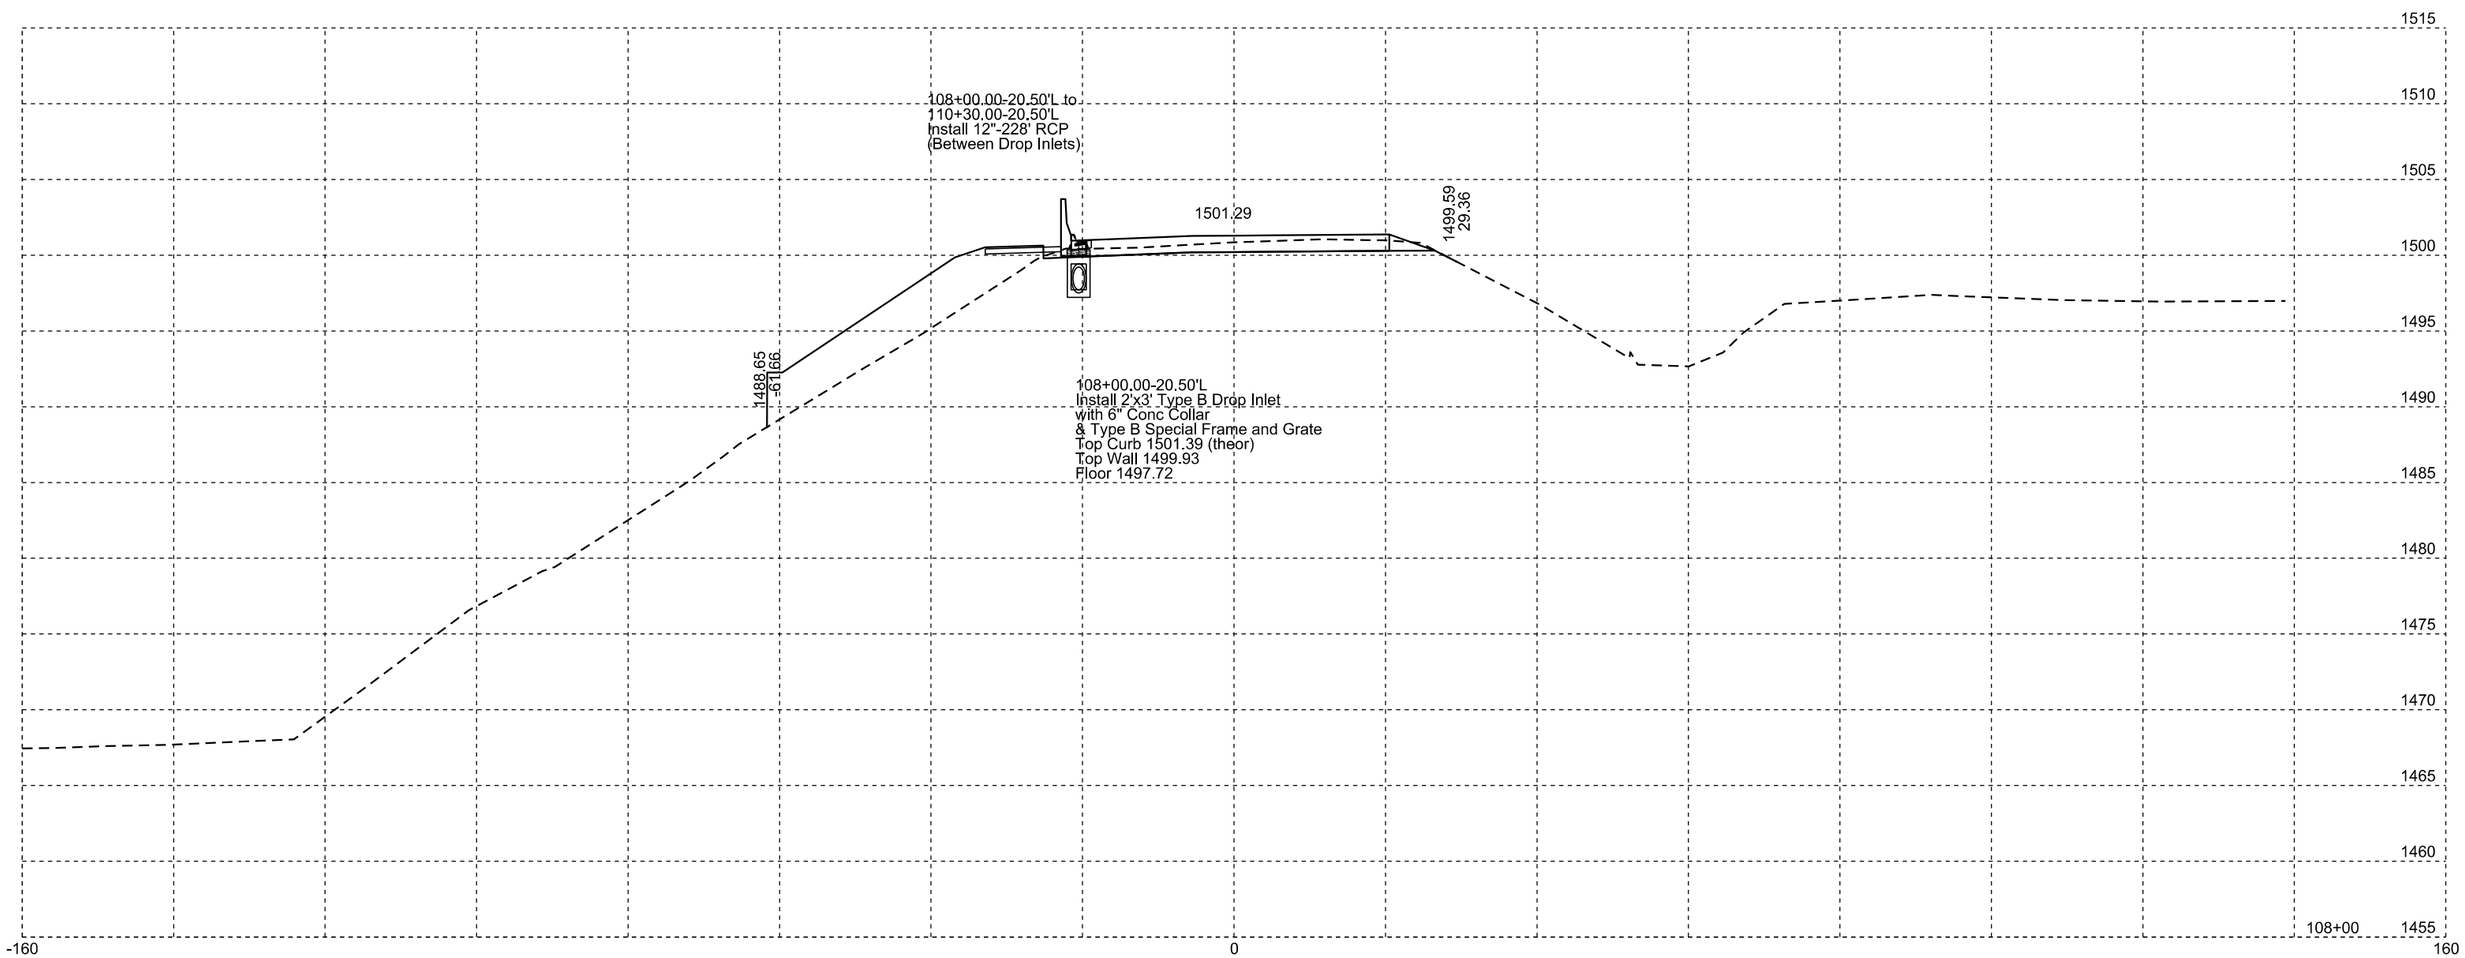

Plotting Date: 01/25/2016

STATE OF SOUTH DAKOTA	PROJECT	SHEET NO.	TOTAL SHEETS
	P 0115(47)102	X17	X90

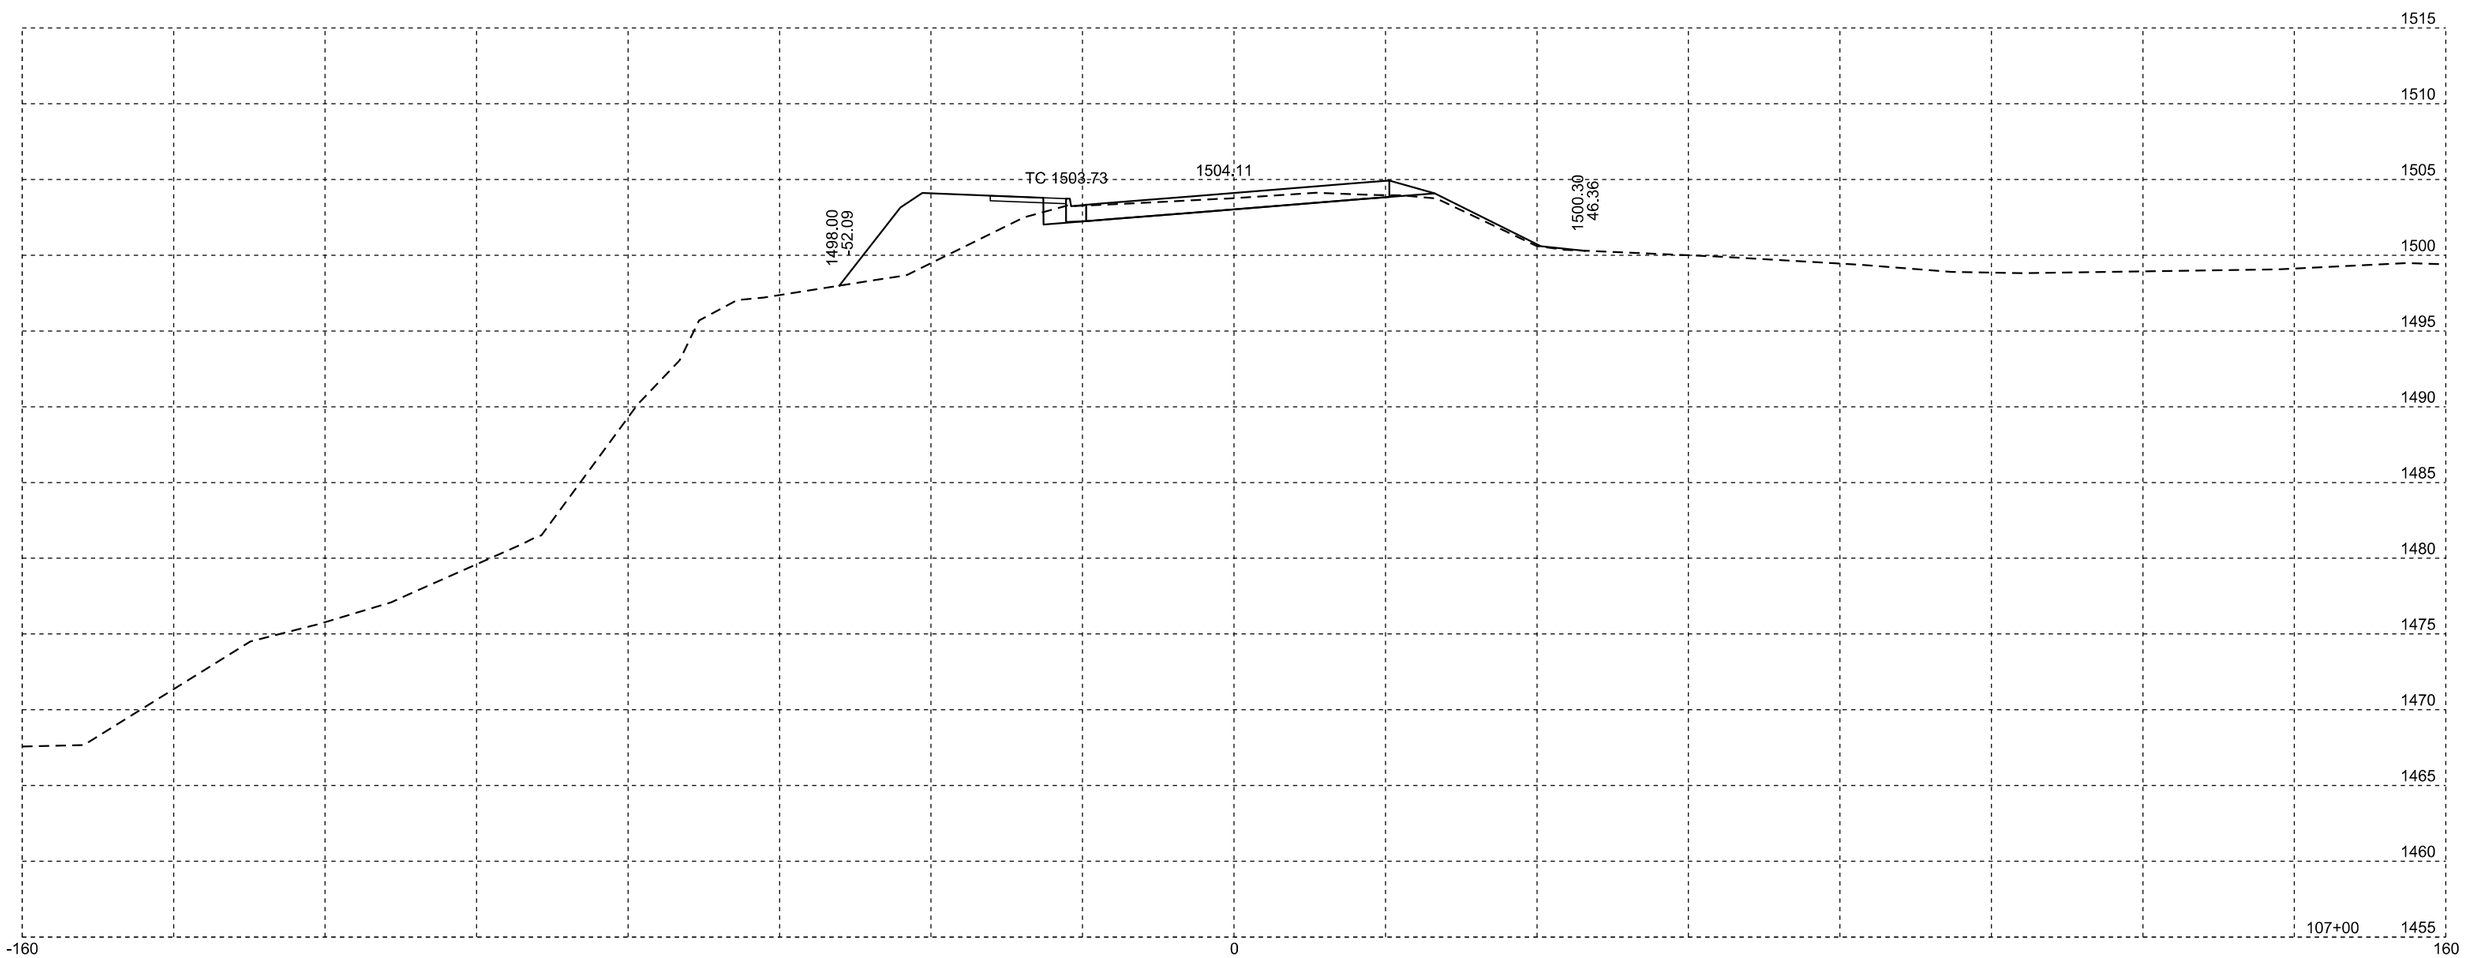

Plotting Date: 01/25/2016

STATE OF SOUTH DAKOTA	PROJECT	SHEET NO.	TOTAL SHEETS
	P 0115(47)102	X18	X90

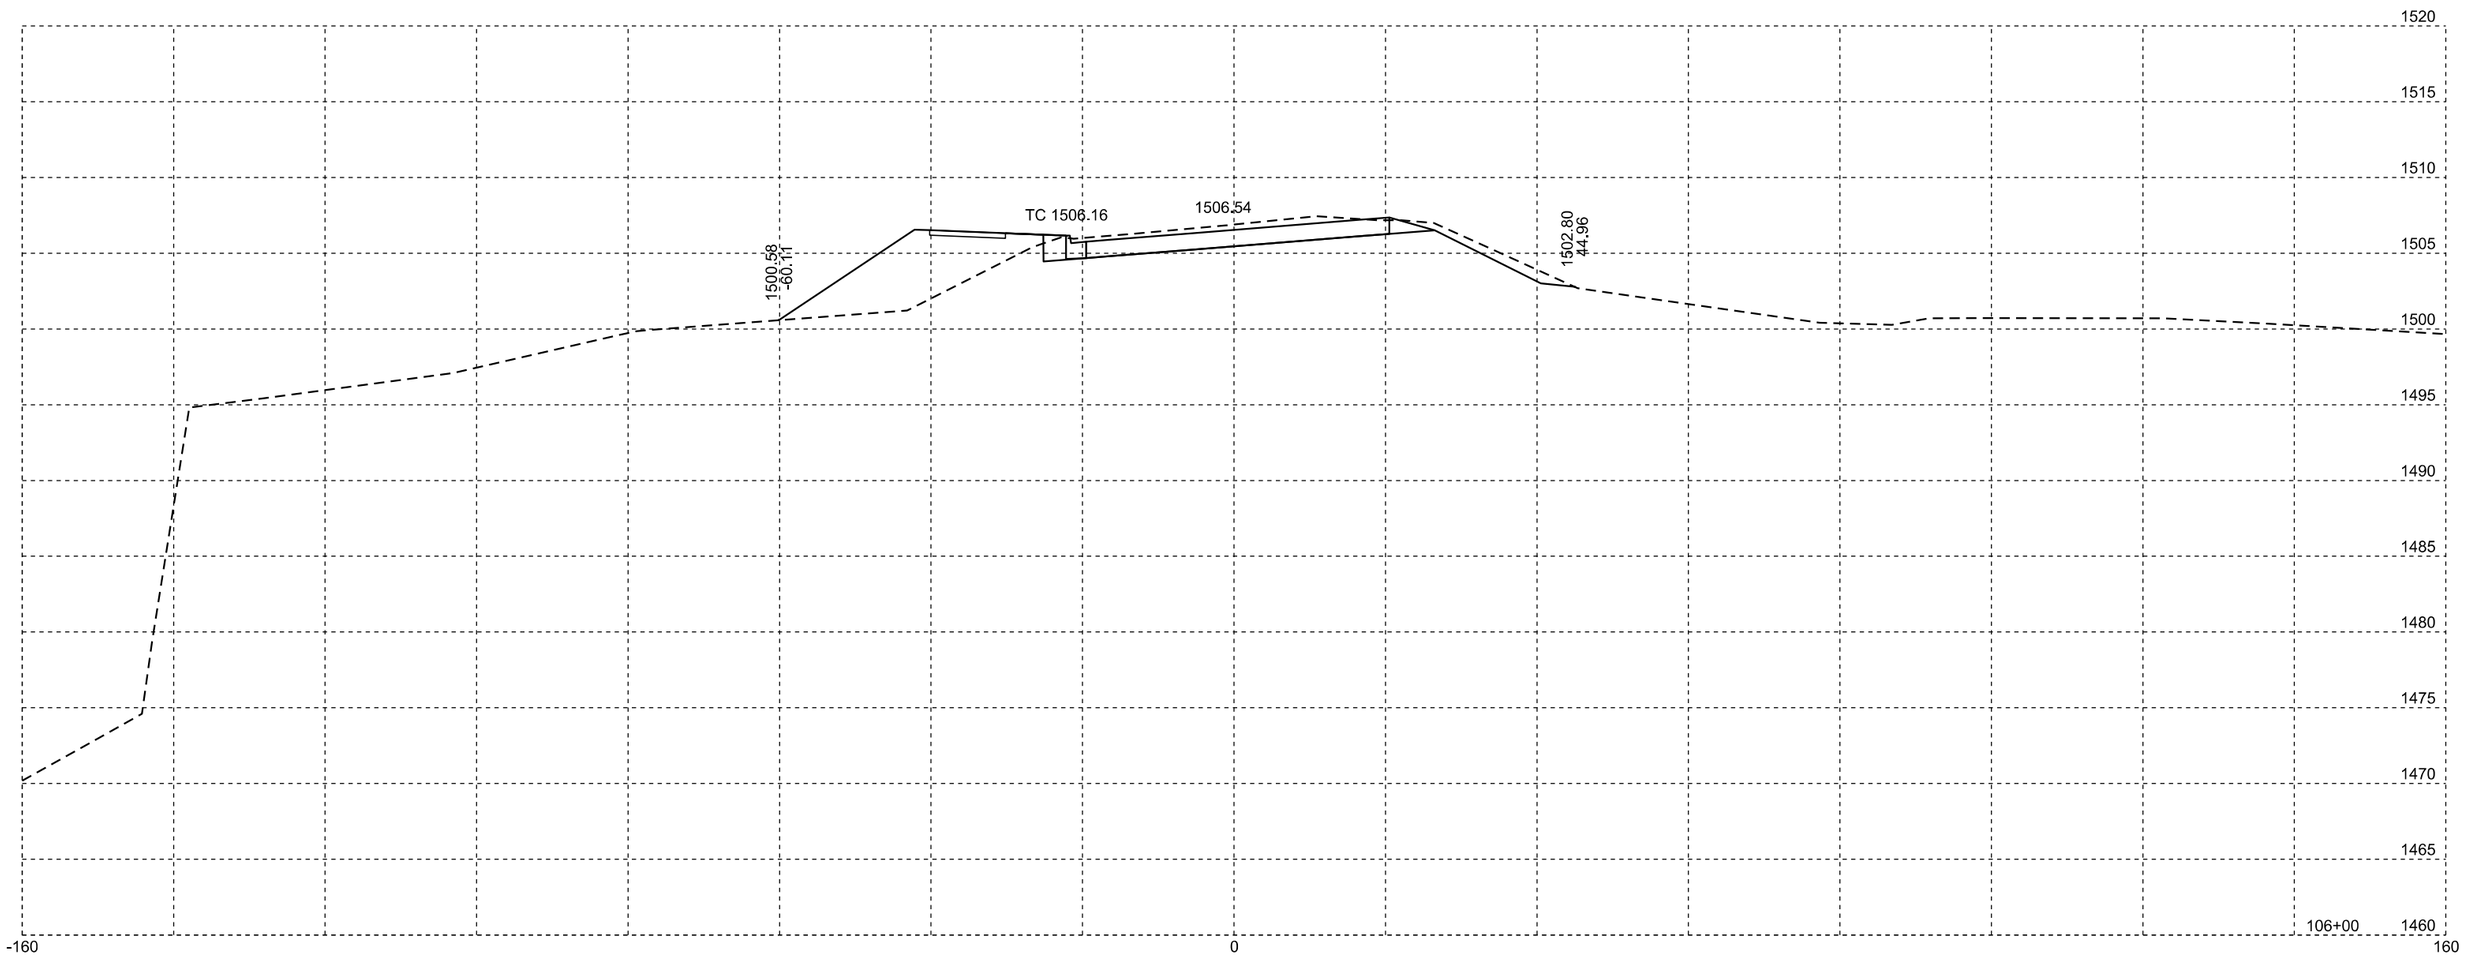

Plotting Date: 01/25/2016

STATE OF SOUTH DAKOTA	PROJECT	SHEET NO.	TOTAL SHEETS
	P 0115(47)102	X19	X90

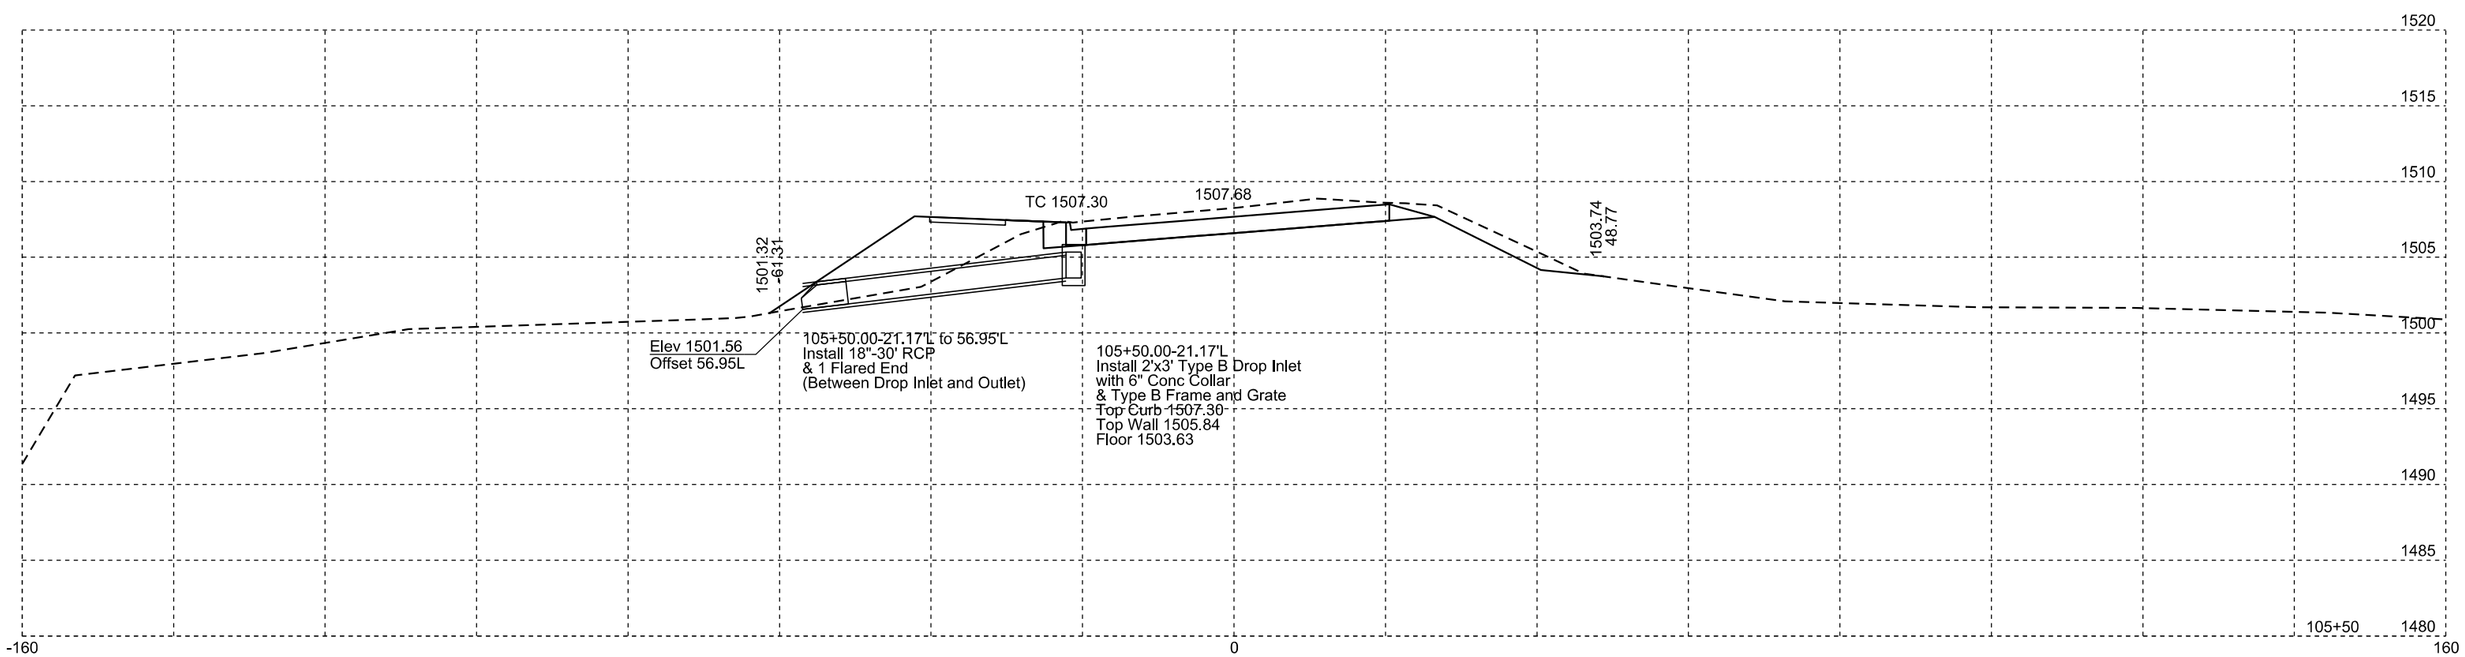

Plotting Date: 01/25/2016

STATE OF SOUTH DAKOTA	PROJECT	SHEET NO.	TOTAL SHEETS
	P 0115(47)102	X20	X90

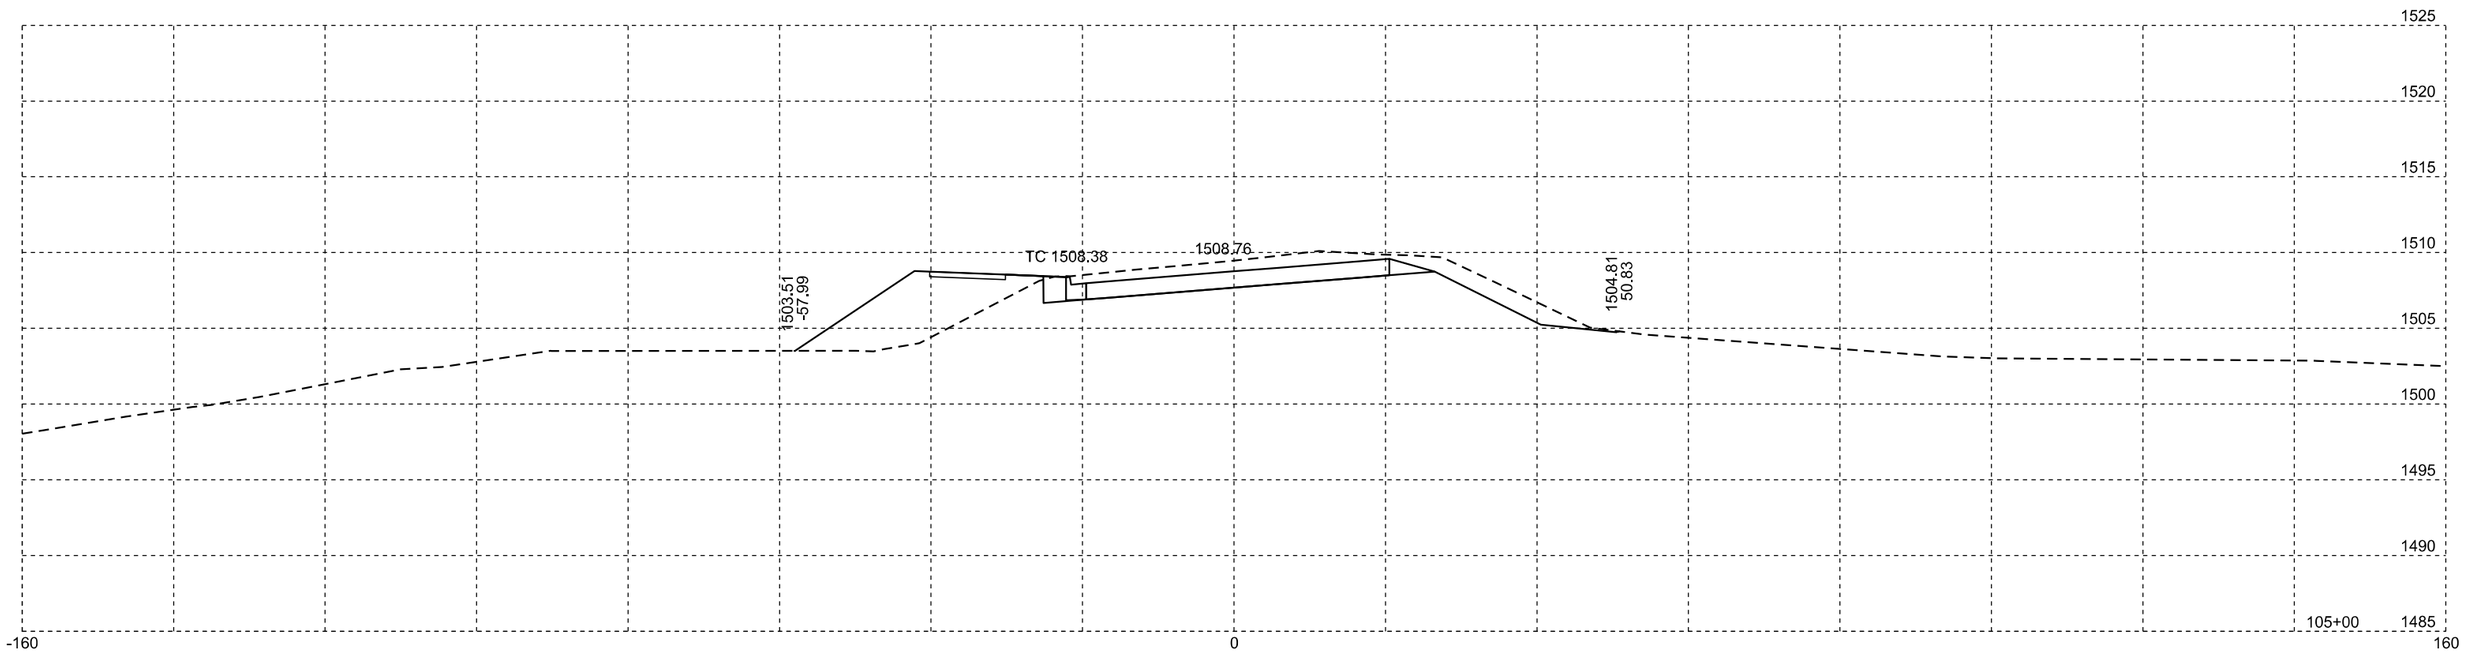

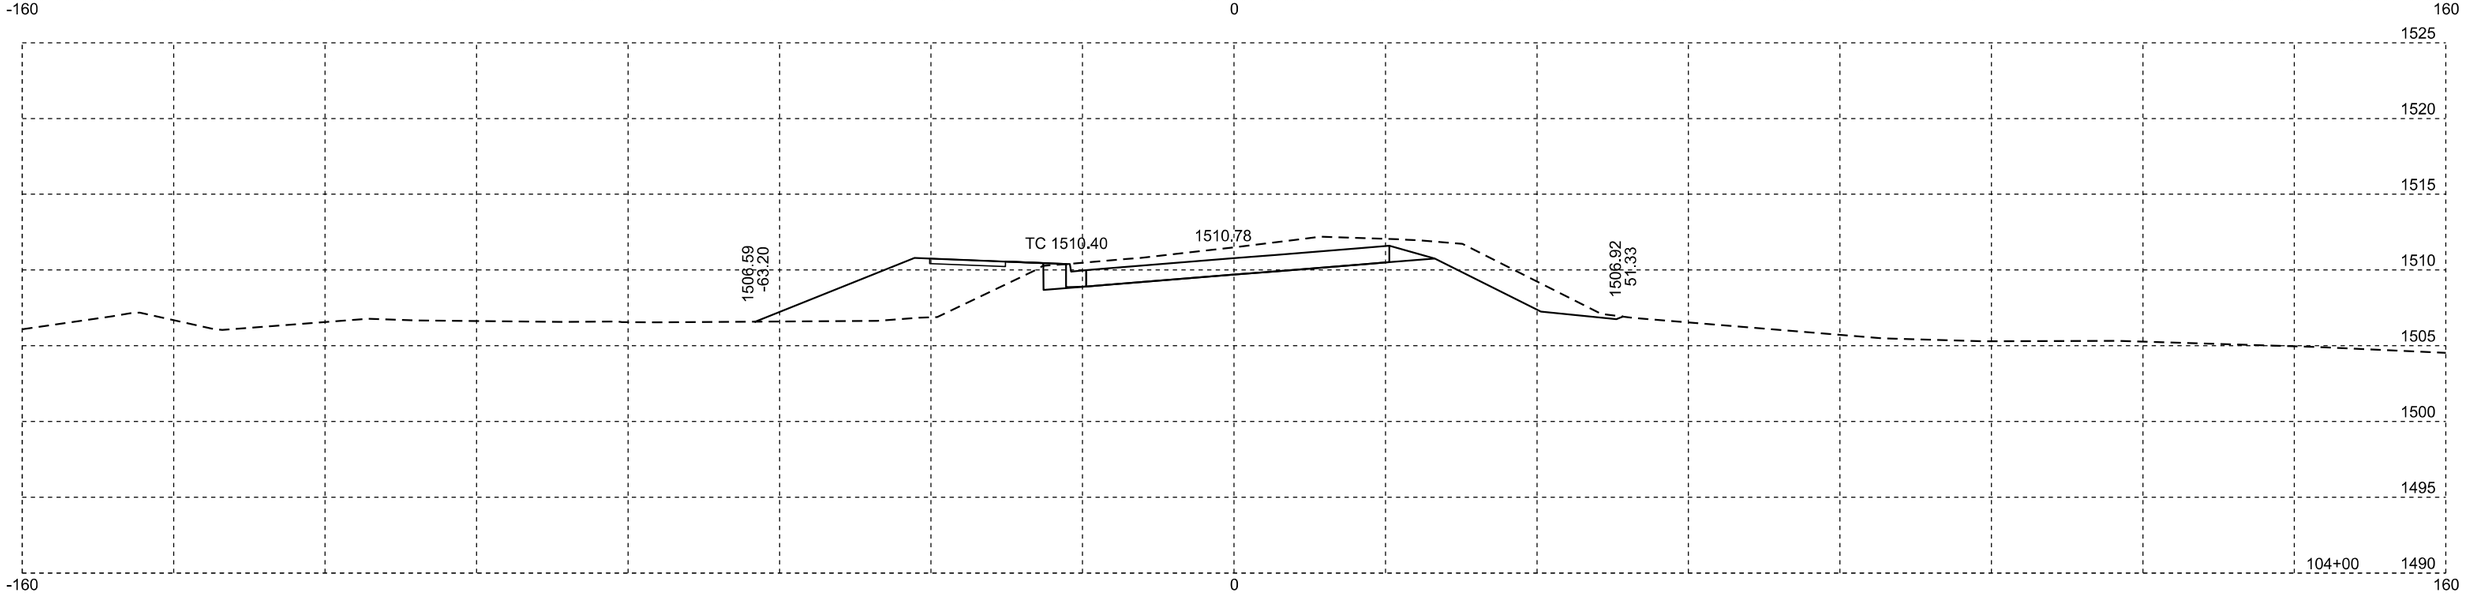

Plotting Date: 01/25/2016

STATE OF SOUTH DAKOTA	PROJECT	SHEET NO.	TOTAL SHEETS
	P 0115(47)102	X21	X90

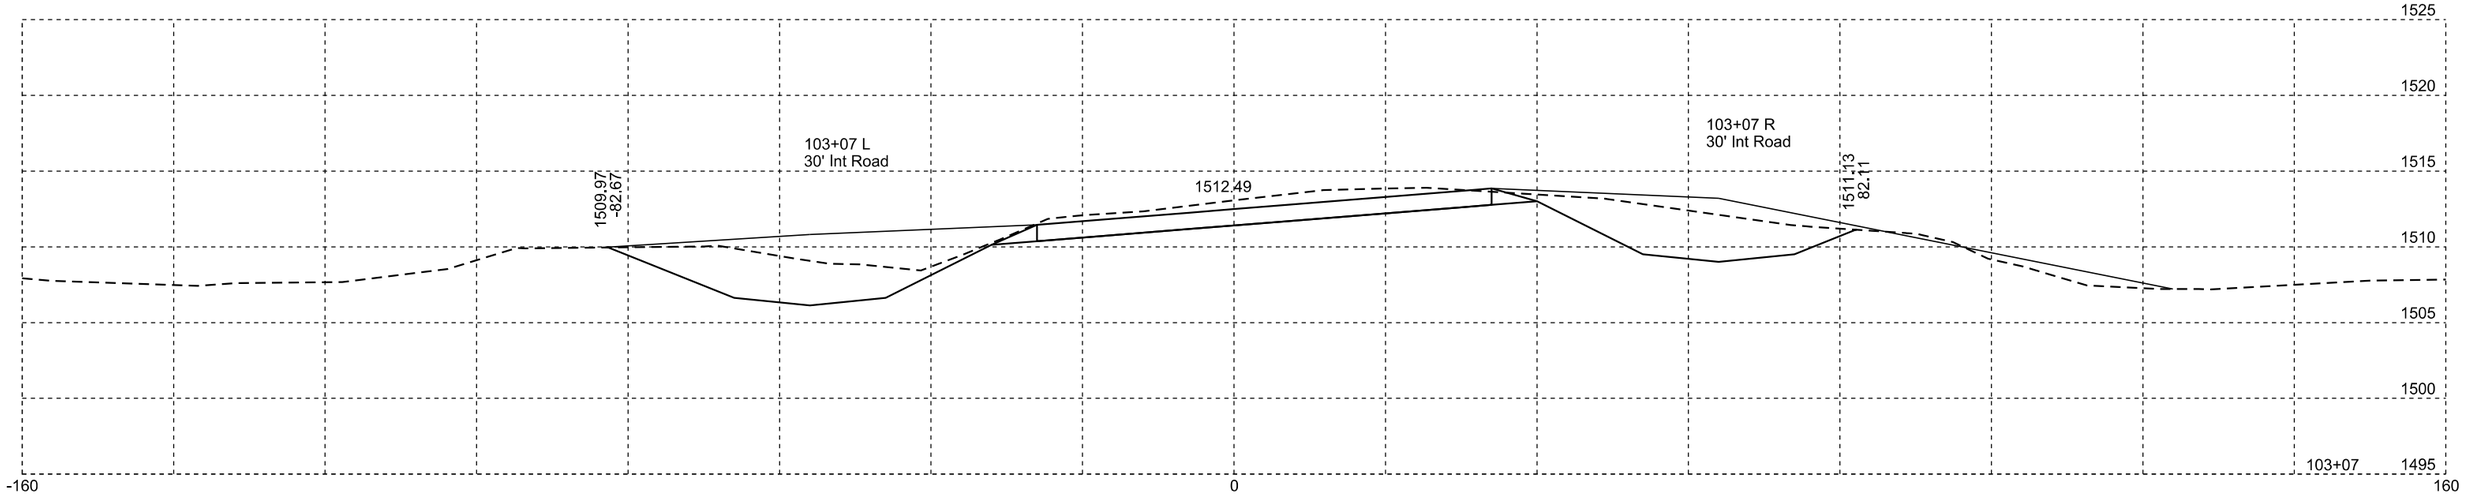

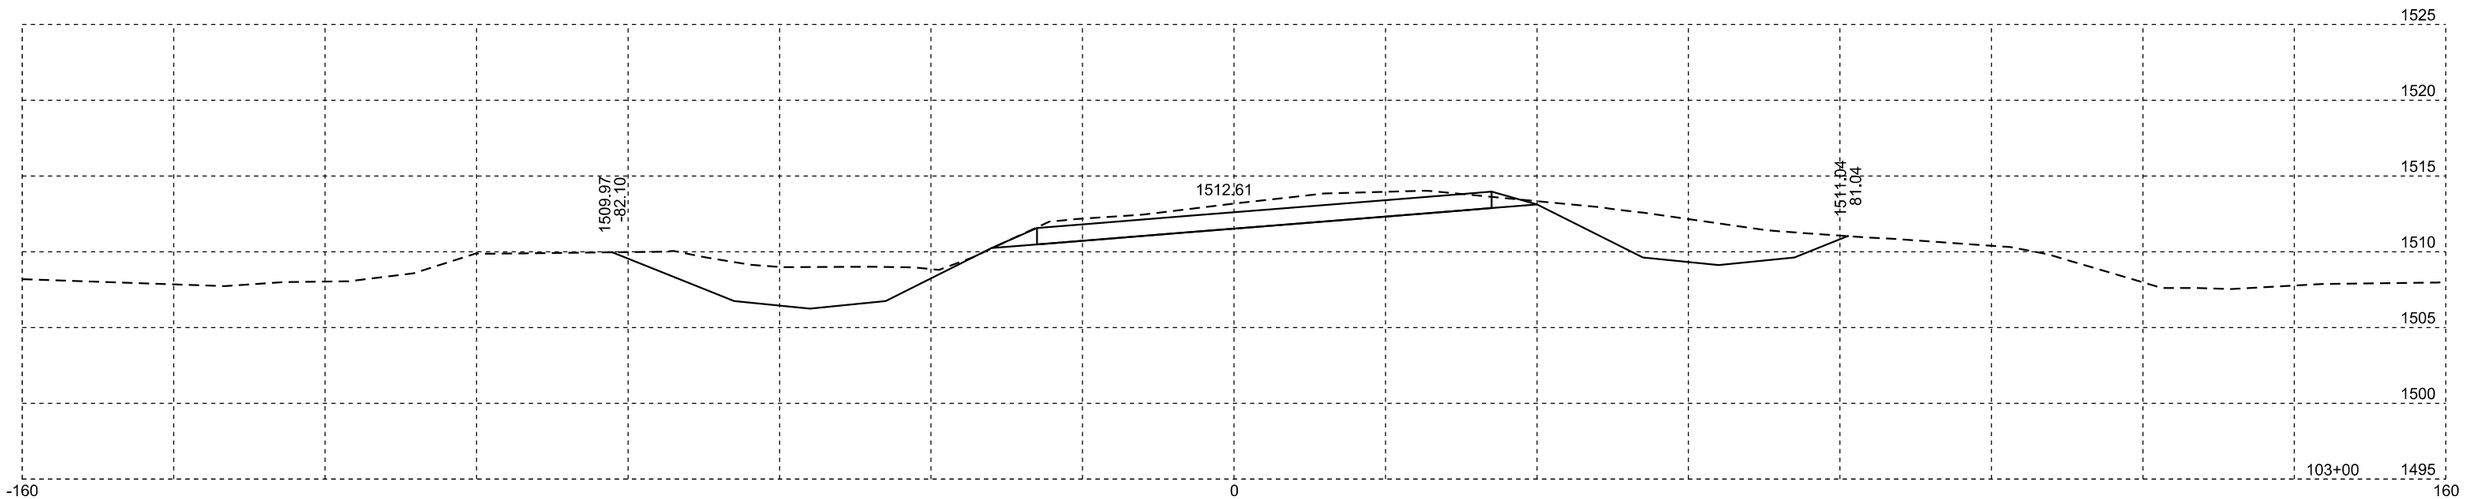

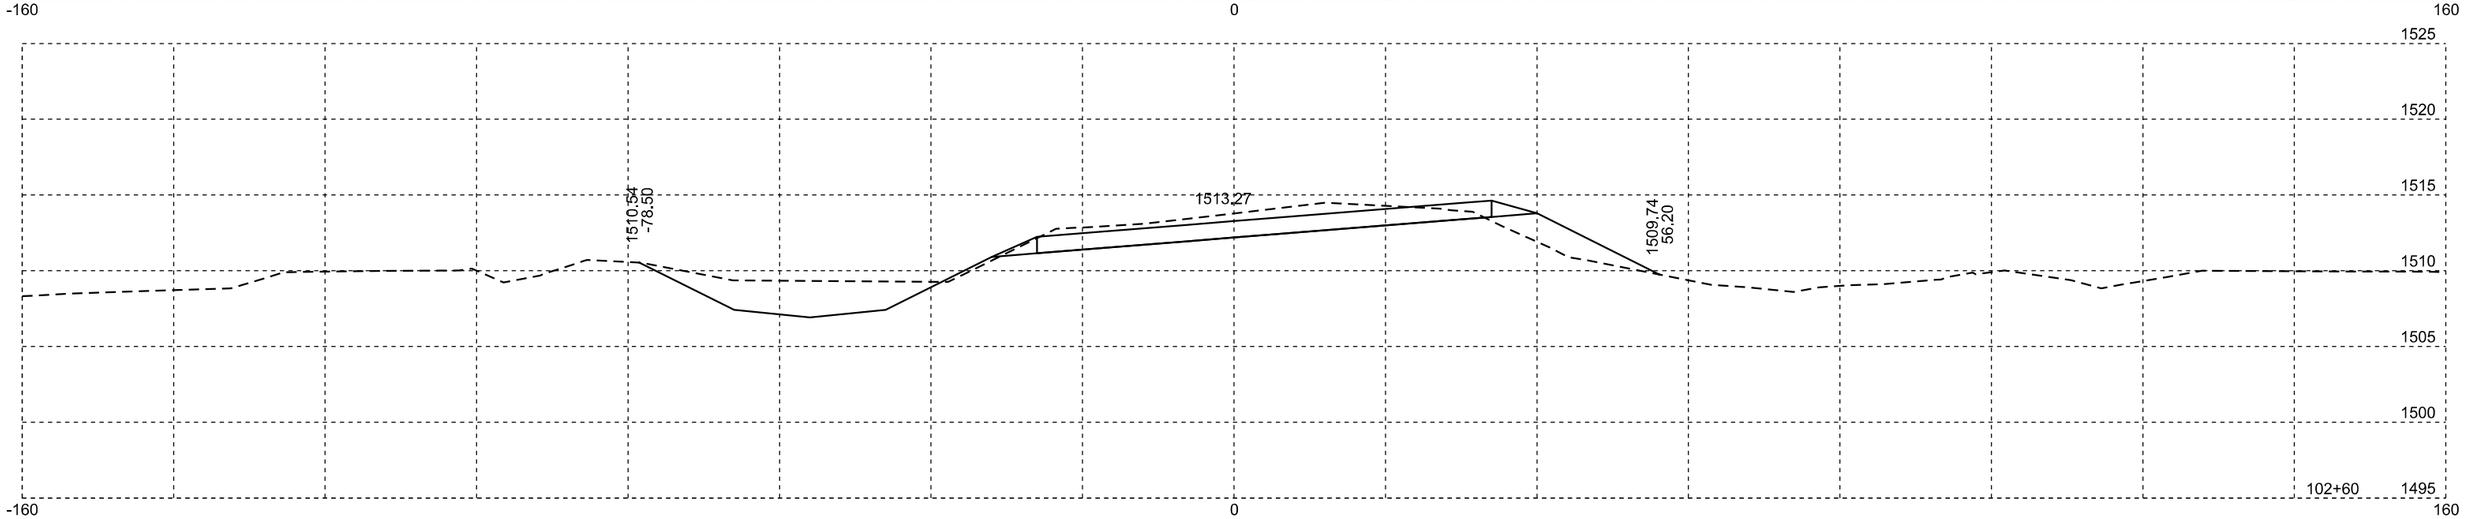

Plotting Date: 01/25/2016

STATE OF SOUTH DAKOTA	PROJECT	SHEET NO.	TOTAL SHEETS
	P 0115(47)102	X22	X90

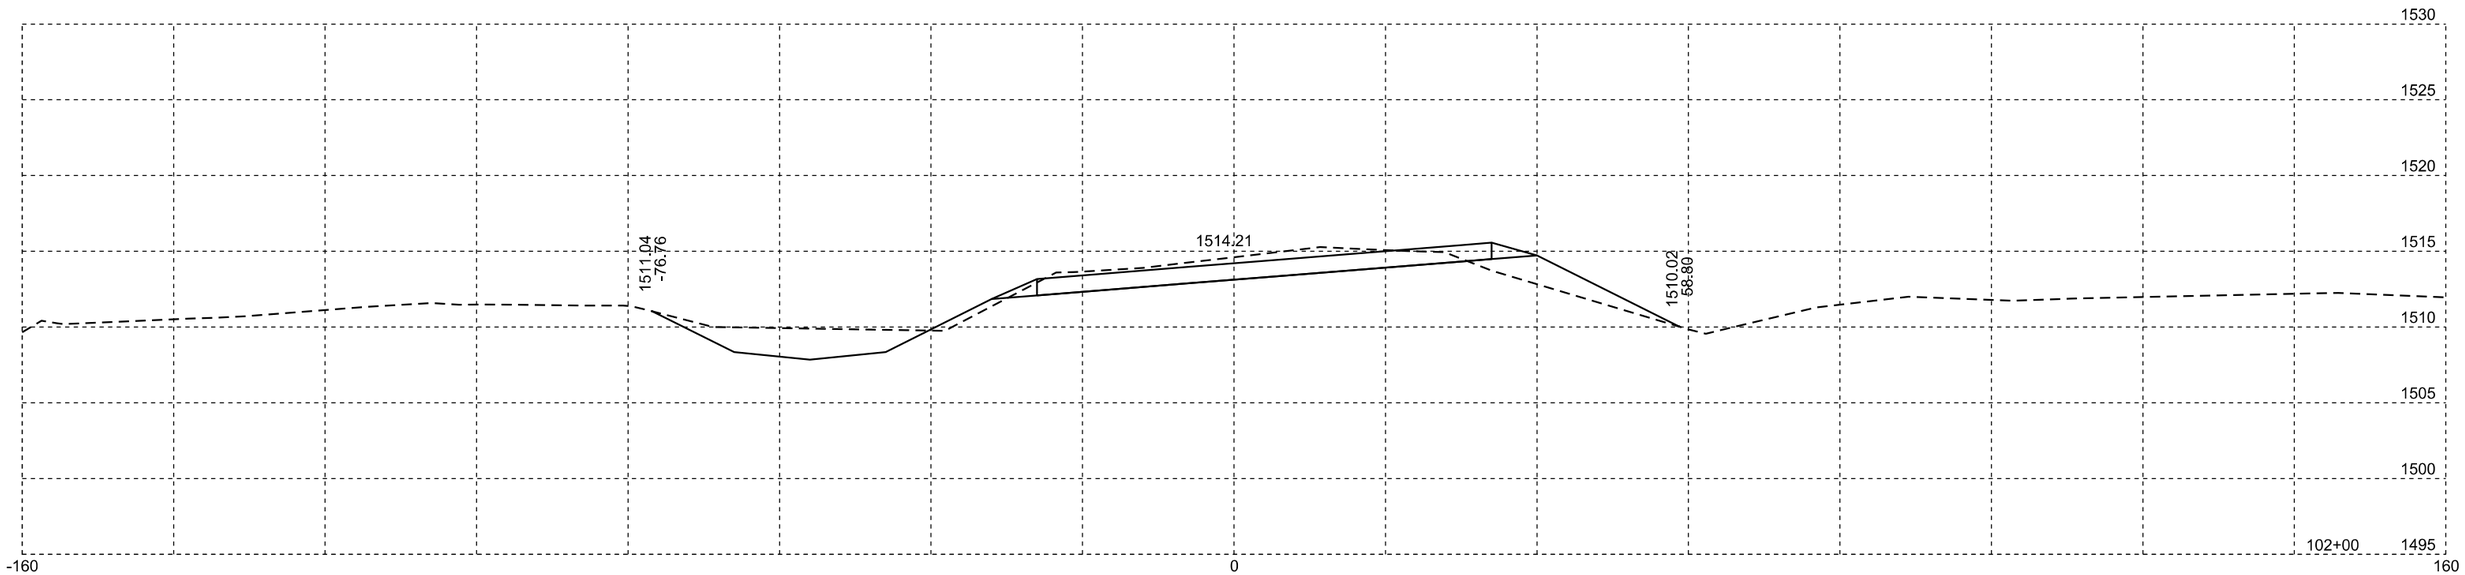

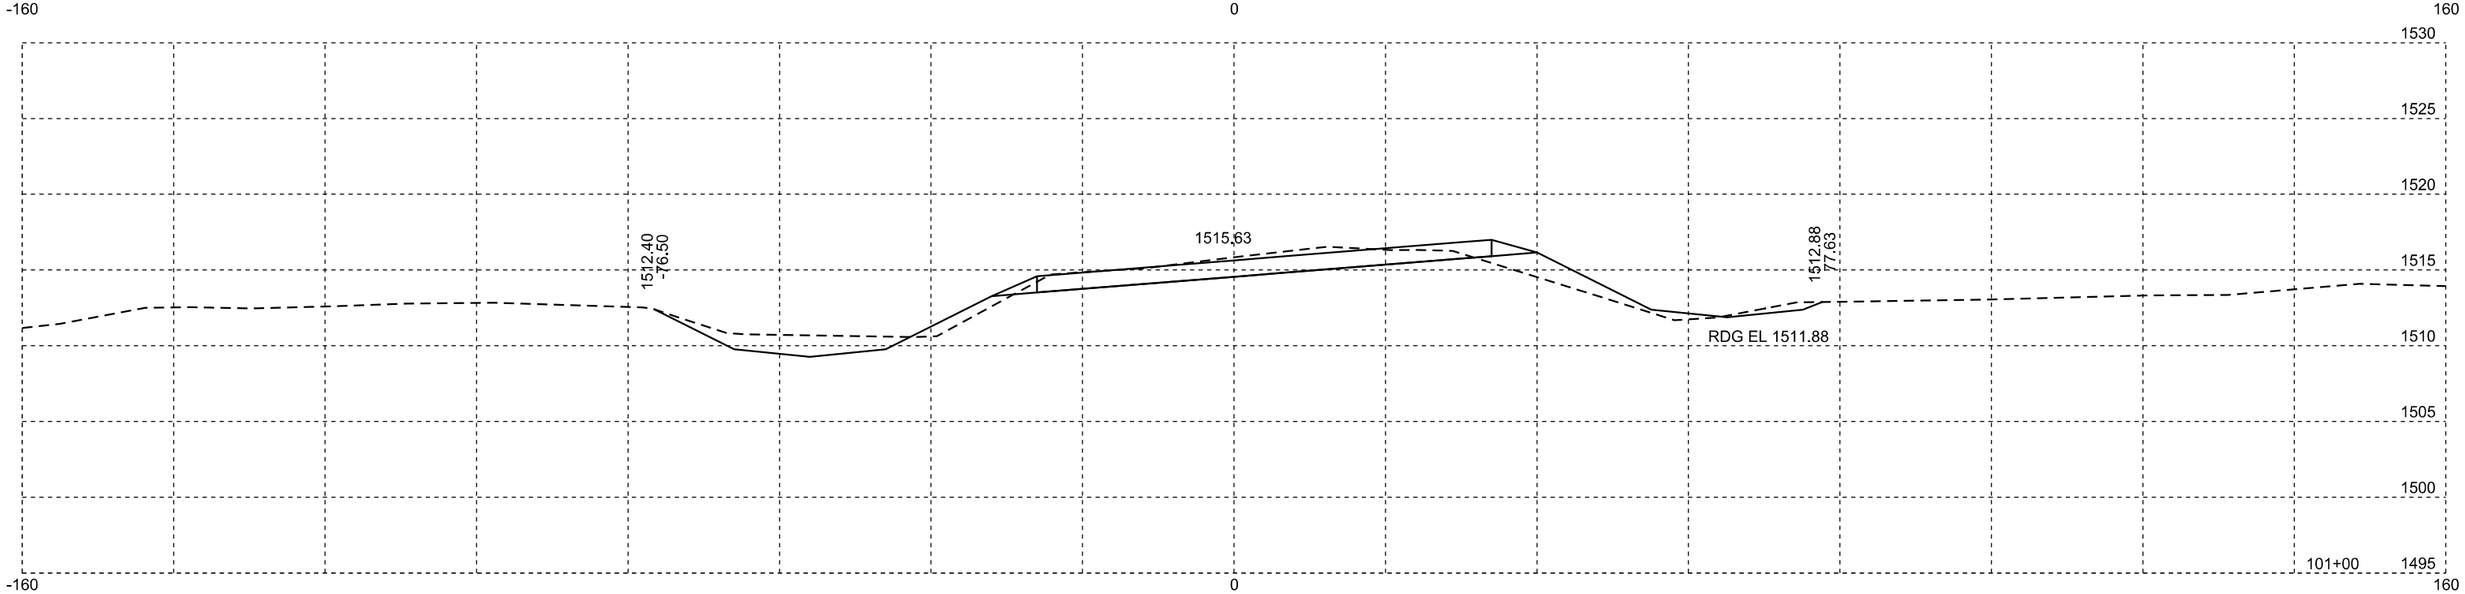

Plotting Date: 01/25/2016

STATE OF SOUTH DAKOTA	PROJECT	SHEET NO.	TOTAL SHEETS
	P 0115(47)102	X23	X90

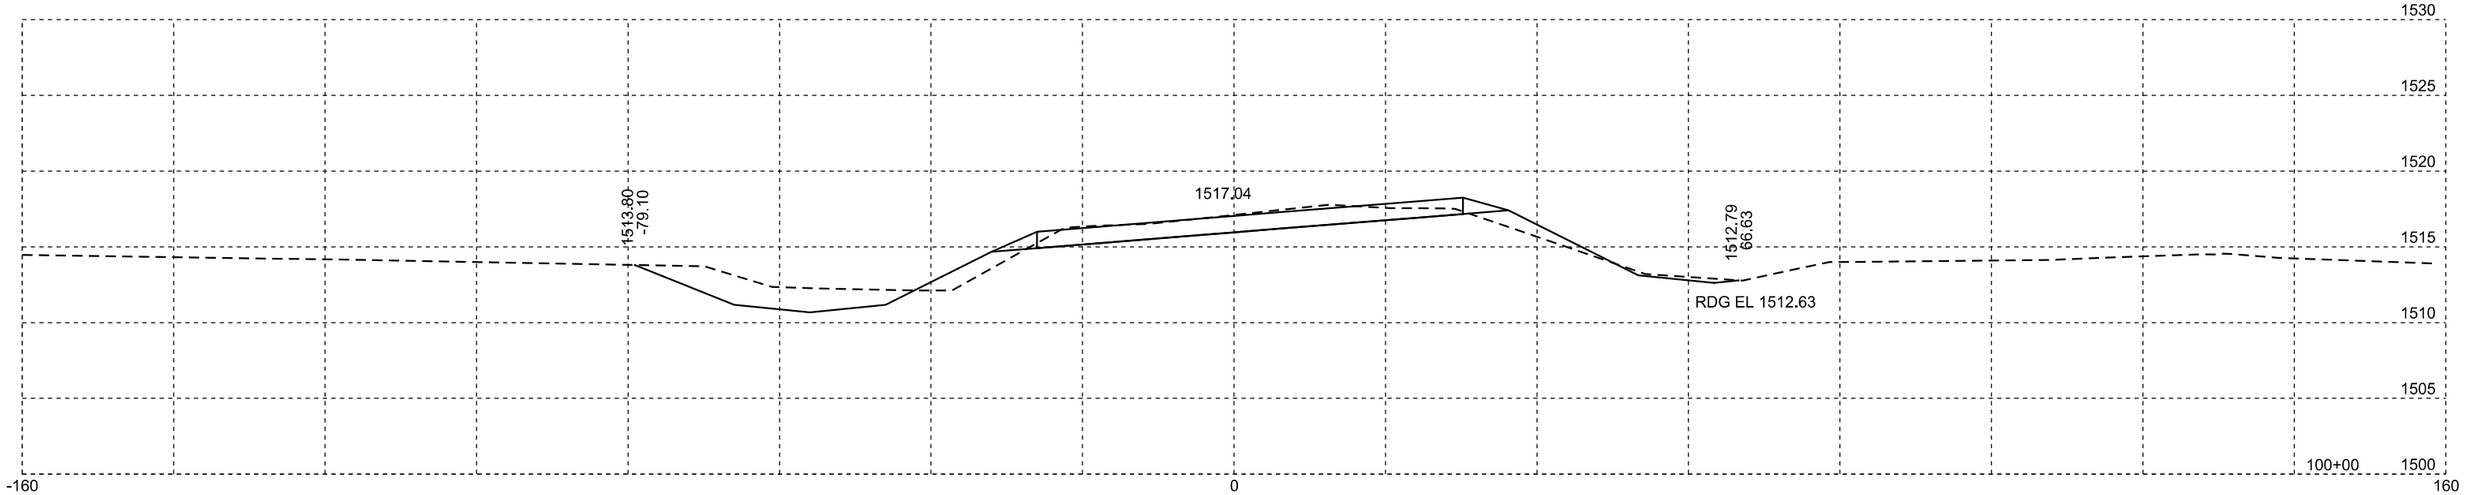

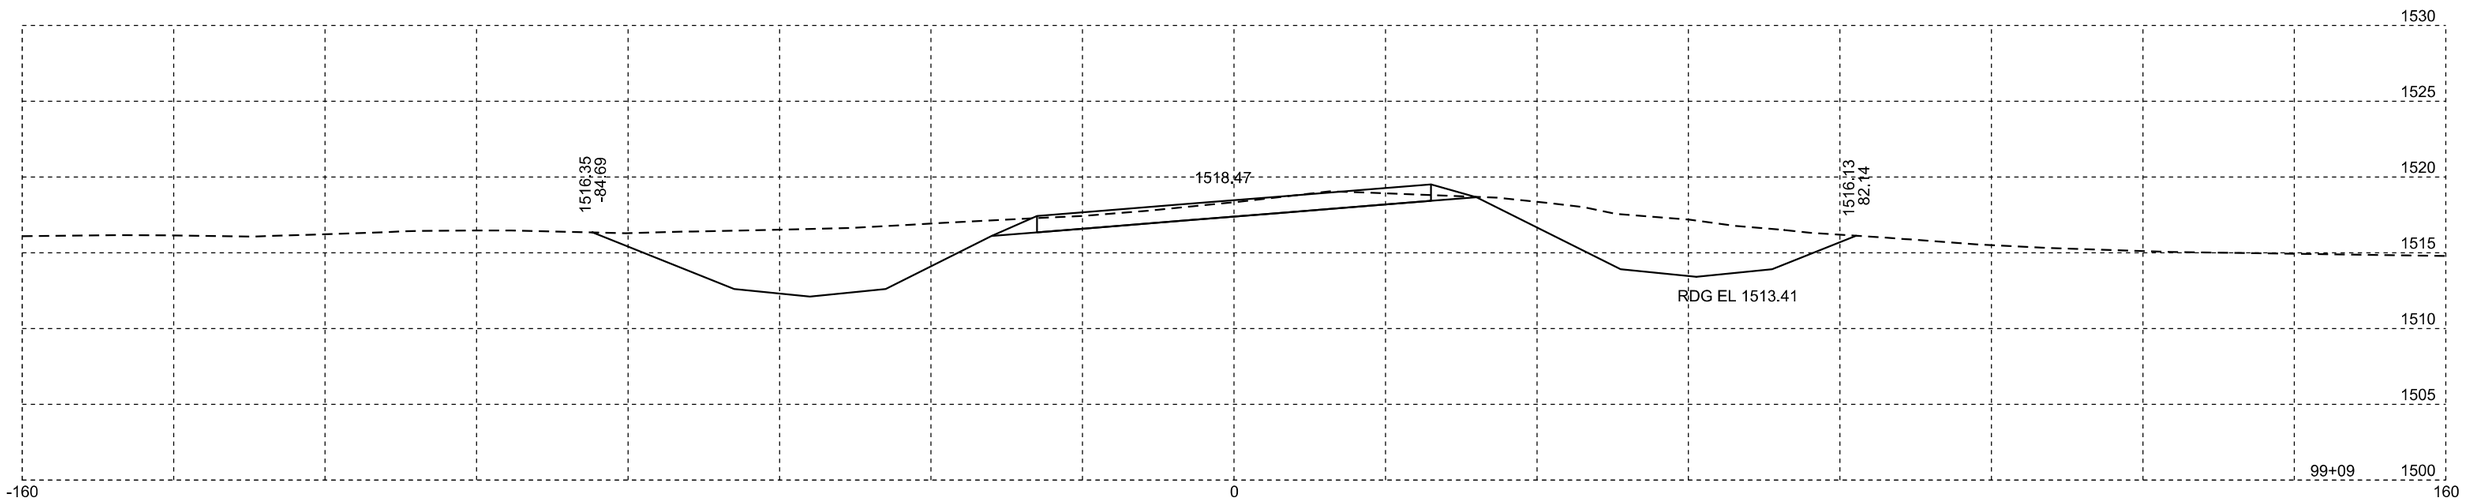

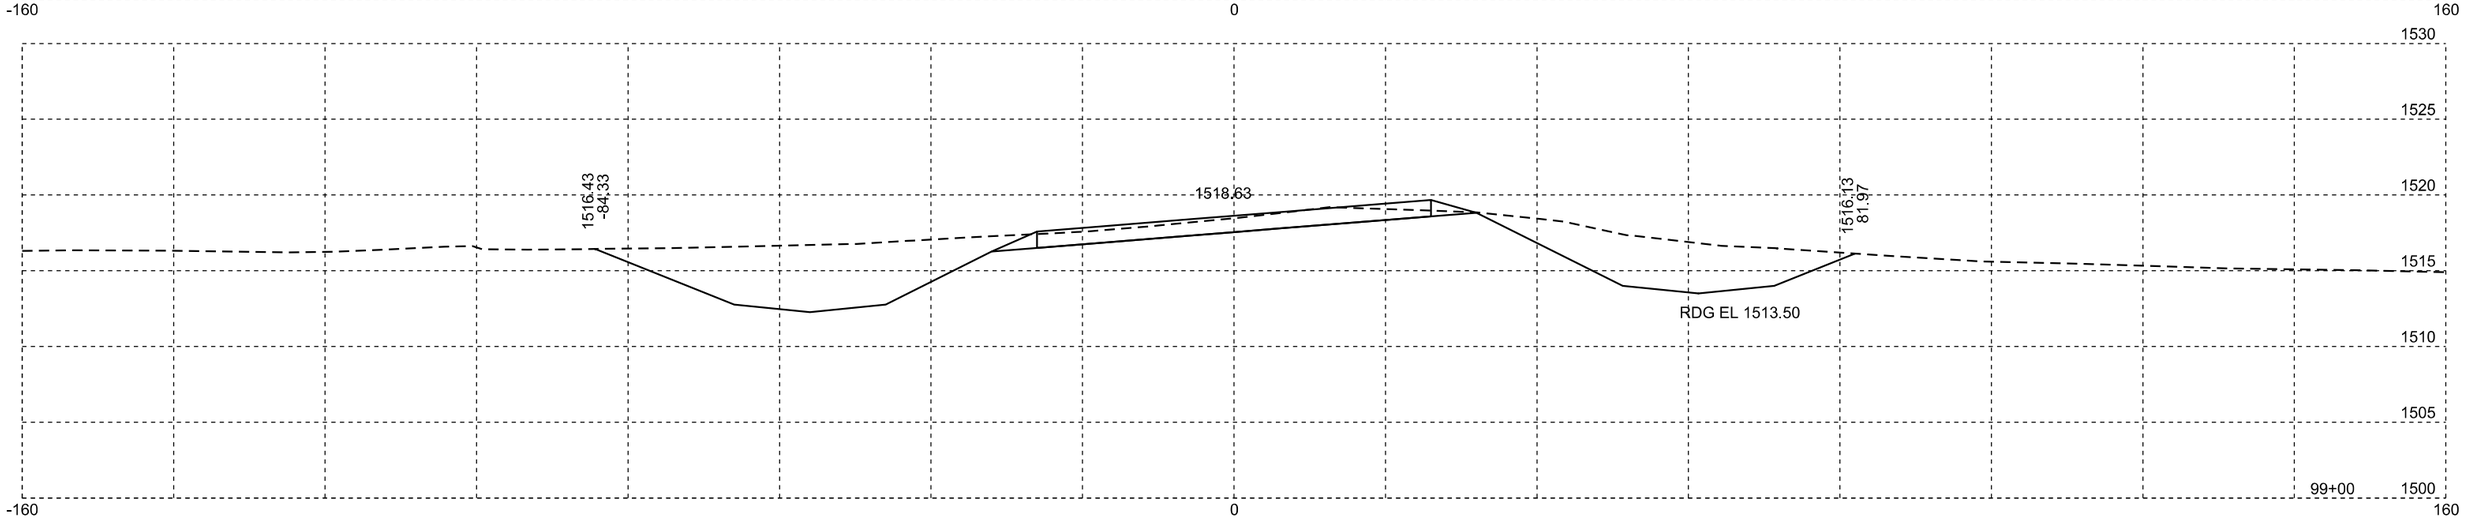

Plotting Date: 01/25/2016

STATE OF SOUTH DAKOTA	PROJECT	SHEET NO.	TOTAL SHEETS
	P 0115(47)102	X24	X90

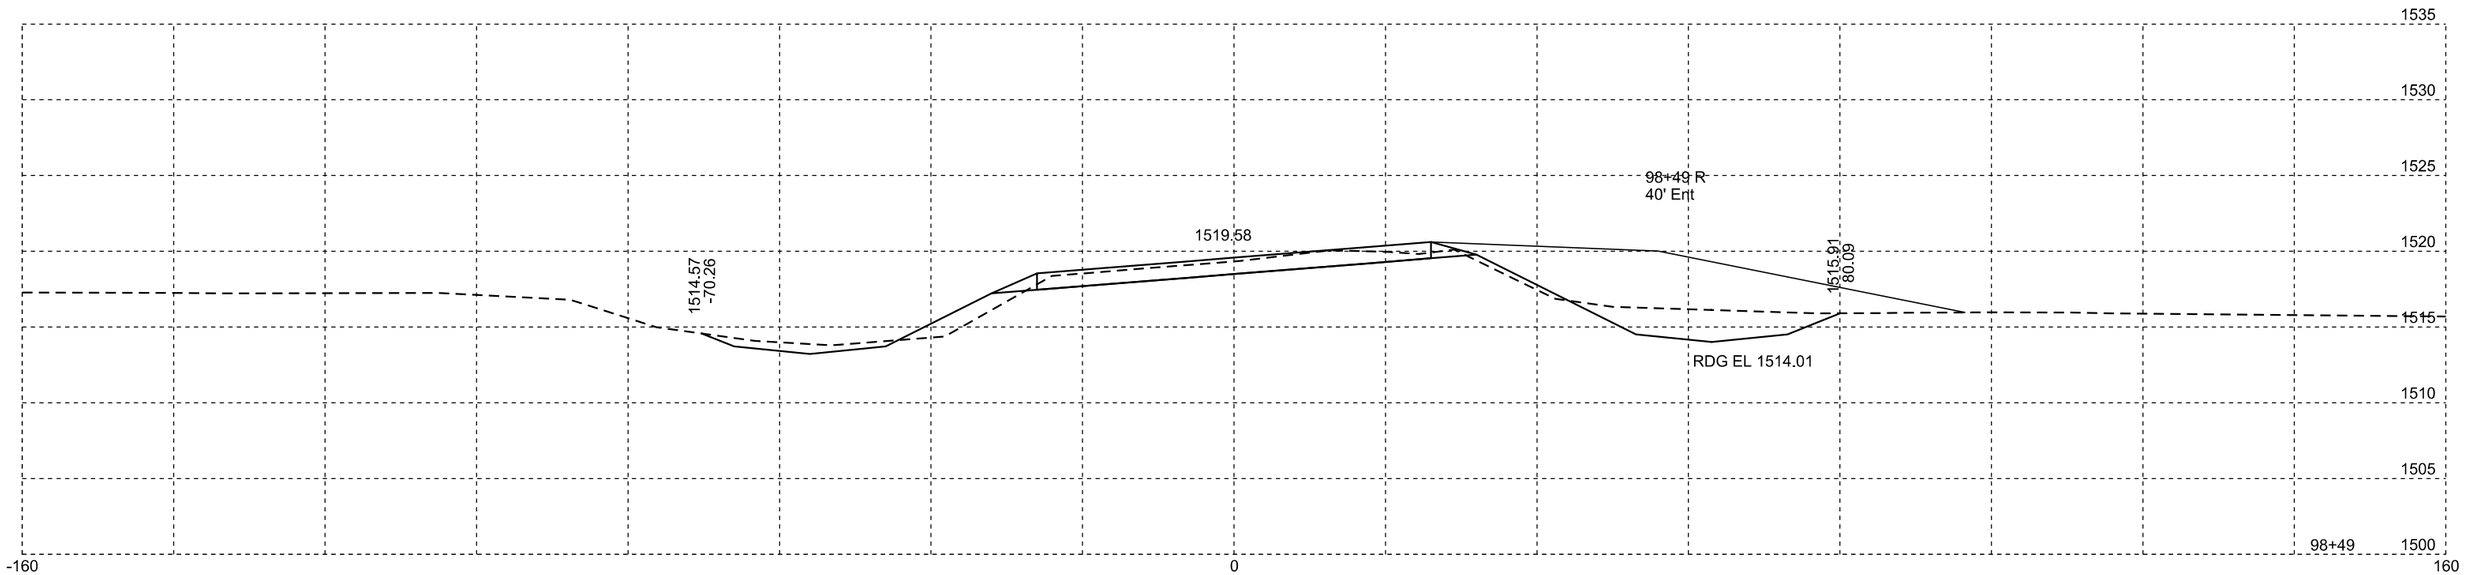

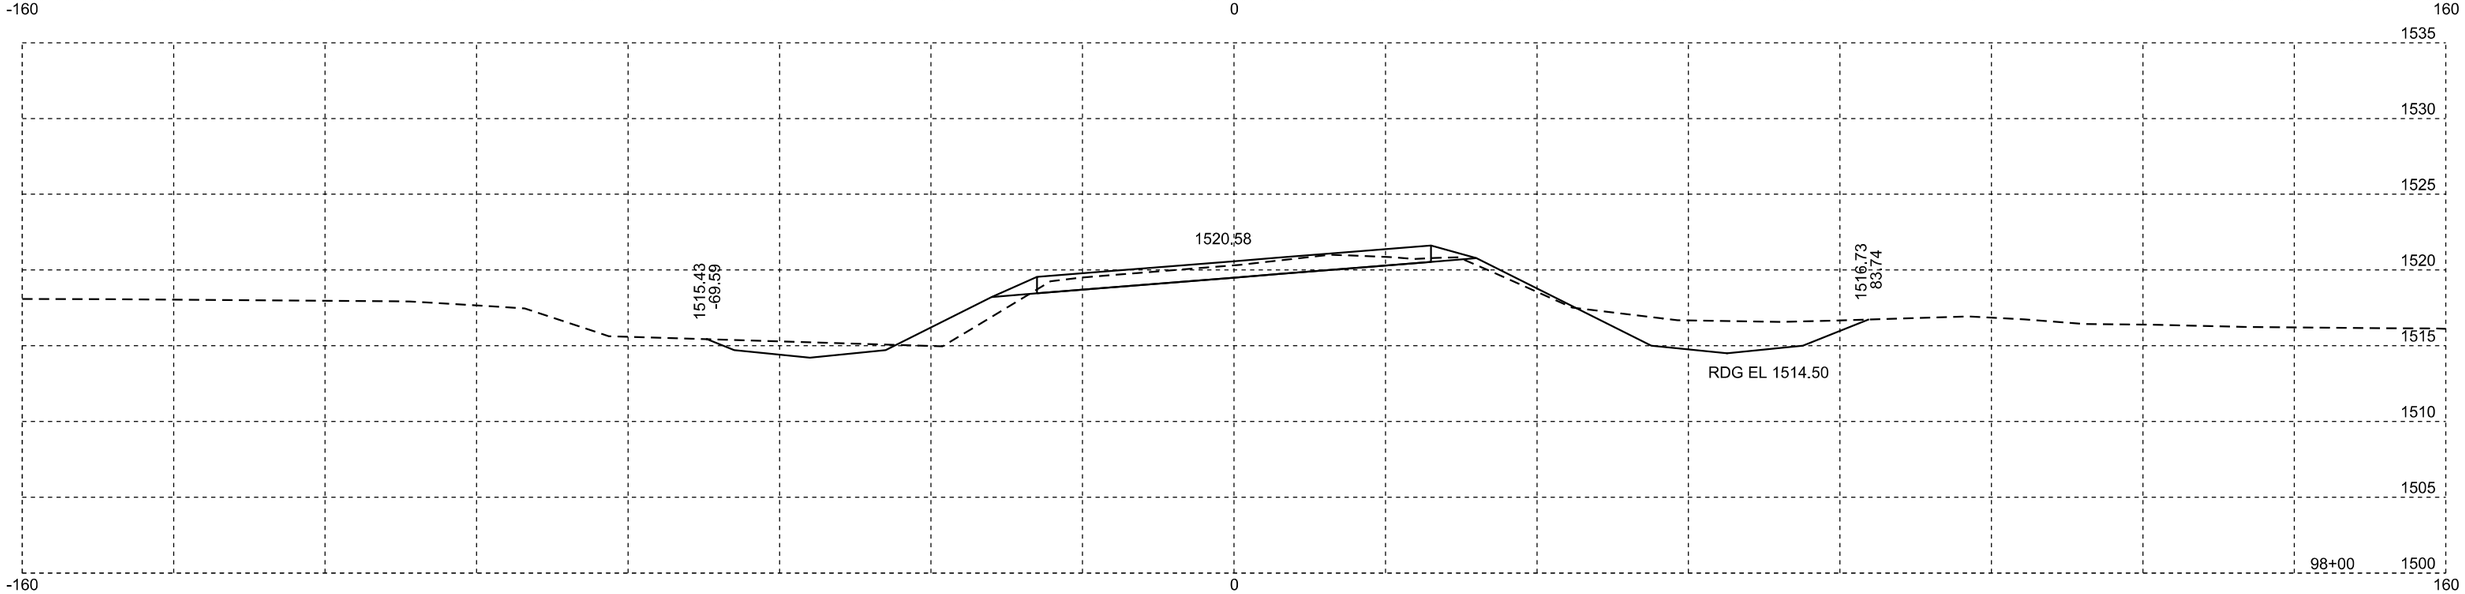

Plotting Date: 01/25/2016

STATE OF SOUTH DAKOTA	PROJECT	SHEET NO.	TOTAL SHEETS
	P 0115(47)102	X25	X90

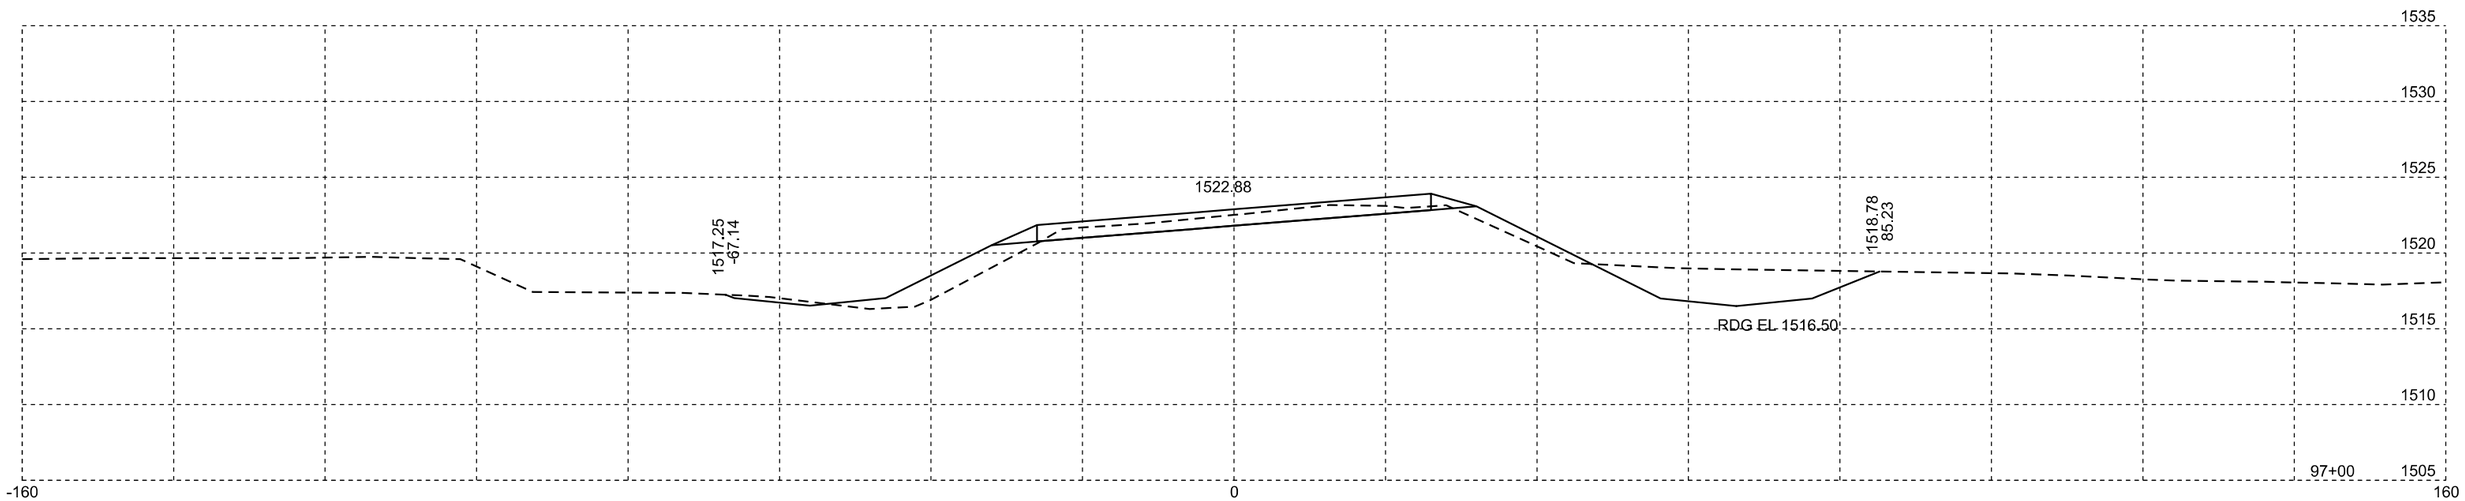

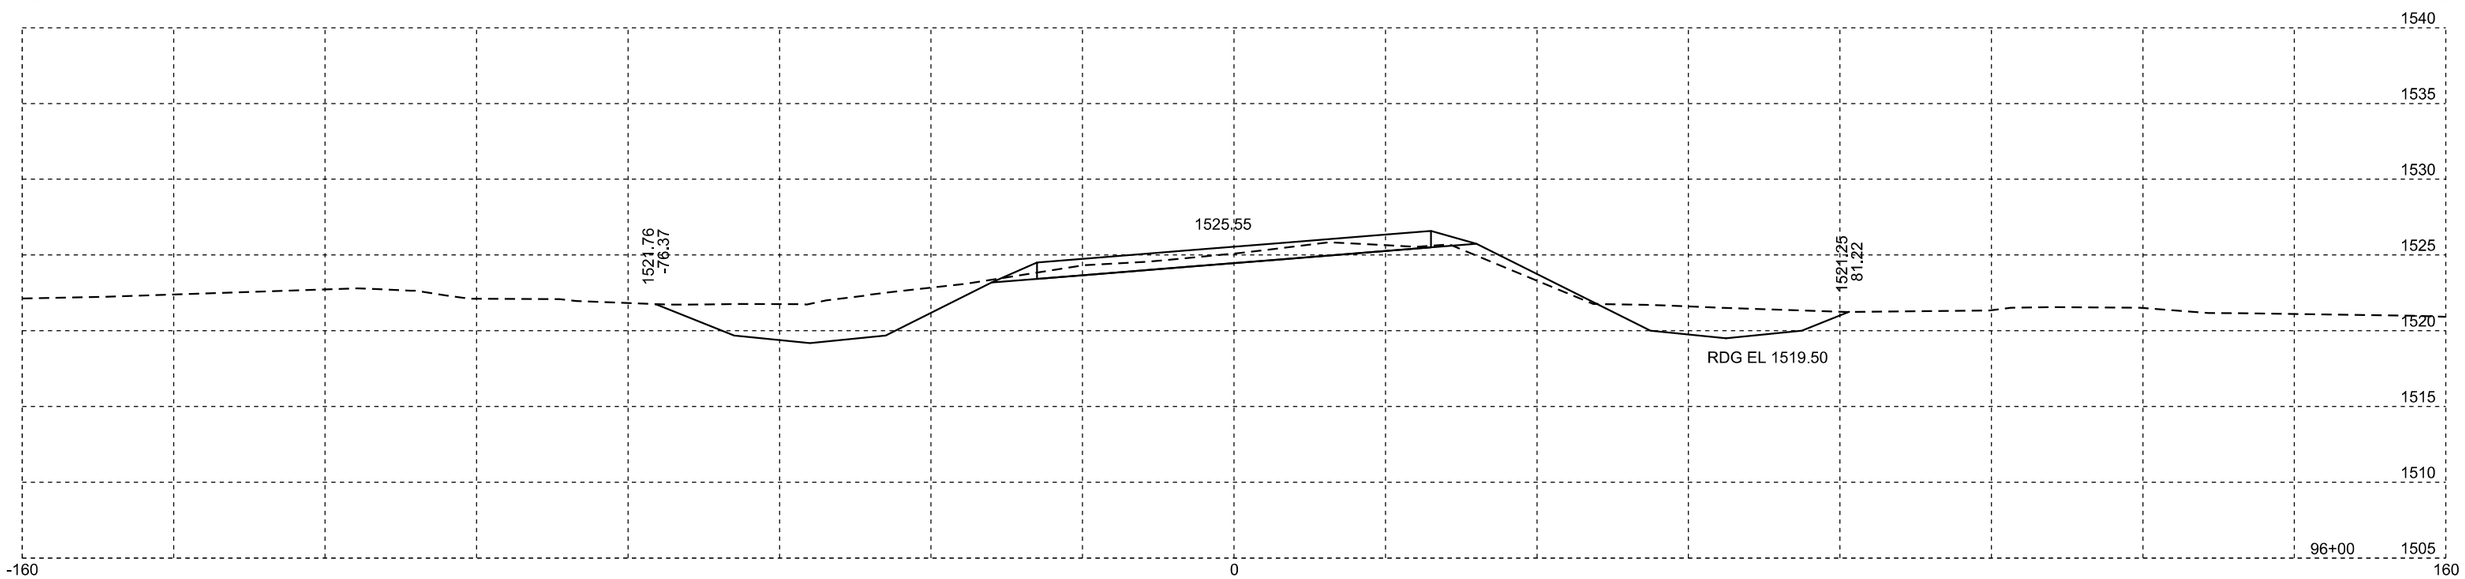

Plotting Date: 01/25/2016

STATE OF SOUTH DAKOTA	PROJECT	SHEET NO.	TOTAL SHEETS
	P 0115(47)102	X26	X90

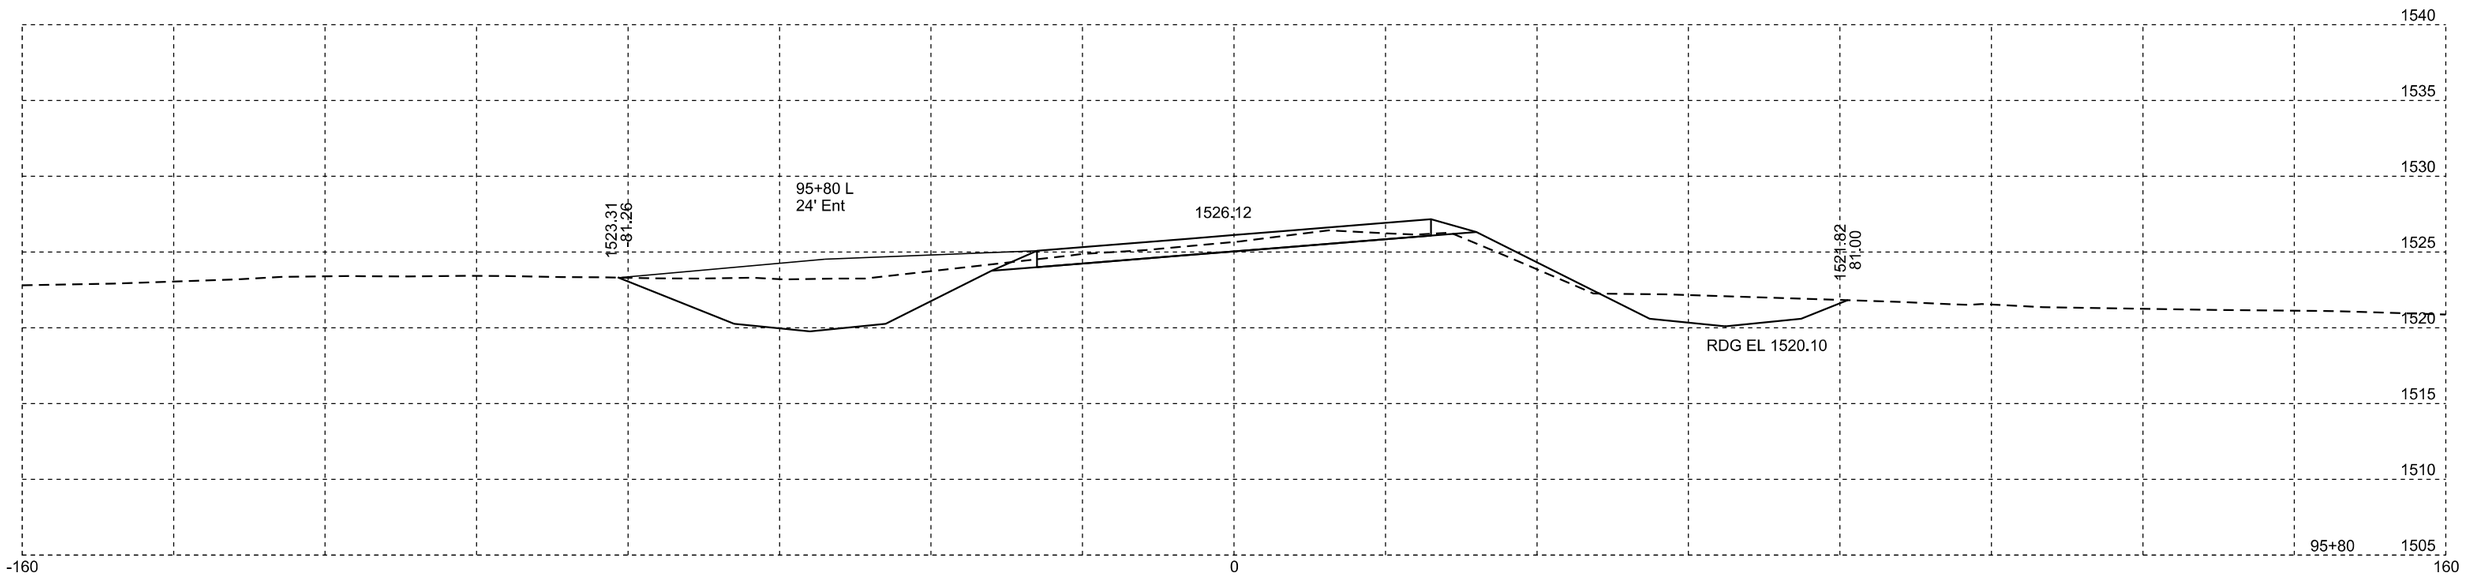

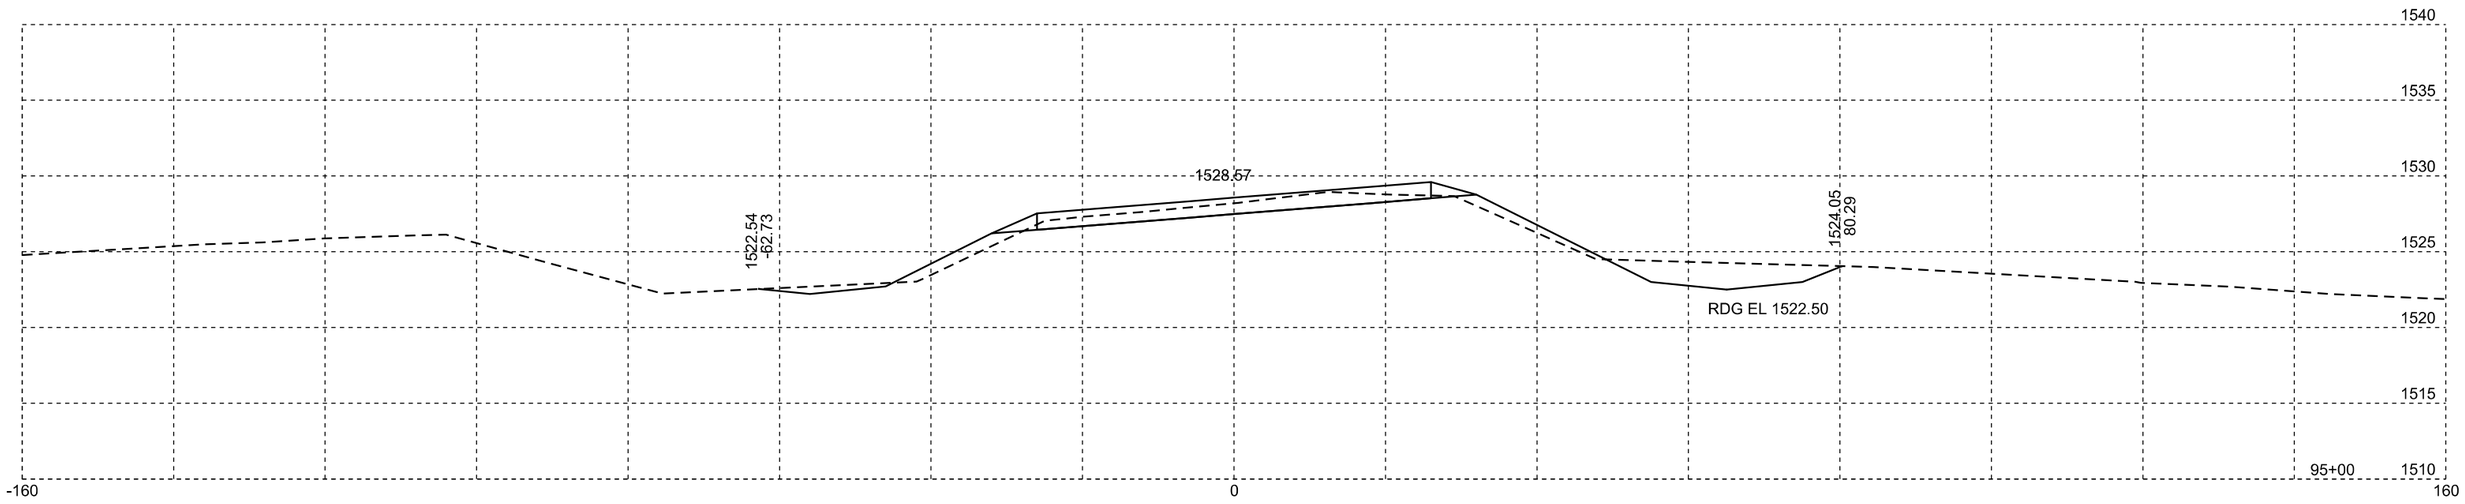

Plotting Date: 01/25/2016

STATE OF SOUTH DAKOTA	PROJECT	SHEET NO.	TOTAL SHEETS
	P 0115(47)102	X27	X90

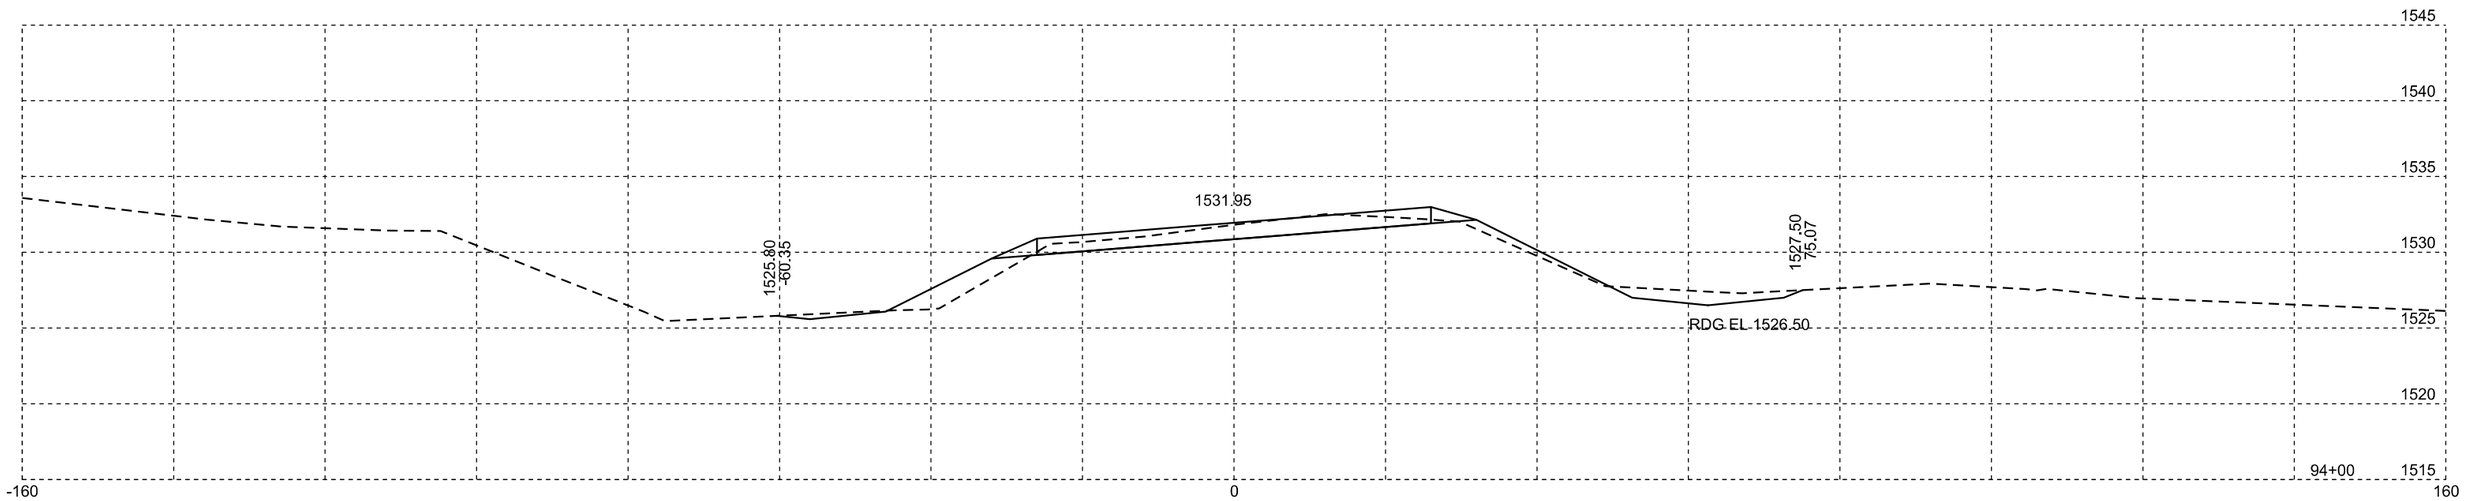

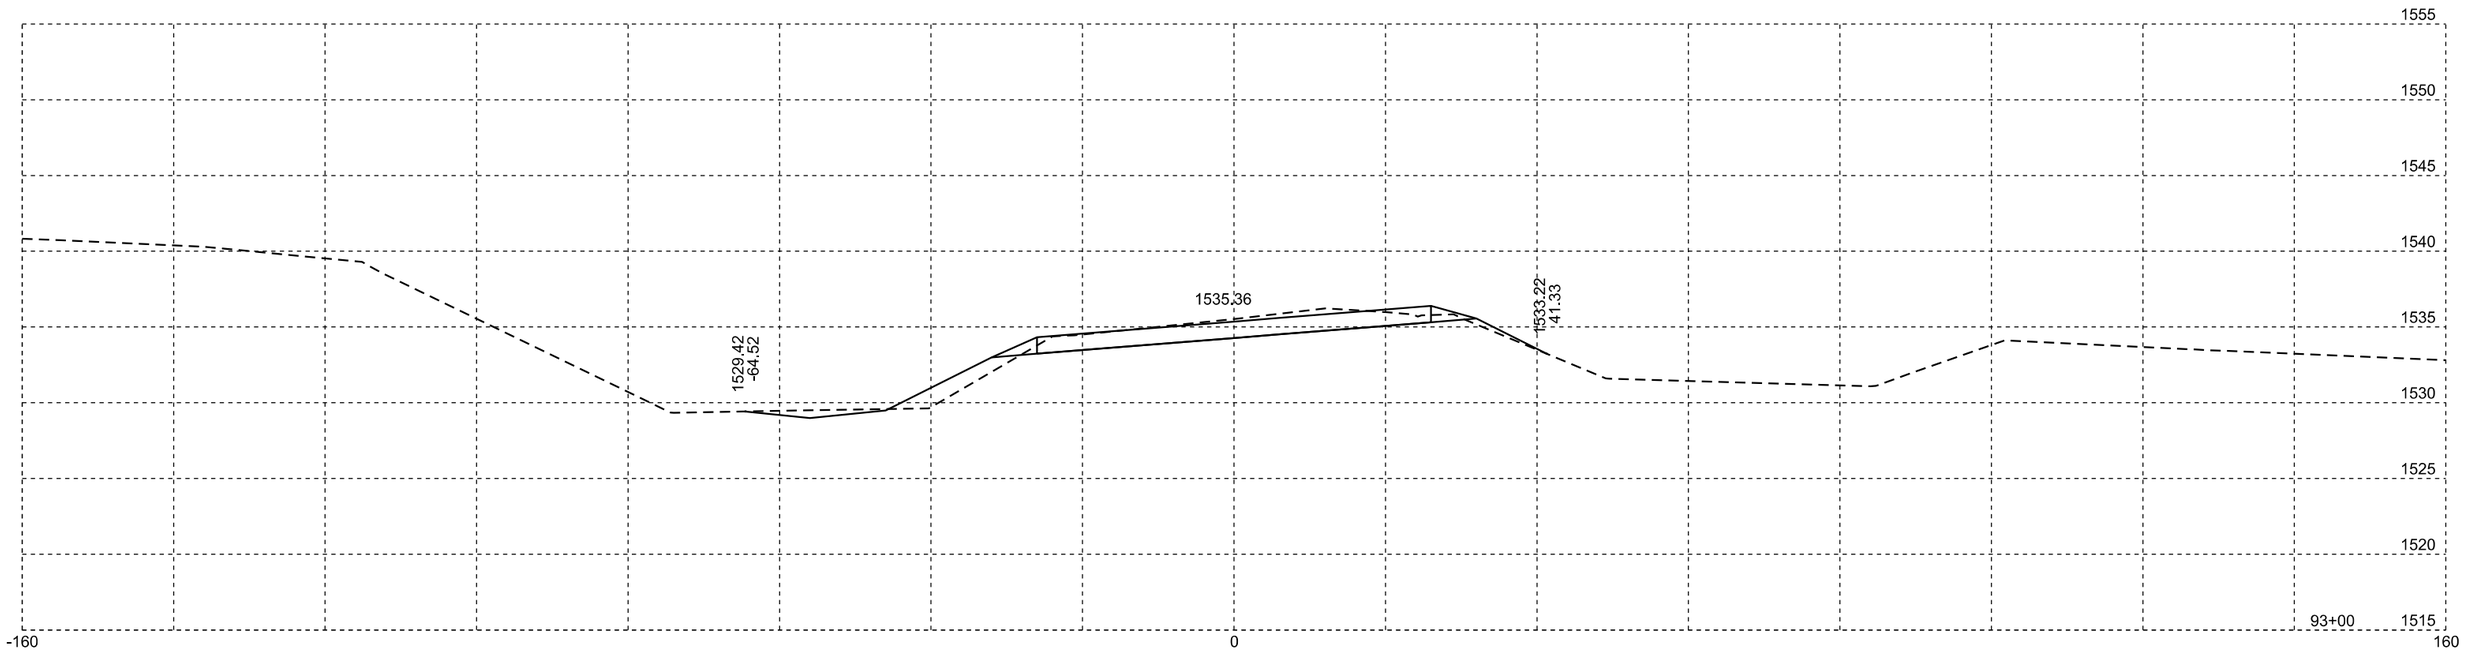

Plotting Date: 01/25/2016

STATE OF SOUTH DAKOTA	PROJECT	SHEET NO.	TOTAL SHEETS
	P 0115(47)102	X28	X90

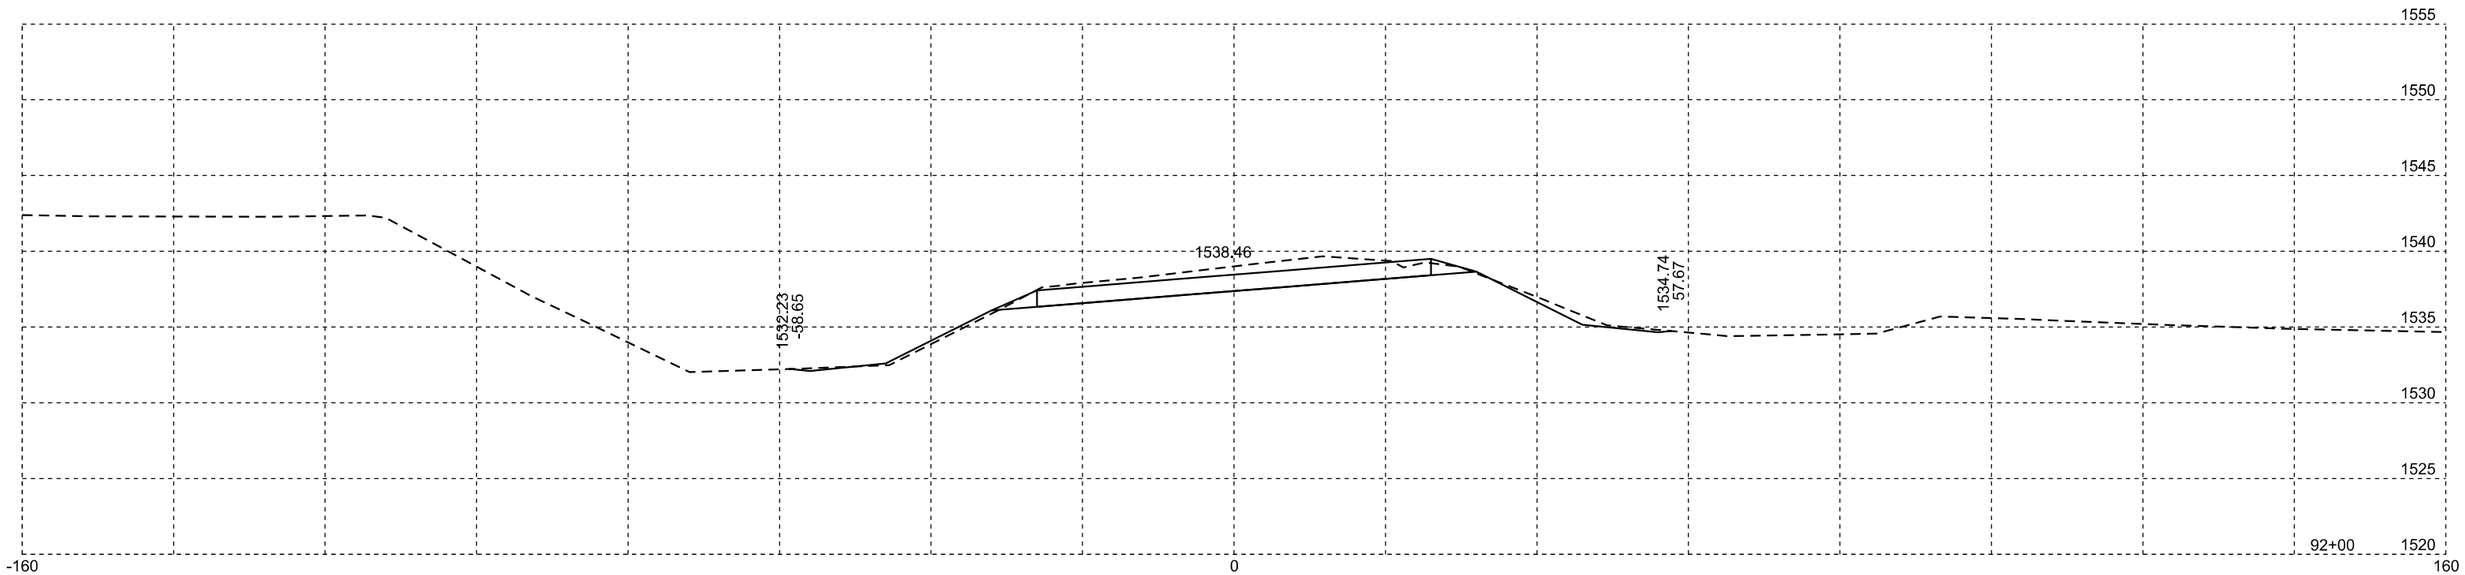

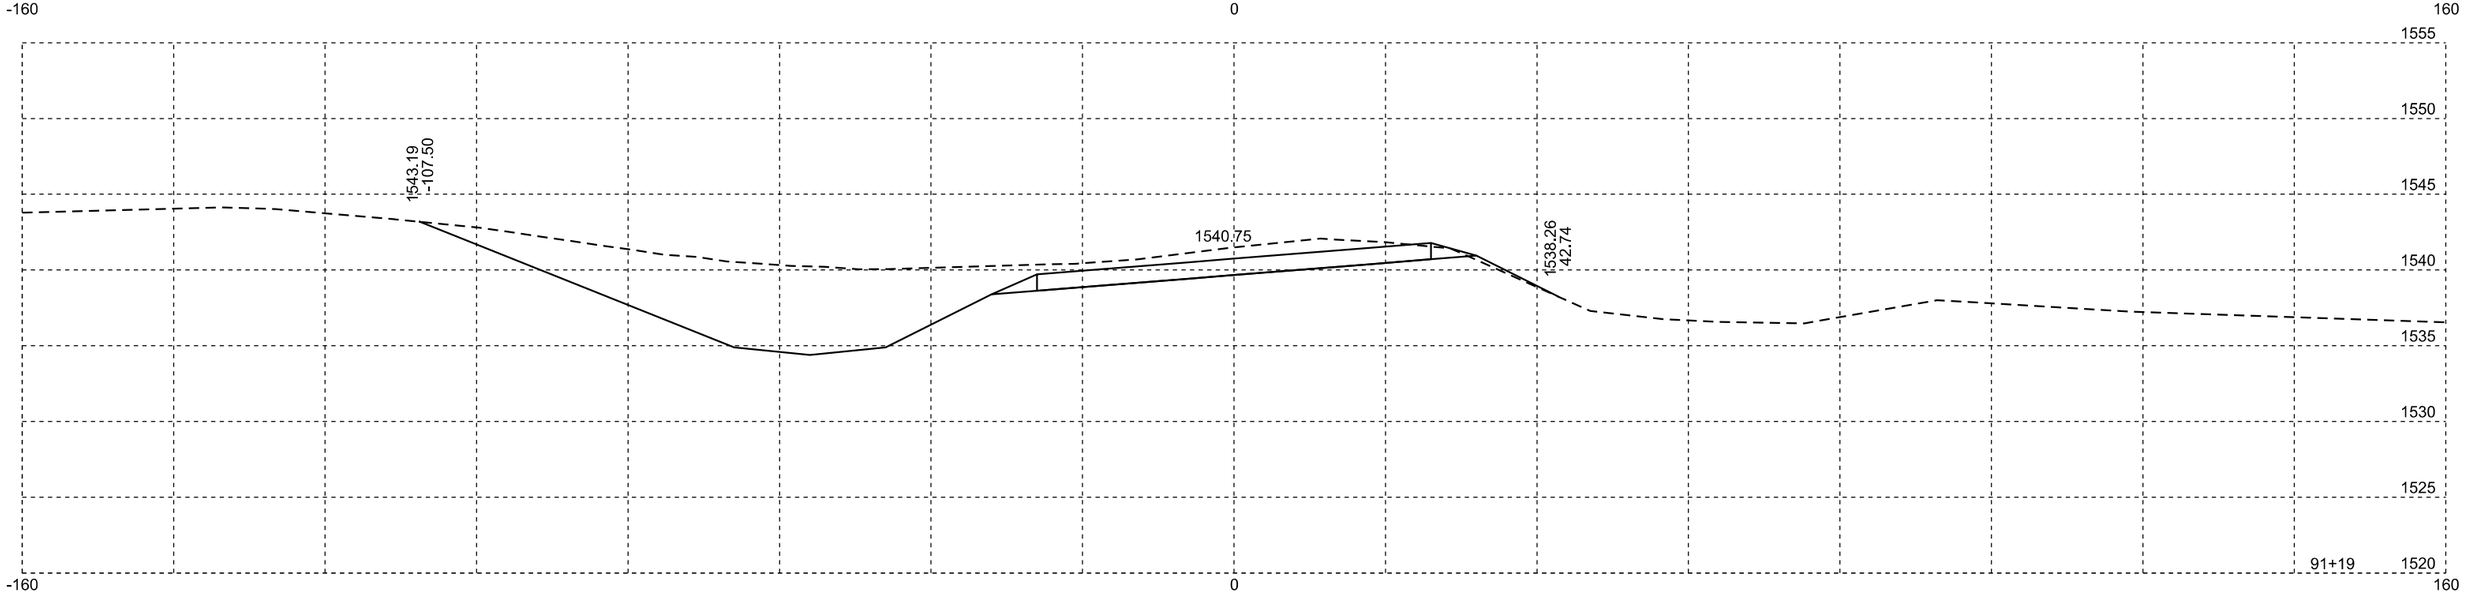

Plotting Date: 01/25/2016

STATE OF SOUTH DAKOTA	PROJECT	SHEET NO.	TOTAL SHEETS
	P 0115(47)102	X29	X90

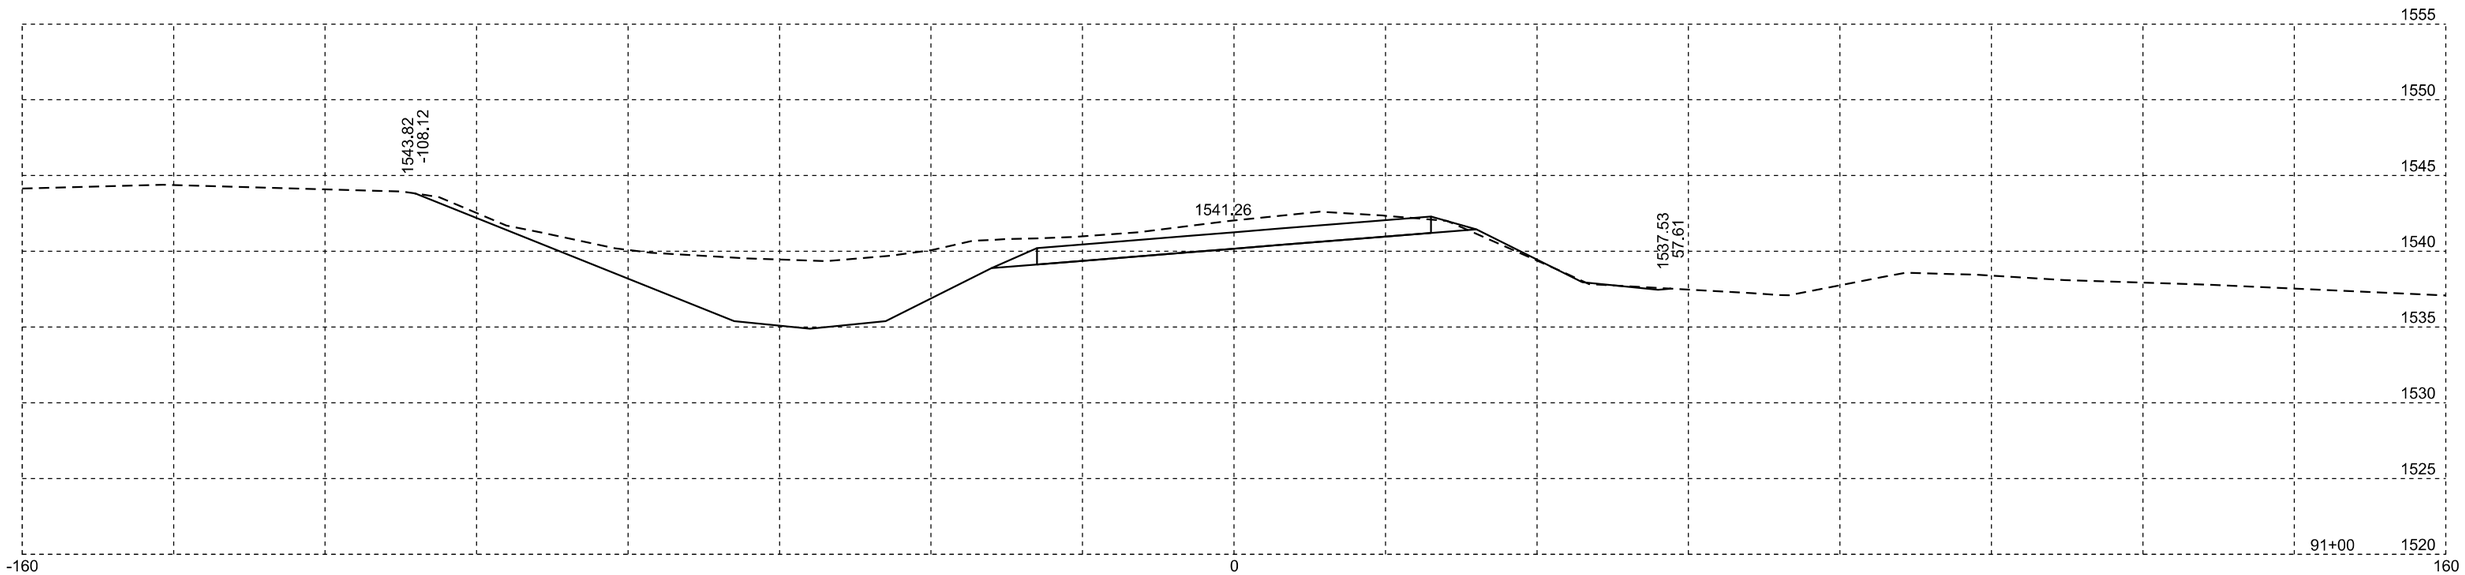

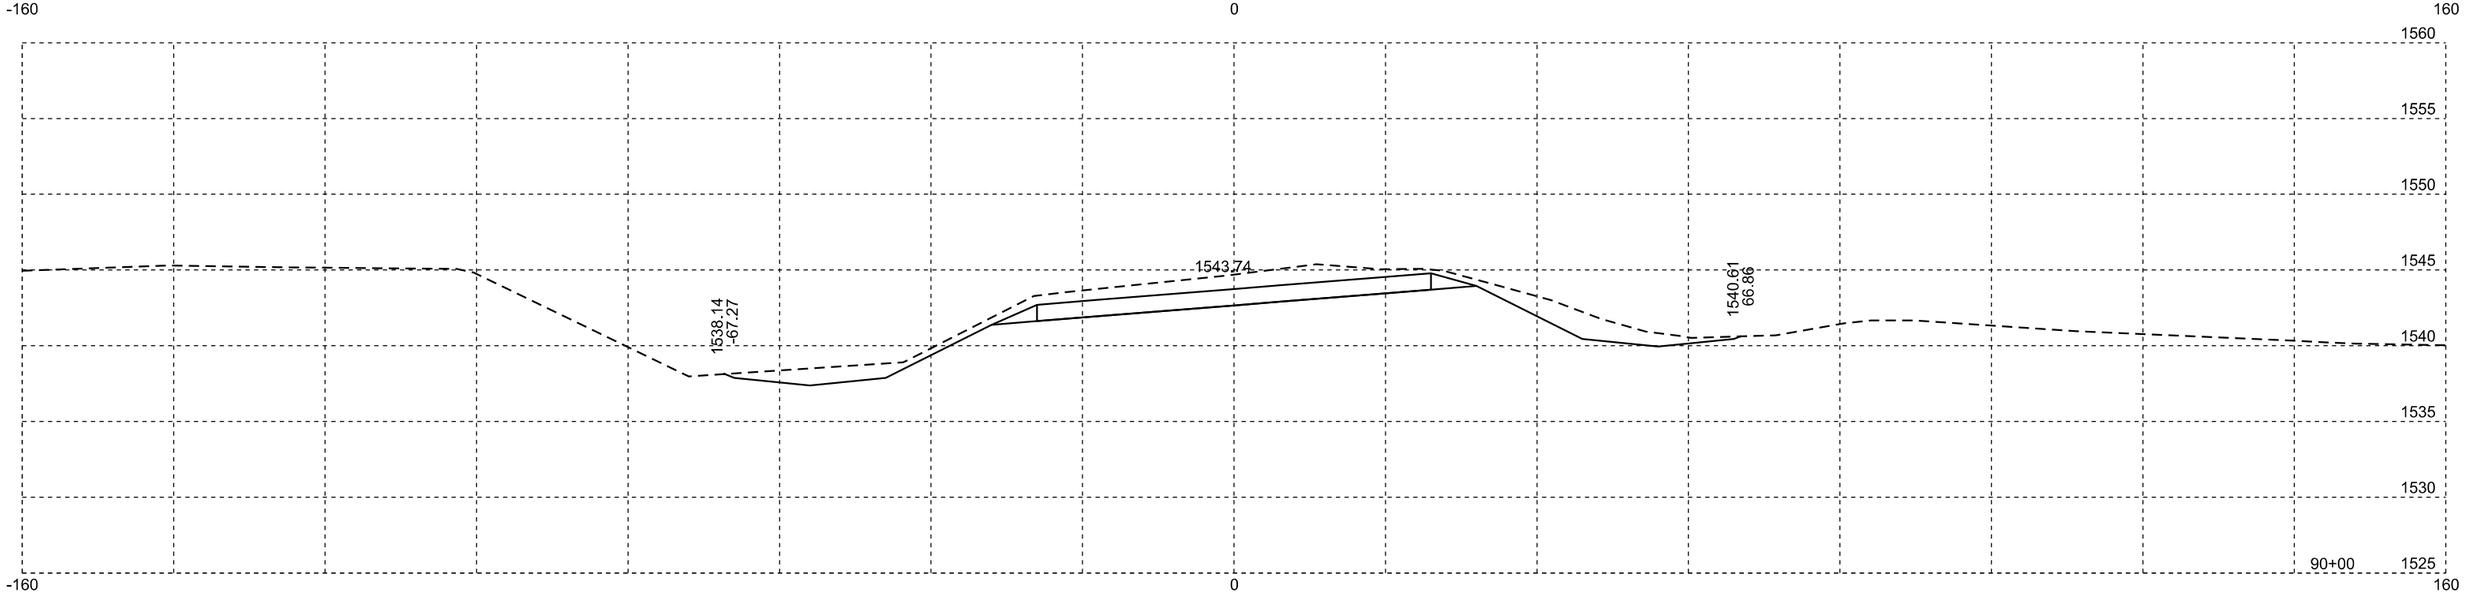

Plotting Date: 01/25/2016

STATE OF SOUTH DAKOTA	PROJECT	SHEET NO.	TOTAL SHEETS
	P 0115(47)102	X30	X90

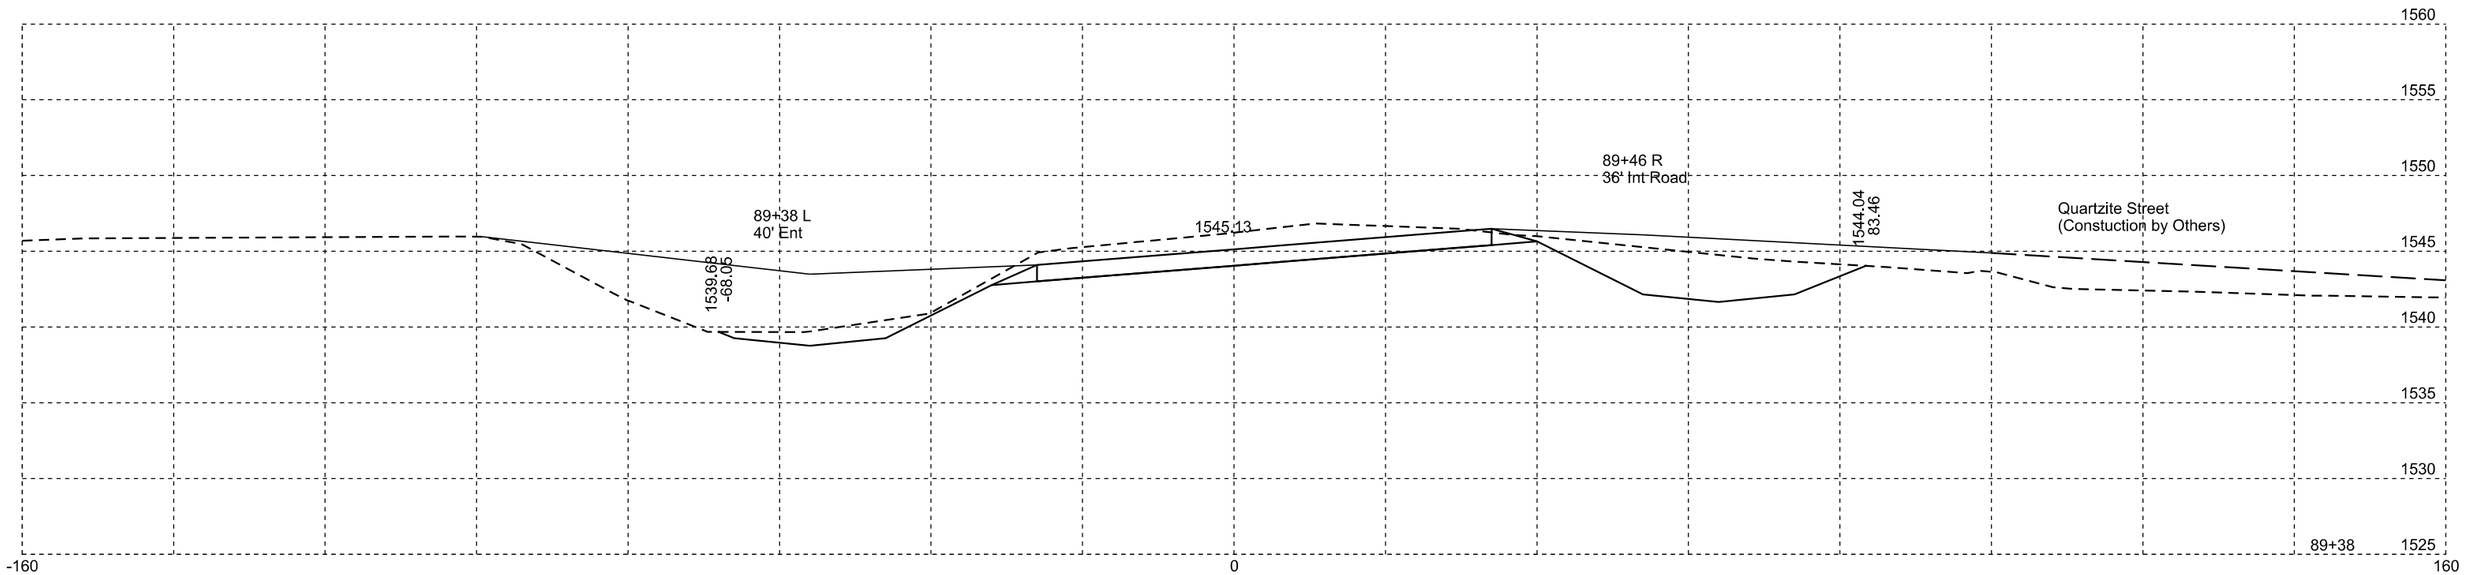

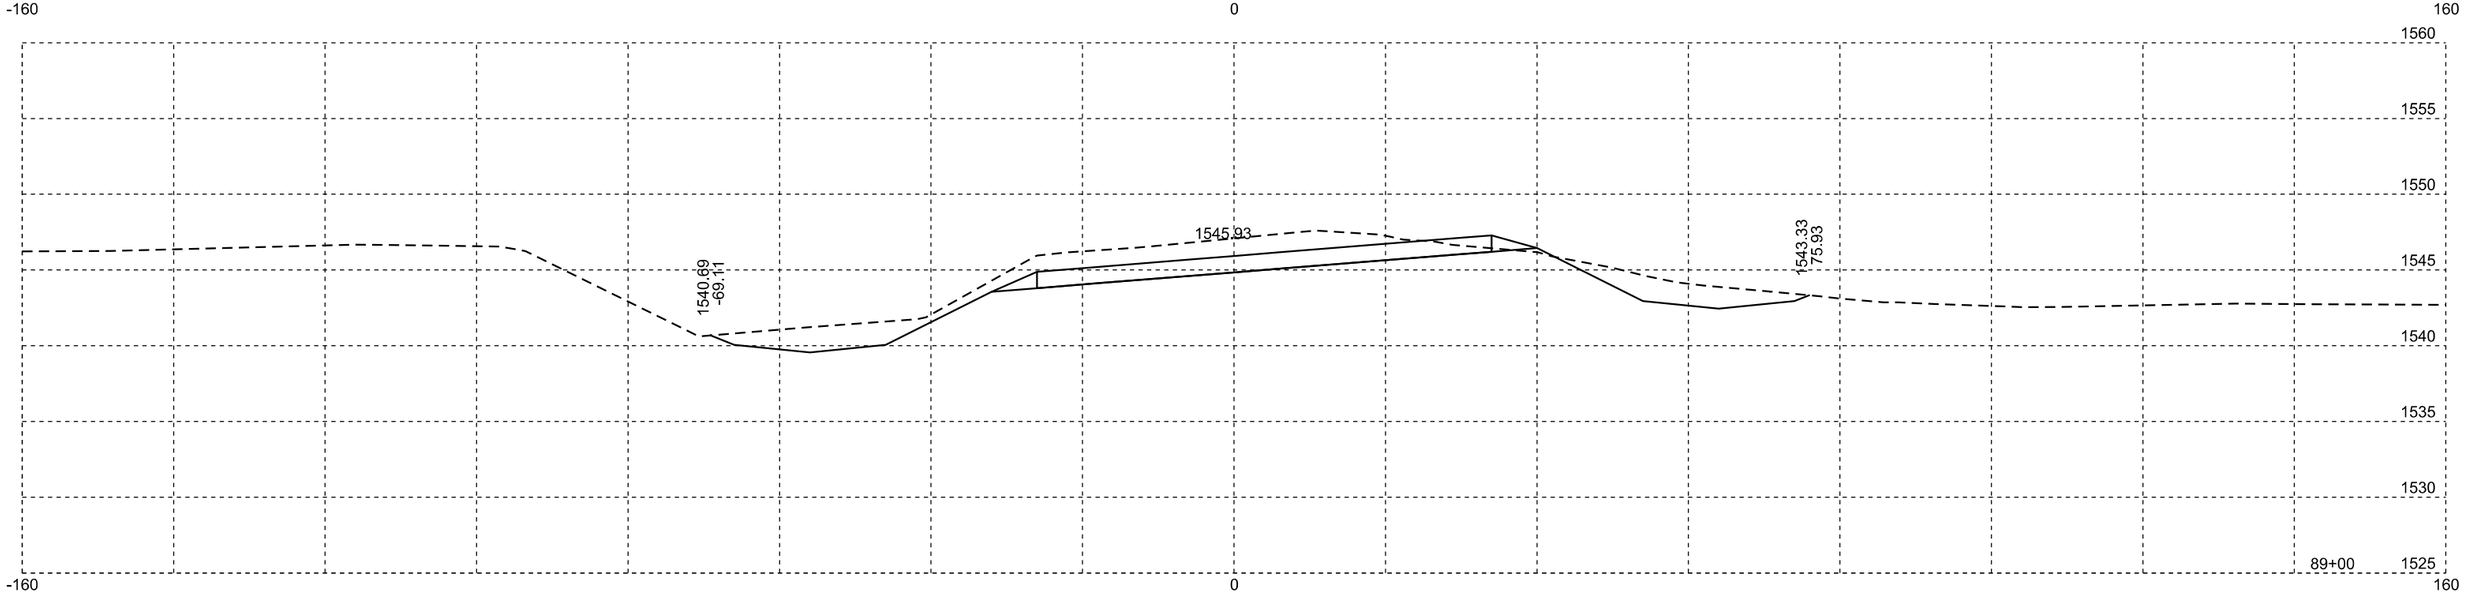

Plotting Date: 01/25/2016

STATE OF SOUTH DAKOTA	PROJECT	SHEET NO.	TOTAL SHEETS
	P 0115(47)102	X31	X90

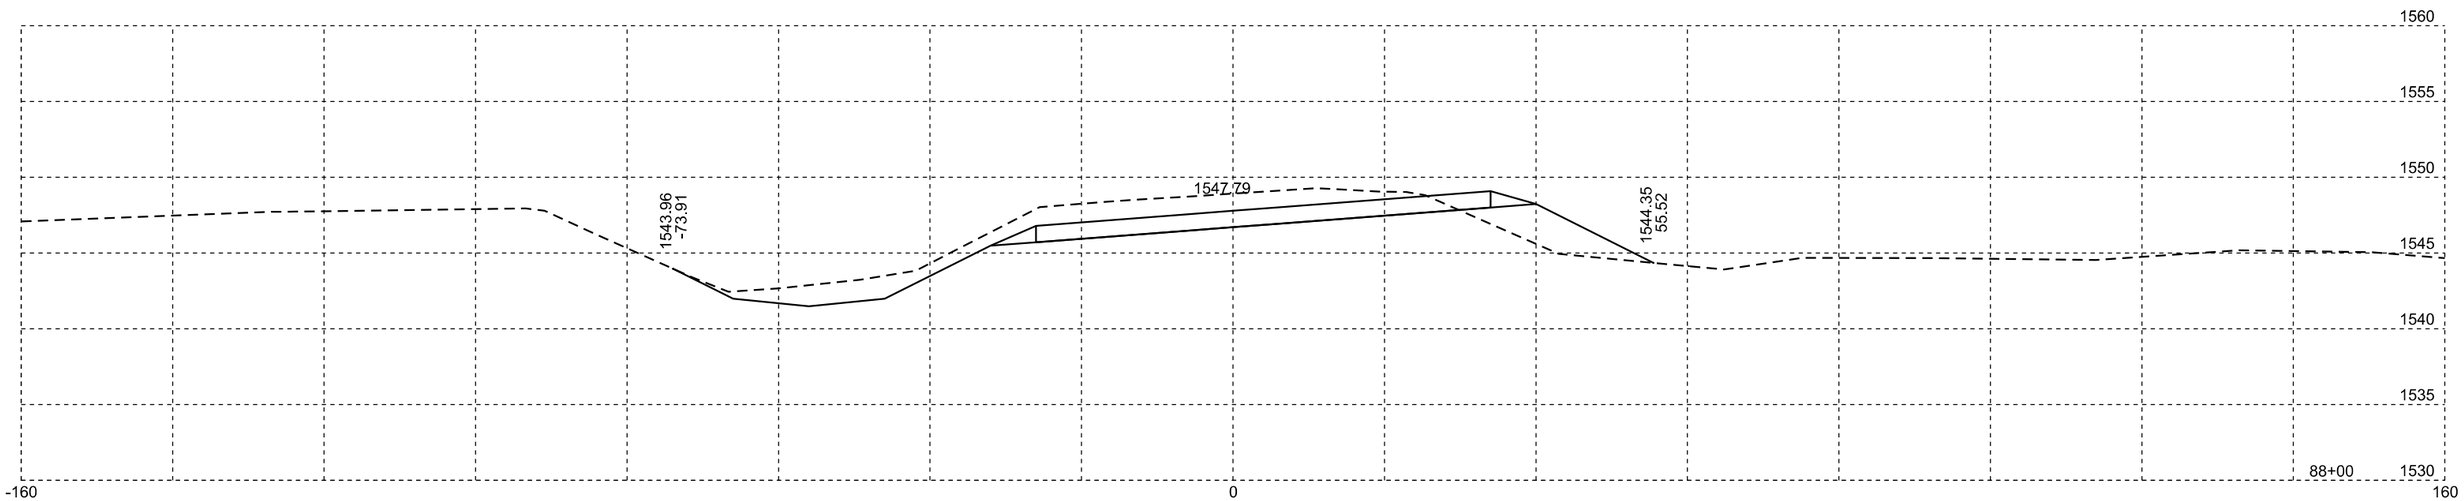

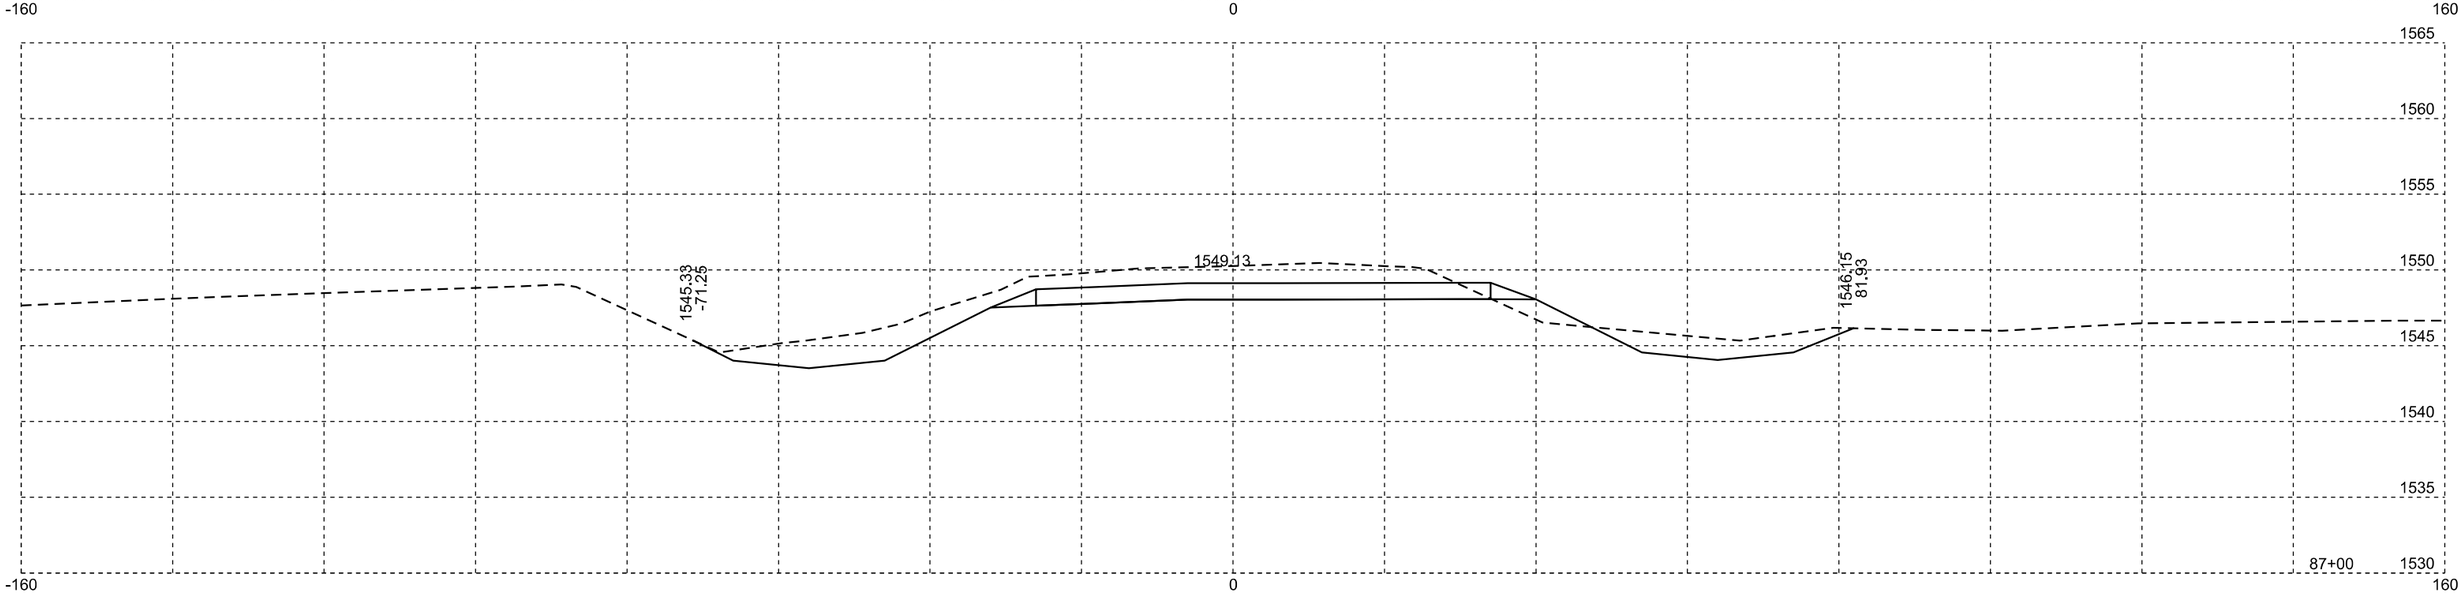

Plotting Date: 01/25/2016

STATE OF SOUTH DAKOTA	PROJECT	SHEET NO.	TOTAL SHEETS
	P 0115(47)102	X32	X90

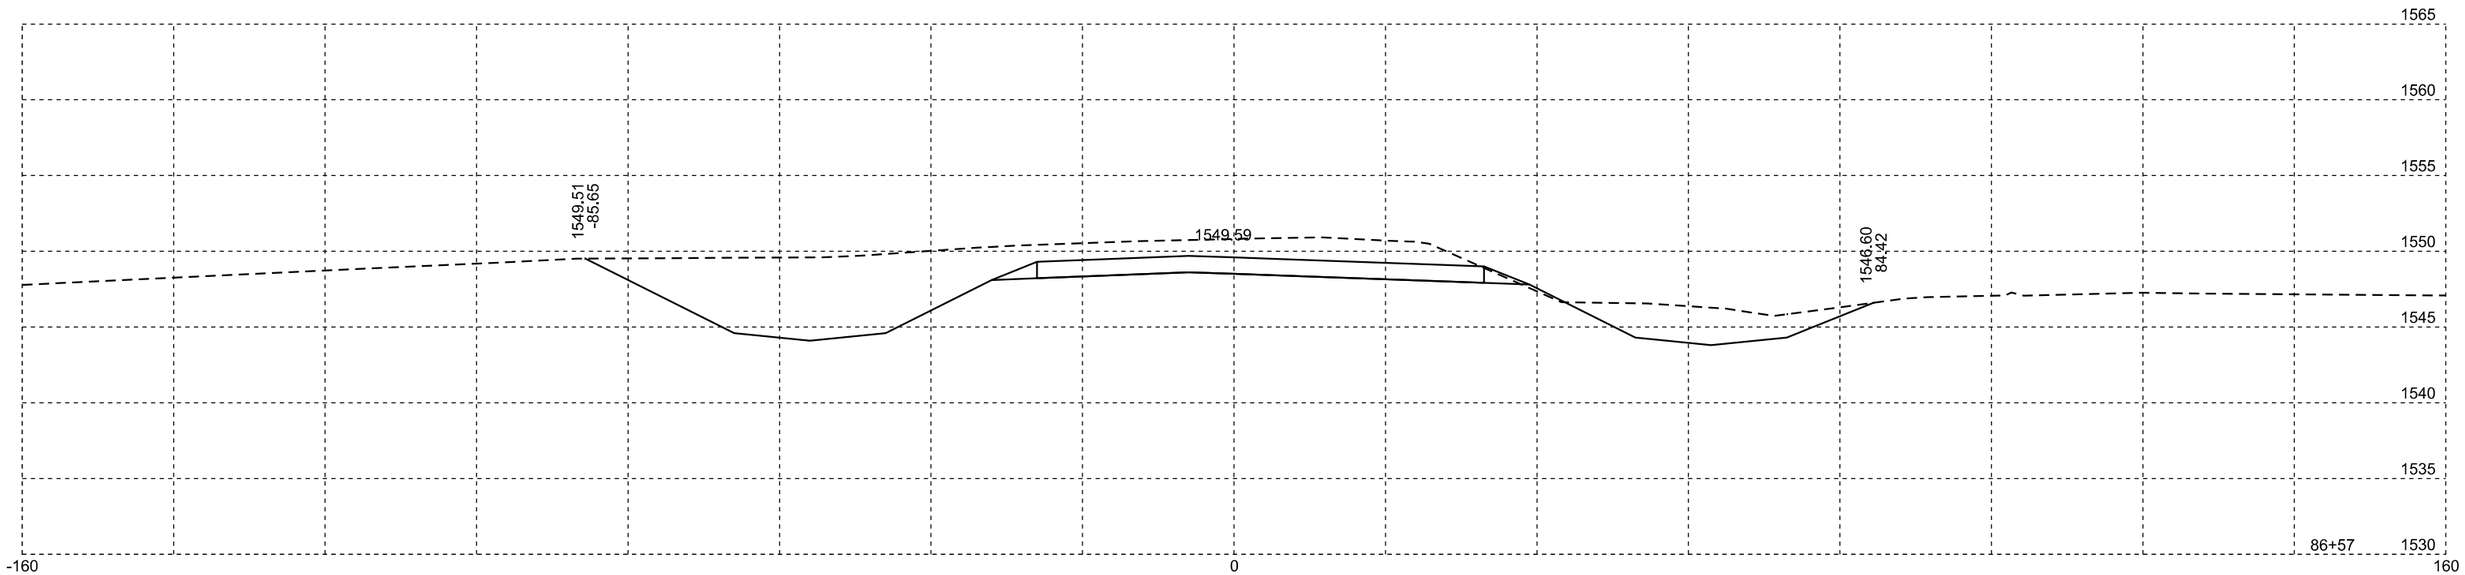

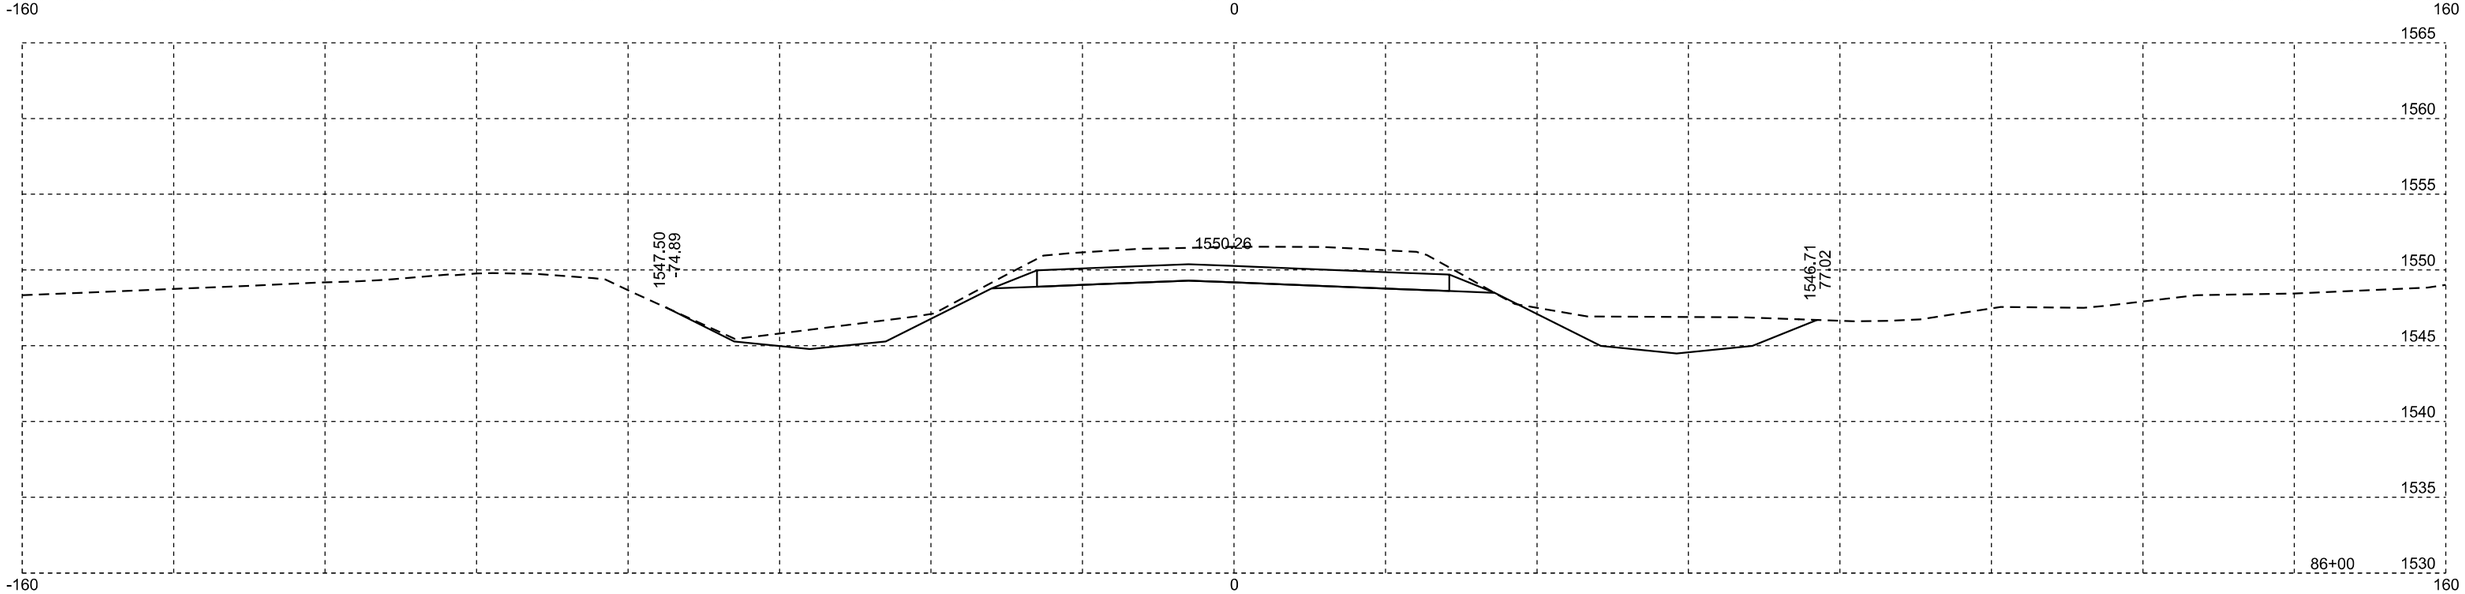

Plotting Date: 01/25/2016

STATE OF SOUTH DAKOTA	PROJECT	SHEET NO.	TOTAL SHEETS
	P 0115(47)102	X33	X90

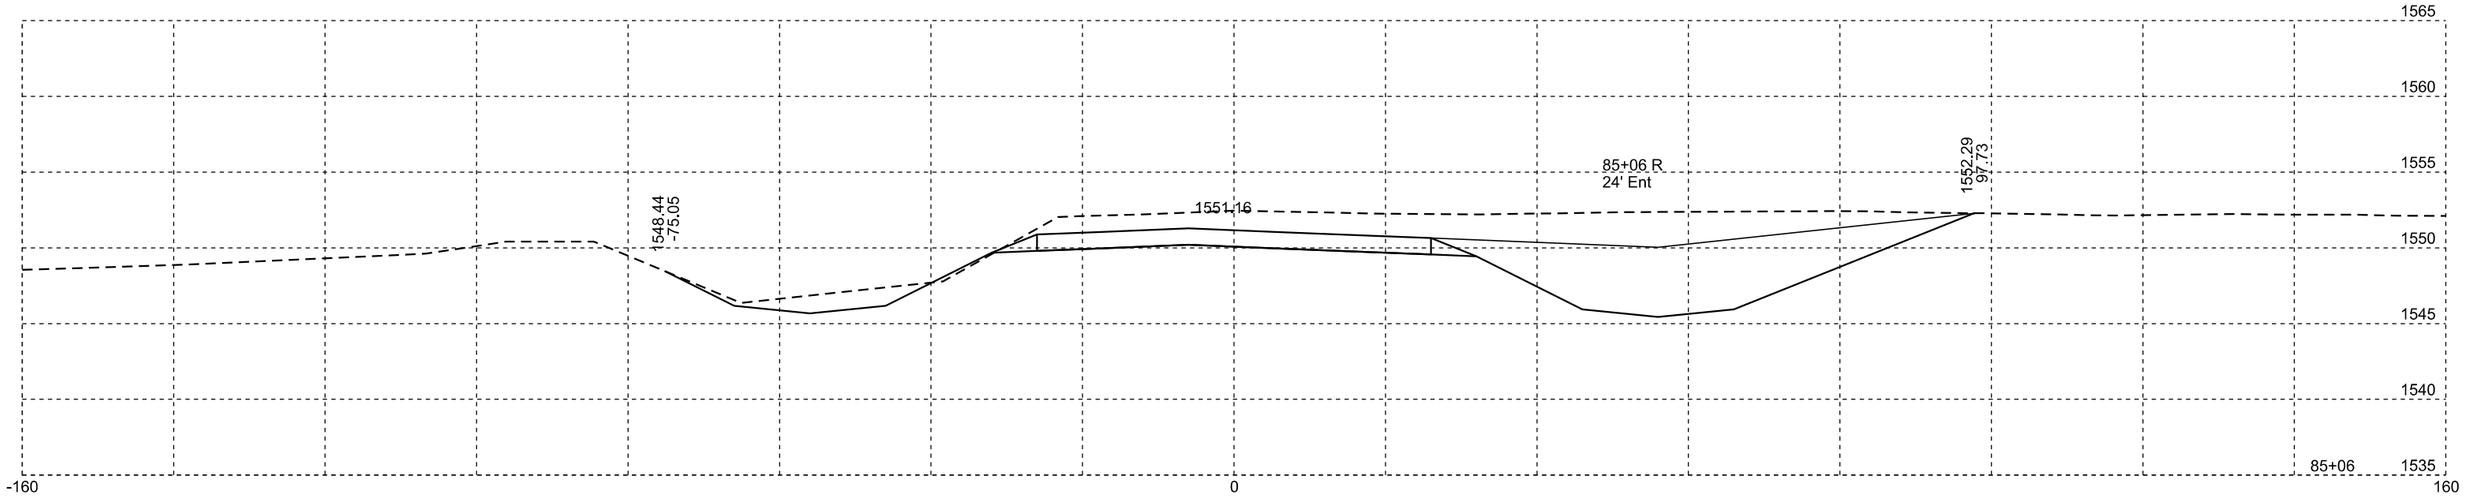

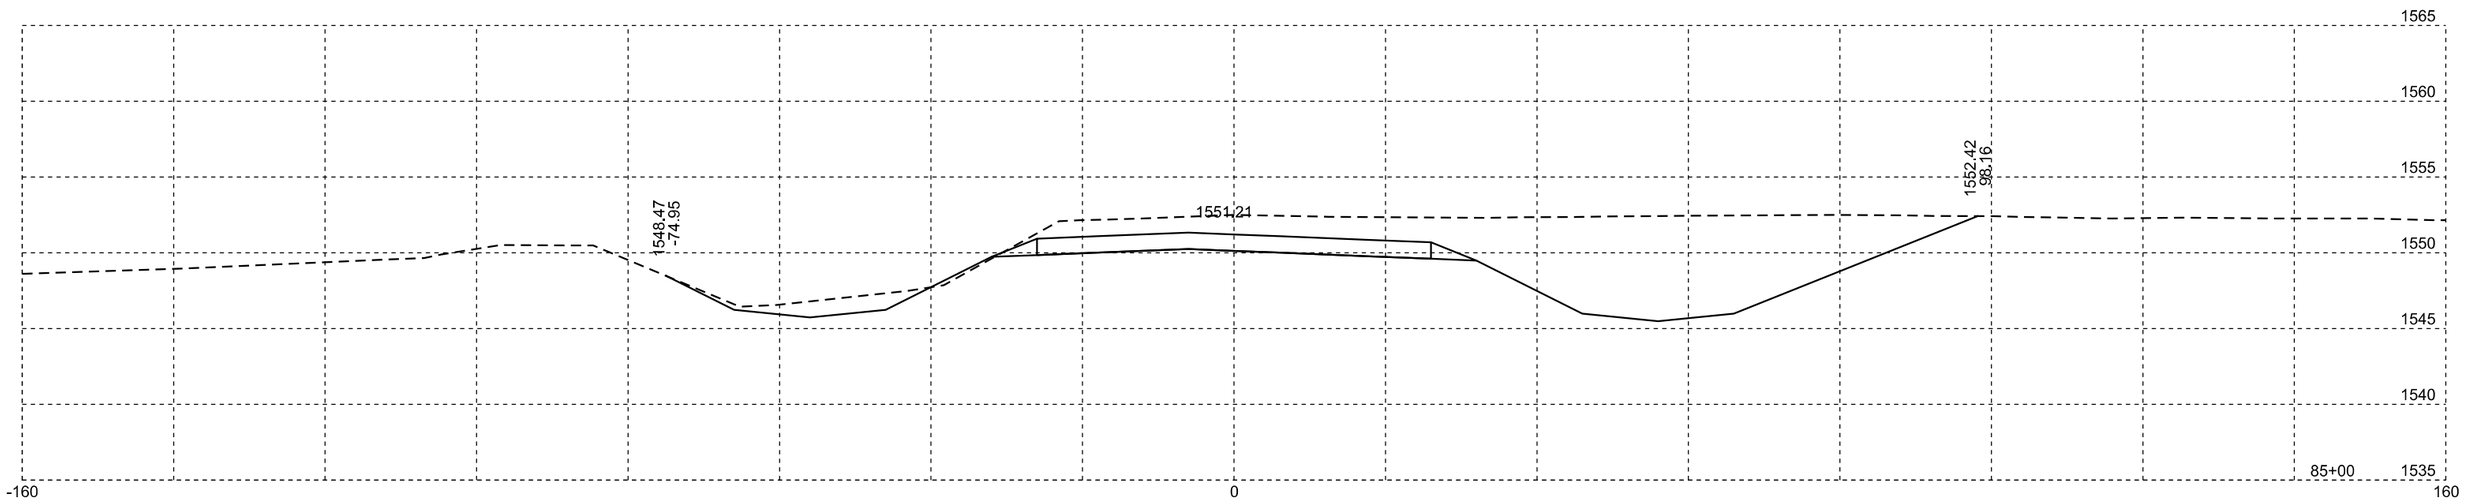

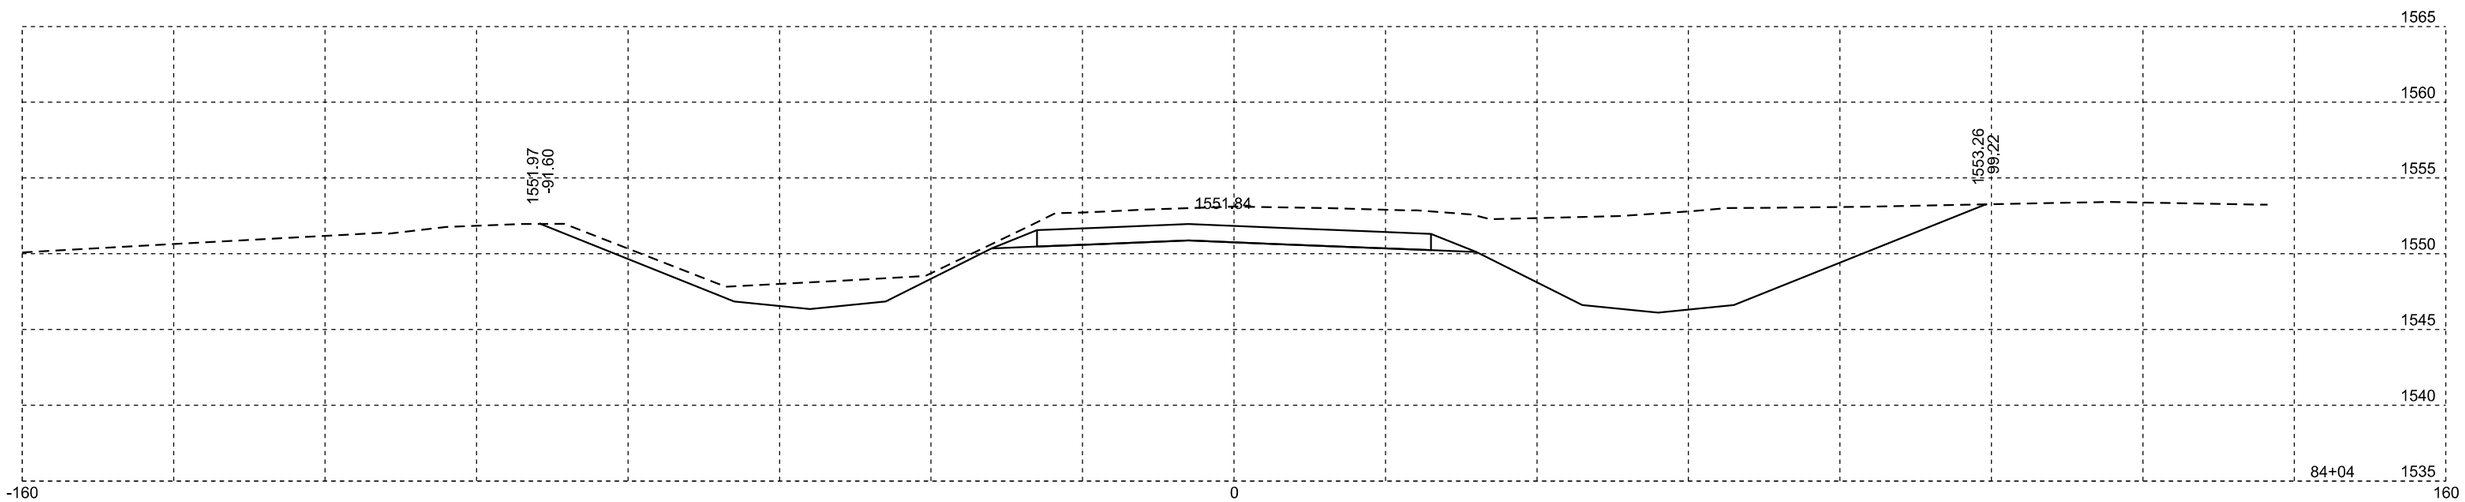

Plotting Date: 01/25/2016

STATE OF SOUTH DAKOTA	PROJECT	SHEET NO.	TOTAL SHEETS
	P 0115(47)102	X34	X90

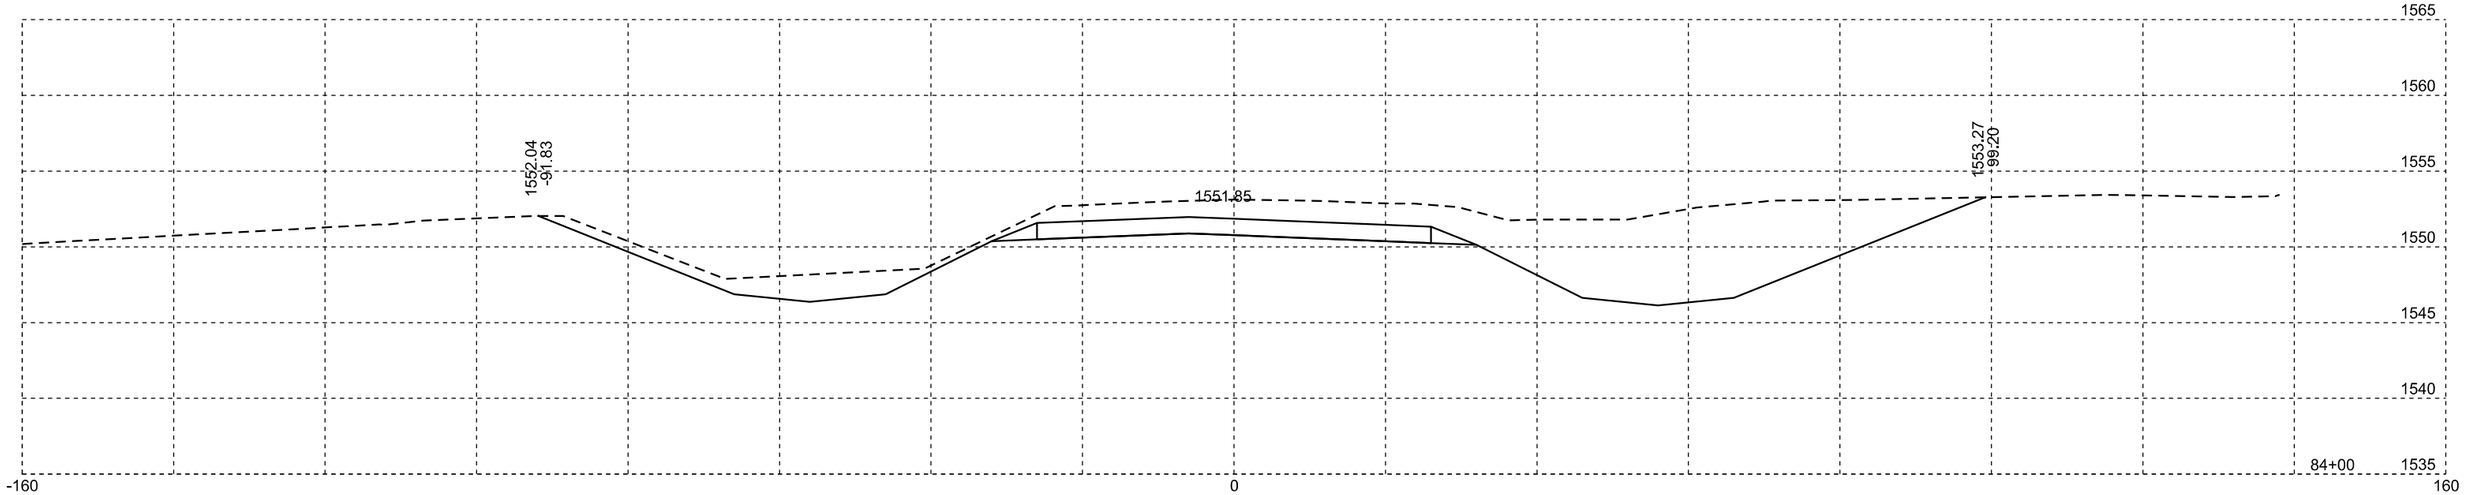

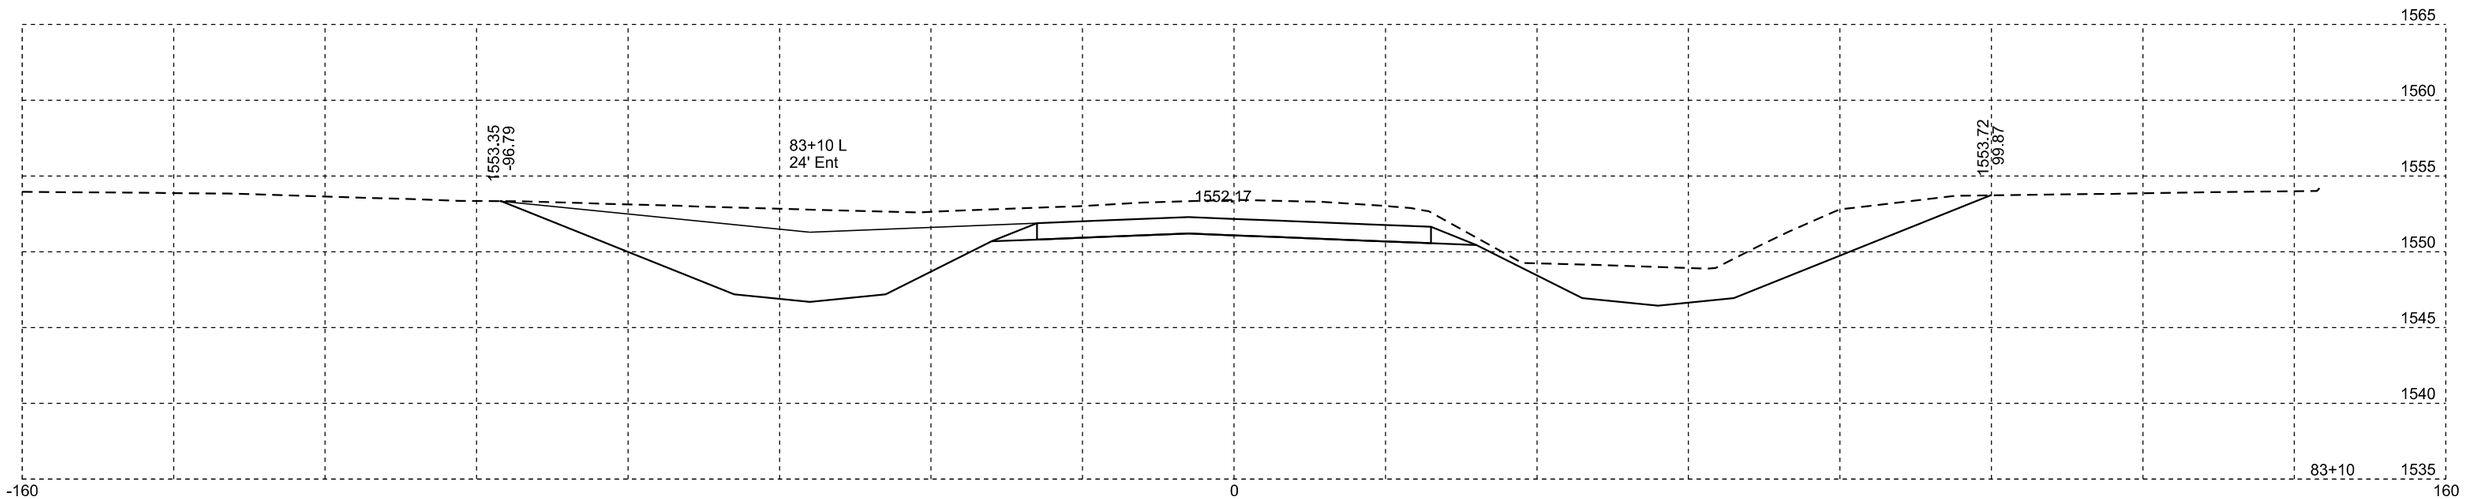

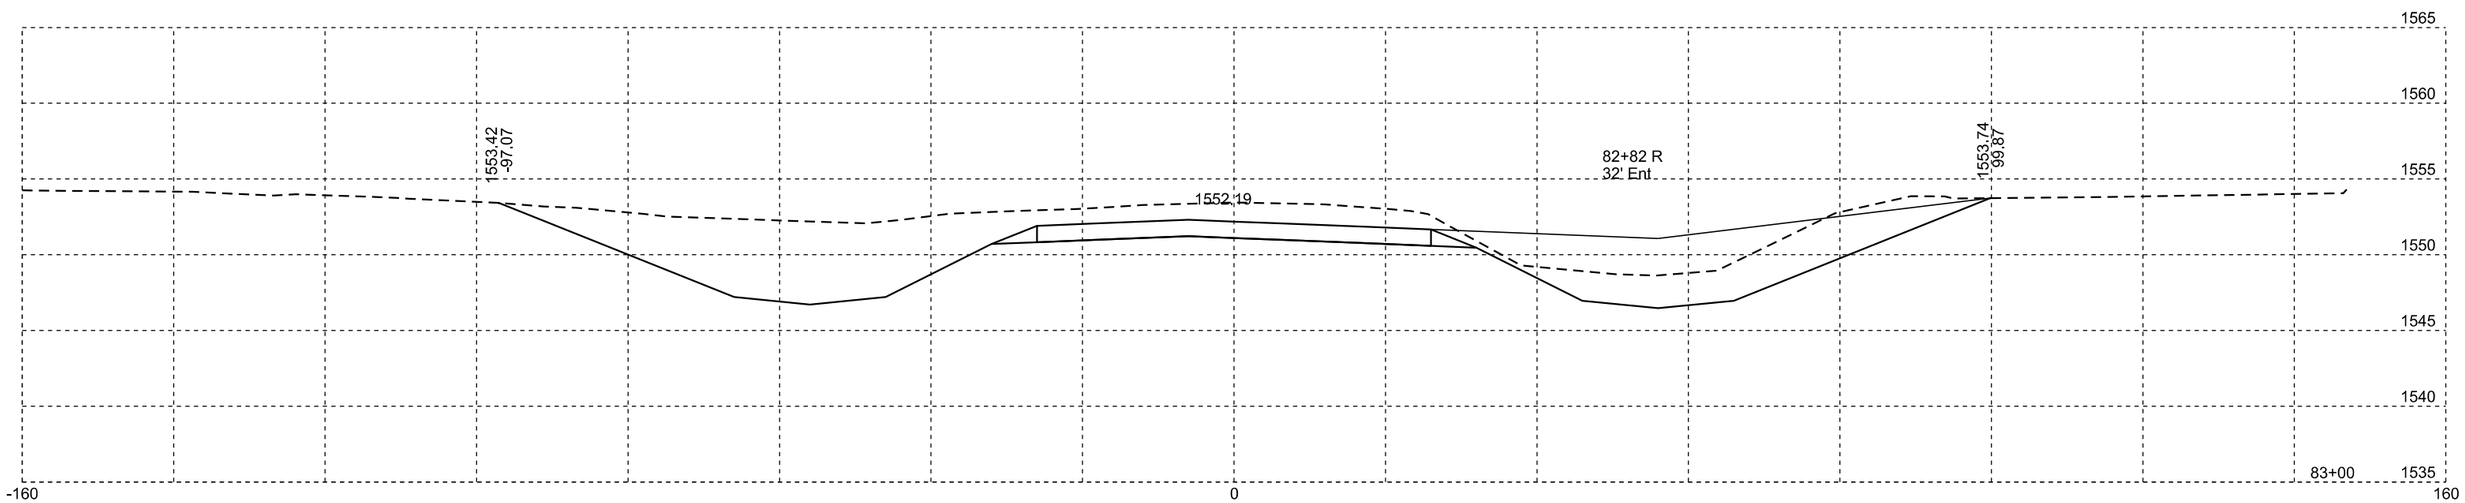

Plotting Date: 01/25/2016

STATE OF SOUTH DAKOTA	PROJECT	SHEET NO.	TOTAL SHEETS
	P 0115(47)102	X35	X90

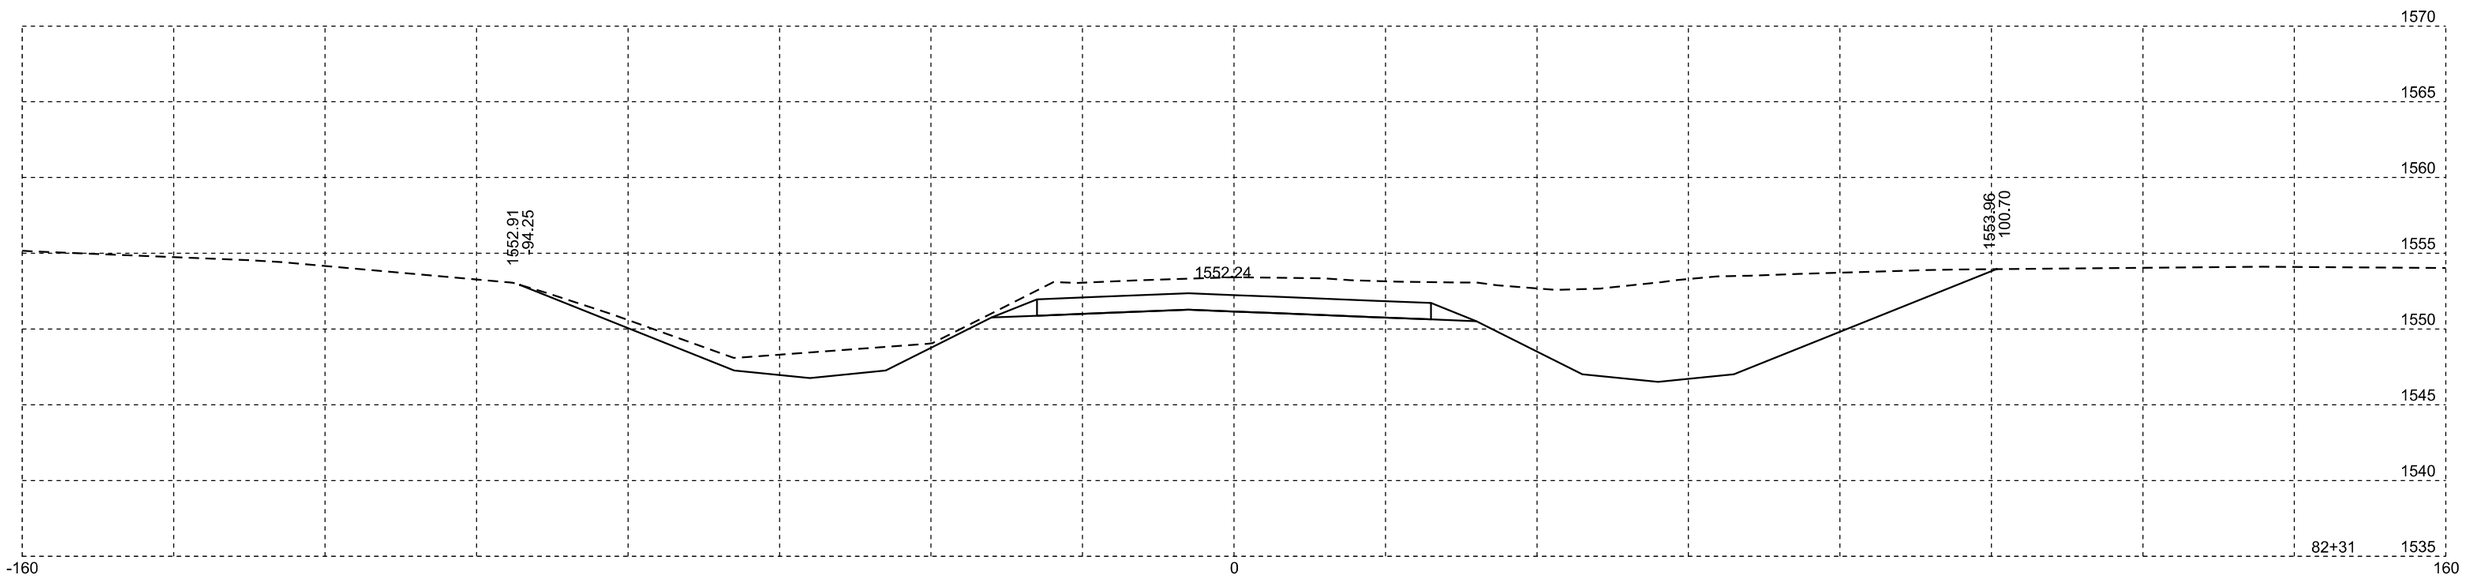

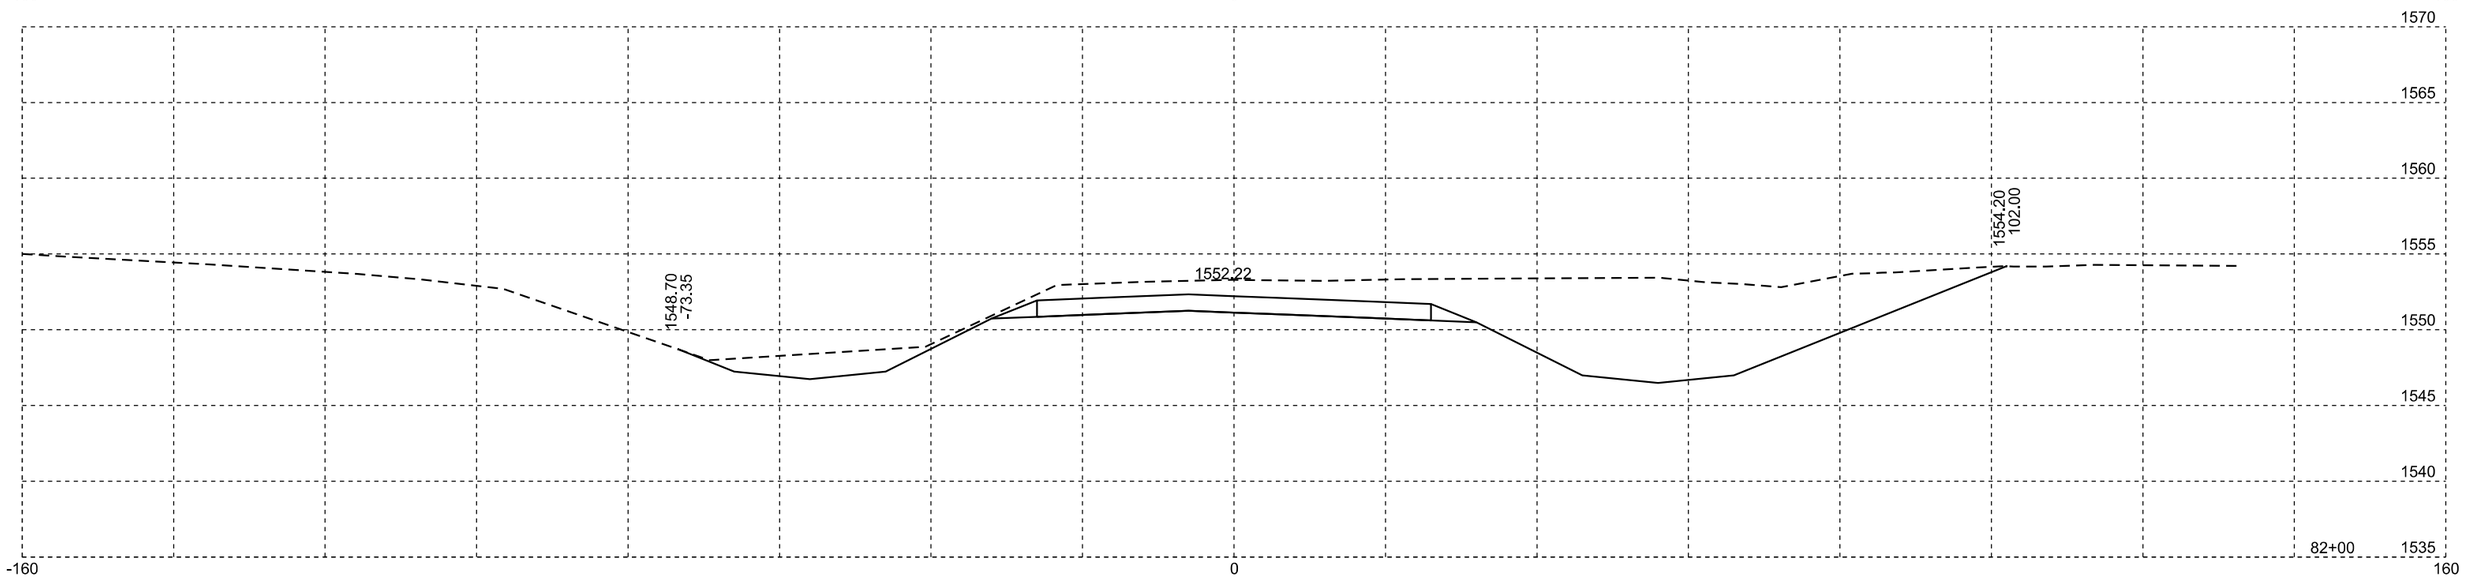

Plotting Date: 01/25/2016

STATE OF SOUTH DAKOTA	PROJECT	SHEET NO.	TOTAL SHEETS
	P 0115(47)102	X36	X90

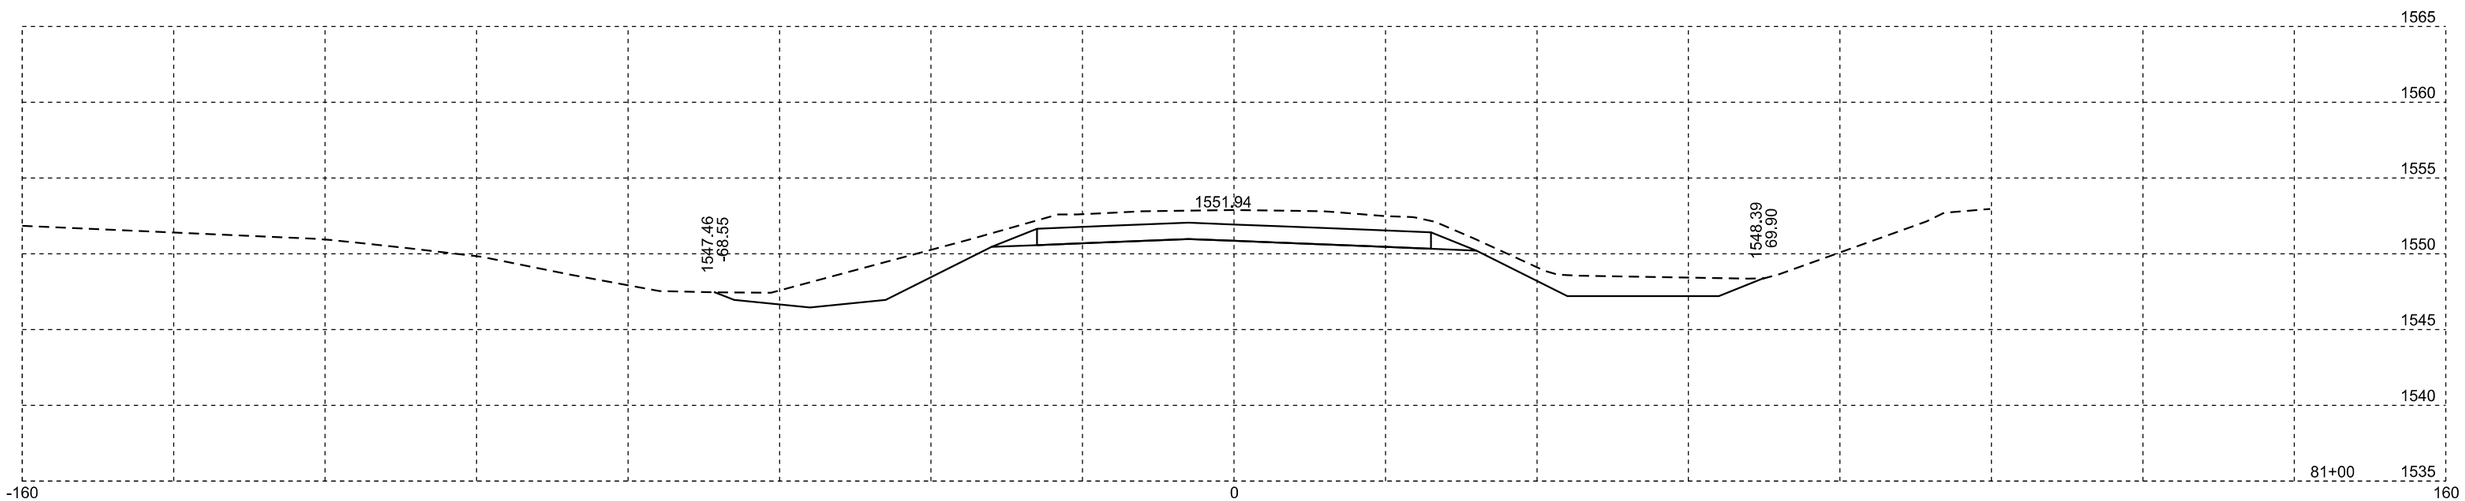

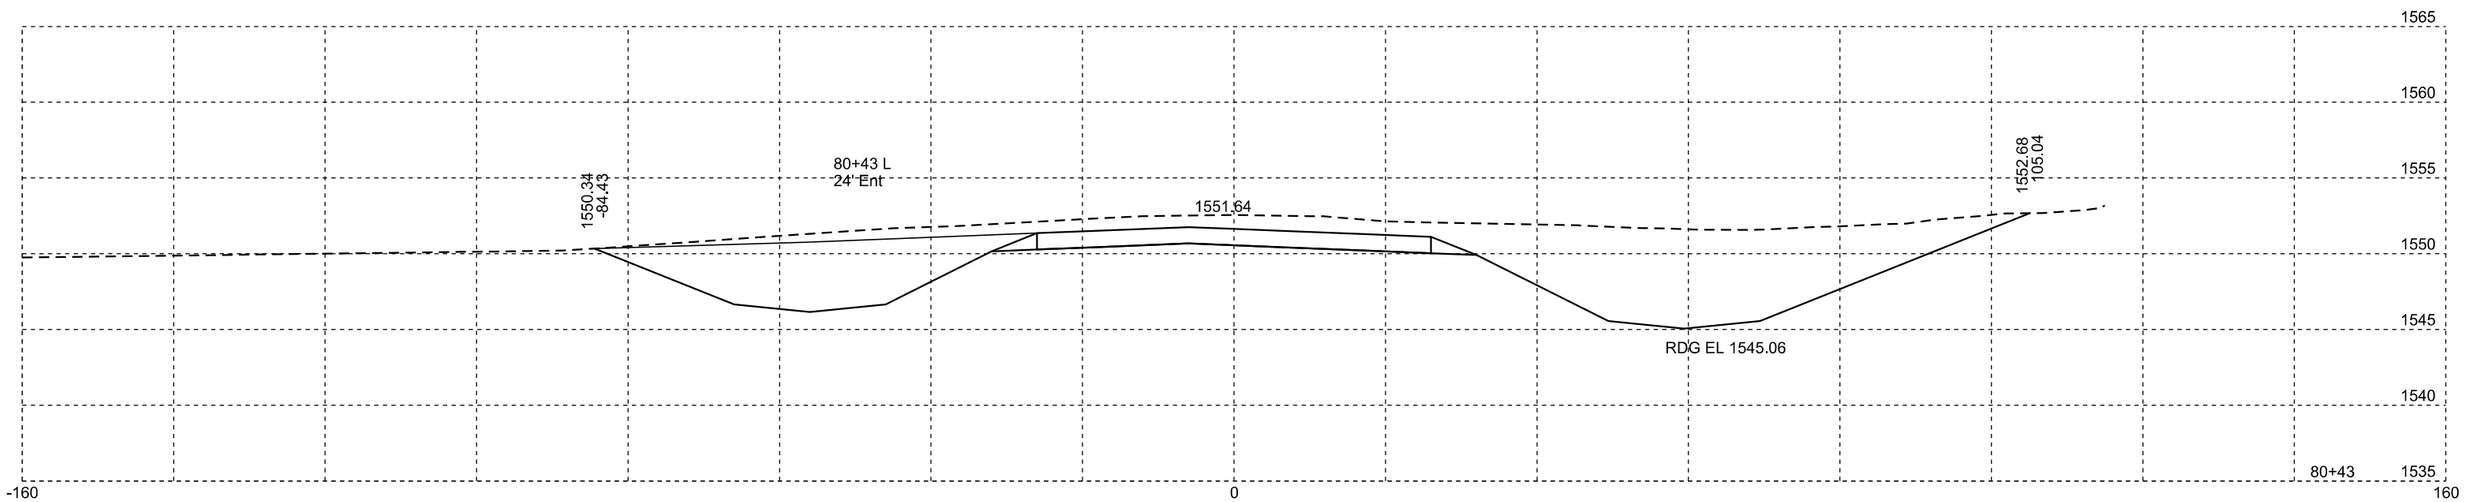

Plotting Date: 01/25/2016

STATE OF SOUTH DAKOTA	PROJECT	SHEET NO.	TOTAL SHEETS
	P 0115(47)102	X37	X90

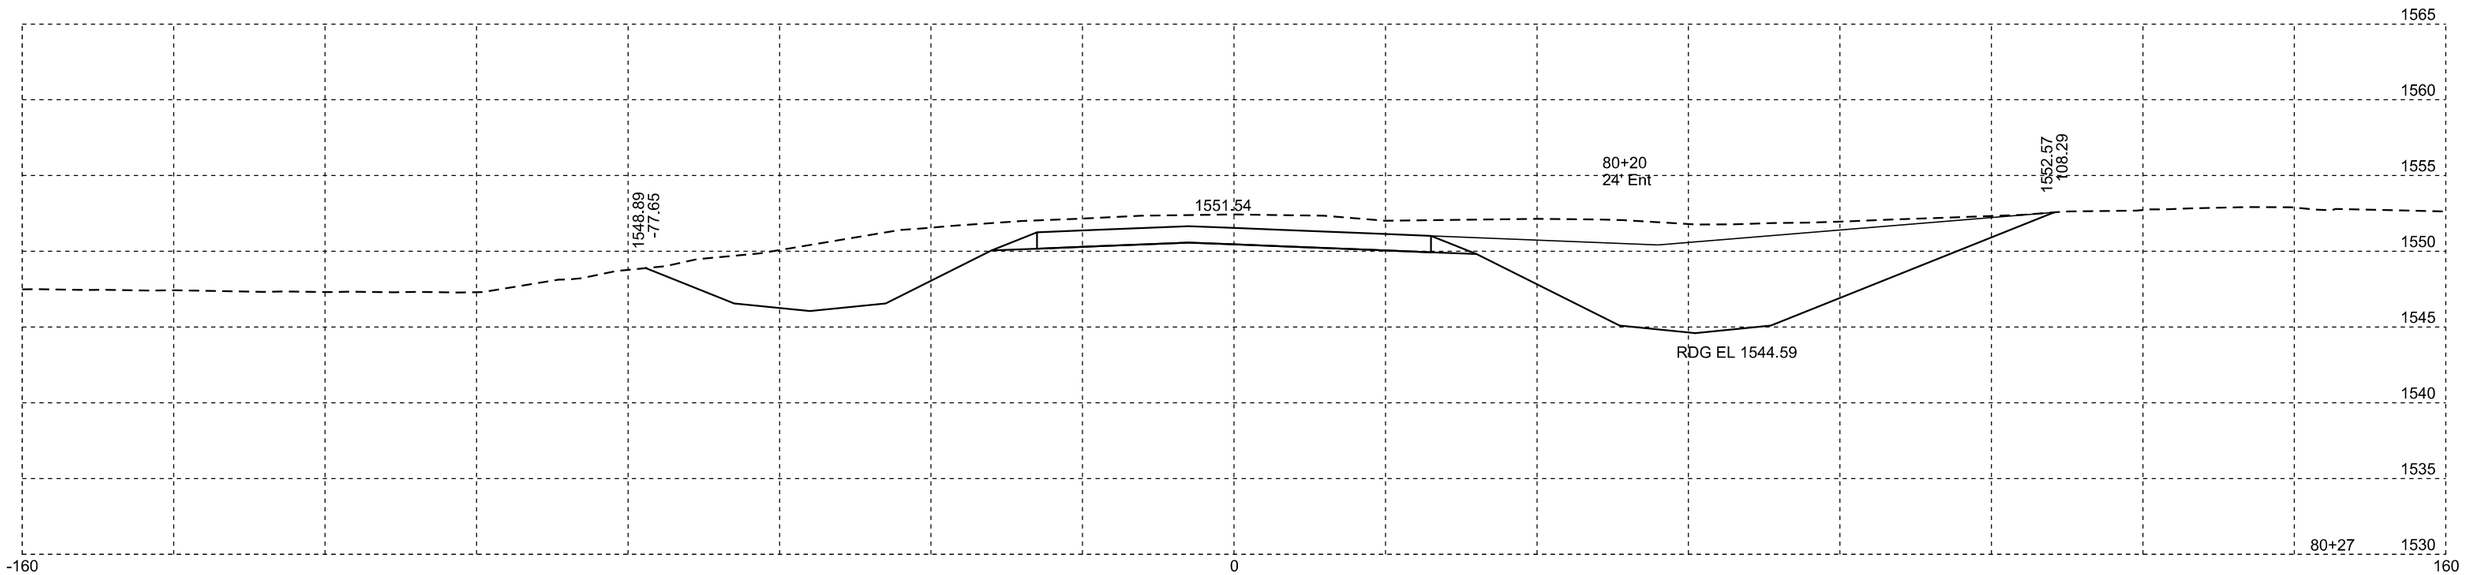

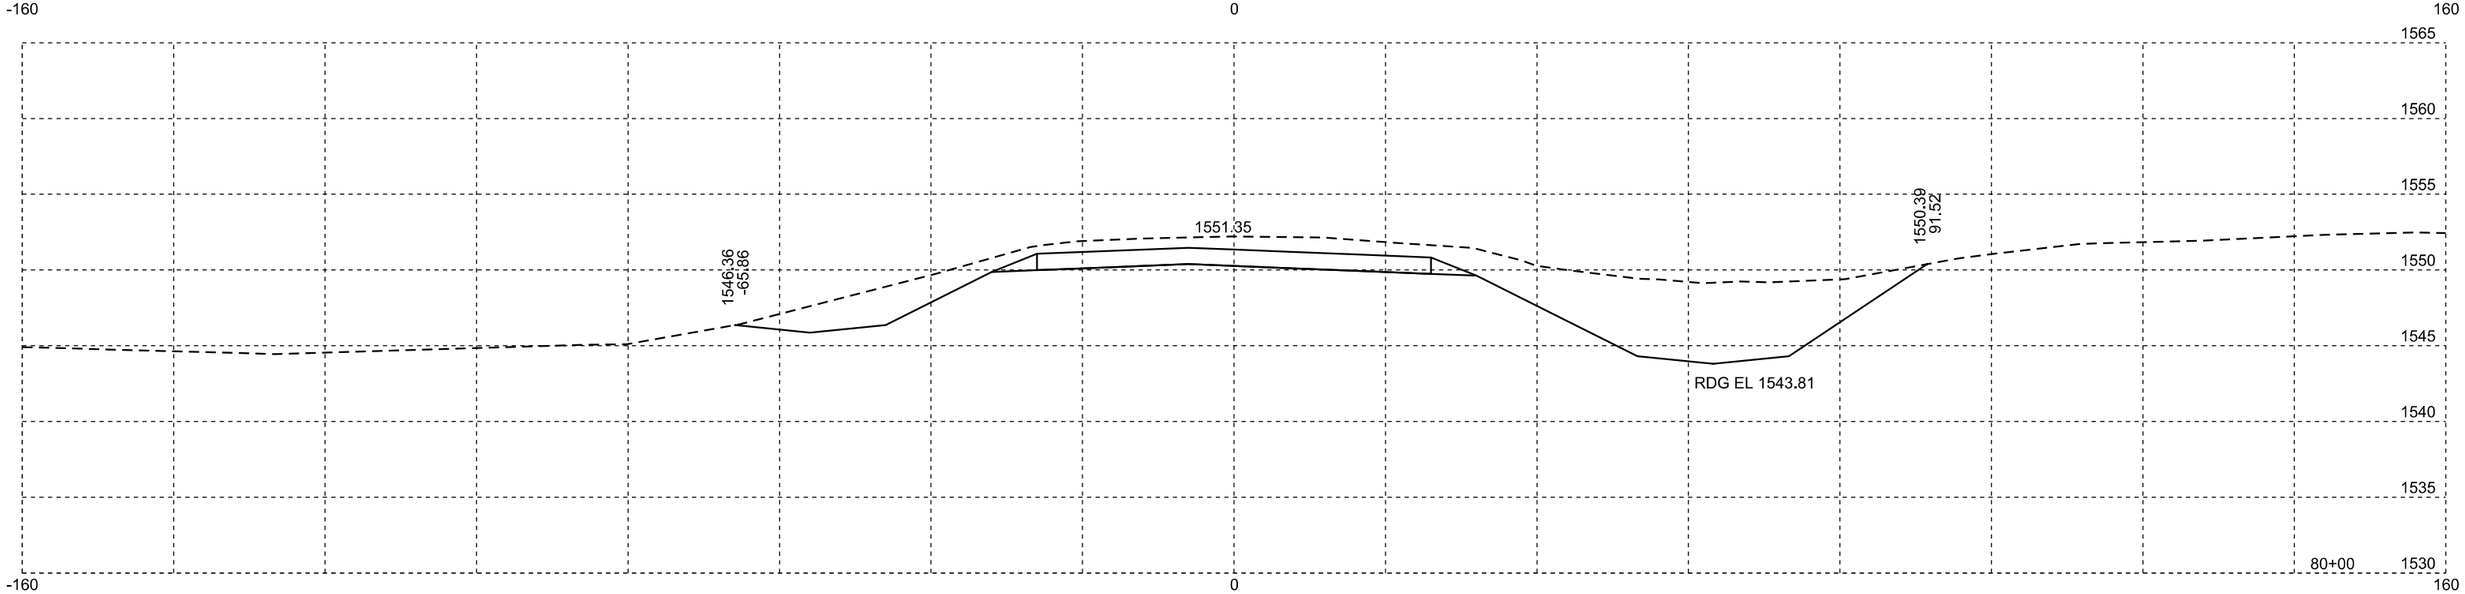

Plotting Date: 01/25/2016

STATE OF SOUTH DAKOTA	PROJECT	SHEET NO.	TOTAL SHEETS
	P 0115(47)102	X38	X90

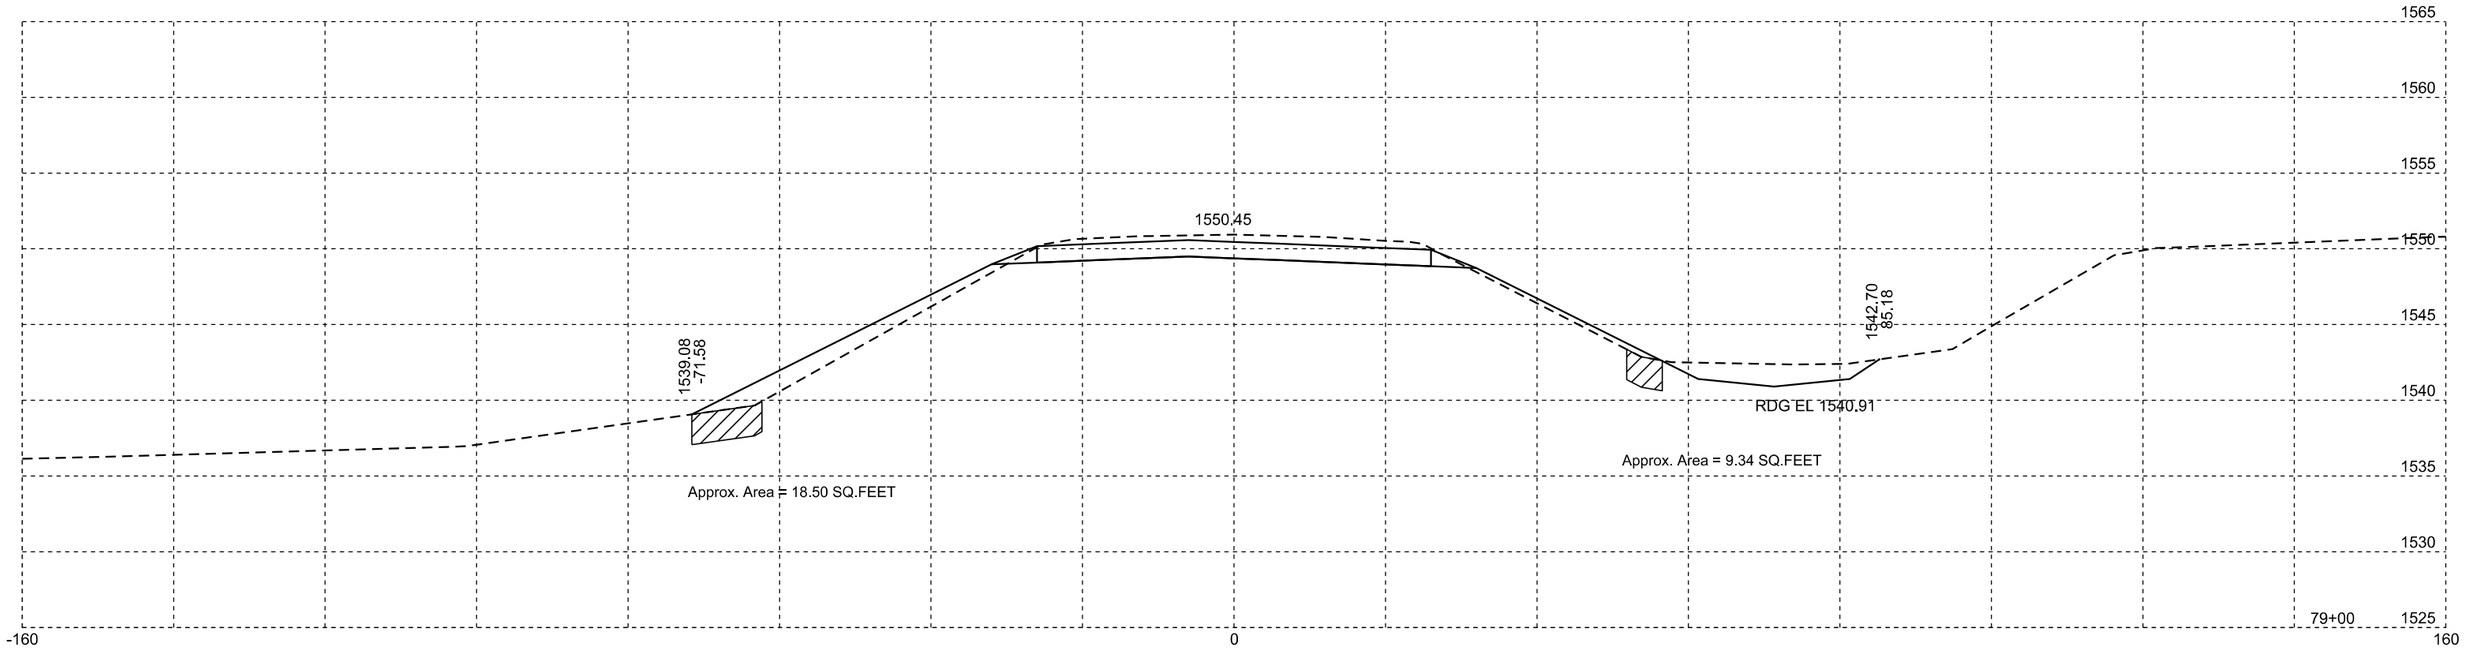

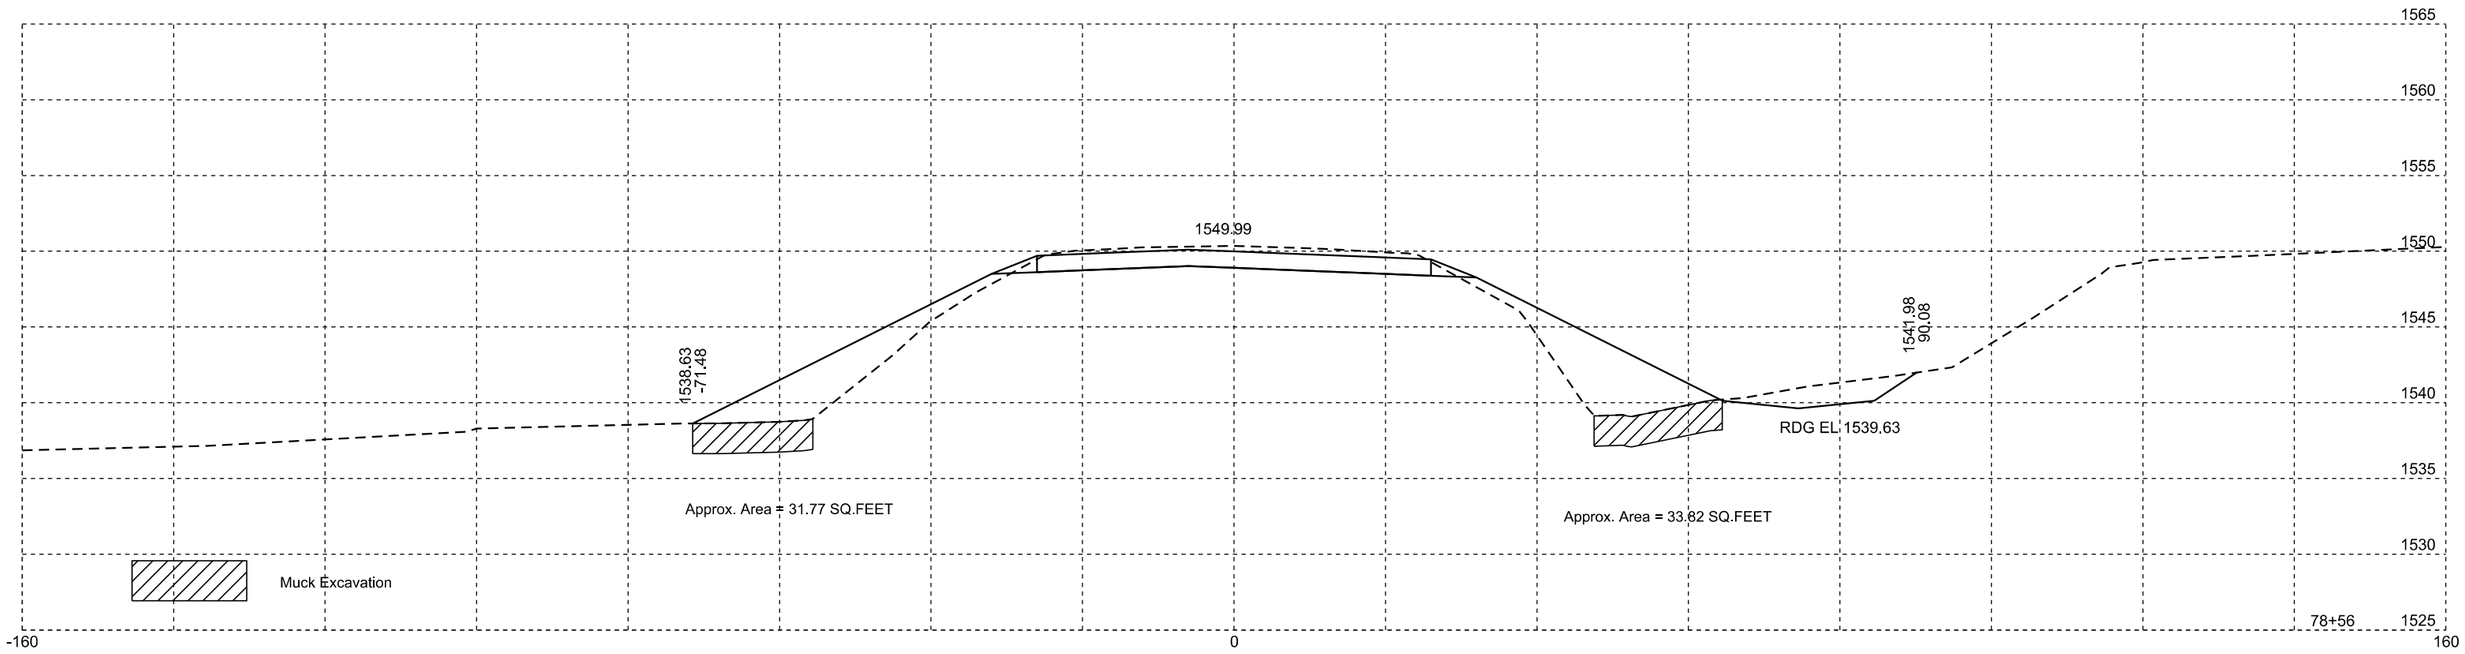

Plotting Date: 01/25/2016

STATE OF SOUTH DAKOTA	PROJECT	SHEET NO.	TOTAL SHEETS
	P 0115(47)102	X39	X90

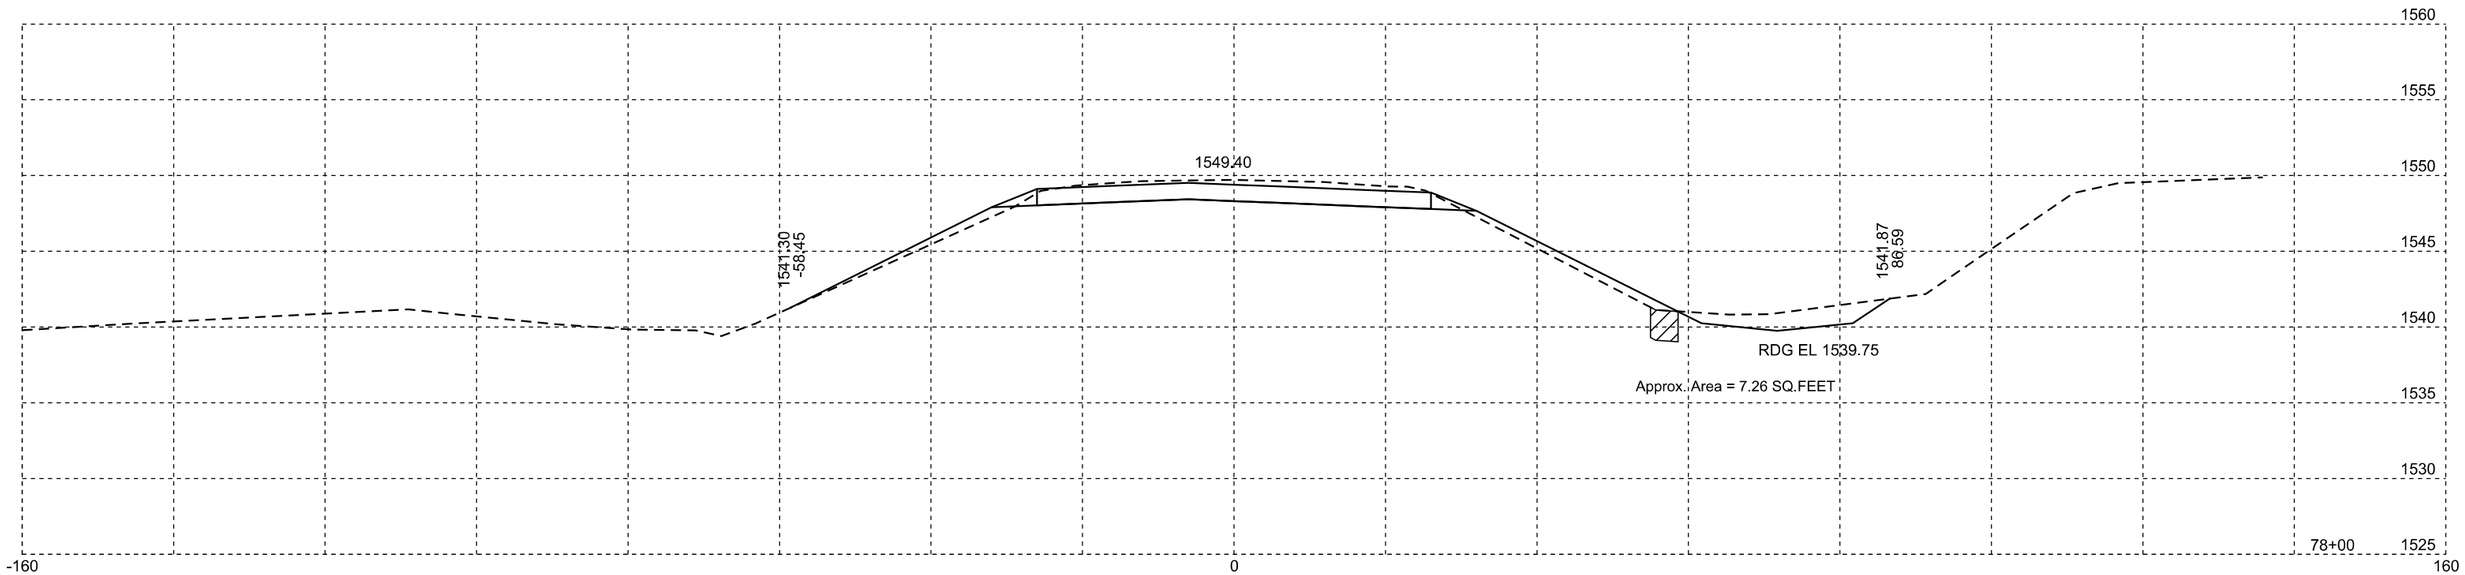

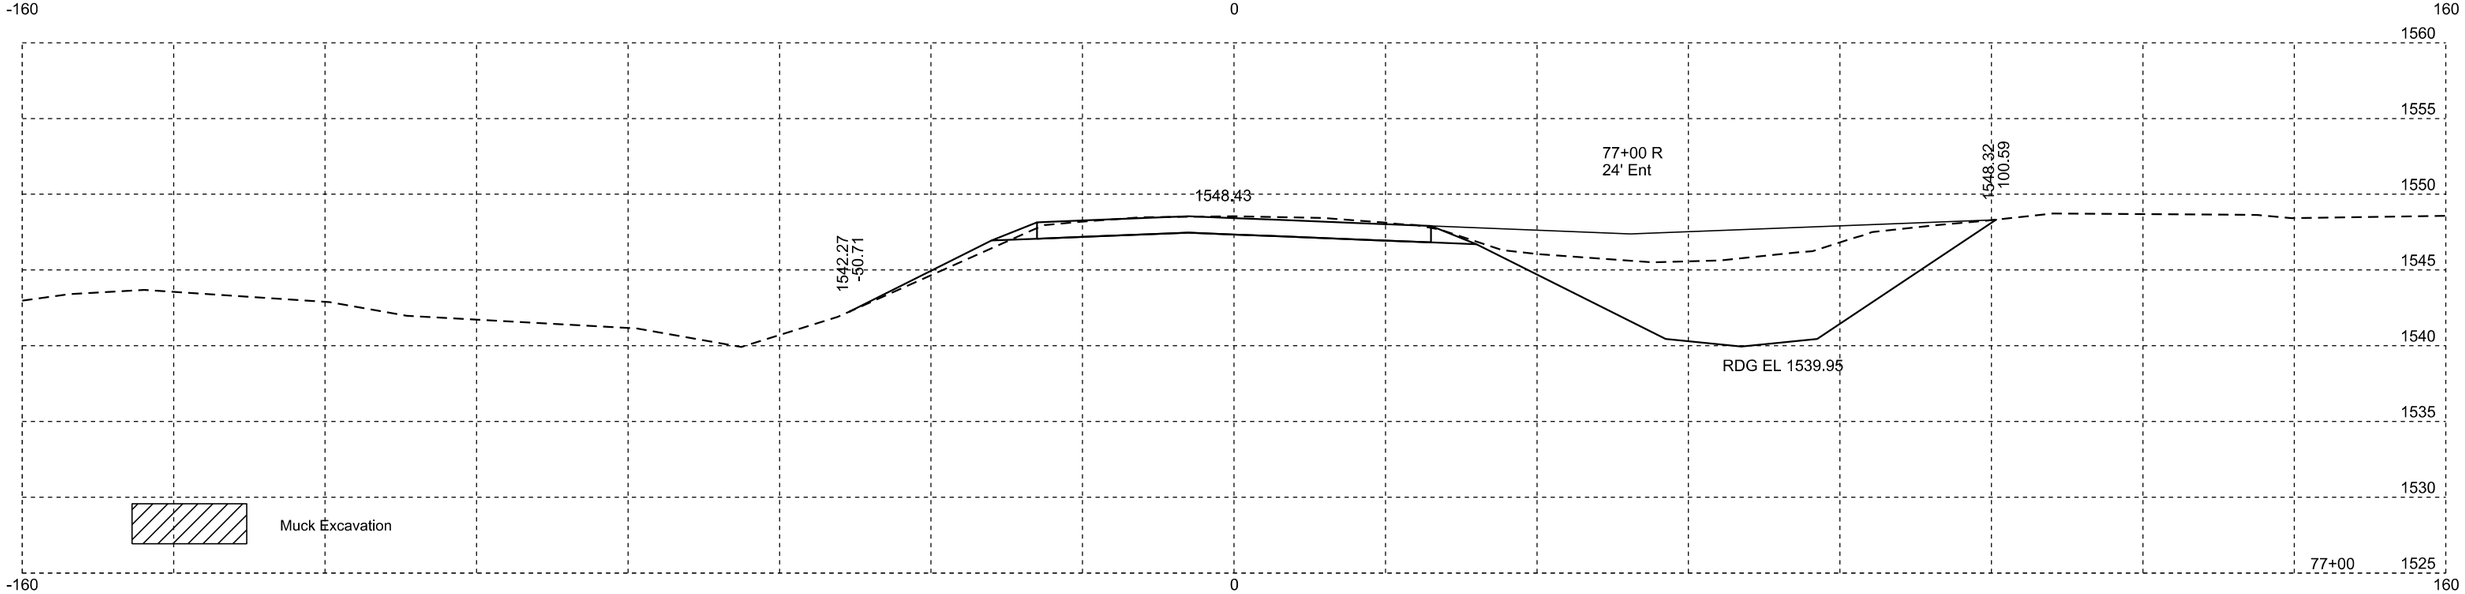

Plotting Date: 01/25/2016

STATE OF SOUTH DAKOTA	PROJECT	SHEET NO.	TOTAL SHEETS
	P 0115(47)102	X40	X90

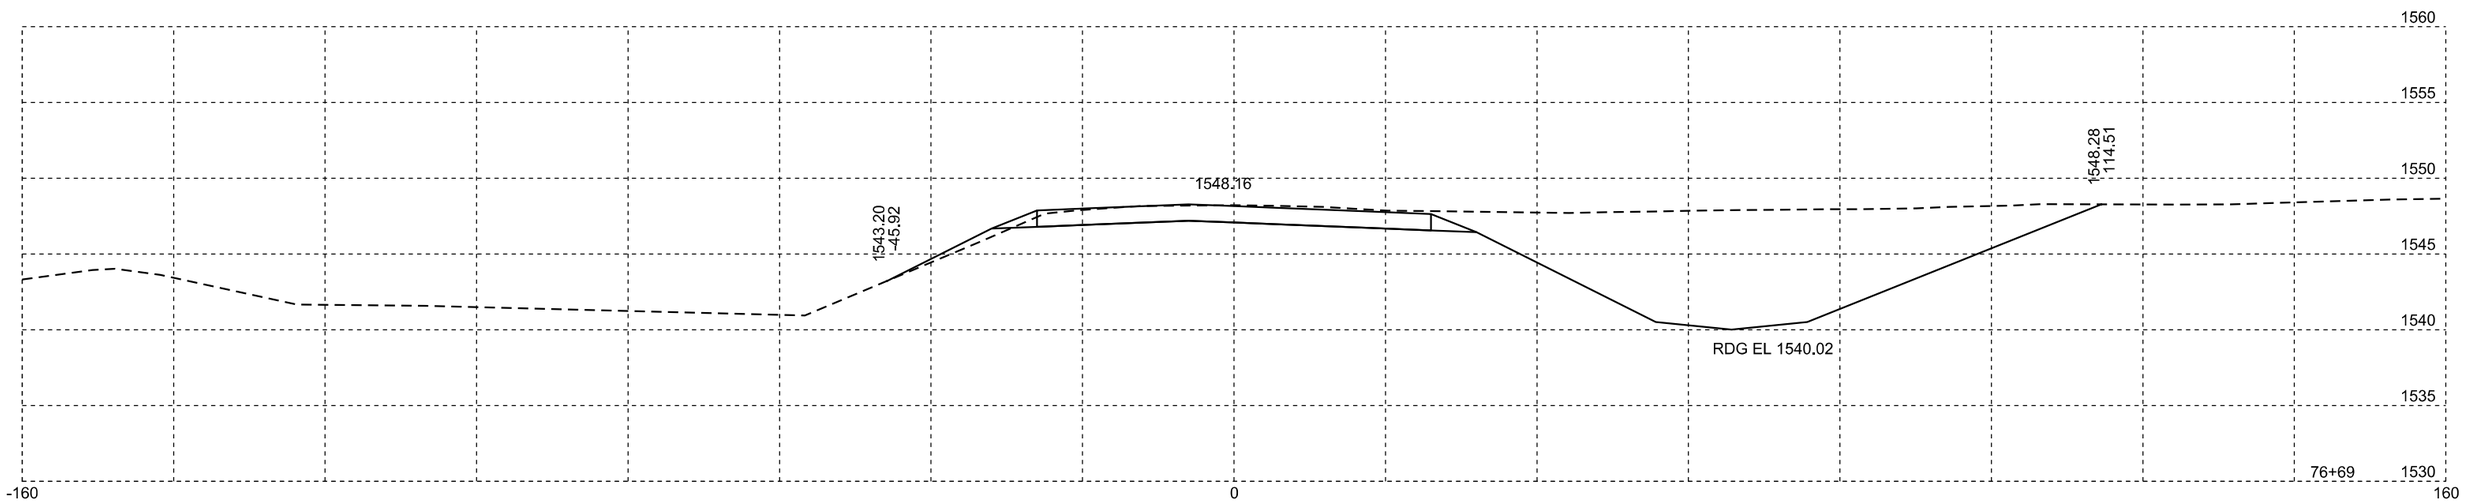

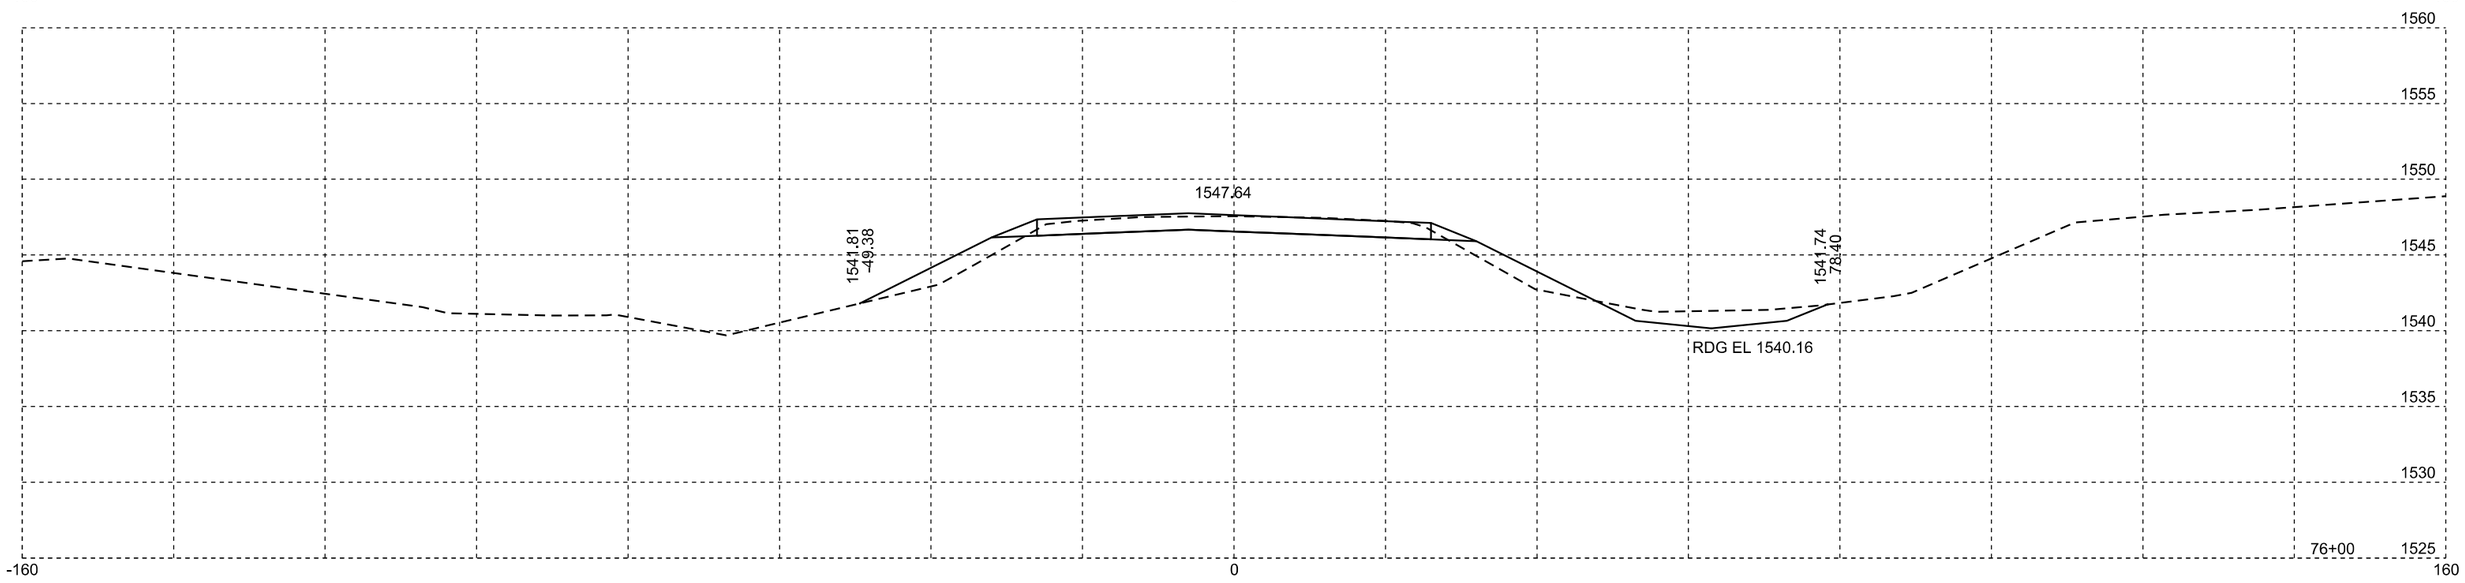

Plotting Date: 01/25/2016

STATE OF SOUTH DAKOTA	PROJECT	SHEET NO.	TOTAL SHEETS
	P 0115(47)102	X41	X90

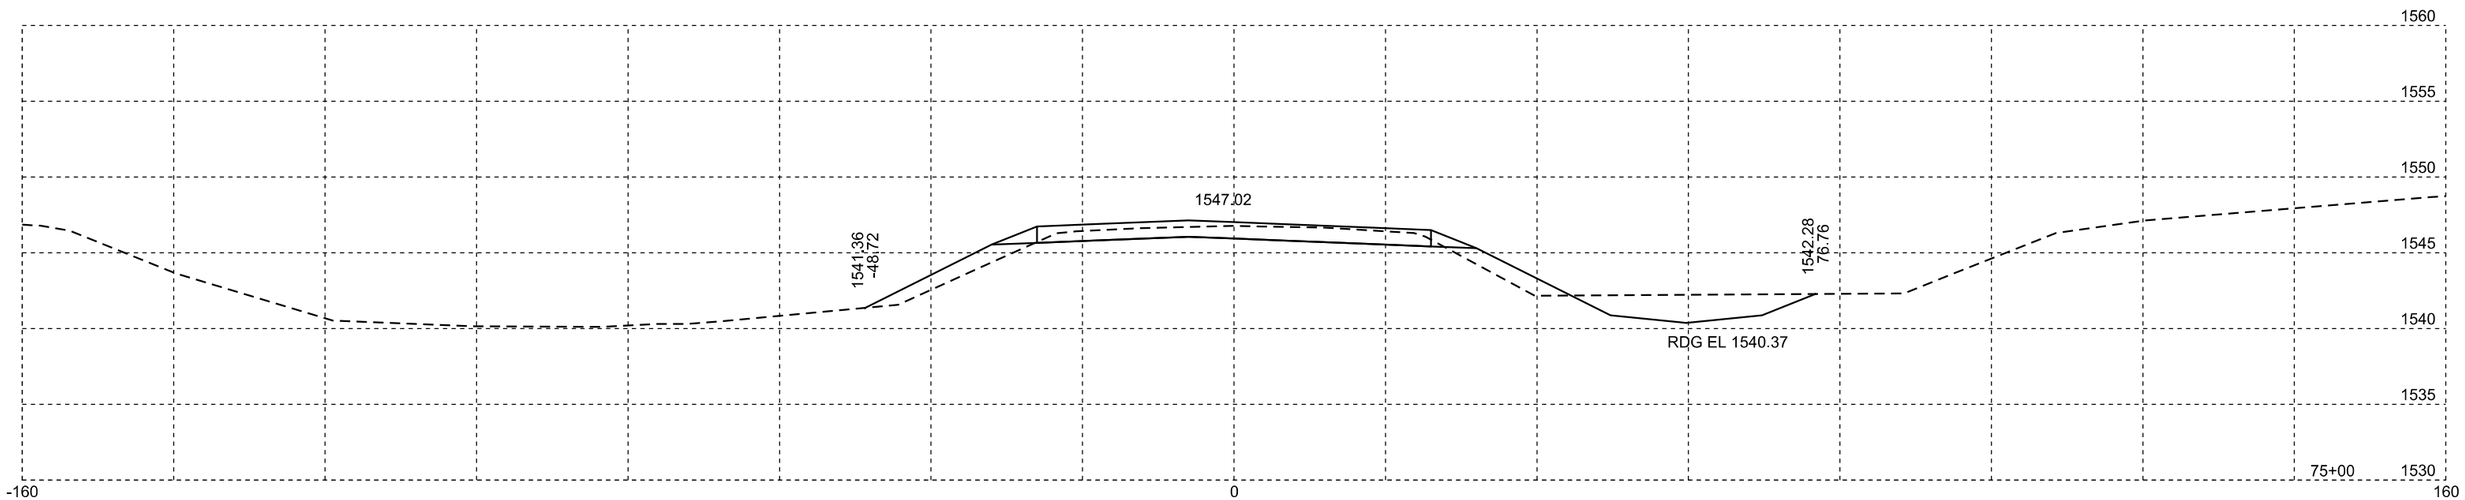

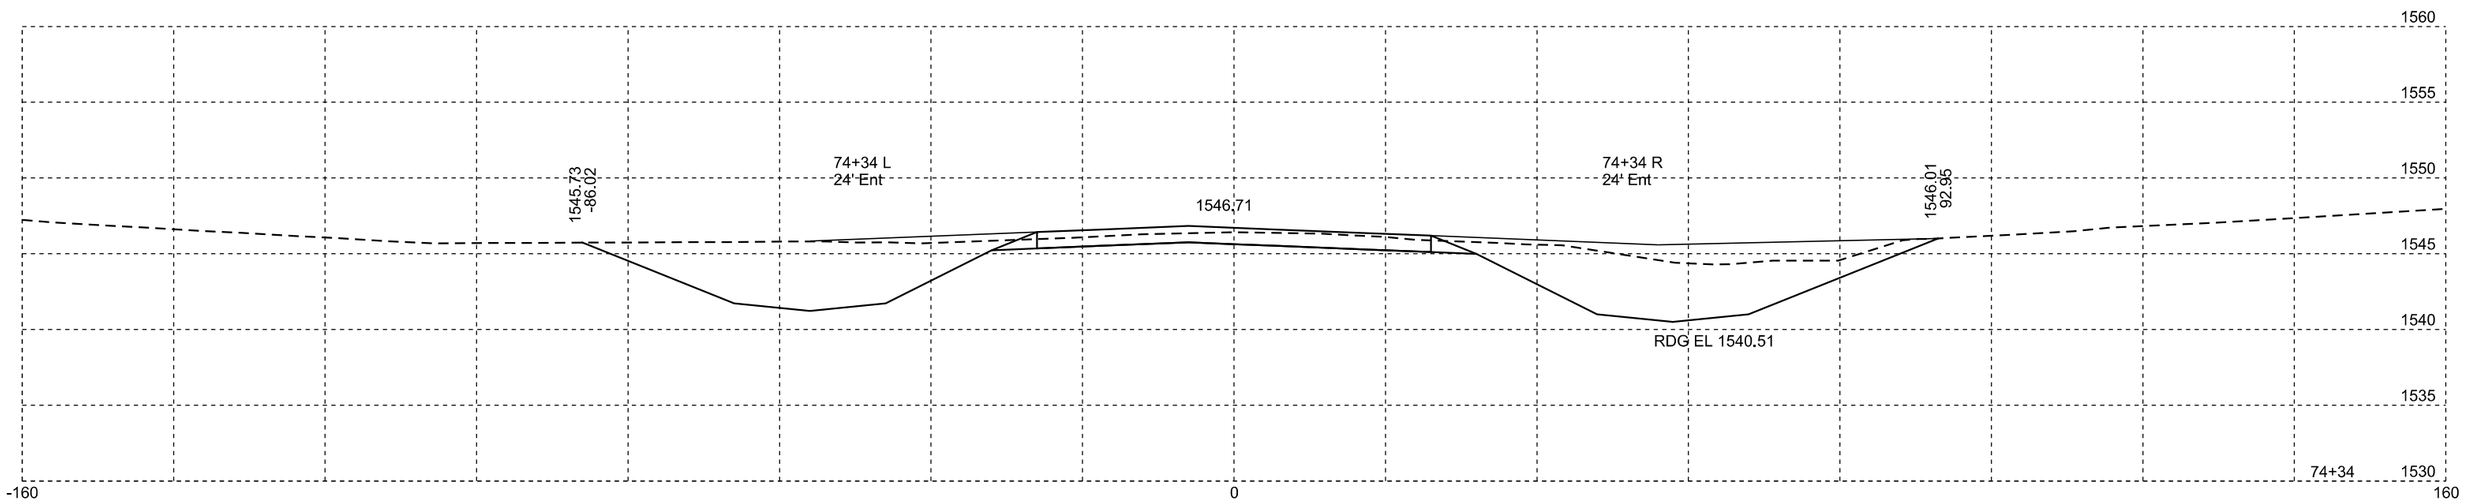

Plotting Date: 01/25/2016

STATE OF SOUTH DAKOTA	PROJECT	SHEET NO.	TOTAL SHEETS
	P 0115(47)102	X42	X90

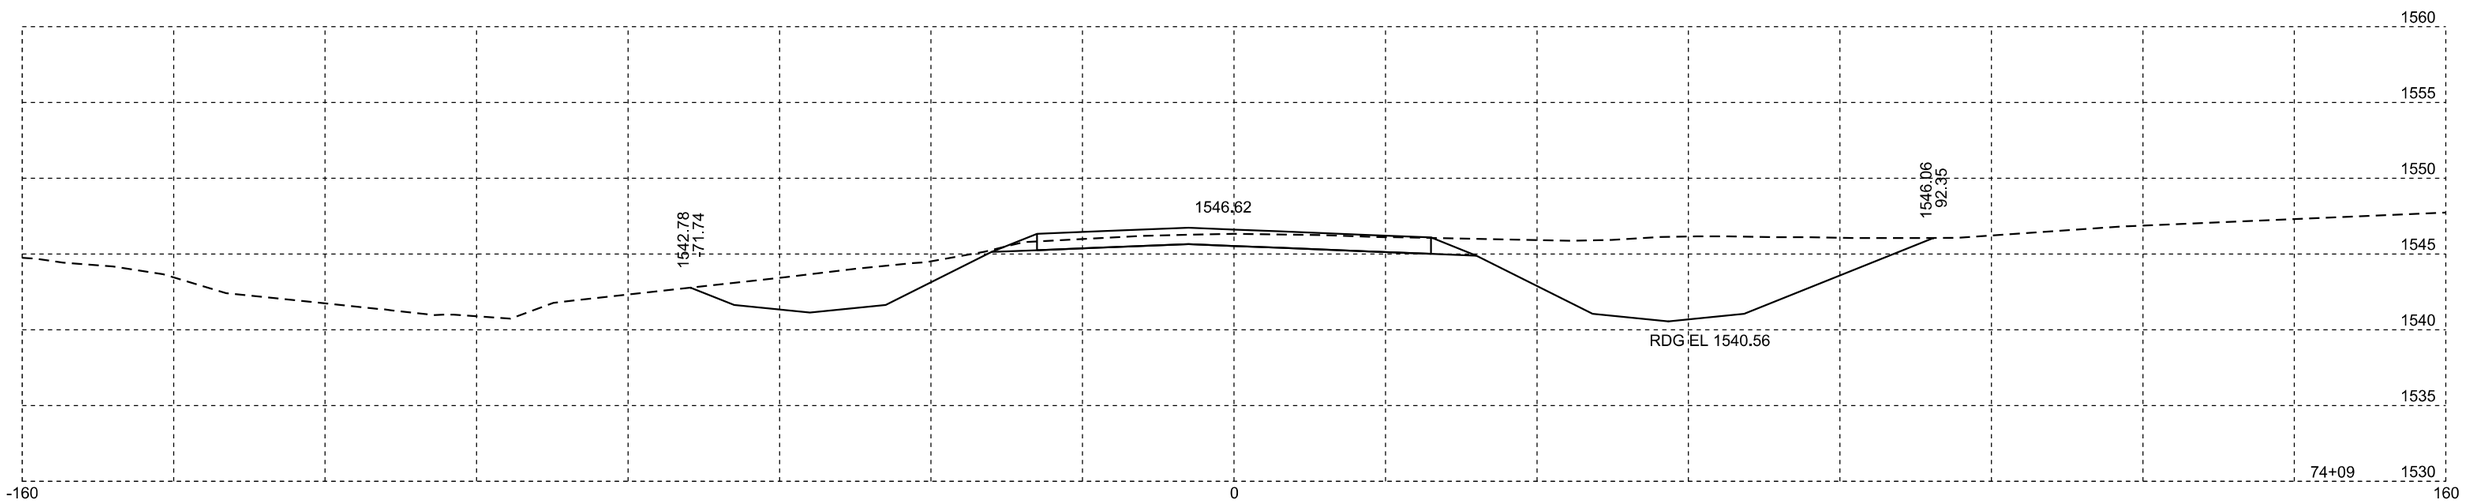

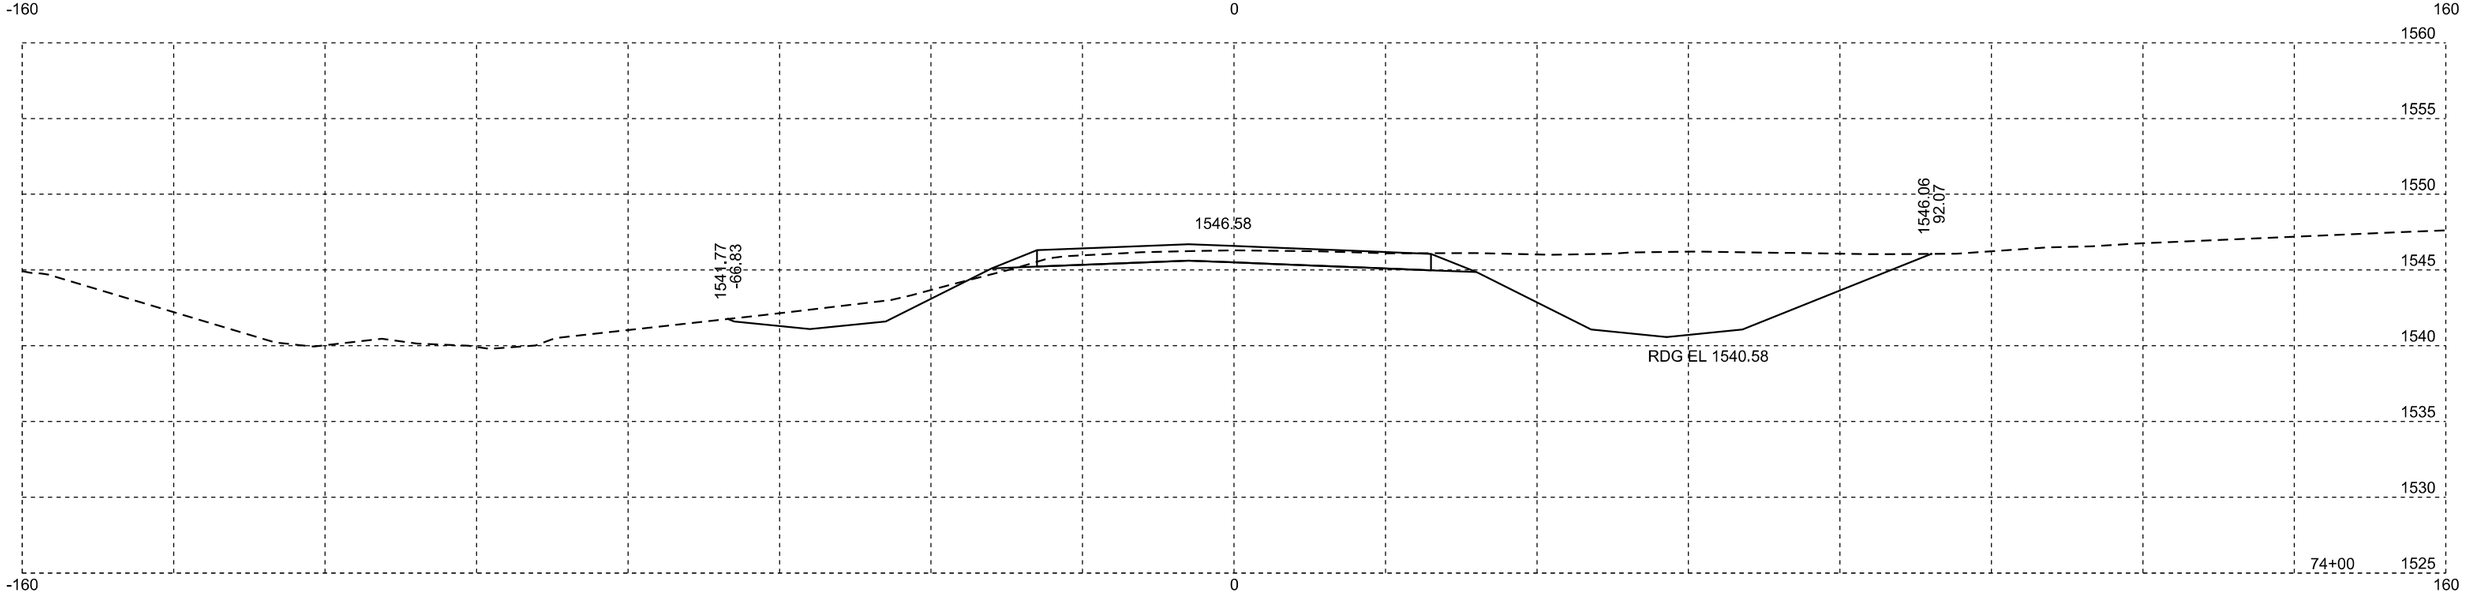

Plotting Date: 01/25/2016

STATE OF SOUTH DAKOTA	PROJECT	SHEET NO.	TOTAL SHEETS
	P 0115(47)102	X43	X90

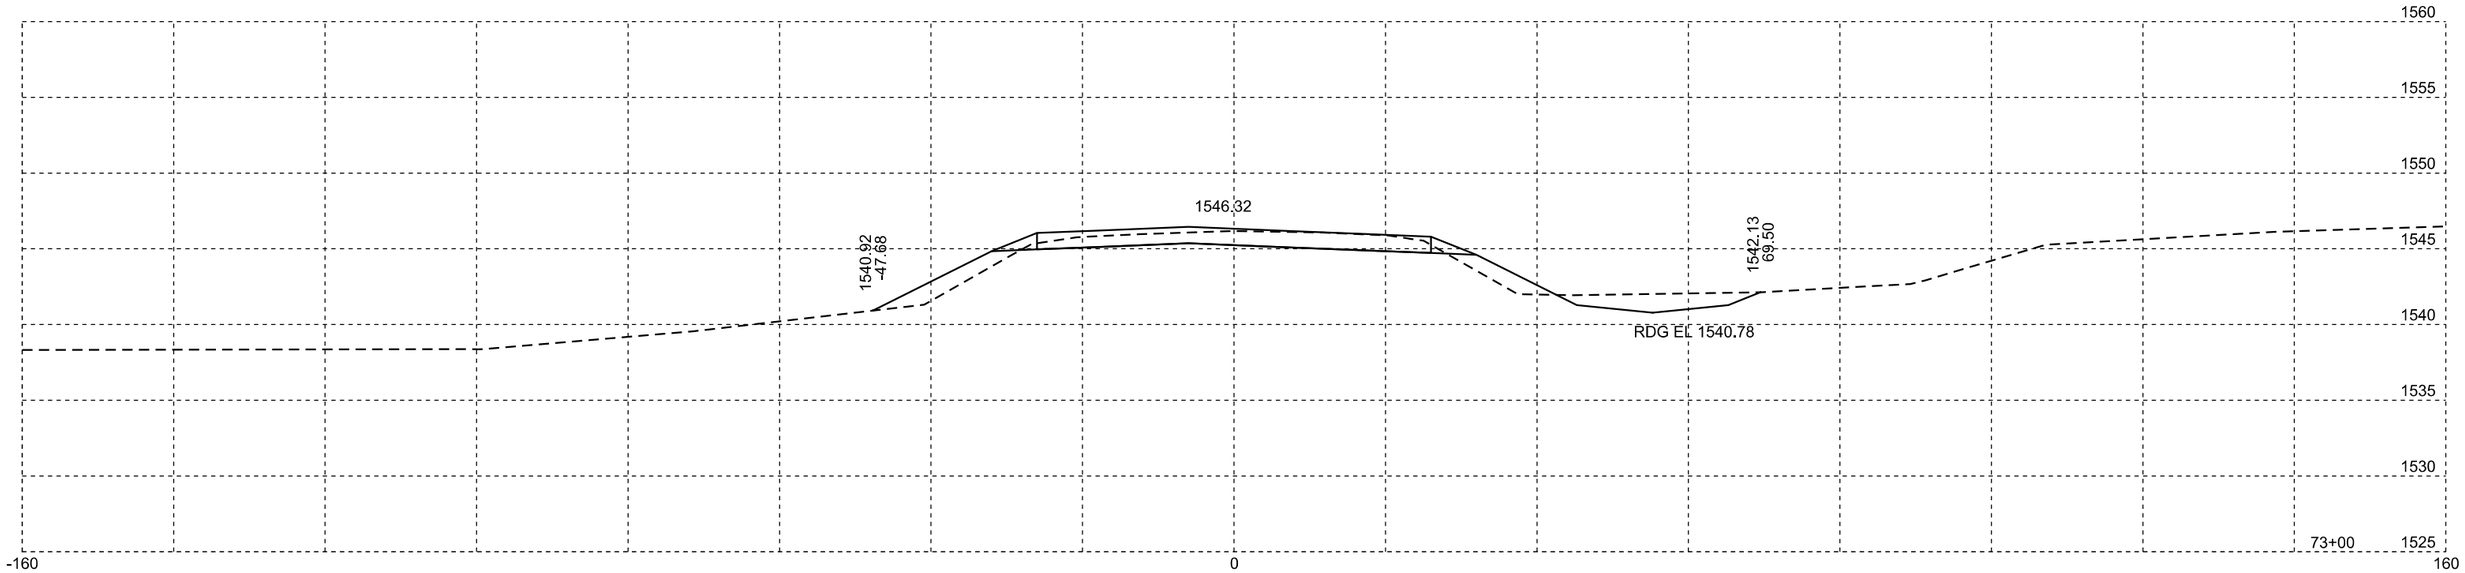

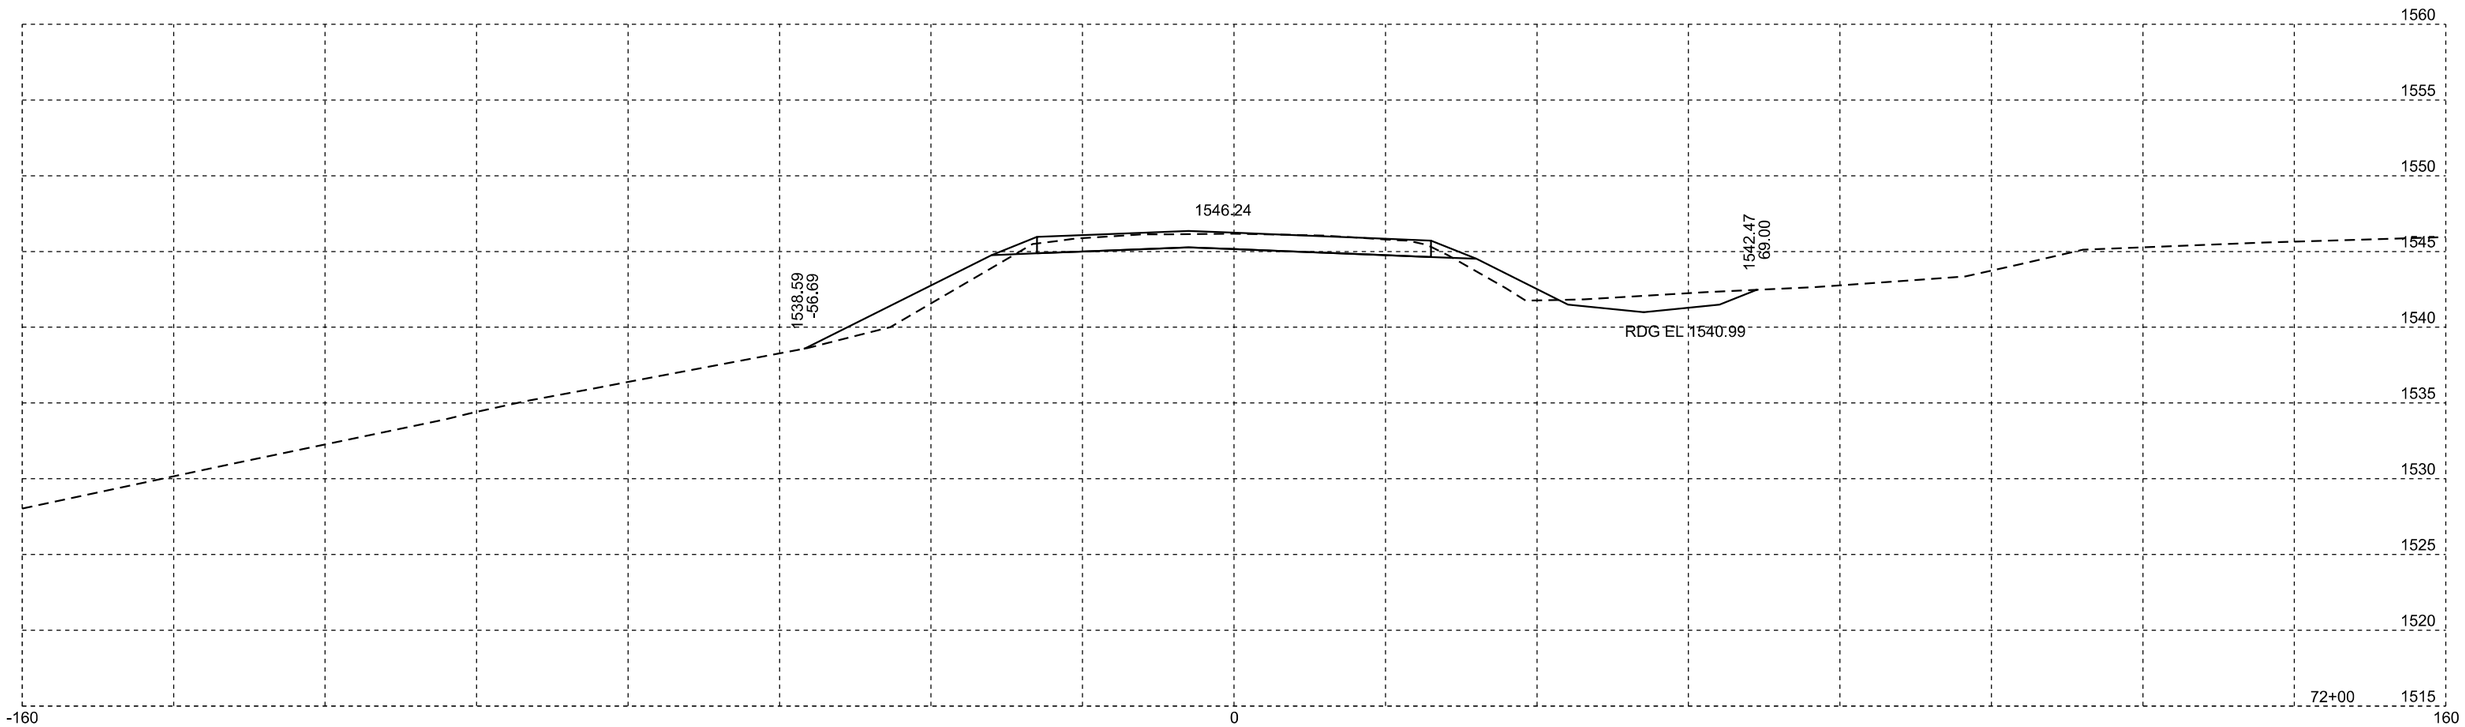

Plotting Date: 01/25/2016

STATE OF SOUTH DAKOTA	PROJECT	SHEET NO.	TOTAL SHEETS
	P 0115(47)102	X44	X90

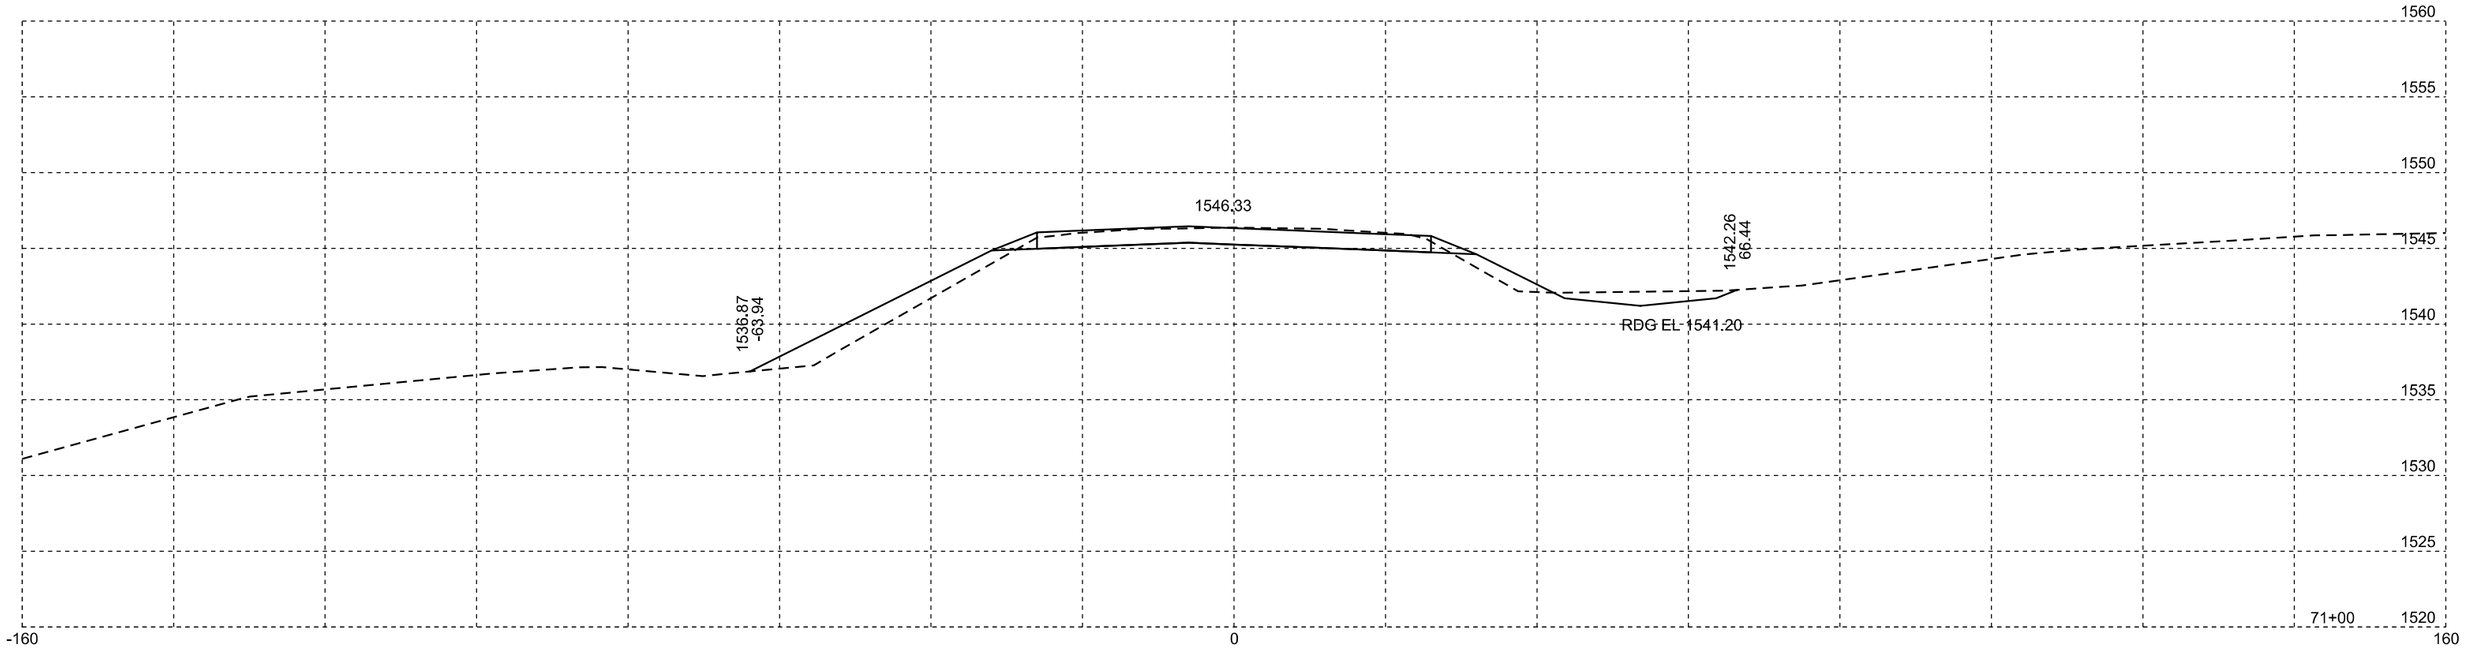

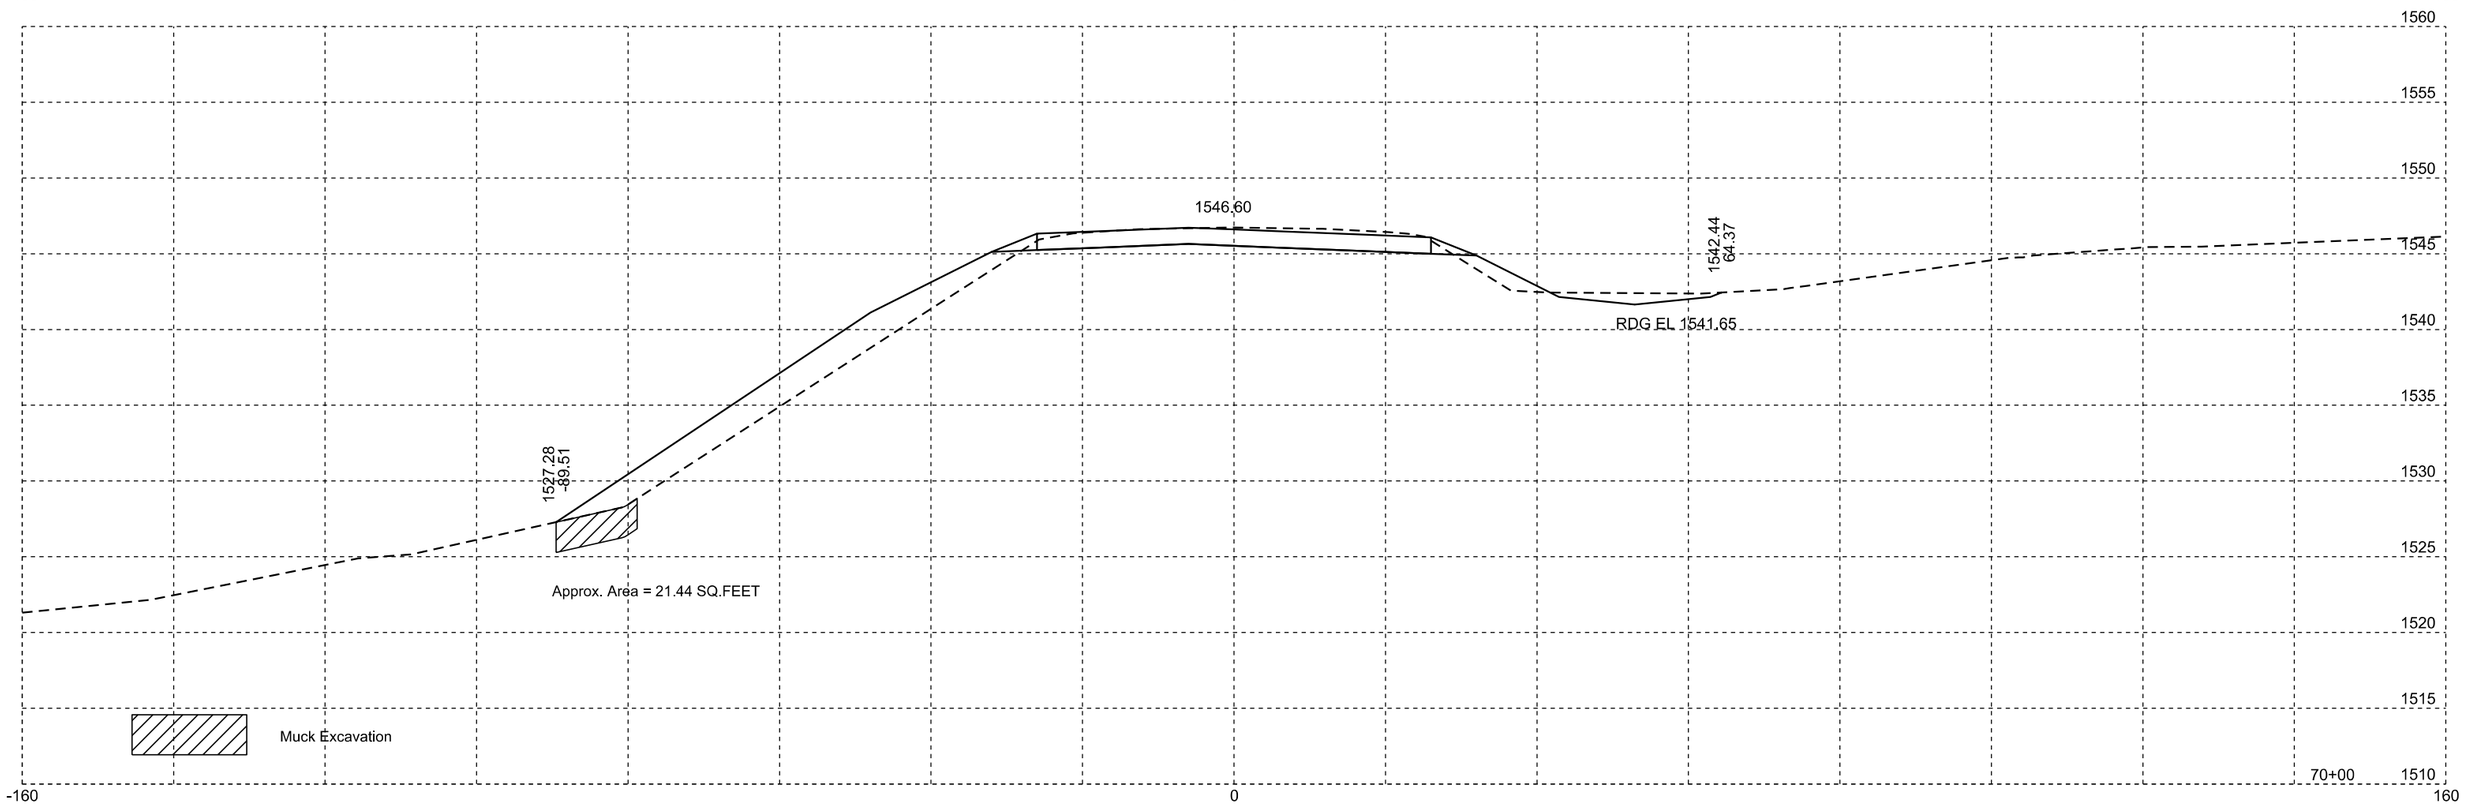

Plotting Date: 01/25/2016

STATE OF SOUTH DAKOTA	PROJECT	SHEET NO.	TOTAL SHEETS
	P 0115(47)102	X45	X90

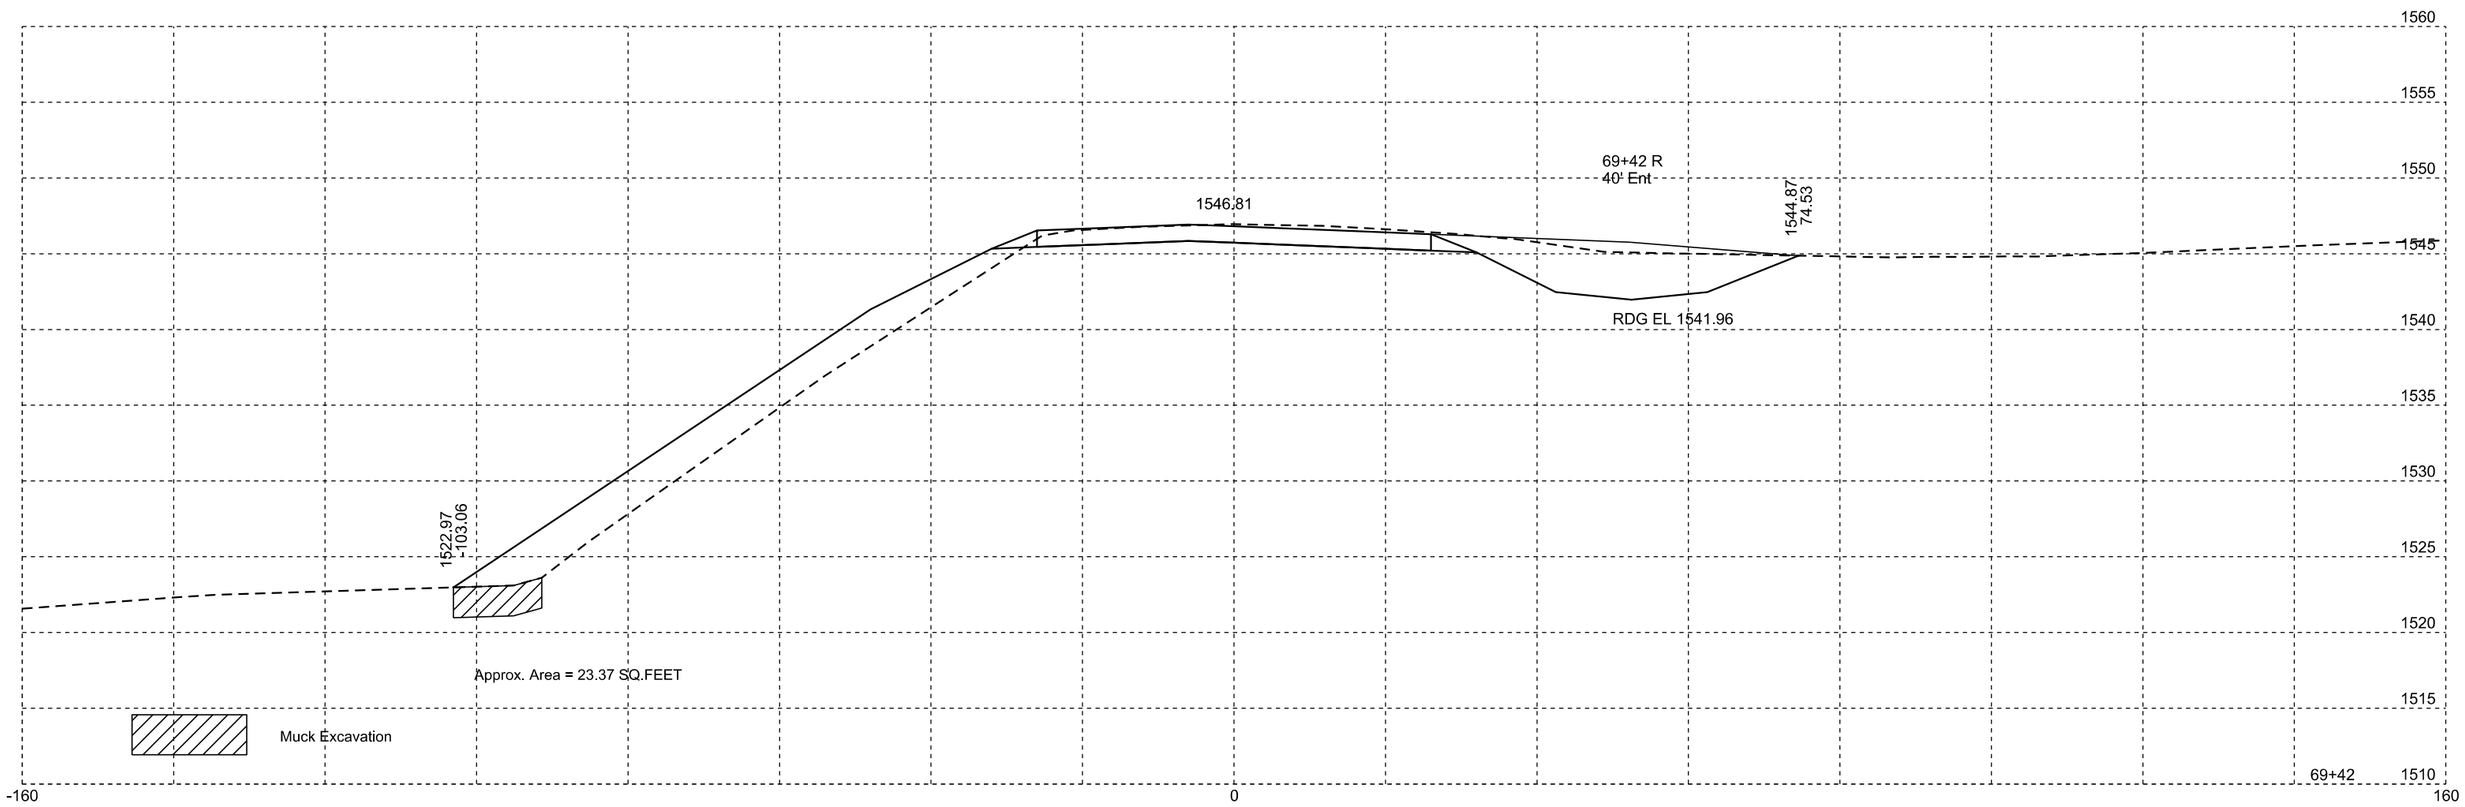

Plotting Date: 01/25/2016

STATE OF SOUTH DAKOTA	PROJECT	SHEET NO.	TOTAL SHEETS
	P 0115(47)102	X46	X90

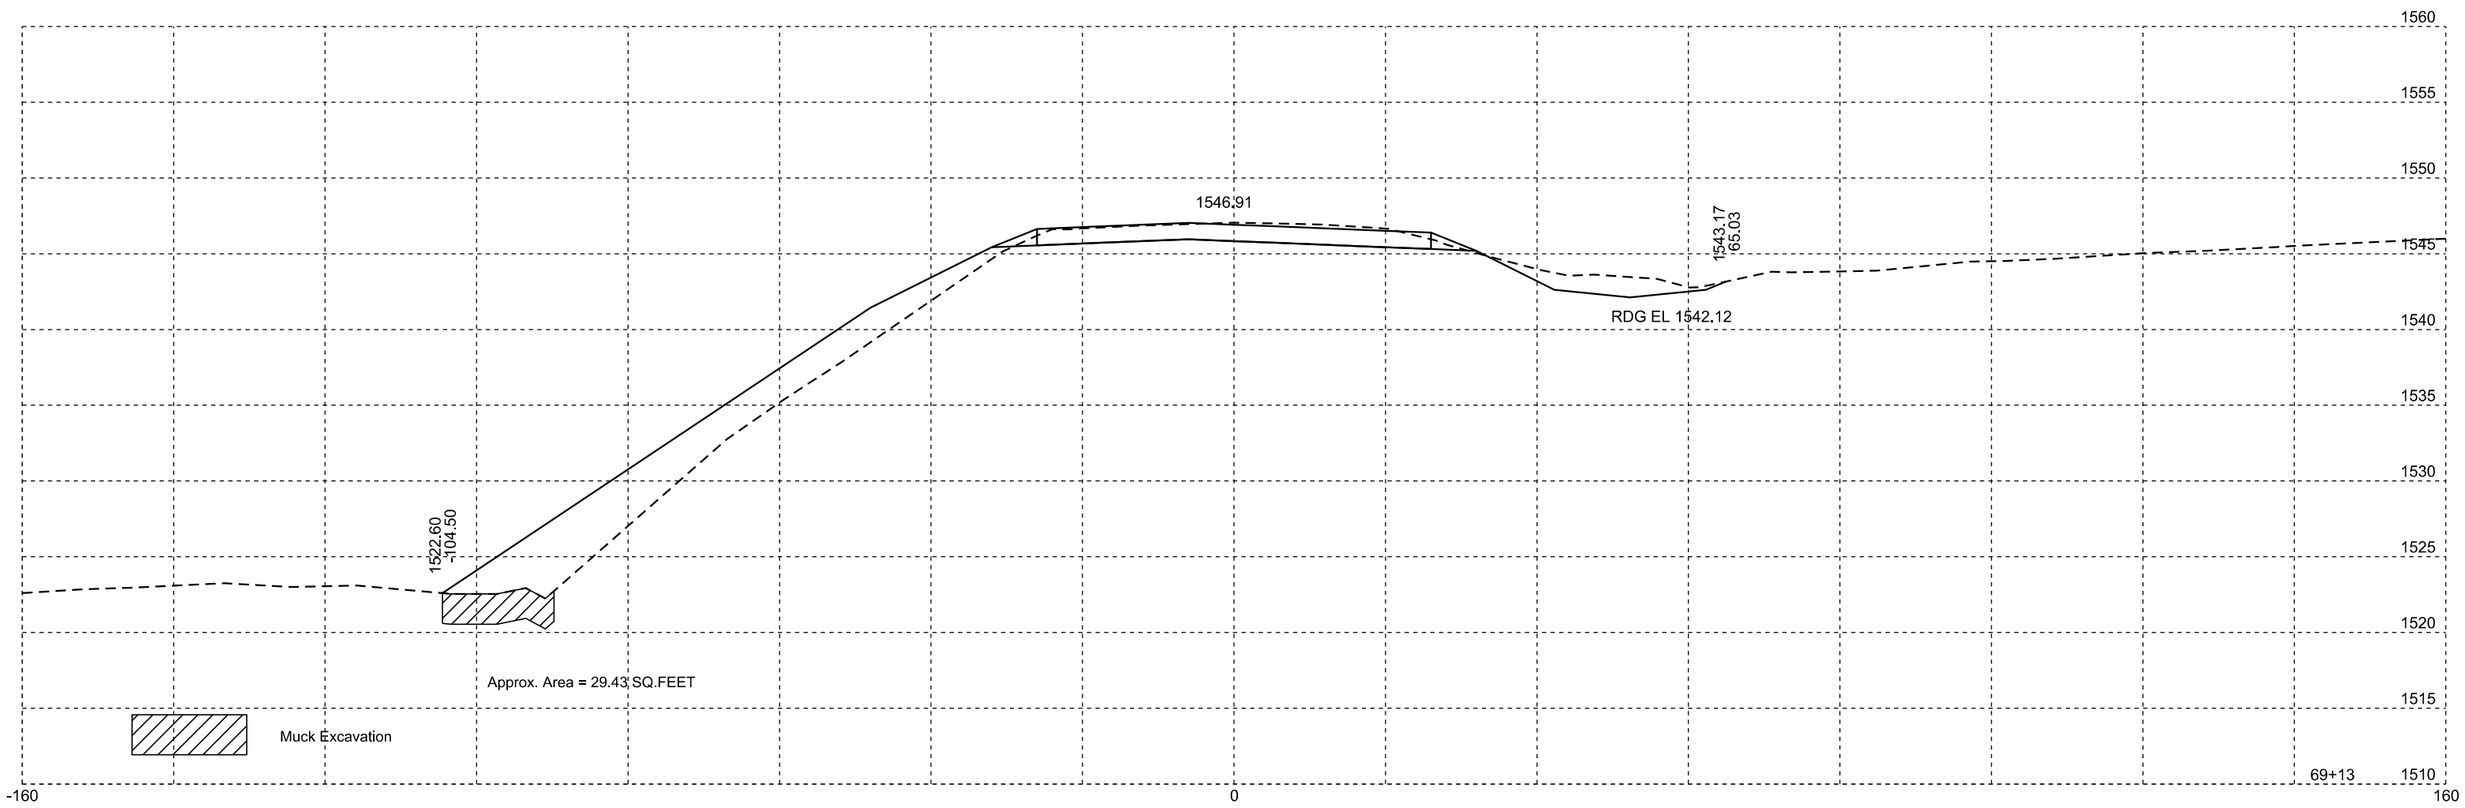

Plotting Date: 01/25/2016

STATE OF SOUTH DAKOTA	PROJECT	SHEET NO.	TOTAL SHEETS
	P 0115(47)102	X47	X90

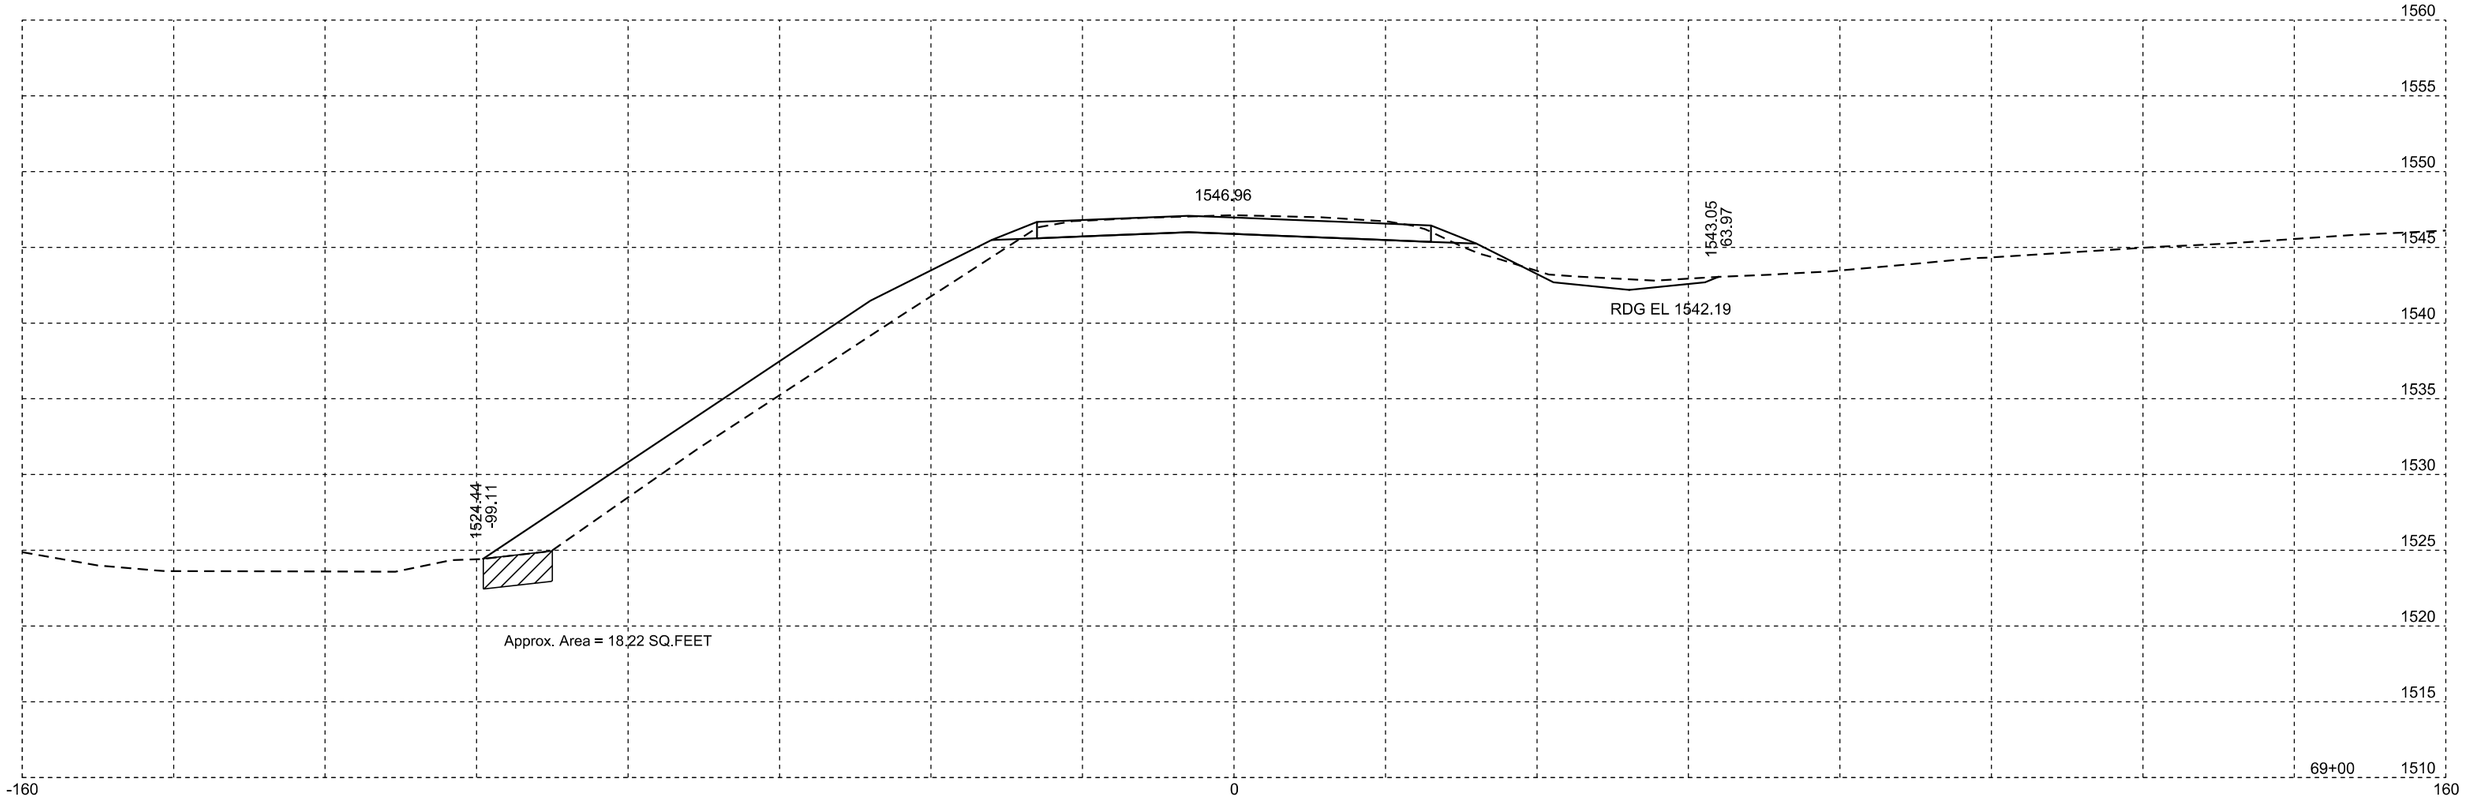

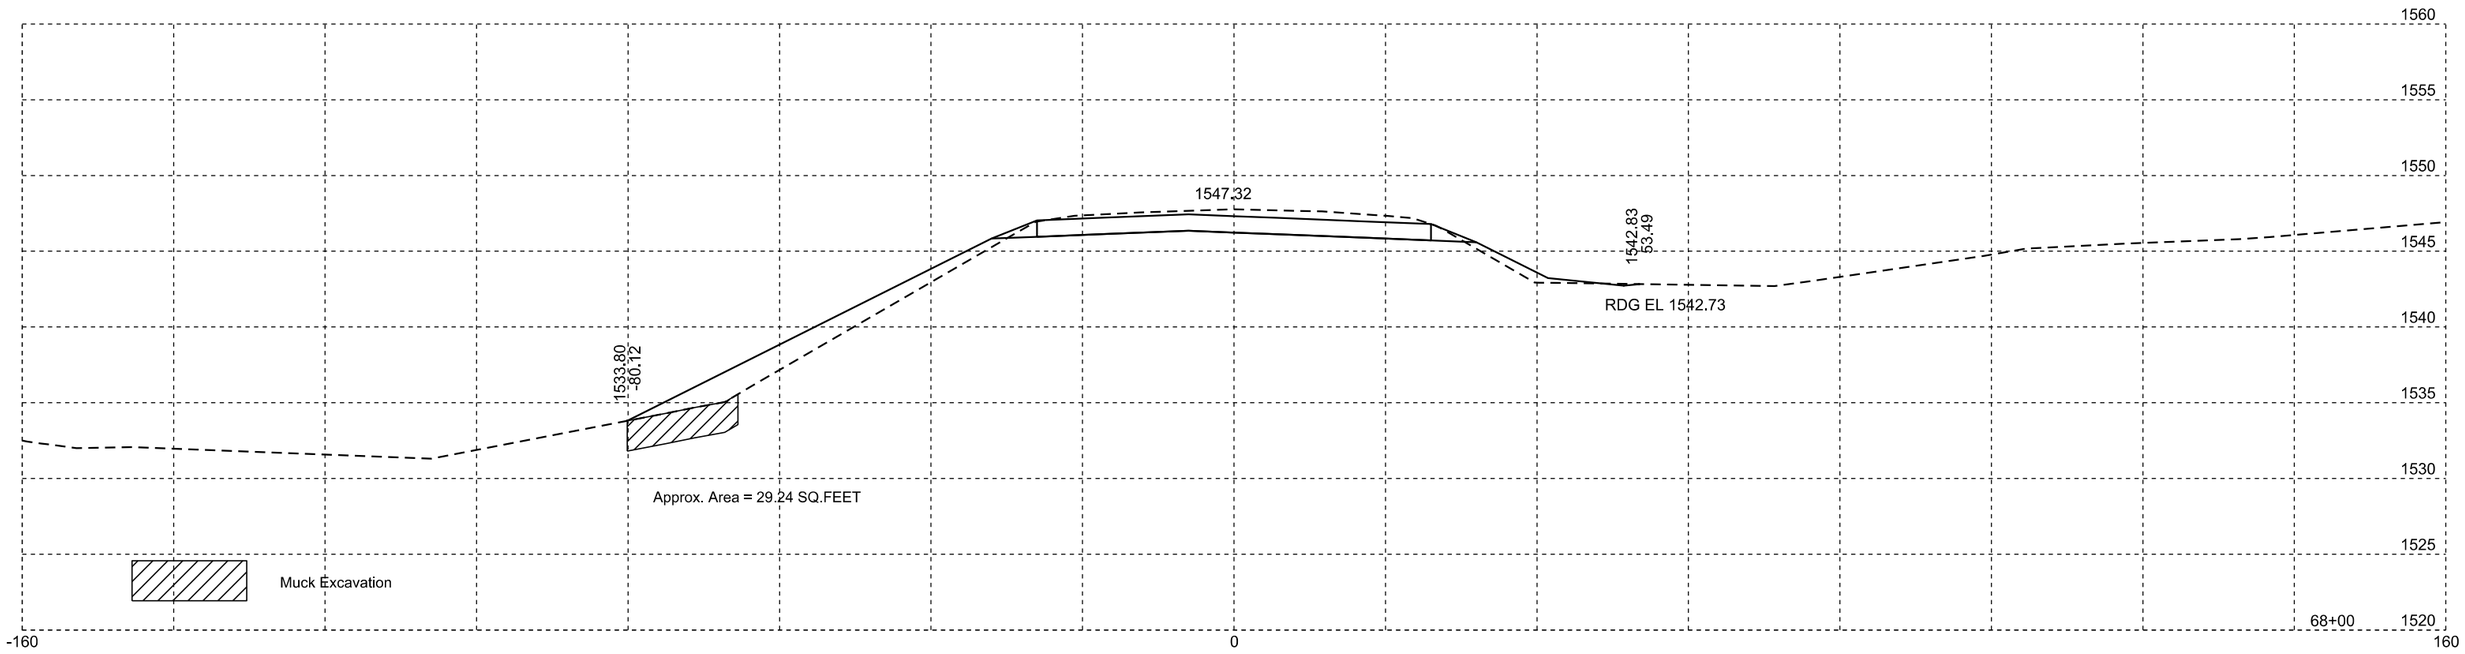

Plotting Date: 01/25/2016

STATE OF SOUTH DAKOTA	PROJECT	SHEET NO.	TOTAL SHEETS
	P 0115(47)102	X48	X90

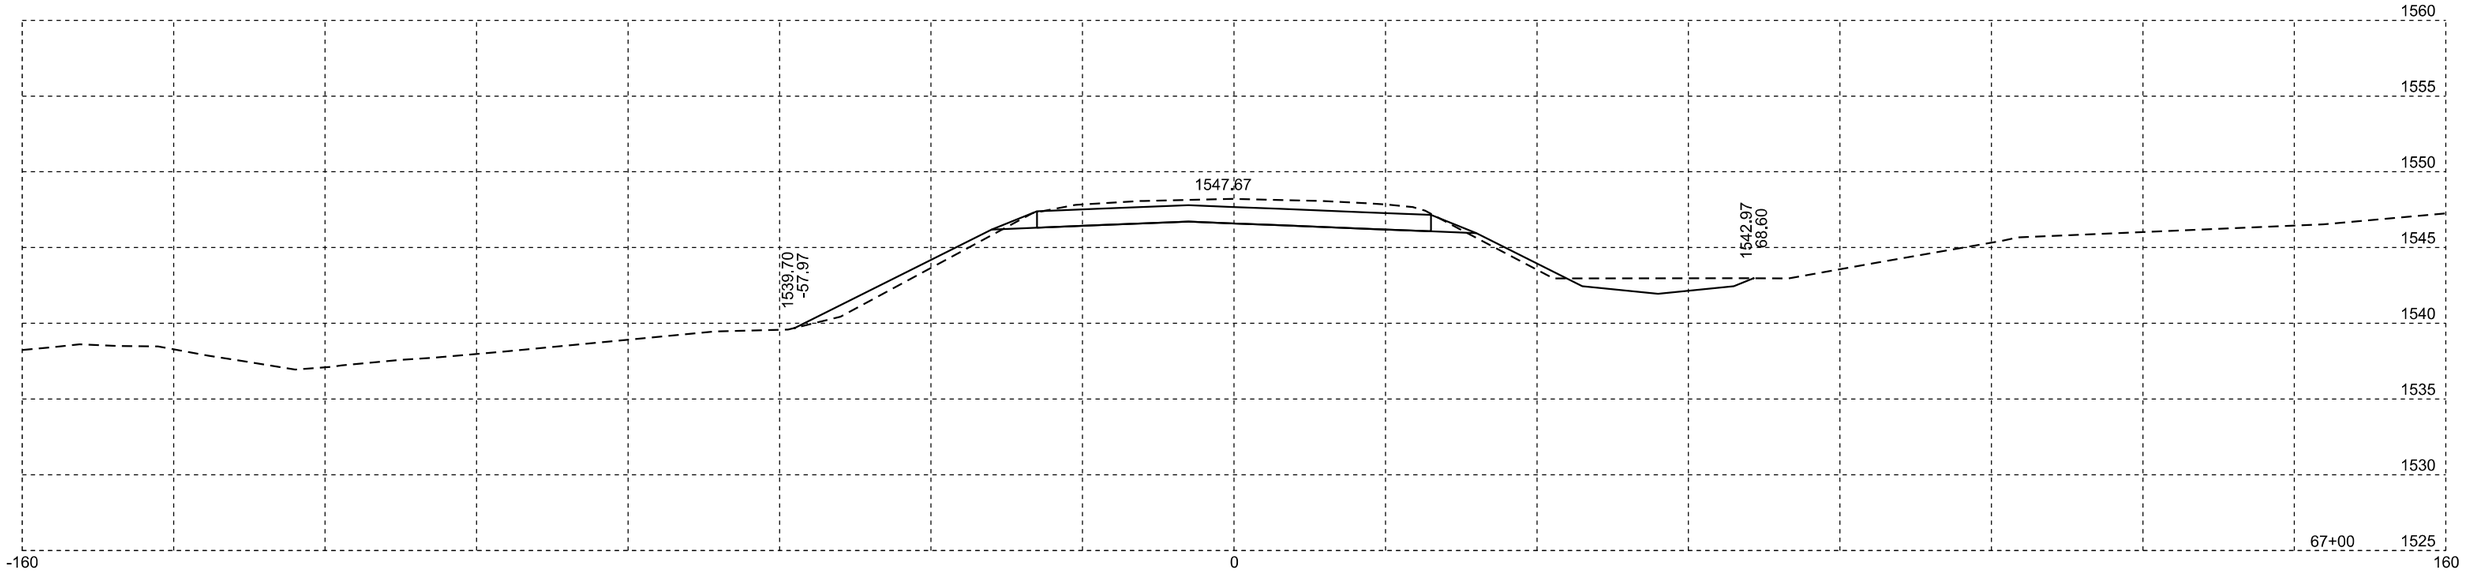

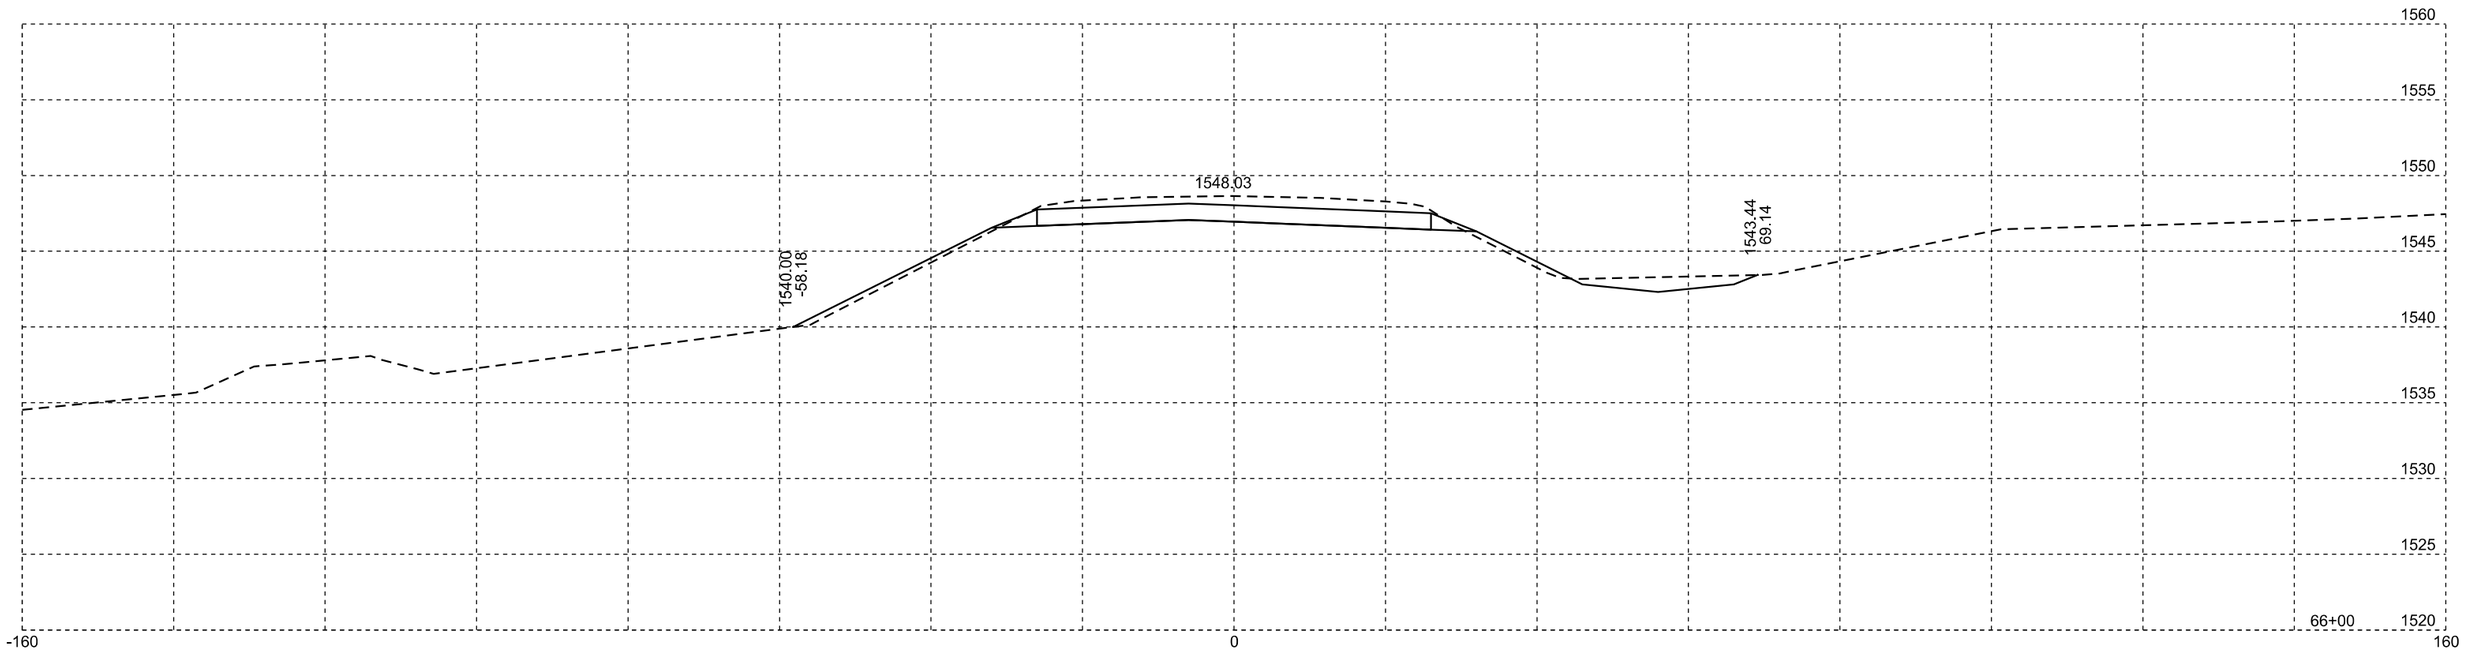

Plotting Date: 01/25/2016

STATE OF SOUTH DAKOTA	PROJECT	SHEET NO.	TOTAL SHEETS
	P 0115(47)102	X49	X90

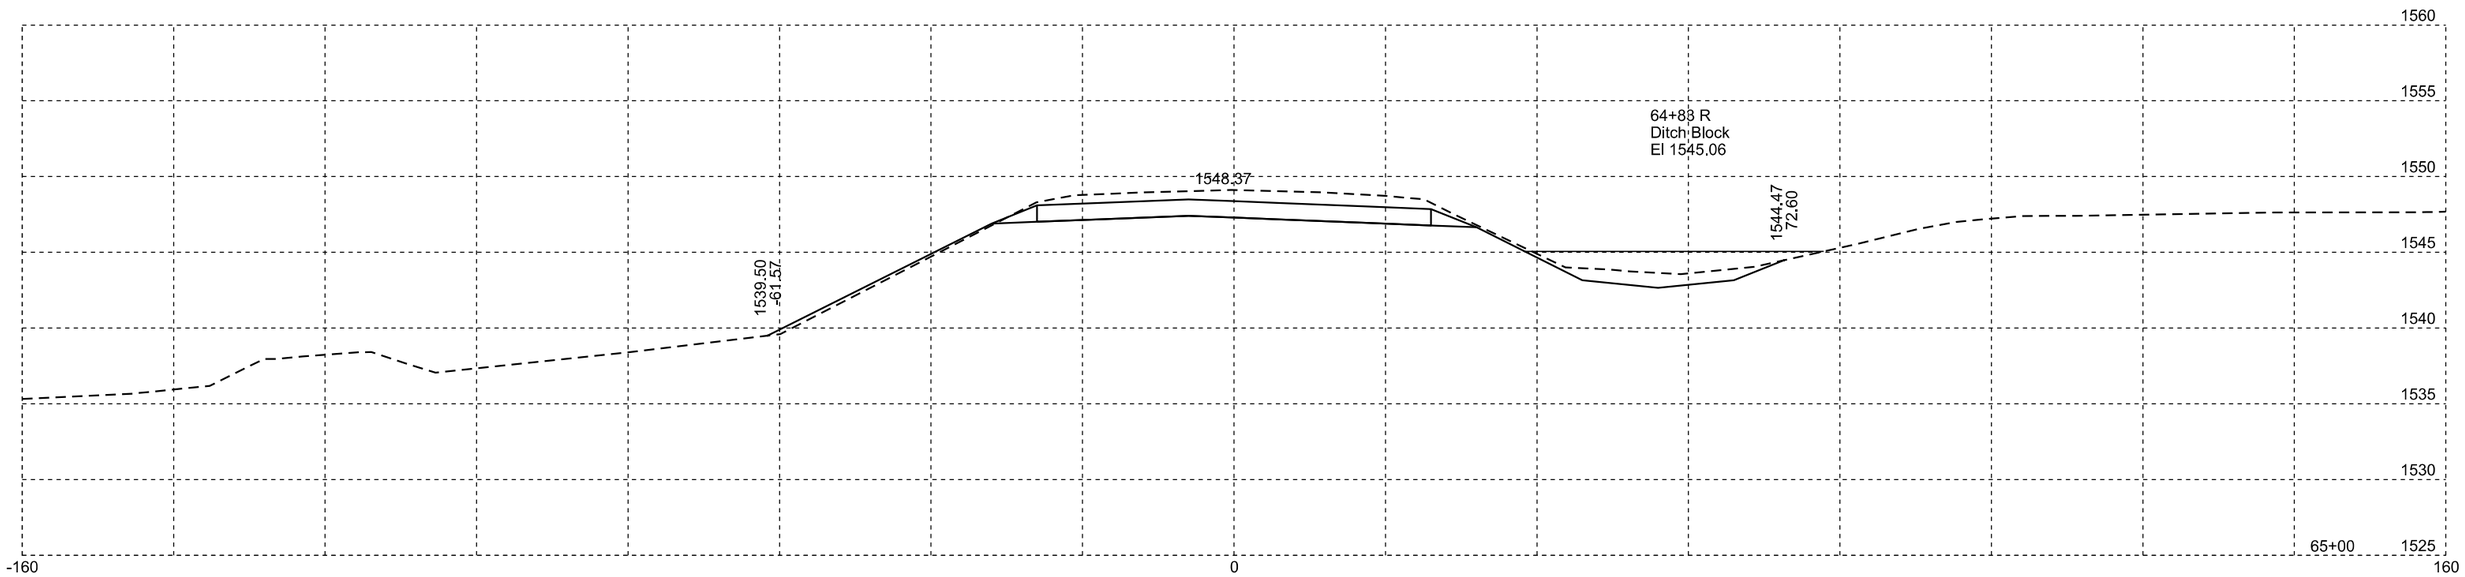

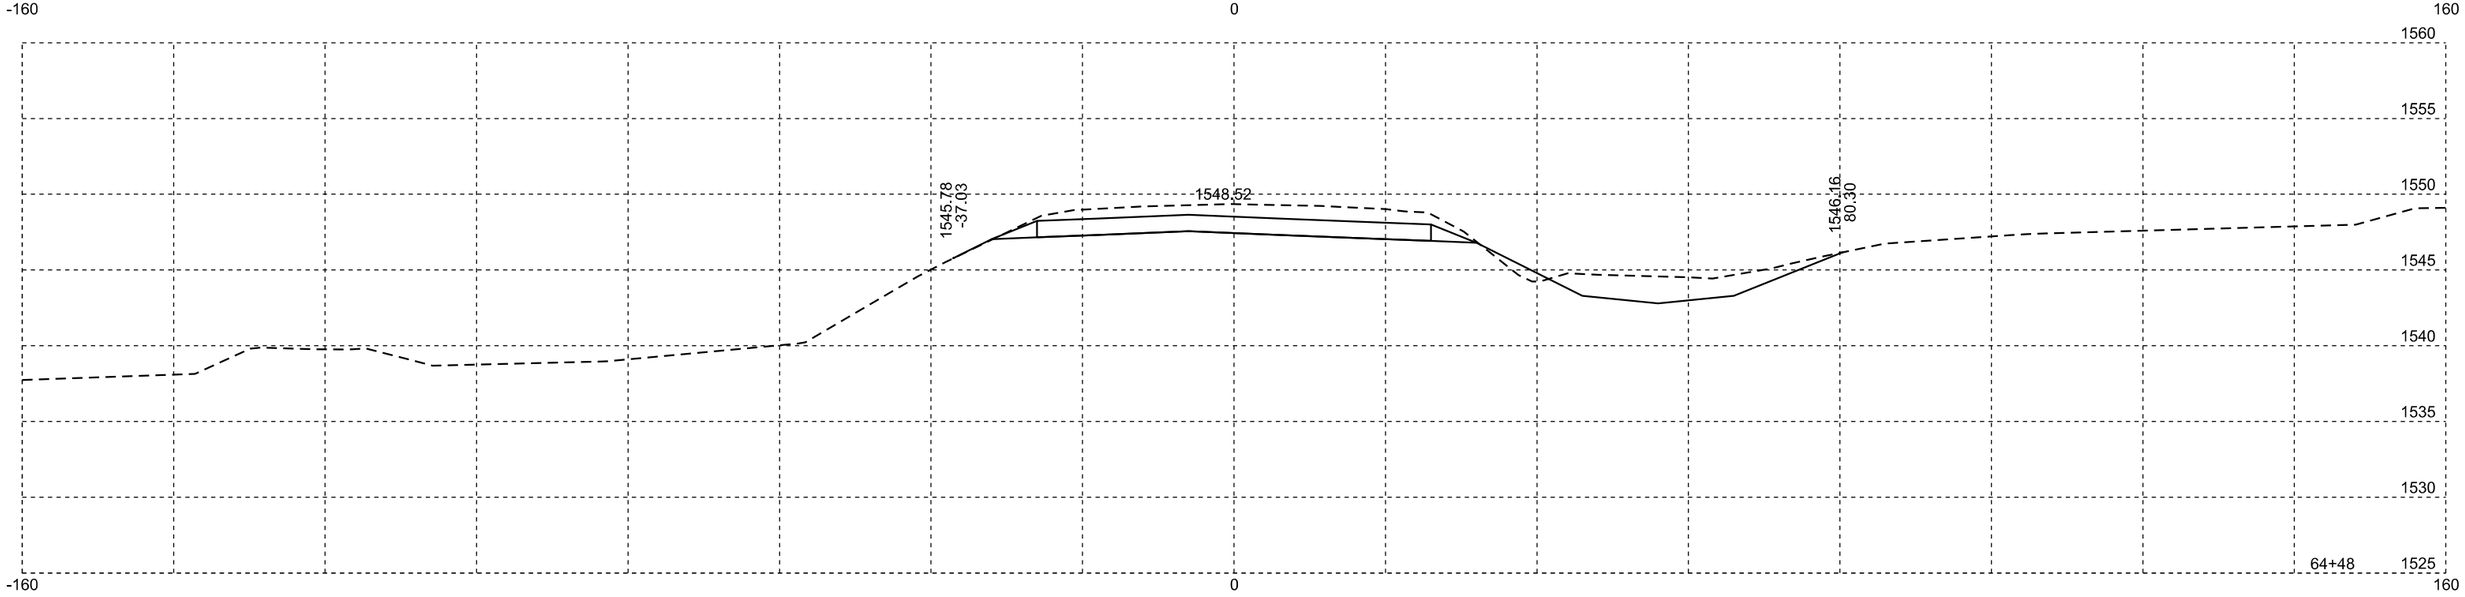

Plotting Date: 01/25/2016

STATE OF SOUTH DAKOTA	PROJECT	SHEET NO.	TOTAL SHEETS
	P 0115(47)102	X50	X90

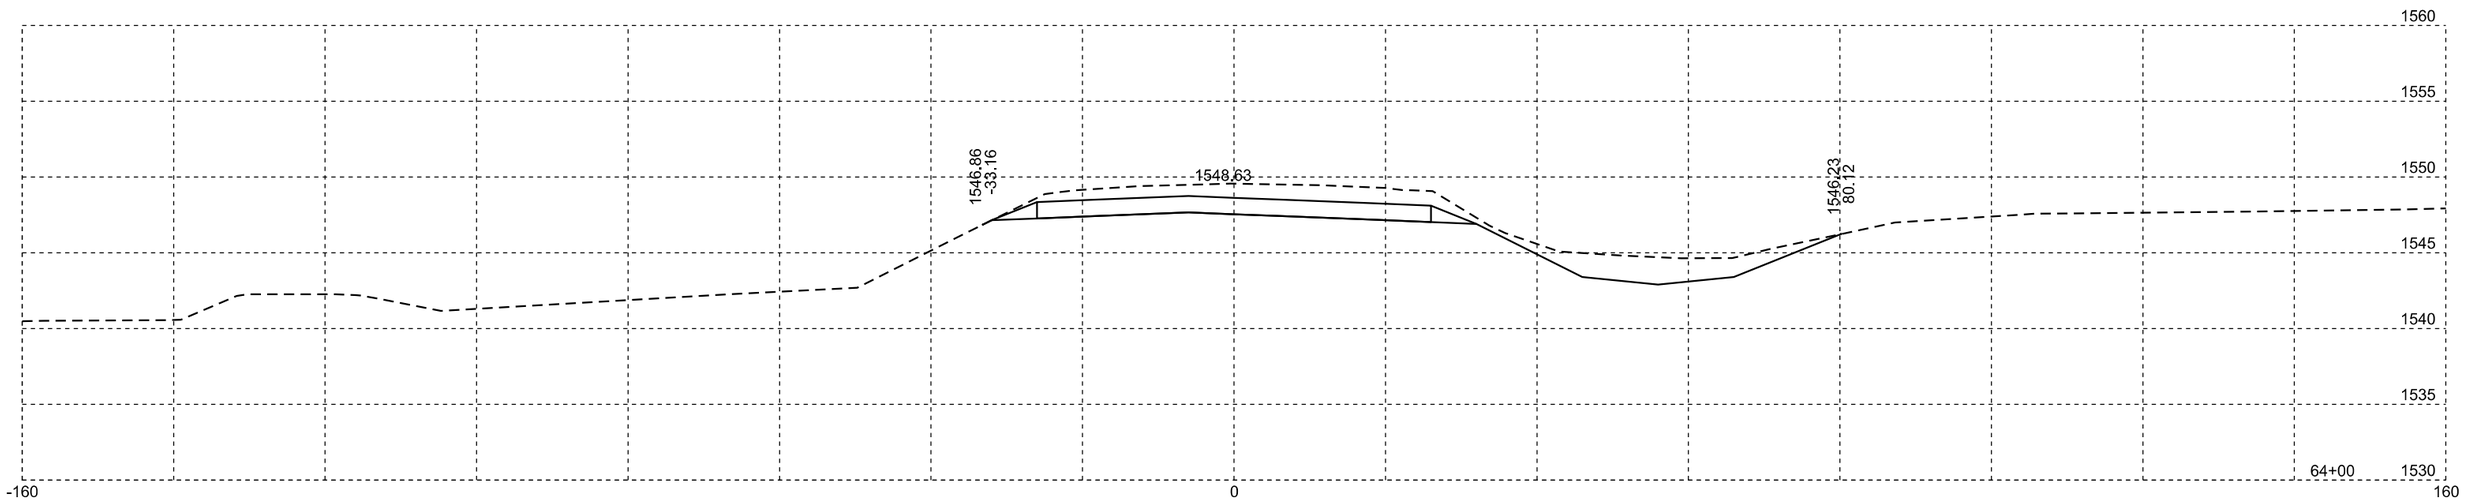

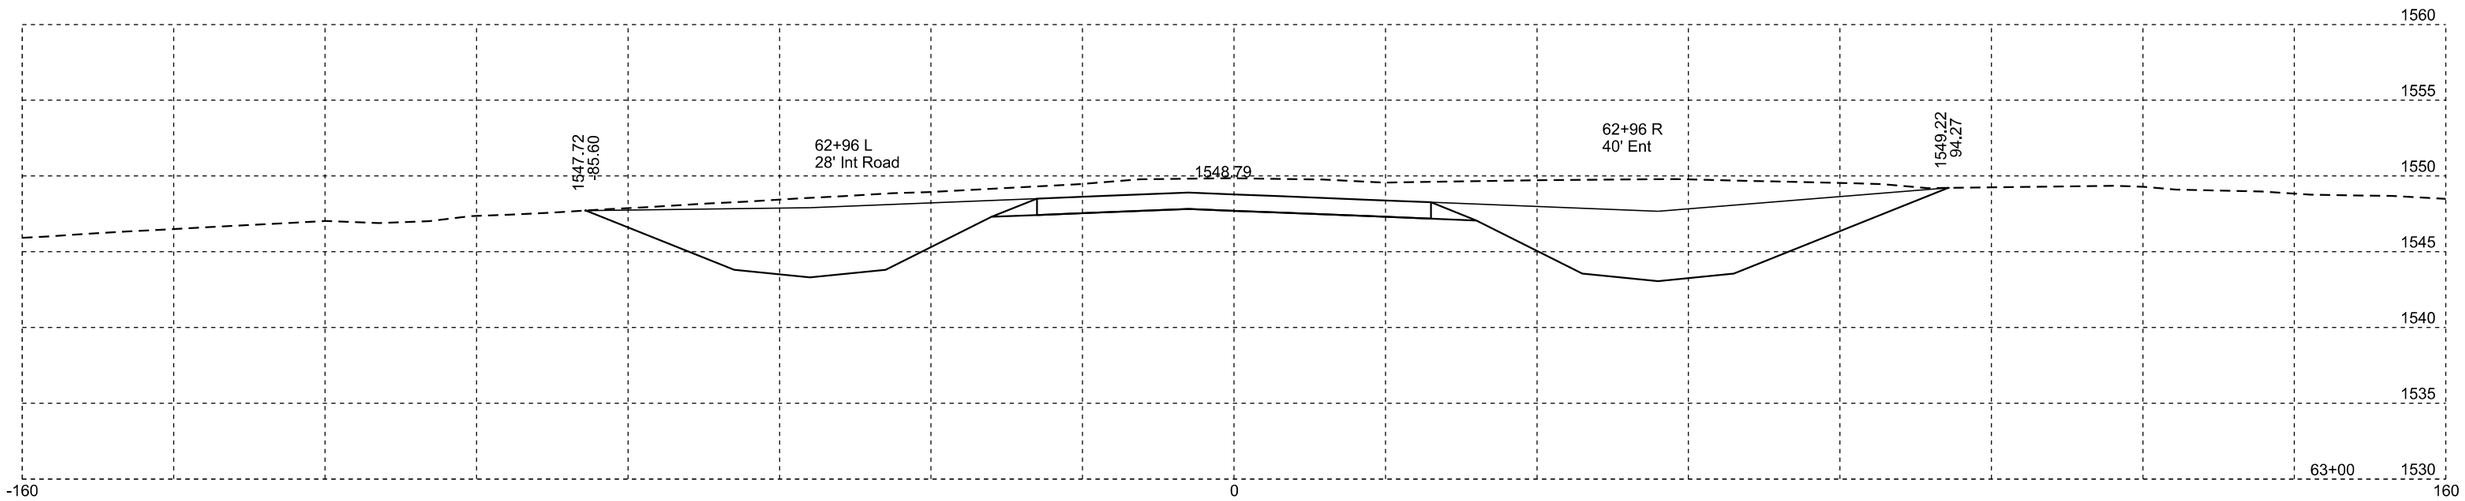

Plotting Date: 01/25/2016

STATE OF SOUTH DAKOTA	PROJECT	SHEET NO.	TOTAL SHEETS
	P 0115(47)102	X51	X90

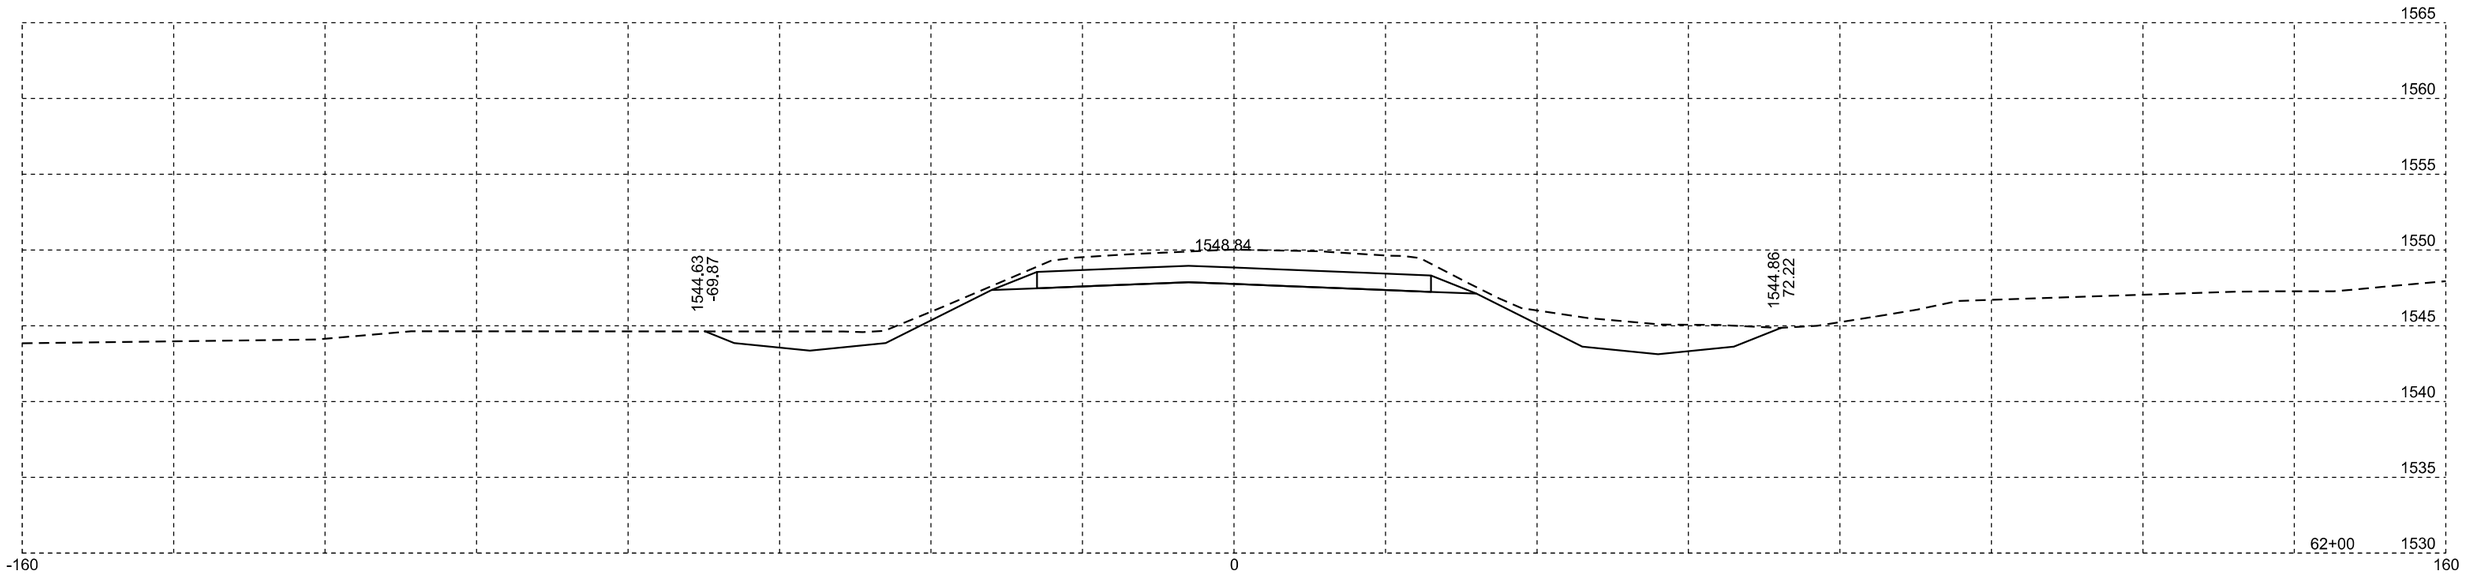

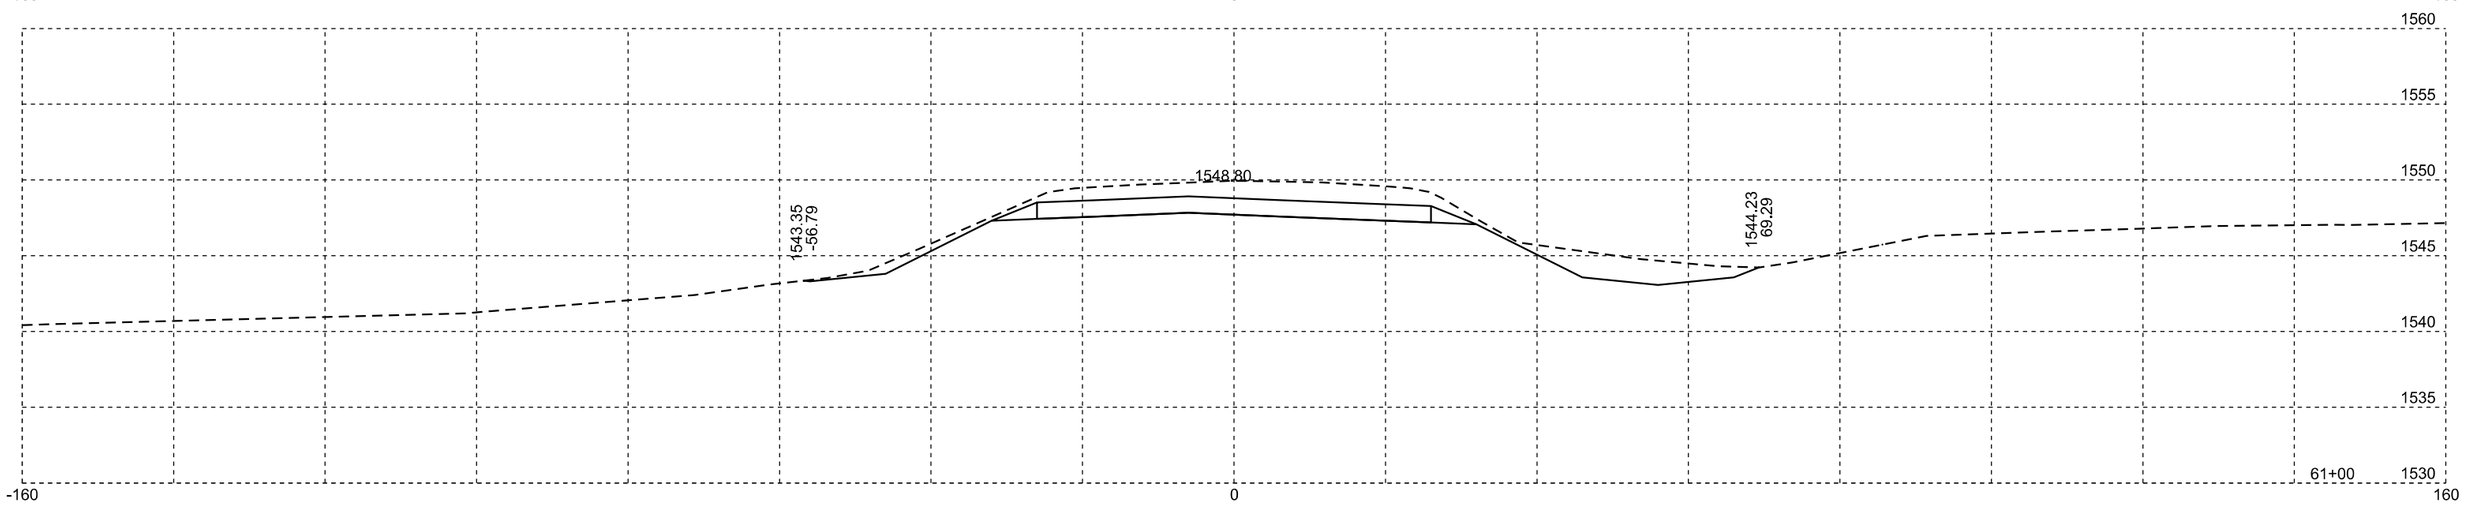

Plotting Date: 01/25/2016

STATE OF SOUTH DAKOTA	PROJECT	SHEET NO.	TOTAL SHEETS
	P 0115(47)102	X52	X90

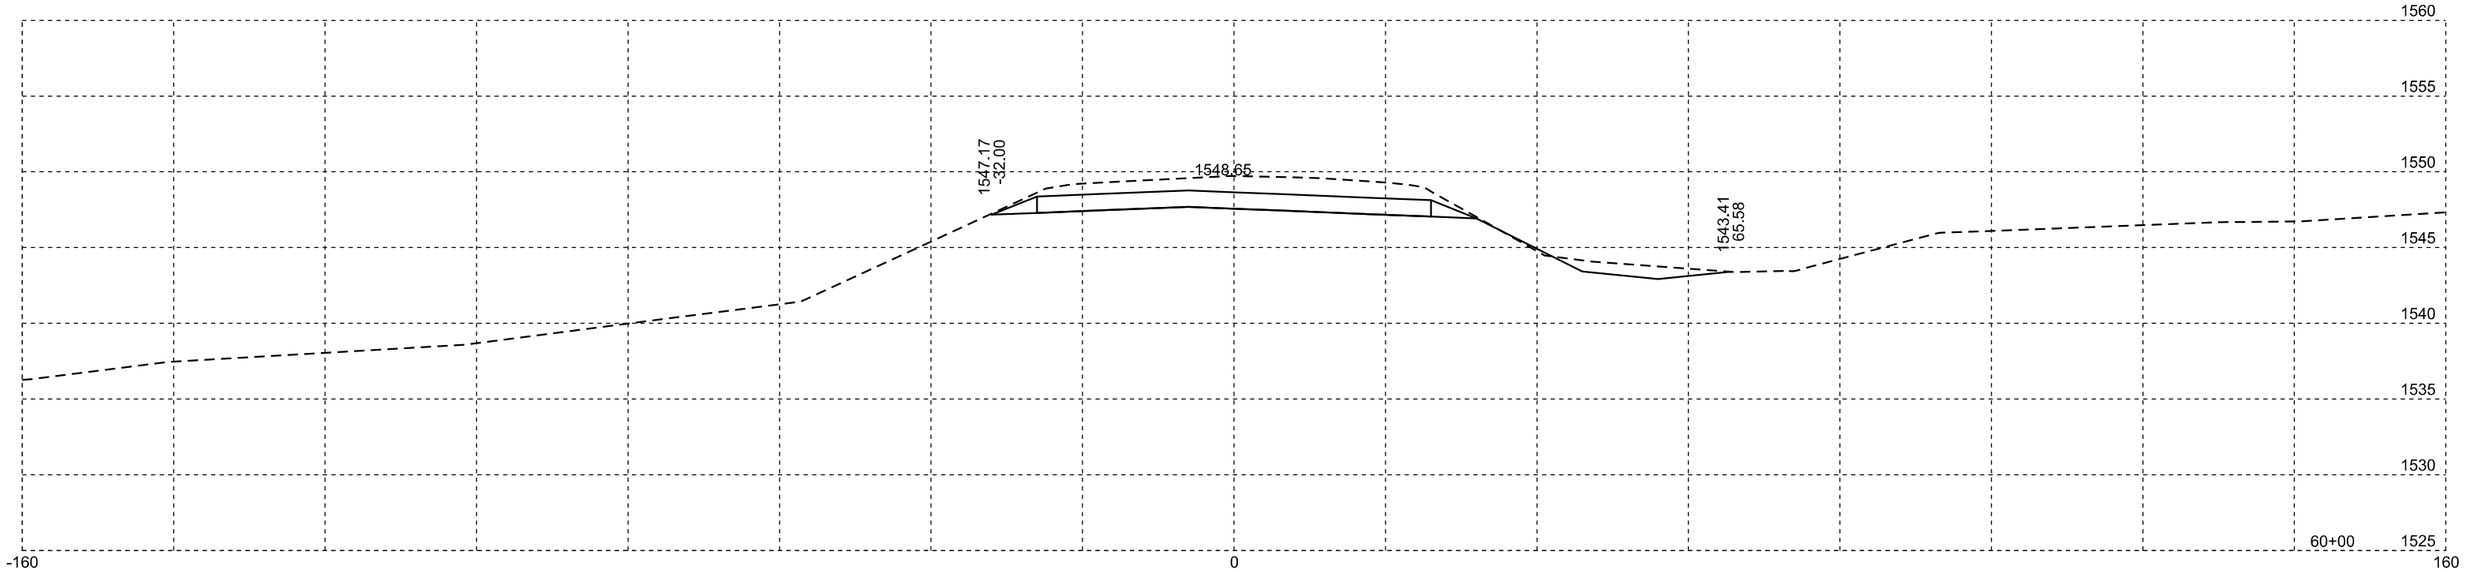

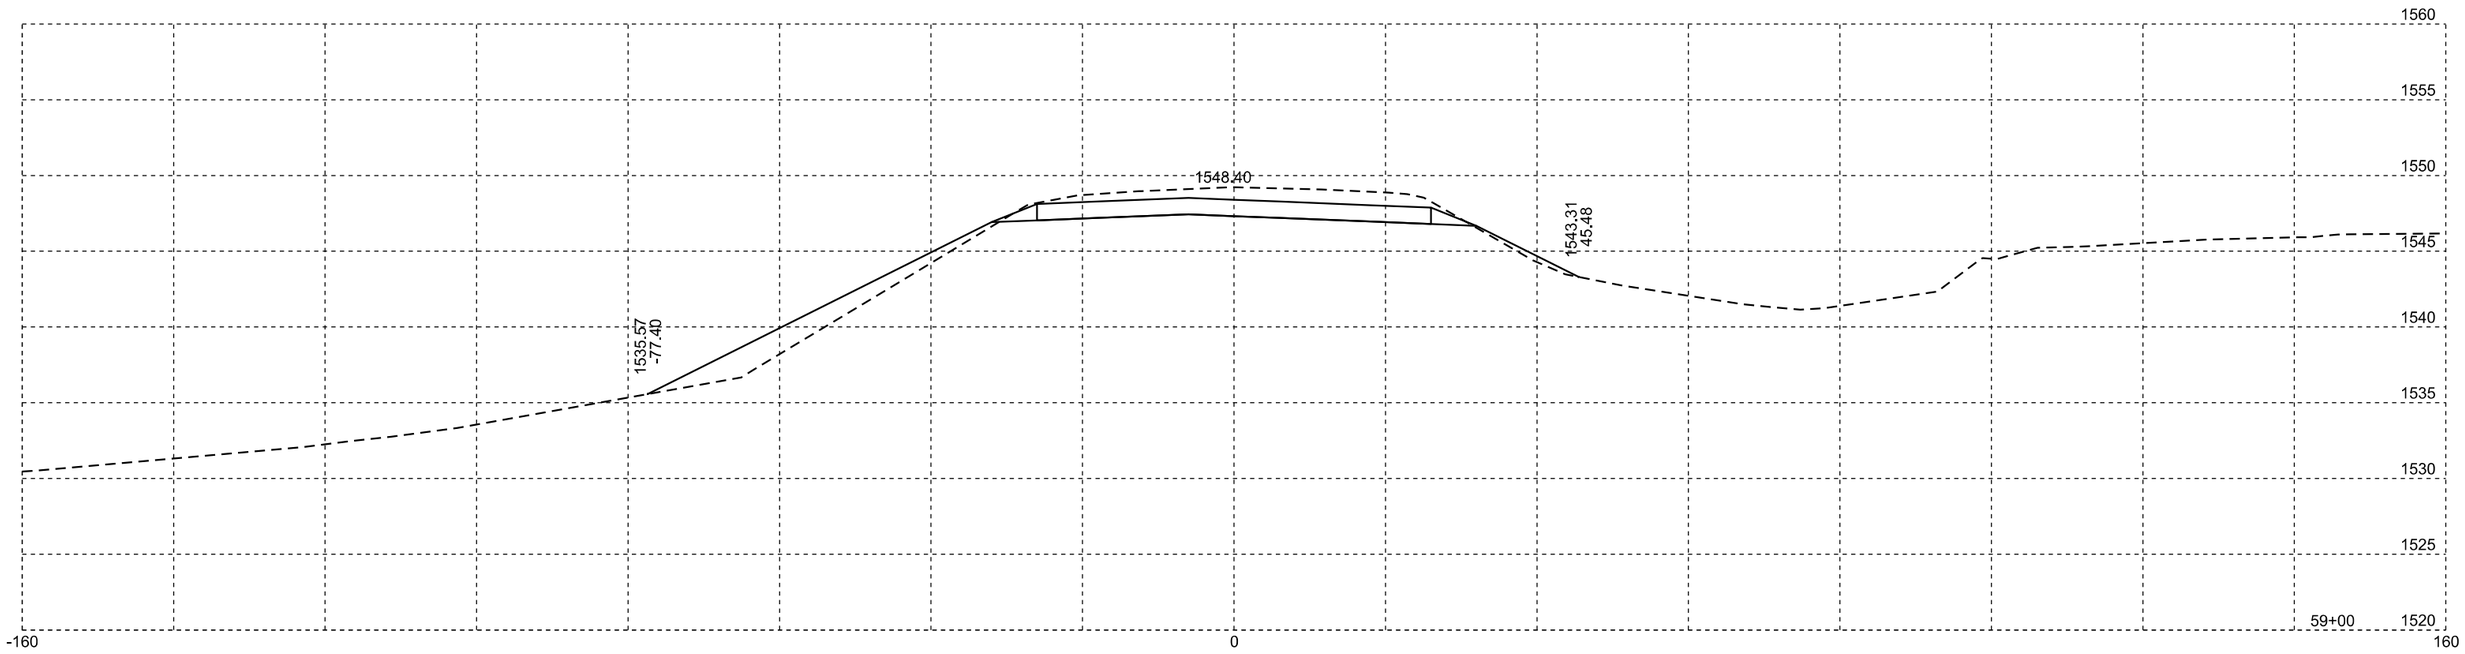

Plotting Date: 01/25/2016

STATE OF SOUTH DAKOTA	PROJECT	SHEET NO.	TOTAL SHEETS
	P 0115(47)102	X53	X90

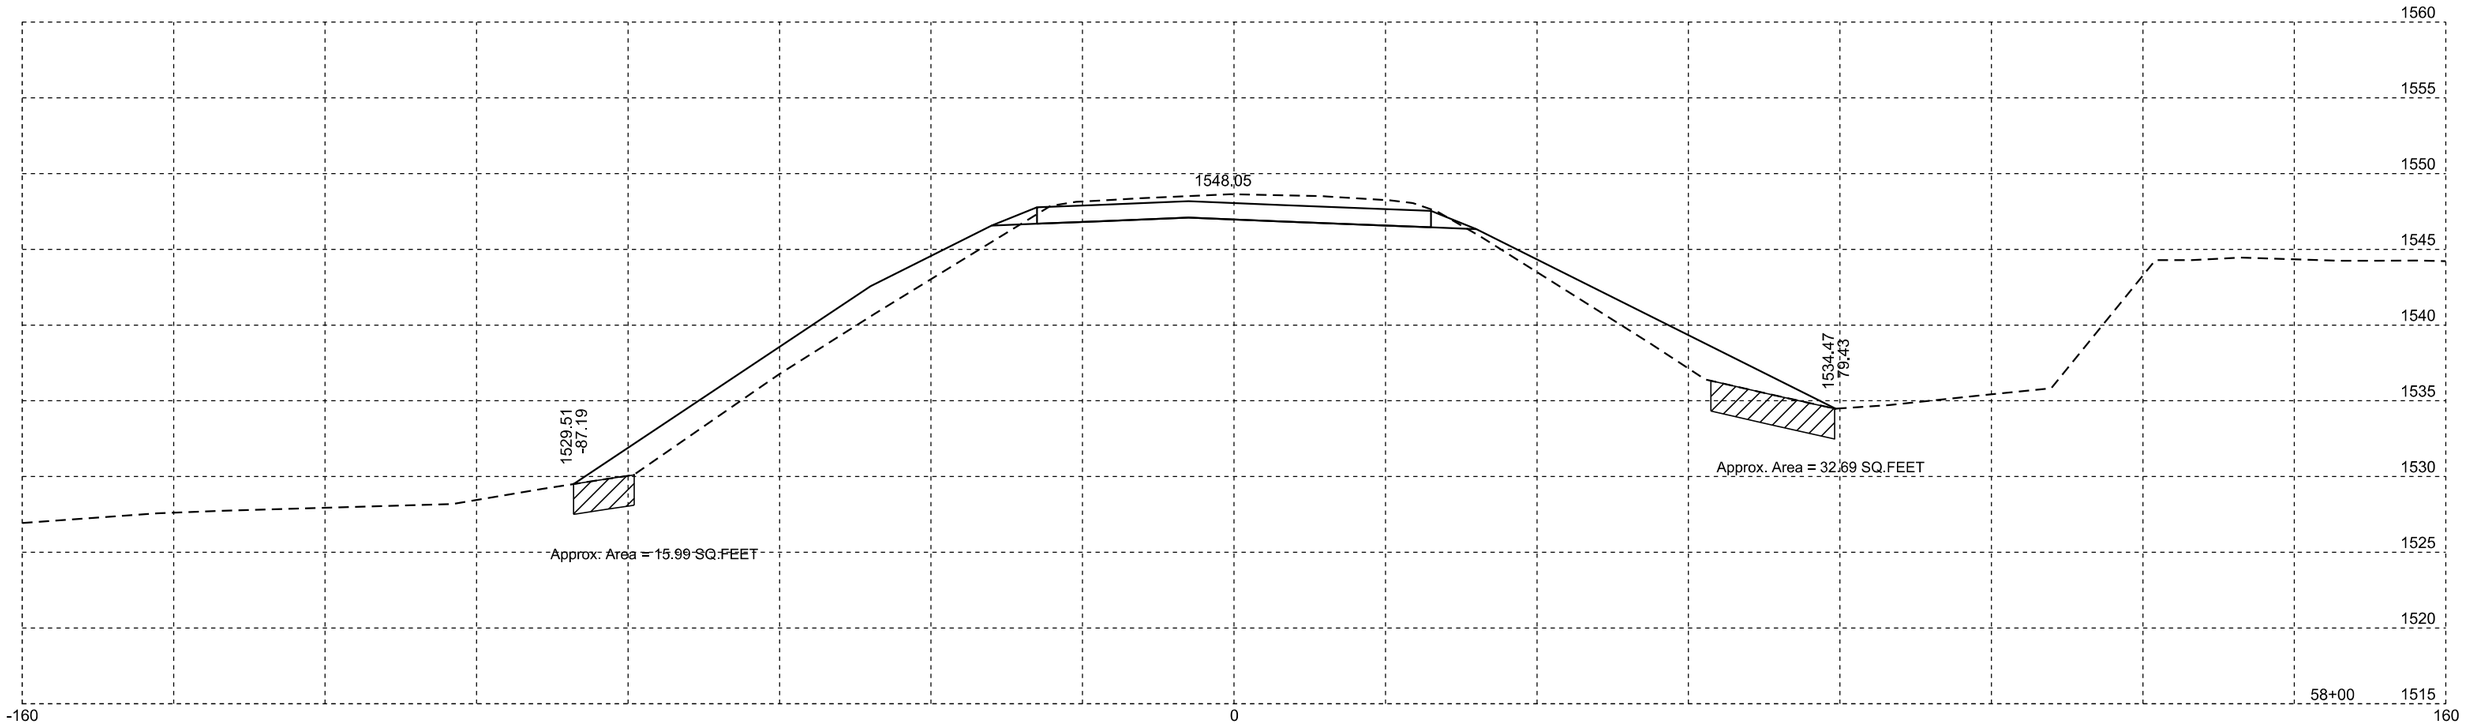

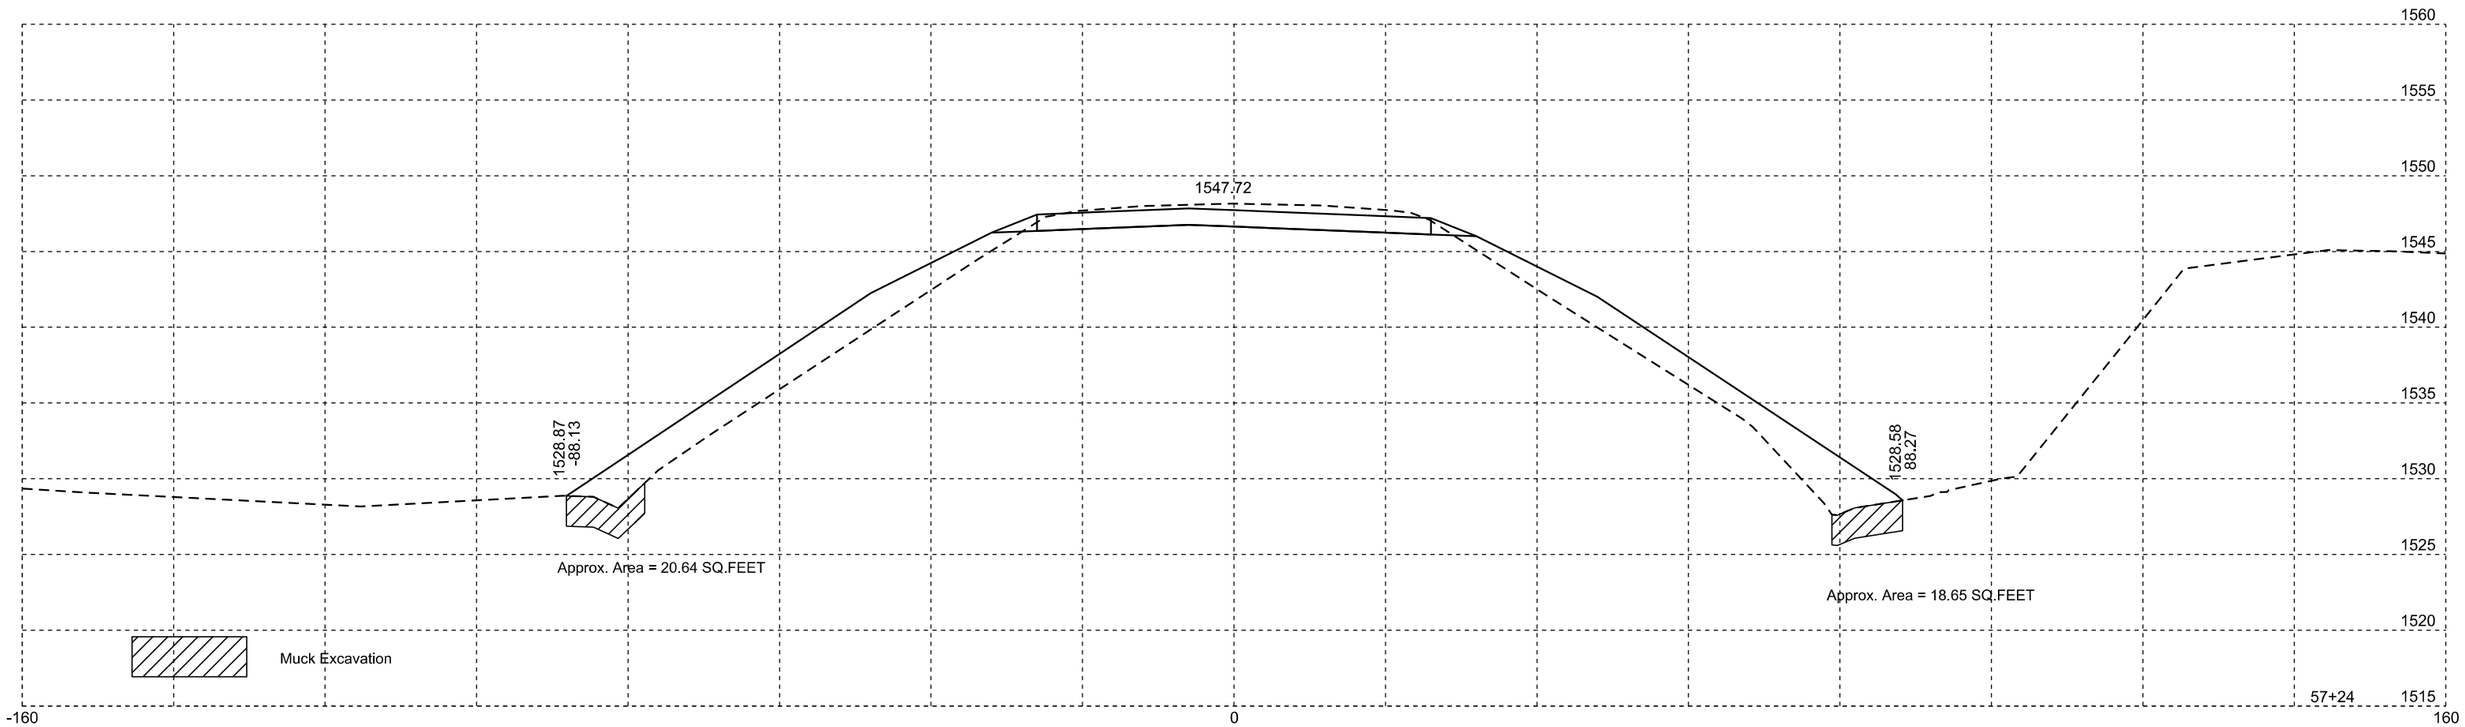

Plotting Date: 01/25/2016

STATE OF SOUTH DAKOTA	PROJECT	SHEET NO.	TOTAL SHEETS
	P 0115(47)102	X54	X90

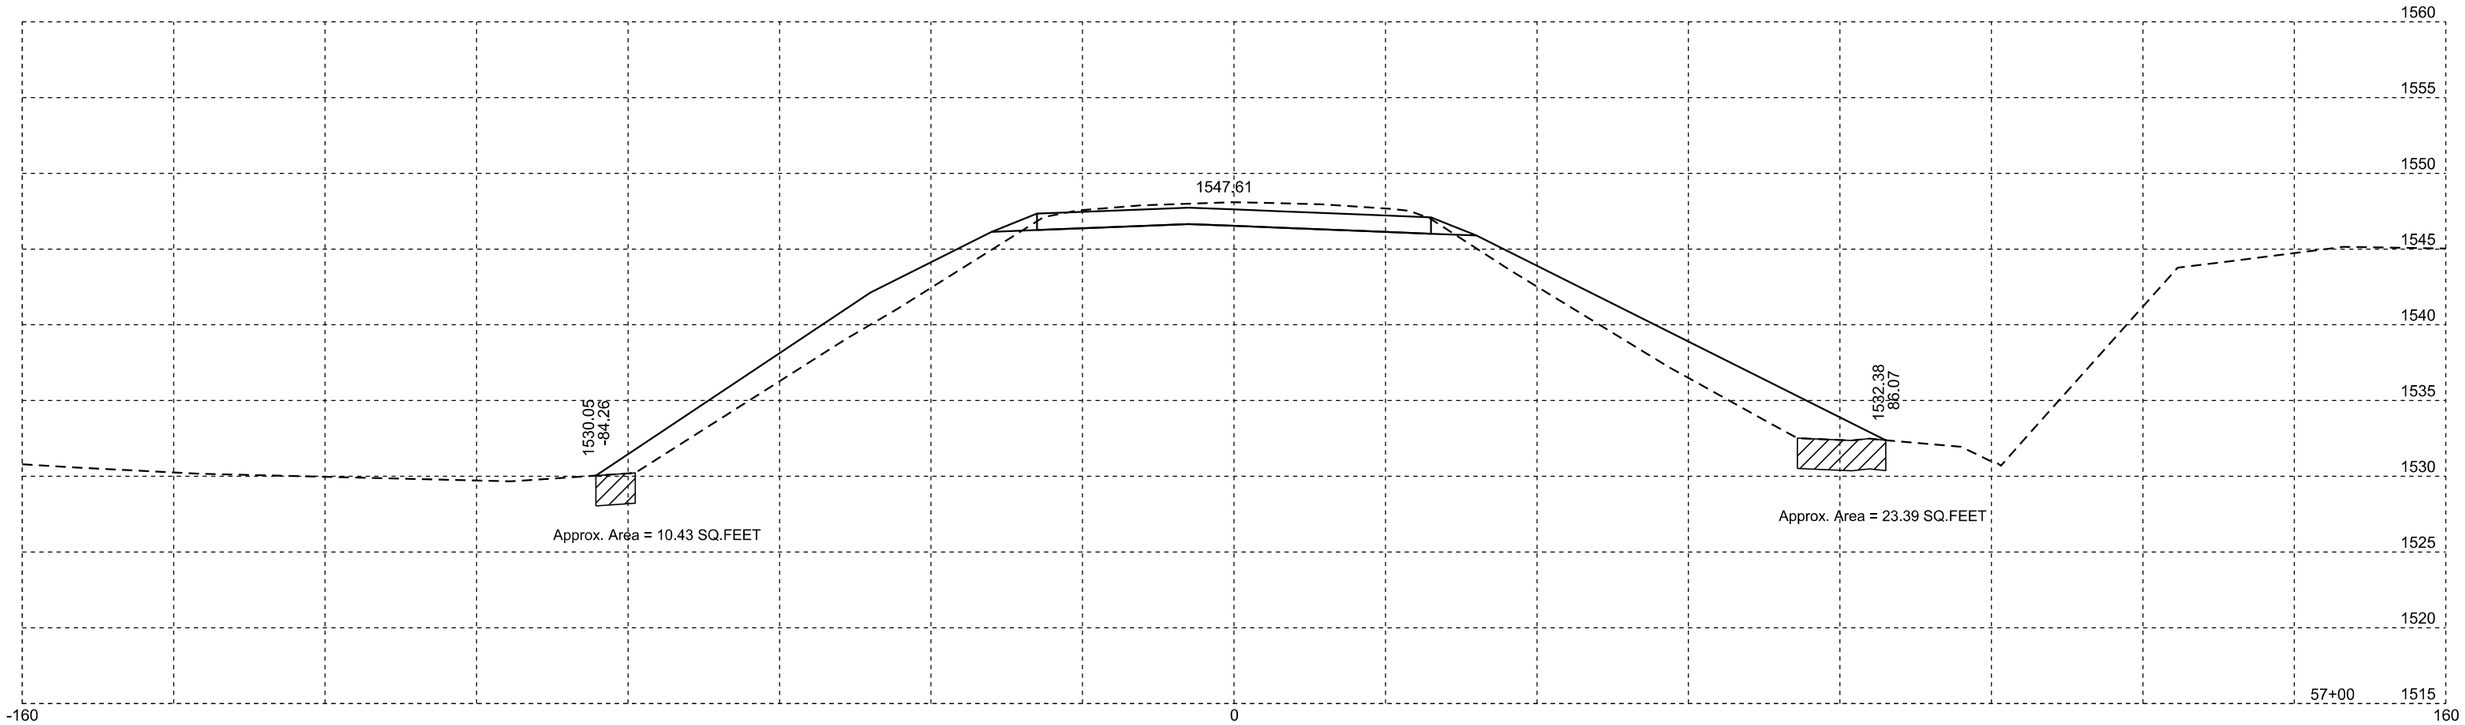

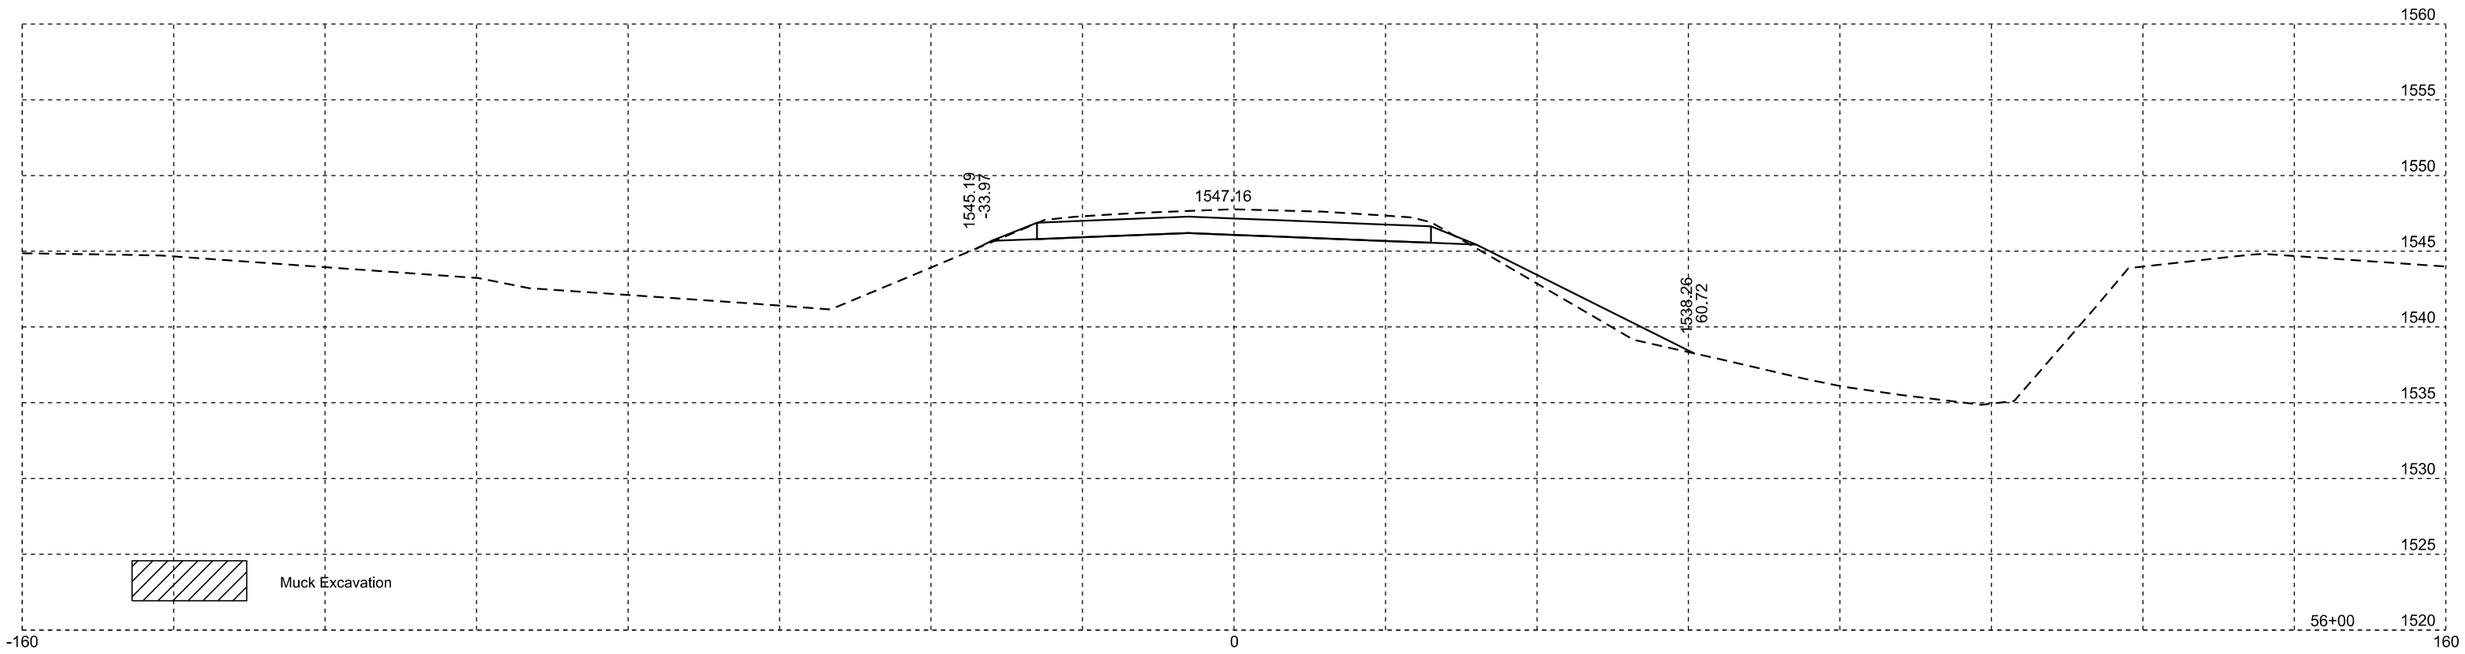

Plotting Date: 01/25/2016

STATE OF SOUTH DAKOTA	PROJECT	SHEET NO.	TOTAL SHEETS
	P 0115(47)102	X55	X90

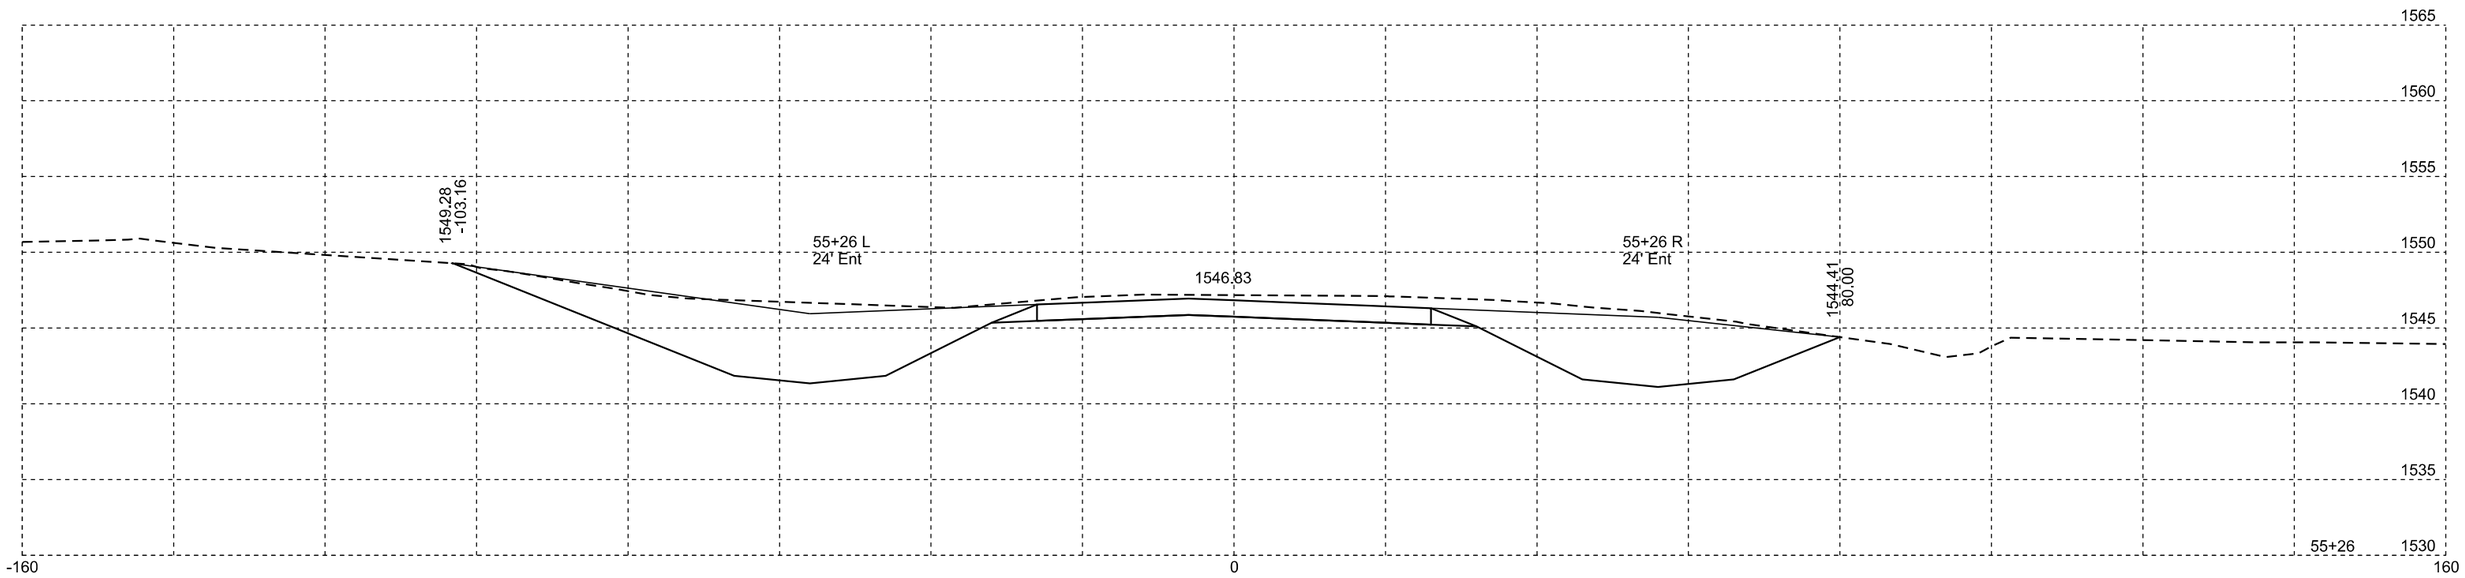

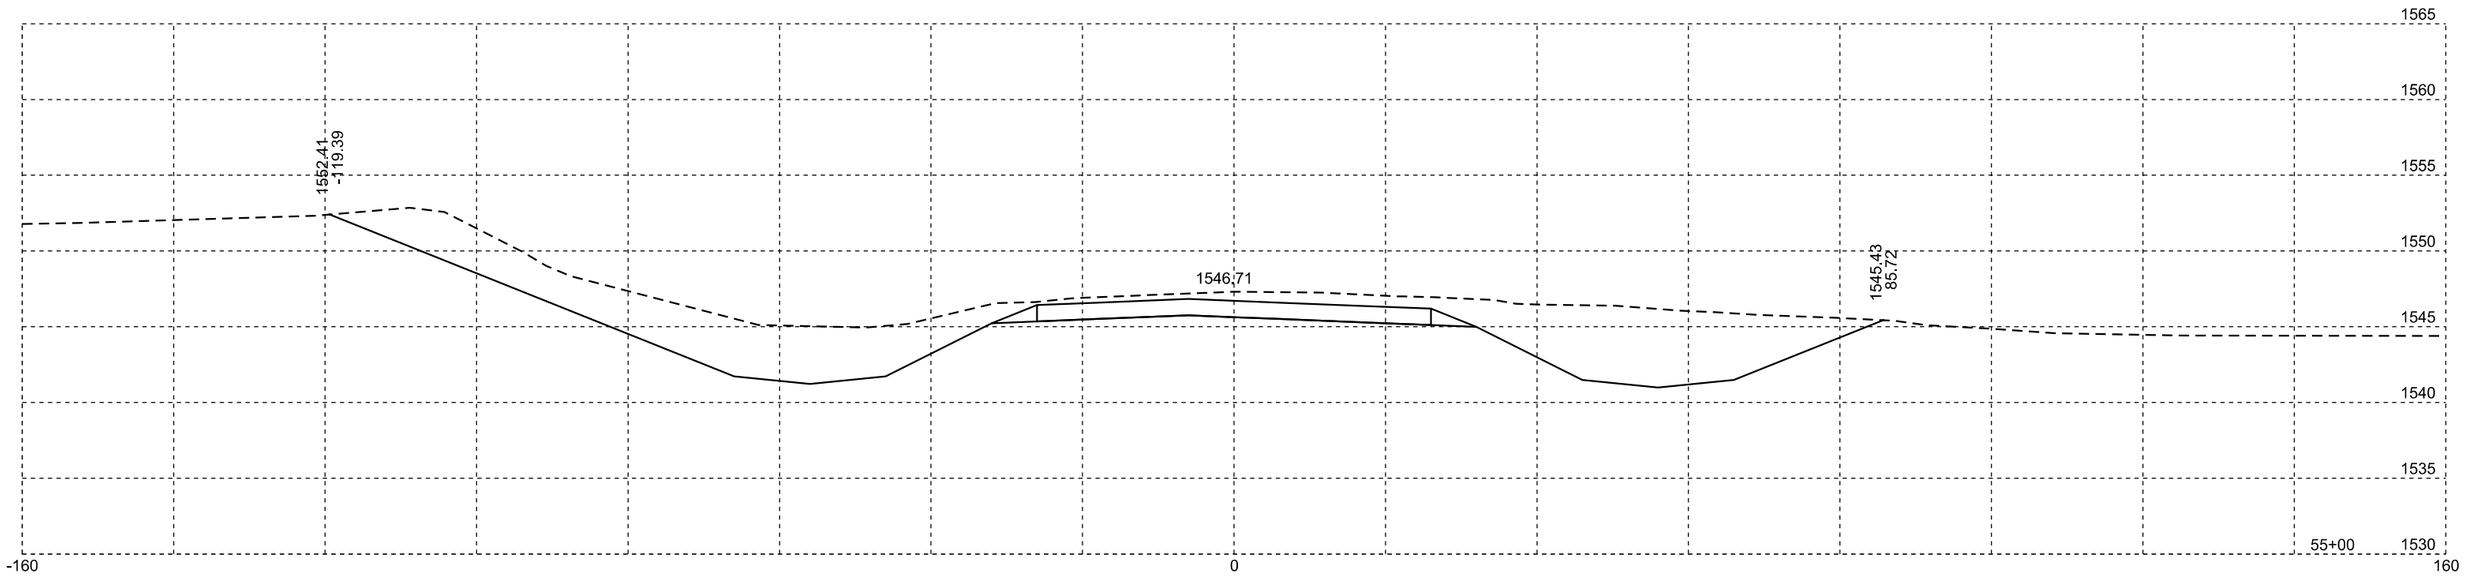

Plotting Date: 01/25/2016

STATE OF SOUTH DAKOTA	PROJECT	SHEET NO.	TOTAL SHEETS
	P 0115(47)102	X56	X90

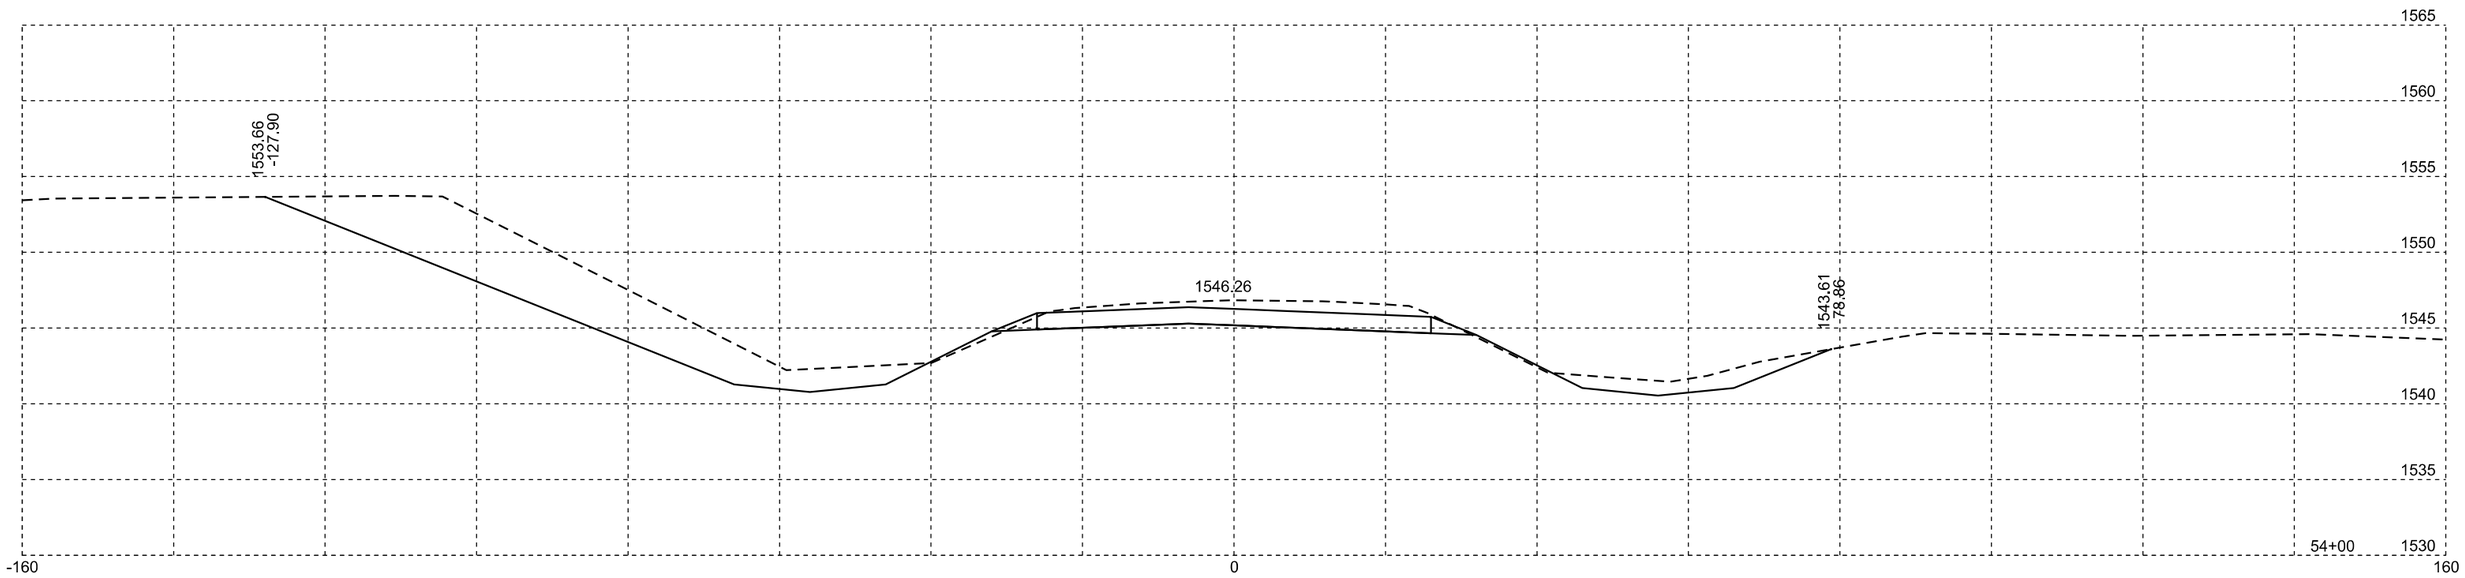

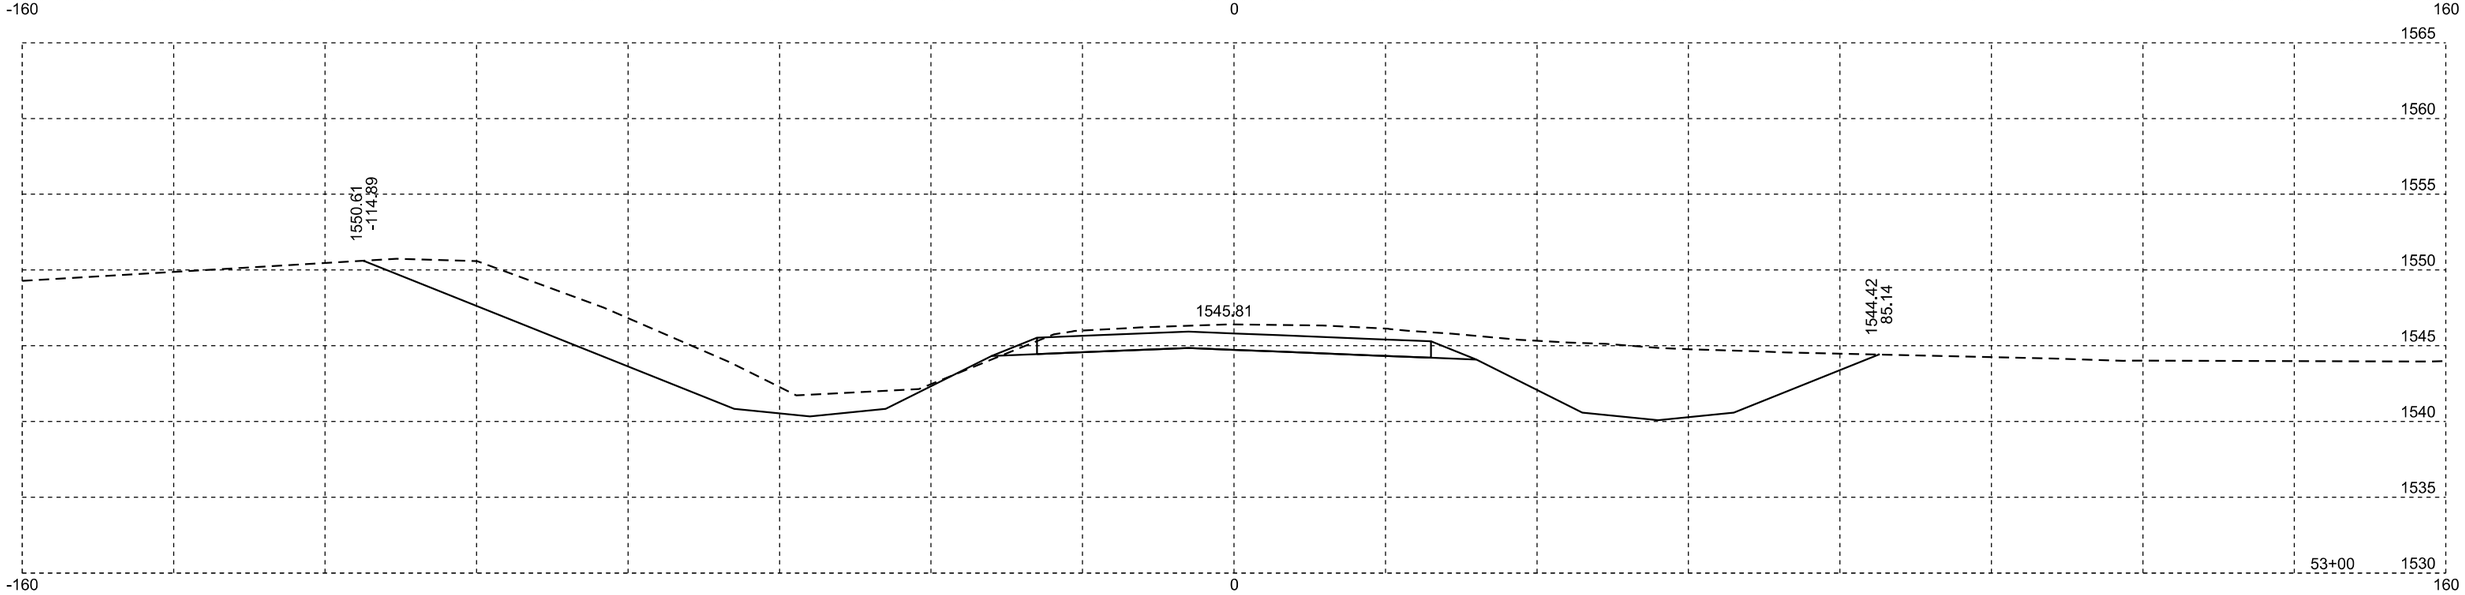

Plotting Date: 01/25/2016

STATE OF SOUTH DAKOTA	PROJECT	SHEET NO.	TOTAL SHEETS
	P 0115(47)102	X57	X90

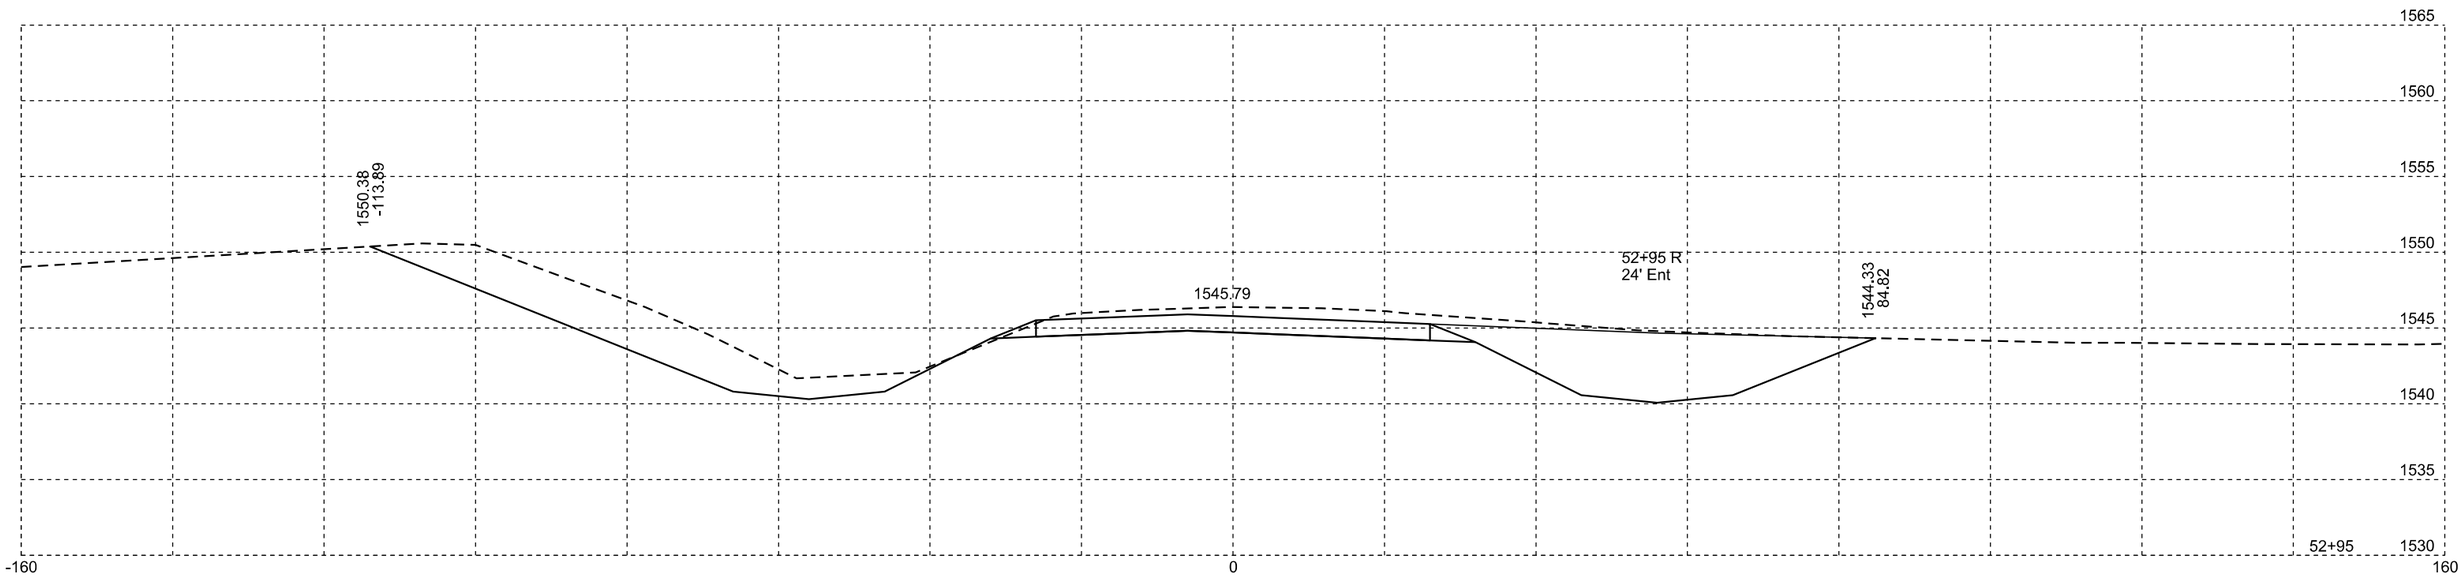

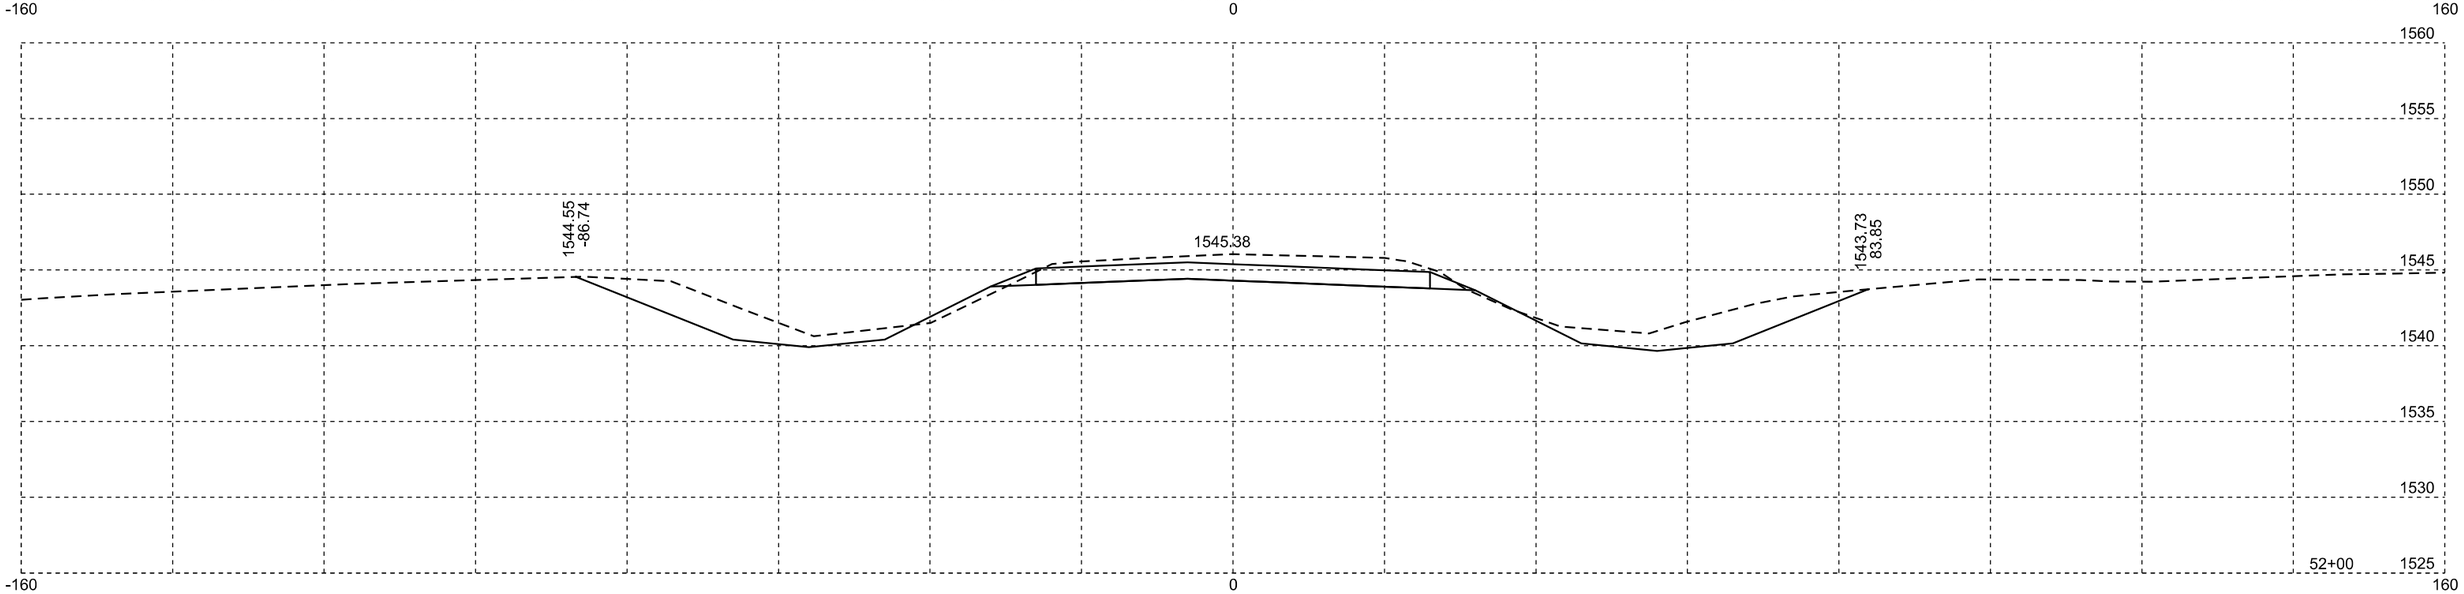

Plotting Date: 01/25/2016

STATE OF SOUTH DAKOTA	PROJECT	SHEET NO.	TOTAL SHEETS
	P 0115(47)102	X58	X90

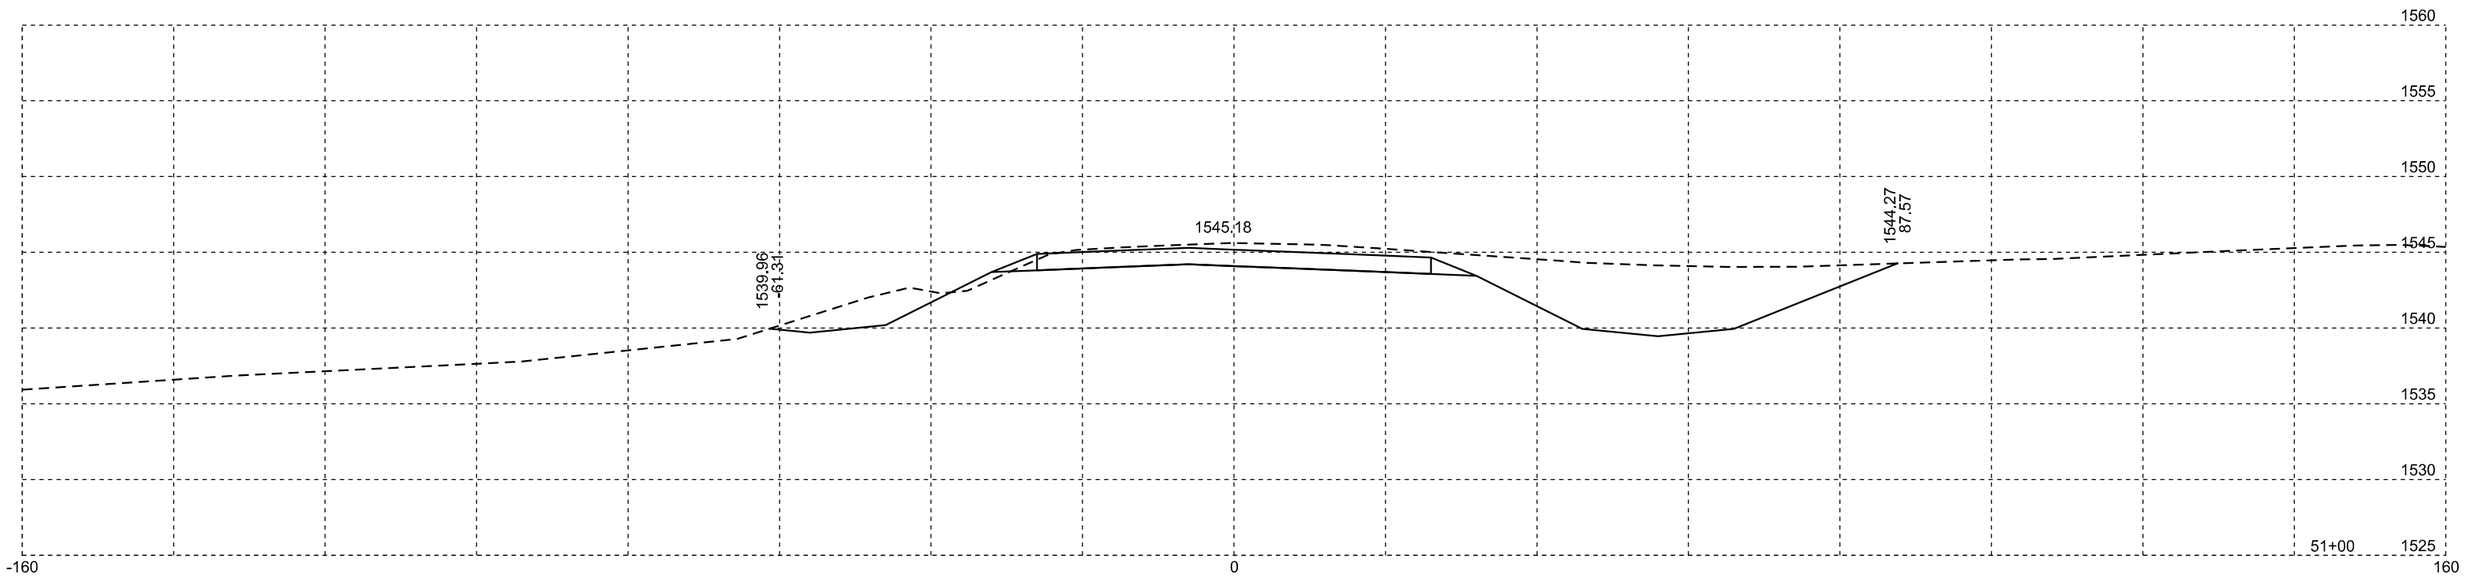

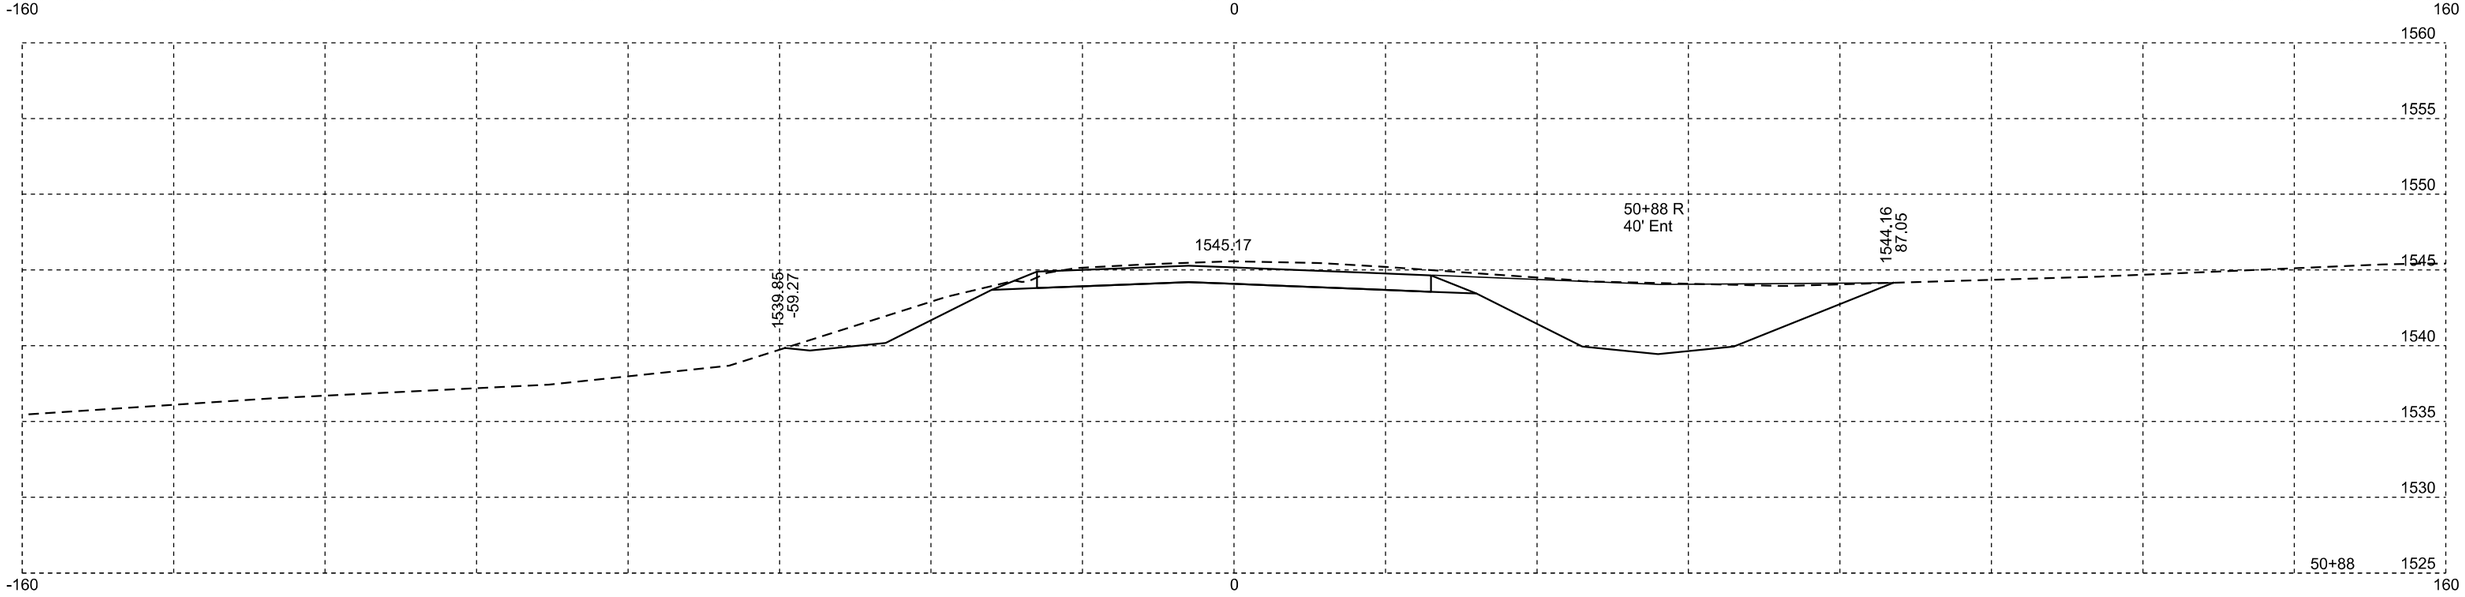

Plotting Date: 01/25/2016

STATE OF SOUTH DAKOTA	PROJECT	SHEET NO.	TOTAL SHEETS
	P 0115(47)102	X59	X90

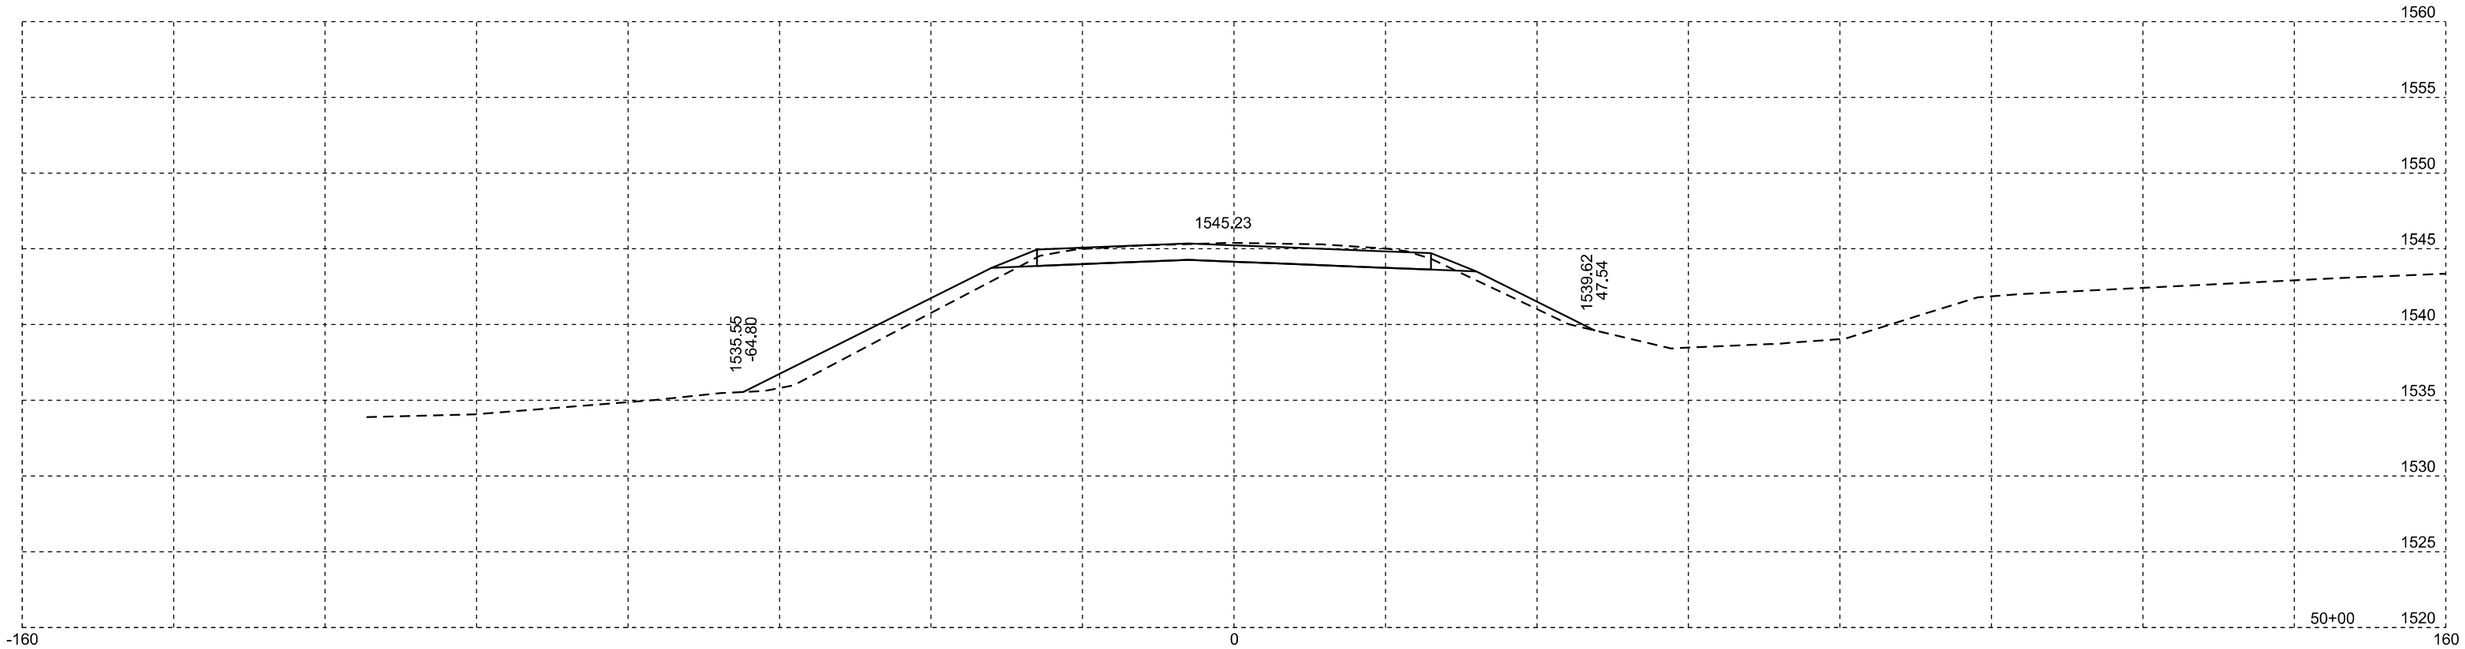

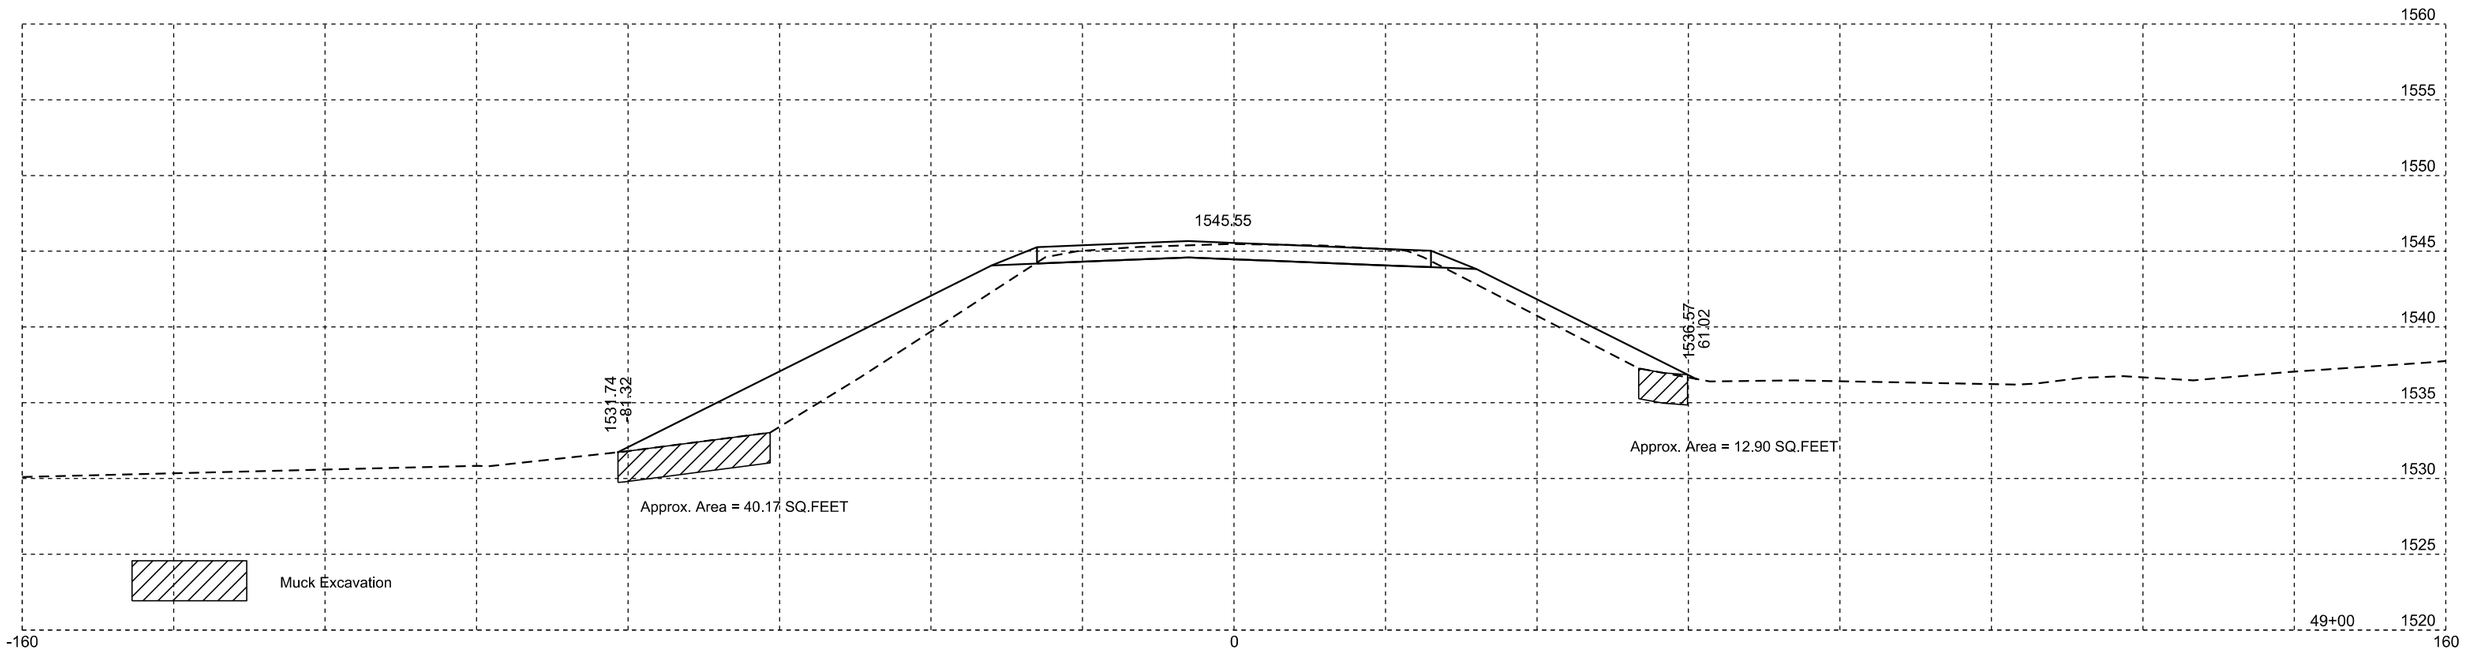

Plotting Date: 01/25/2016

STATE OF SOUTH DAKOTA	PROJECT	SHEET NO.	TOTAL SHEETS
	P 0115(47)102	X60	X90

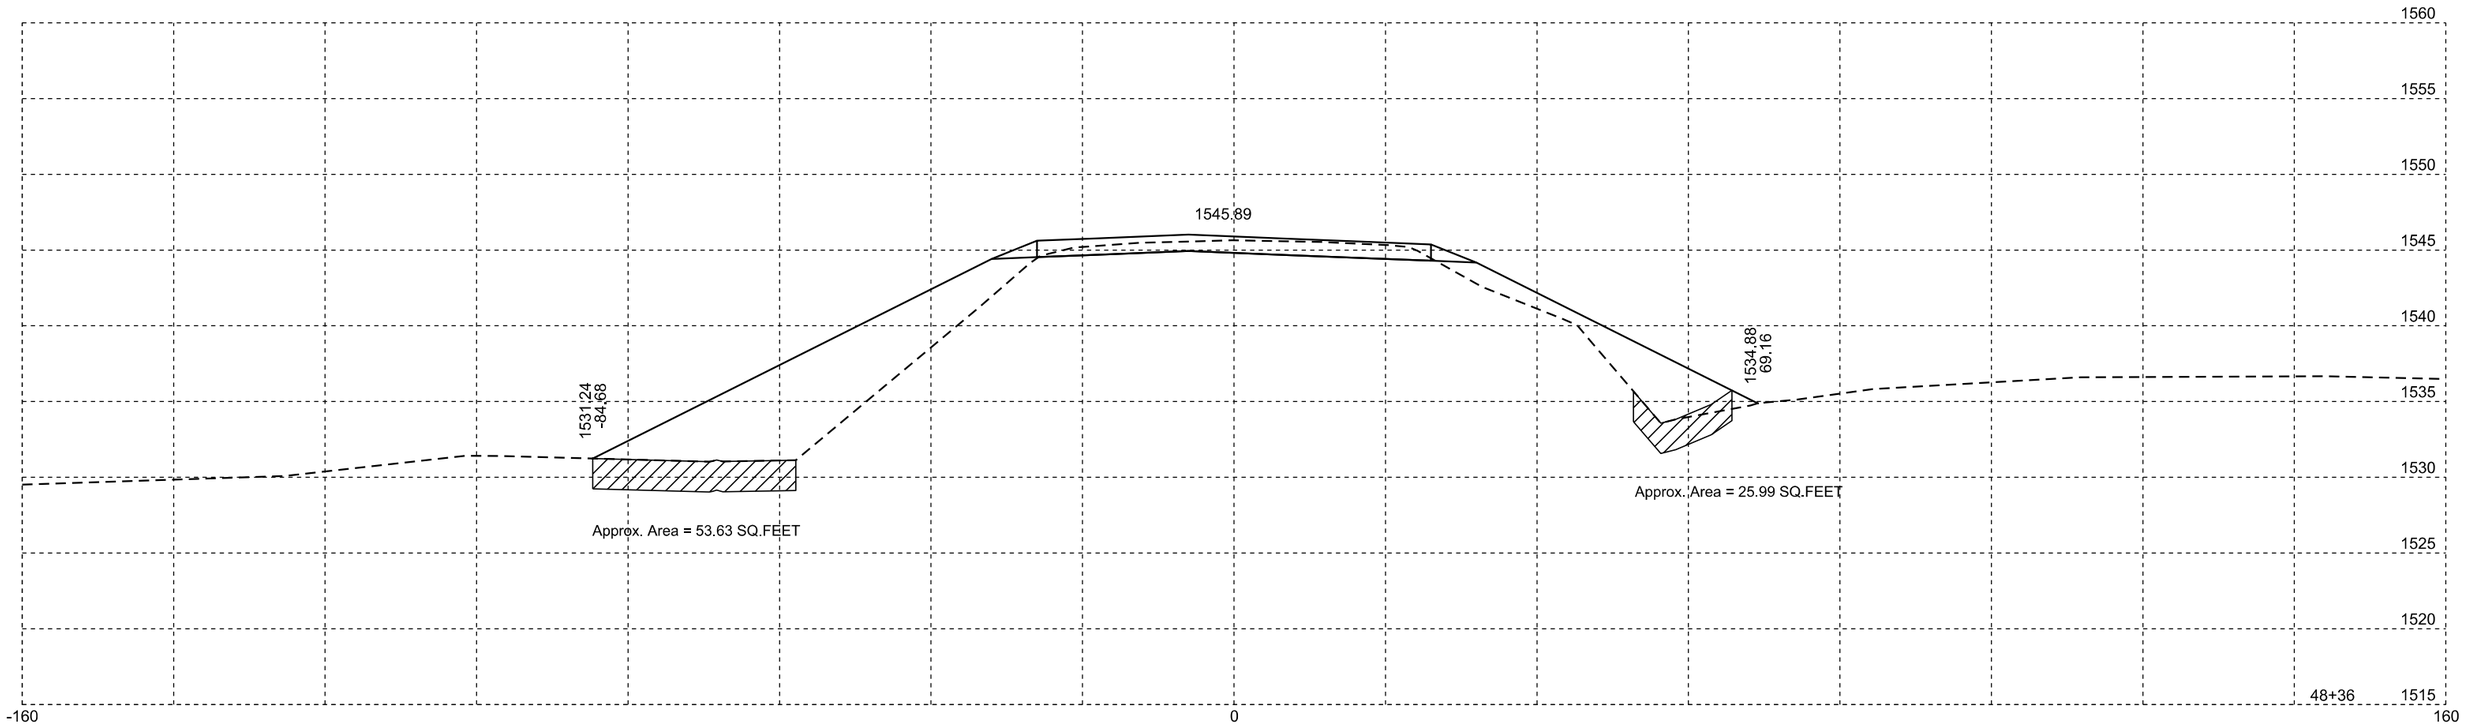

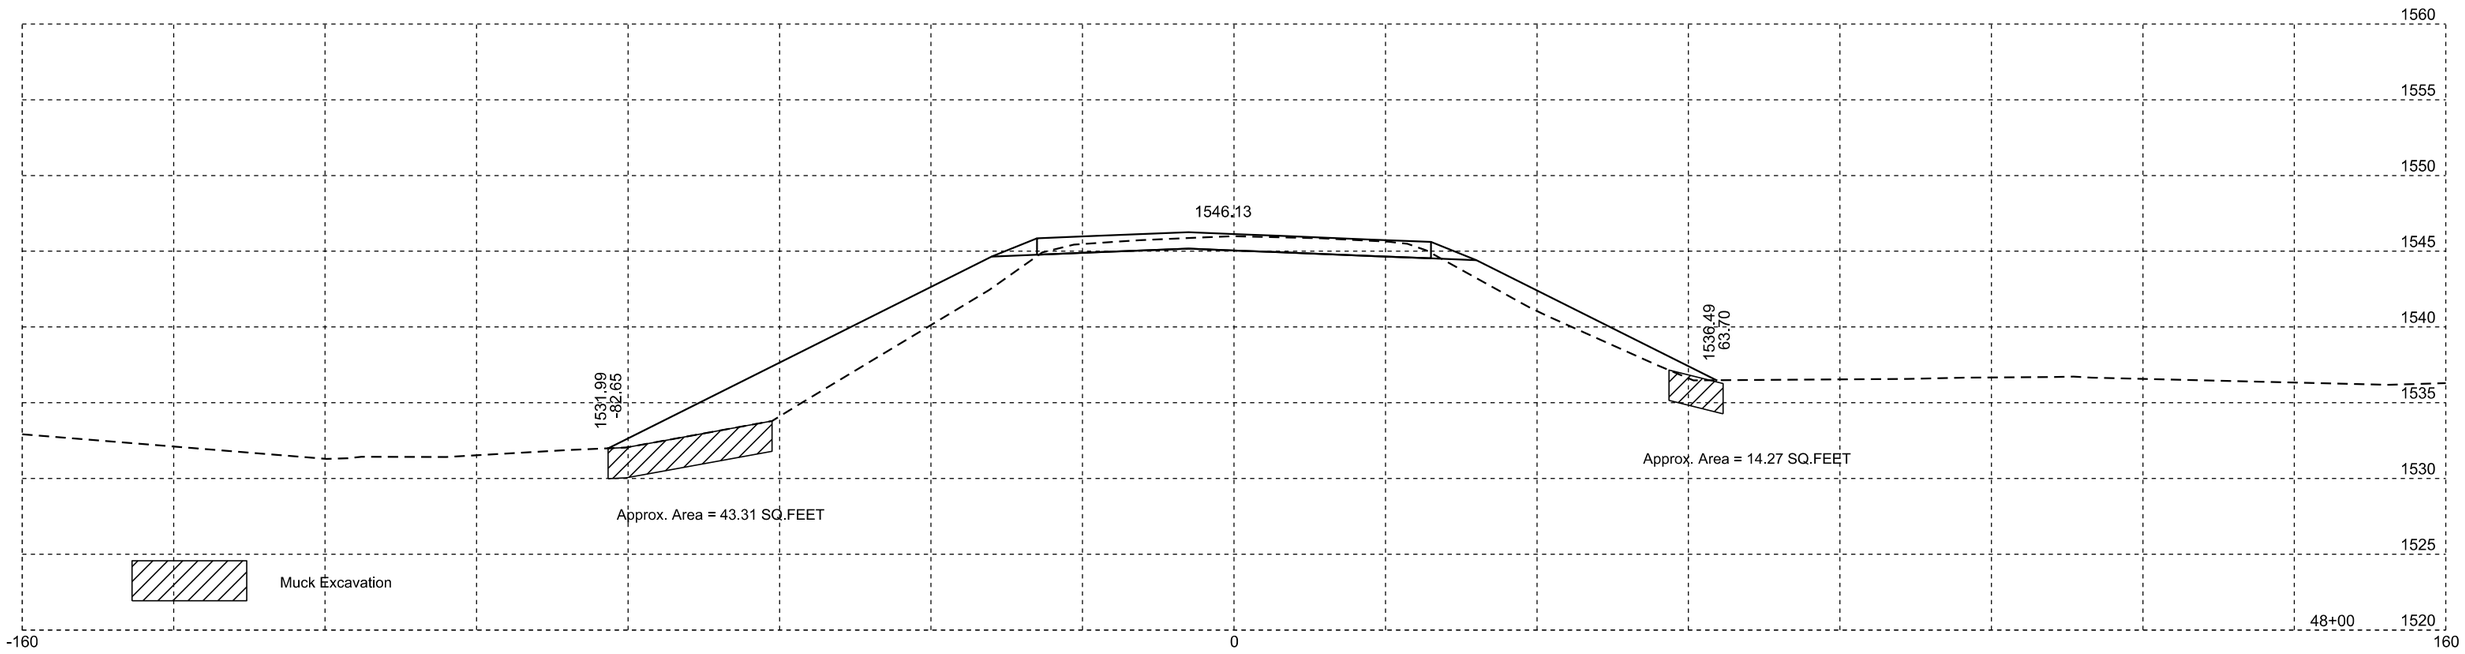

Plotting Date: 01/25/2016

STATE OF SOUTH DAKOTA	PROJECT	SHEET NO.	TOTAL SHEETS
	P 0115(47)102	X61	X90

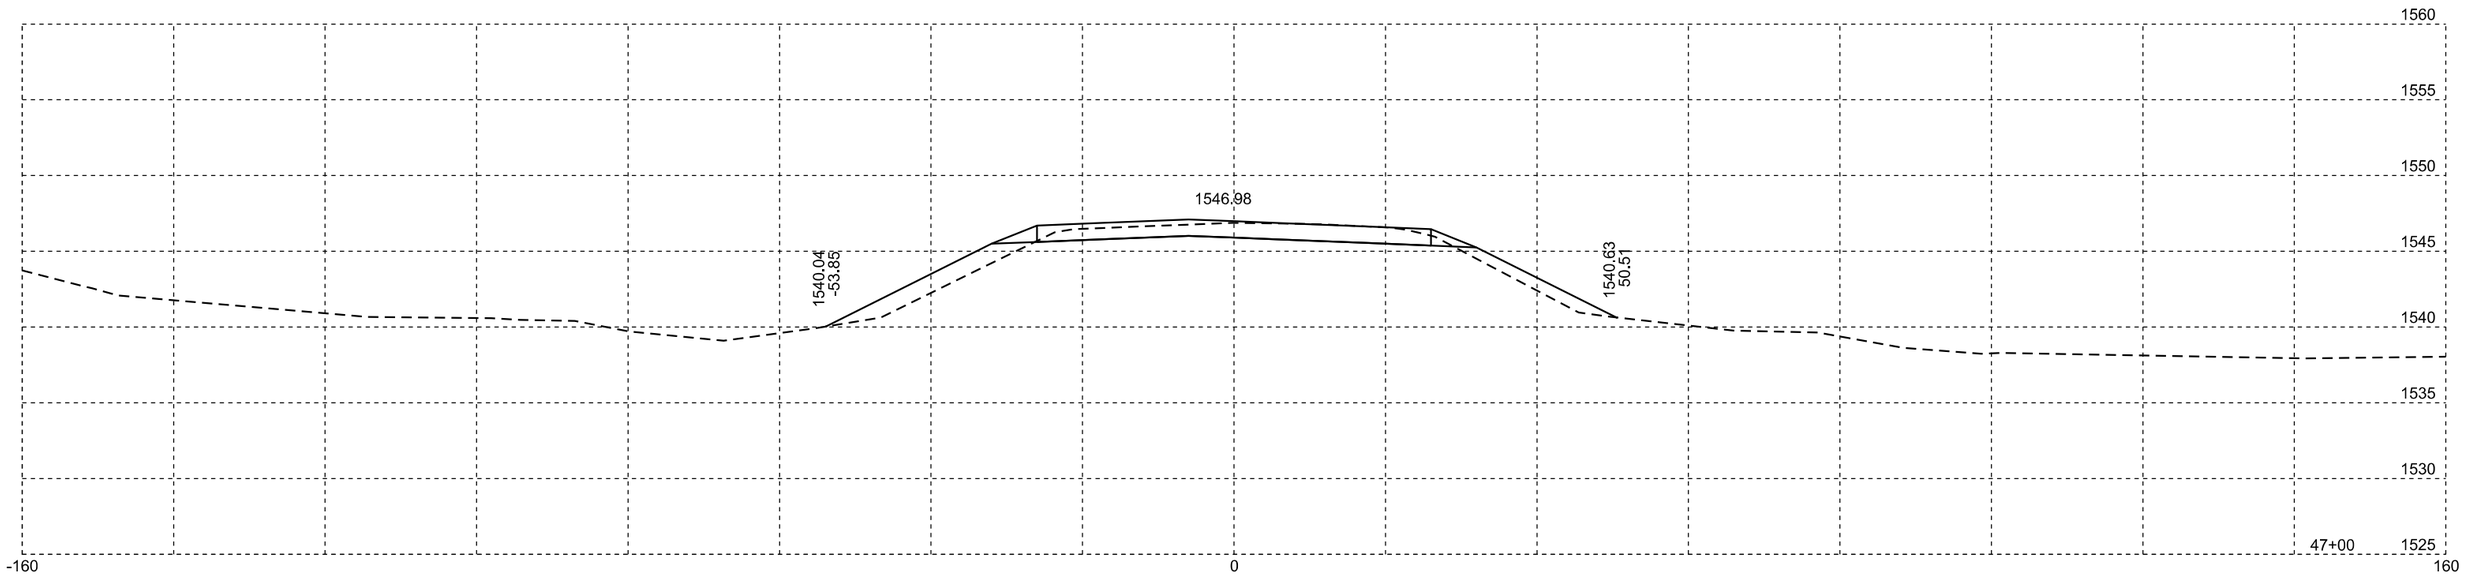

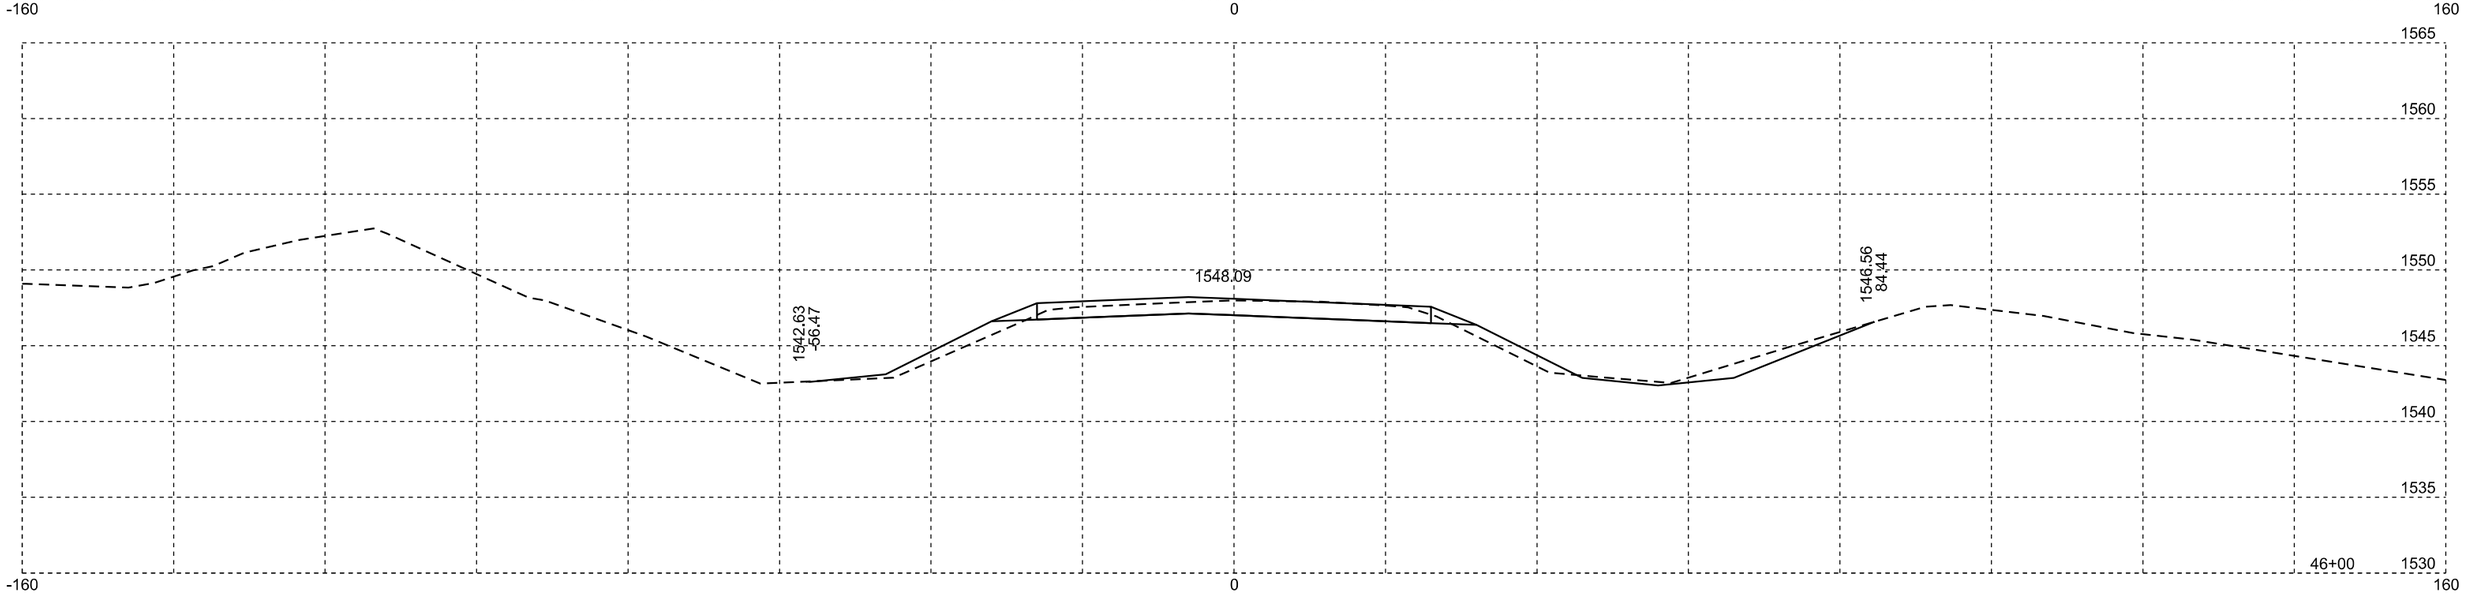

Plotting Date: 01/25/2016

STATE OF SOUTH DAKOTA	PROJECT	SHEET NO.	TOTAL SHEETS
	P 0115(47)102	X62	X90

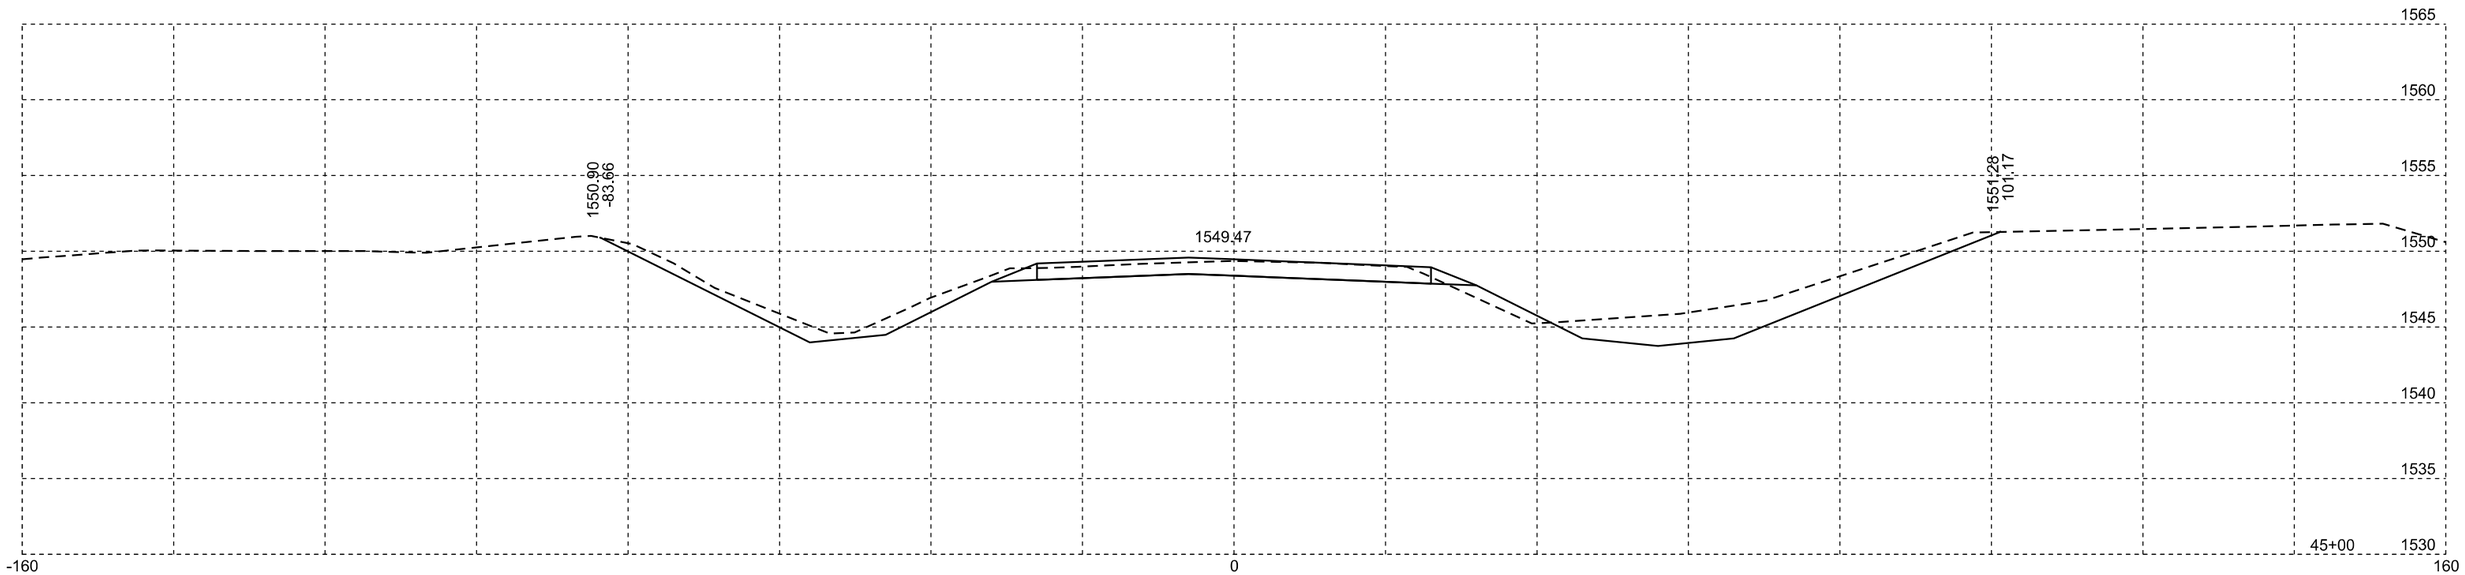

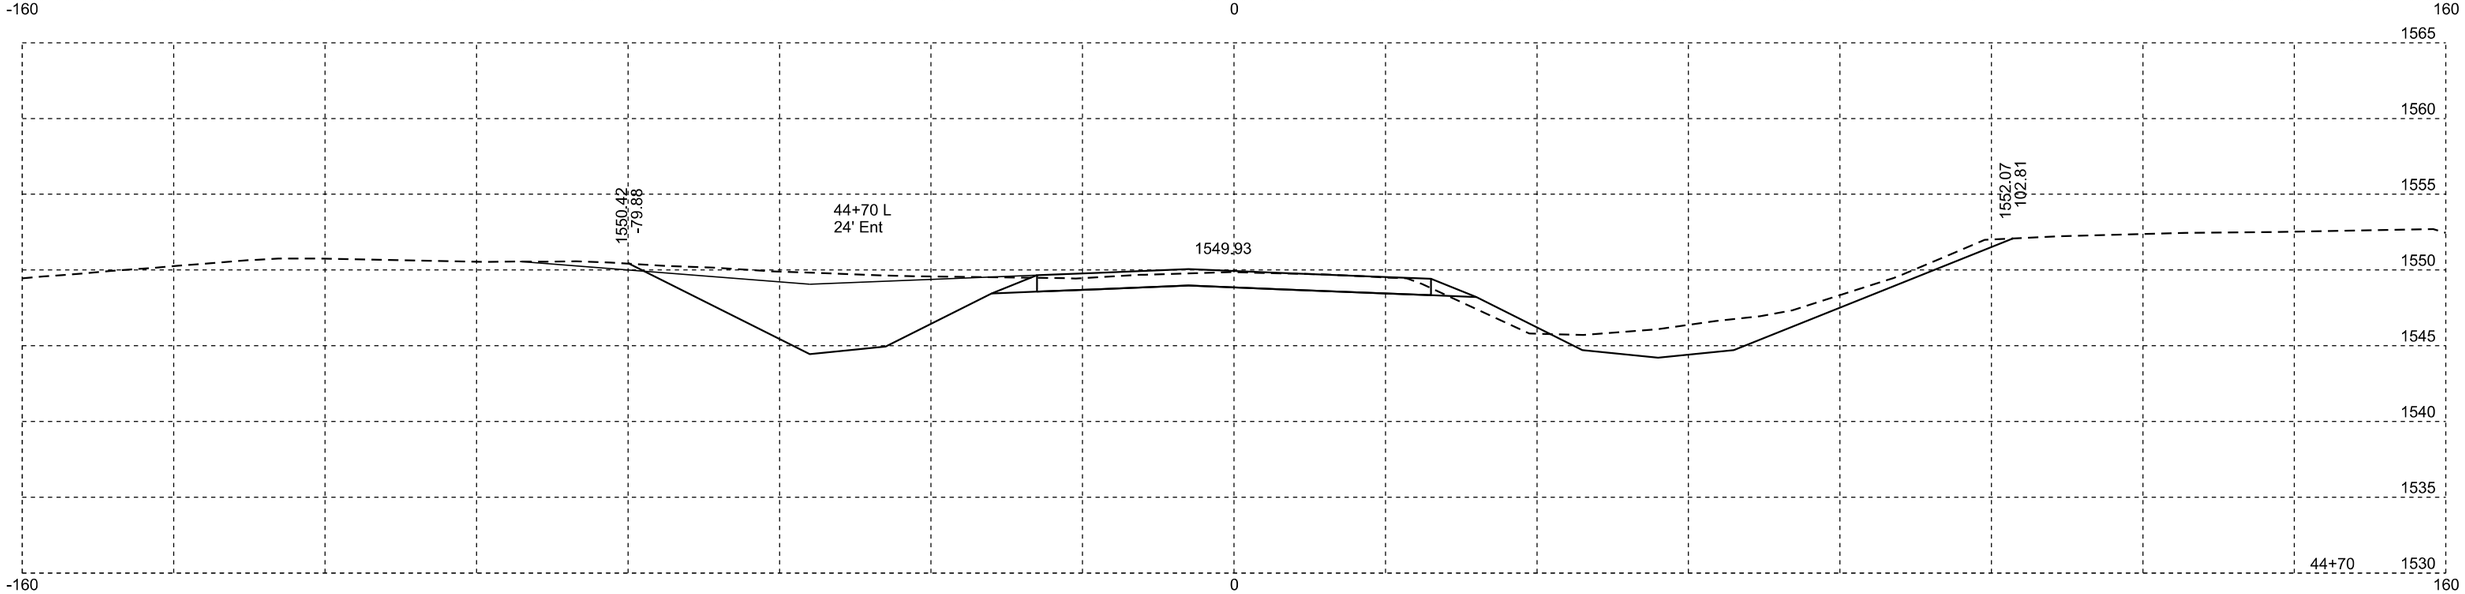

Plotting Date: 01/25/2016

STATE OF SOUTH DAKOTA	PROJECT	SHEET NO.	TOTAL SHEETS
	P 0115(47)102	X63	X90

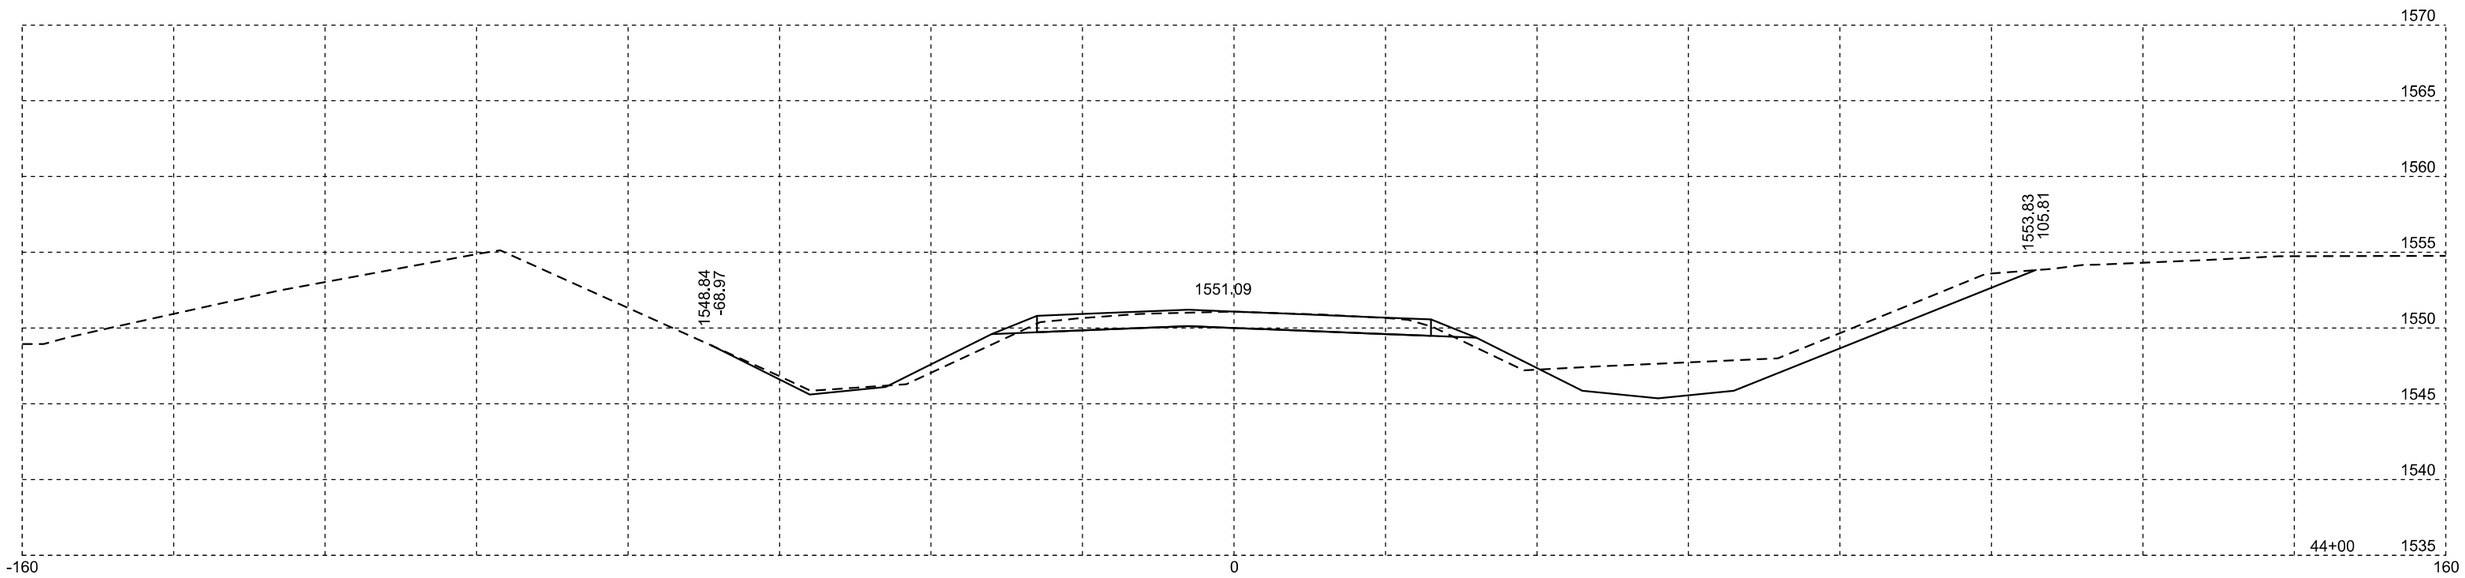

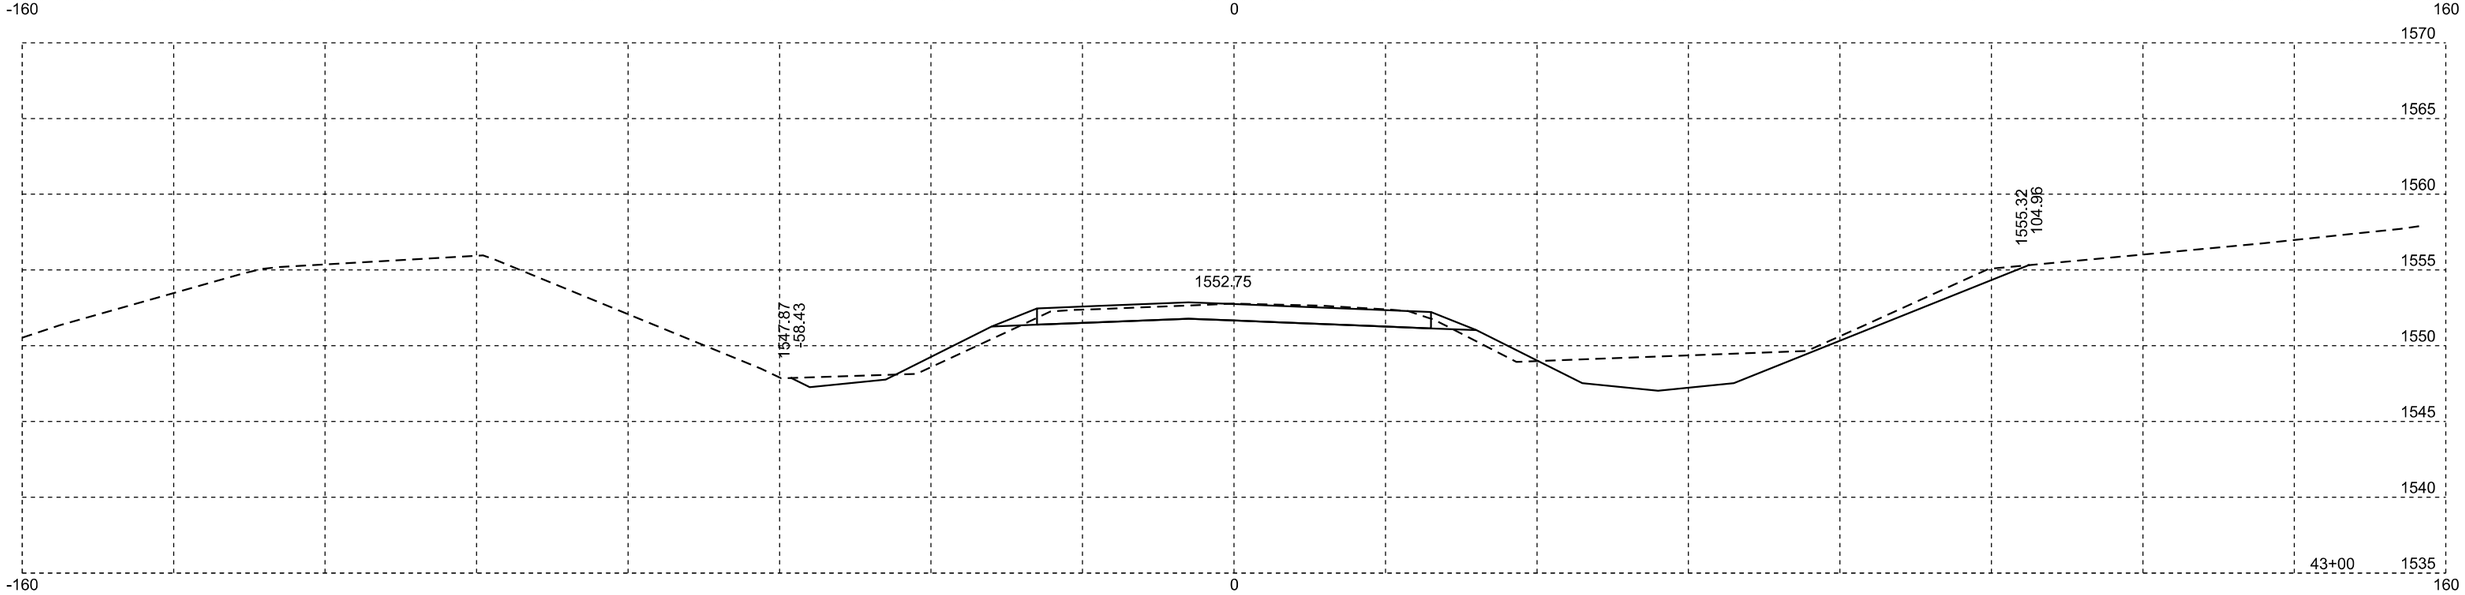

Plotting Date: 01/25/2016

STATE OF SOUTH DAKOTA	PROJECT	SHEET NO.	TOTAL SHEETS
	P 0115(47)102	X64	X90

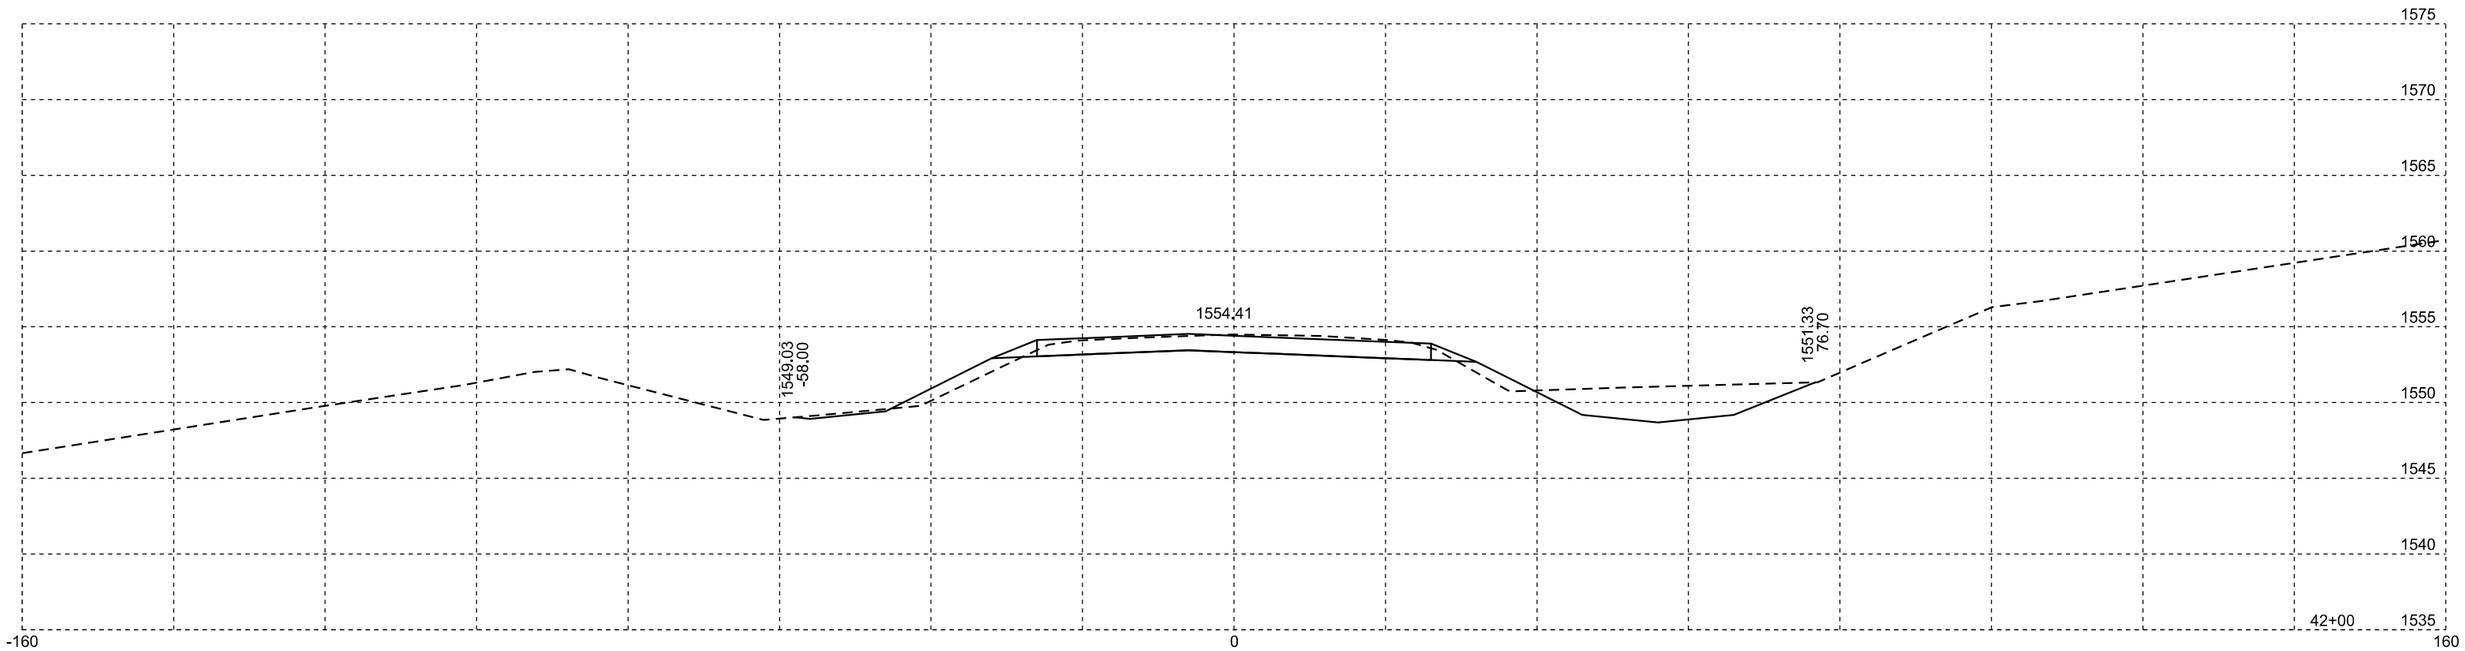

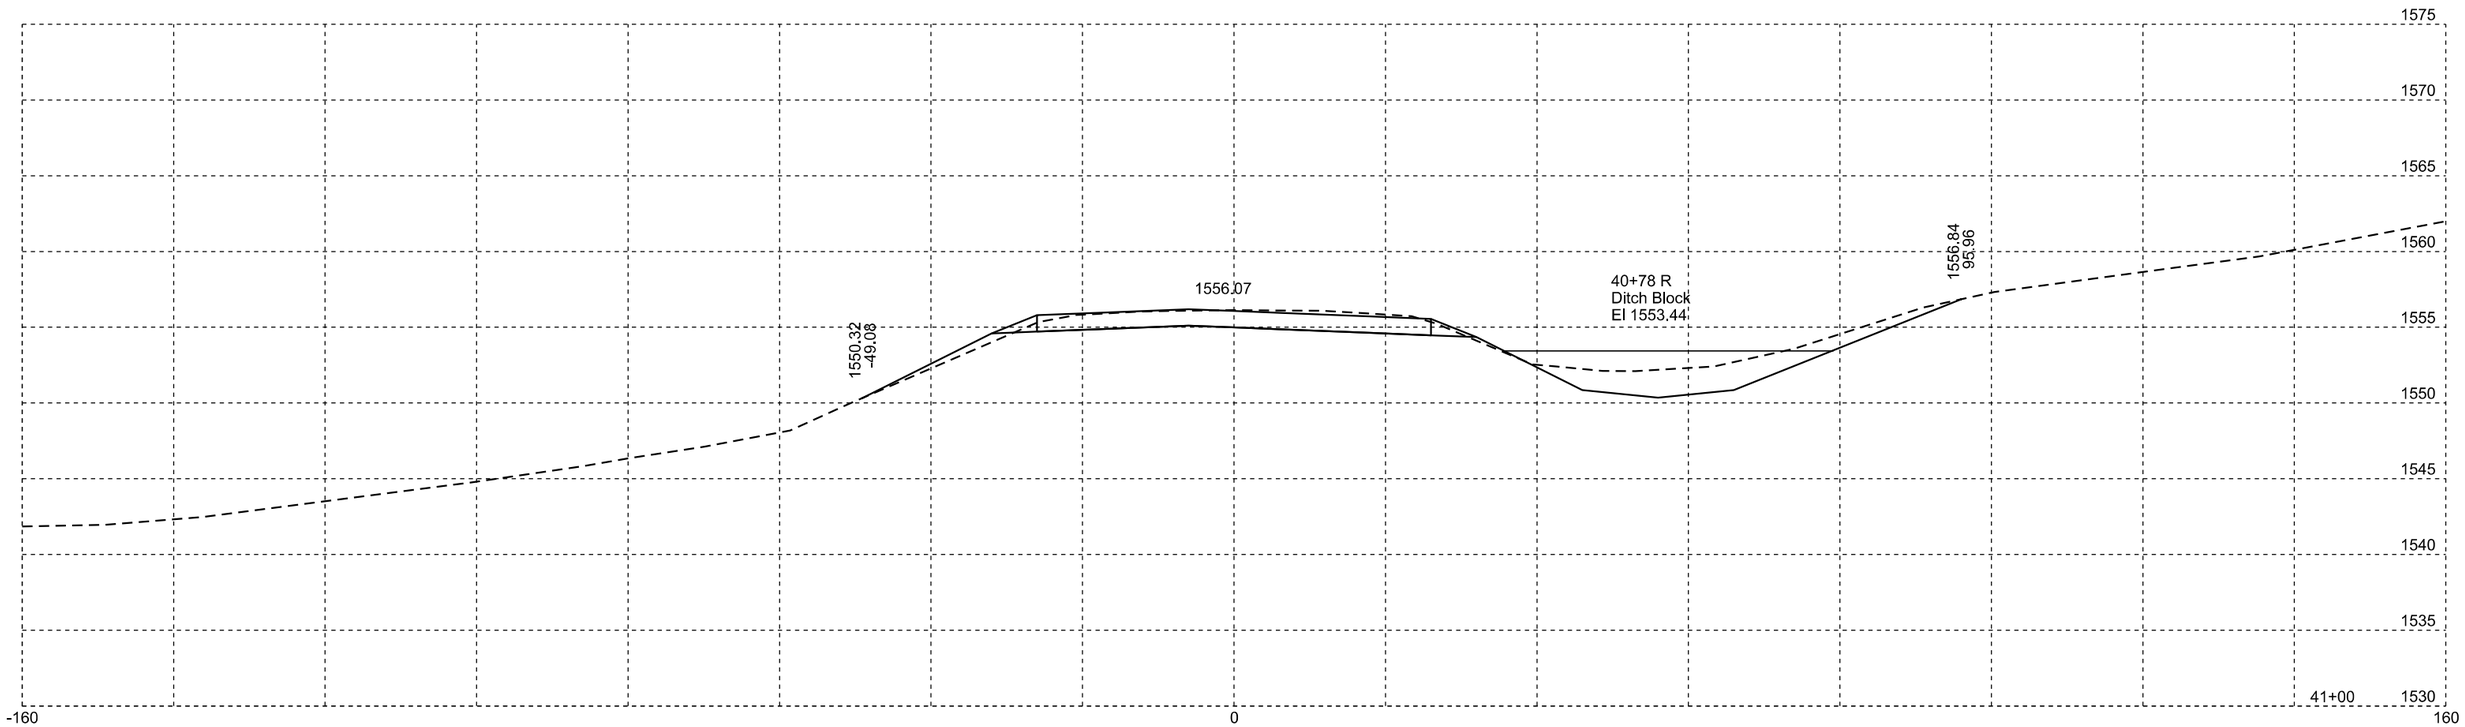

Plotting Date: 01/25/2016

STATE OF SOUTH DAKOTA	PROJECT	SHEET NO.	TOTAL SHEETS
	P 0115(47)102	X65	X90

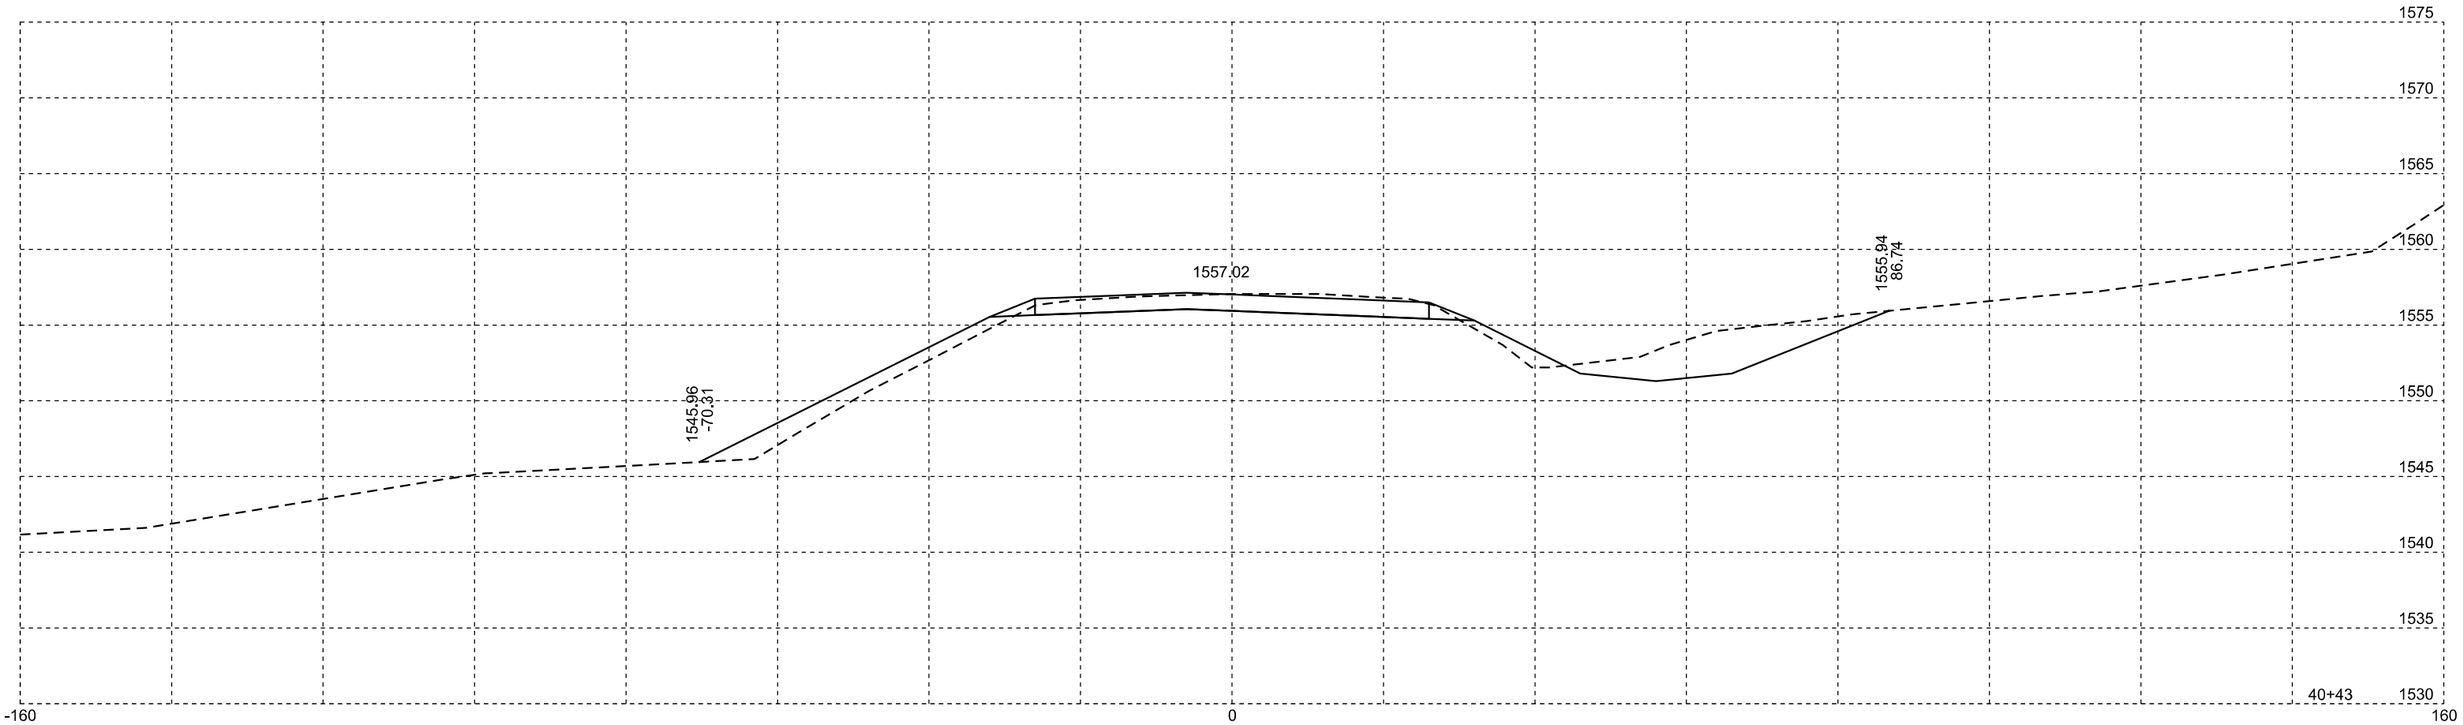

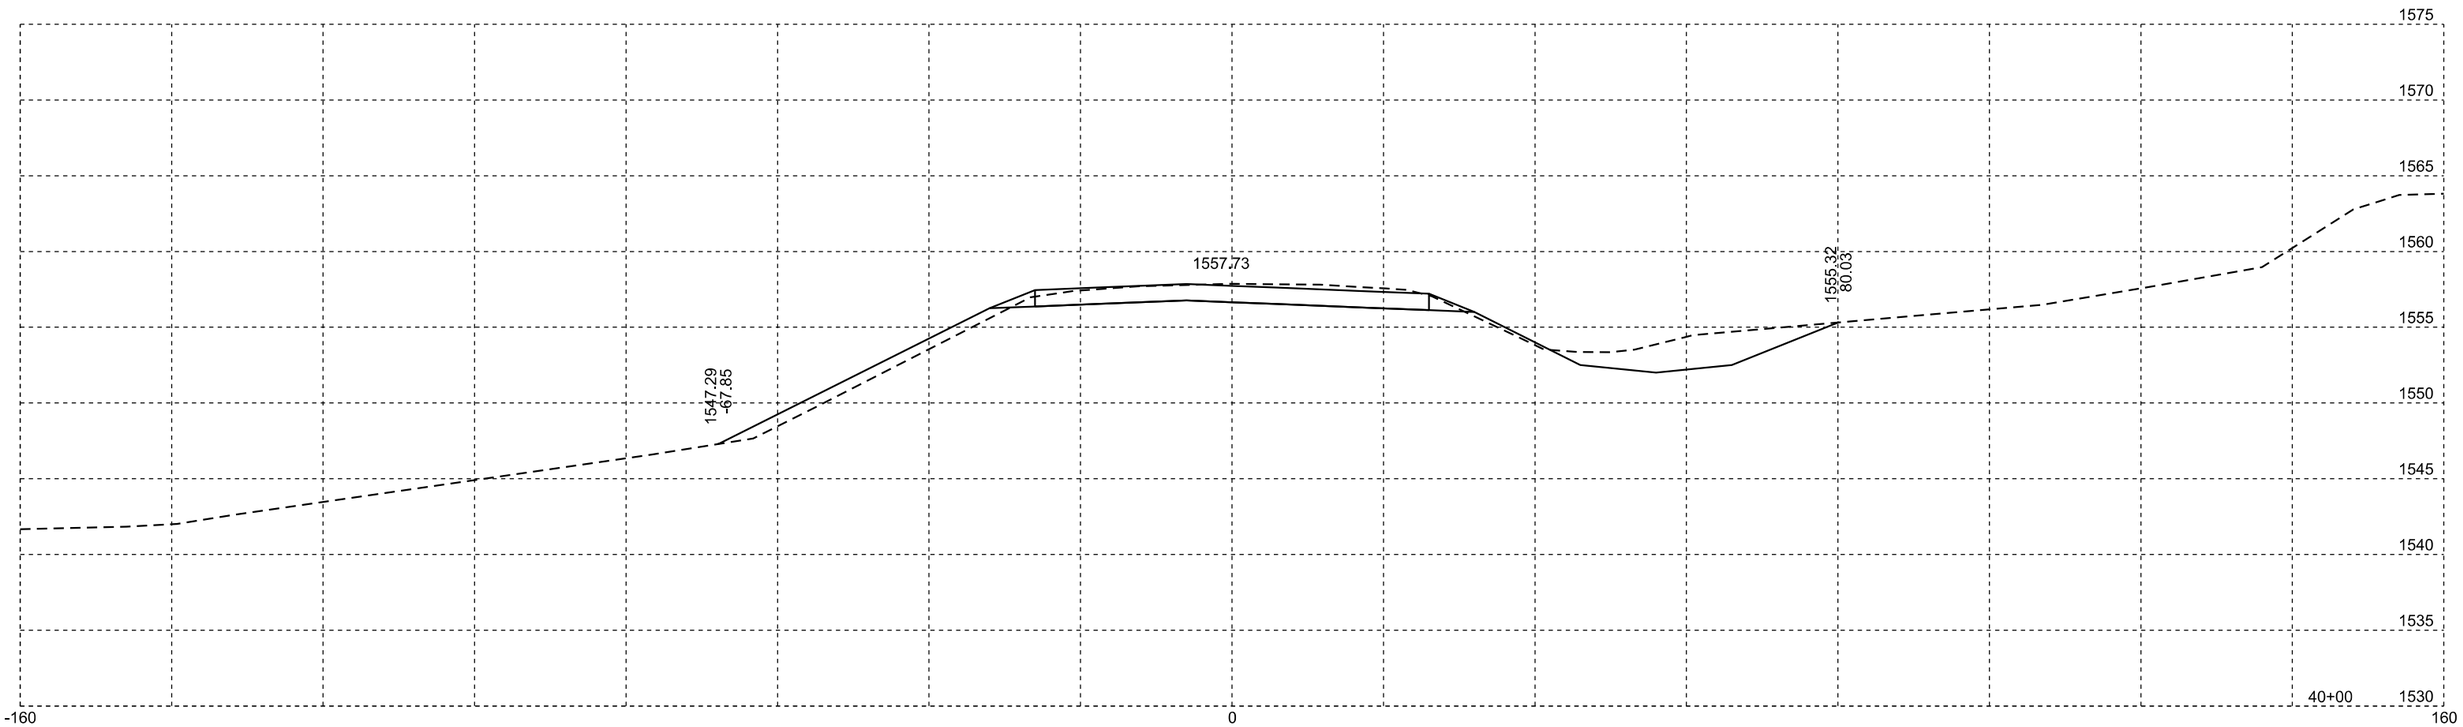

Plotting Date: 01/25/2016

STATE OF SOUTH DAKOTA	PROJECT	SHEET NO.	TOTAL SHEETS
	P 0115(47)102	X66	X90

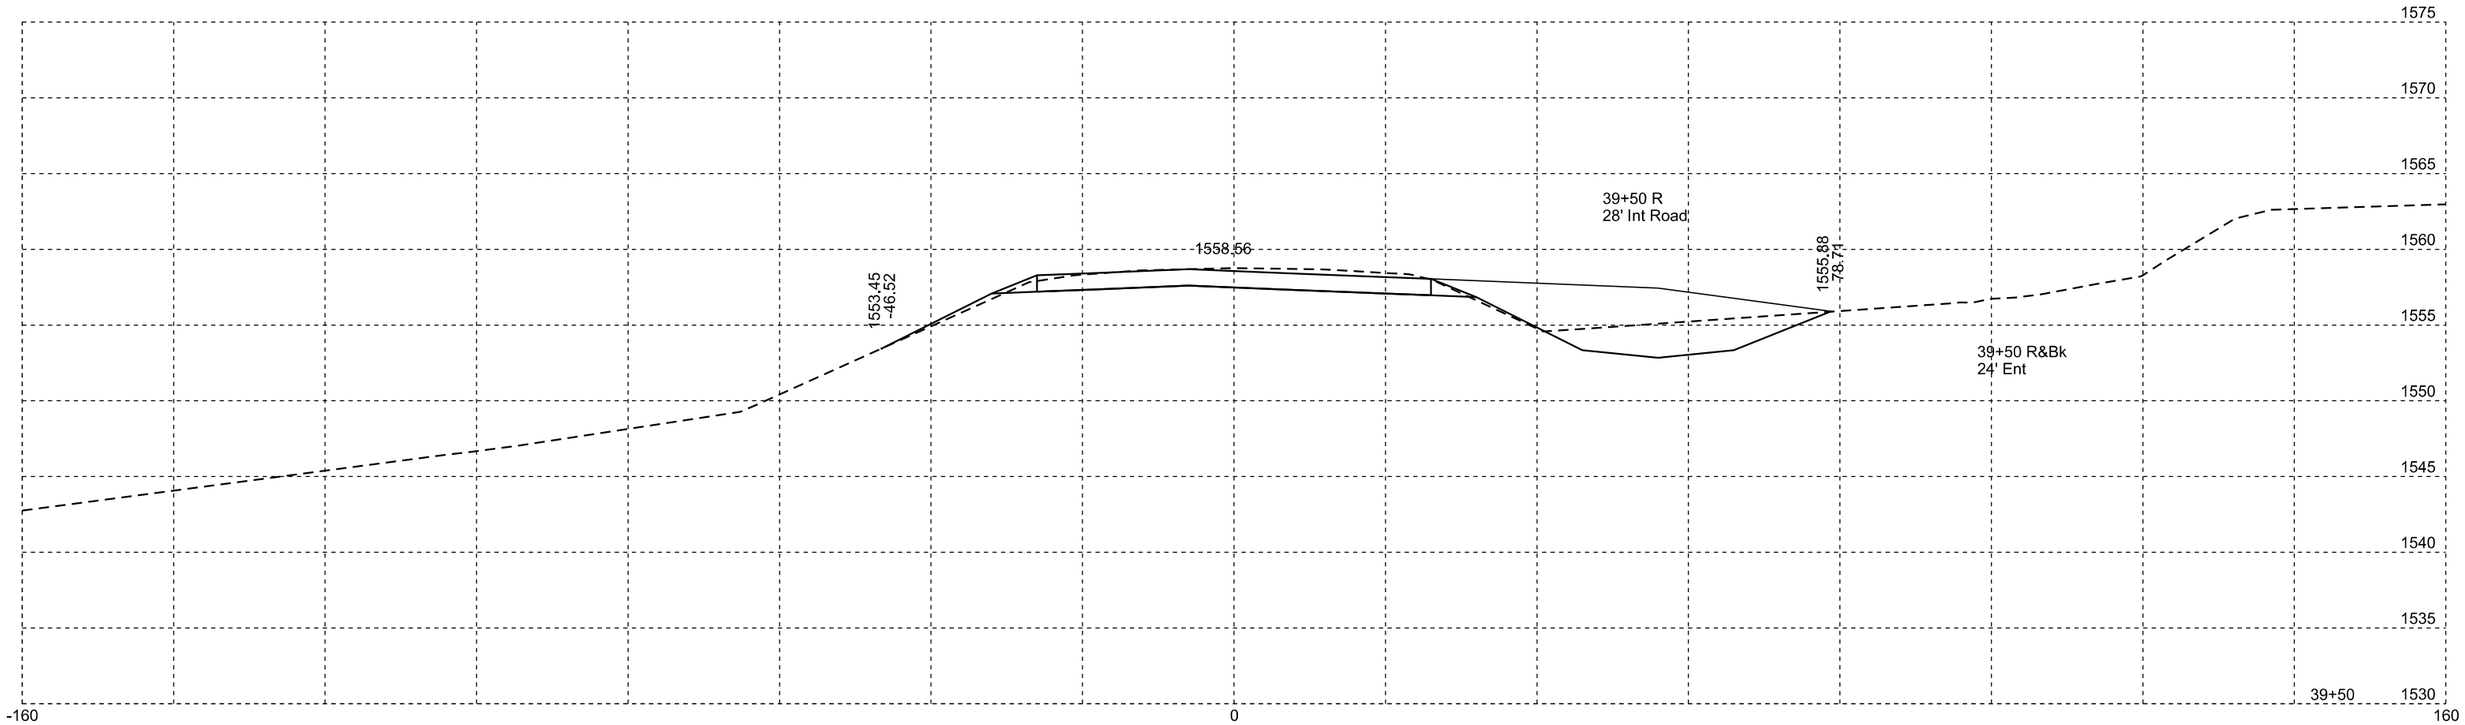

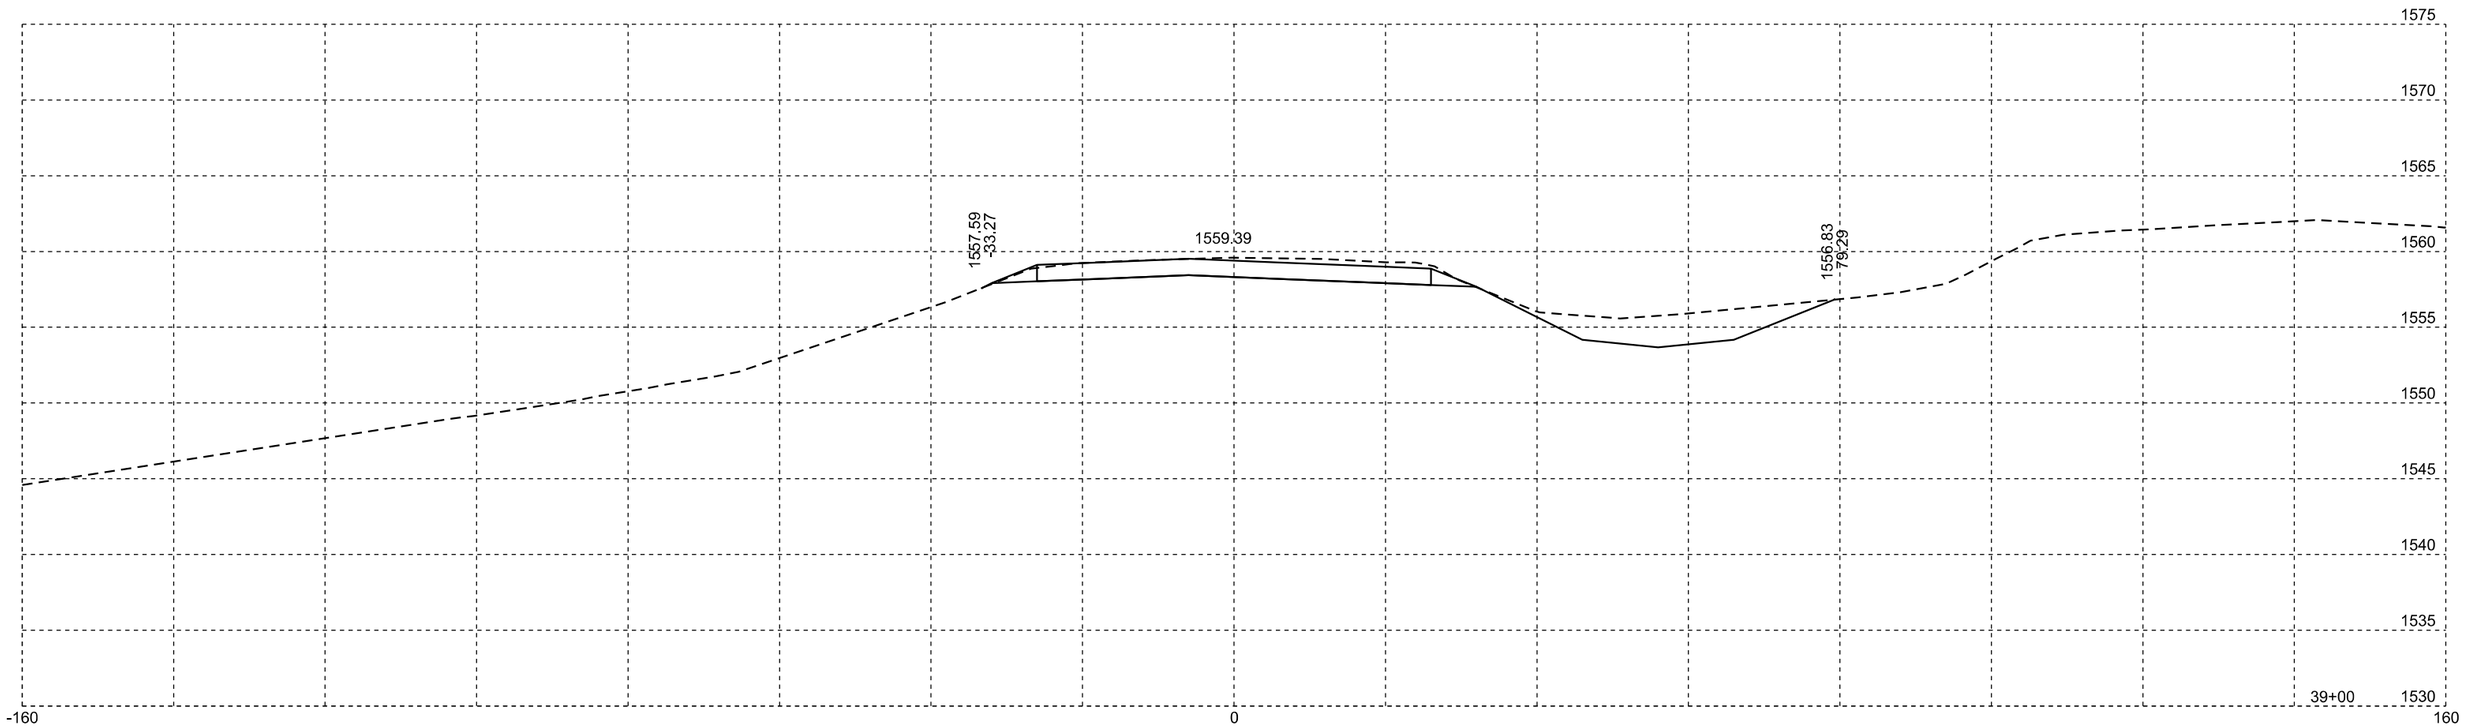

Plotting Date: 01/25/2016

STATE OF SOUTH DAKOTA	PROJECT	SHEET NO.	TOTAL SHEETS
	P 0115(47)102	X67	X90

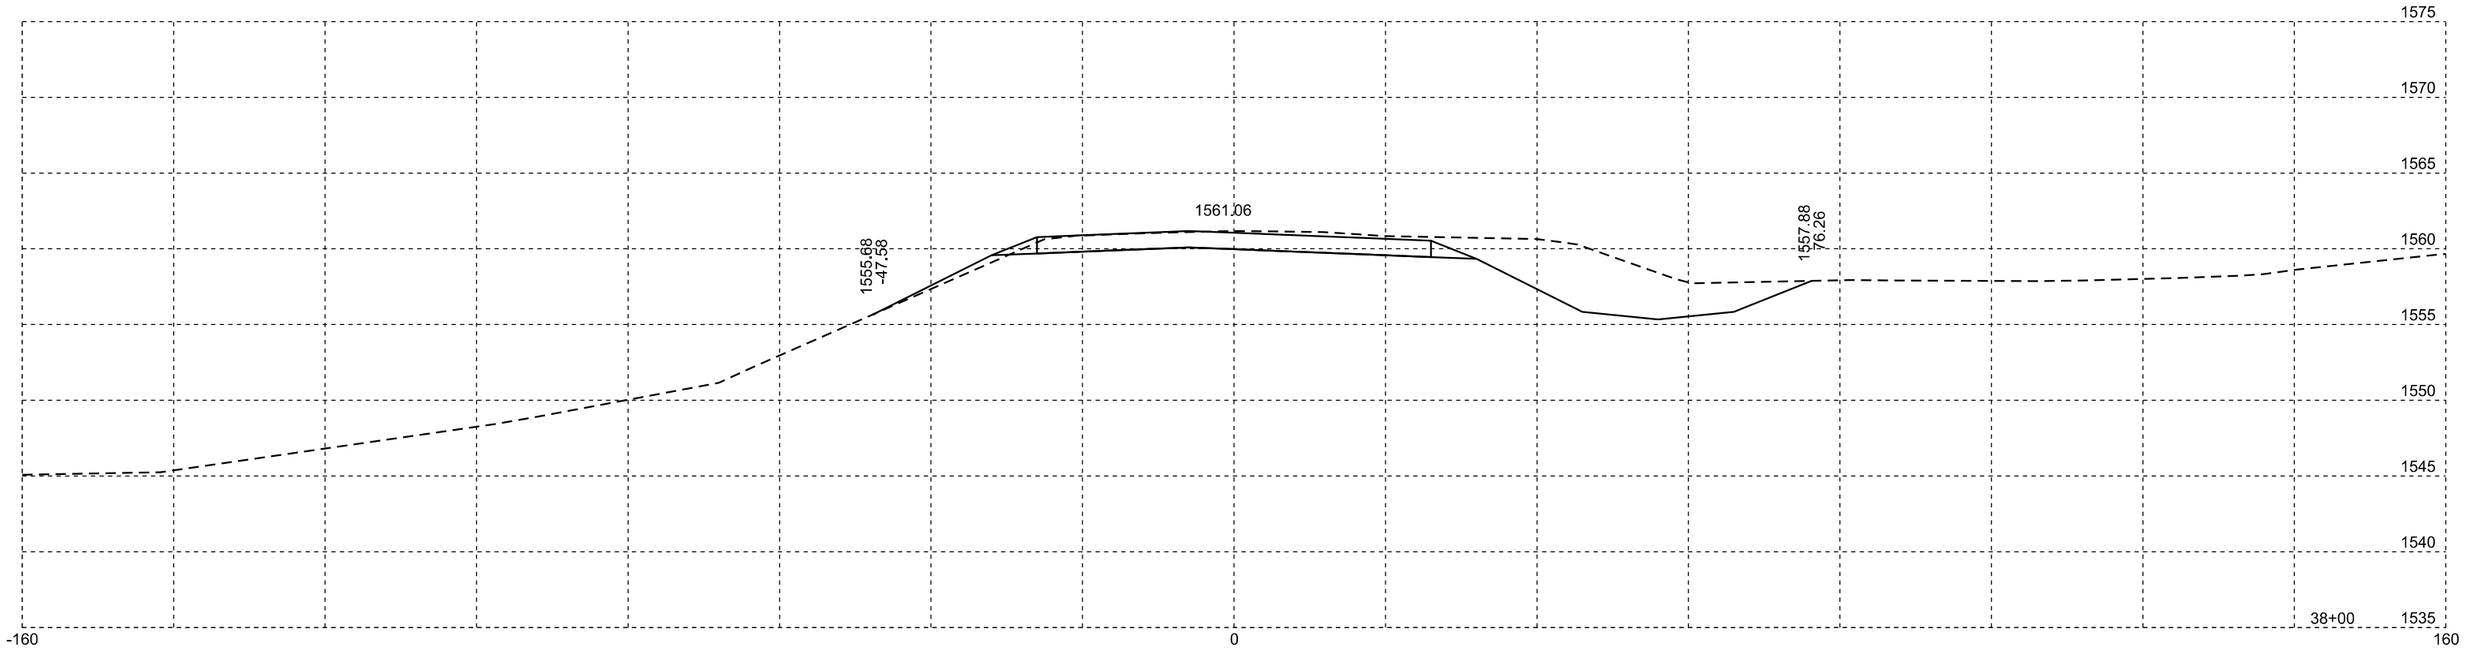

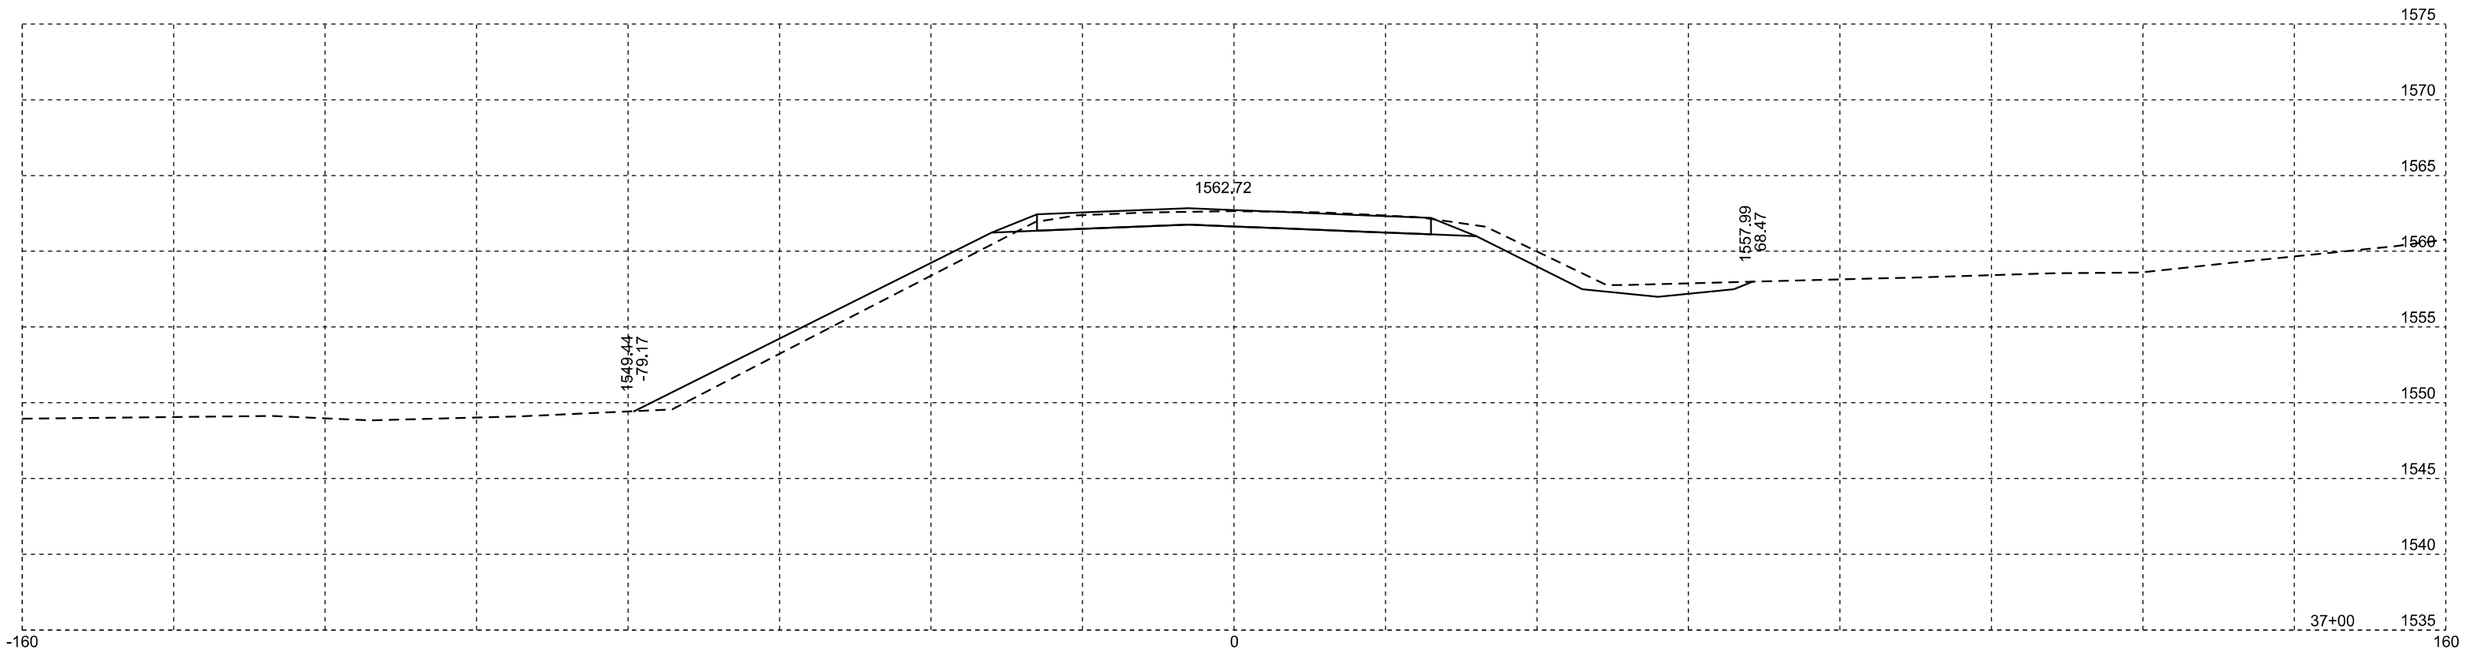

Plotting Date: 01/25/2016

STATE OF SOUTH DAKOTA	PROJECT	SHEET NO.	TOTAL SHEETS
	P 0115(47)102	X68	X90

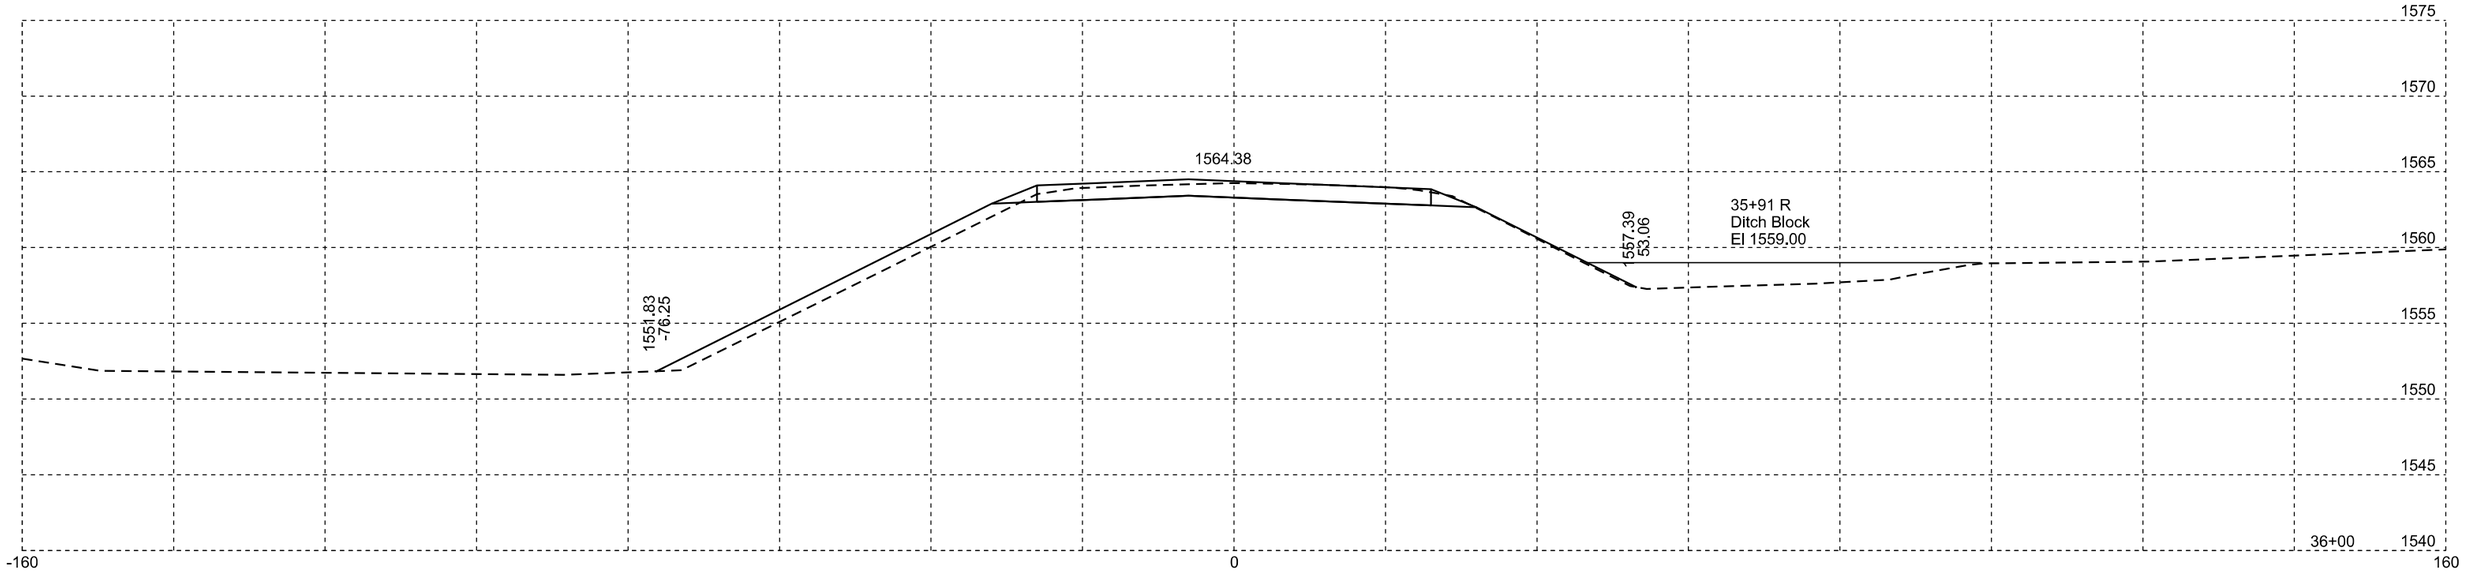

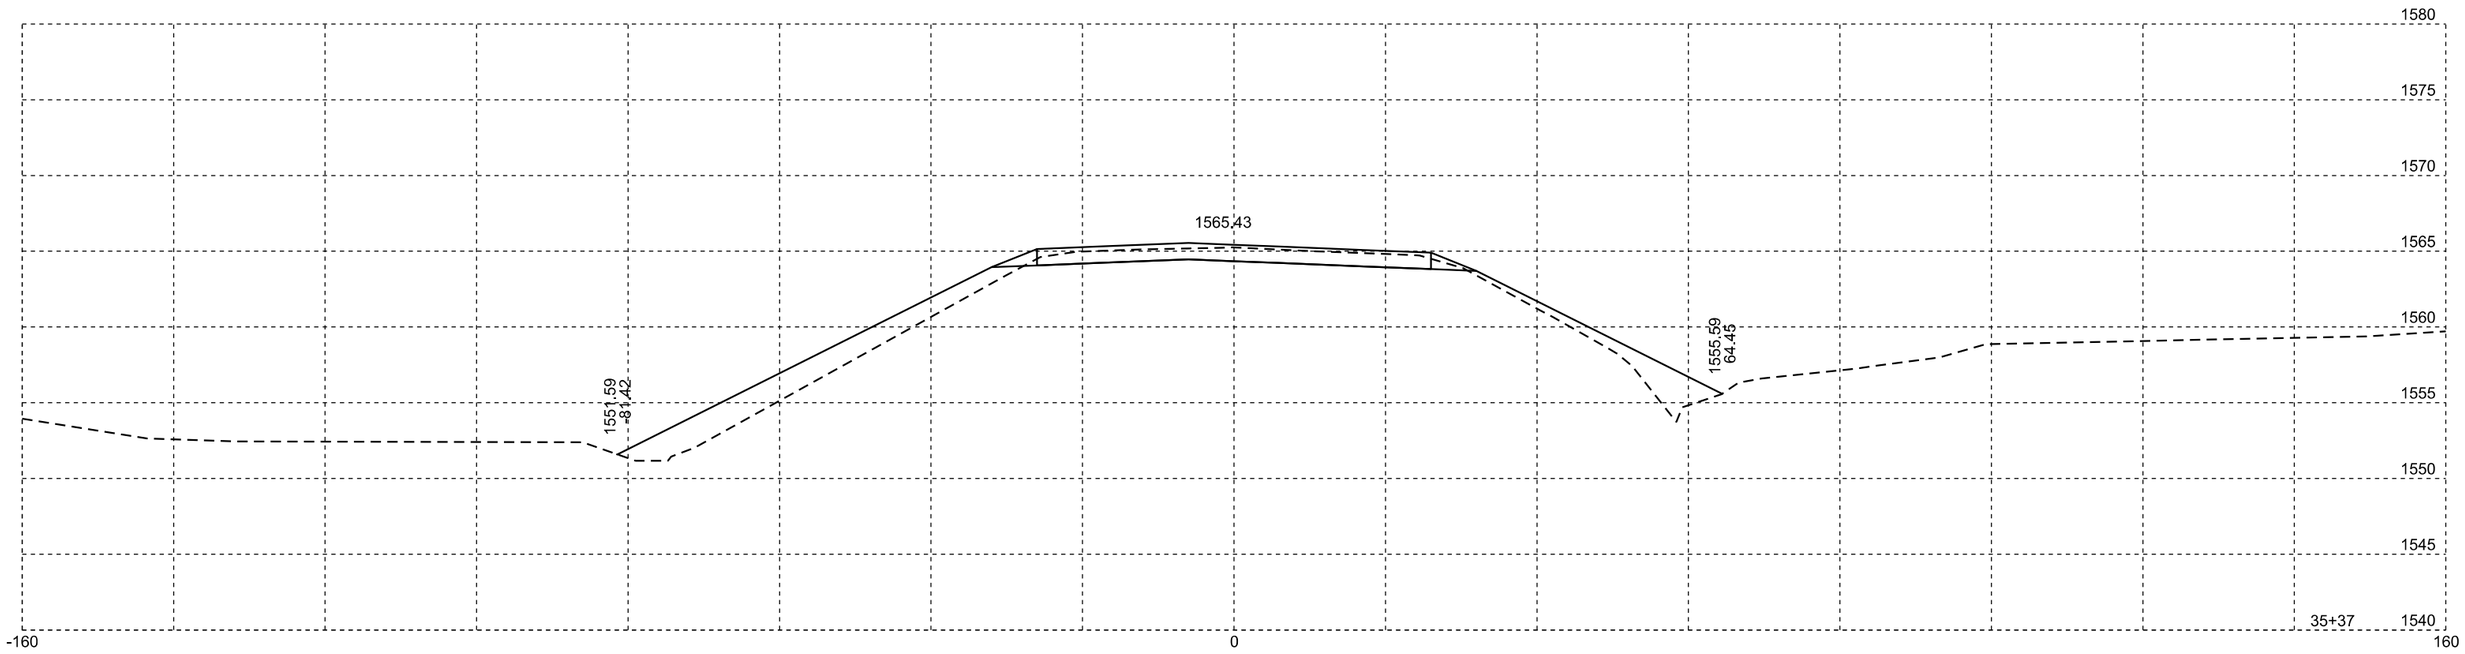

Plotting Date: 01/25/2016

STATE OF SOUTH DAKOTA	PROJECT	SHEET NO.	TOTAL SHEETS
	P 0115(47)102	X69	X90

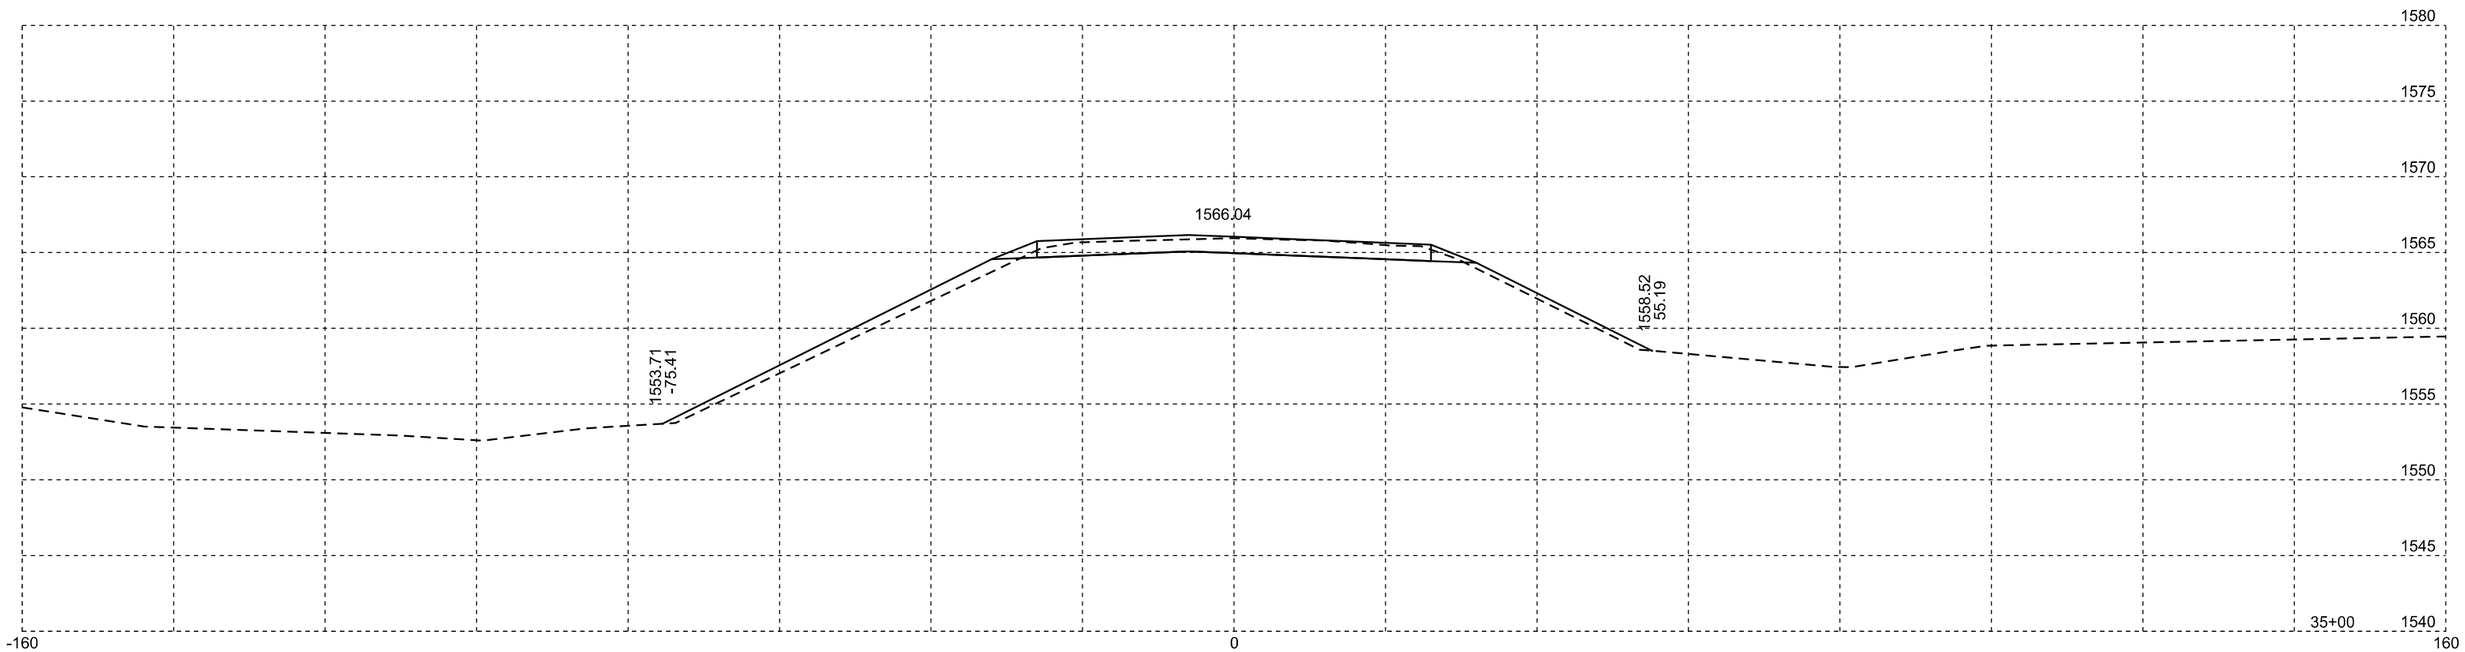

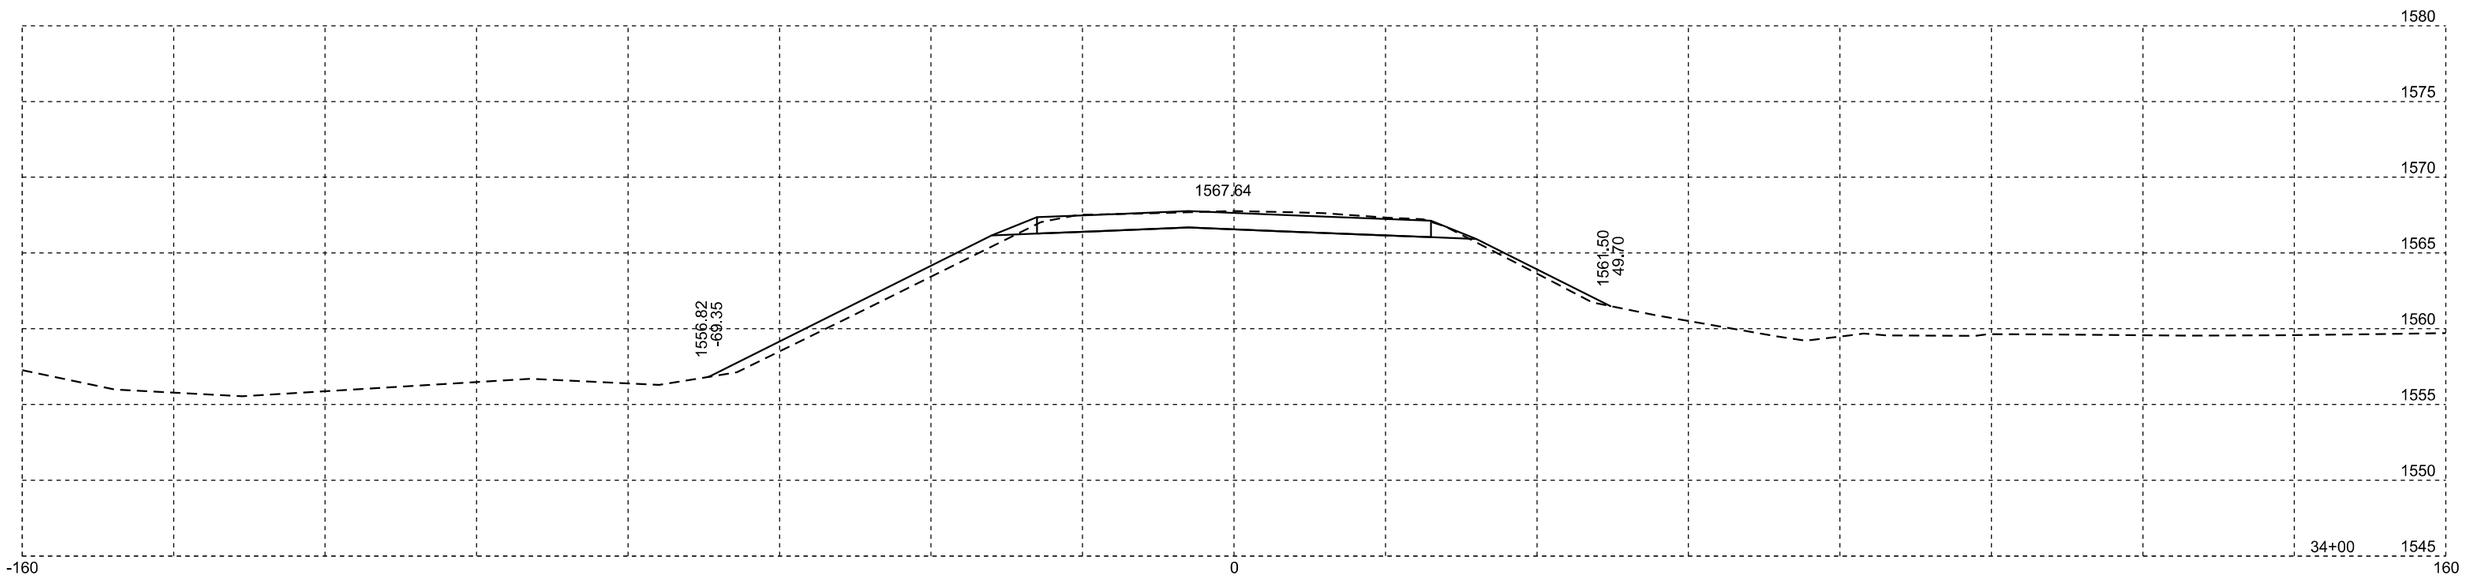

Plotting Date: 01/25/2016

STATE OF SOUTH DAKOTA	PROJECT	SHEET NO.	TOTAL SHEETS
	P 0115(47)102	X70	X90

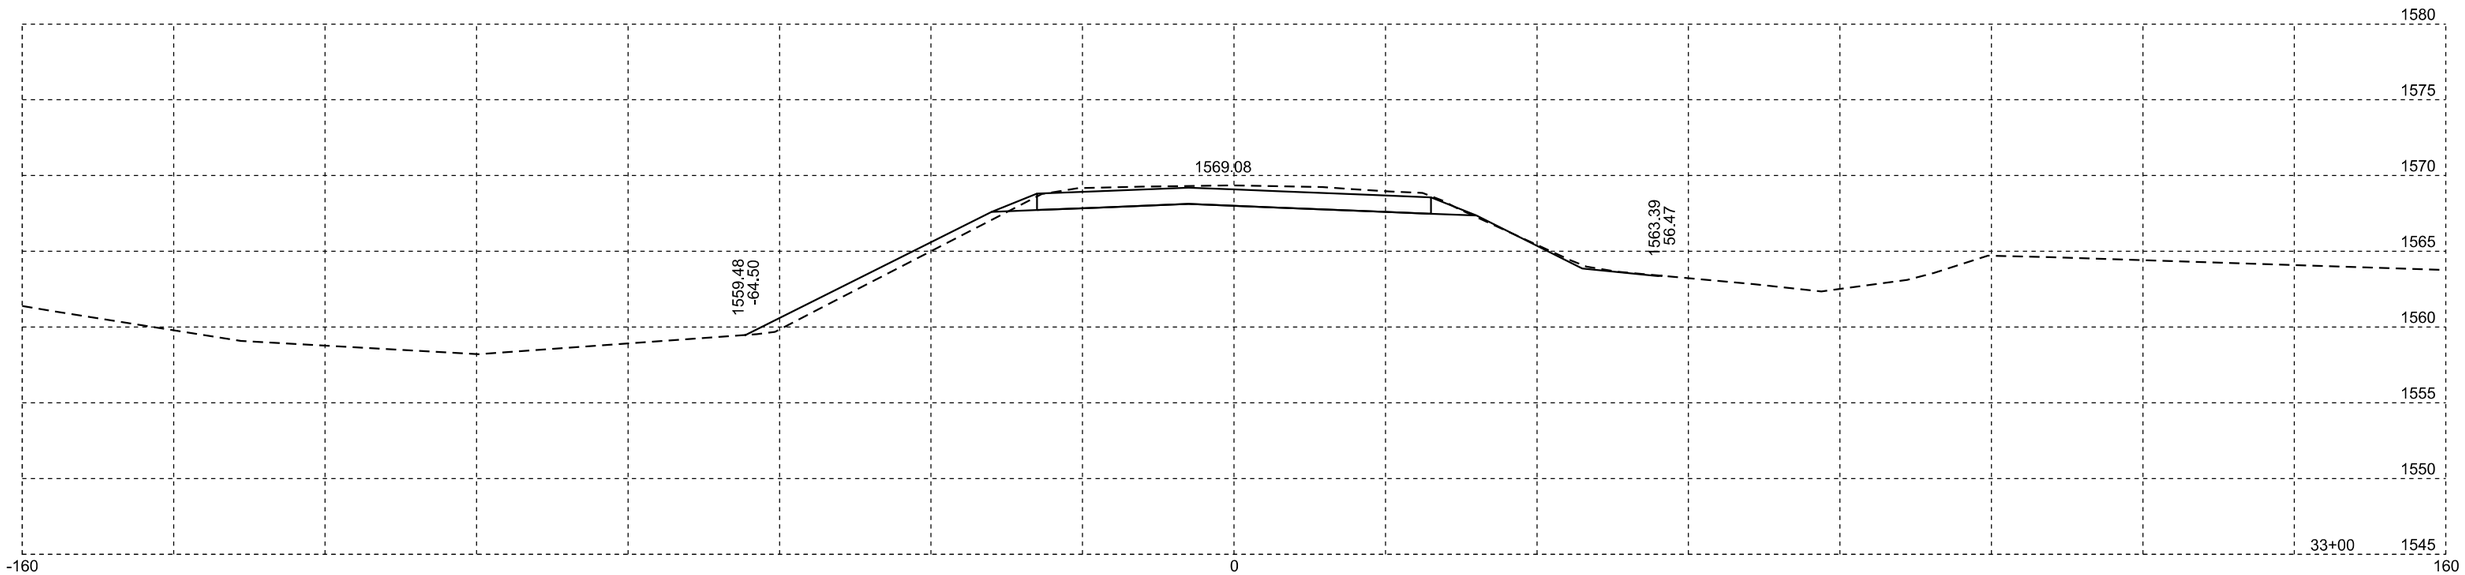

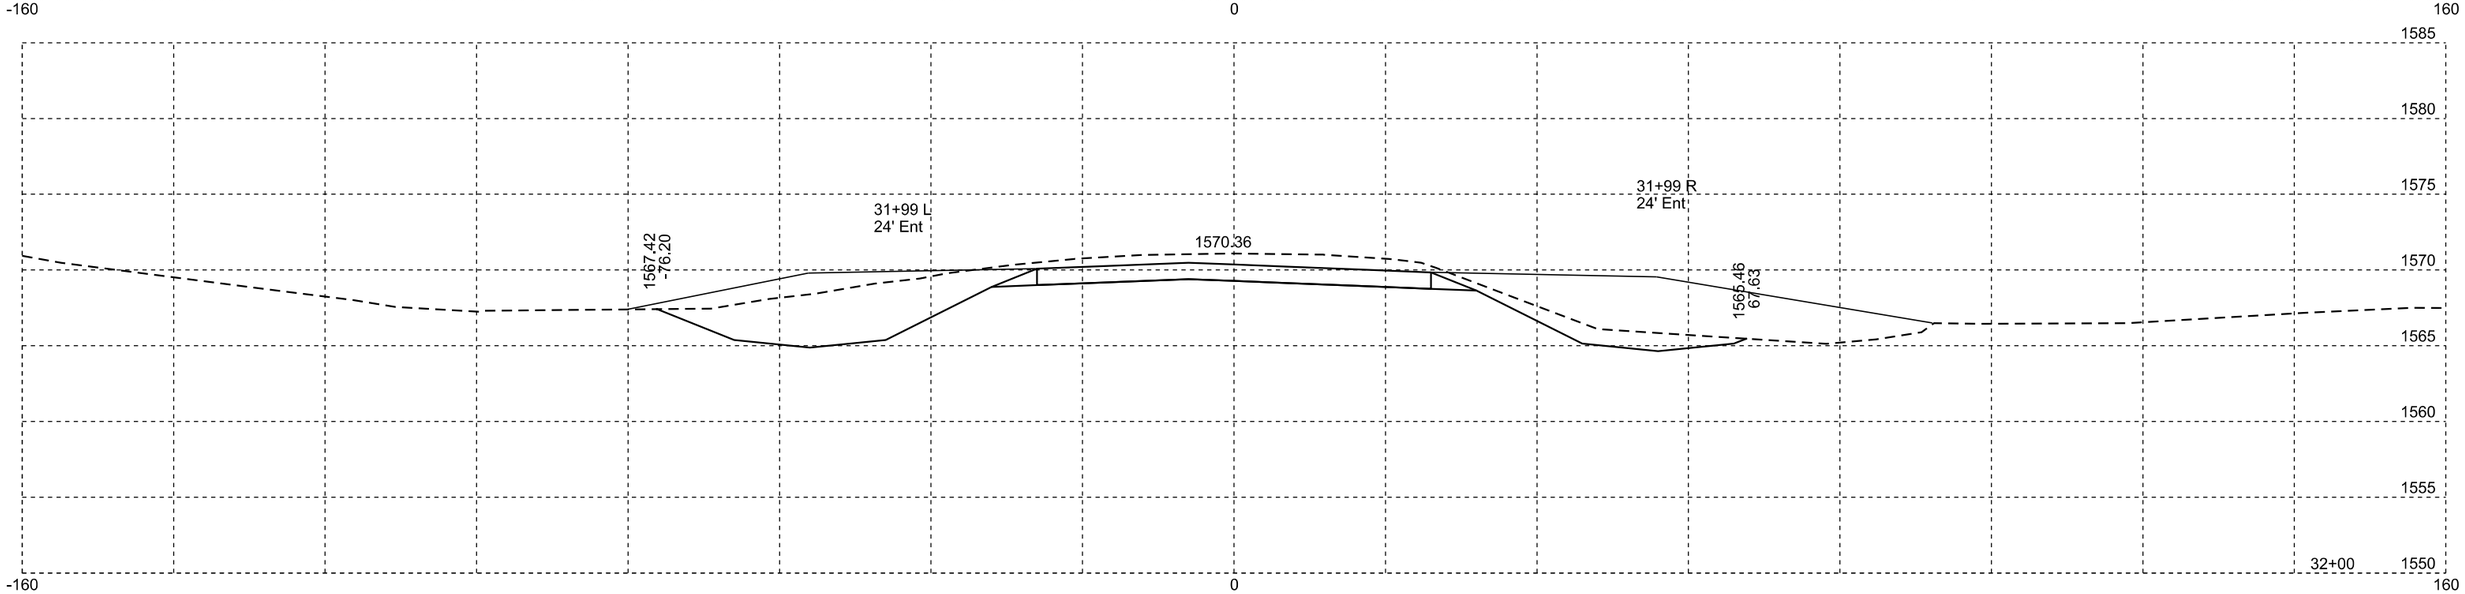

Plotting Date: 01/25/2016

STATE OF SOUTH DAKOTA	PROJECT	SHEET NO.	TOTAL SHEETS
	P 0115(47)102	X71	X90

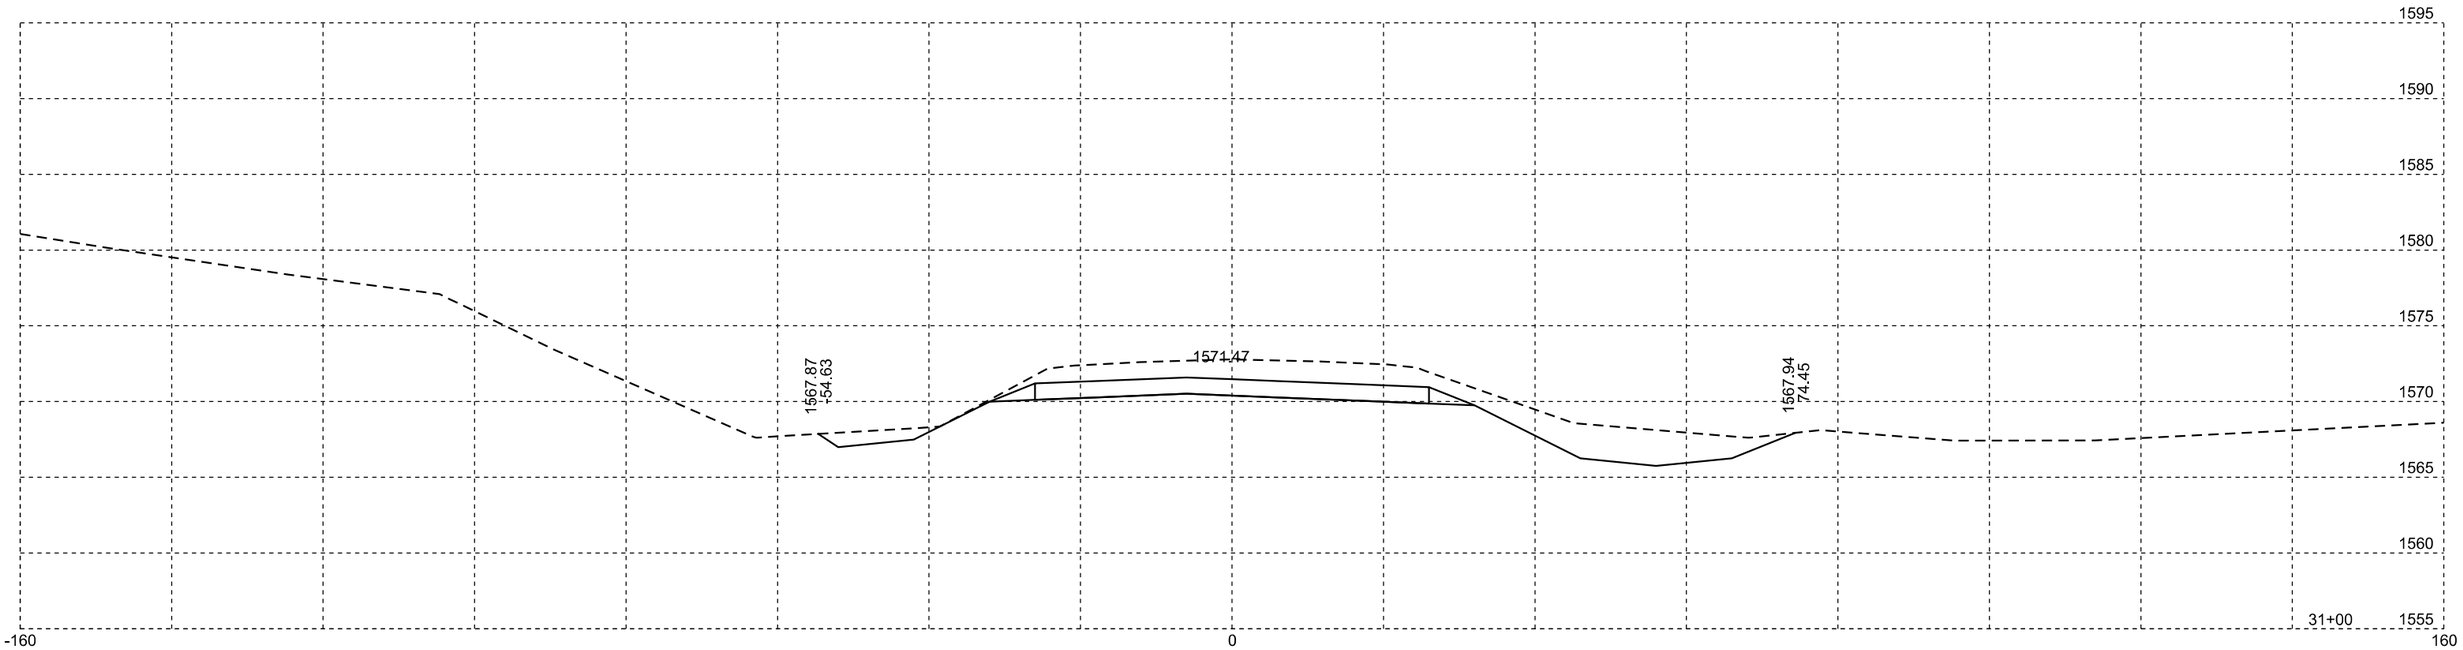

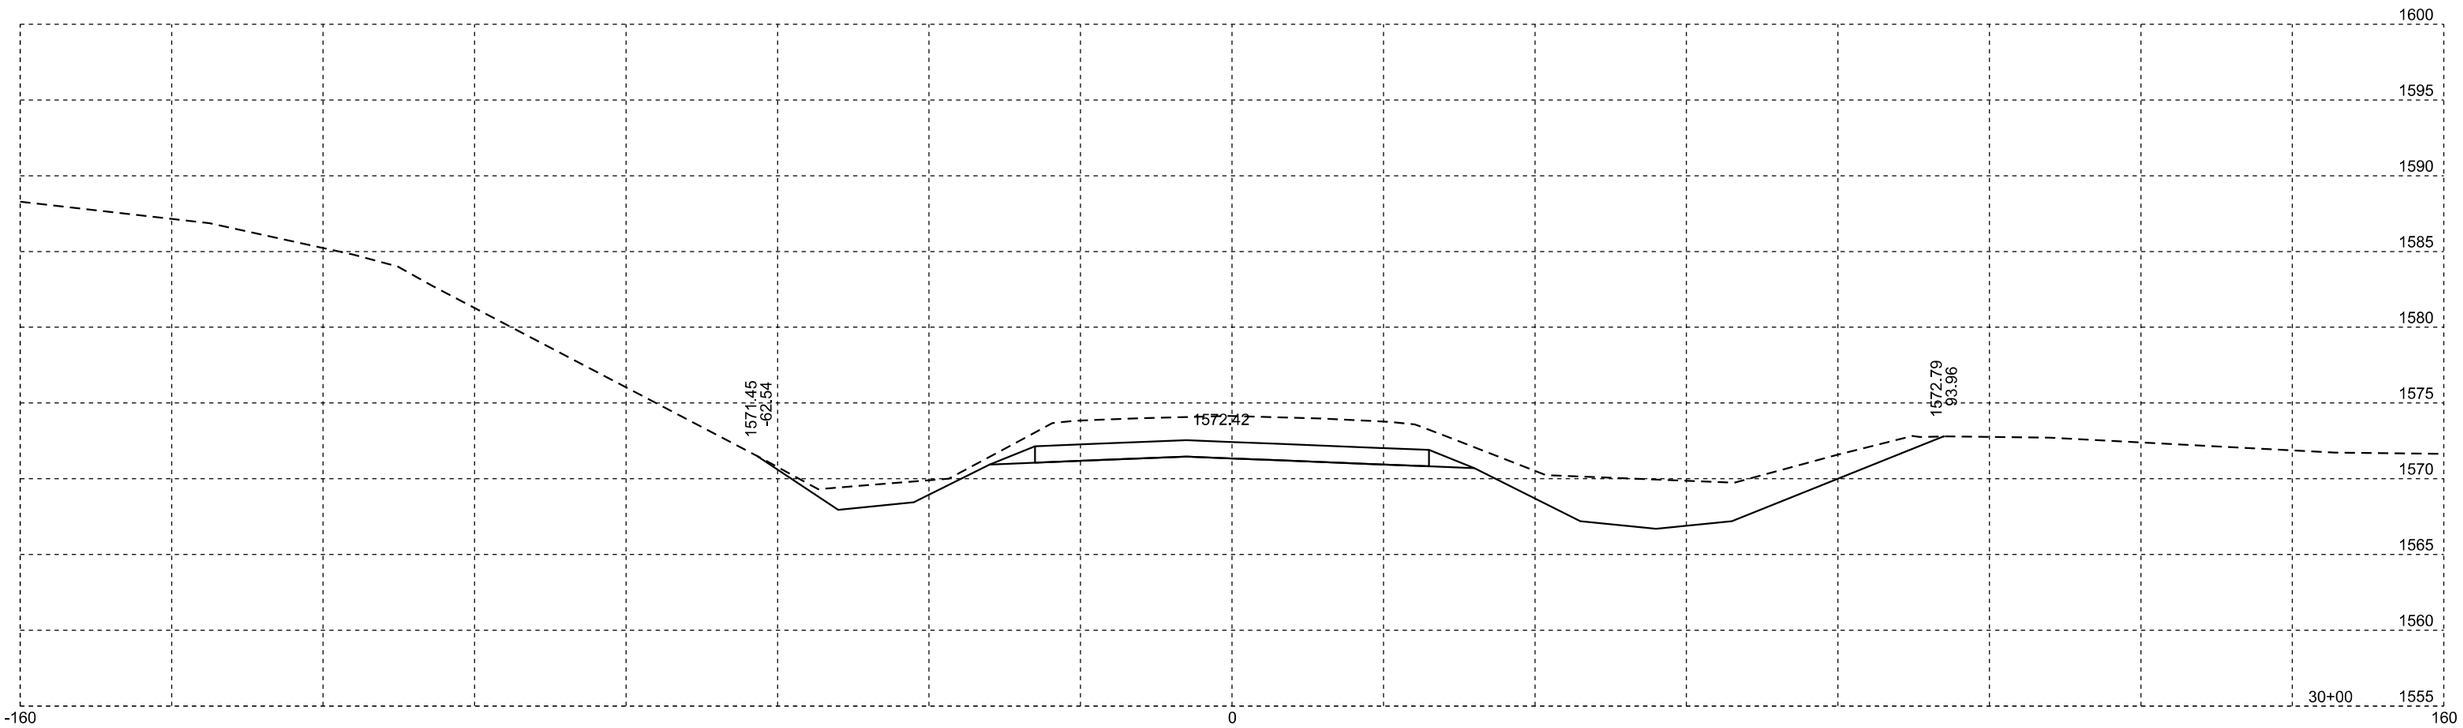

Plotting Date: 01/25/2016

STATE OF SOUTH DAKOTA	PROJECT	SHEET NO.	TOTAL SHEETS
	P 0115(47)102	X72	X90

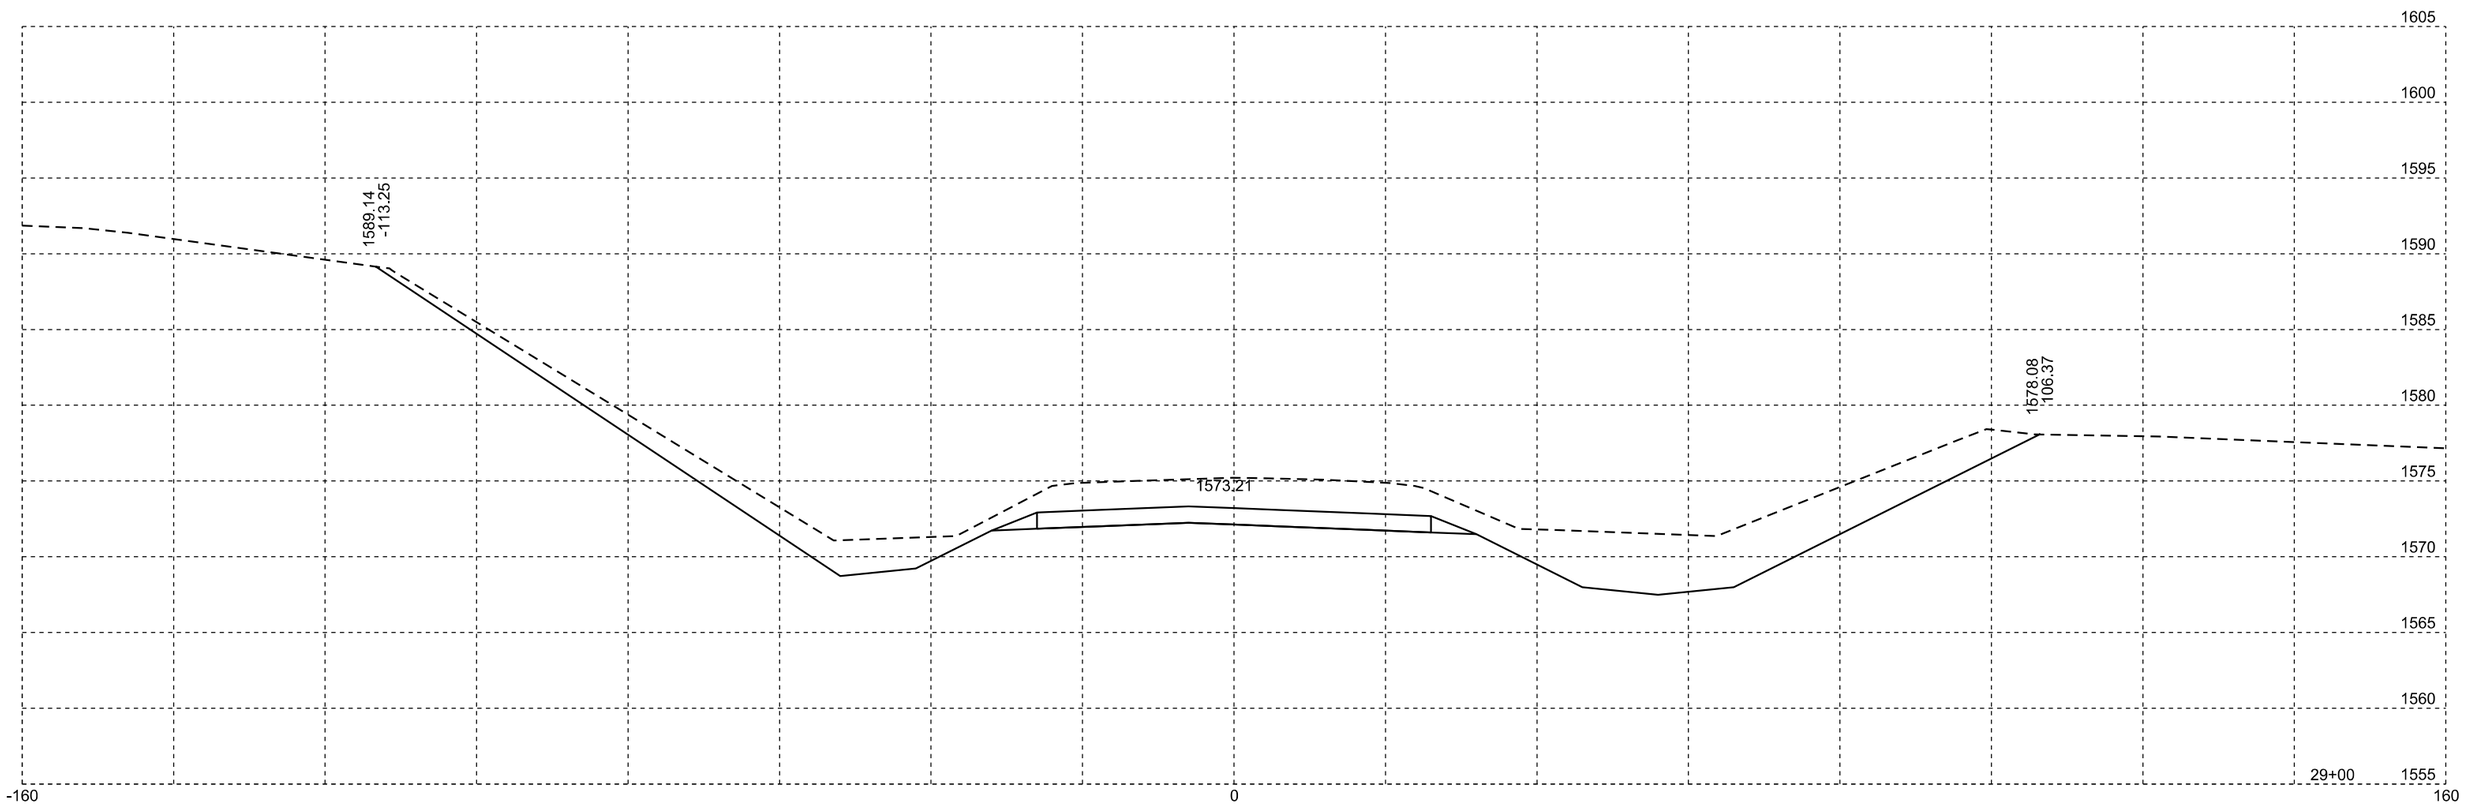

Plotting Date: 01/25/2016

STATE OF SOUTH DAKOTA	PROJECT	SHEET NO.	TOTAL SHEETS
	P 0115(47)102	X73	X90

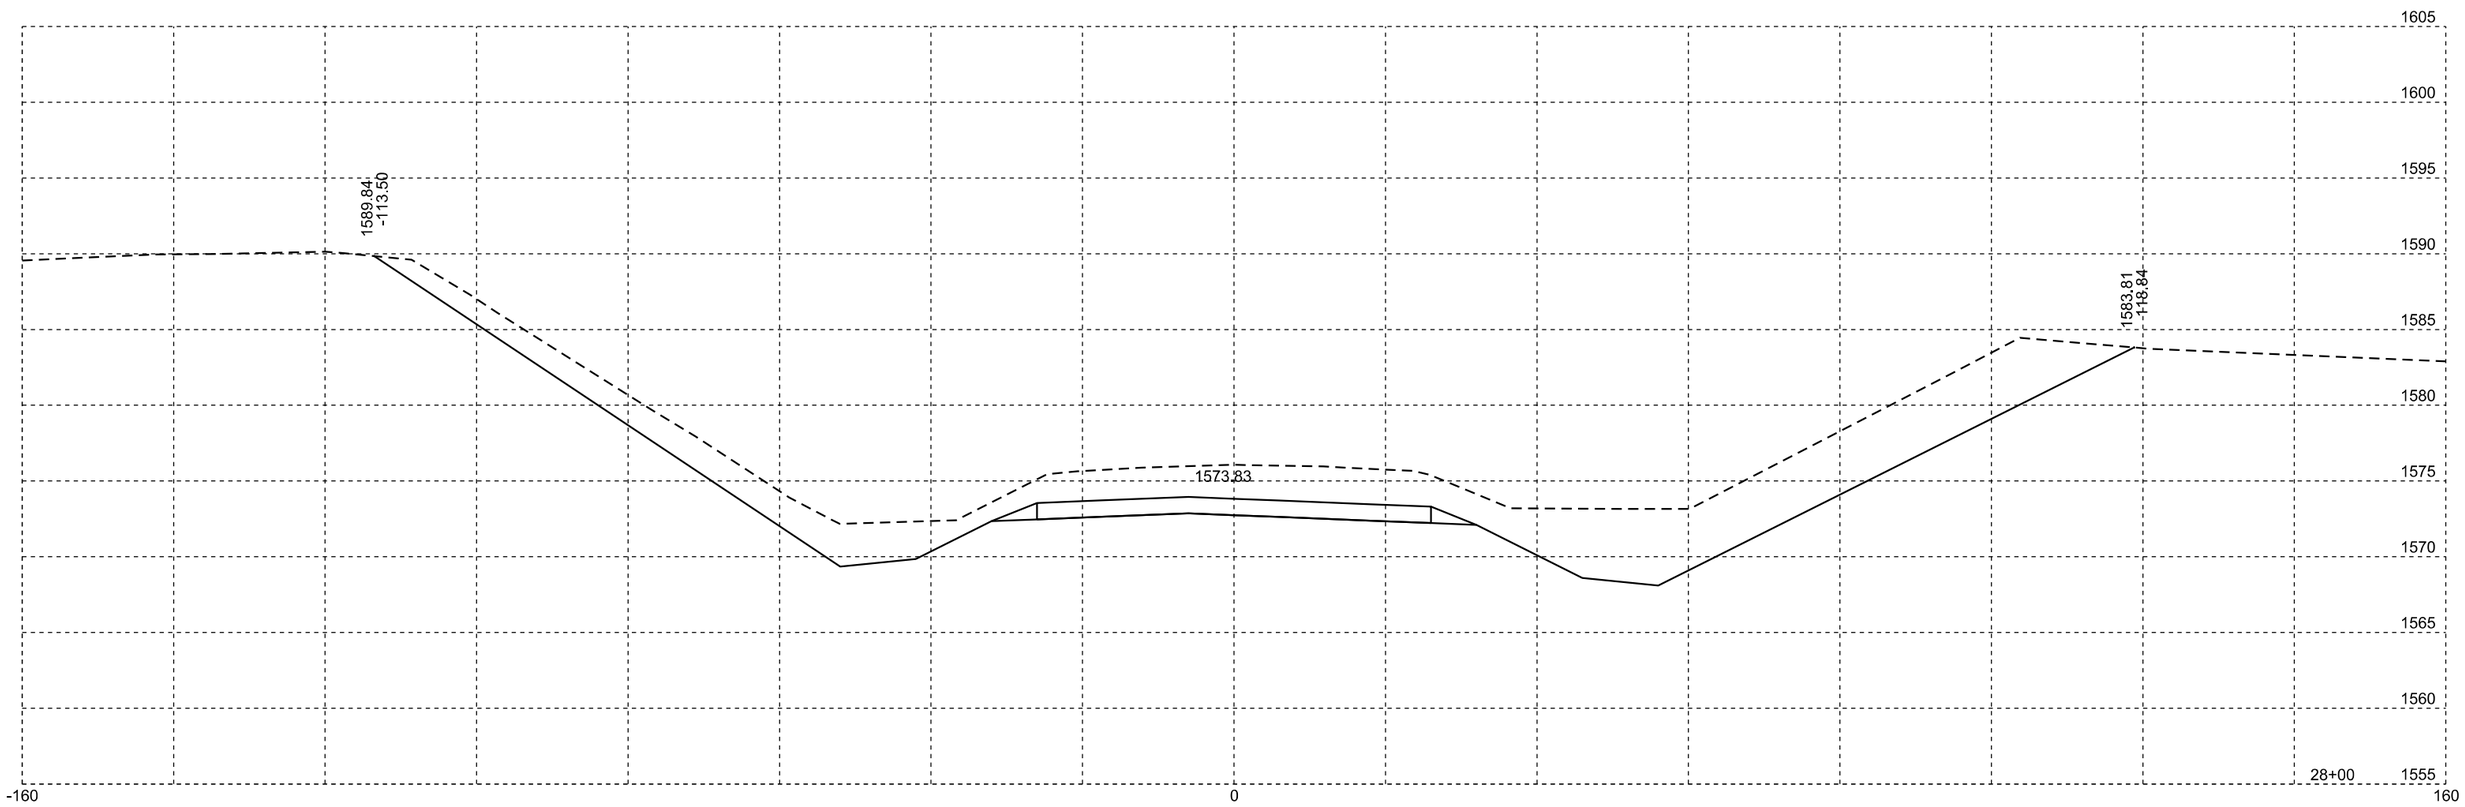

Plotting Date: 01/25/2016

STATE OF SOUTH DAKOTA	PROJECT	SHEET NO.	TOTAL SHEETS
	P 0115(47)102	X74	X90

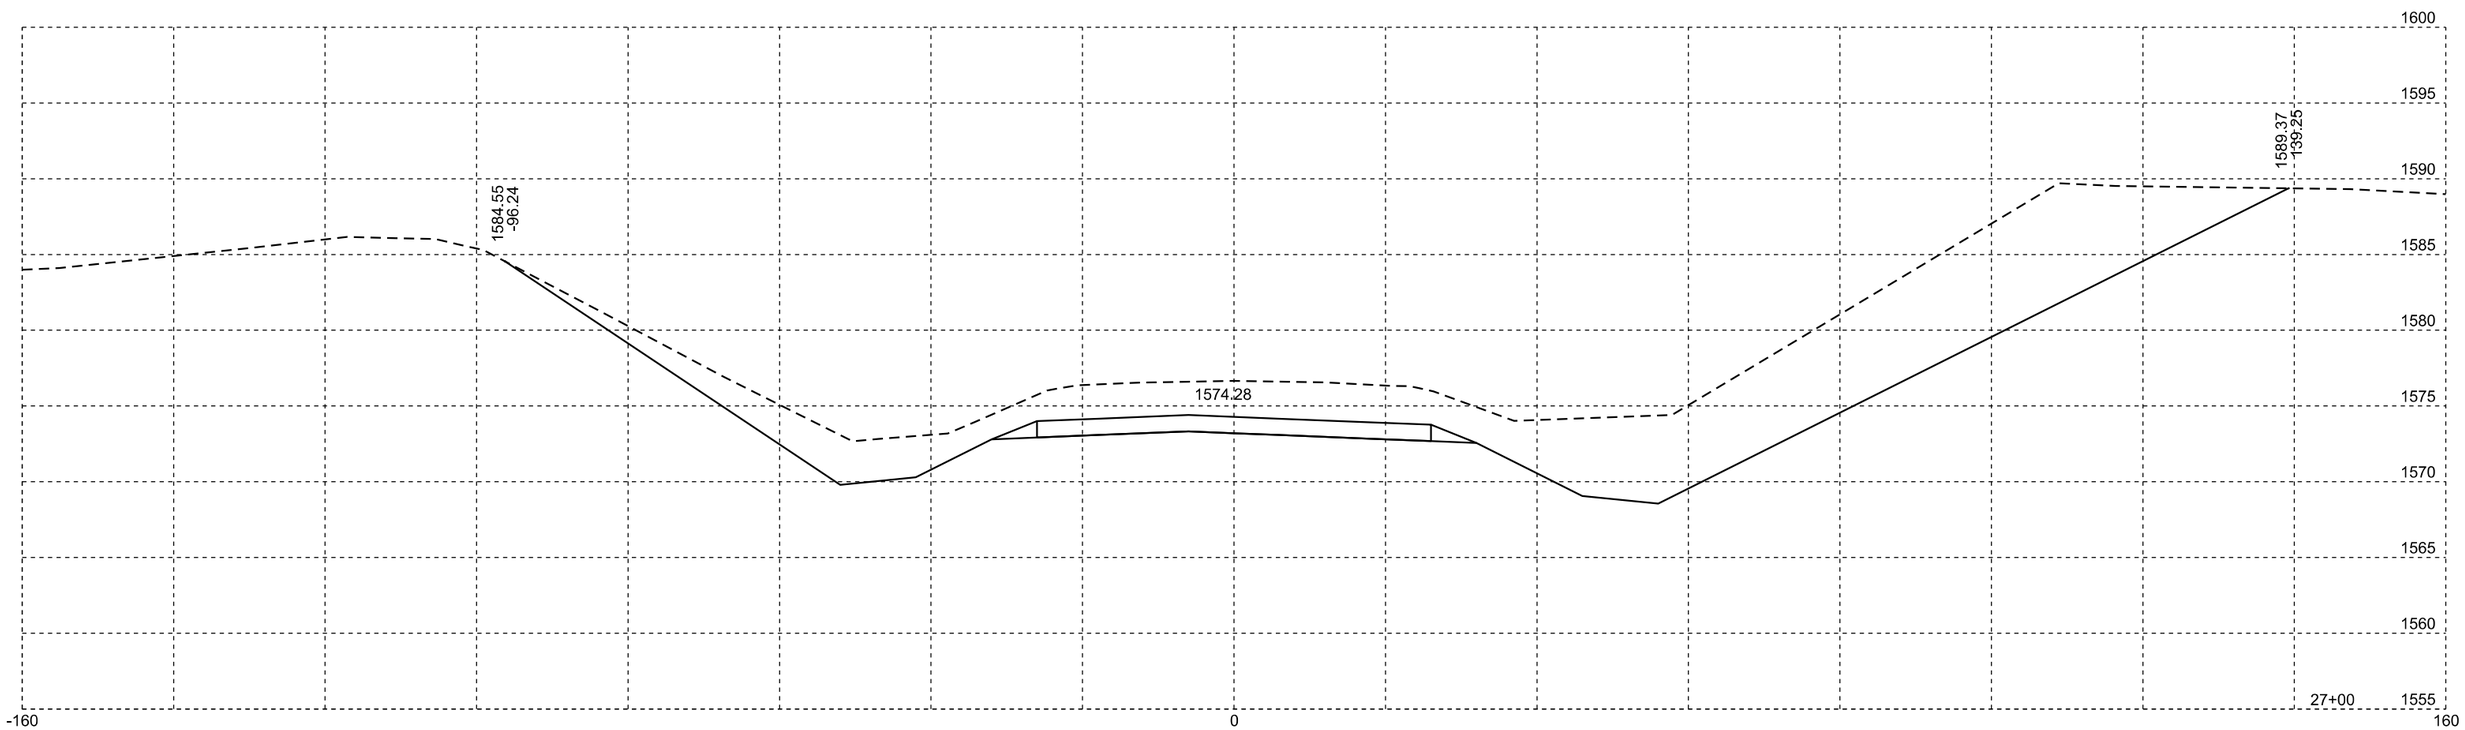

Plotting Date: 01/25/2016

STATE OF SOUTH DAKOTA	PROJECT	SHEET NO.	TOTAL SHEETS
	P 0115(47)102	X75	X90

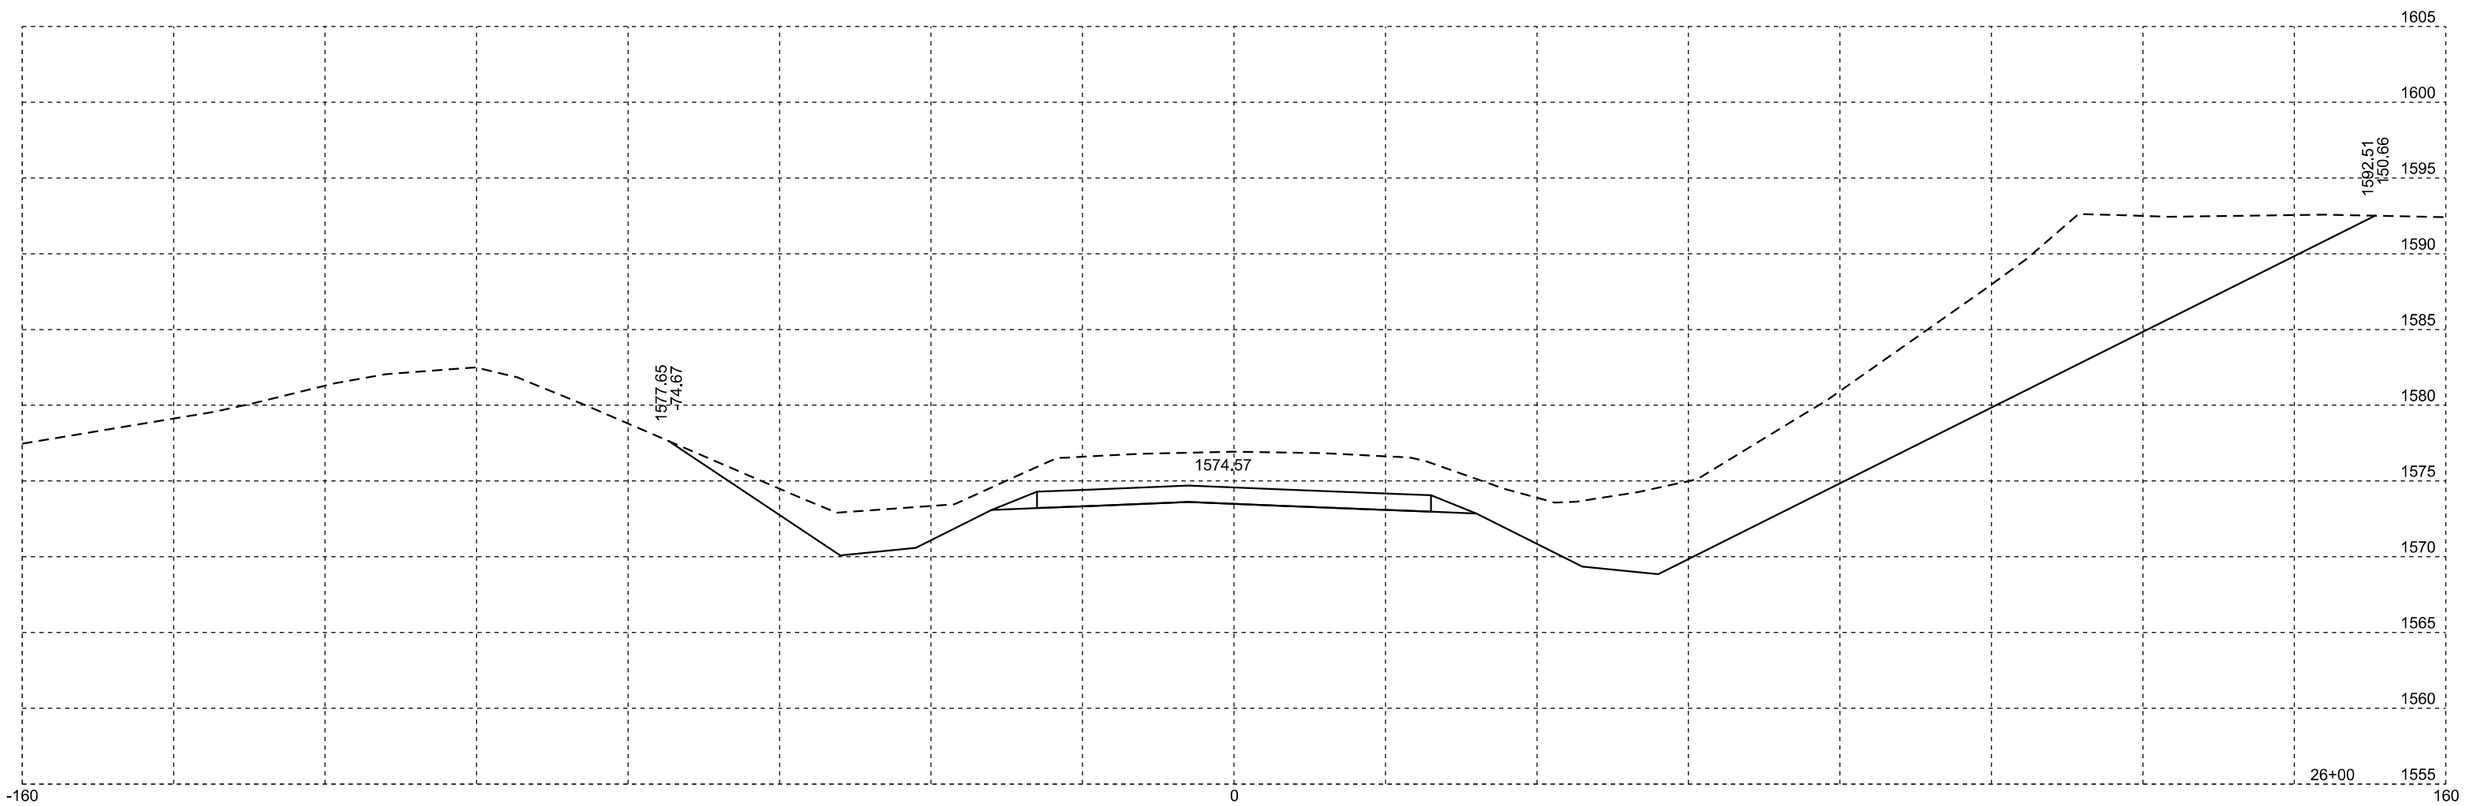

Plotting Date: 01/25/2016

STATE OF SOUTH DAKOTA	PROJECT	SHEET NO.	TOTAL SHEETS
	P 0115(47)102	X76	X90

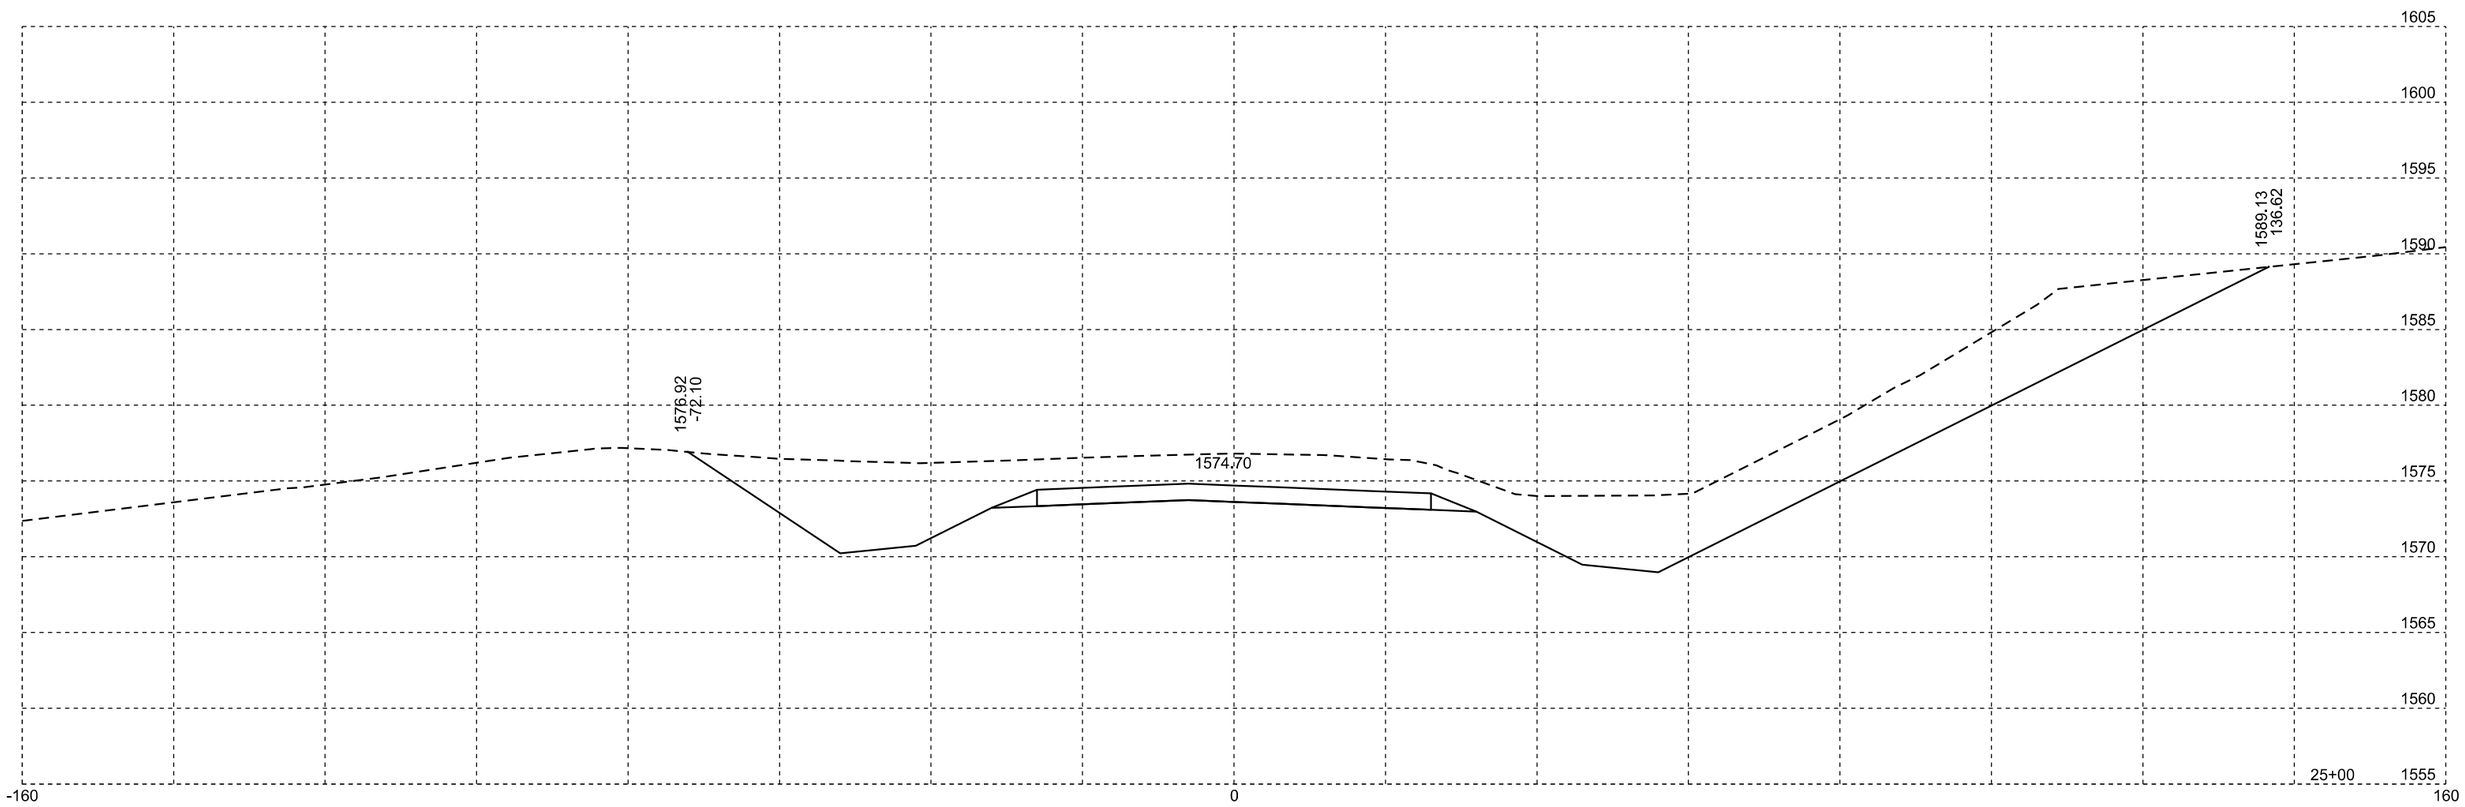

Plotting Date: 01/25/2016

STATE OF SOUTH DAKOTA	PROJECT	SHEET NO.	TOTAL SHEETS
	P 0115(47)102	X77	X90

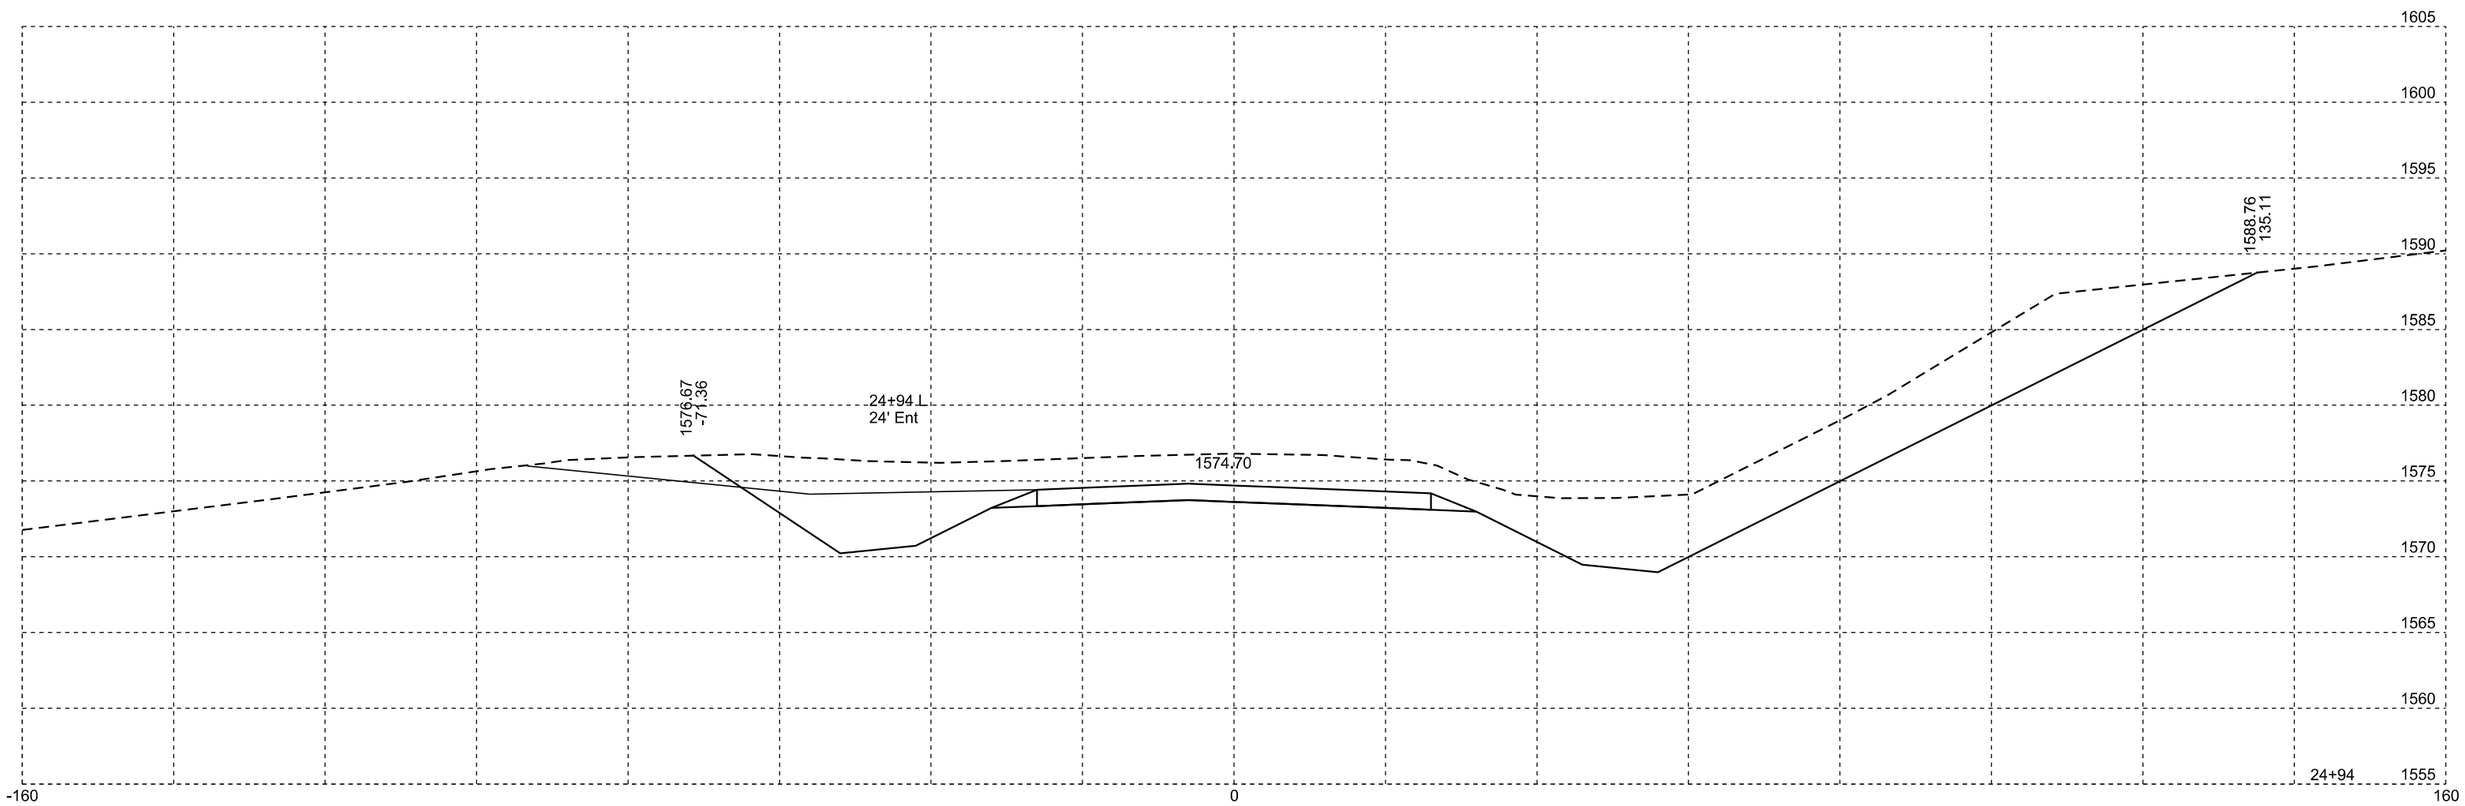

Plotting Date: 01/25/2016

STATE OF SOUTH DAKOTA	PROJECT	SHEET NO.	TOTAL SHEETS
	P 0115(47)102	X78	X90

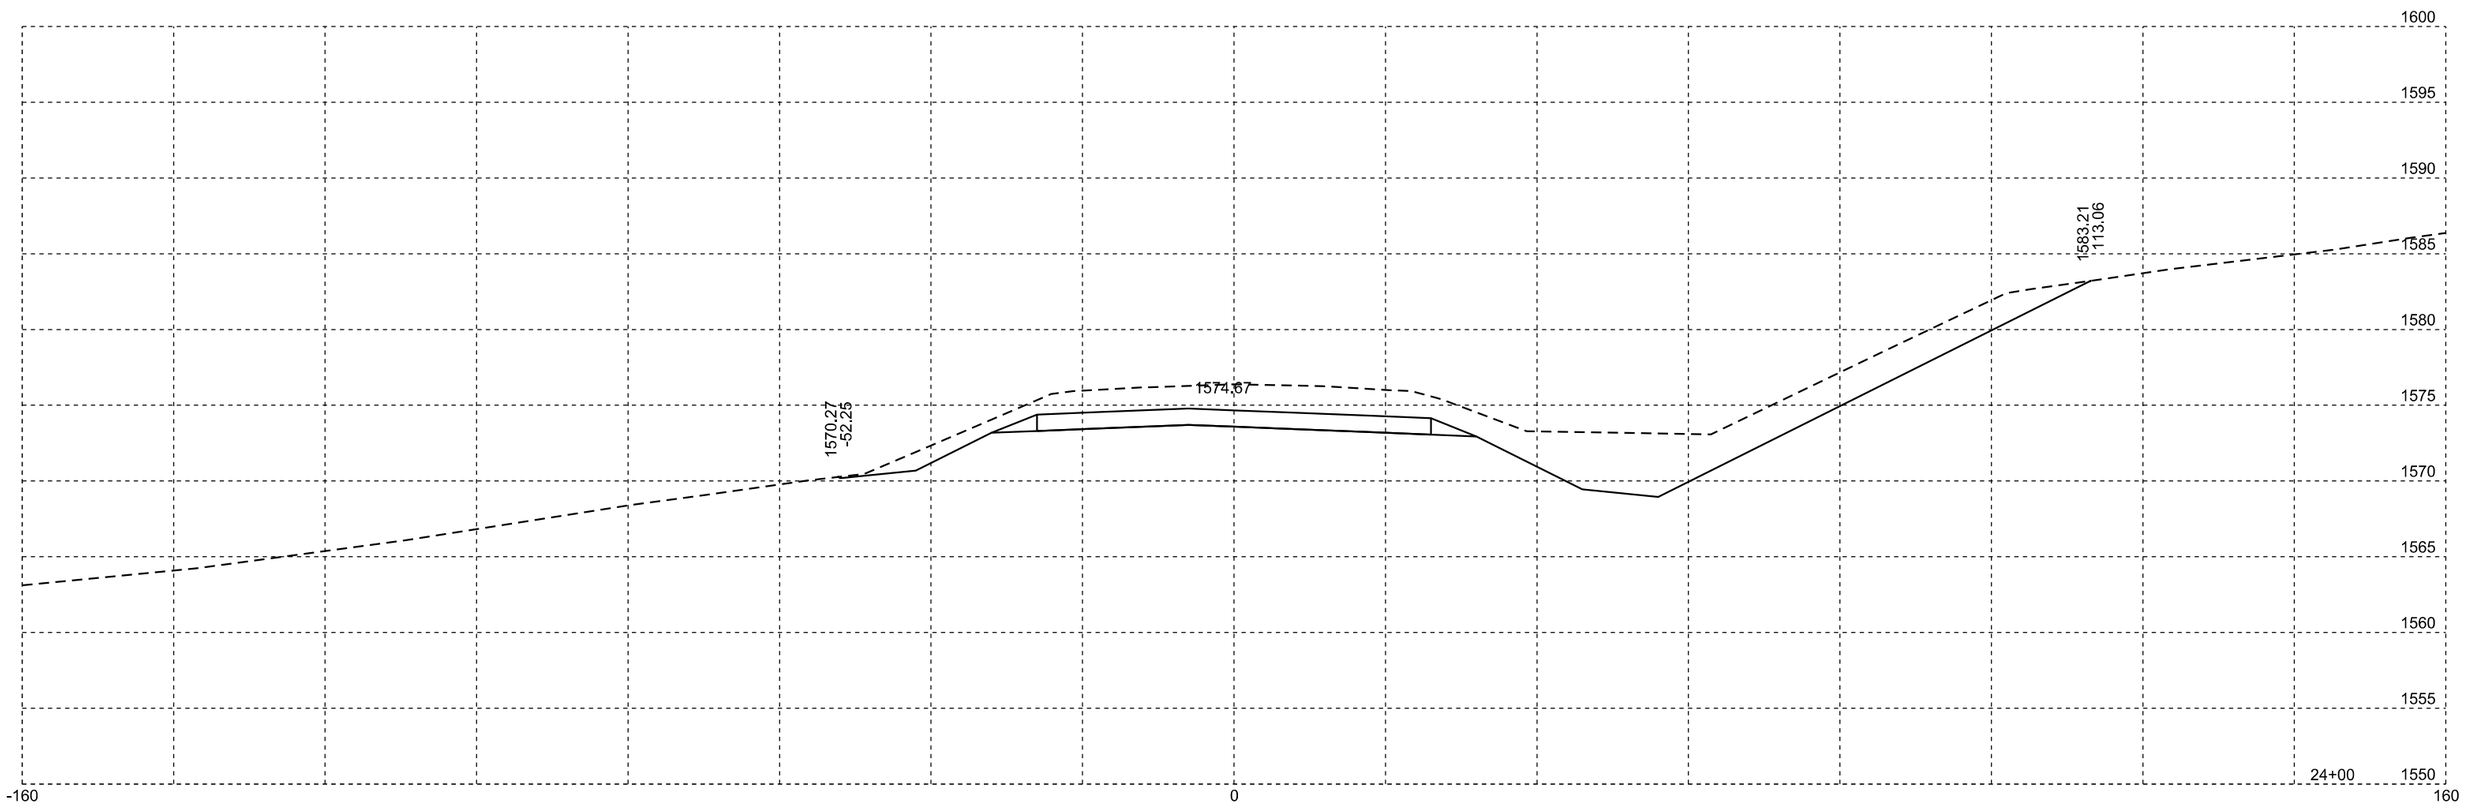

Plotting Date: 01/25/2016

STATE OF SOUTH DAKOTA	PROJECT	SHEET NO.	TOTAL SHEETS
	P 0115(47)102	X79	X90

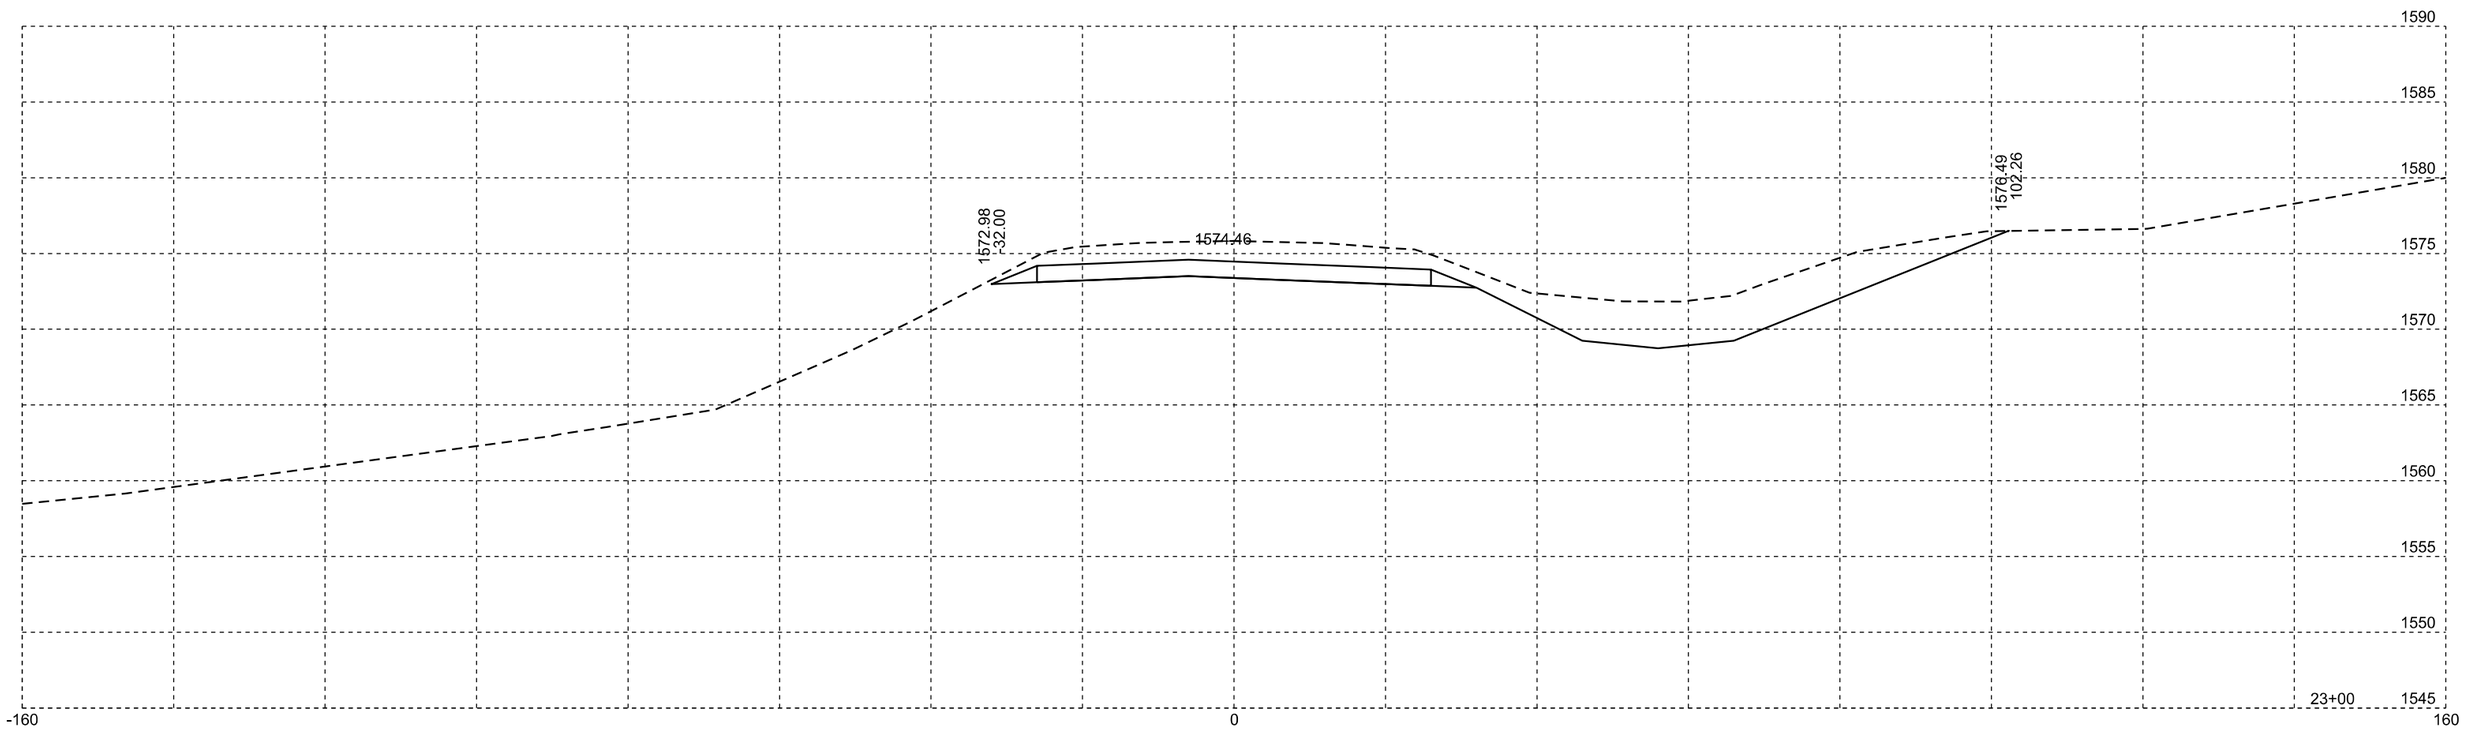

Plotting Date: 01/25/2016

STATE OF SOUTH DAKOTA	PROJECT	SHEET NO.	TOTAL SHEETS
	P 0115(47)102	X80	X90

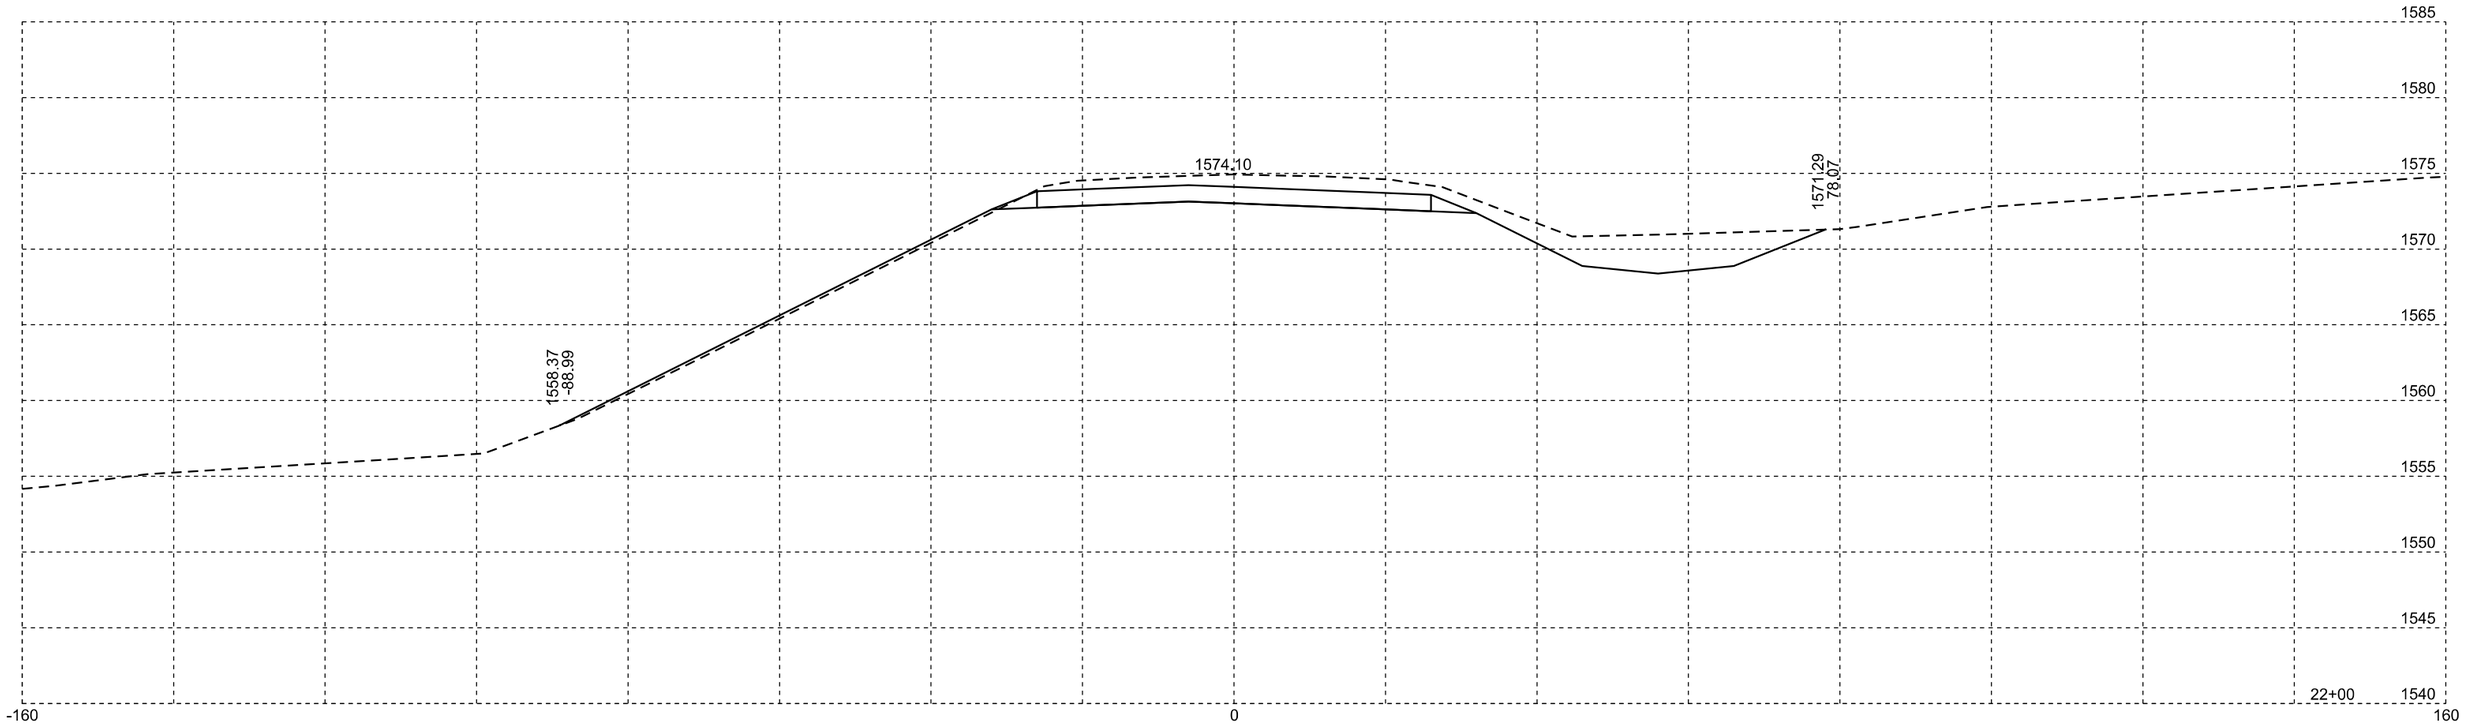

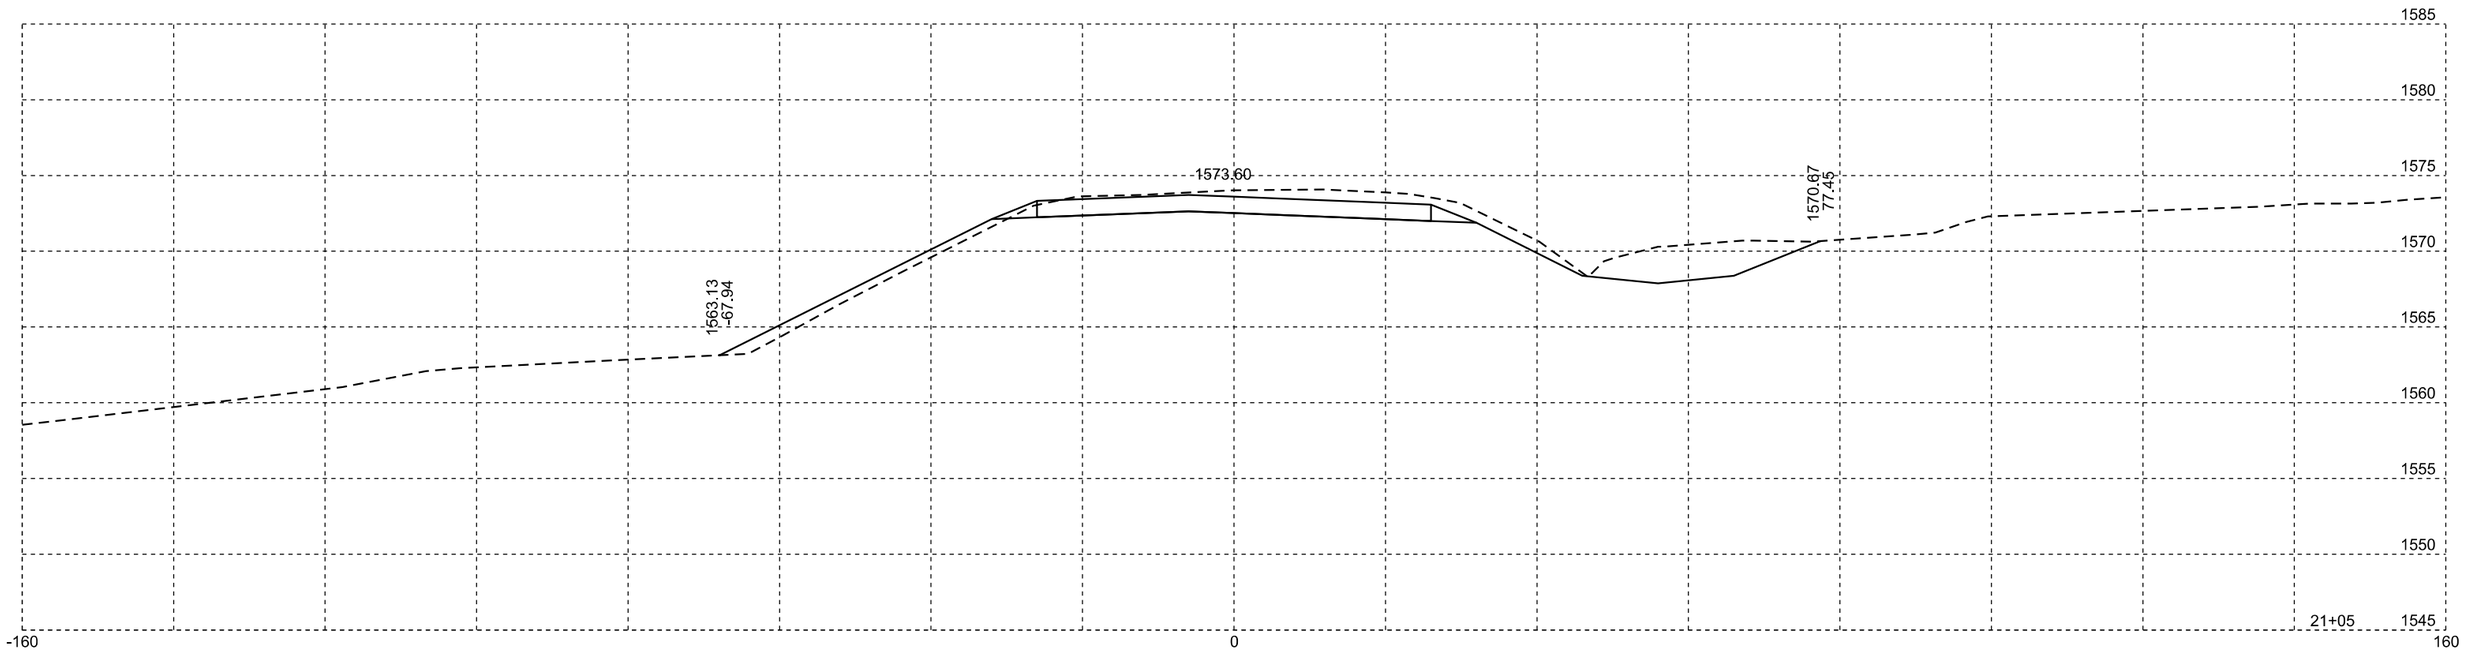

Plotting Date: 01/25/2016

STATE OF SOUTH DAKOTA	PROJECT	SHEET NO.	TOTAL SHEETS
	P 0115(47)102	X81	X90

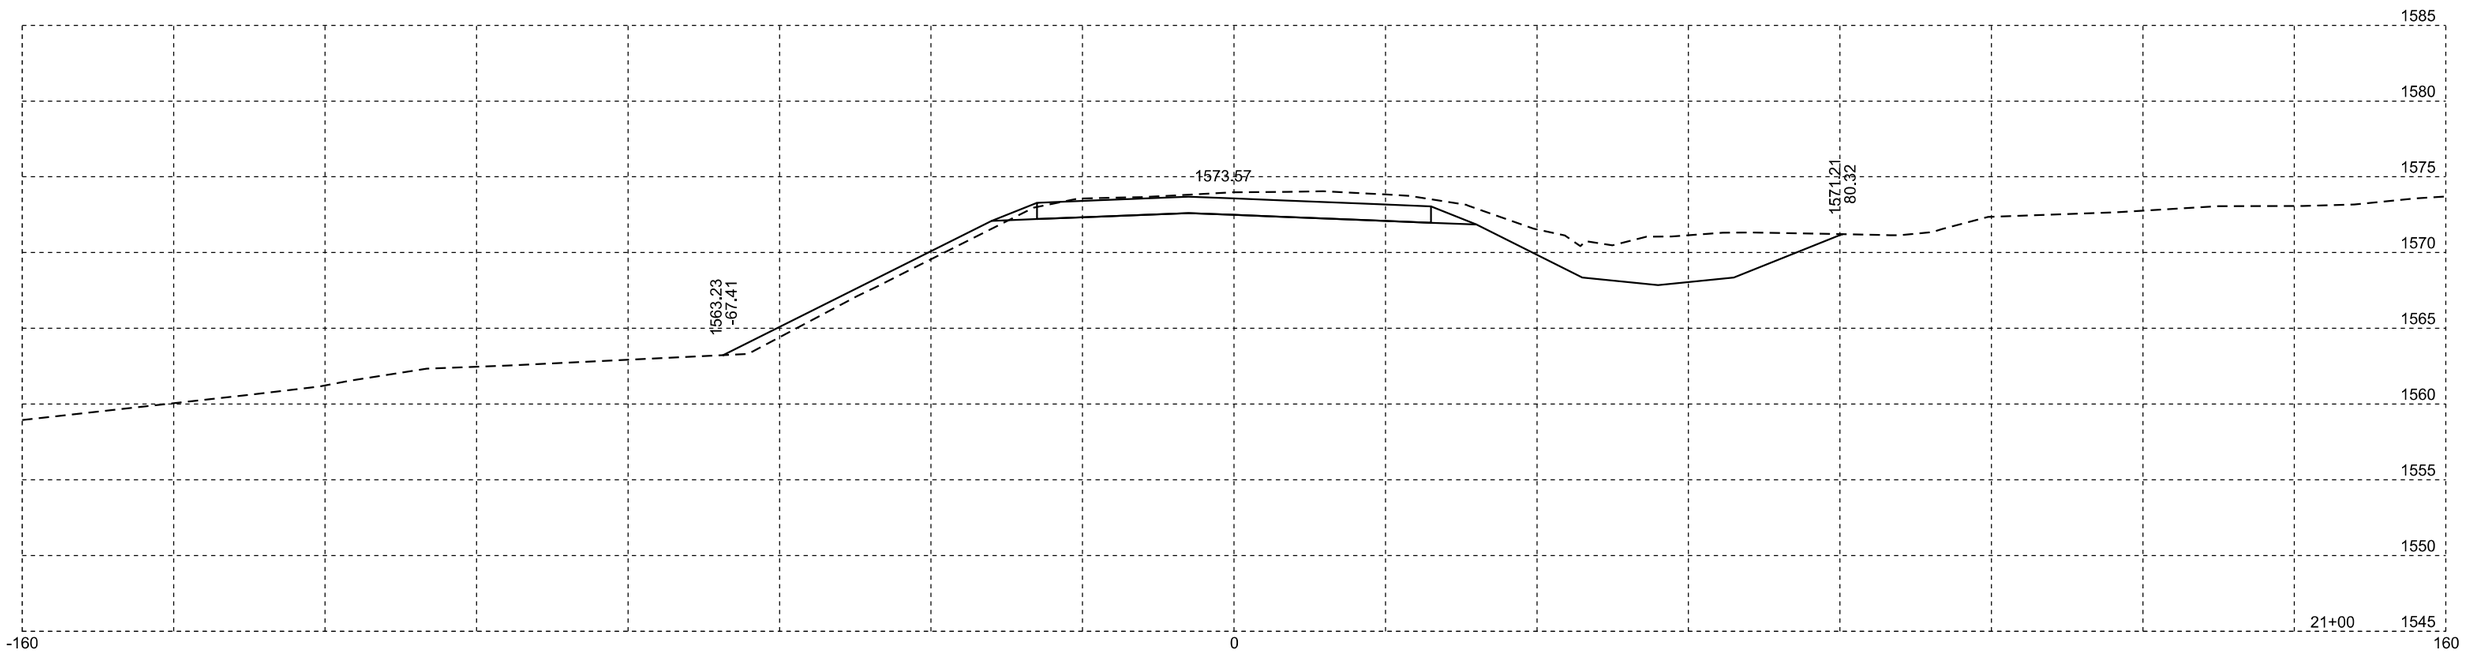

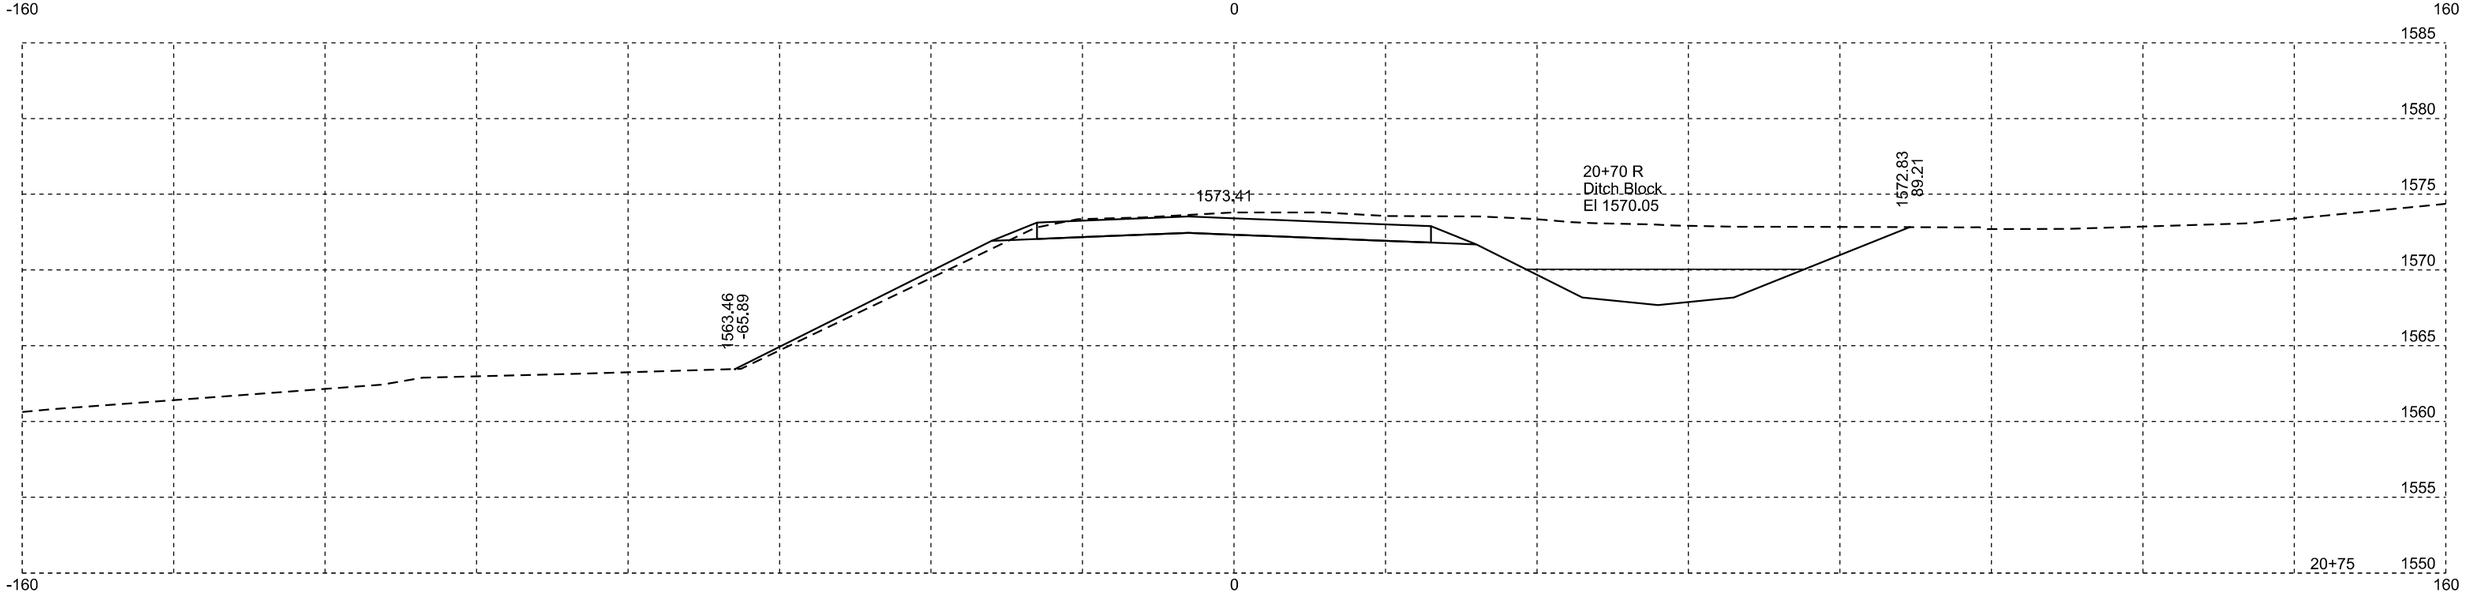

Plotting Date: 01/25/2016

STATE OF SOUTH DAKOTA	PROJECT	SHEET NO.	TOTAL SHEETS
	P 0115(47)102	X82	X90

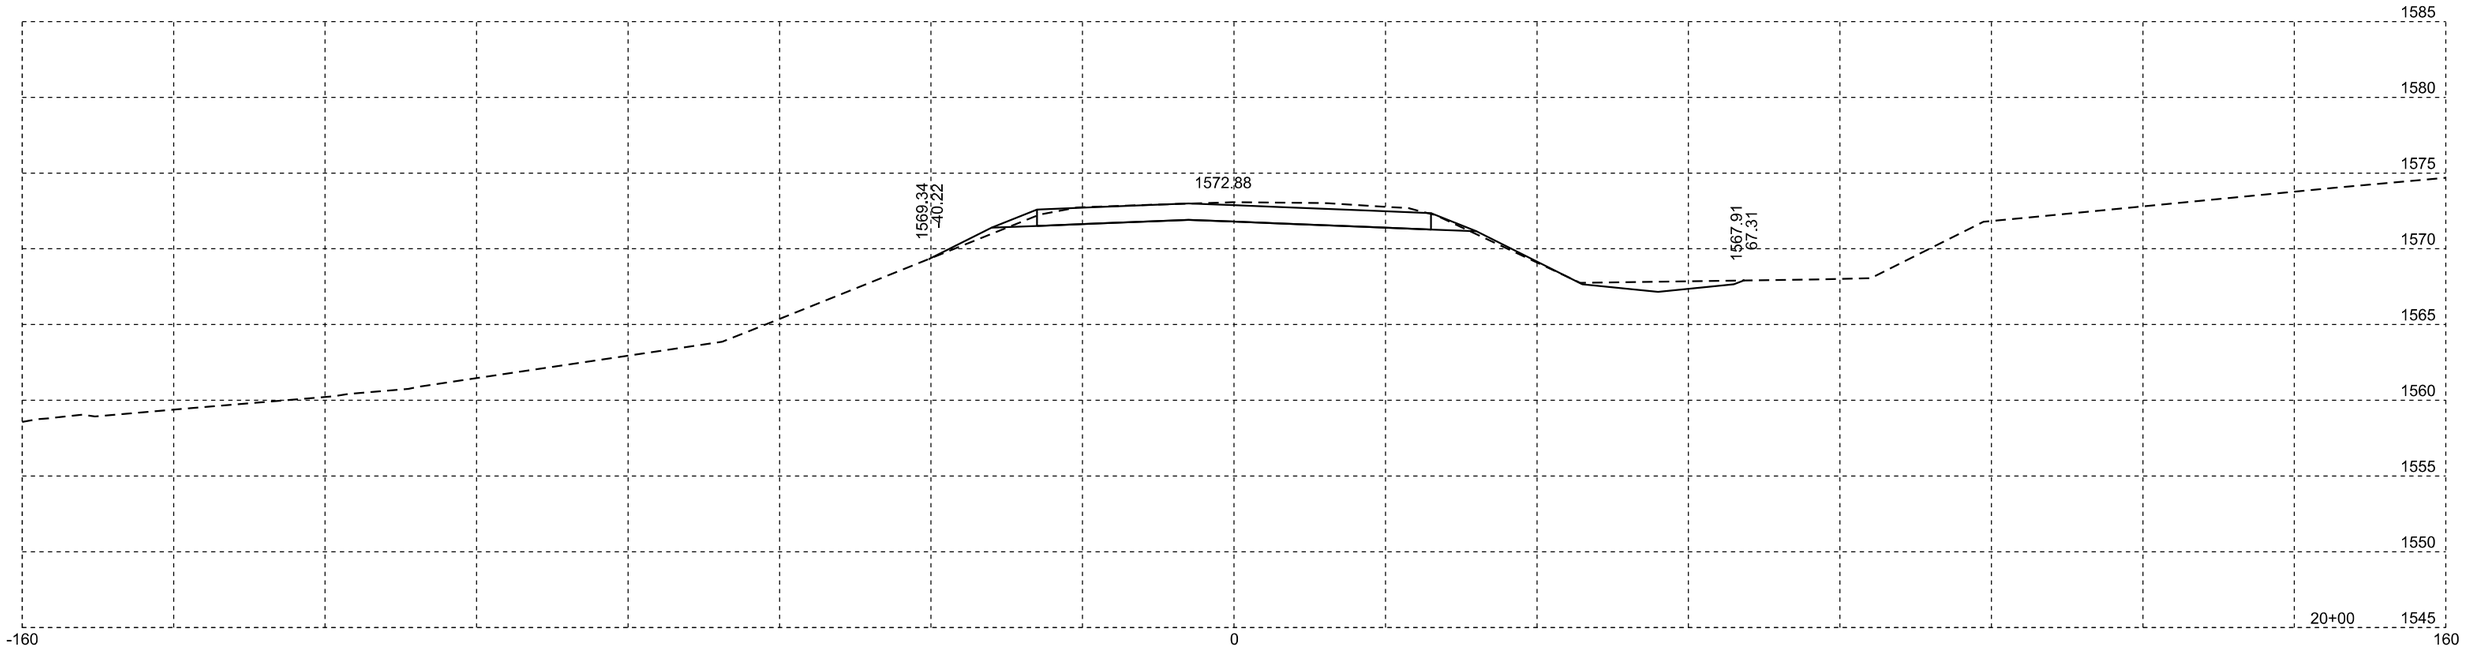

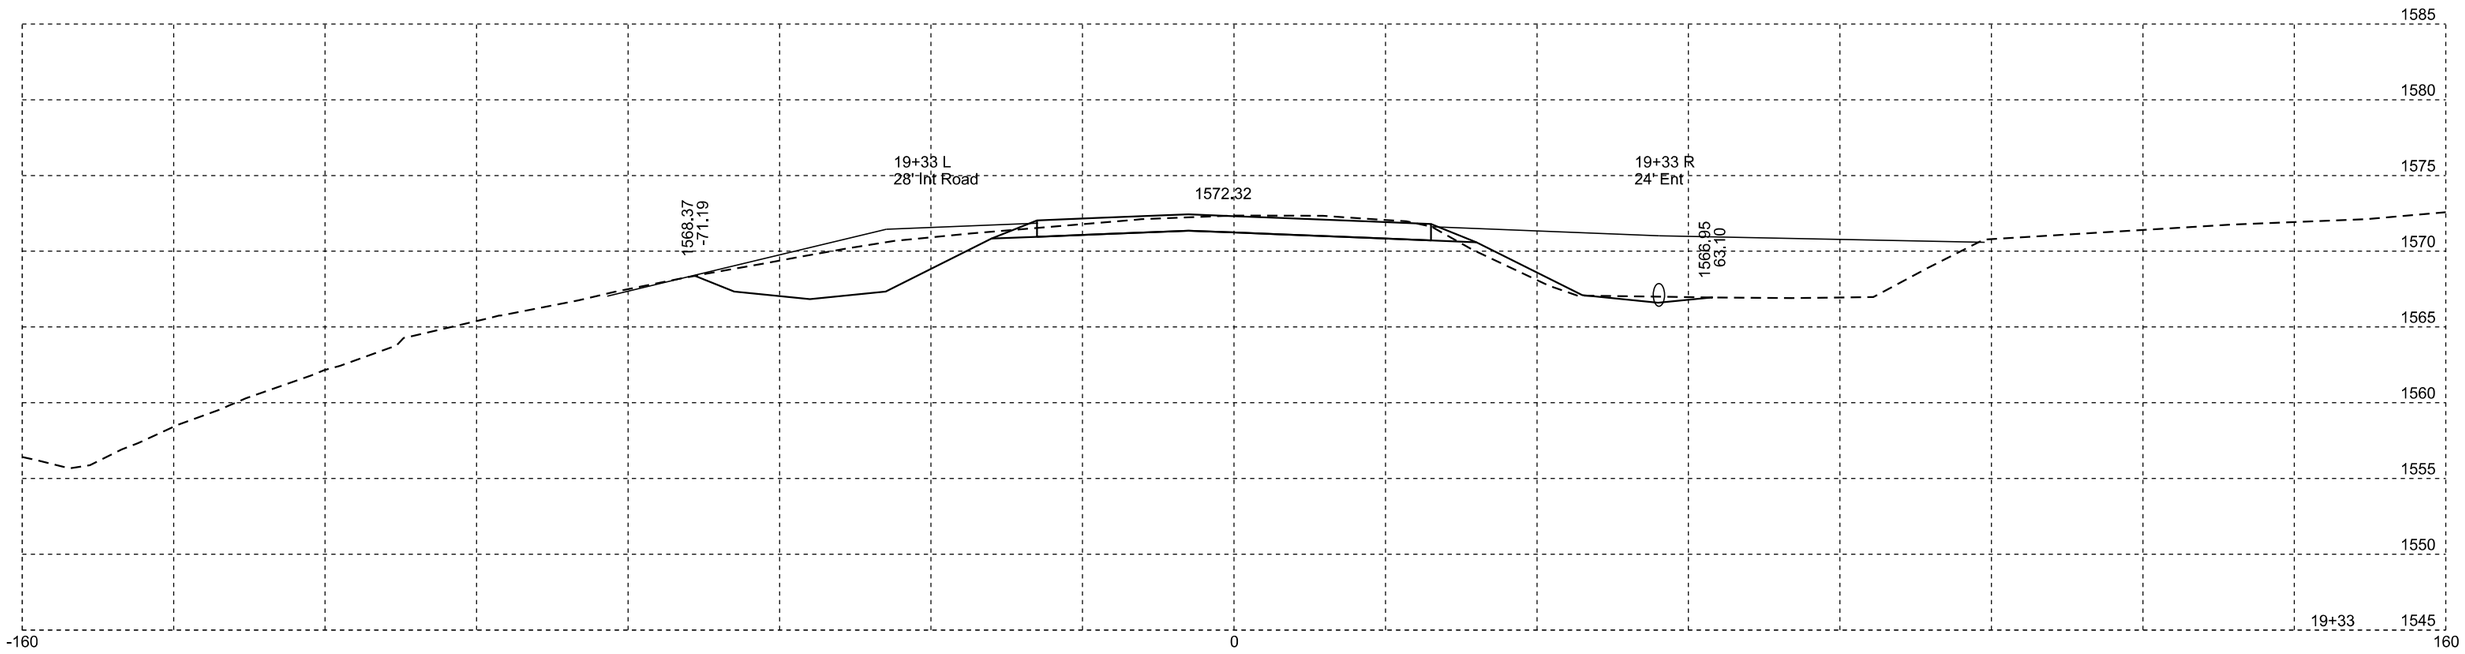

Plotting Date: 01/25/2016

STATE OF SOUTH DAKOTA	PROJECT	SHEET NO.	TOTAL SHEETS
	P 0115(47)102	X83	X90

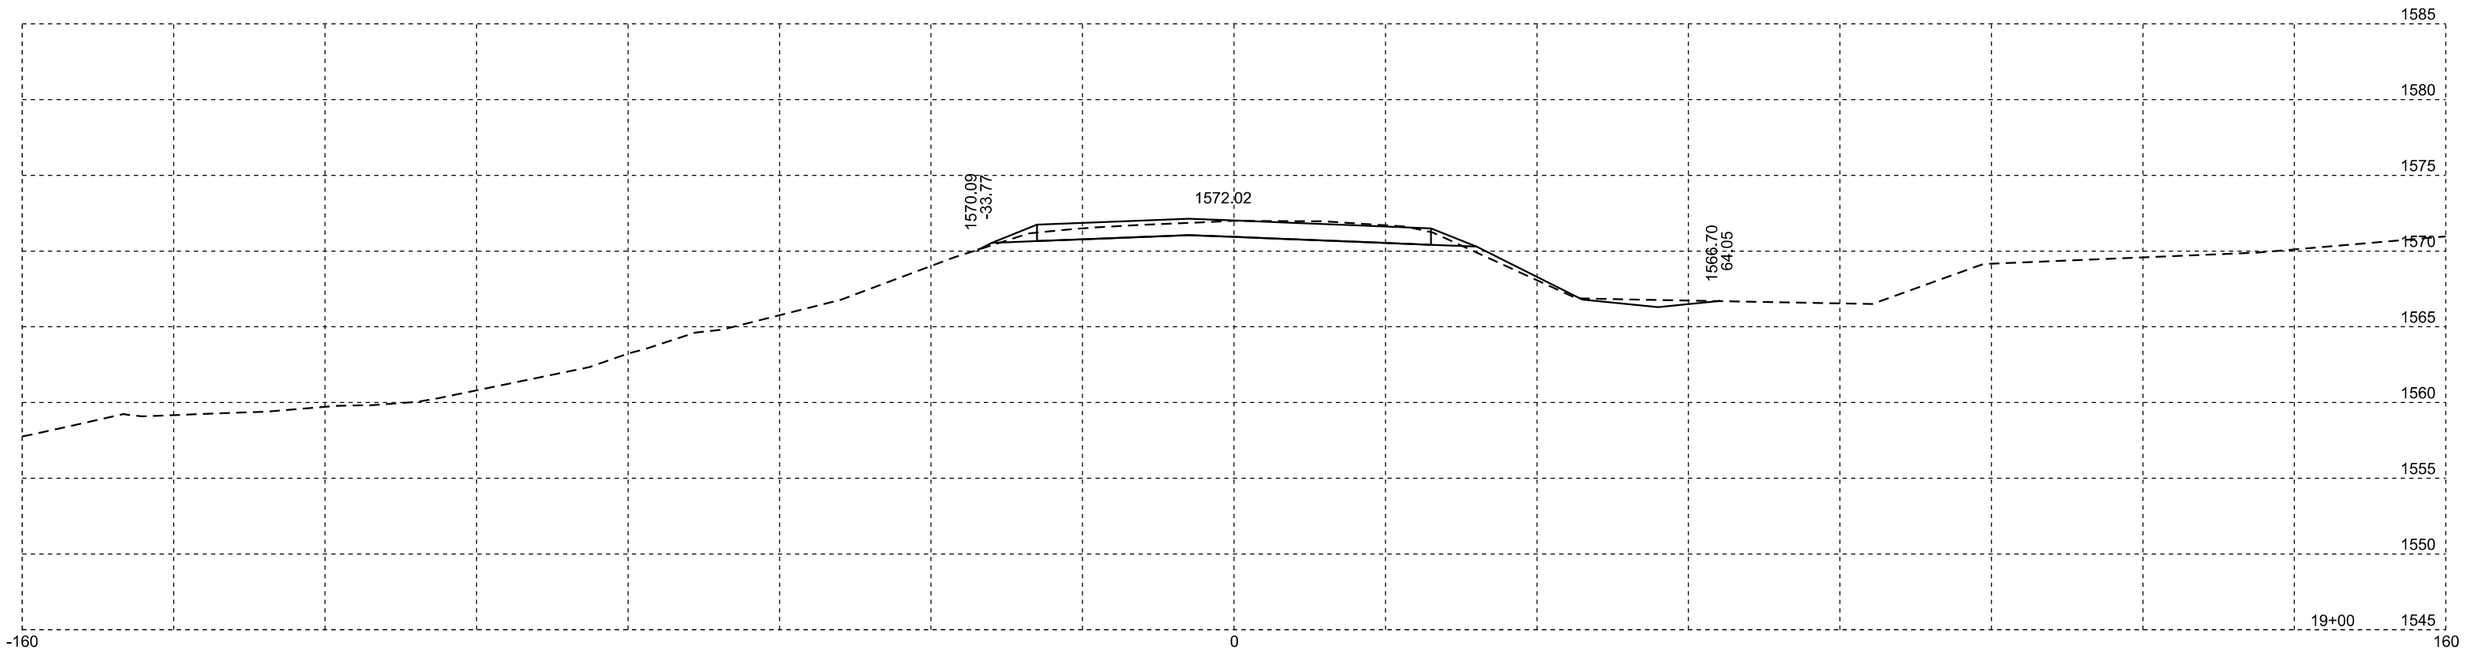

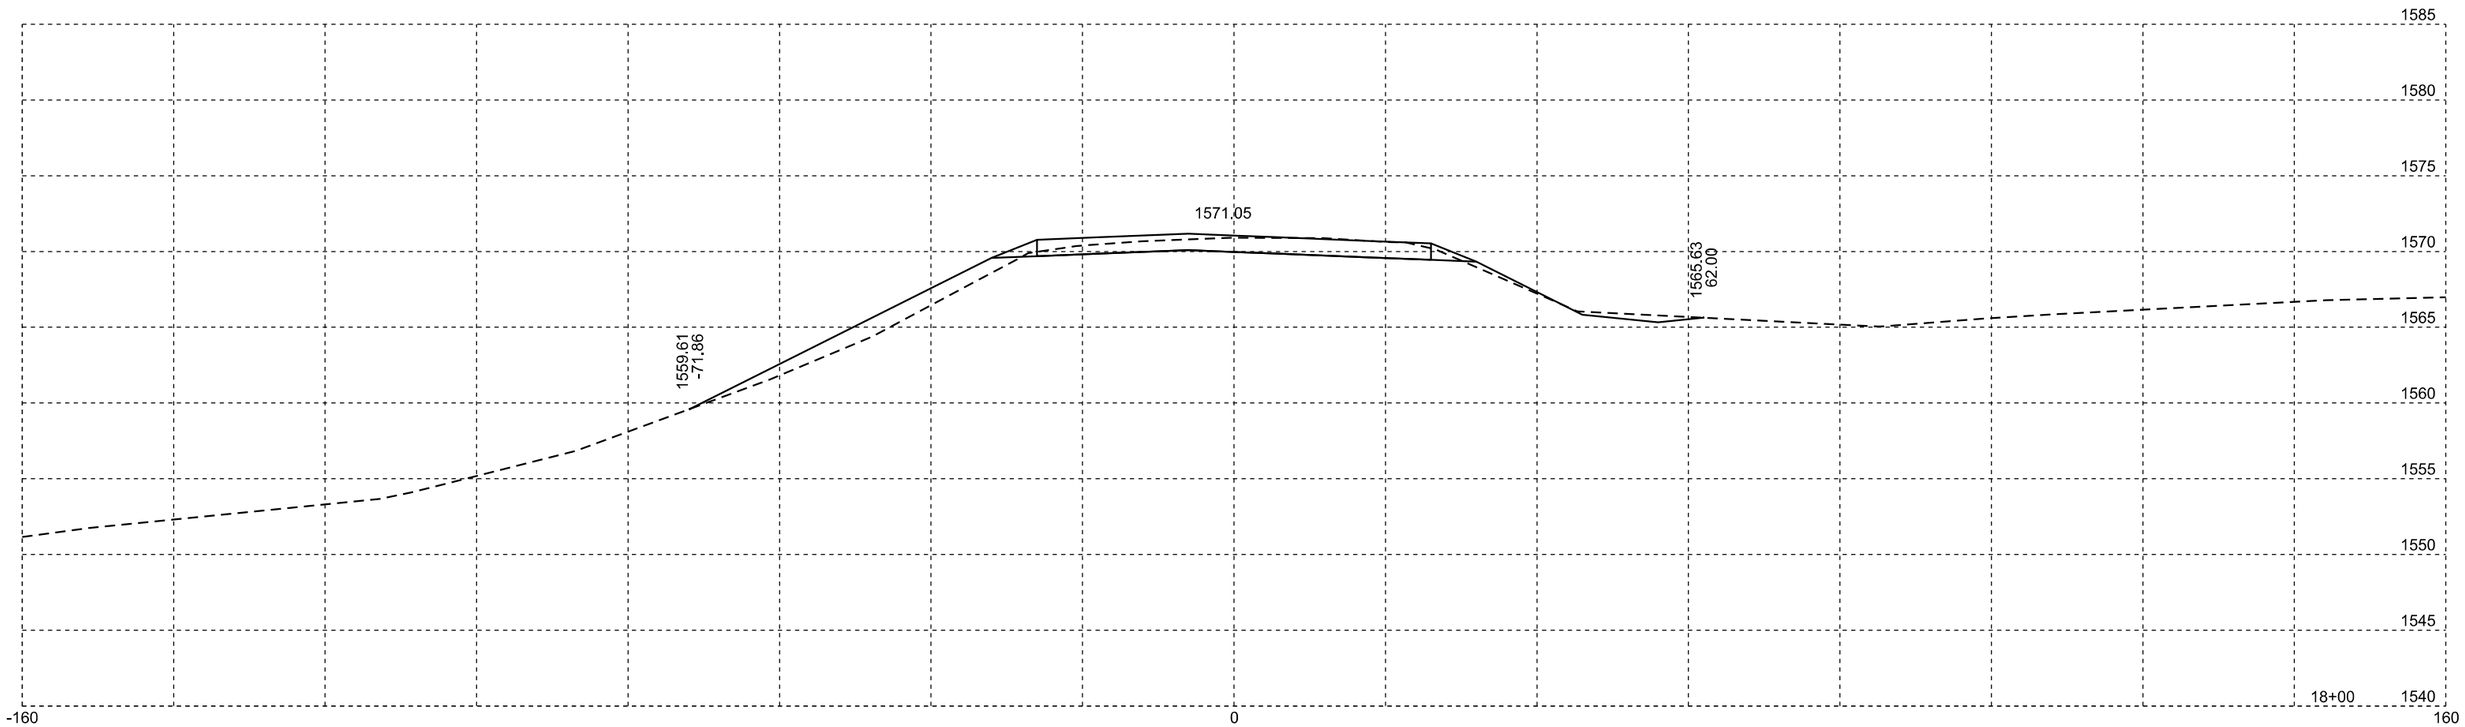

Plotting Date: 01/25/2016

STATE OF SOUTH DAKOTA	PROJECT	SHEET NO.	TOTAL SHEETS
	P 0115(47)102	X84	X90

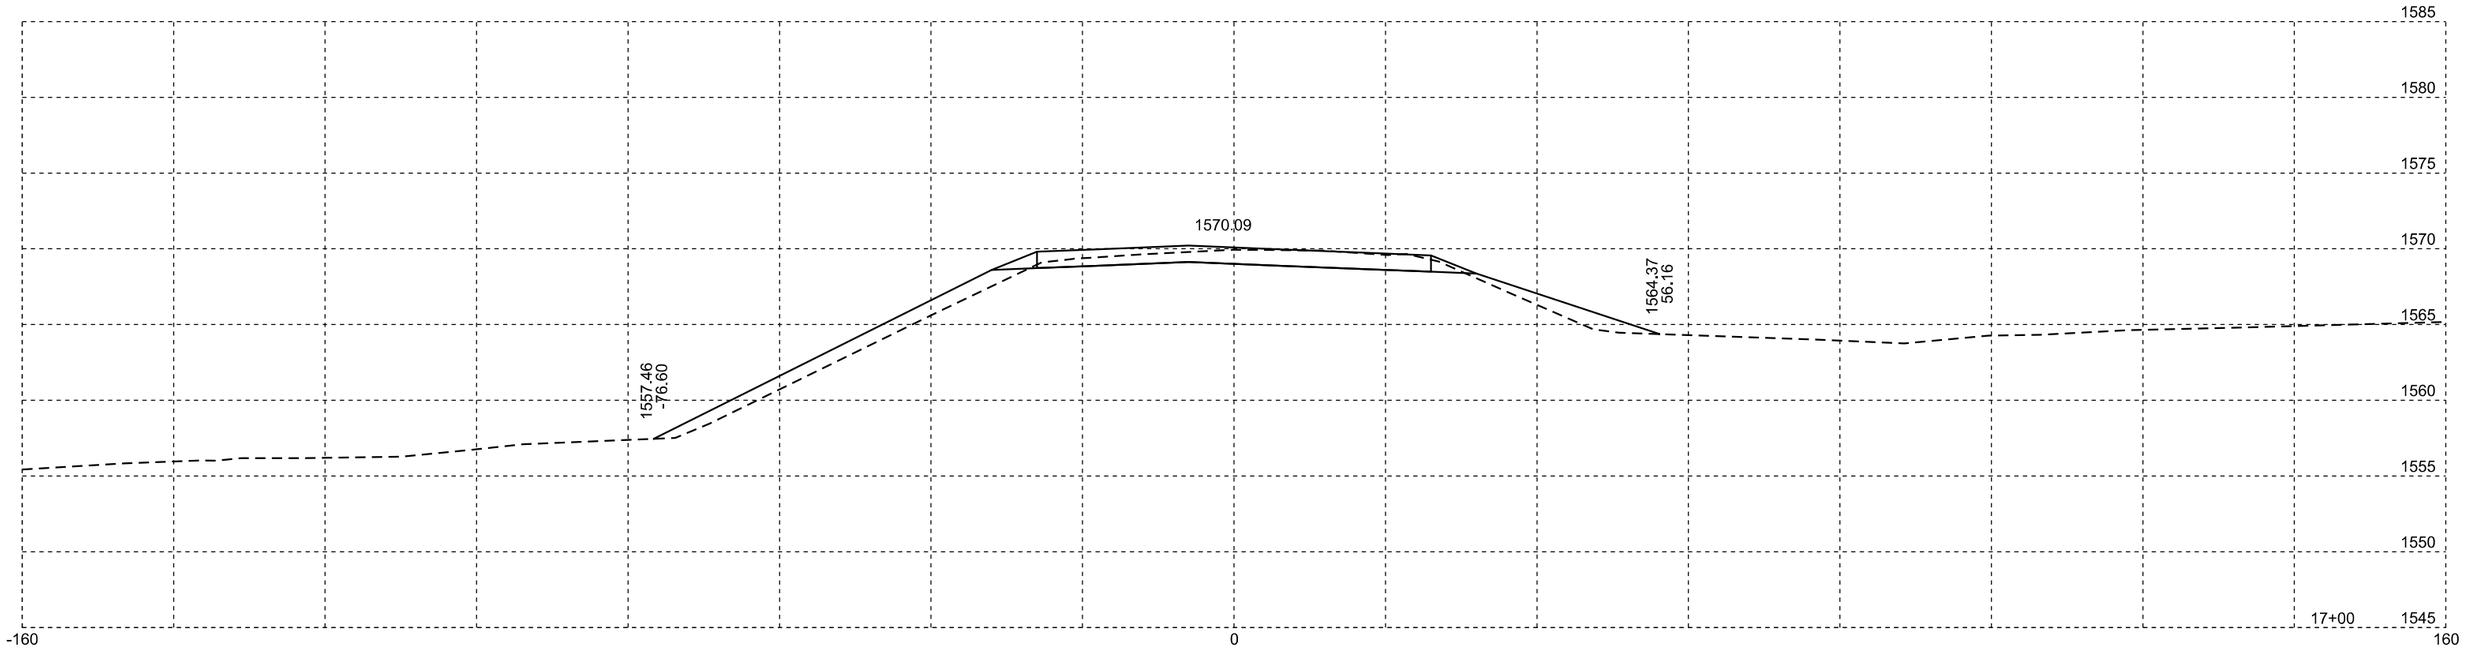

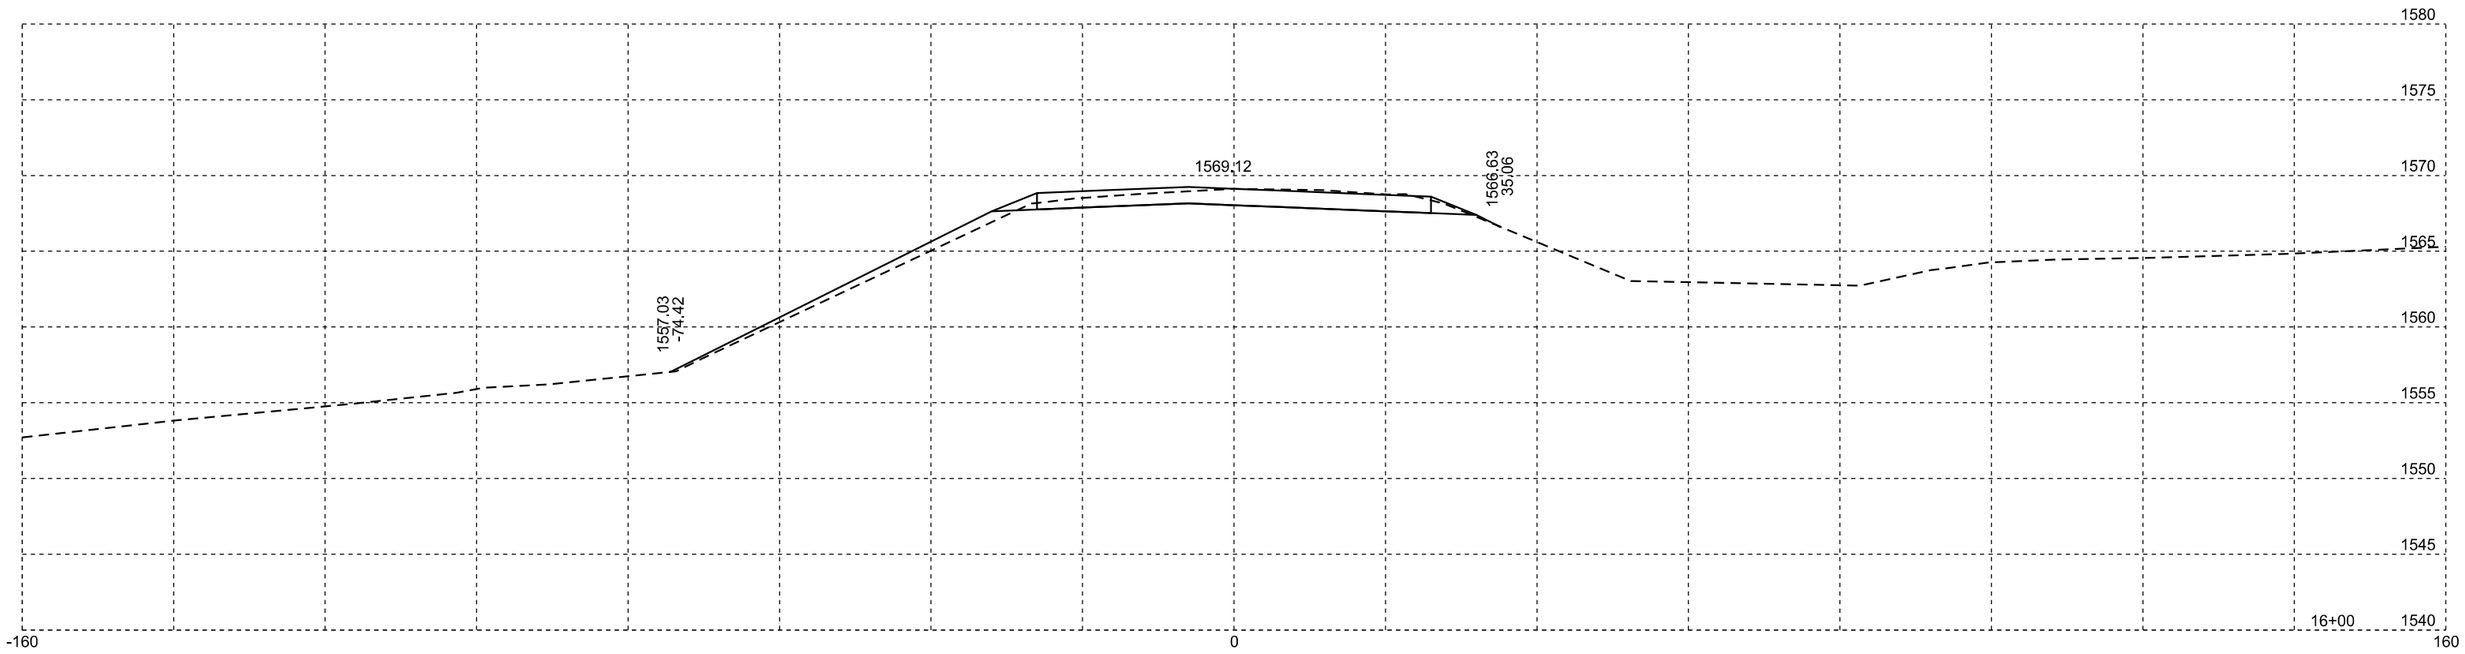

Plotting Date: 01/25/2016

STATE OF SOUTH DAKOTA	PROJECT	SHEET NO.	TOTAL SHEETS
	P 0115(47)102	X85	X90

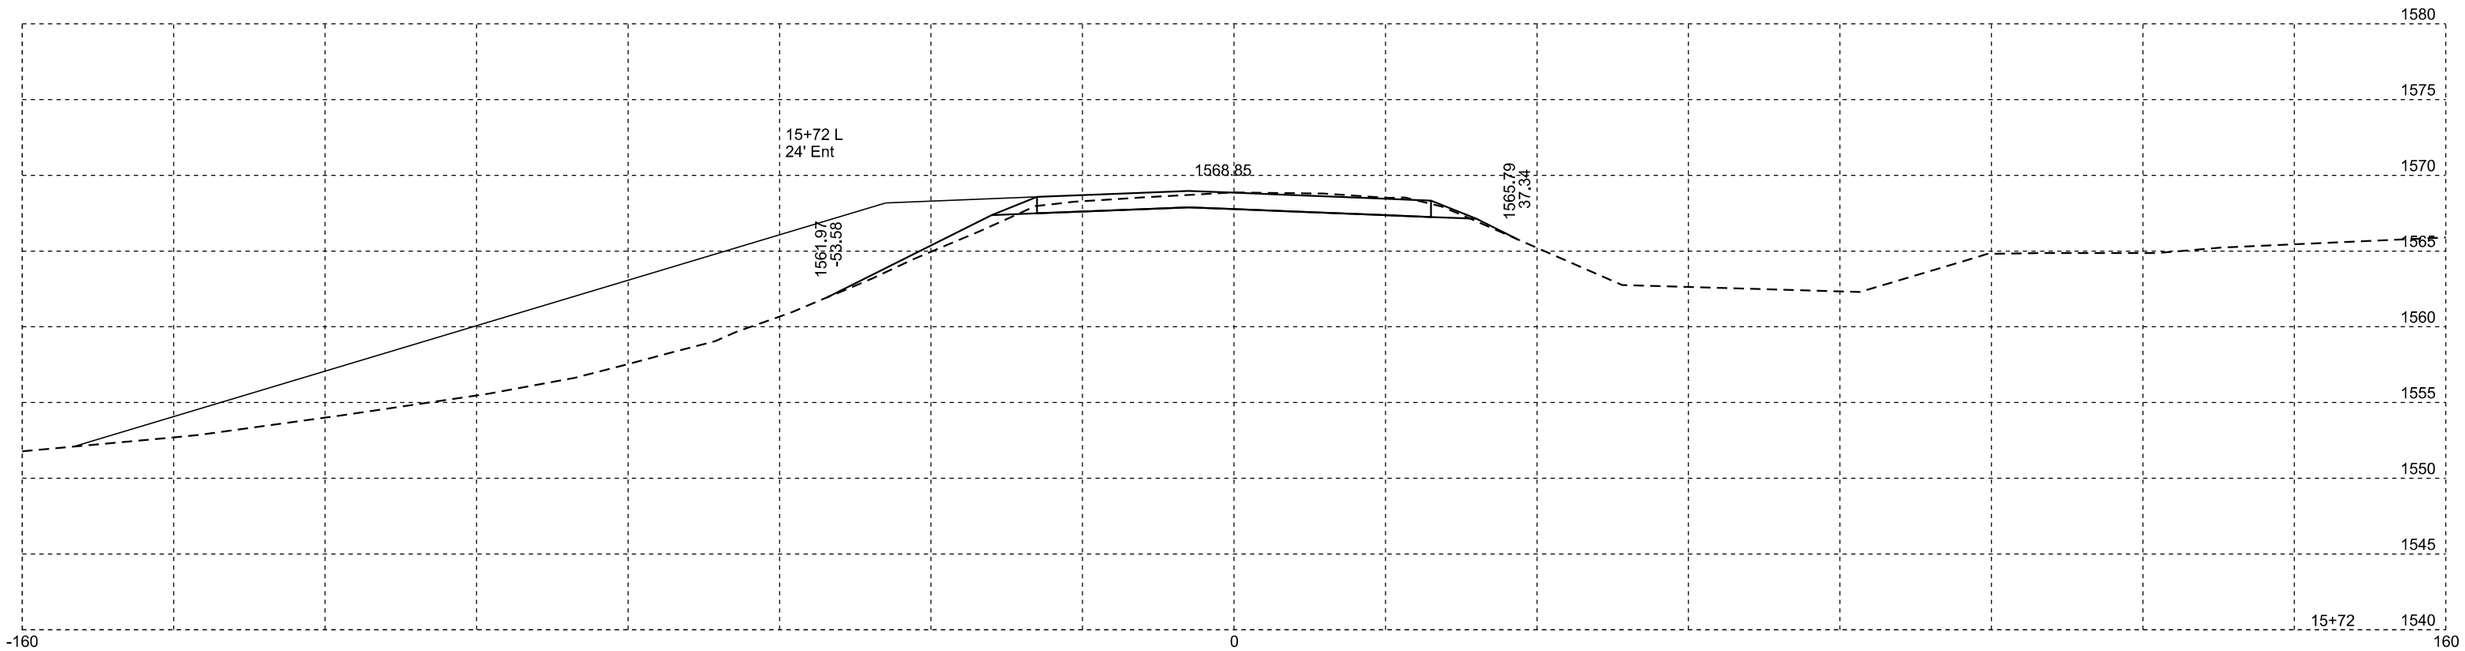

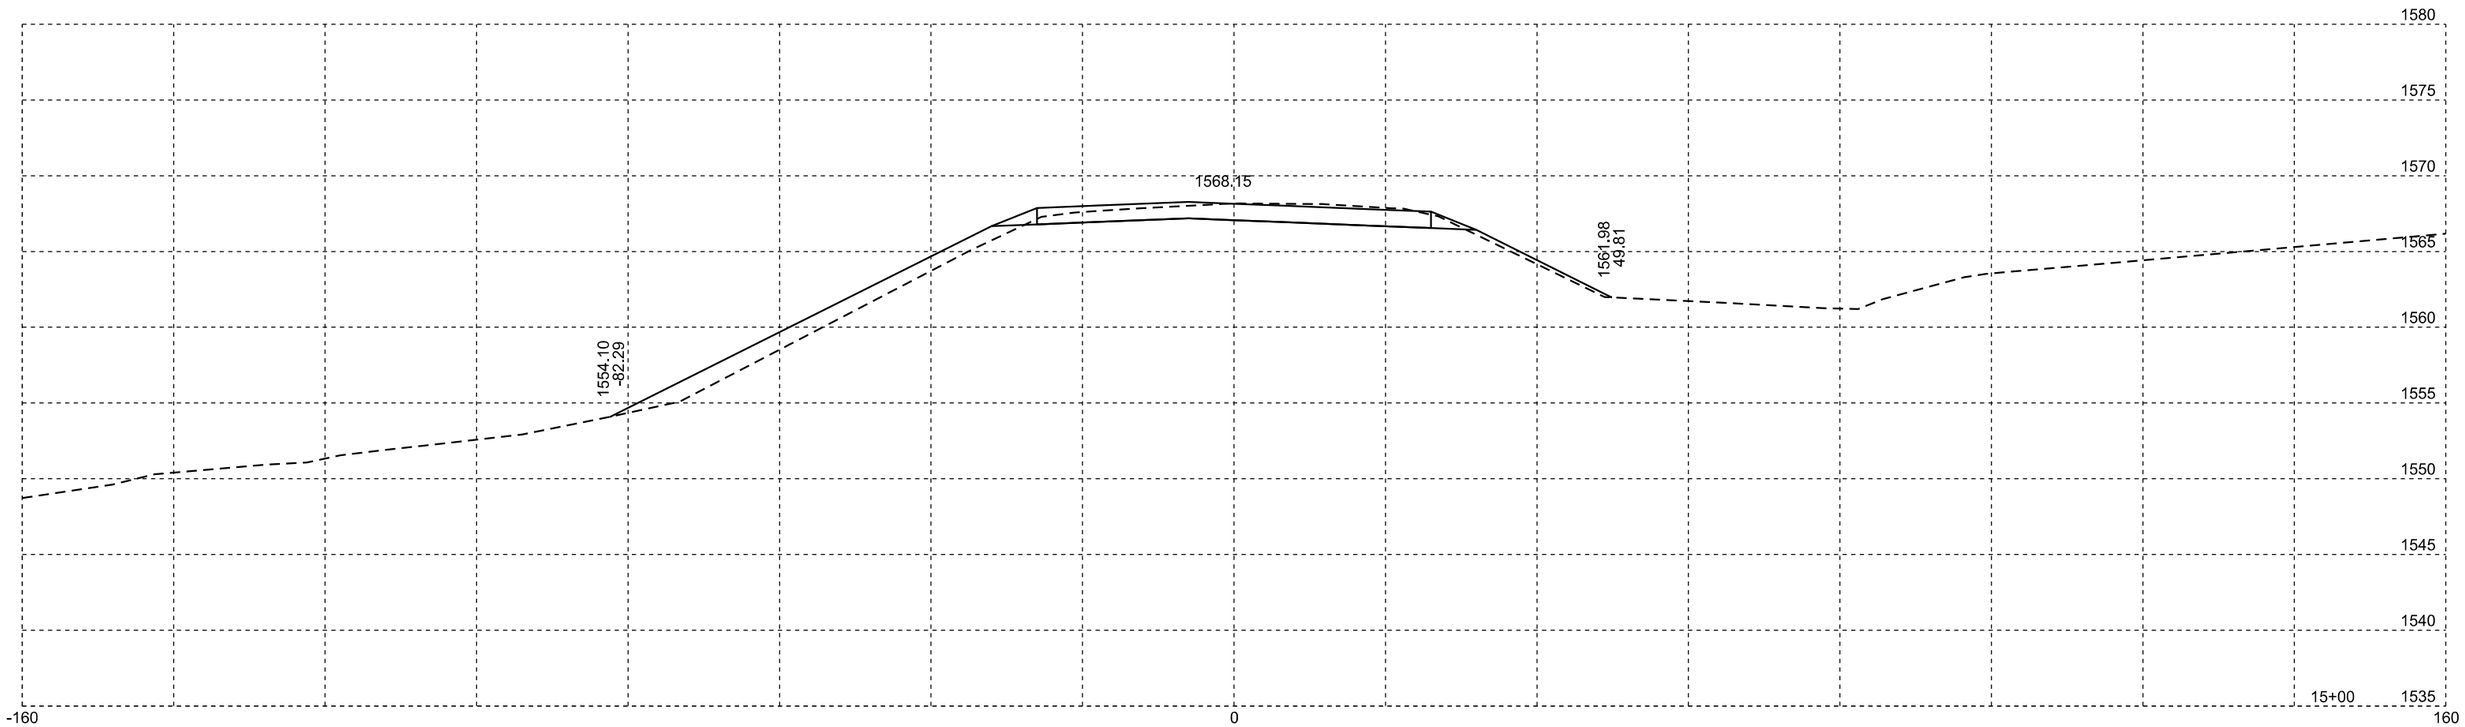

Plotting Date: 01/25/2016

STATE OF SOUTH DAKOTA	PROJECT	SHEET NO.	TOTAL SHEETS
	P 0115(47)102	X86	X90

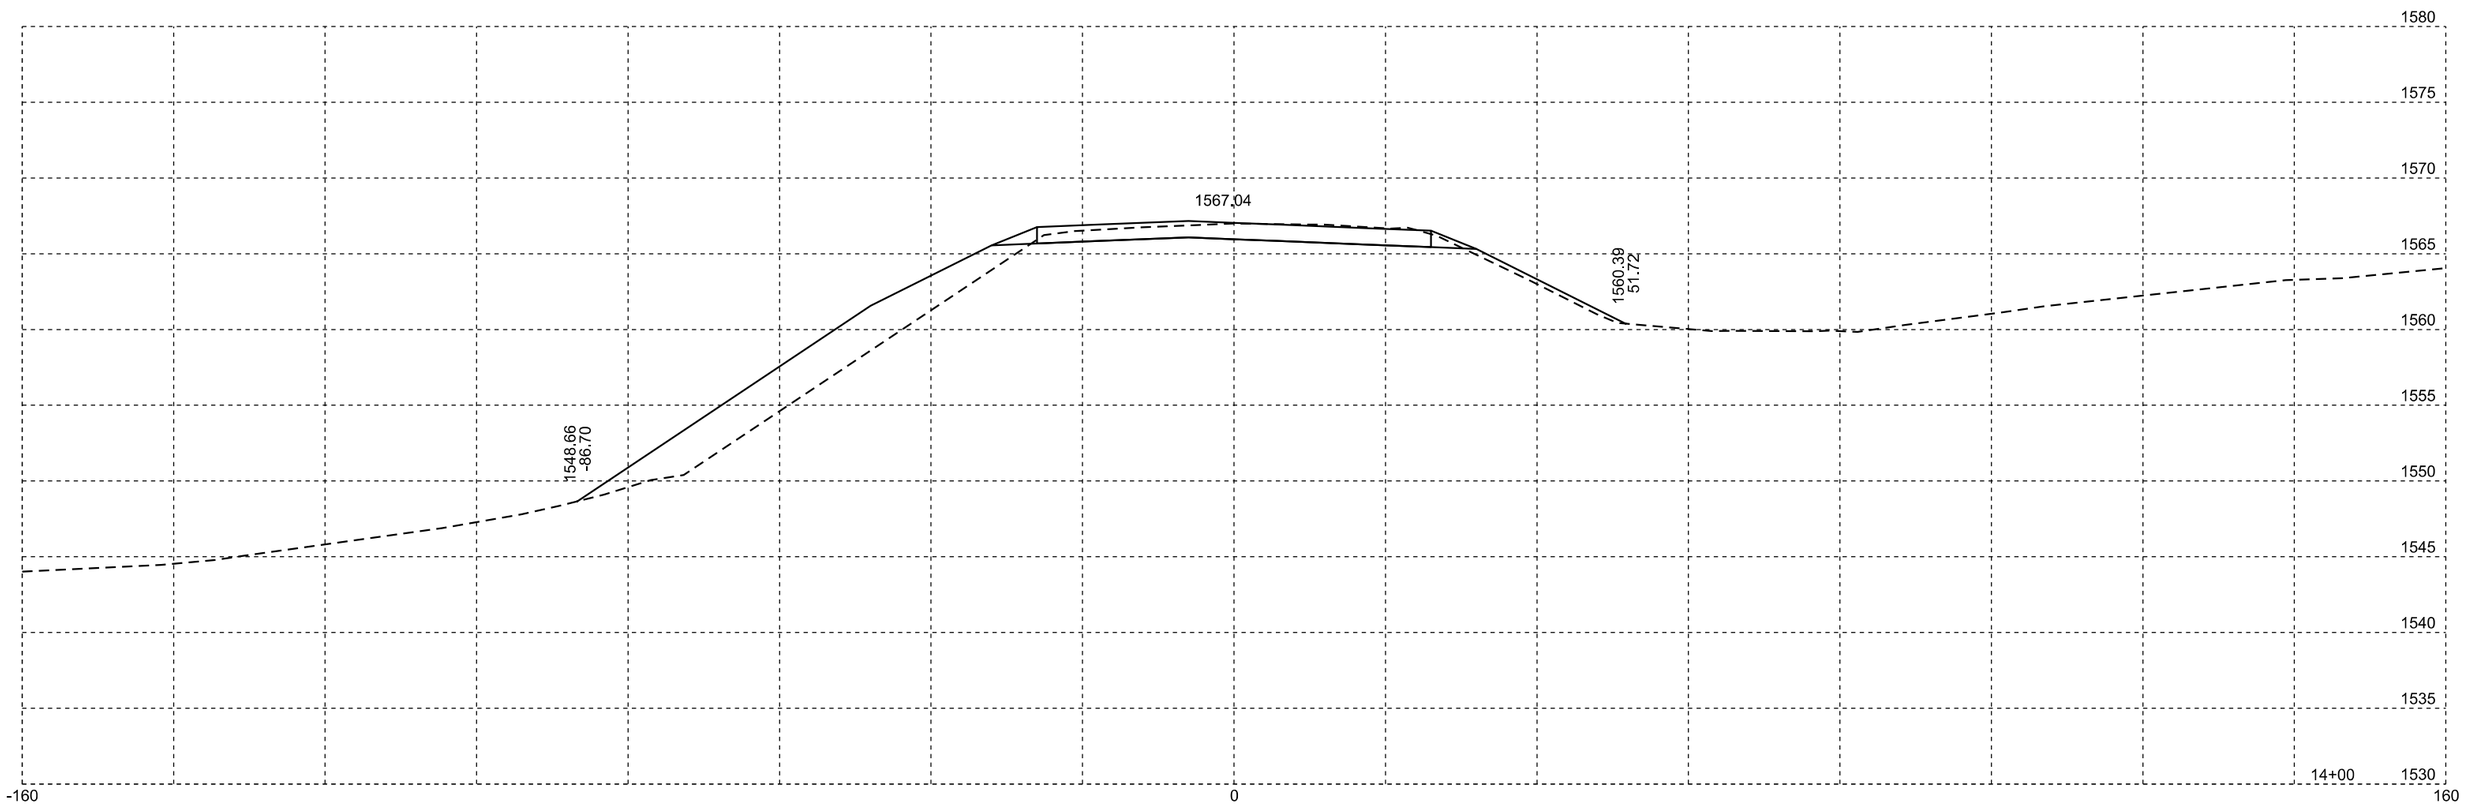

Plotting Date: 01/25/2016

STATE OF SOUTH DAKOTA	PROJECT	SHEET NO.	TOTAL SHEETS
	P 0115(47)102	X87	X90

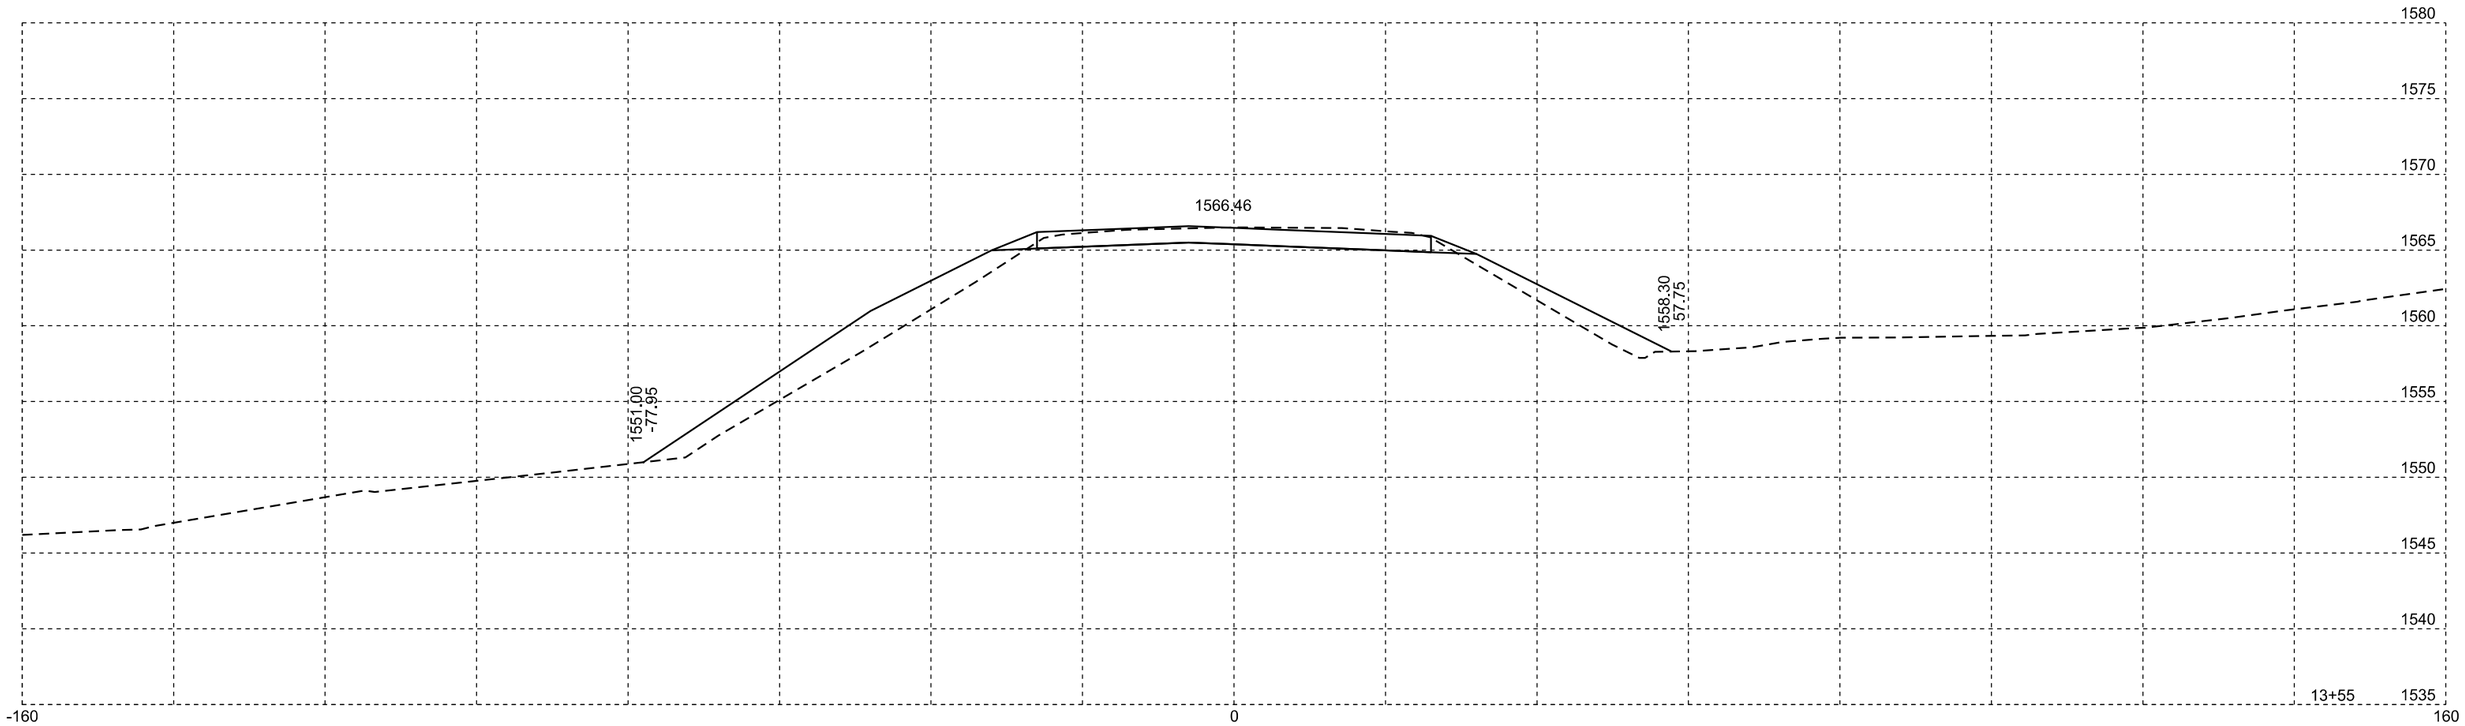

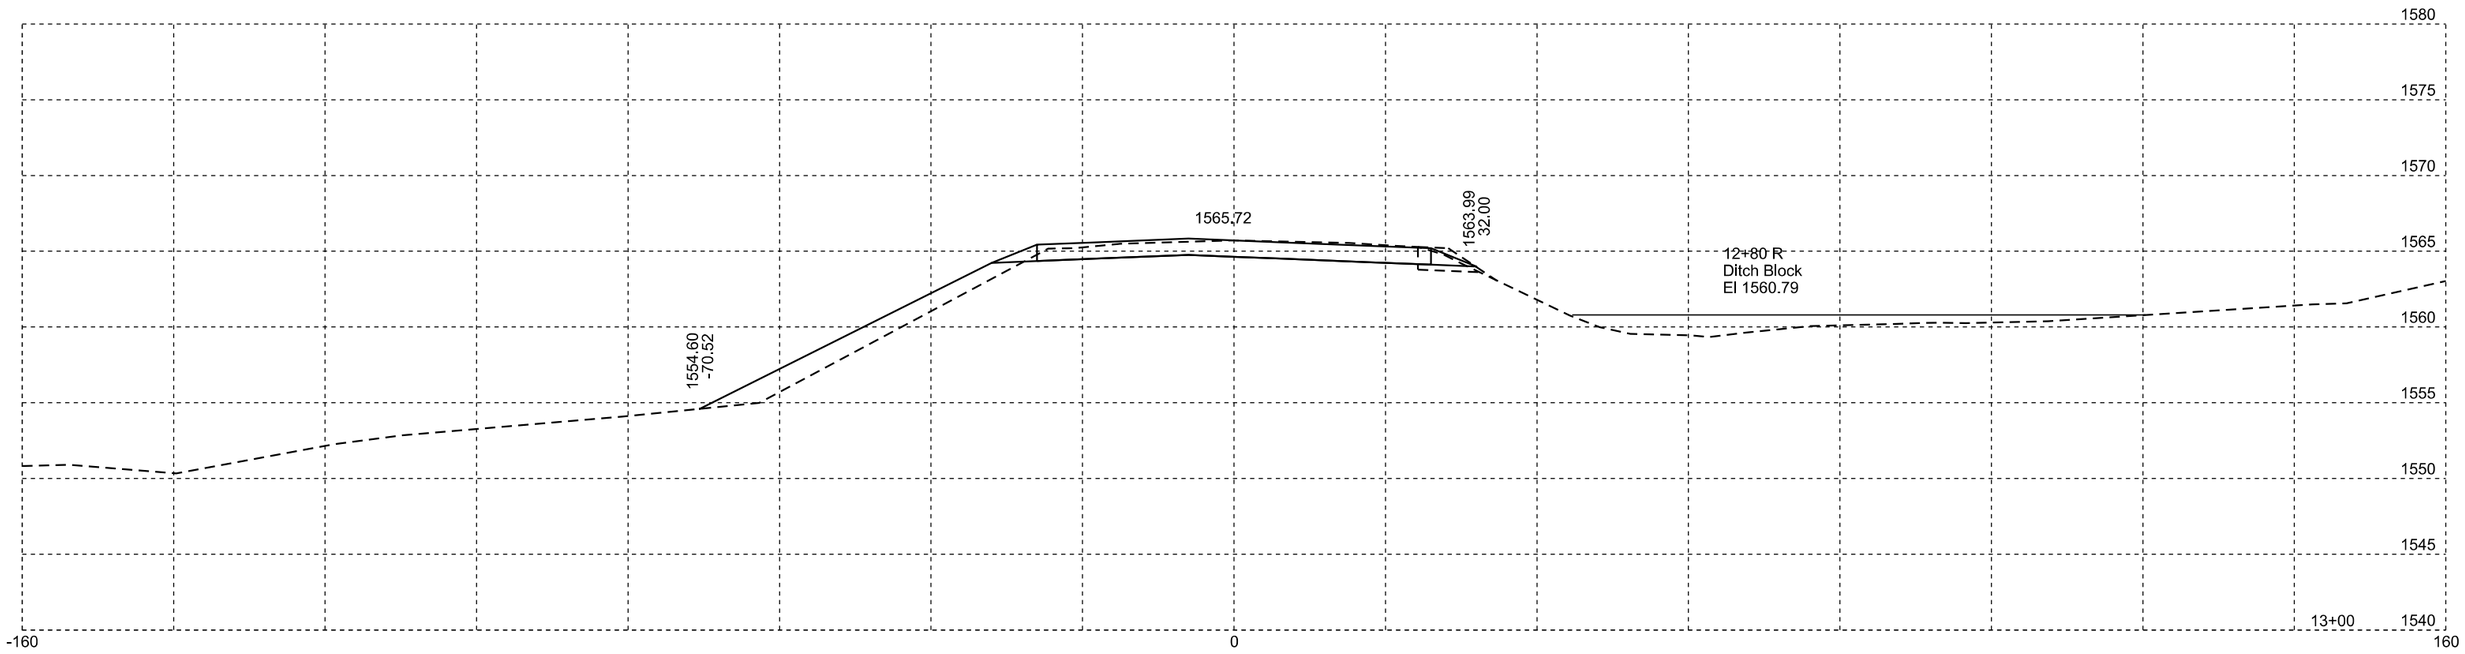

Plotting Date: 01/25/2016

STATE OF SOUTH DAKOTA	PROJECT	SHEET NO.	TOTAL SHEETS
	P 0115(47)102	X88	X90

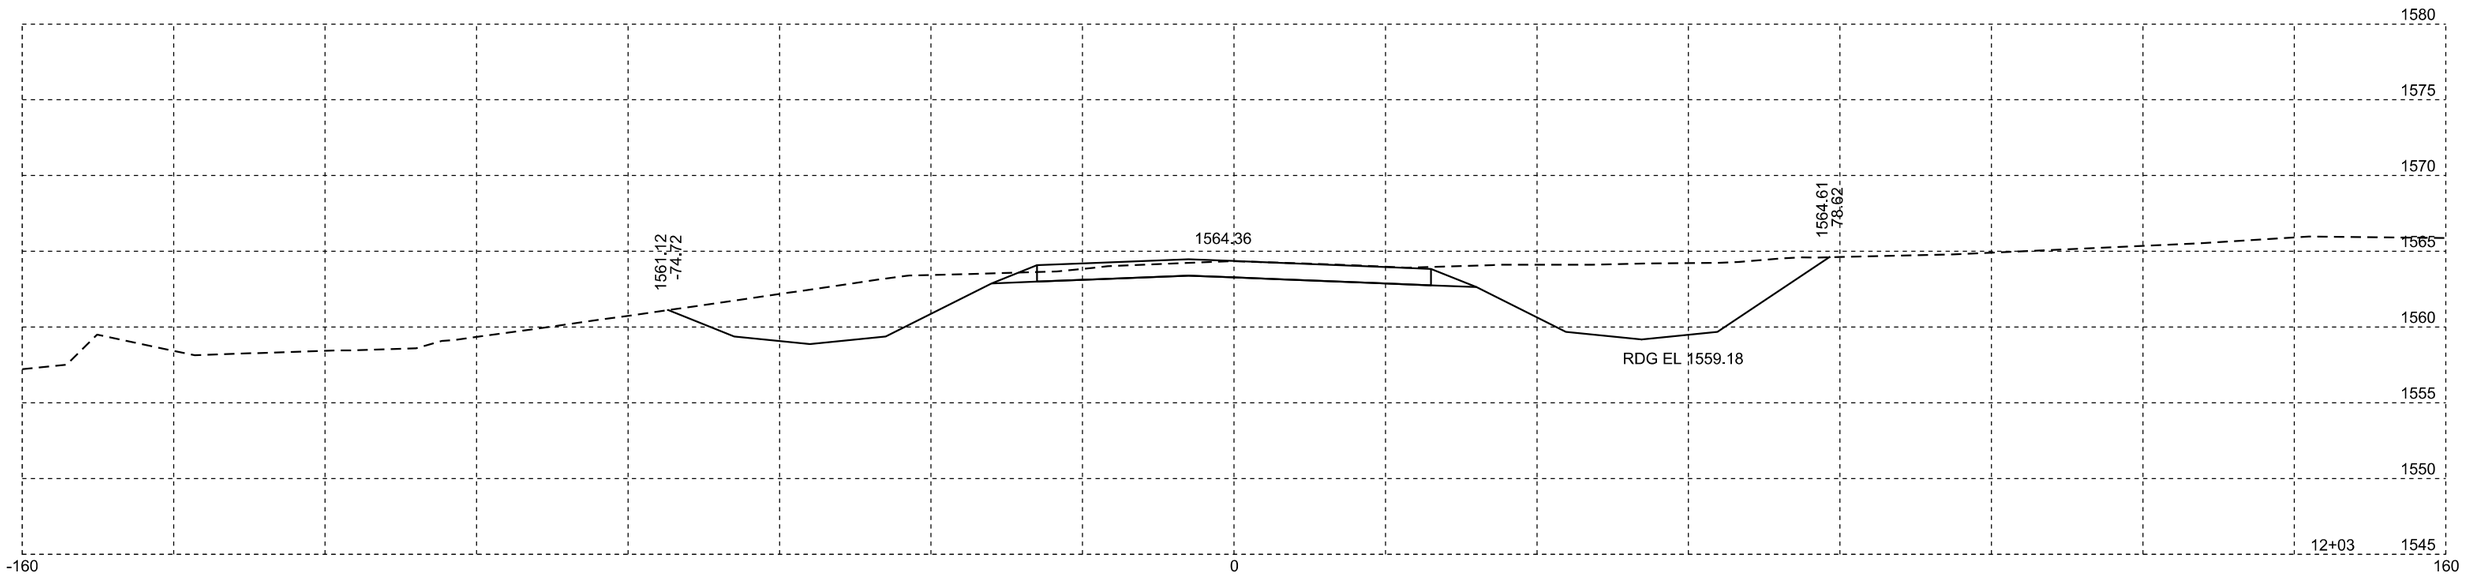

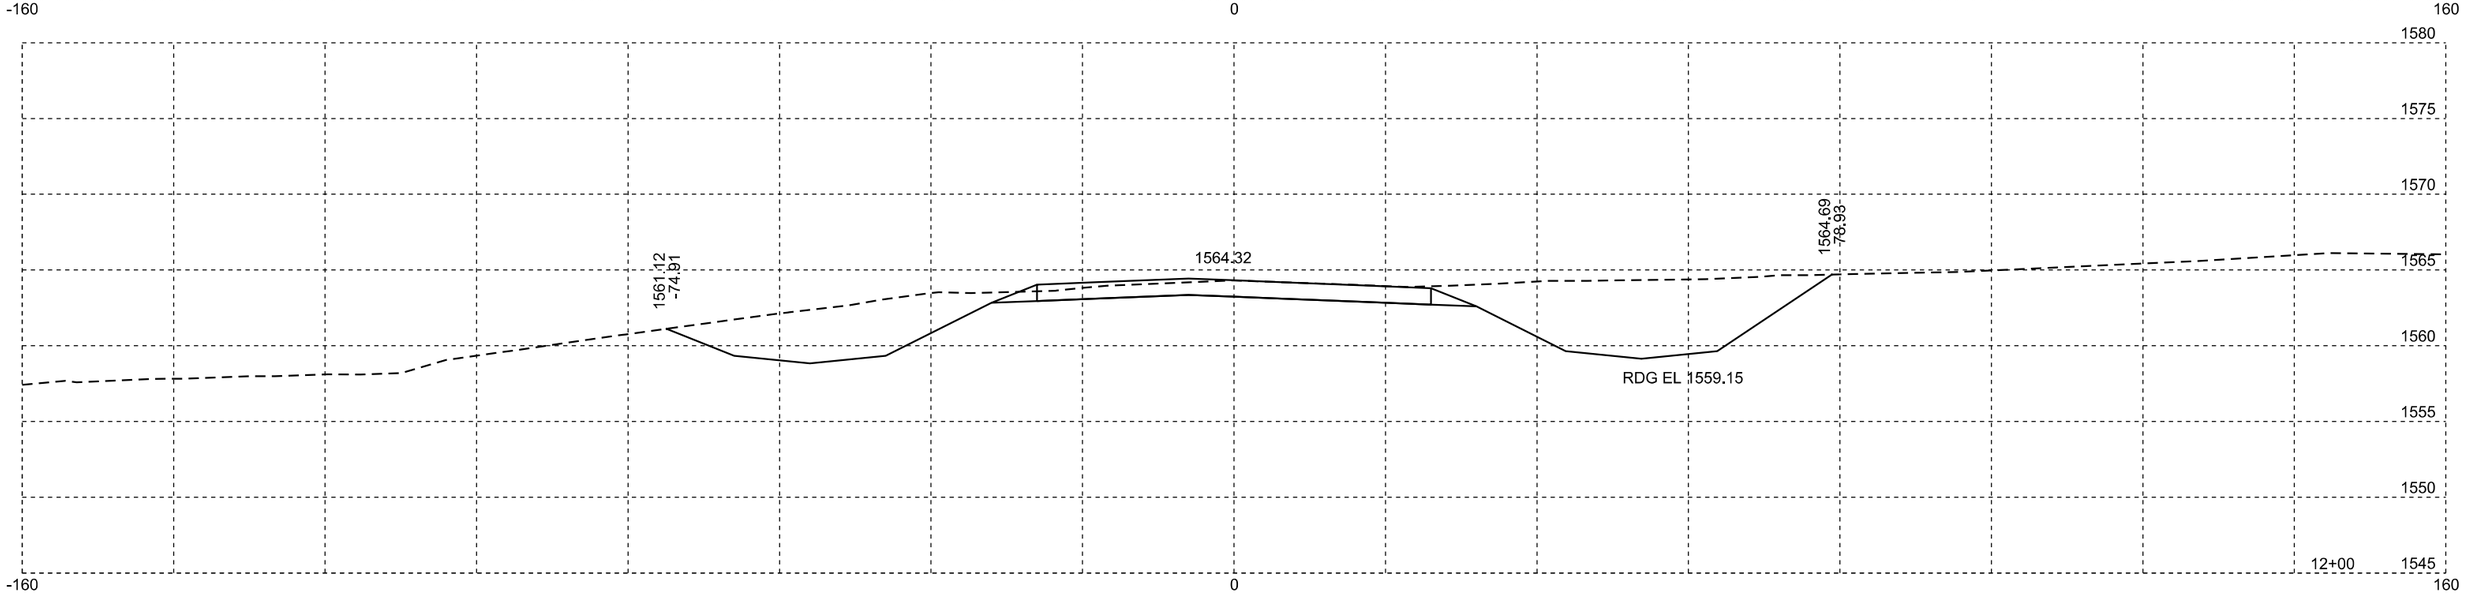

Plotting Date: 01/25/2016

STATE OF SOUTH DAKOTA	PROJECT	SHEET NO.	TOTAL SHEETS
	P 0115(47)102	X89	X90

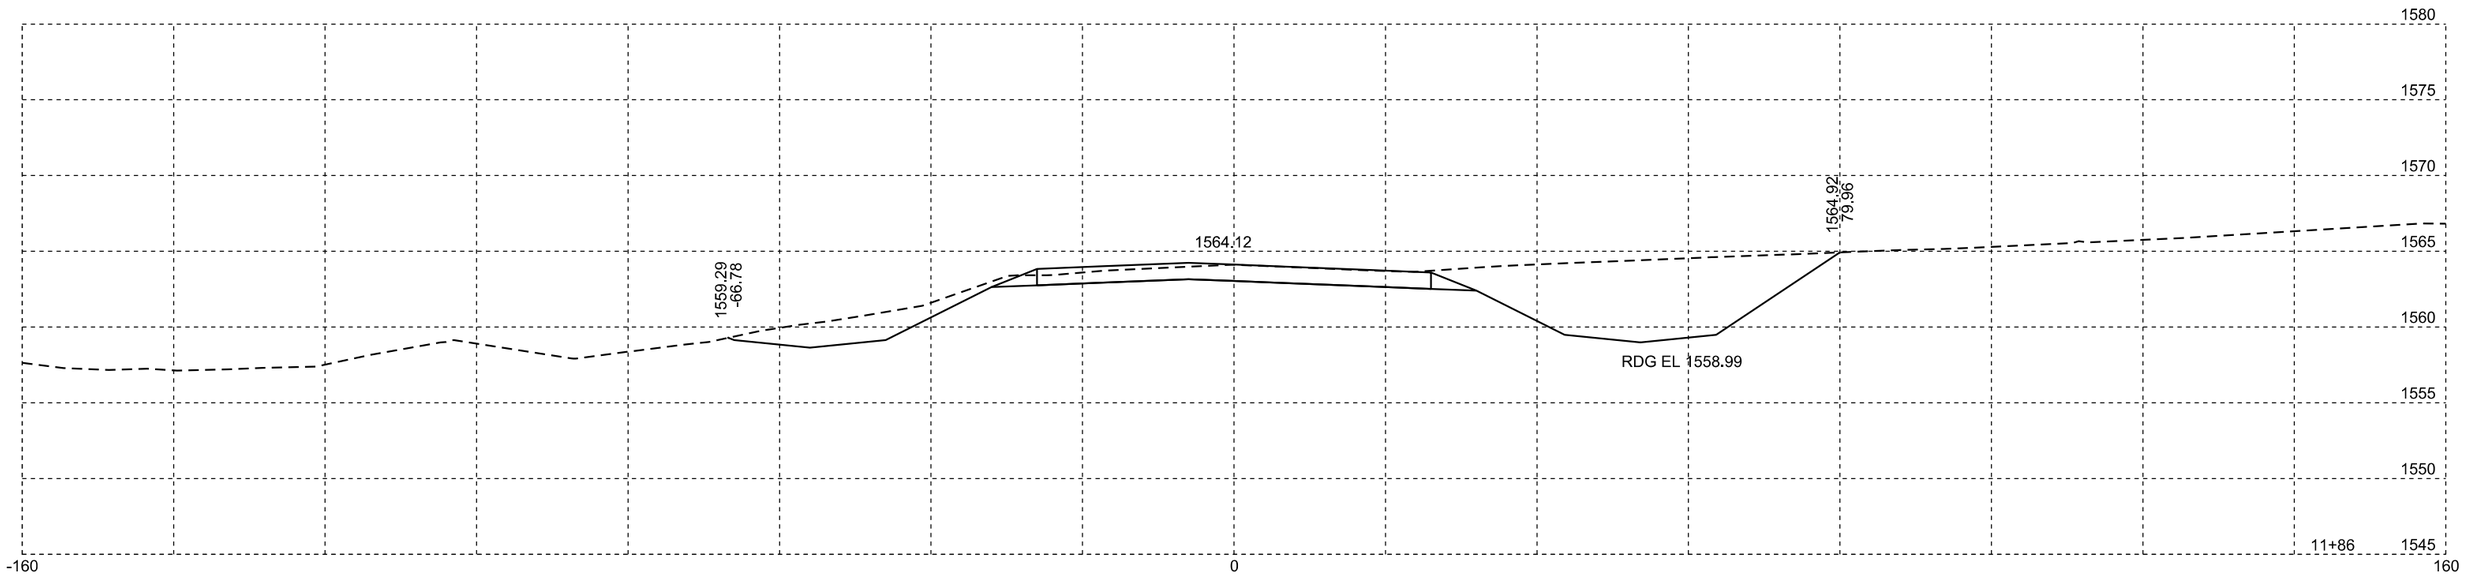

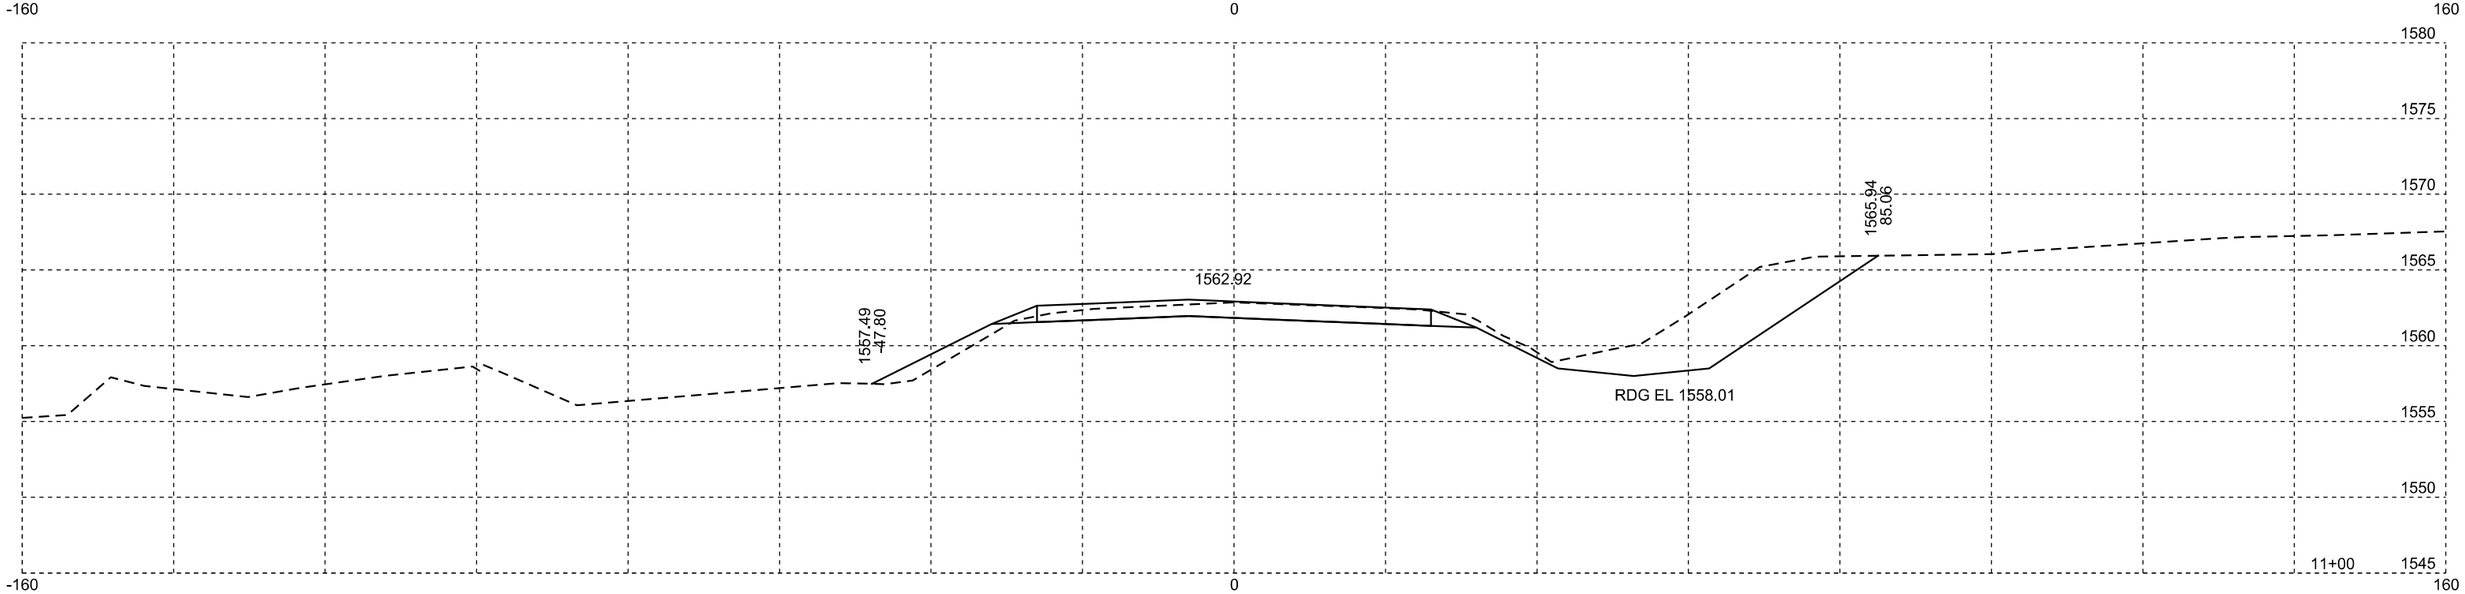

Plotting Date: 01/25/2016
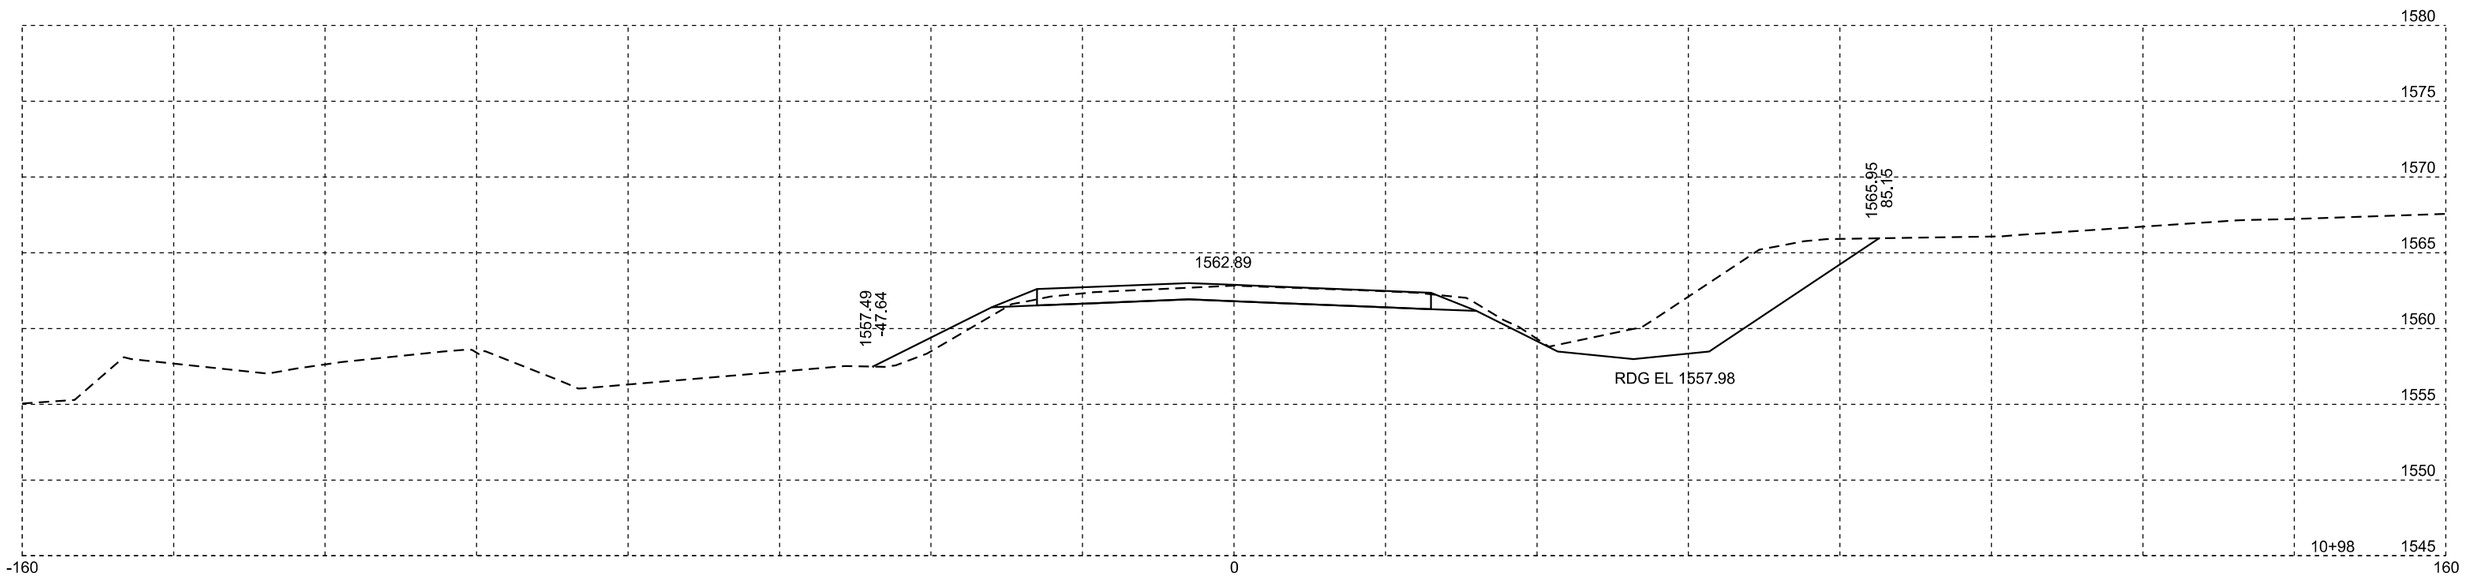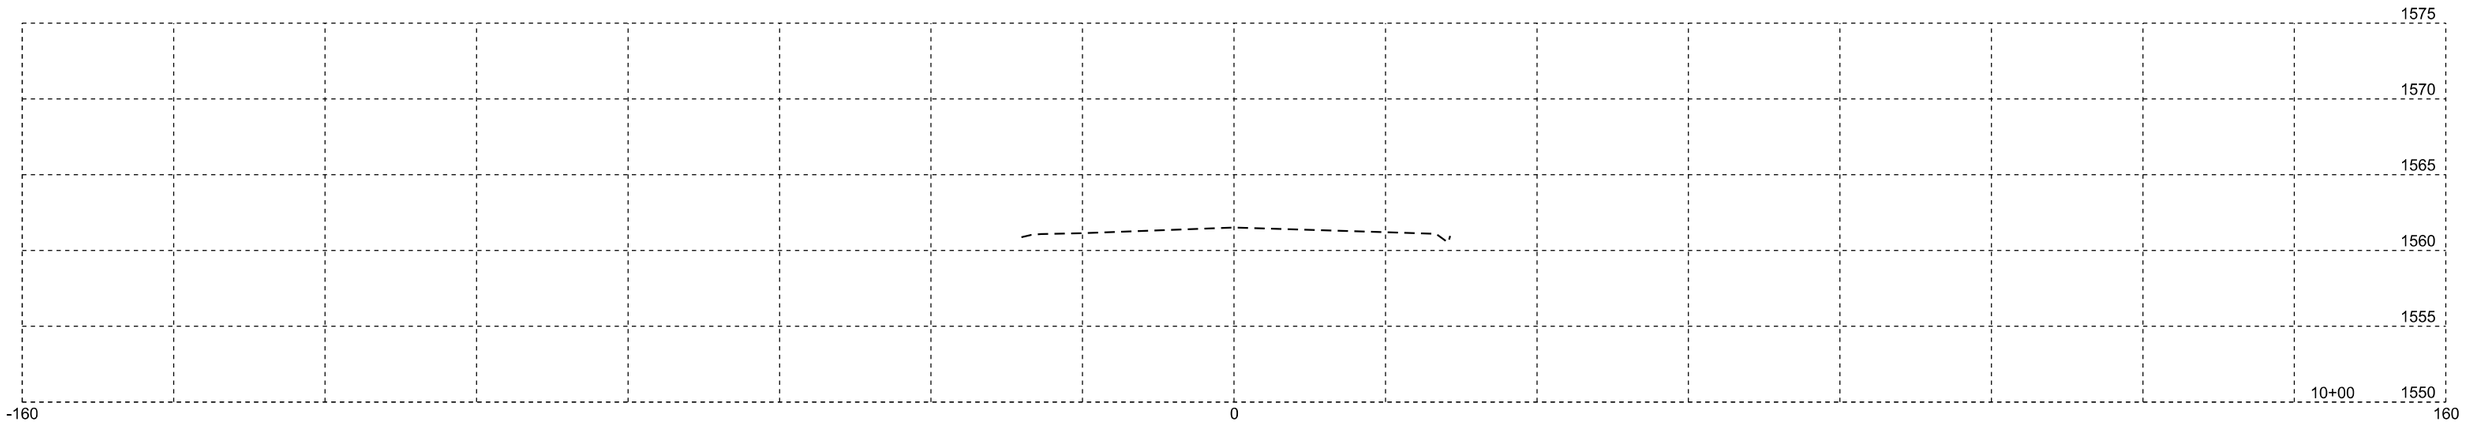
STATE OF SOUTH DAKOTA	PROJECT	SHEET NO.	TOTAL SHEETS
	P 0115(47)102	X90	X90