Section X: Cross Sections

STATE OF SOUTH DAKOTA	PROJECT	SHEET	TOTAL SHEETS
	P 0391(06)0 NH-PH 0018(177)104	X1	X329

Plotting Date: 07/14/2015

INDEX OF SHEETS

X1			General Layout W/ Index
X2	to	X289	Mainline Sections
X290	to	X306	Cross Road (xr) Sections
X307	to	X310	Frontage Road (fr) Sections
X311	to	X313	Outlet Ditch (dr) Sections
X314	to	X329	Traffic Diversion (Div) Sections

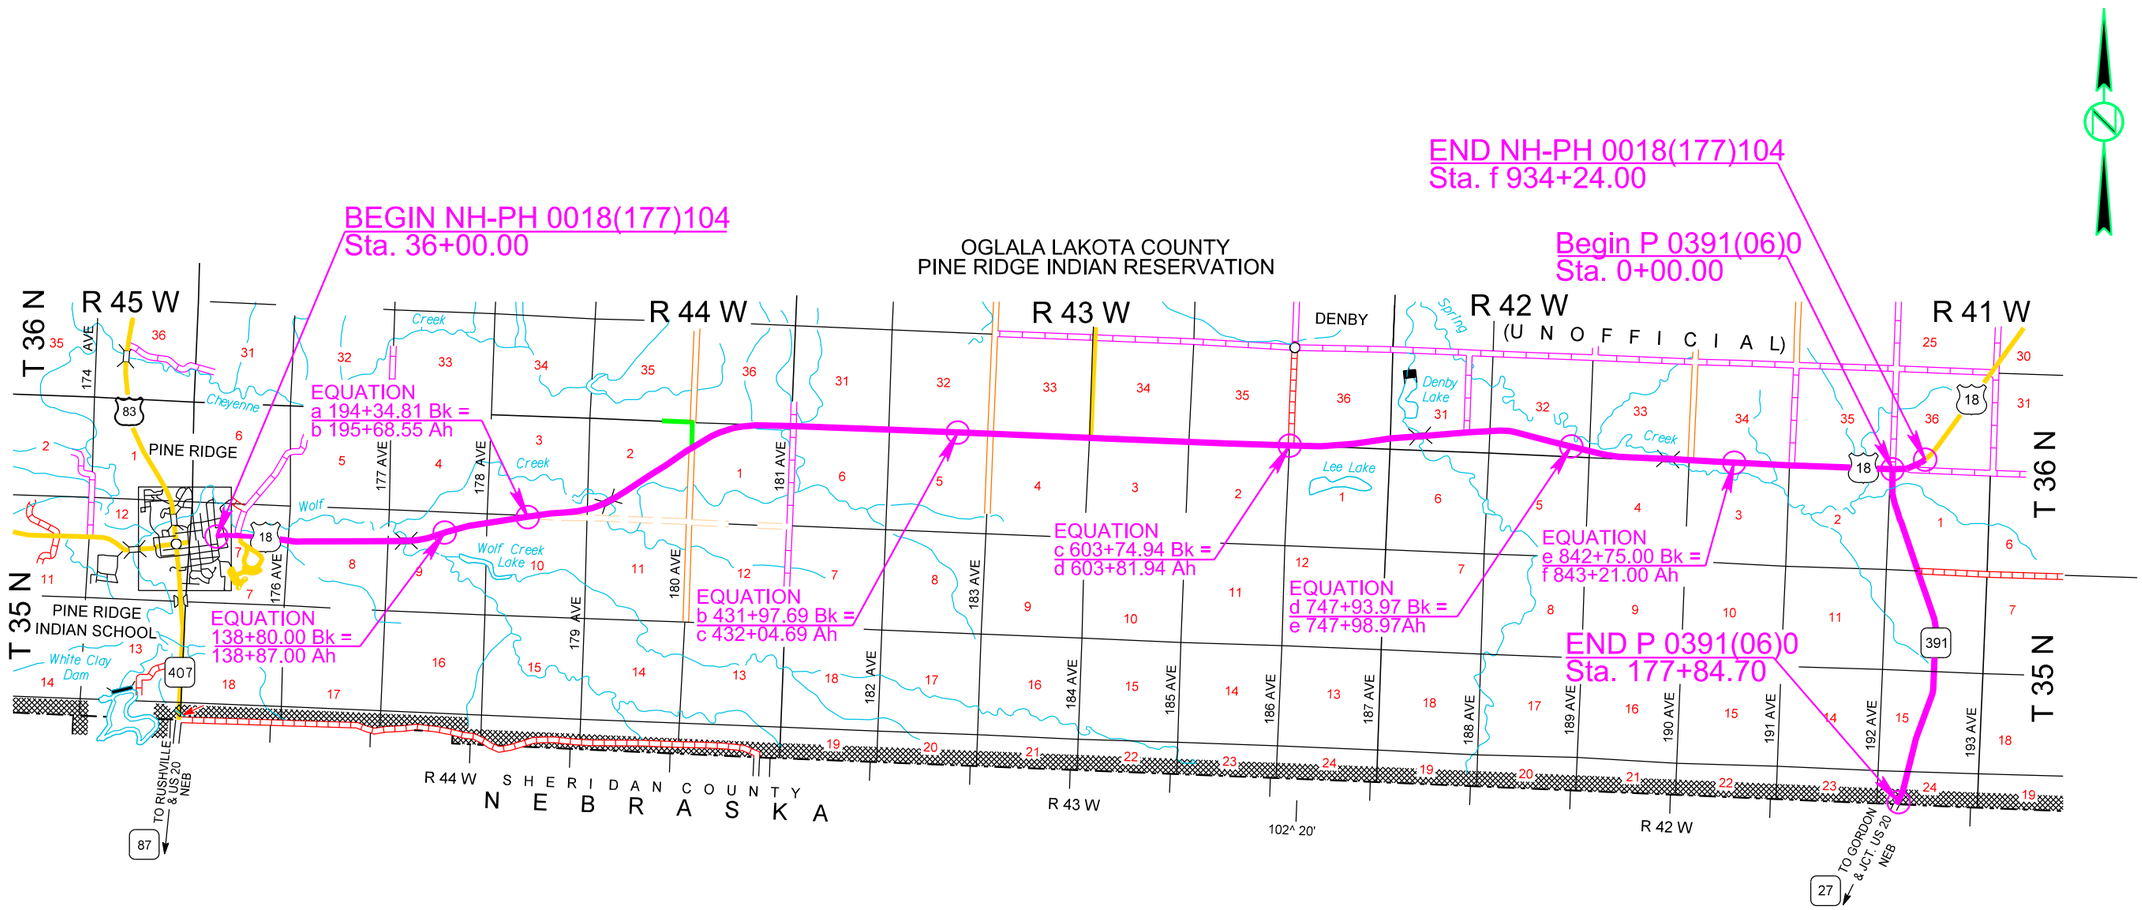

Plot Scale - 1:200
Plot Name - 1
File - U:\rd\proj\ogla\02\QC\tttlex.dgn
Plotted From - TRSF12143

Plotting Date: 07/14/2015

STATE OF SOUTH DAKOTA	PROJECT	SHEET NO.	TOTAL SHEETS
	NH-PH 0018(177)104	X2	X329

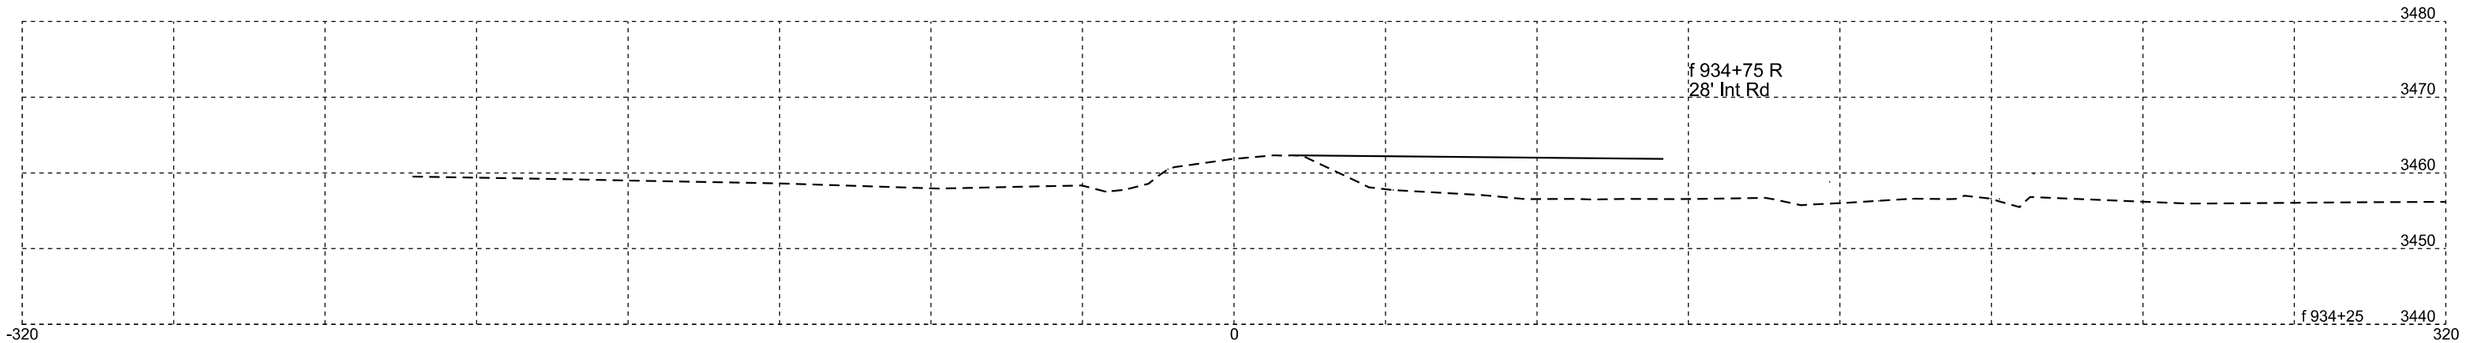

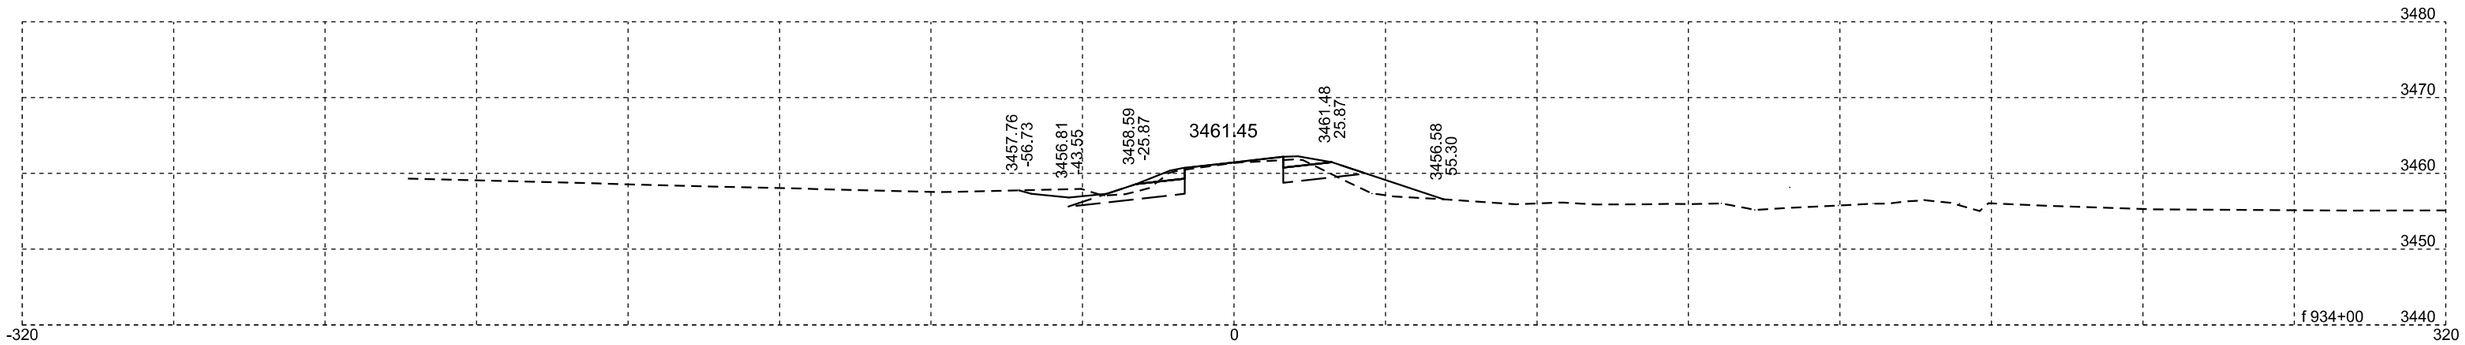

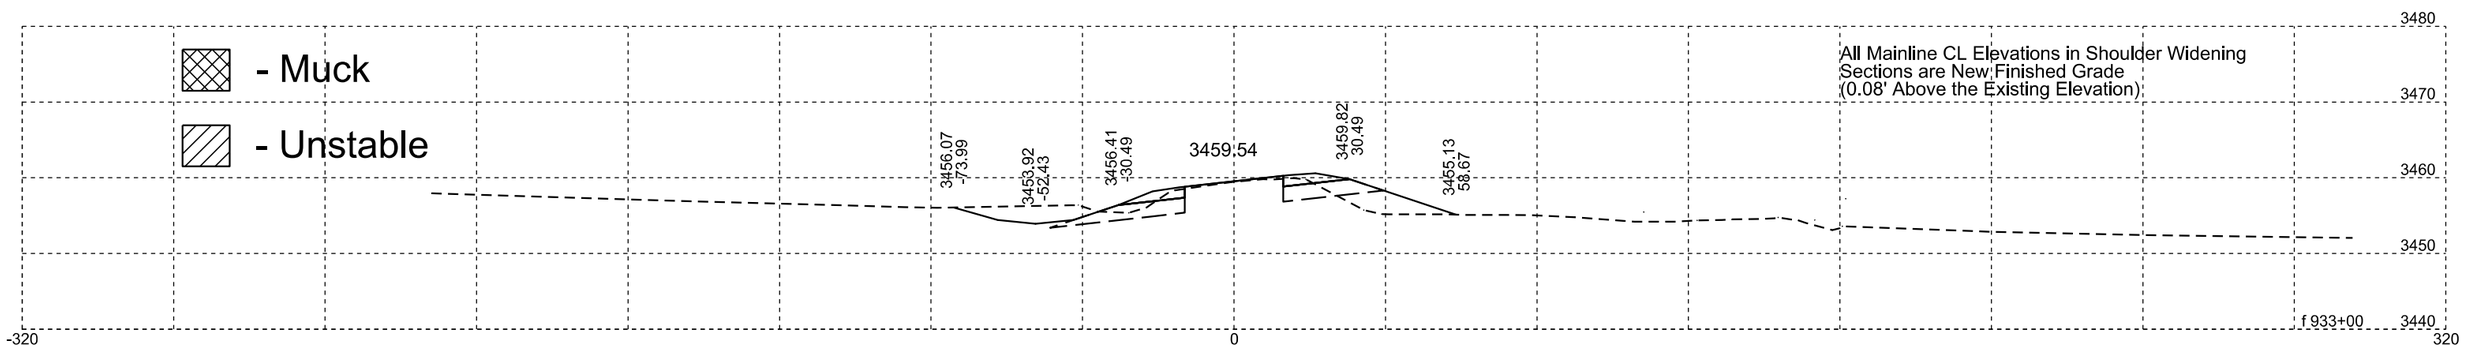

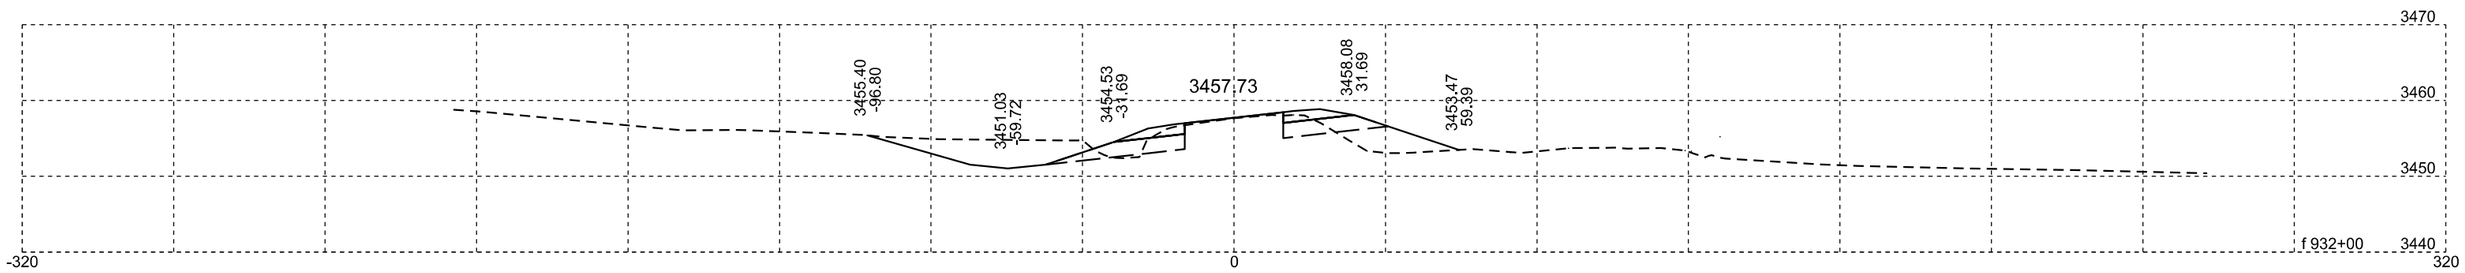

Plotting Date: 07/14/2015

STATE OF SOUTH DAKOTA	PROJECT	SHEET NO.	TOTAL SHEETS
	NH-PH 0018(177)104	X3	X329

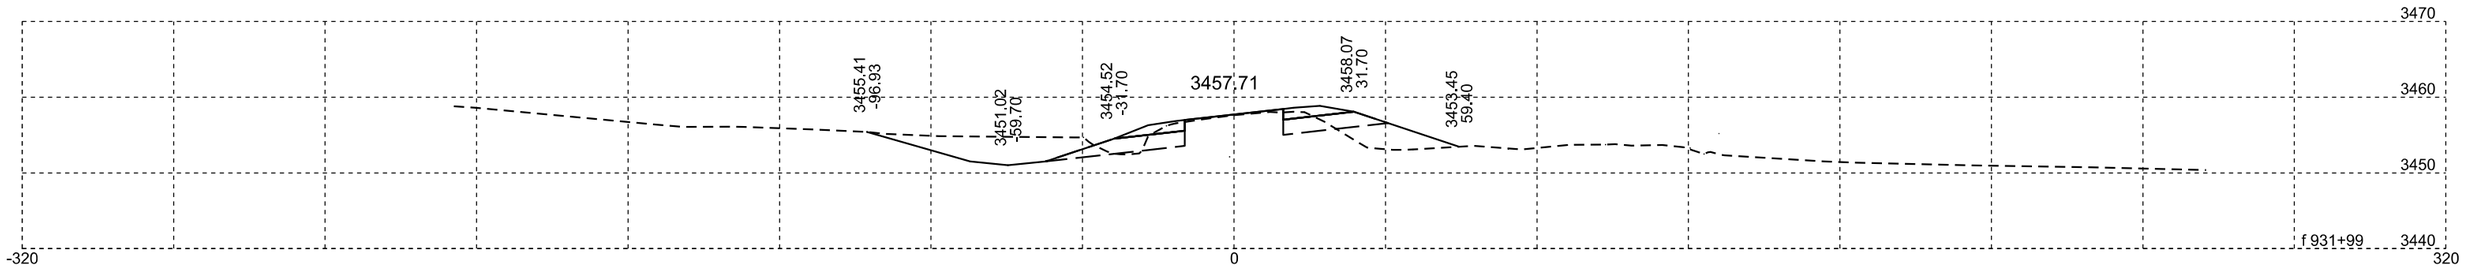

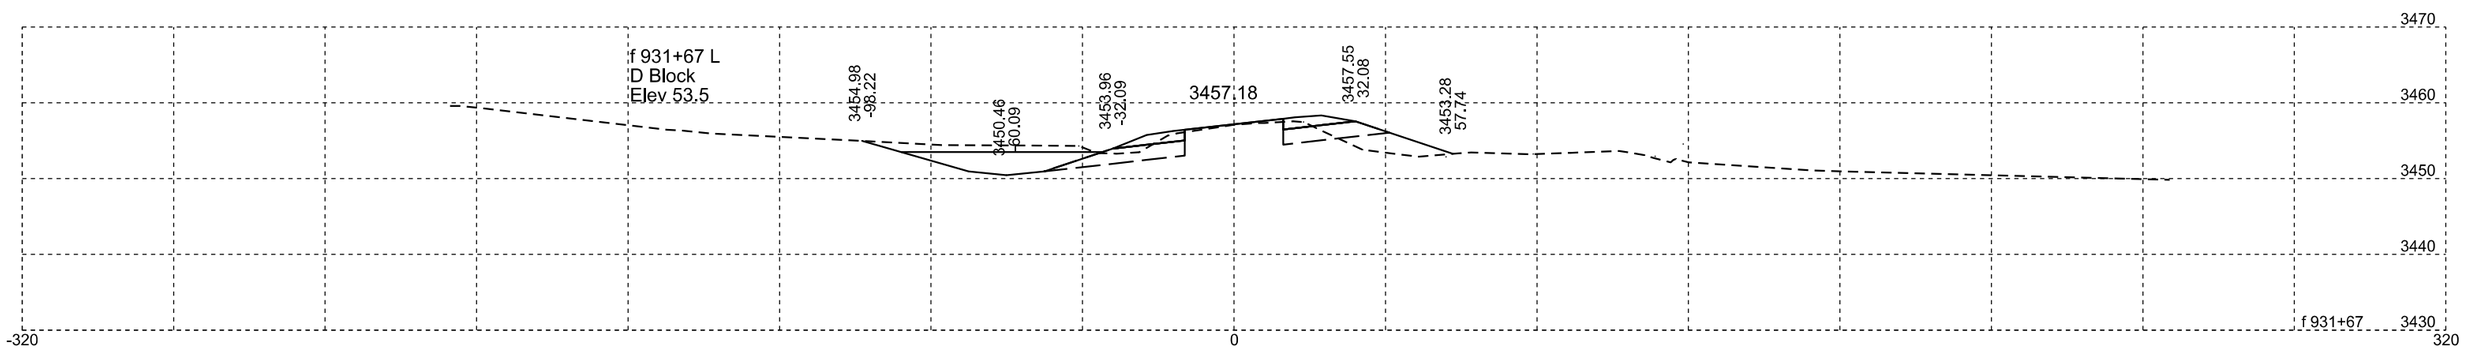

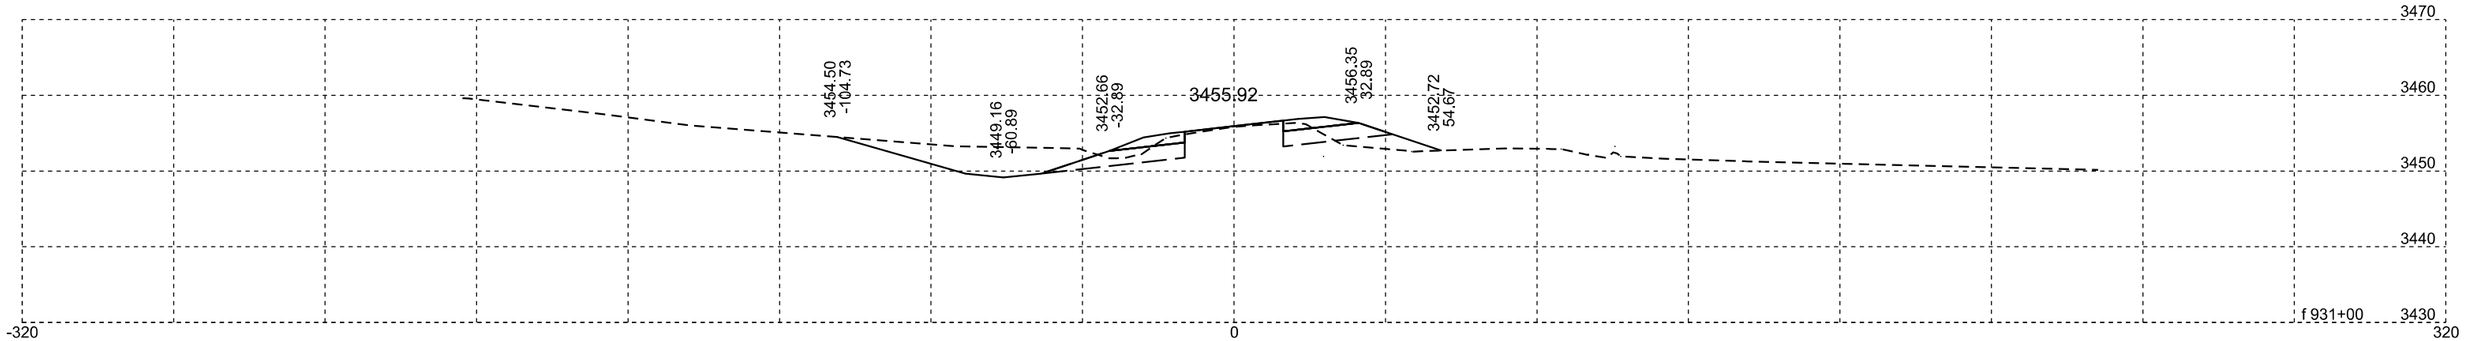

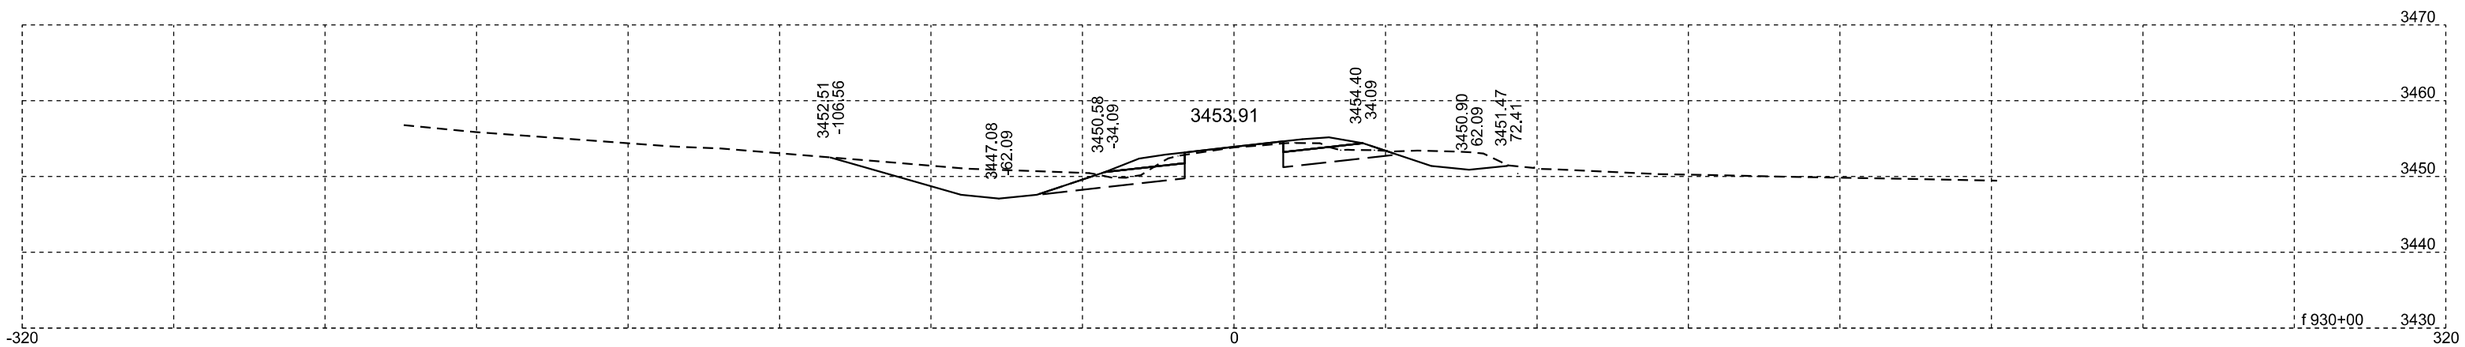

Plotting Date: 07/14/2015

STATE OF SOUTH DAKOTA	PROJECT	SHEET NO.	TOTAL SHEETS
	NH-PH 0018(177)104	X4	X329

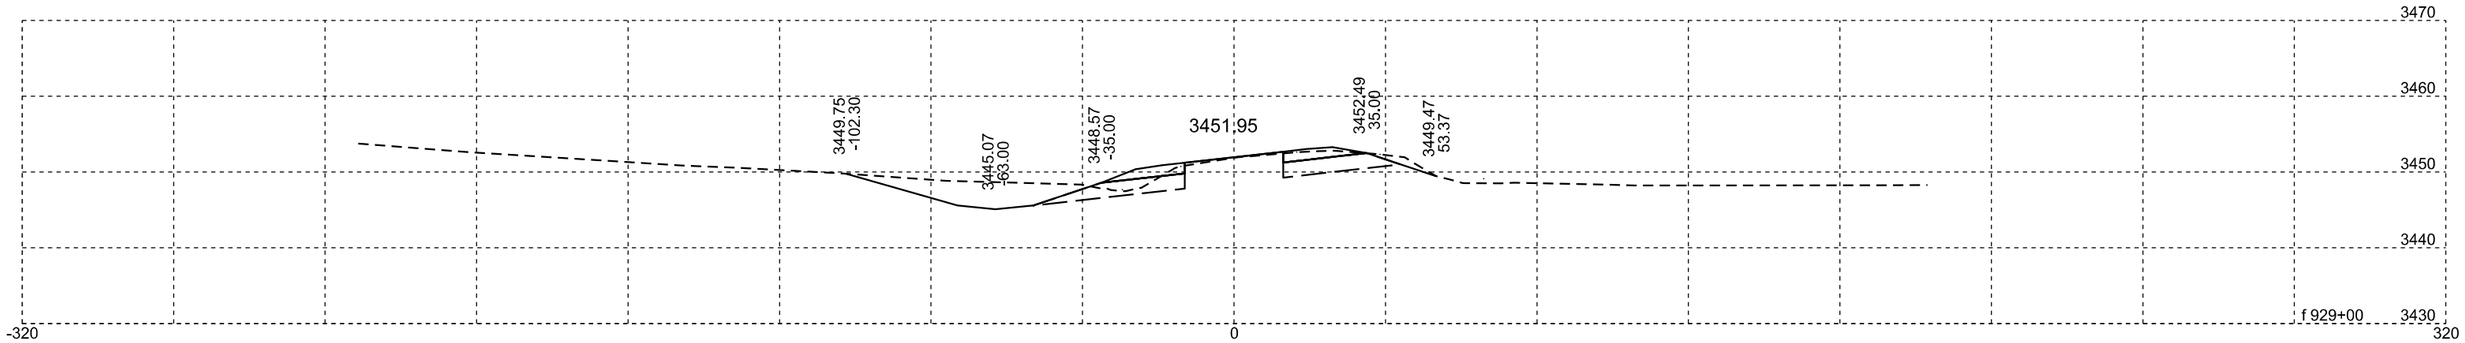

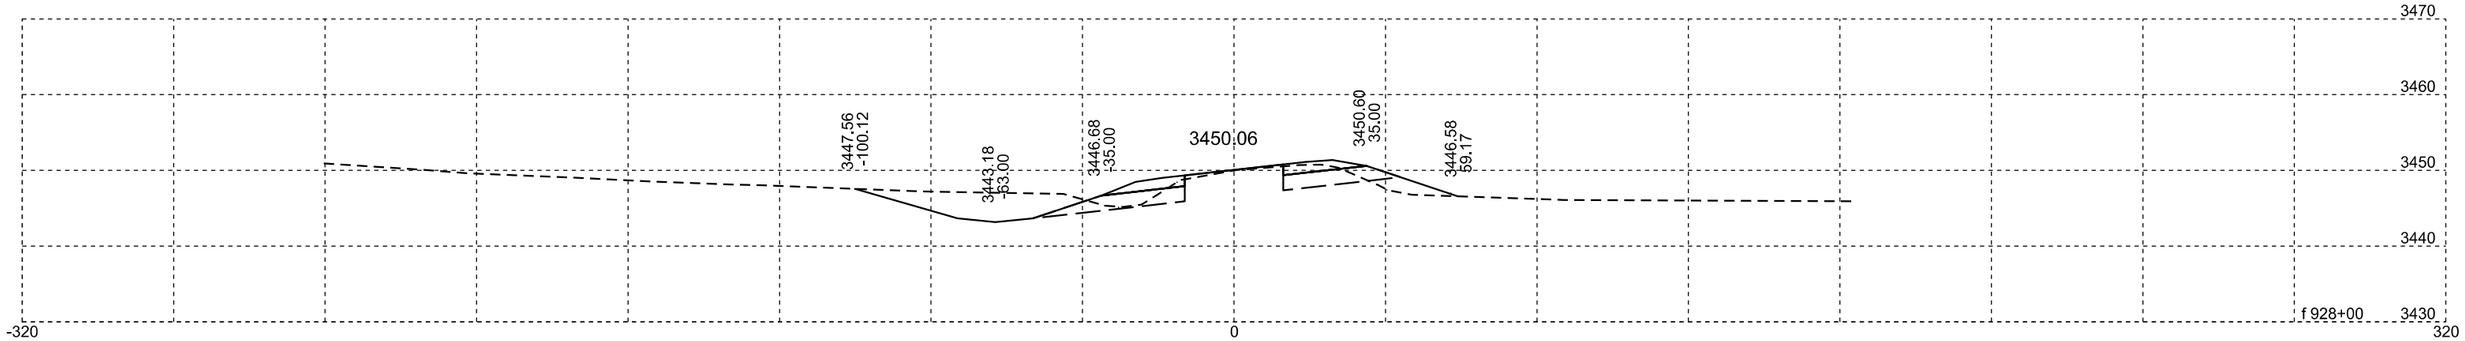

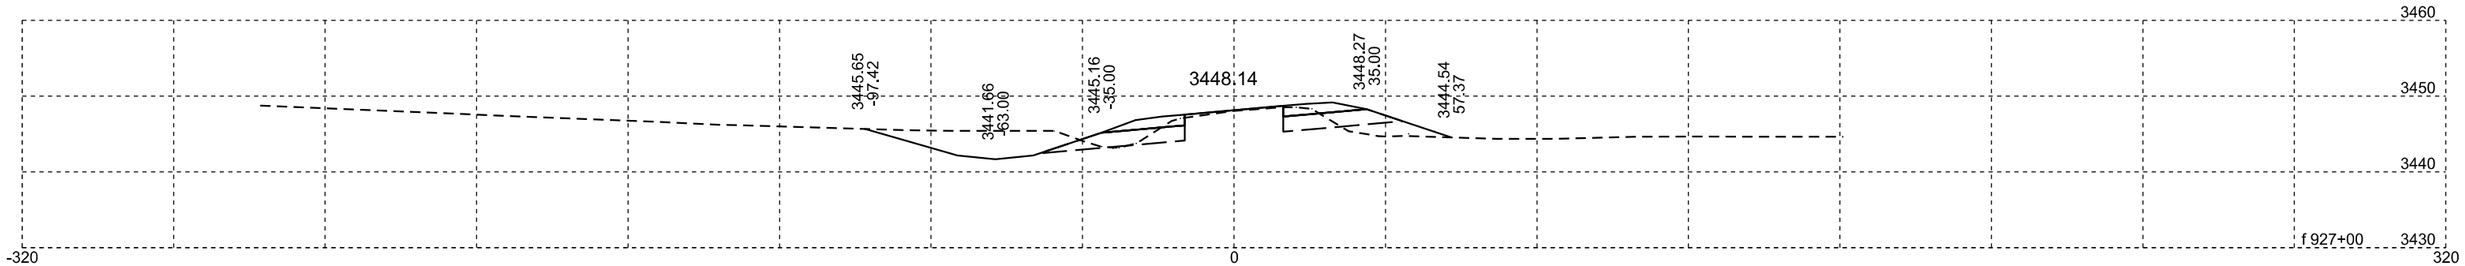

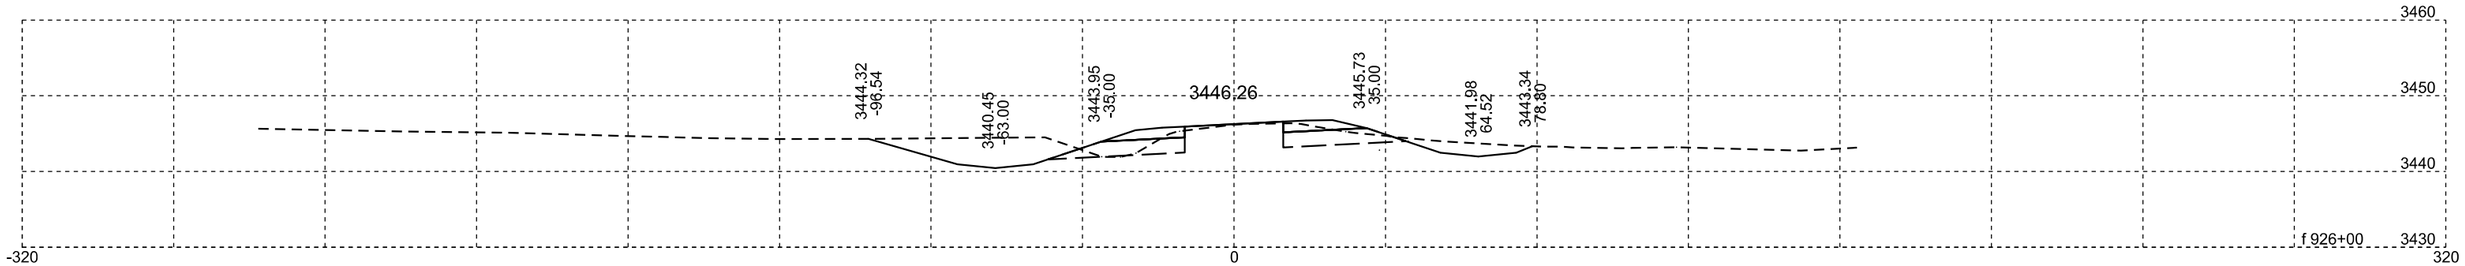

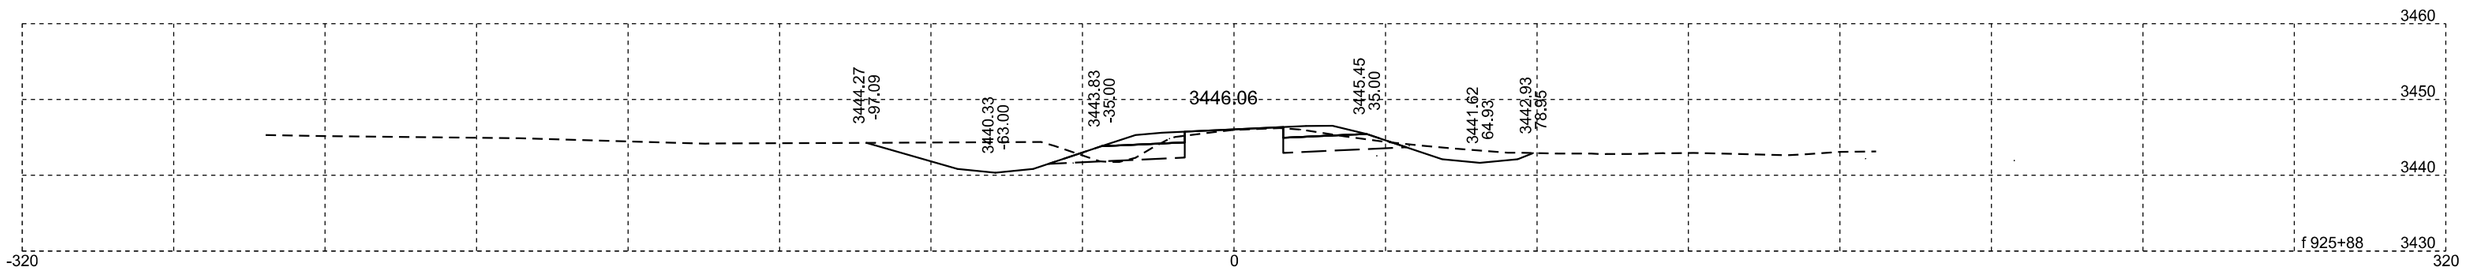

Plotting Date: 07/14/2015

STATE OF SOUTH DAKOTA	PROJECT	SHEET NO.	TOTAL SHEETS
	NH-PH 0018(177)104	X5	X329

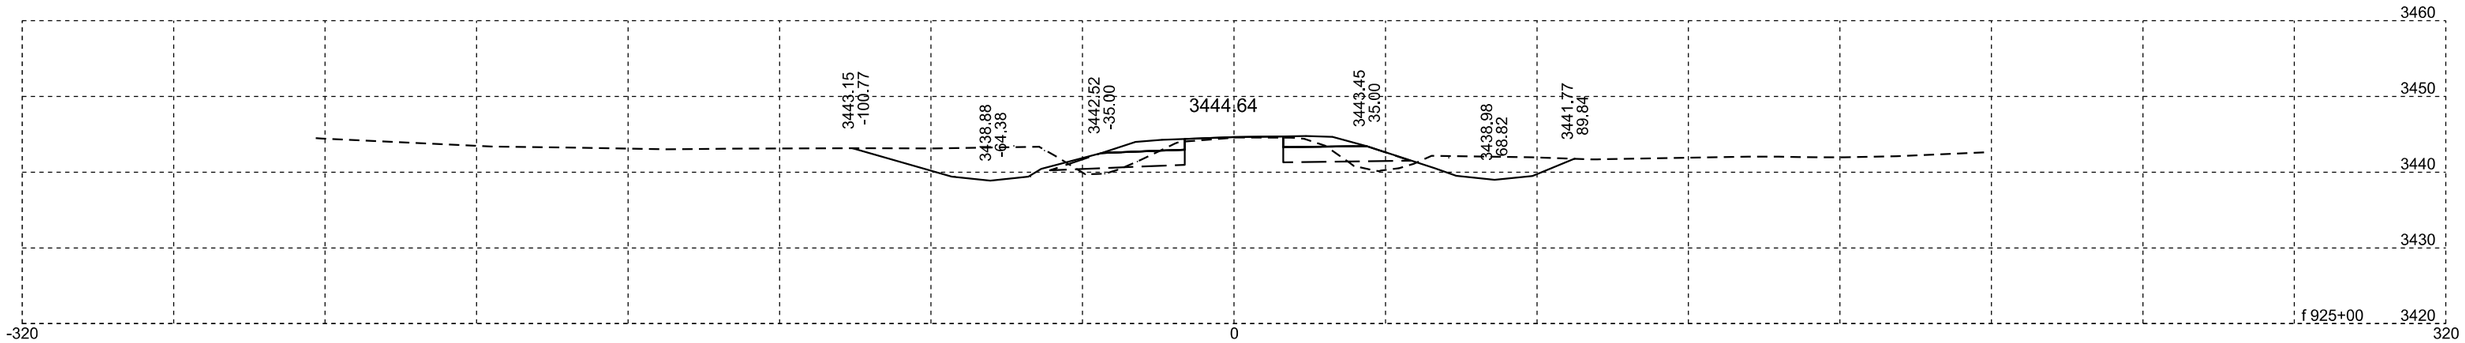

INSLOPE TRANSITION - LT

INSLOPE TRANSITION - RT

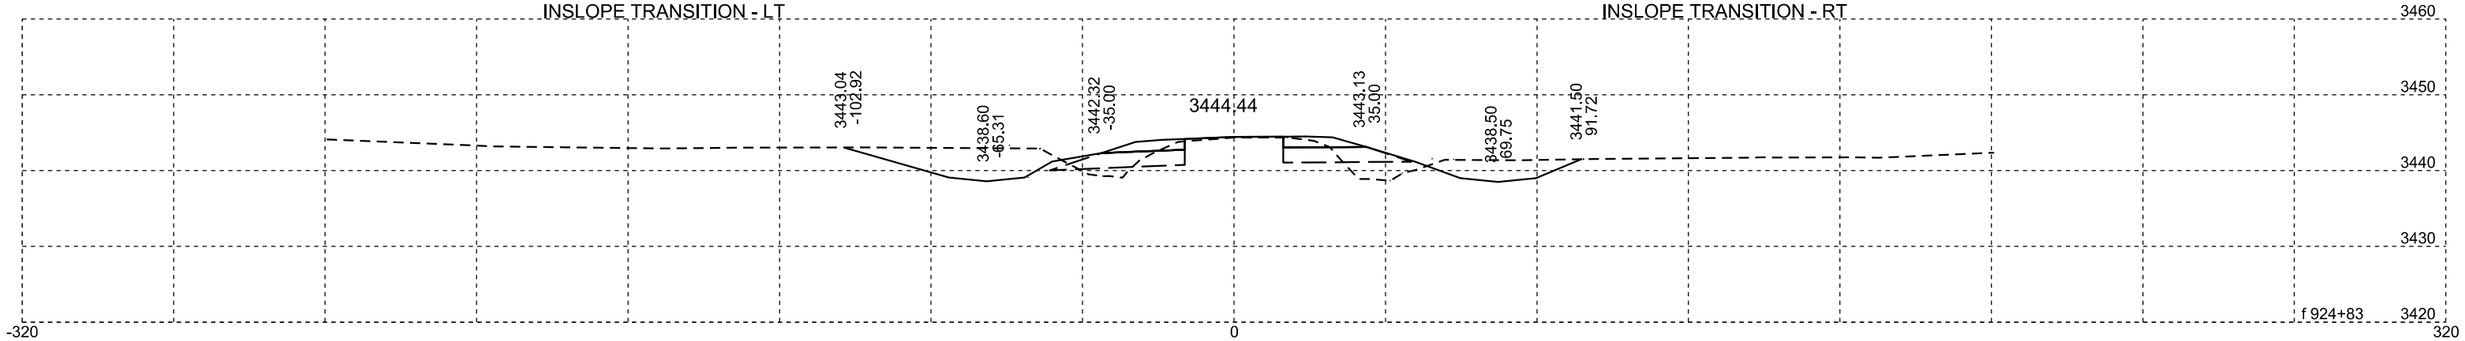

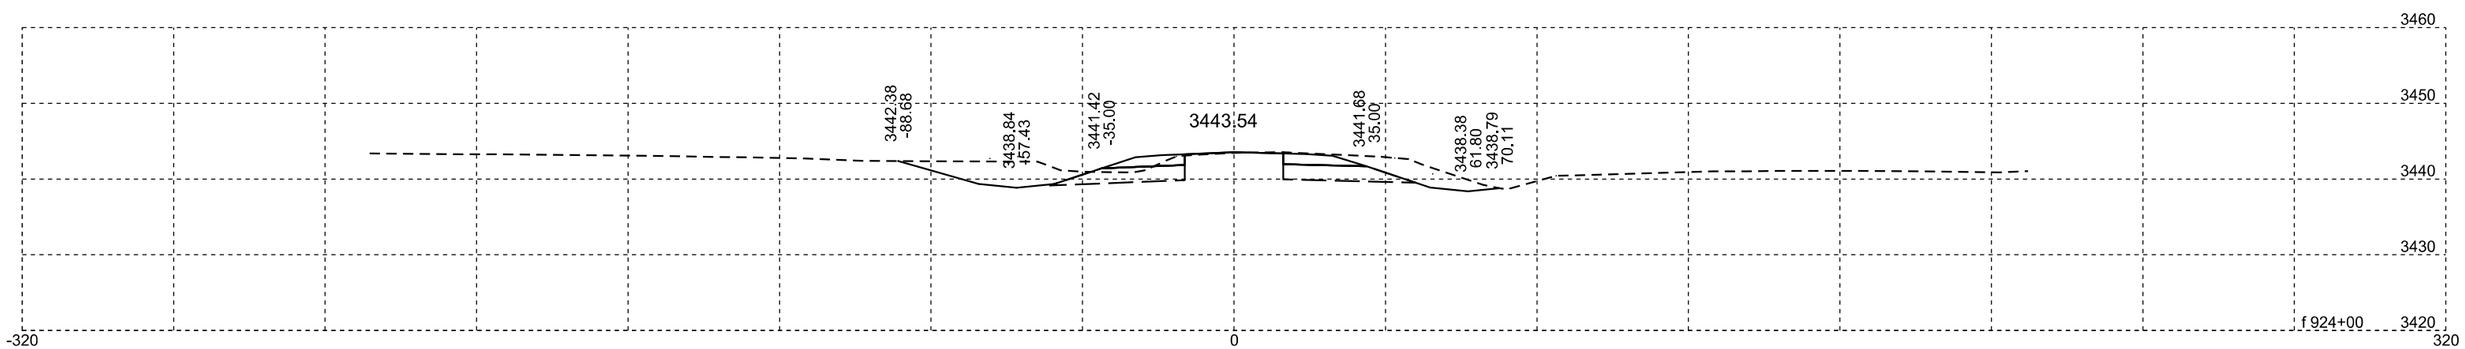

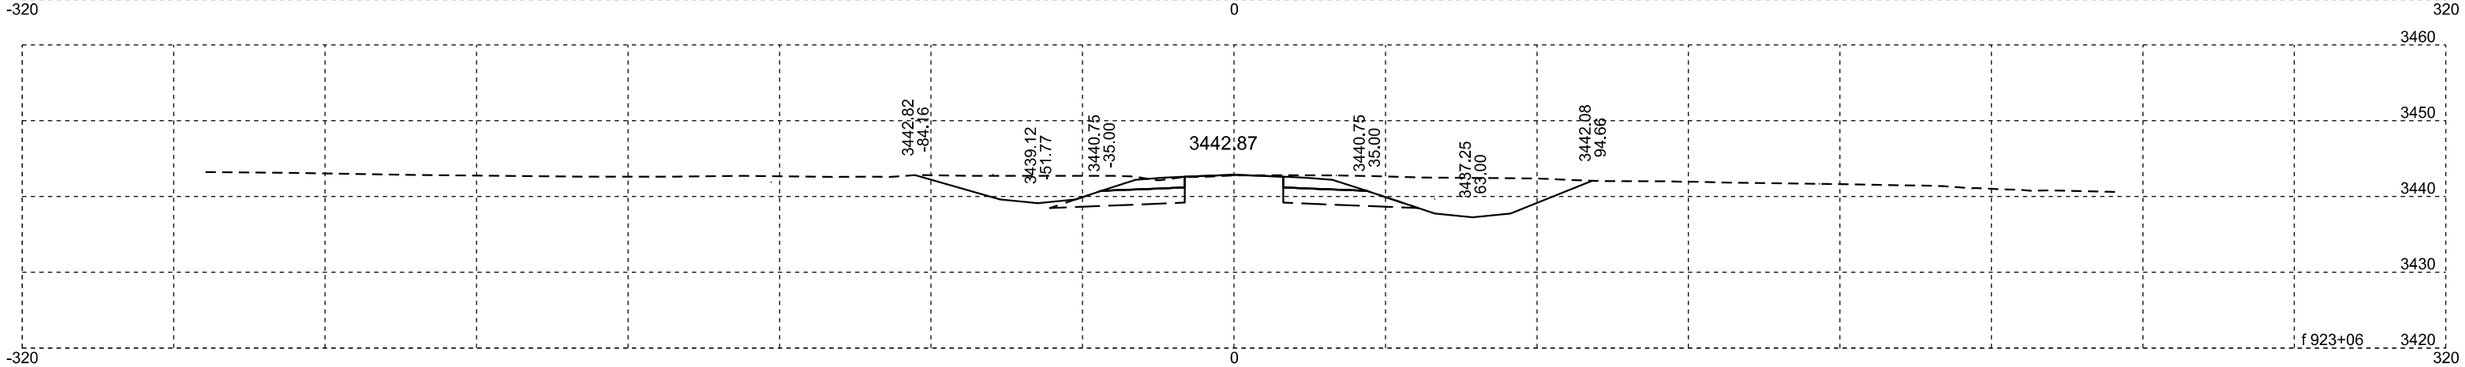

Plotting Date: 07/14/2015

STATE OF SOUTH DAKOTA	PROJECT	SHEET NO.	TOTAL SHEETS
	NH-PH 0018(177)104	X6	X329

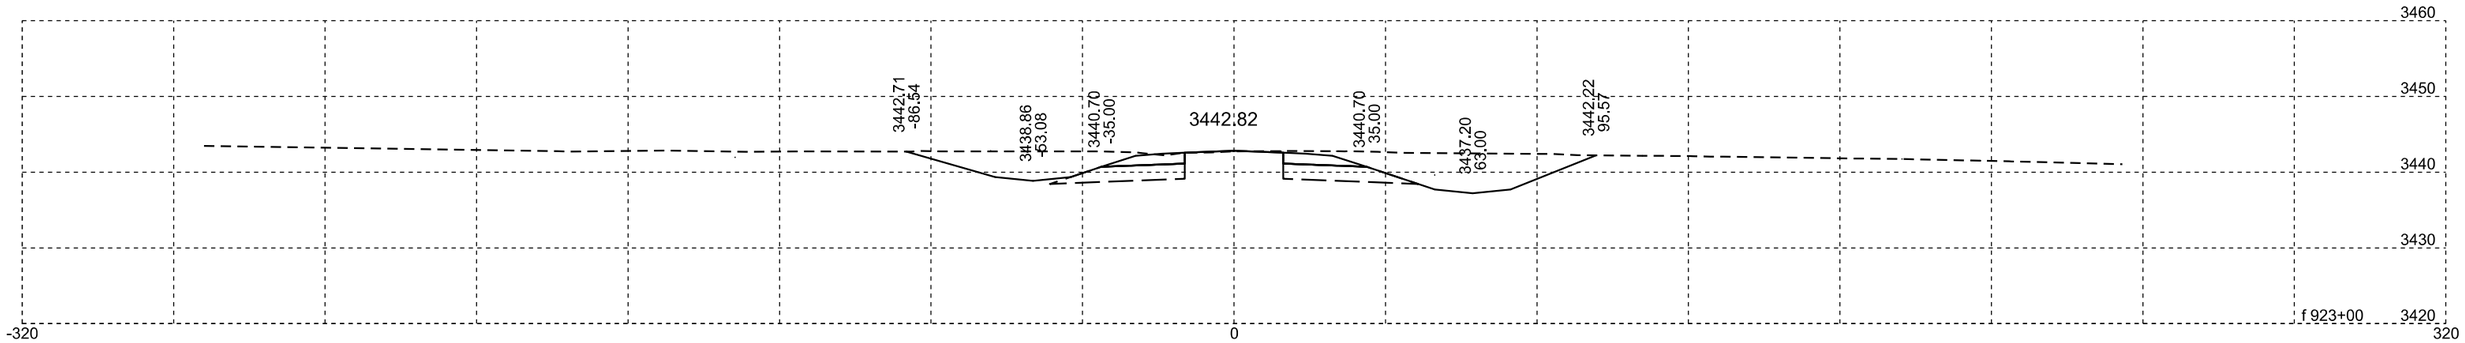

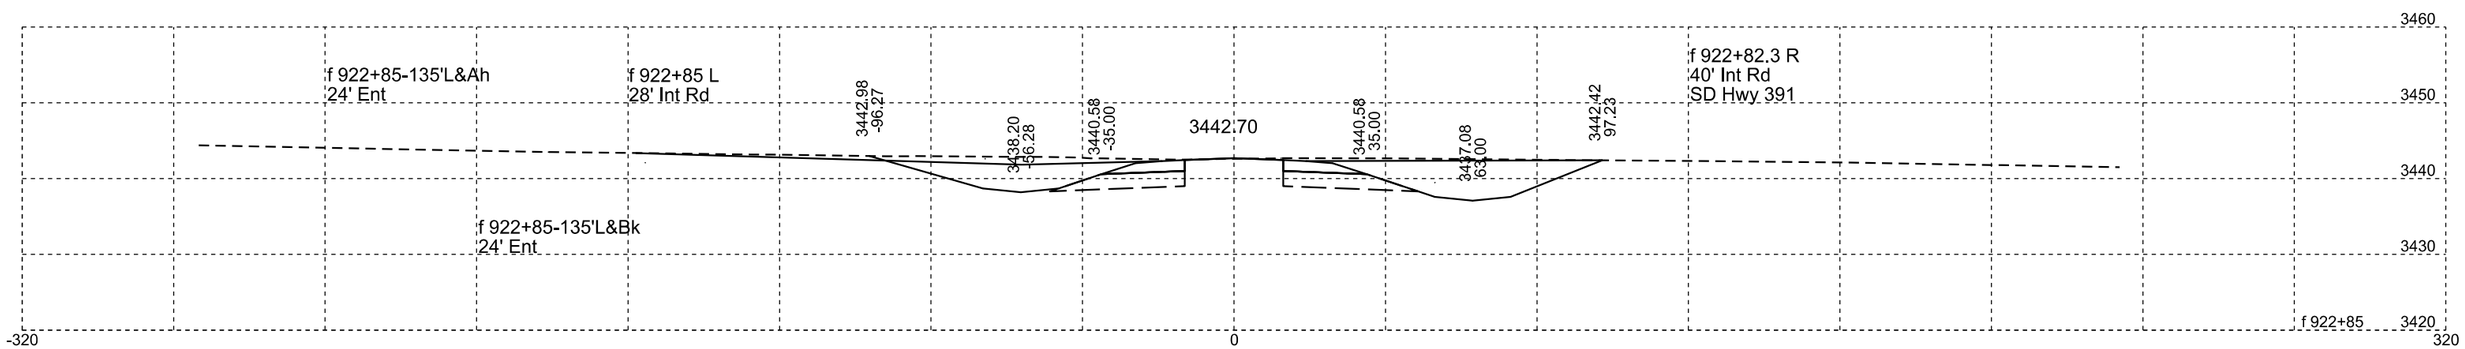

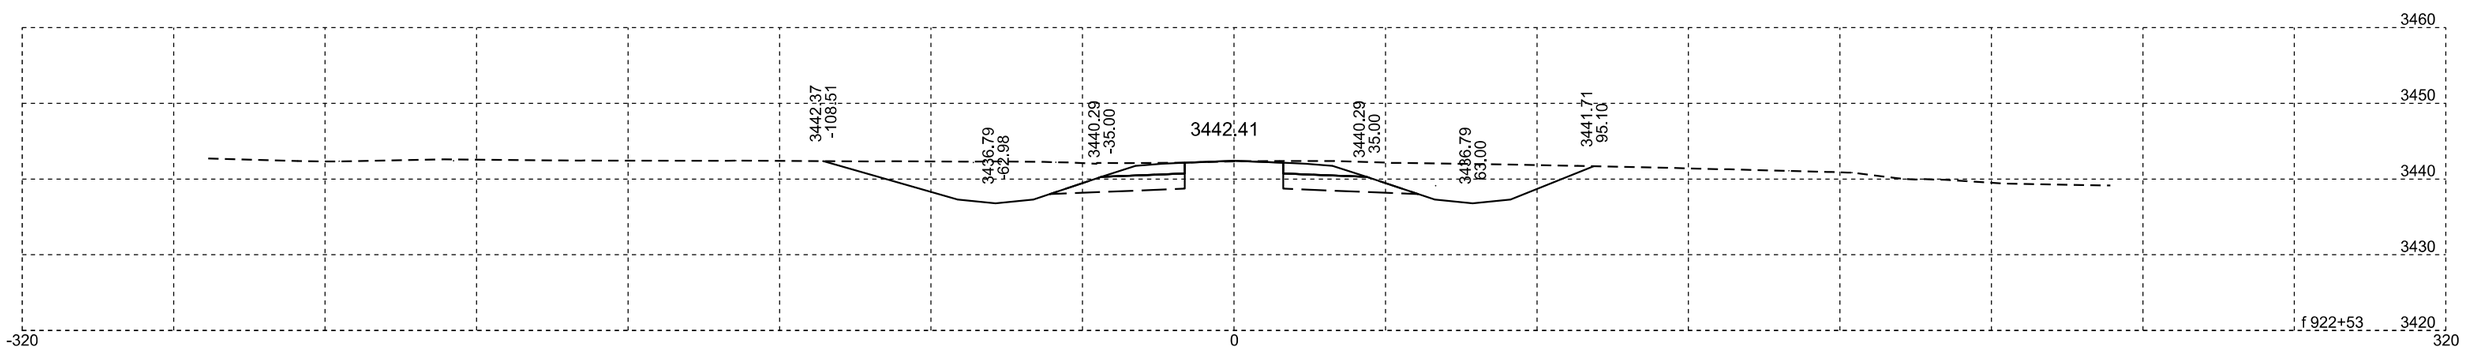

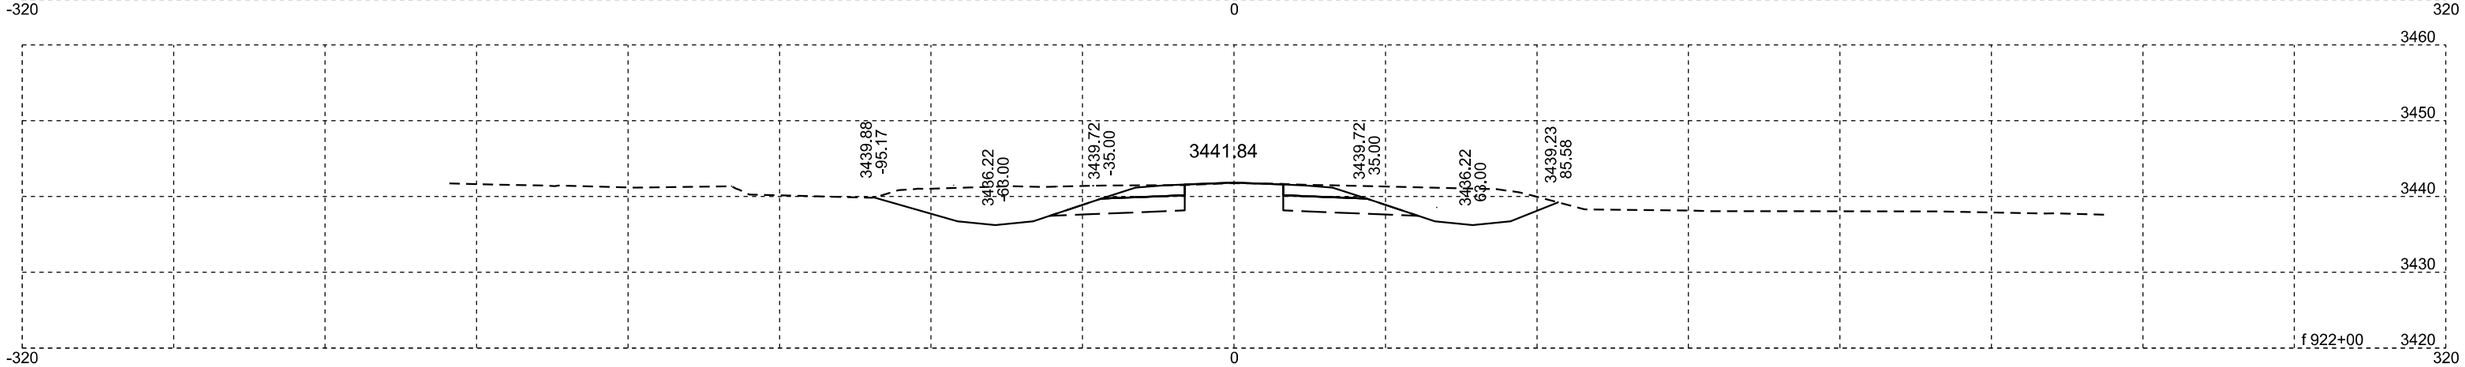

Plotting Date: 07/14/2015

STATE OF SOUTH DAKOTA	PROJECT	SHEET NO.	TOTAL SHEETS
	NH-PH 0018(177)104	X7	X329

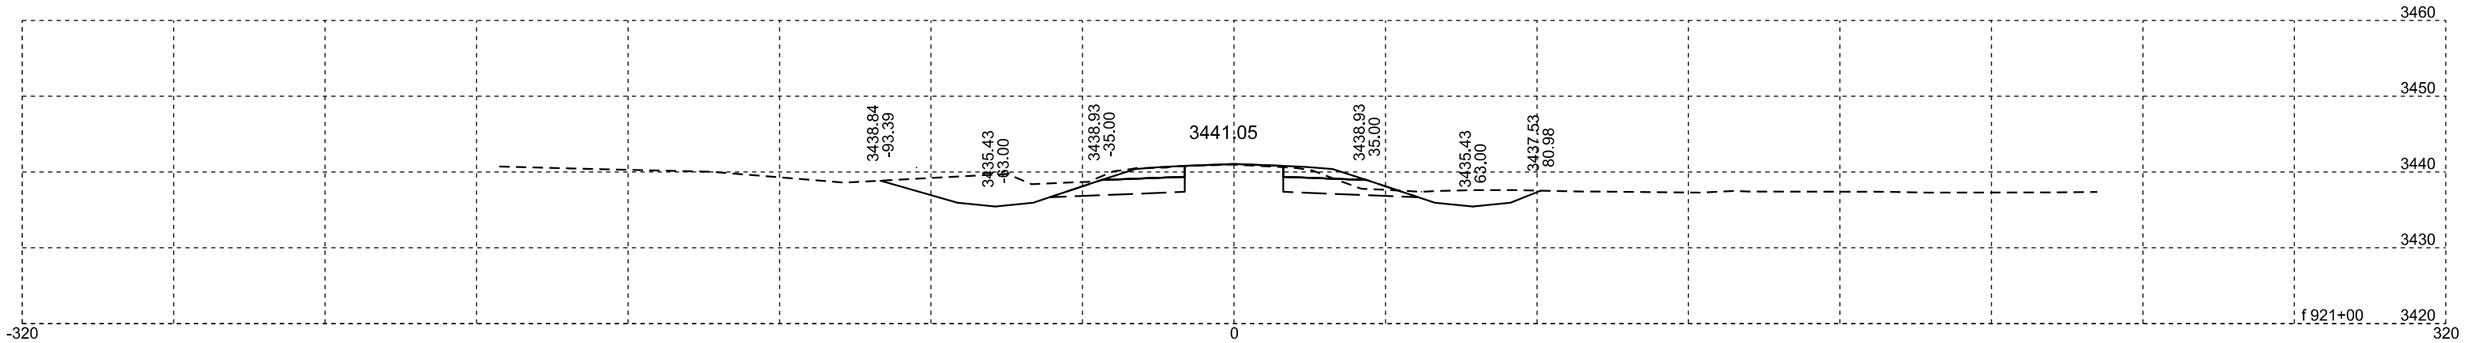

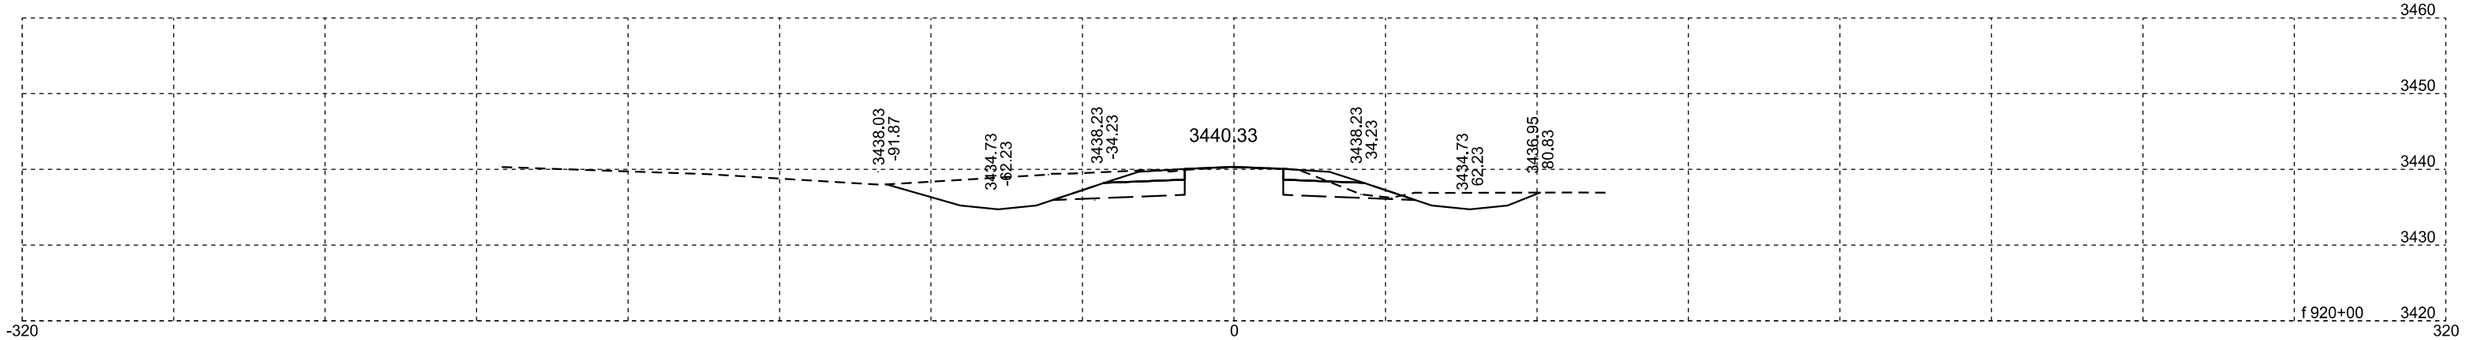

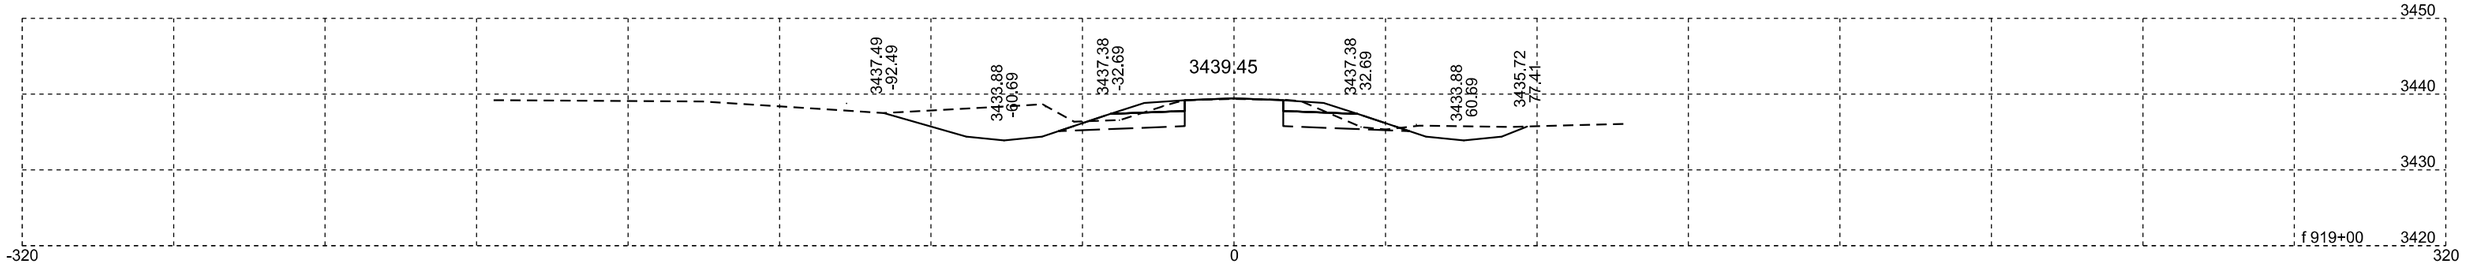

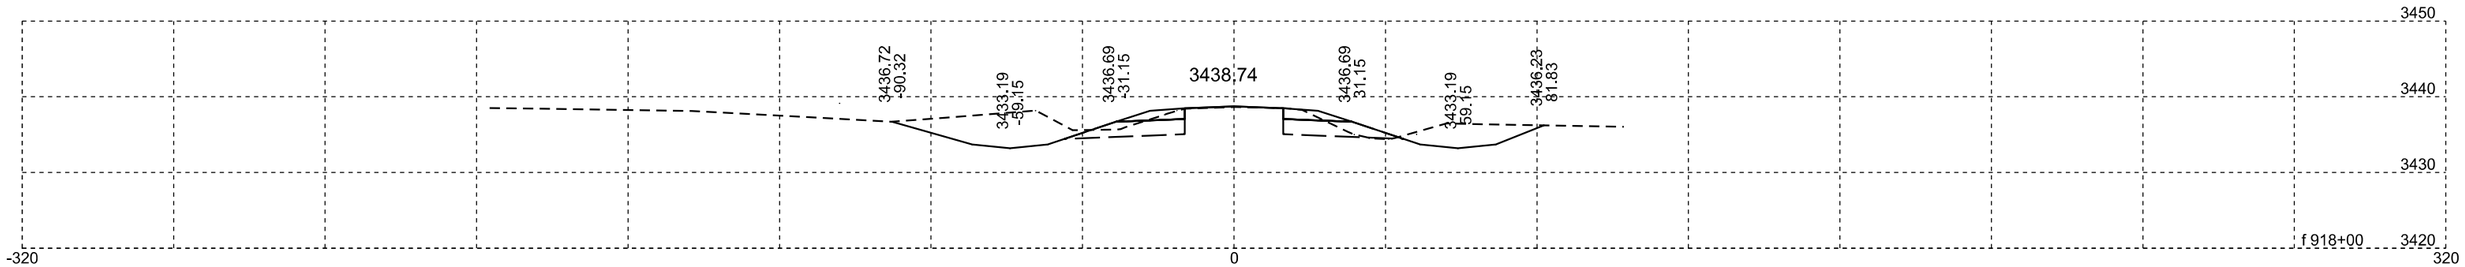

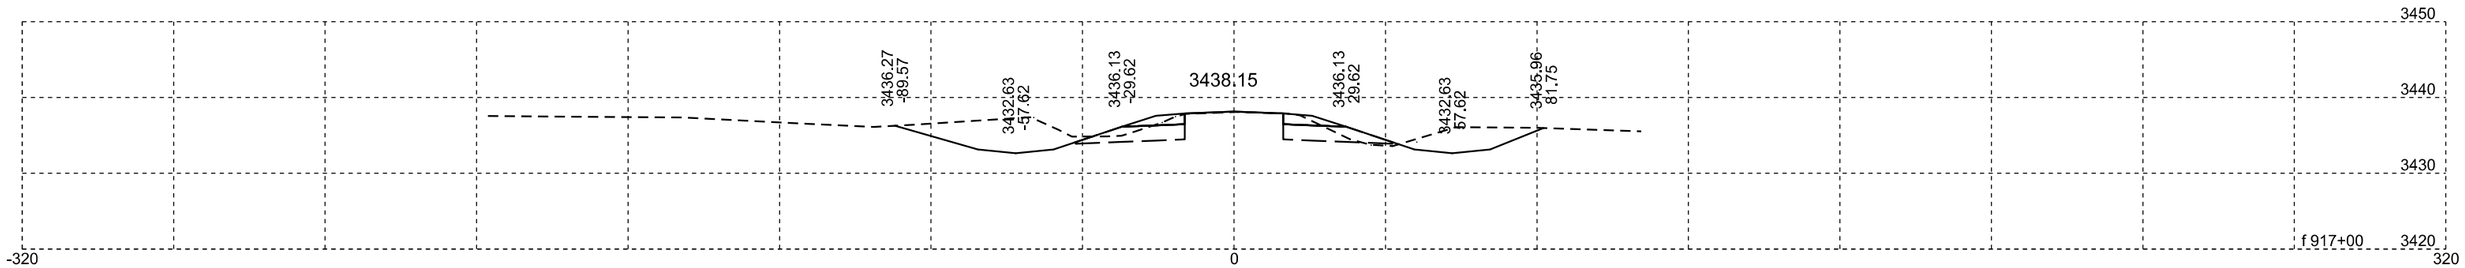

Plotting Date: 07/14/2015

STATE OF SOUTH DAKOTA	PROJECT	SHEET NO.	TOTAL SHEETS
	NH-PH 0018(177)104	X8	X329

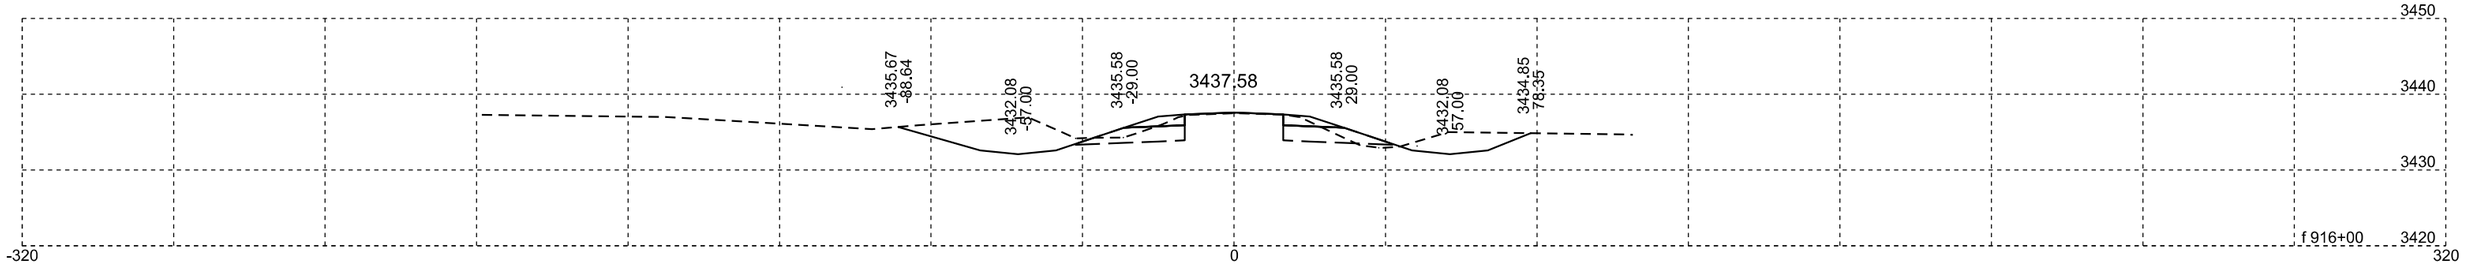

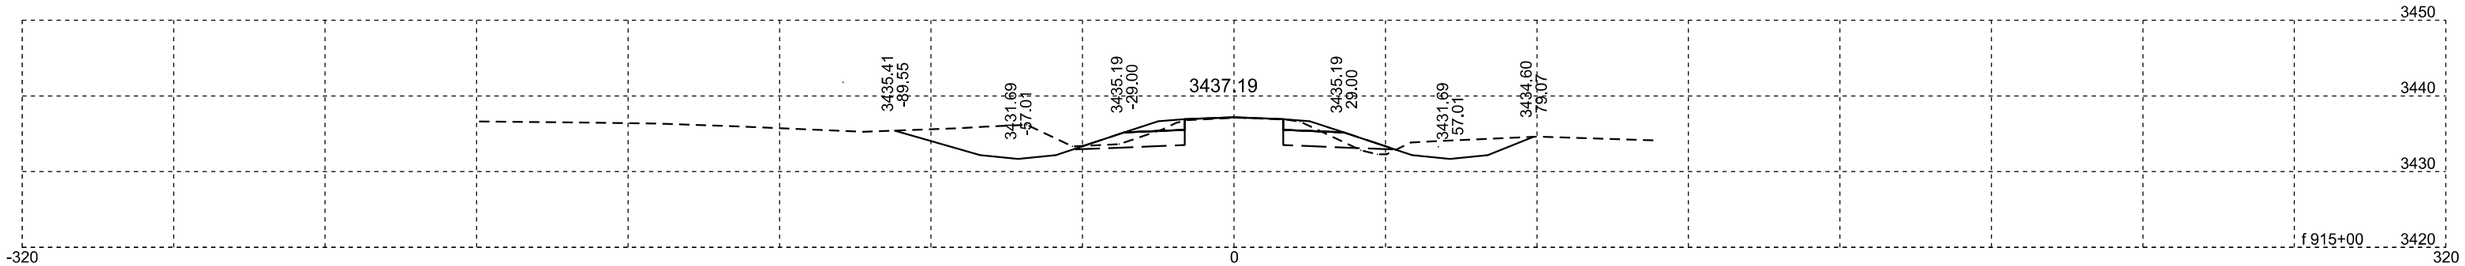

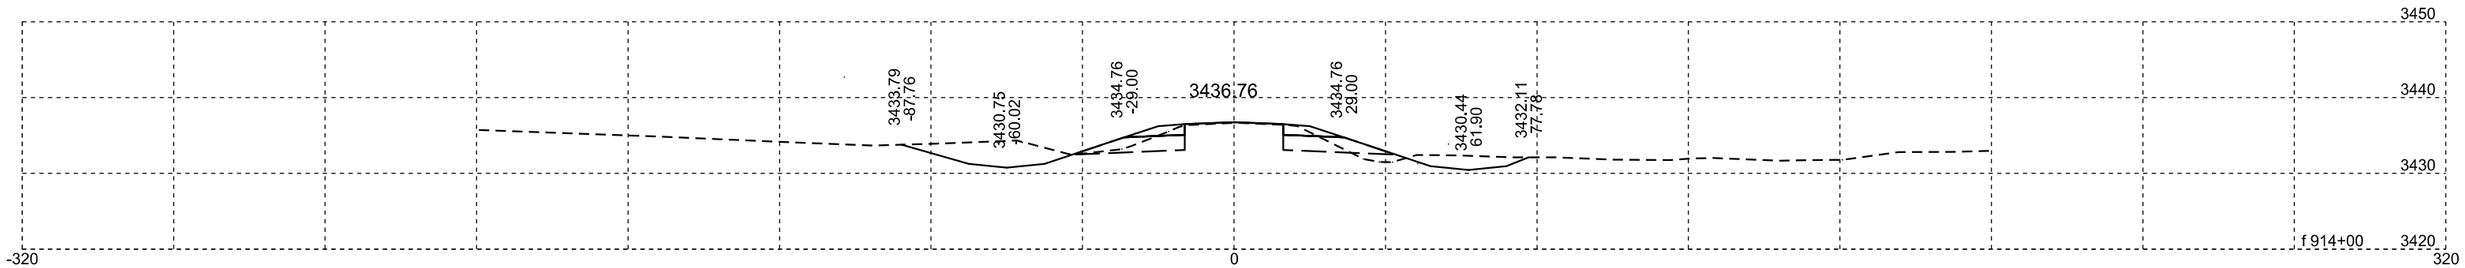

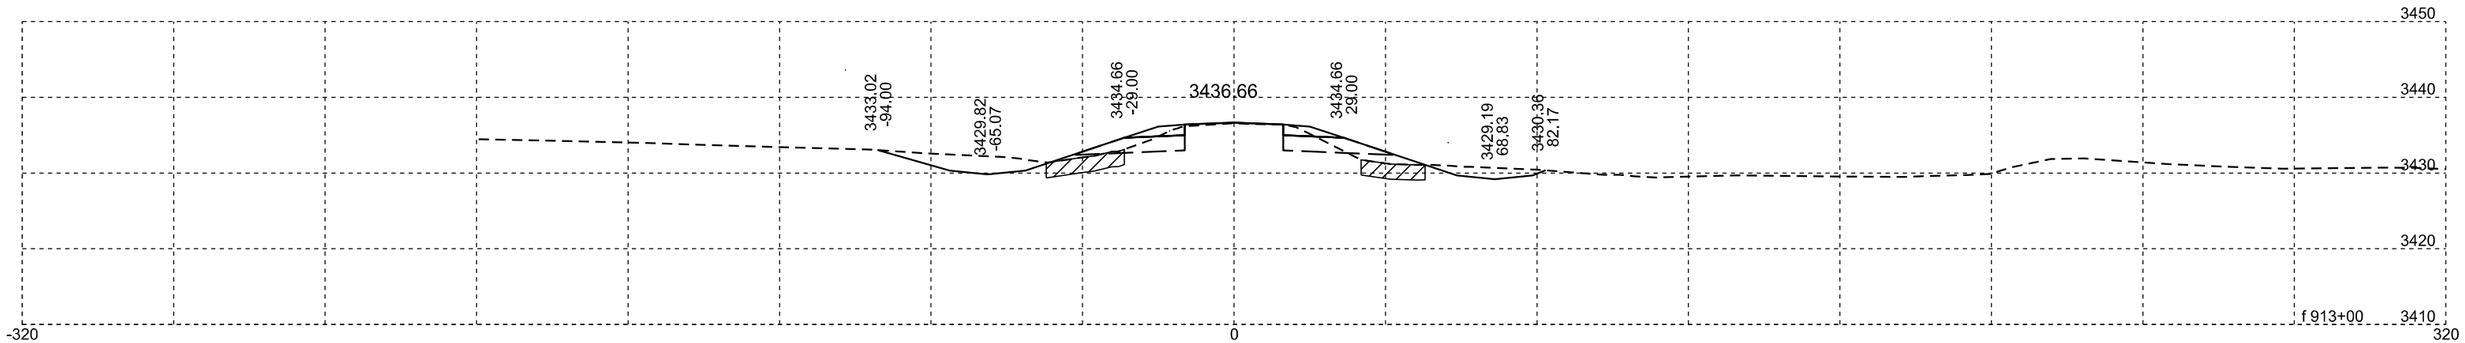

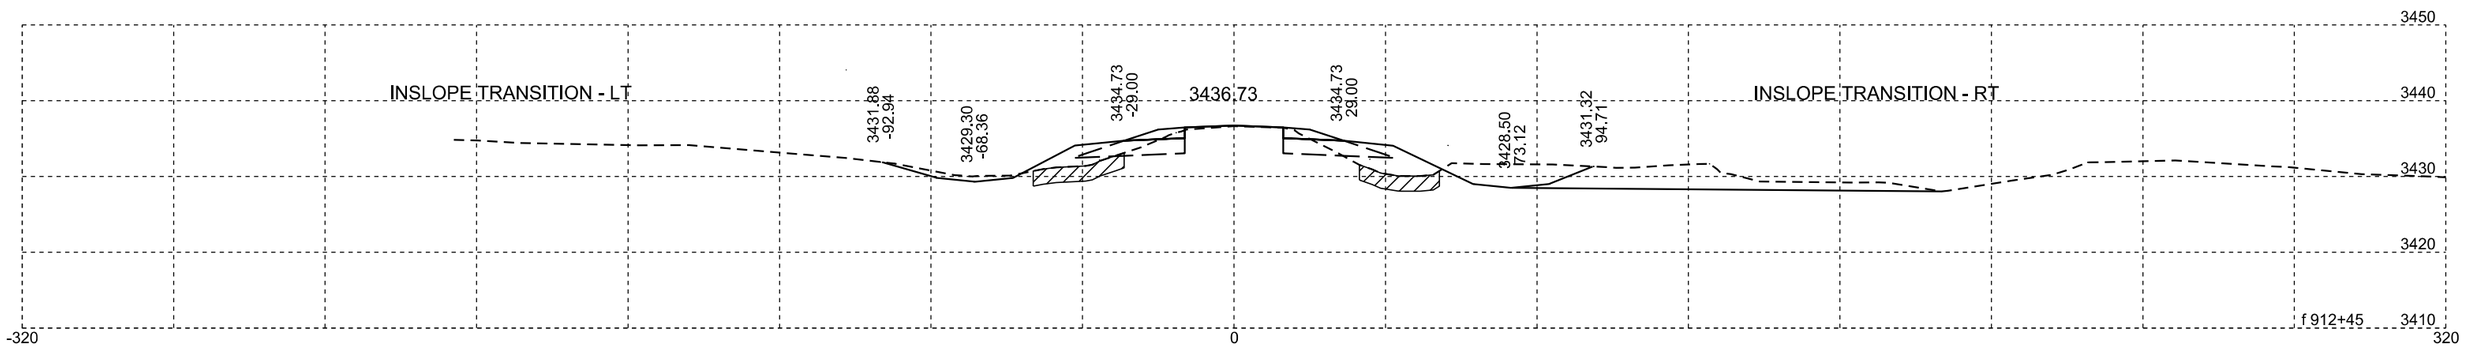

Plotting Date: 07/14/2015

STATE OF SOUTH DAKOTA	PROJECT	SHEET NO.	TOTAL SHEETS
	NH-PH 0018(177)104	X9	X329

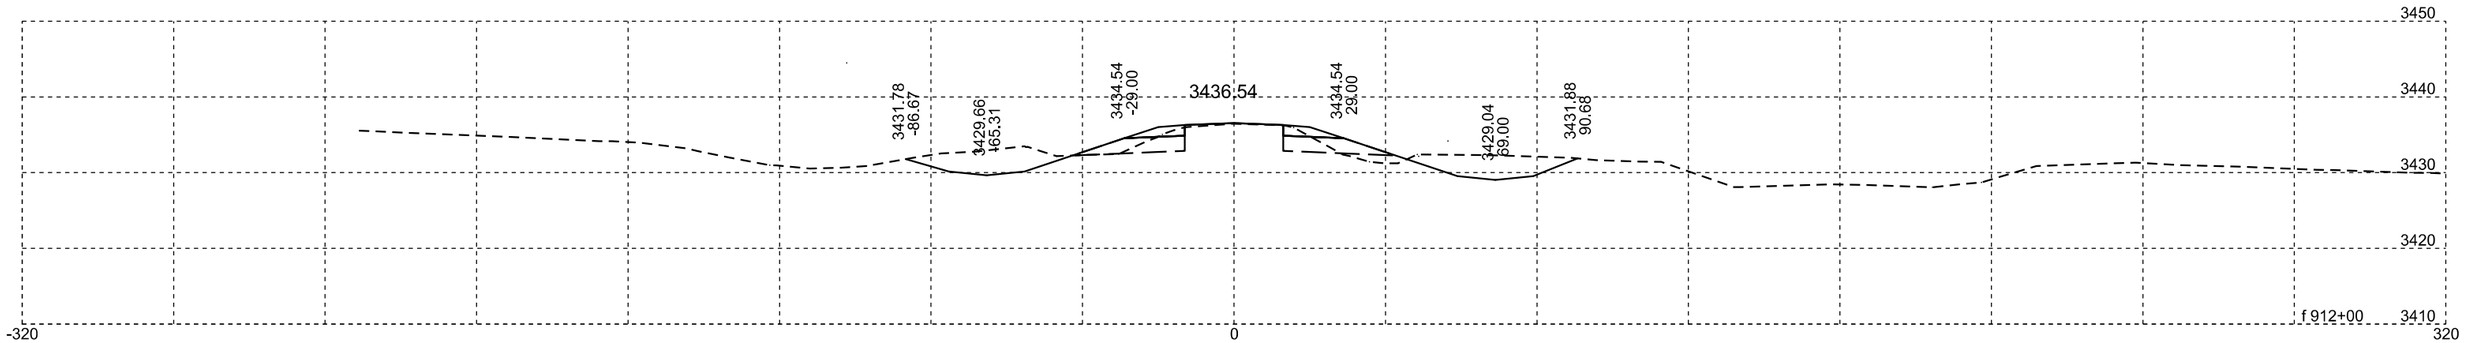

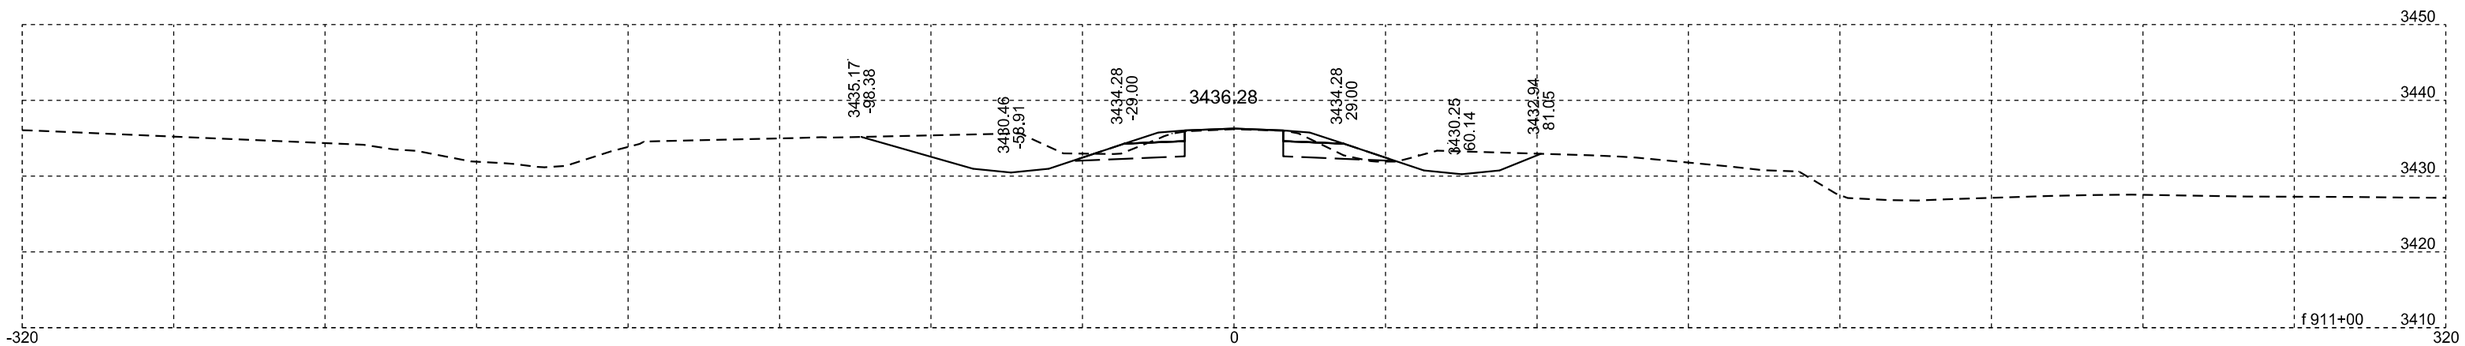

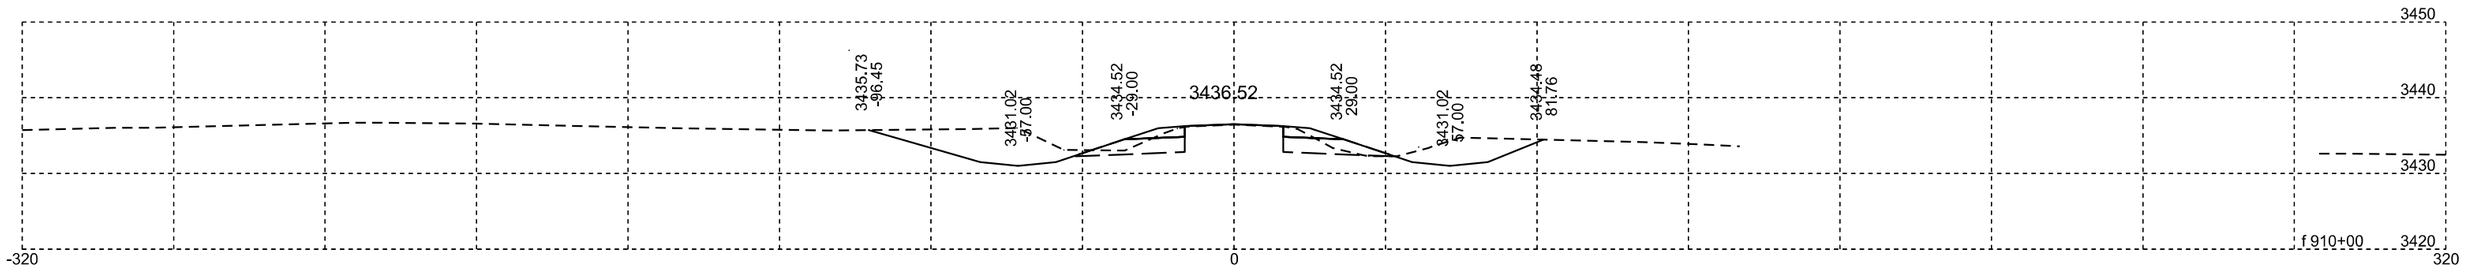

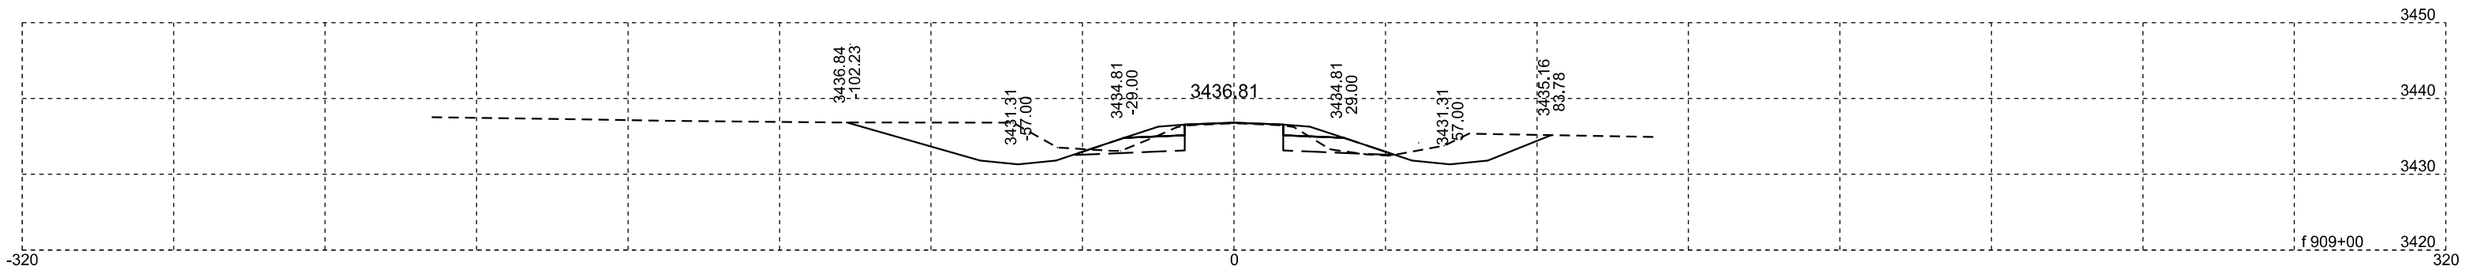

Plotting Date: 07/14/2015

STATE OF SOUTH DAKOTA	PROJECT	SHEET NO.	TOTAL SHEETS
	NH-PH 0018(177)104	X10	X329

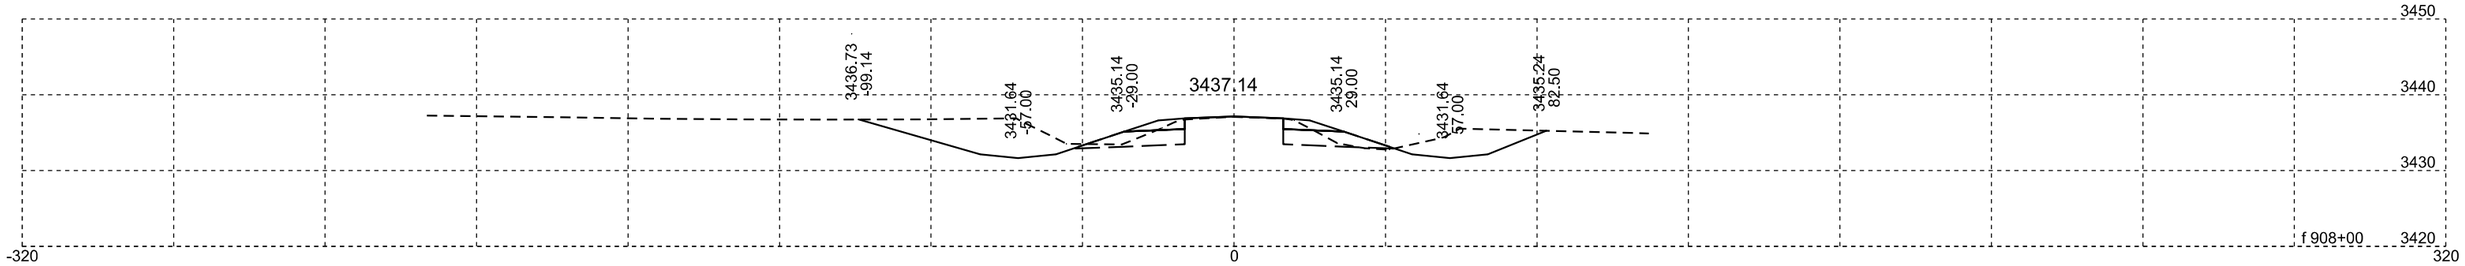

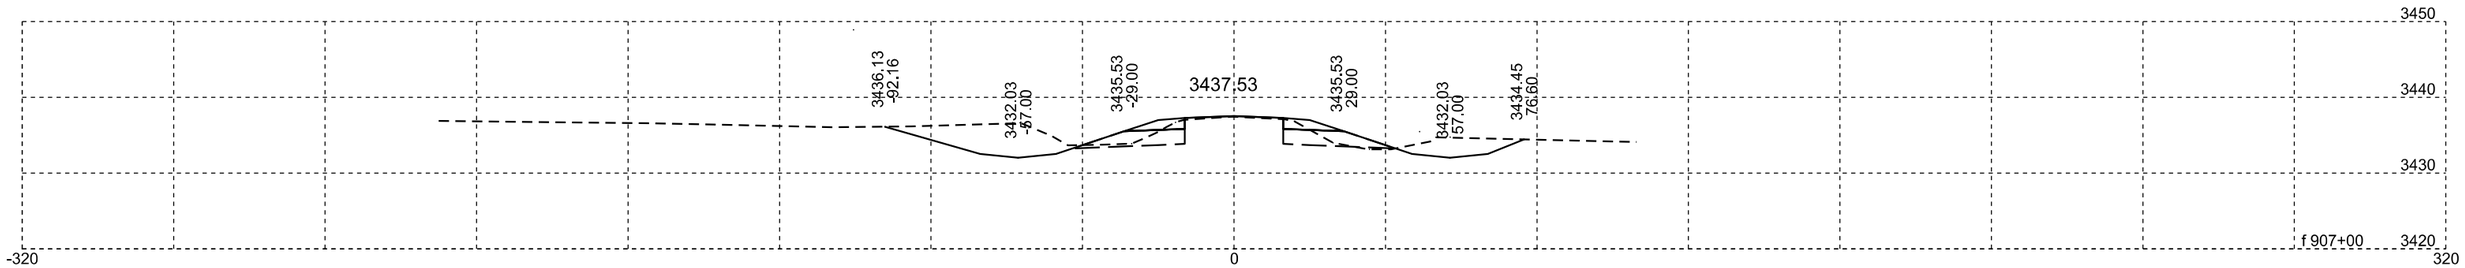

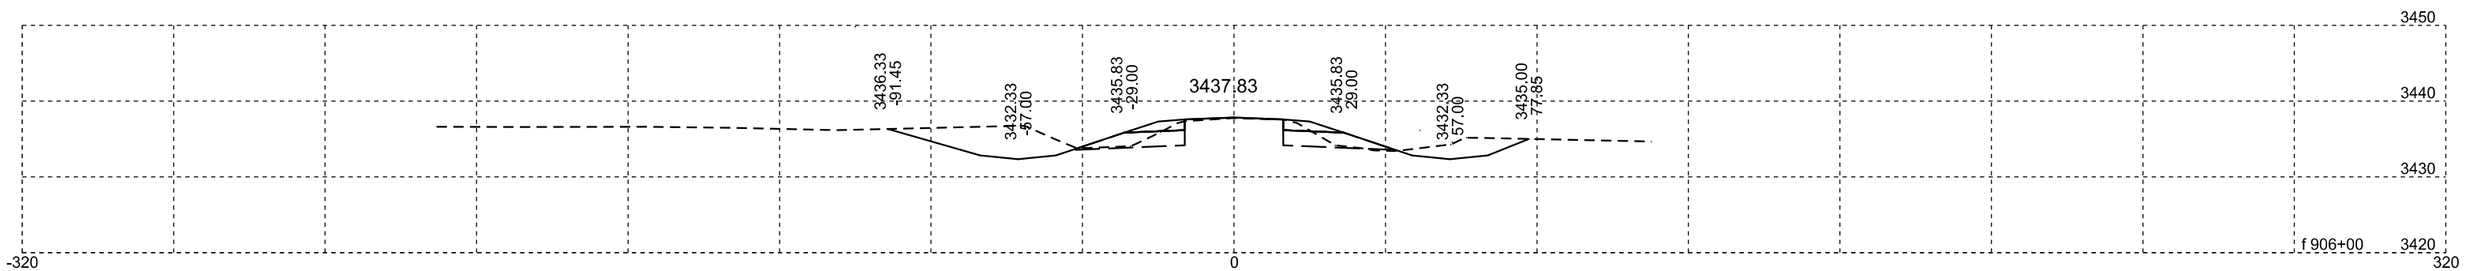

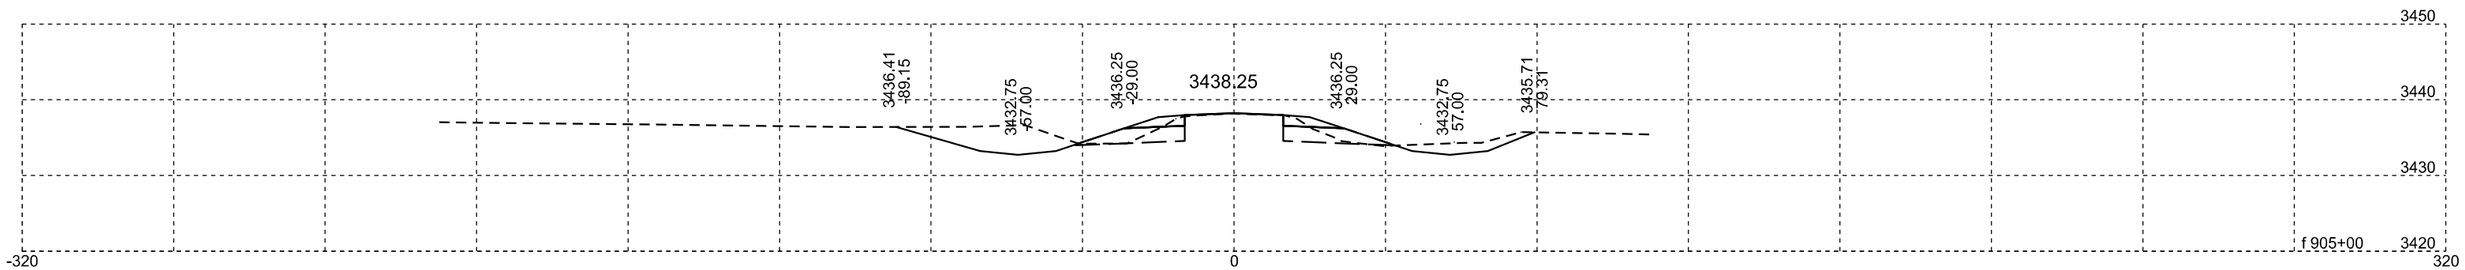

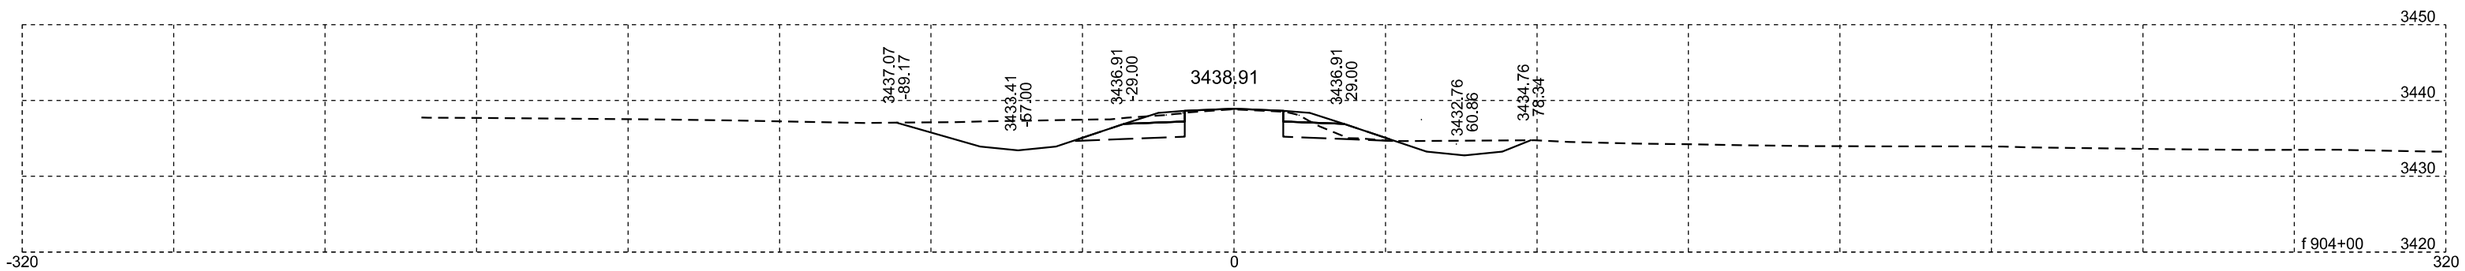

Plotting Date: 08/17/2015
Revised 8-17-15 DMJ

STATE OF SOUTH DAKOTA	PROJECT	SHEET NO.	TOTAL SHEETS
	NH-PH 0018(177)104	X11	X329

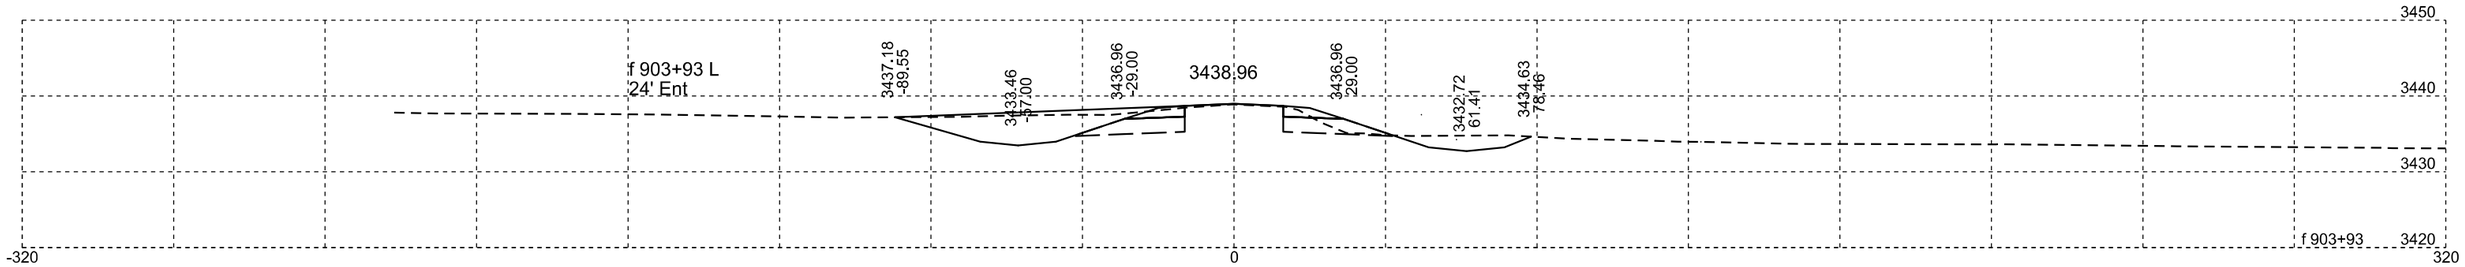

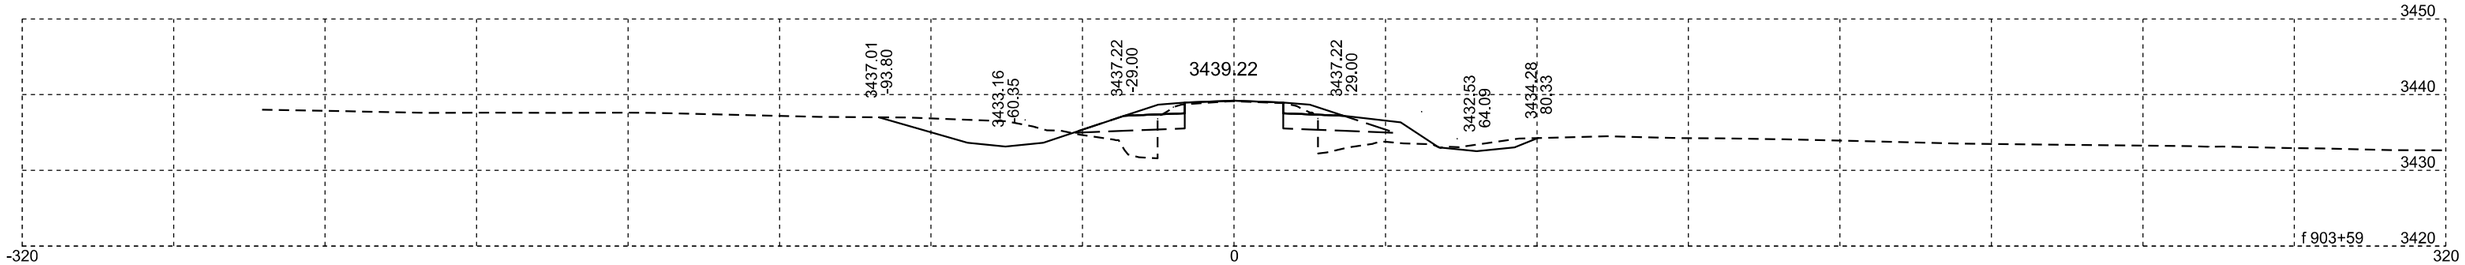

INSLOPE TRANSITION - RT

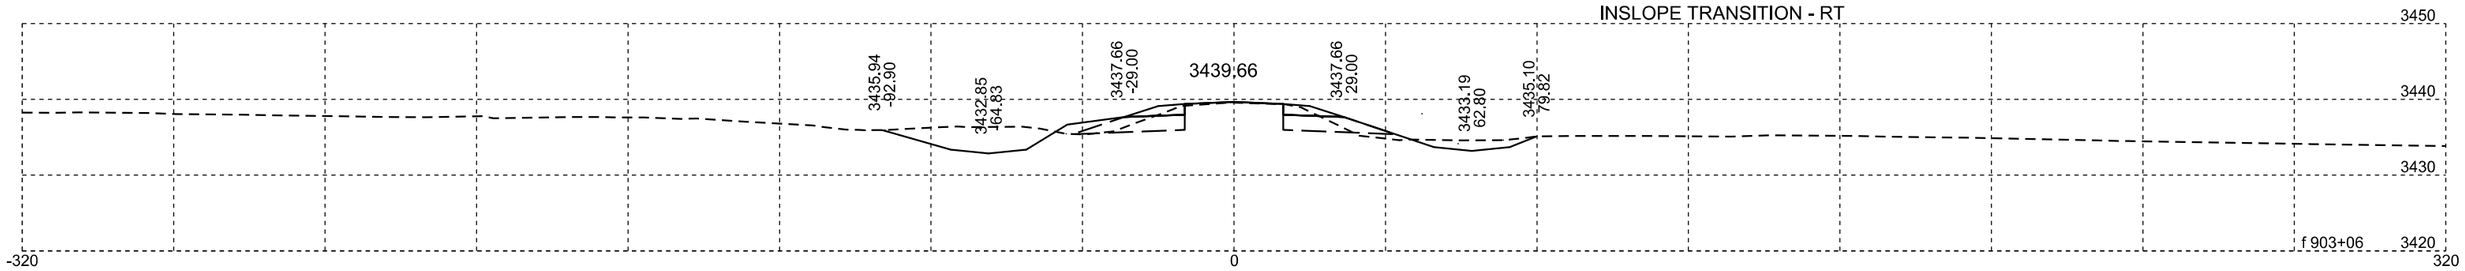

INSLOPE TRANSITION - LT

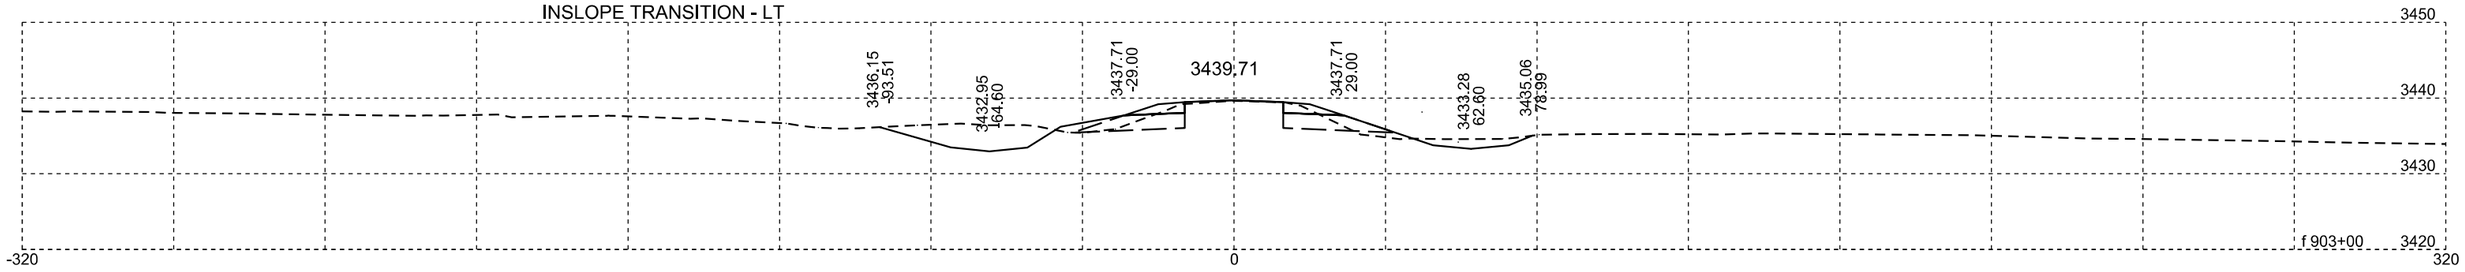

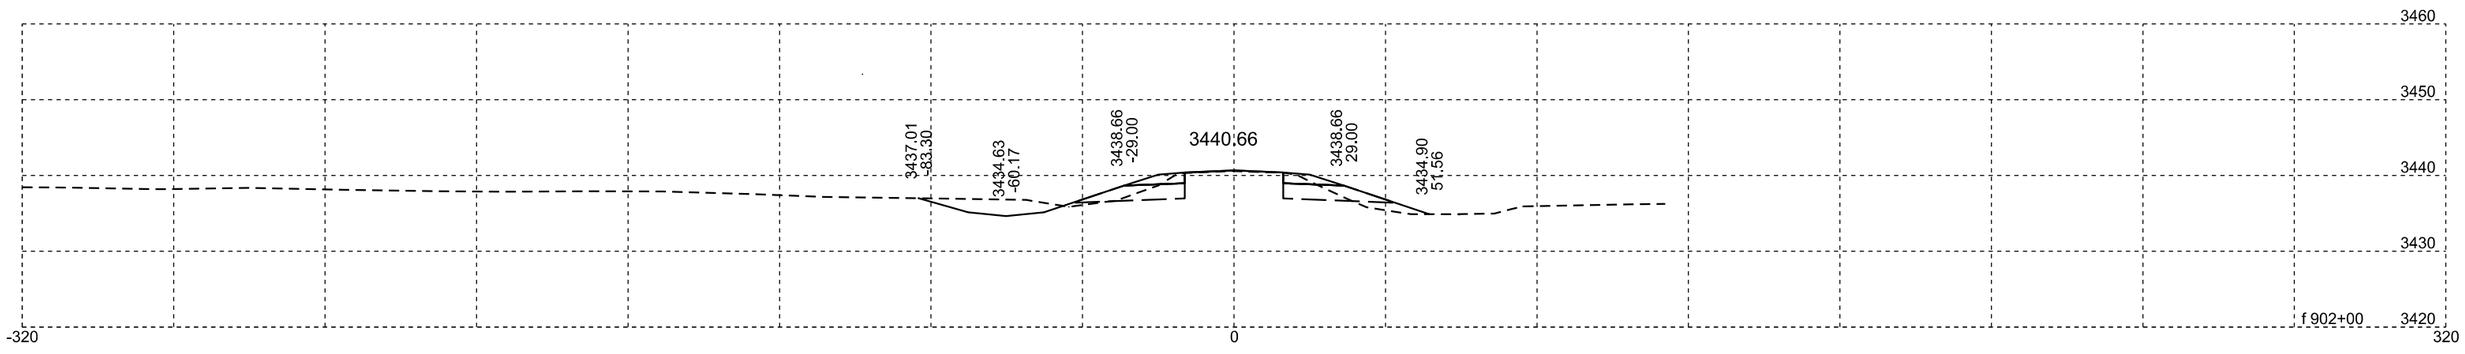

Plotting Date: 07/14/2015

STATE OF SOUTH DAKOTA	PROJECT	SHEET NO.	TOTAL SHEETS
	NH-PH 0018(177)104	X12	X329

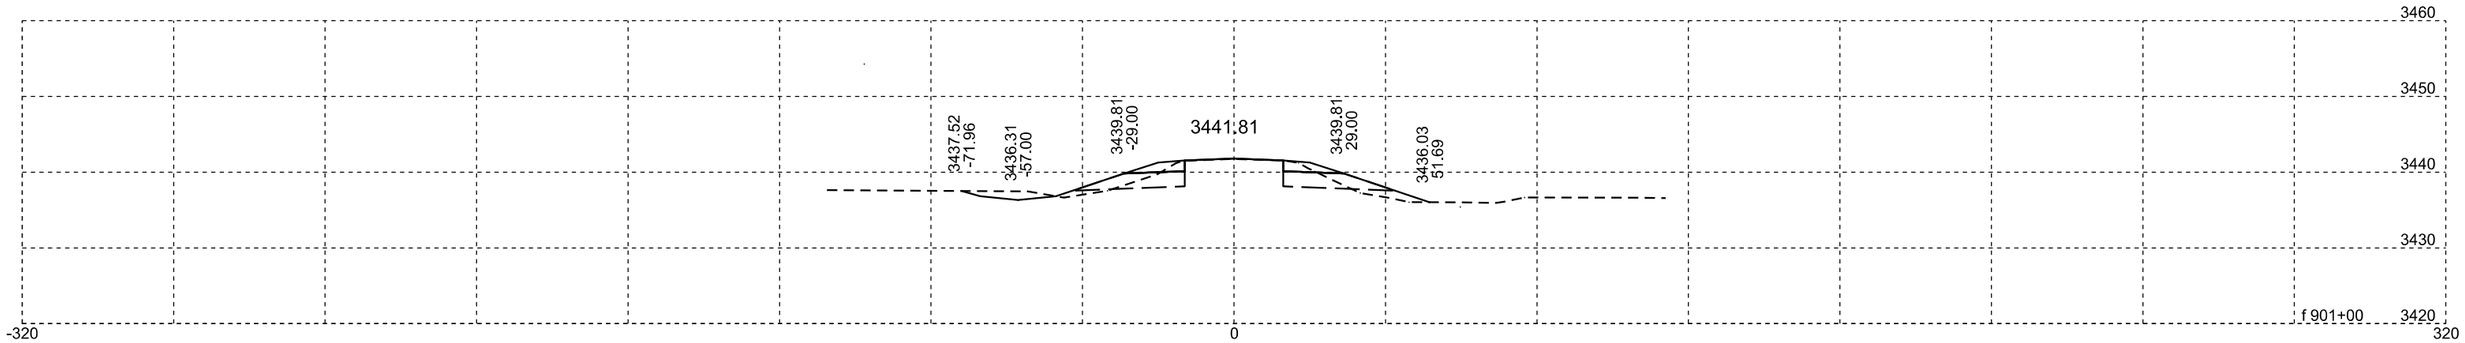

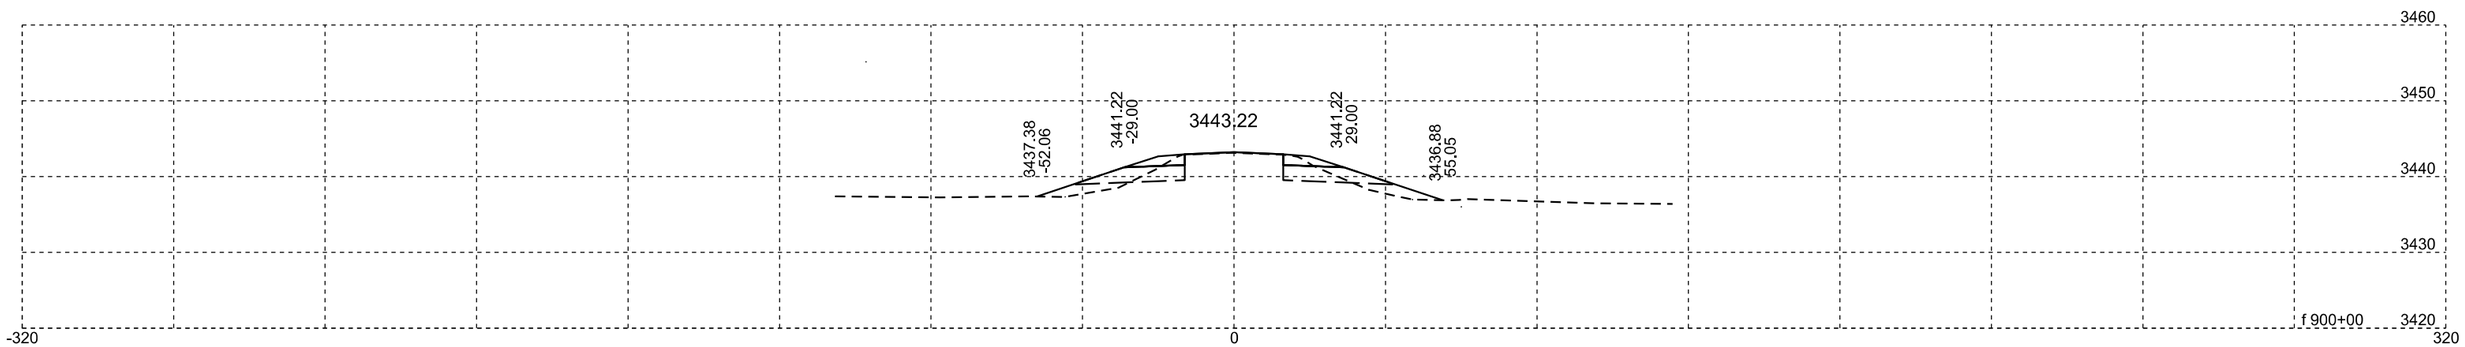

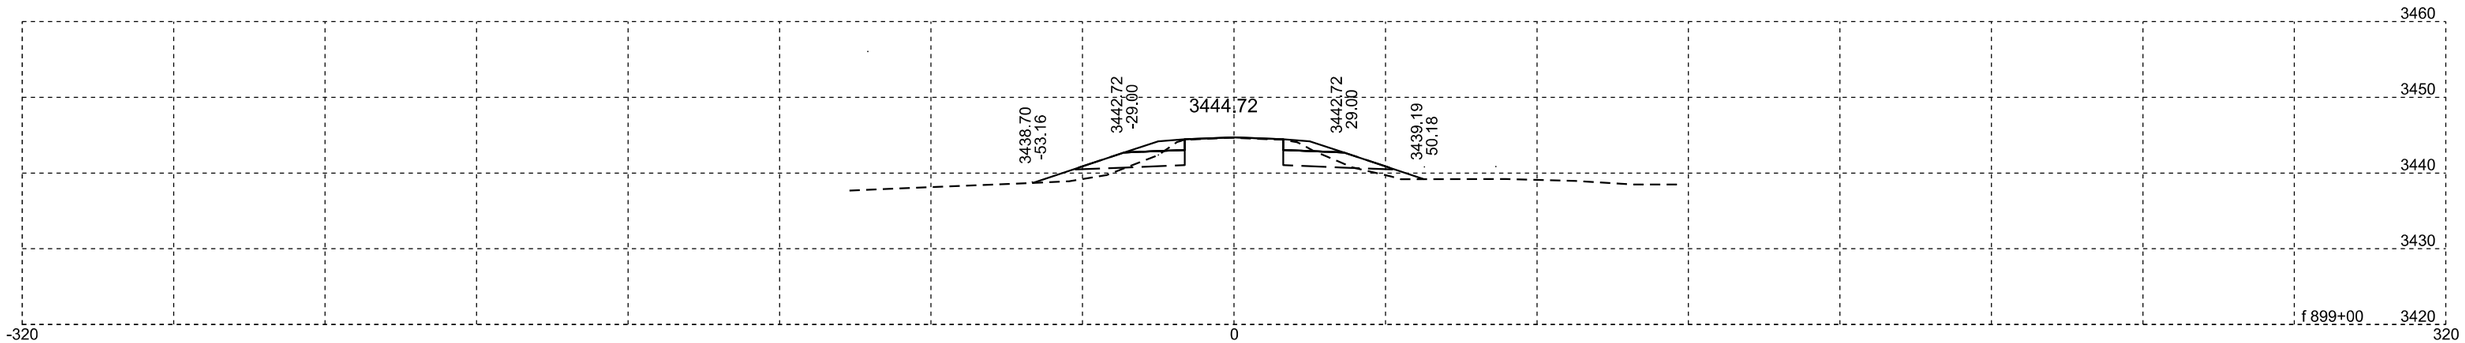

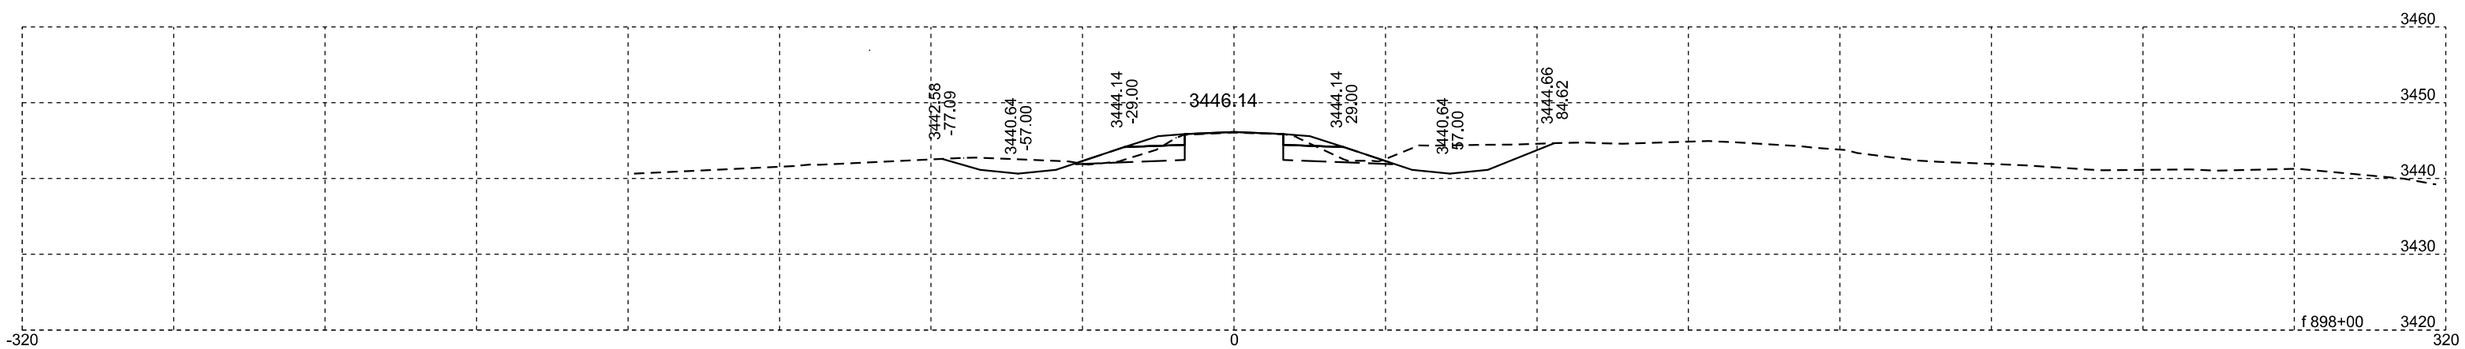

Plotting Date: 07/14/2015

STATE OF SOUTH DAKOTA	PROJECT	SHEET NO.	TOTAL SHEETS
	NH-PH 0018(177)104	X13	X329

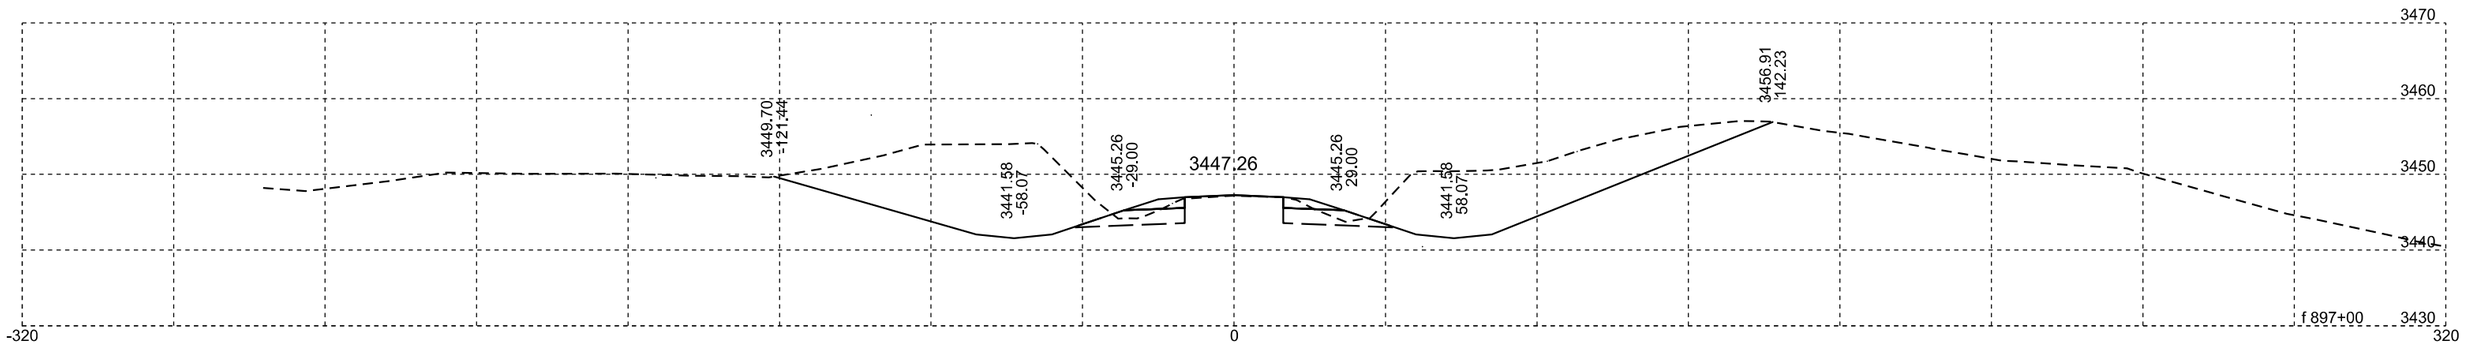

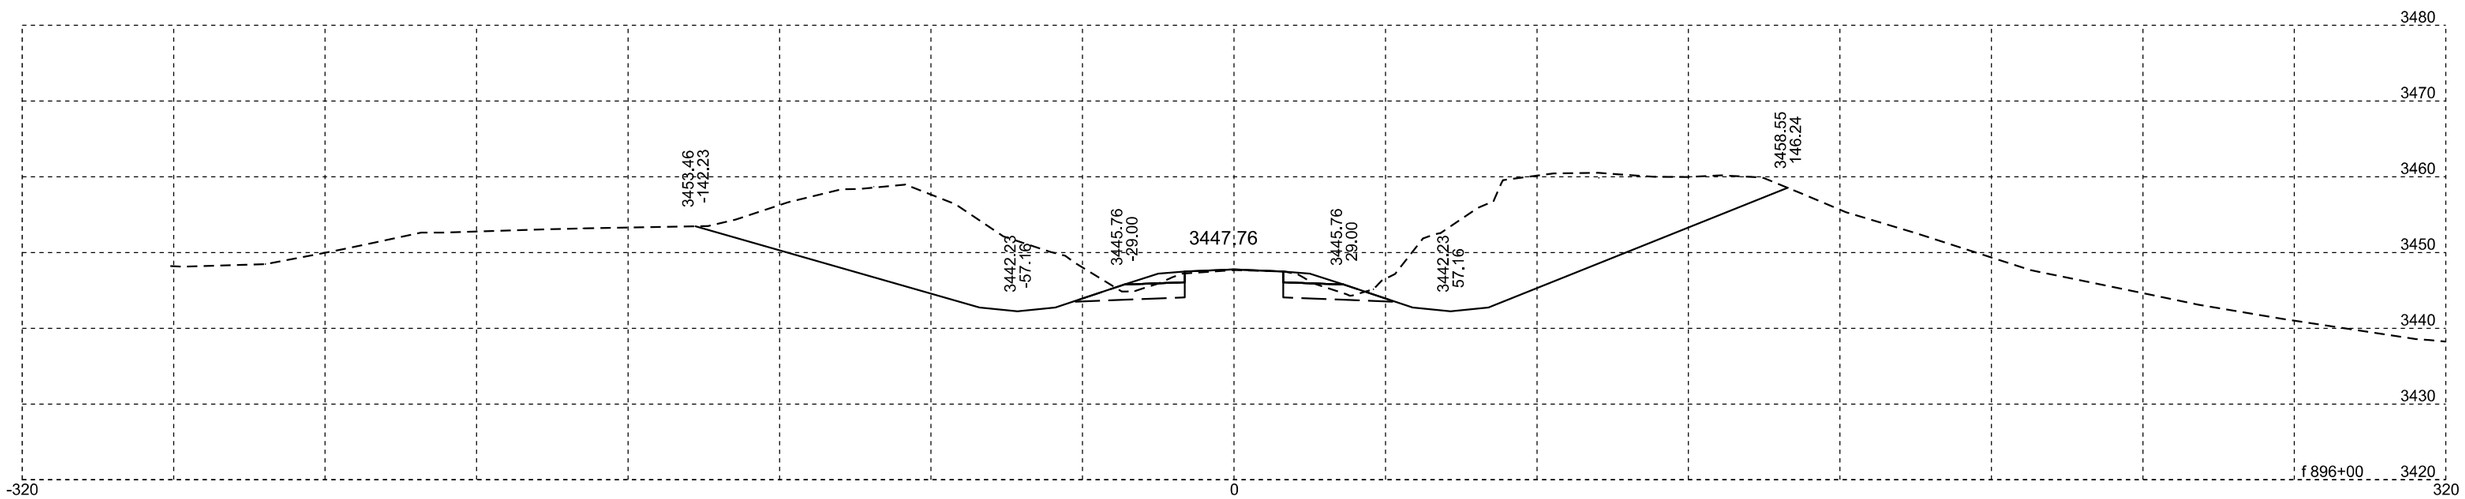

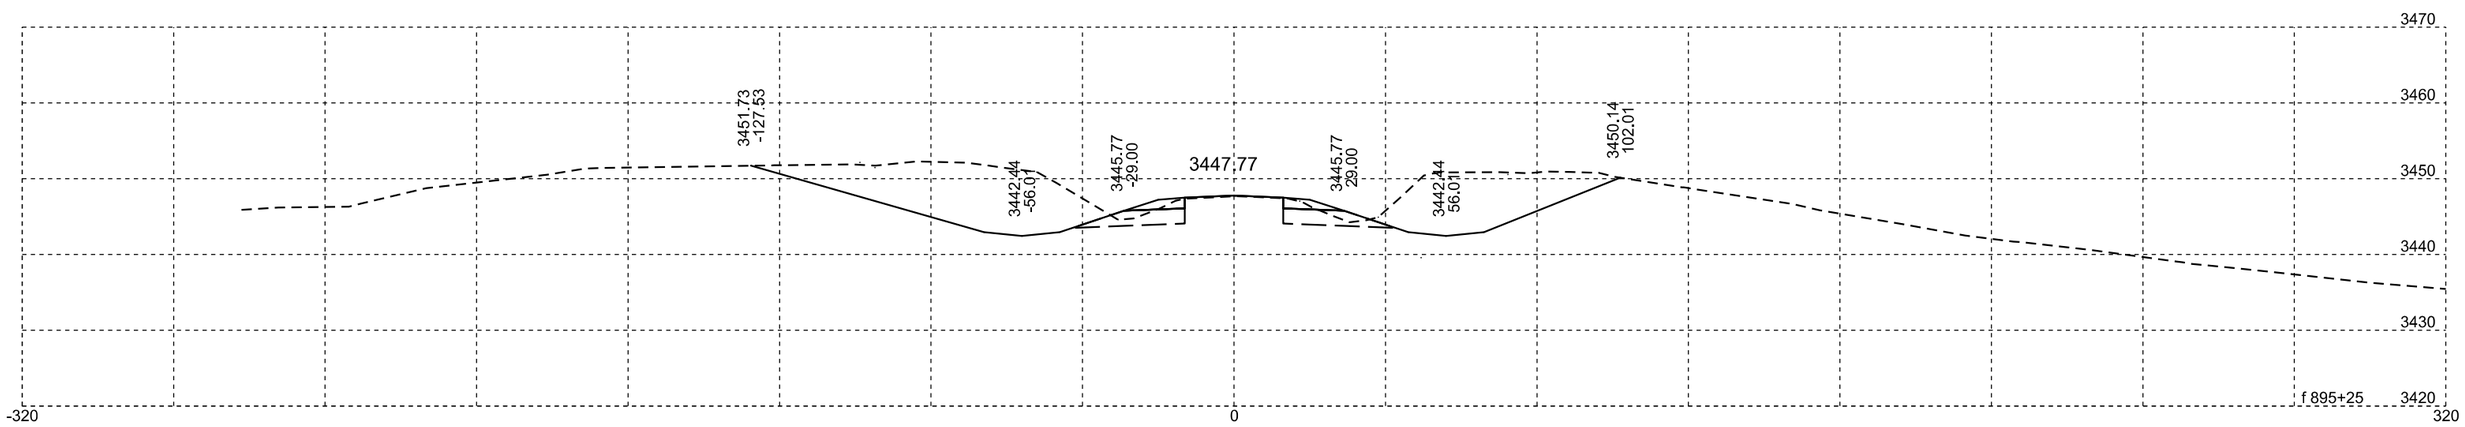

Plotting Date: 07/14/2015

STATE OF SOUTH DAKOTA	PROJECT	SHEET NO.	TOTAL SHEETS
	NH-PH 0018(177)104	X14	X329

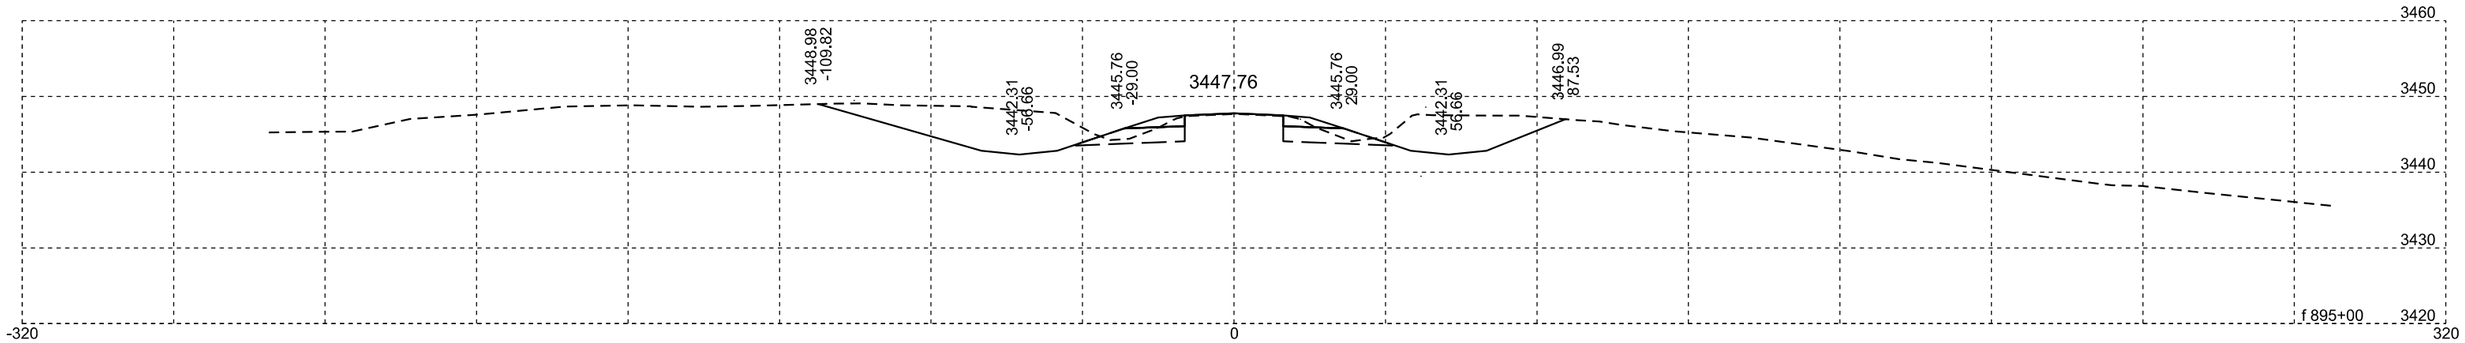

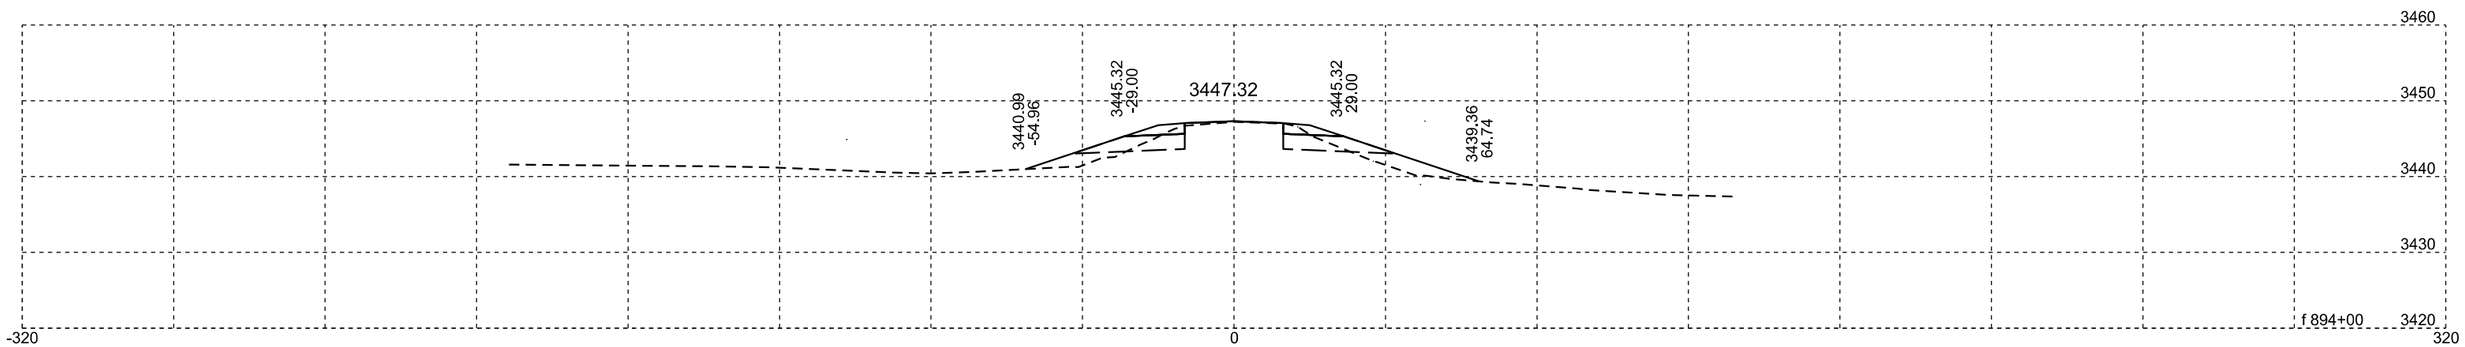

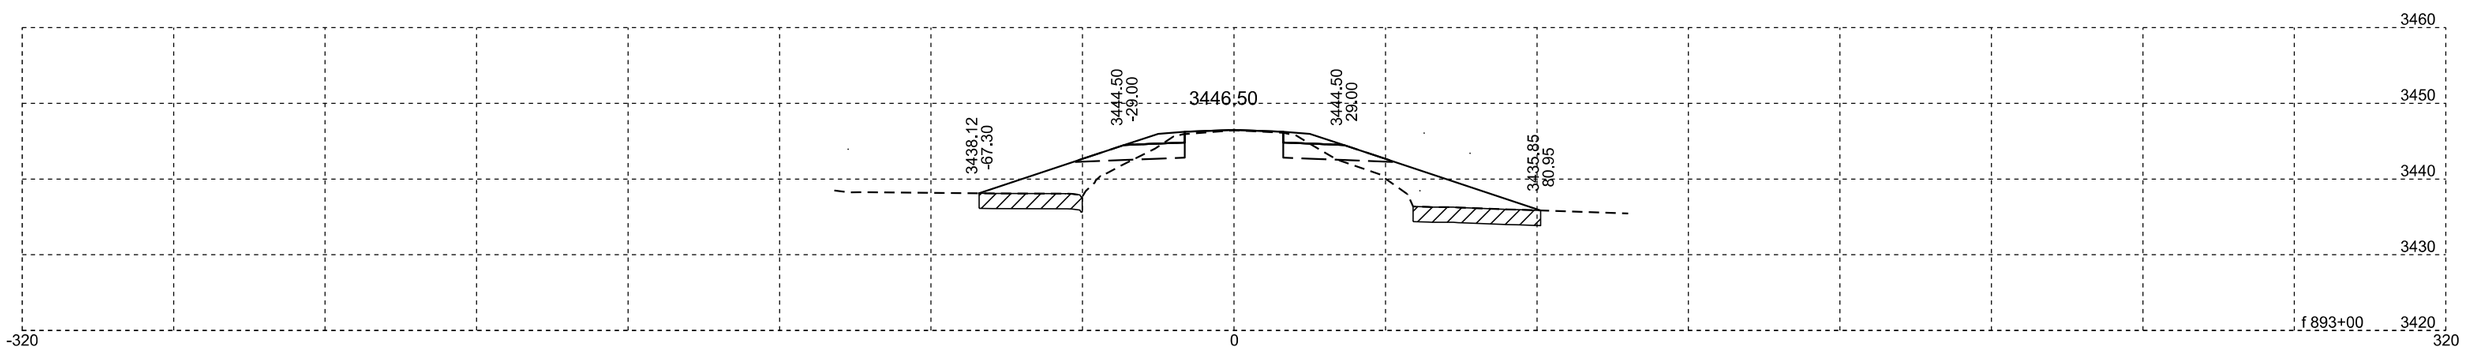

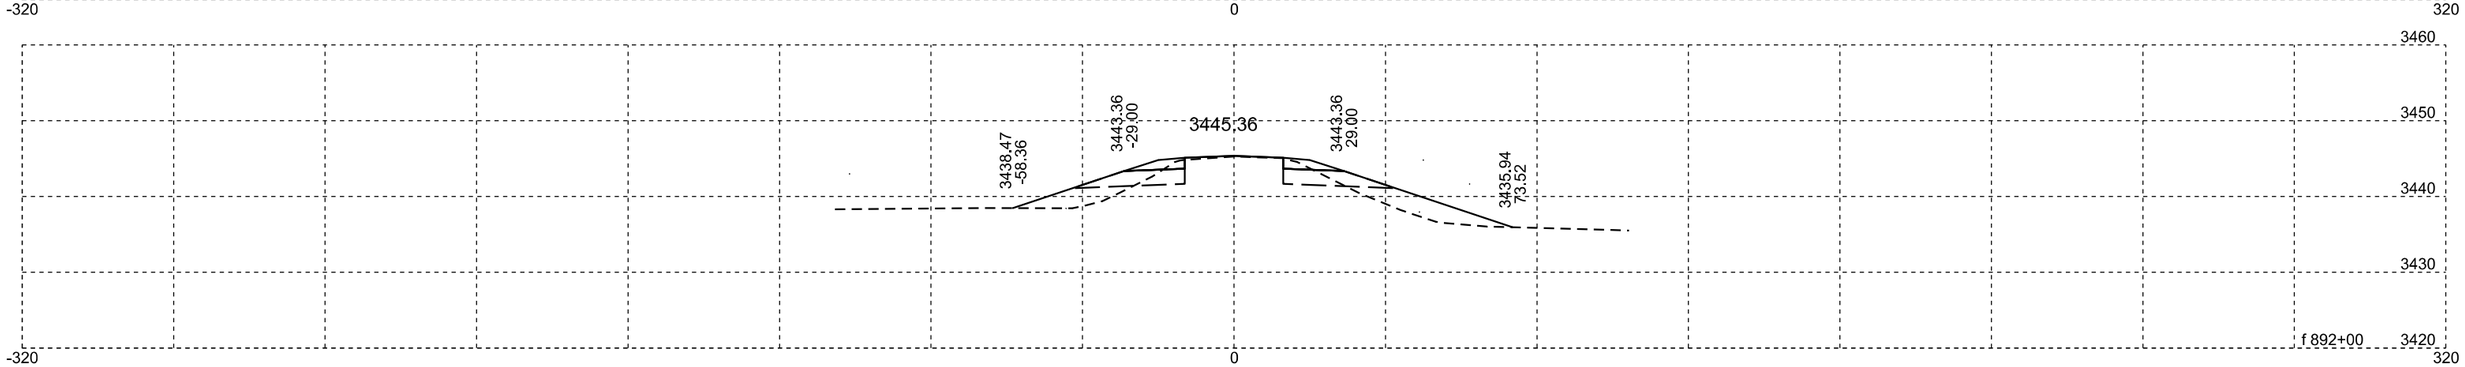

Plotting Date: 07/14/2015

STATE OF SOUTH DAKOTA	PROJECT	SHEET NO.	TOTAL SHEETS
	NH-PH 0018(177)104	X15	X329

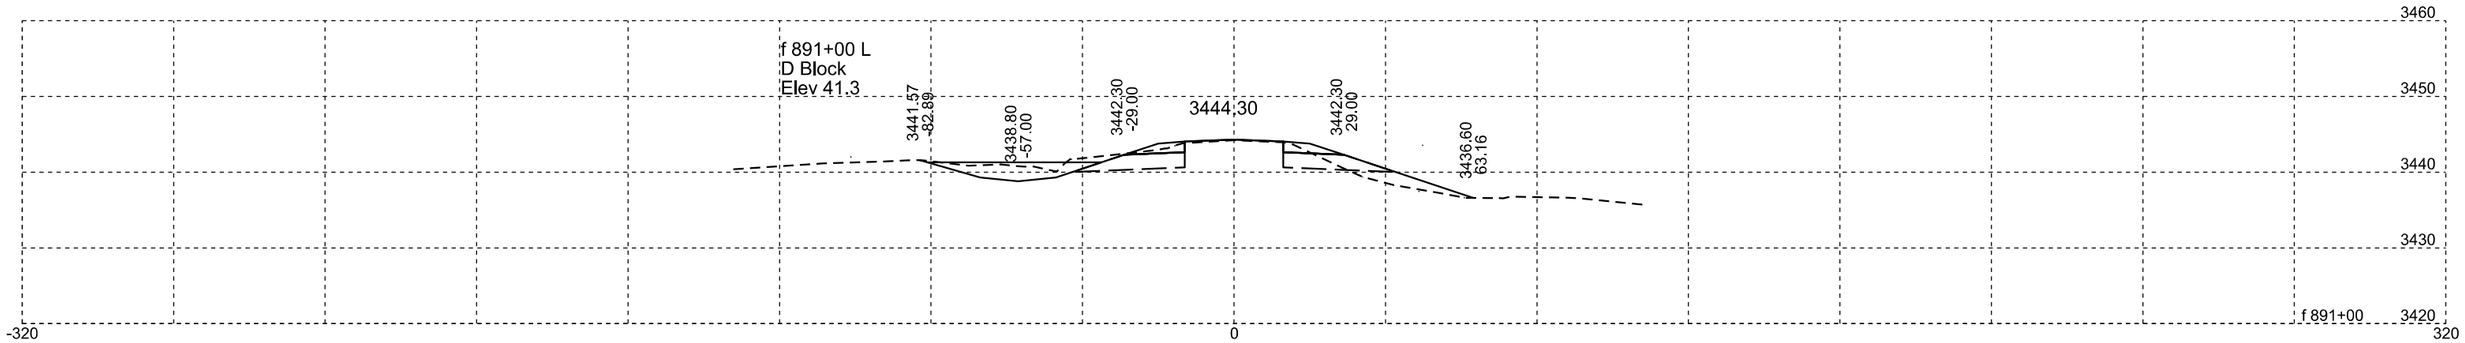

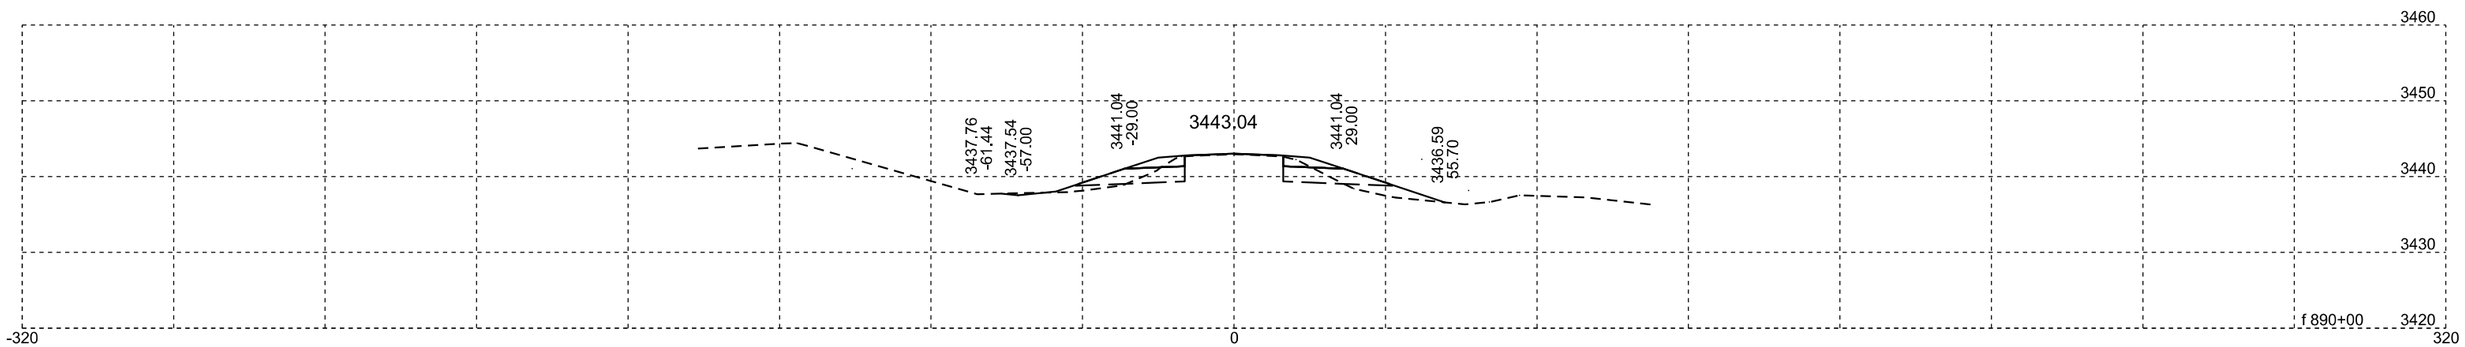

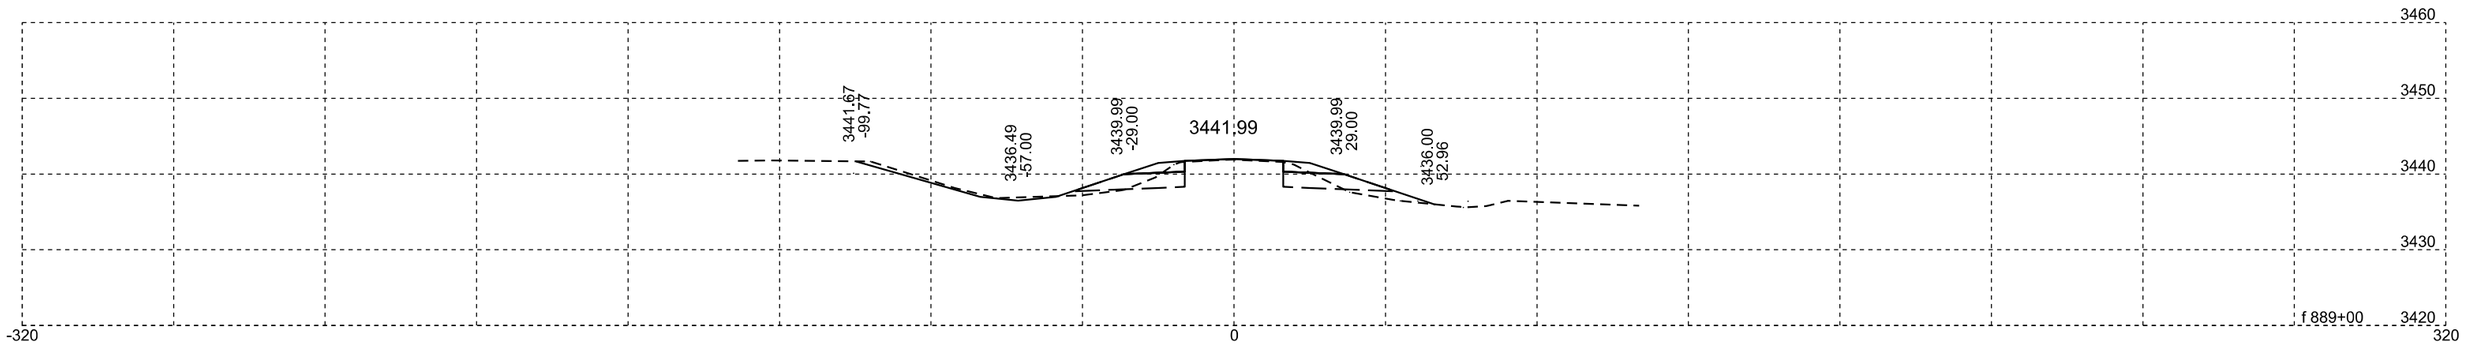

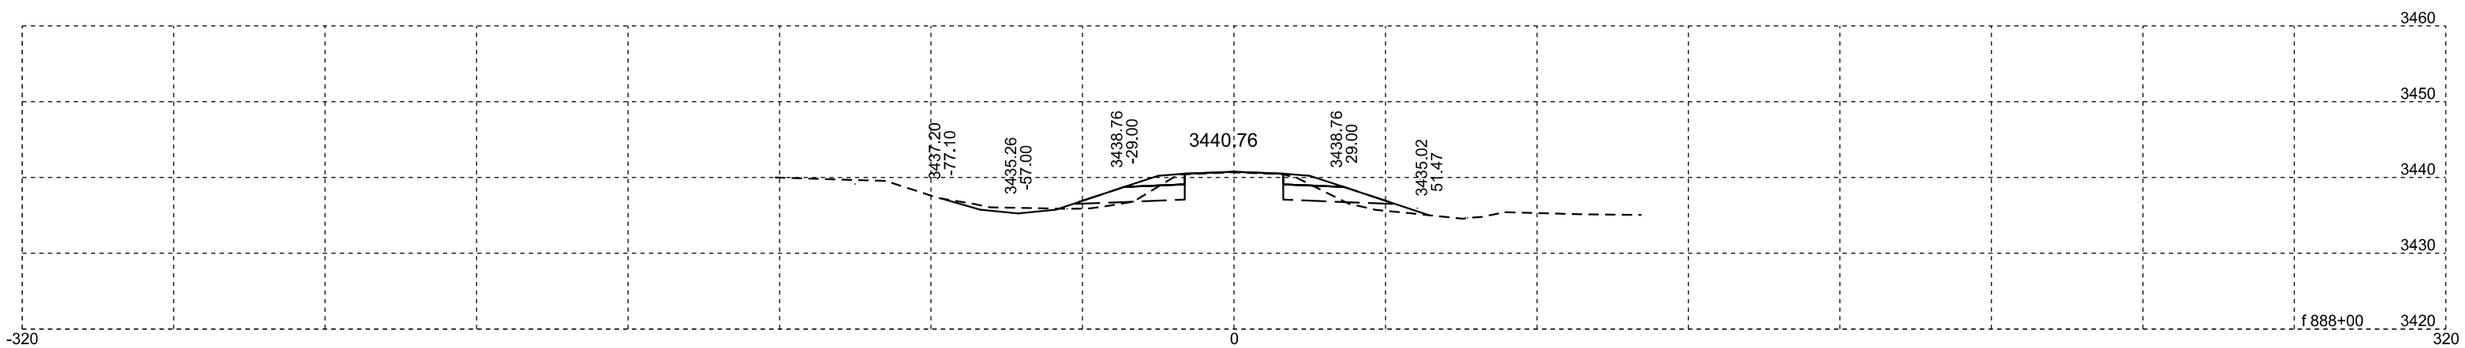

Plotting Date: 07/14/2015

STATE OF SOUTH DAKOTA	PROJECT	SHEET NO.	TOTAL SHEETS
	NH-PH 0018(177)104	X16	X329

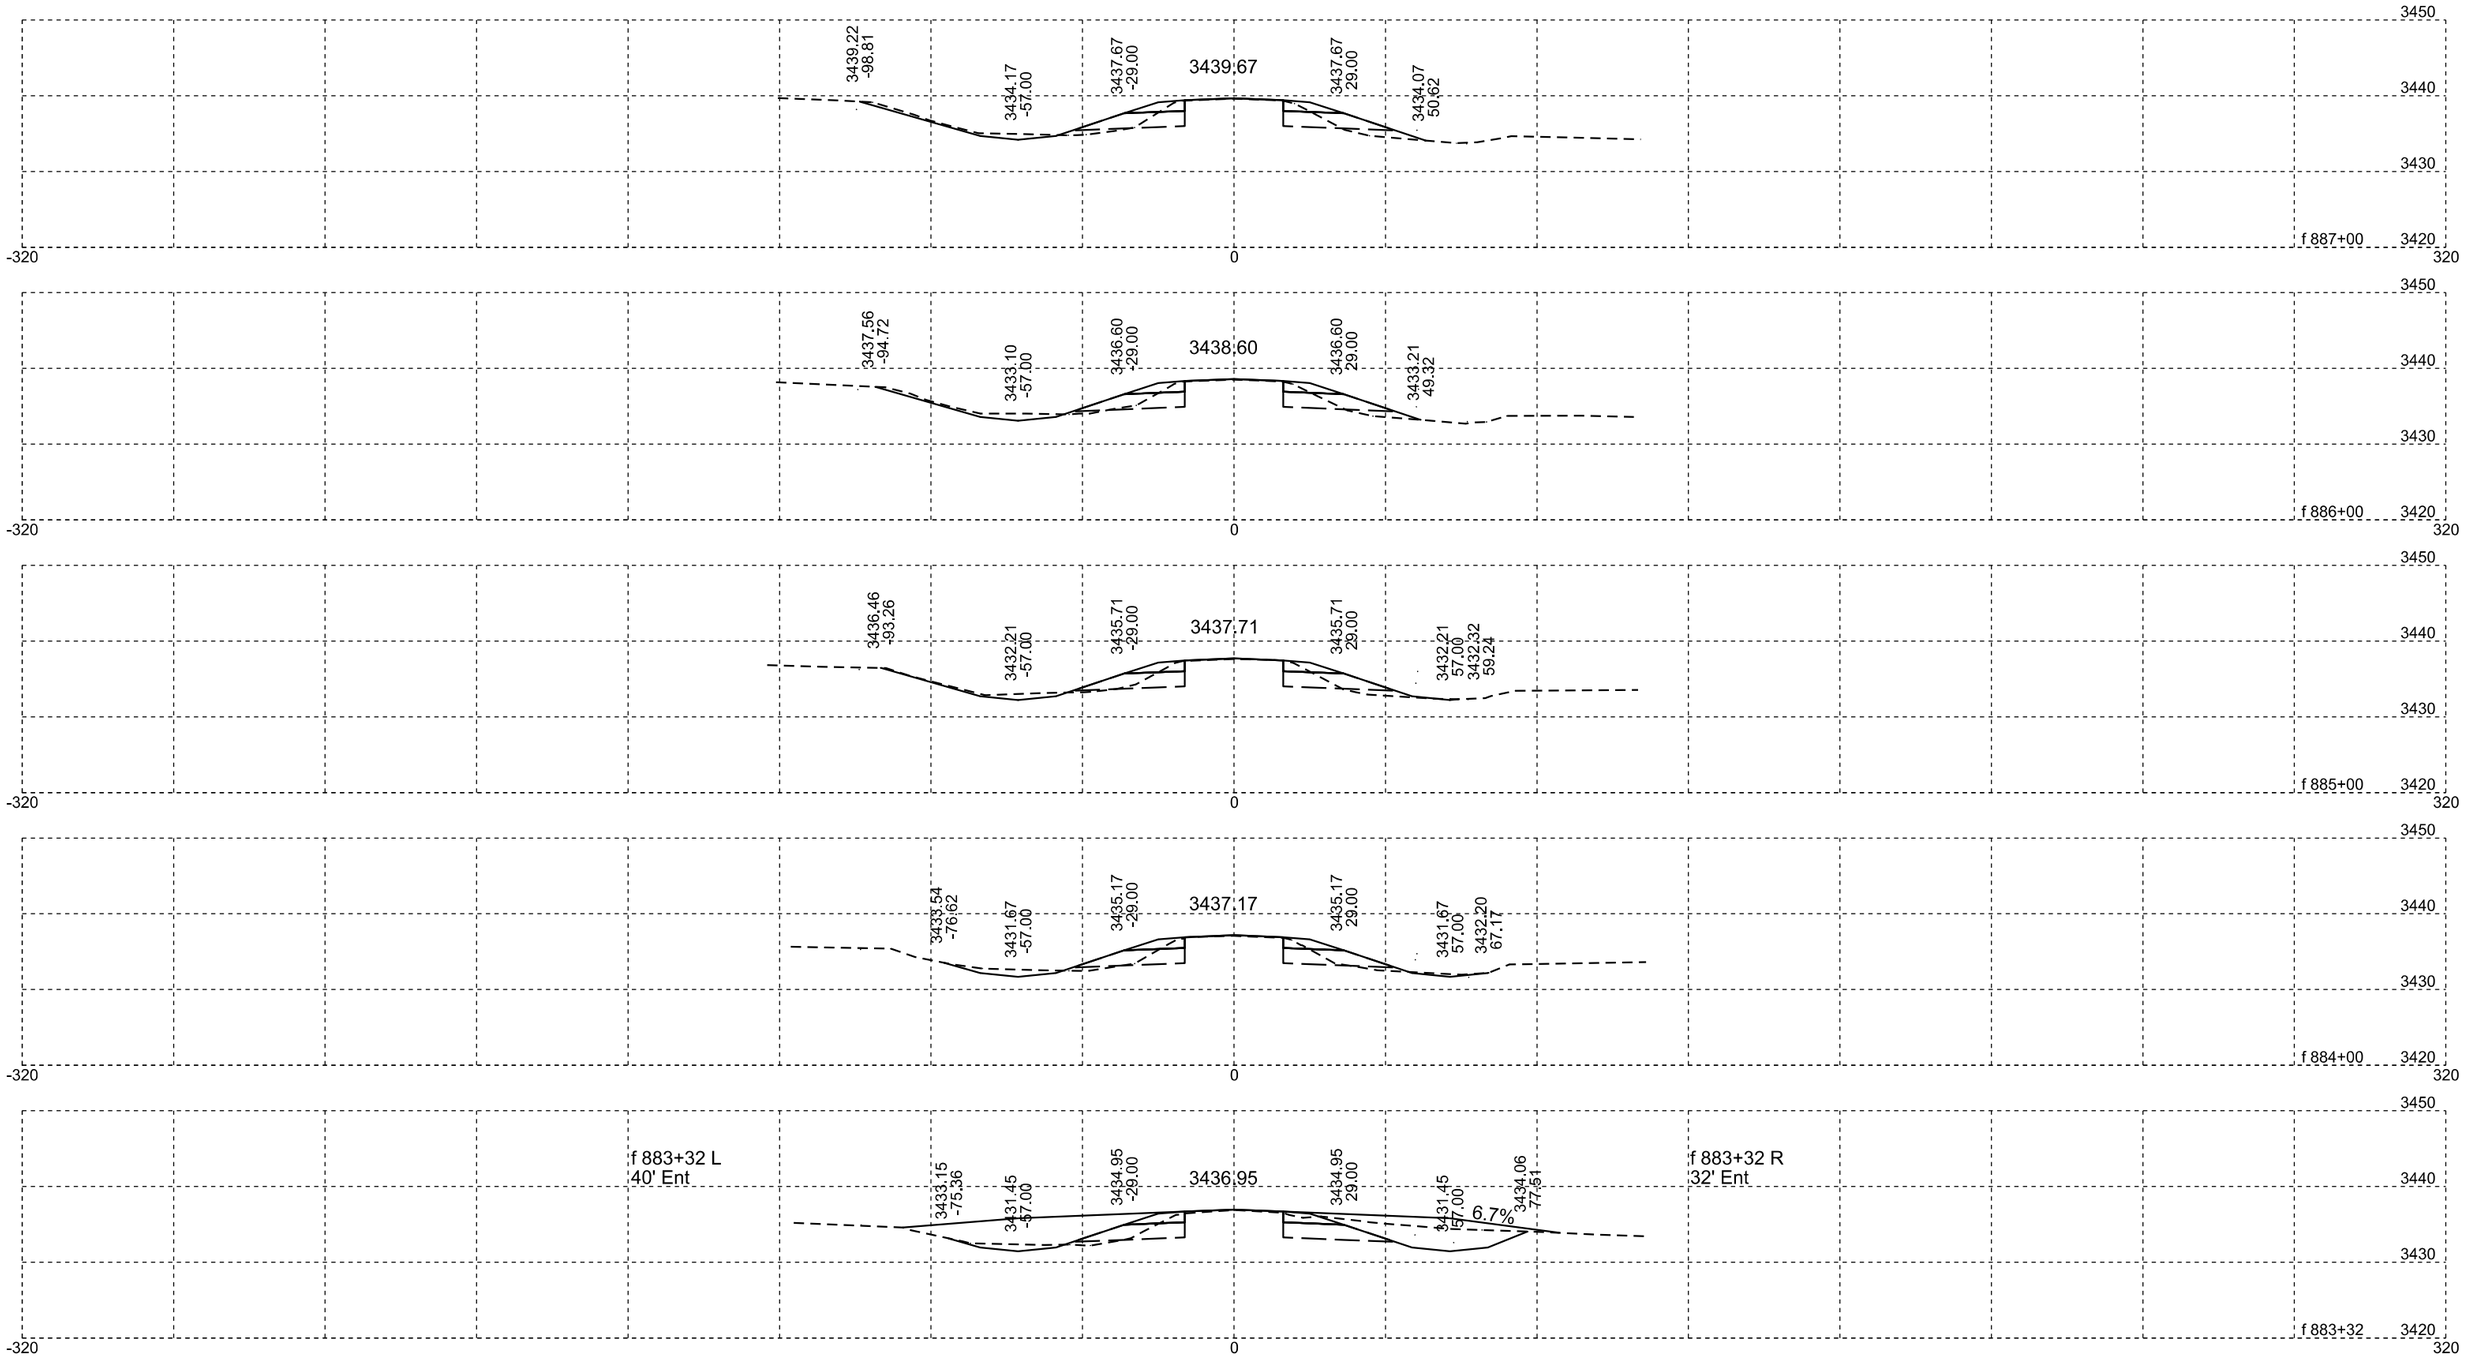

Plotting Date: 07/14/2015

STATE OF SOUTH DAKOTA	PROJECT	SHEET NO.	TOTAL SHEETS
	NH-PH 0018(177)104	X17	X329

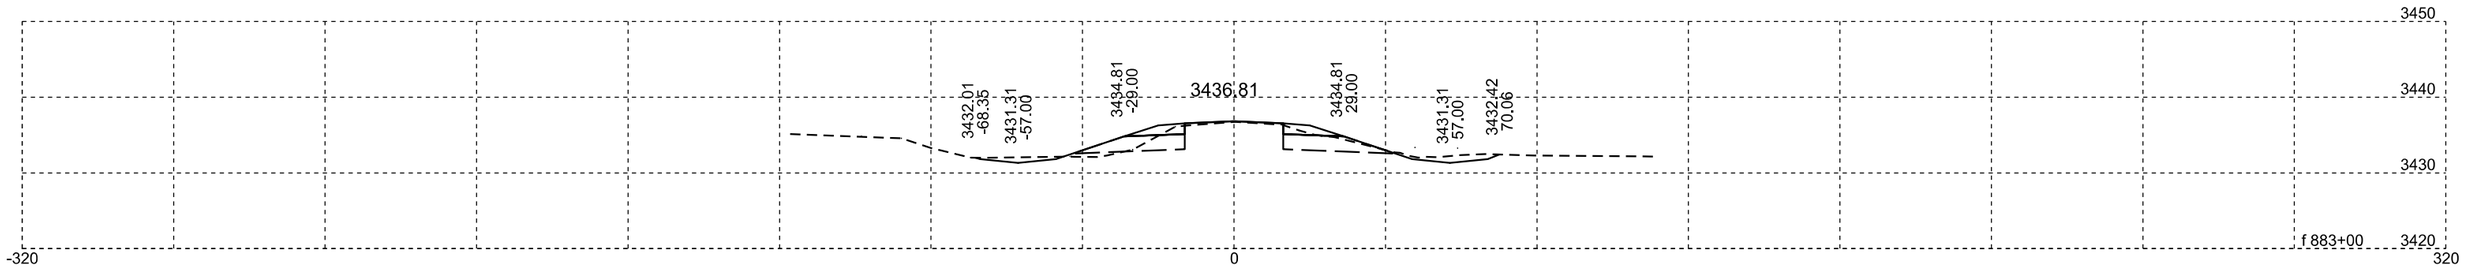

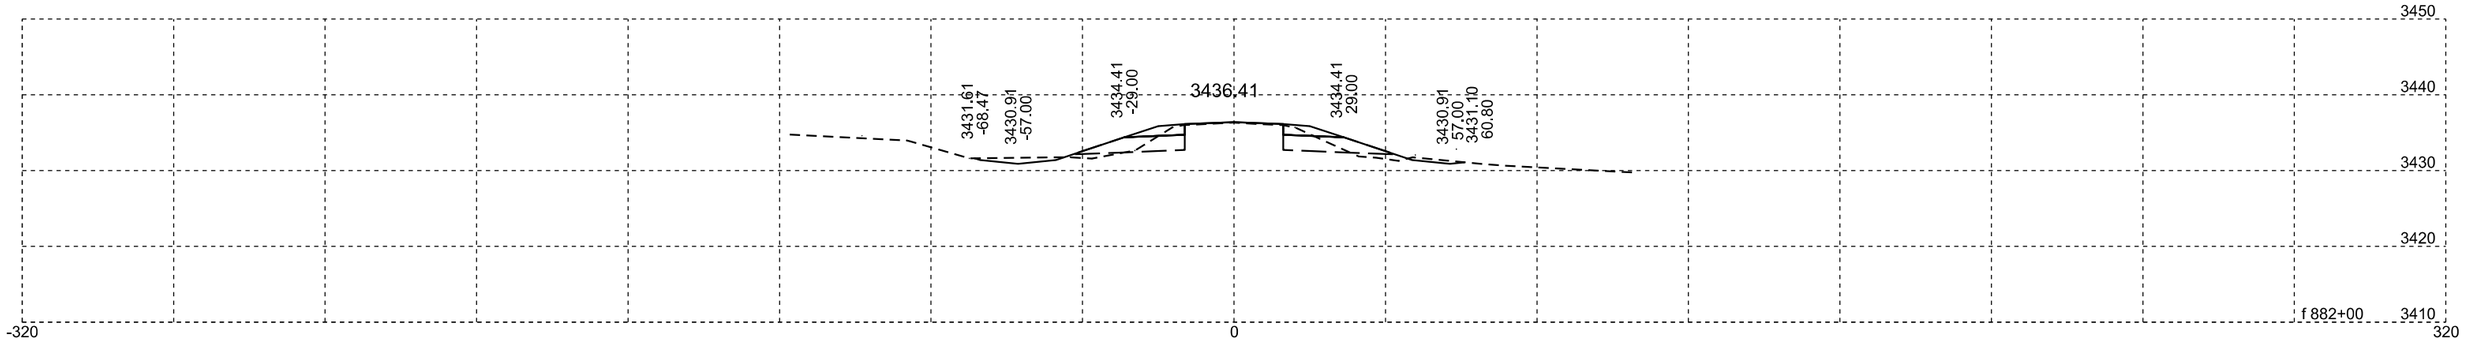

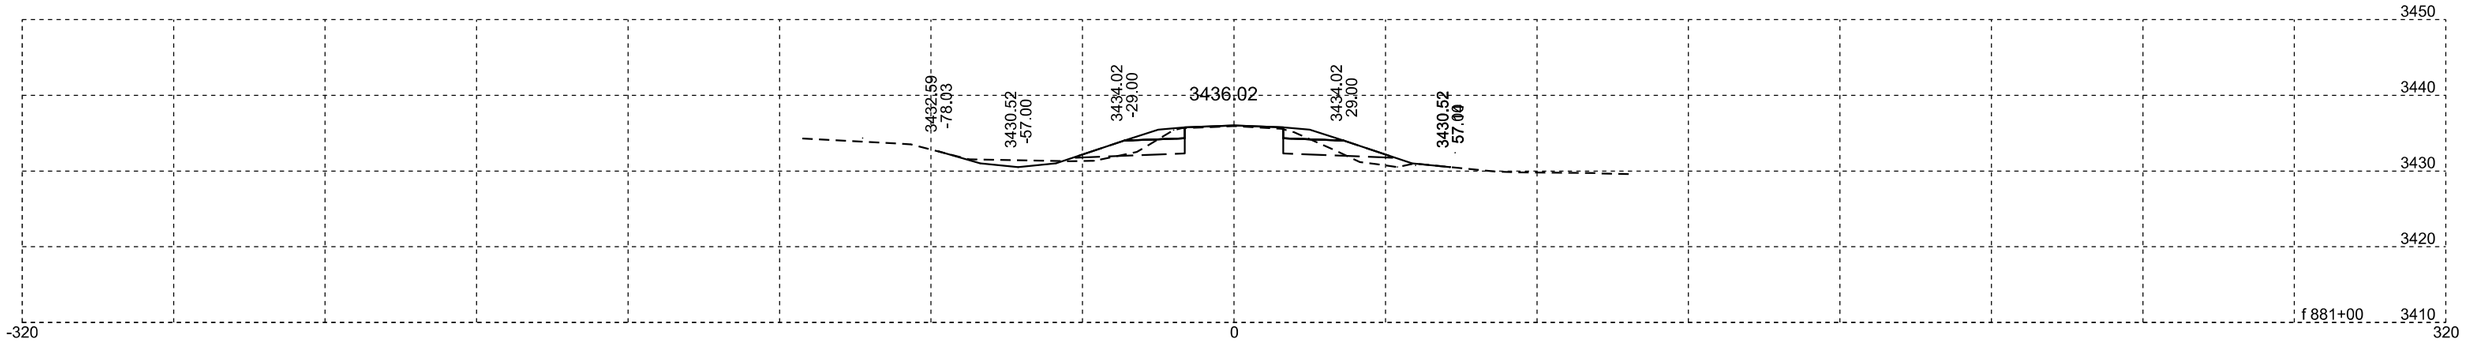

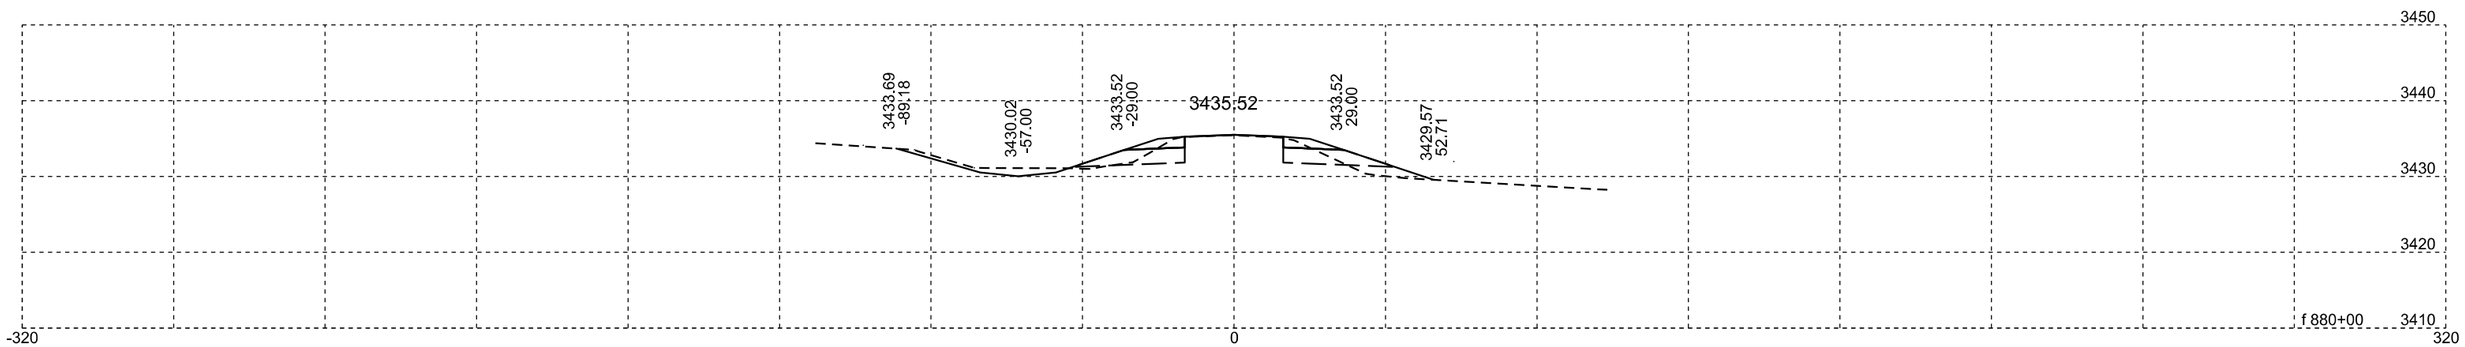

Plotting Date: 07/14/2015

STATE OF SOUTH DAKOTA	PROJECT	SHEET NO.	TOTAL SHEETS
	NH-PH 0018(177)104	X18	X329

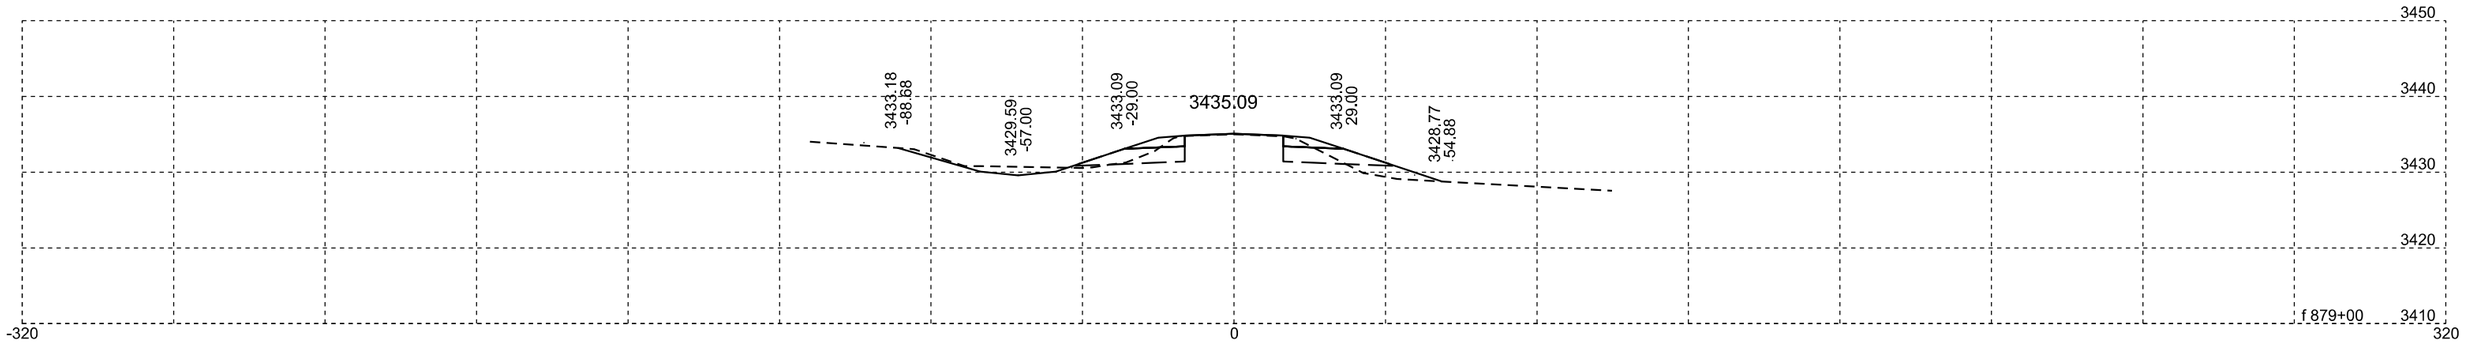

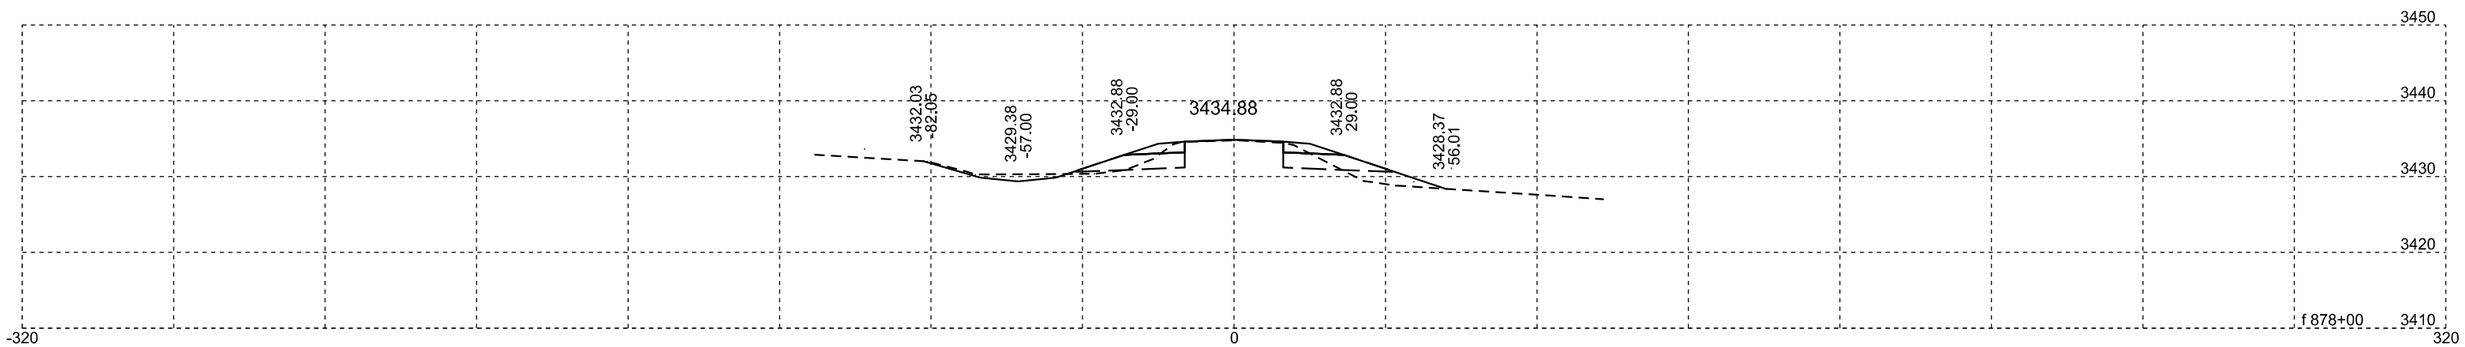

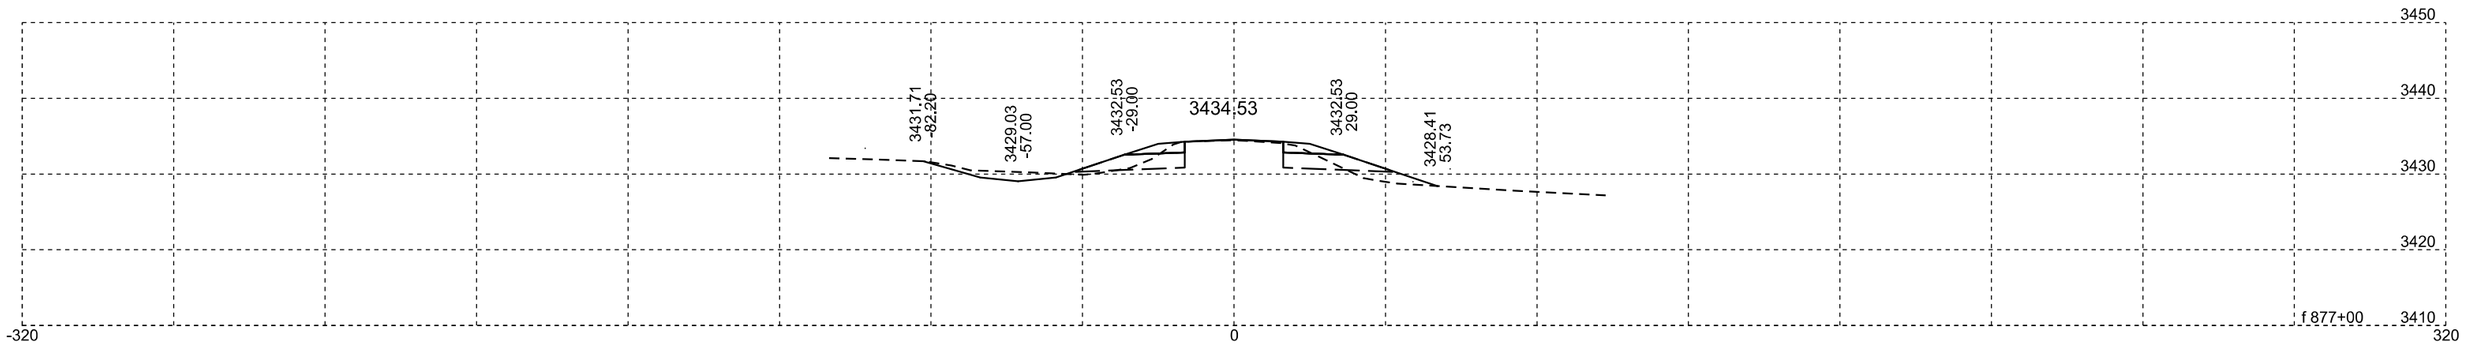

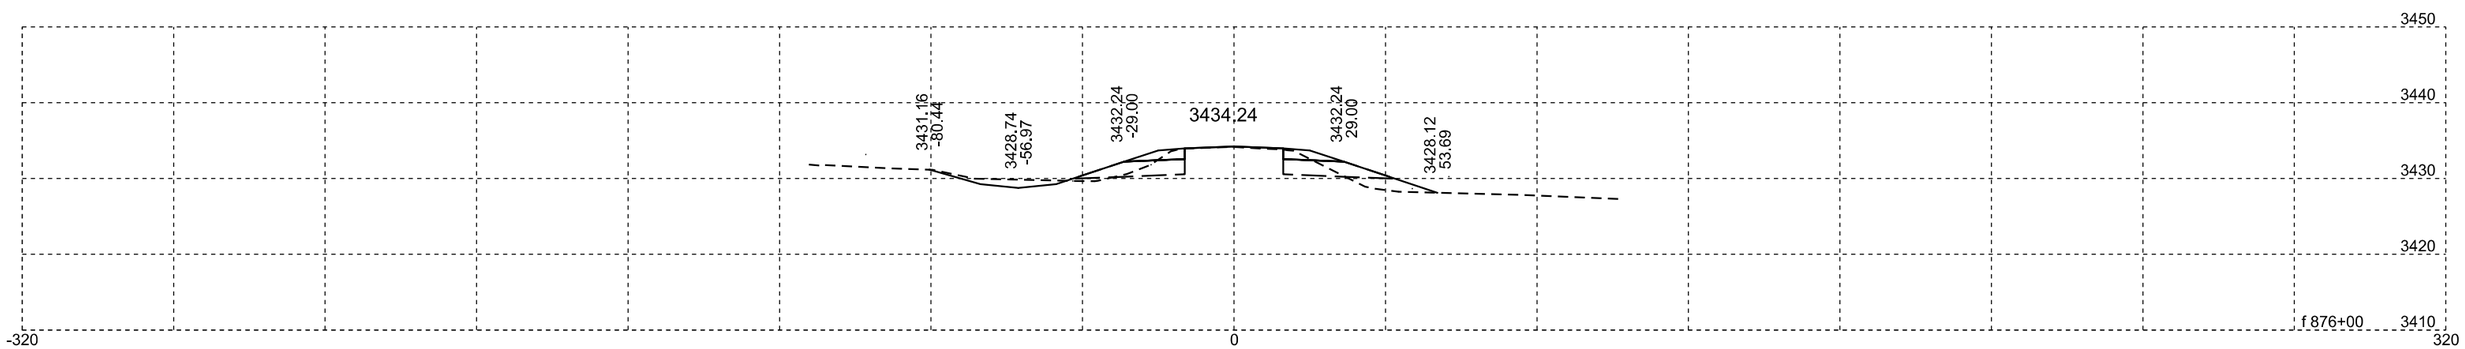

Plotting Date: 07/14/2015

STATE OF SOUTH DAKOTA	PROJECT	SHEET NO.	TOTAL SHEETS
	NH-PH 0018(177)104	X19	X329

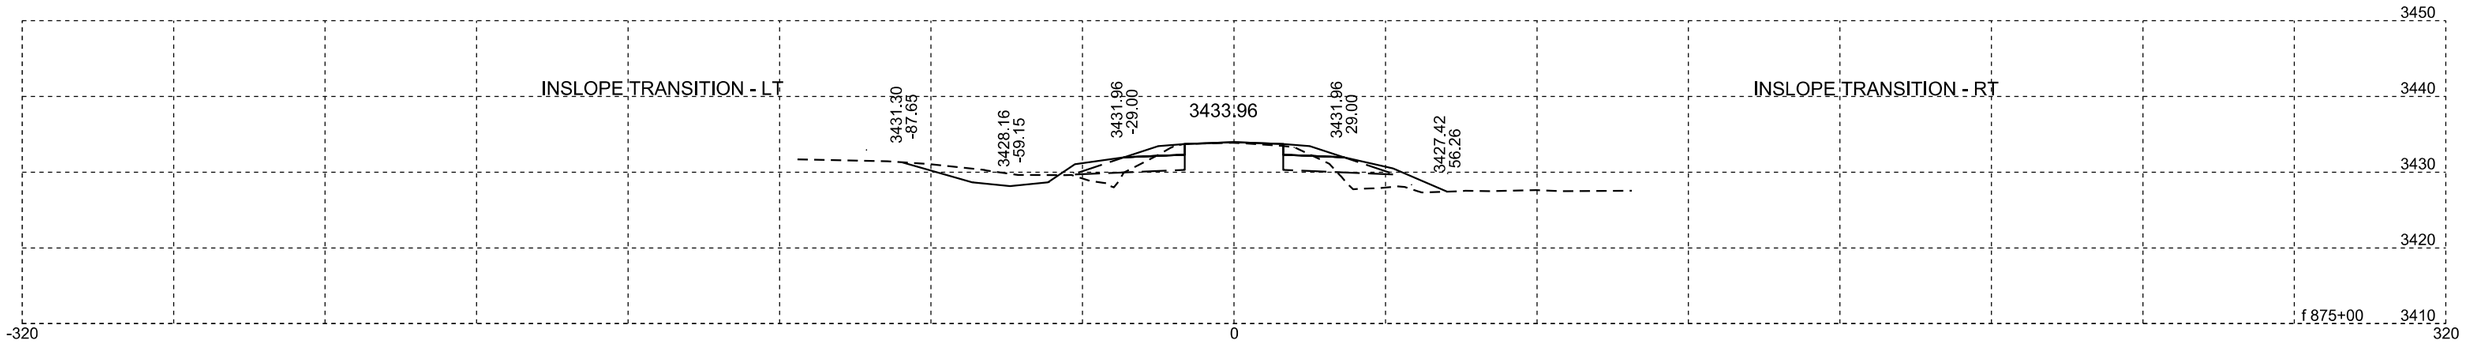

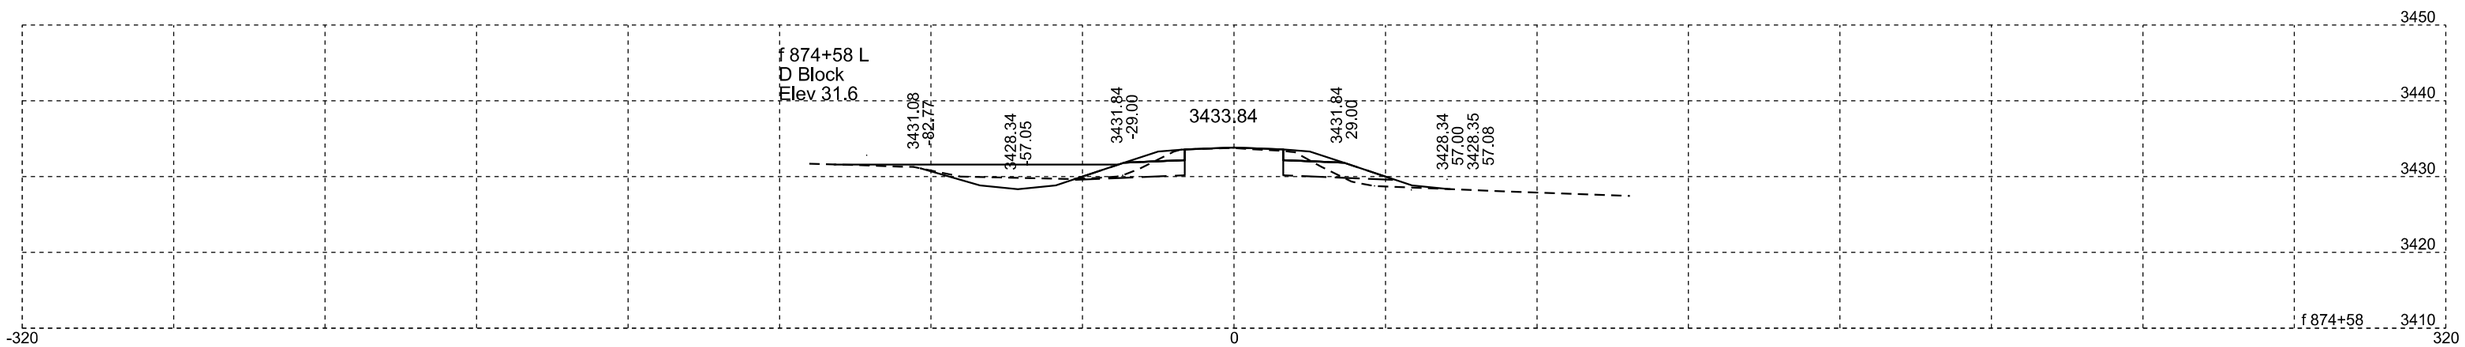

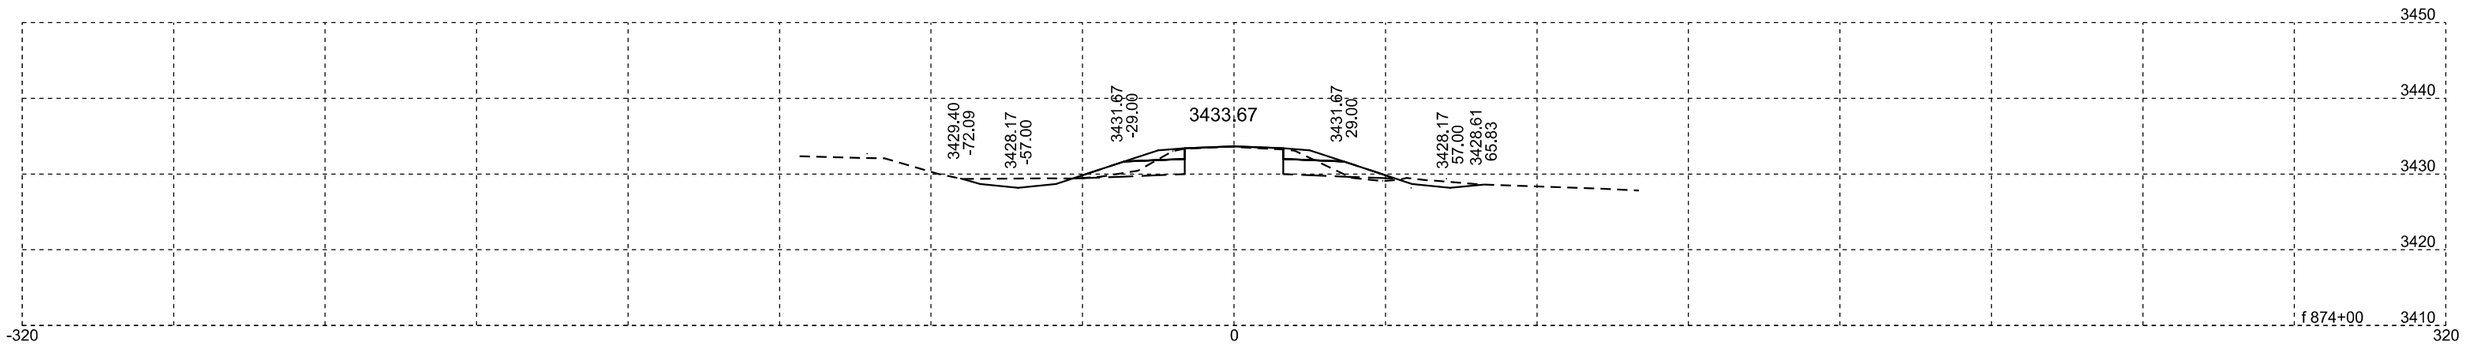

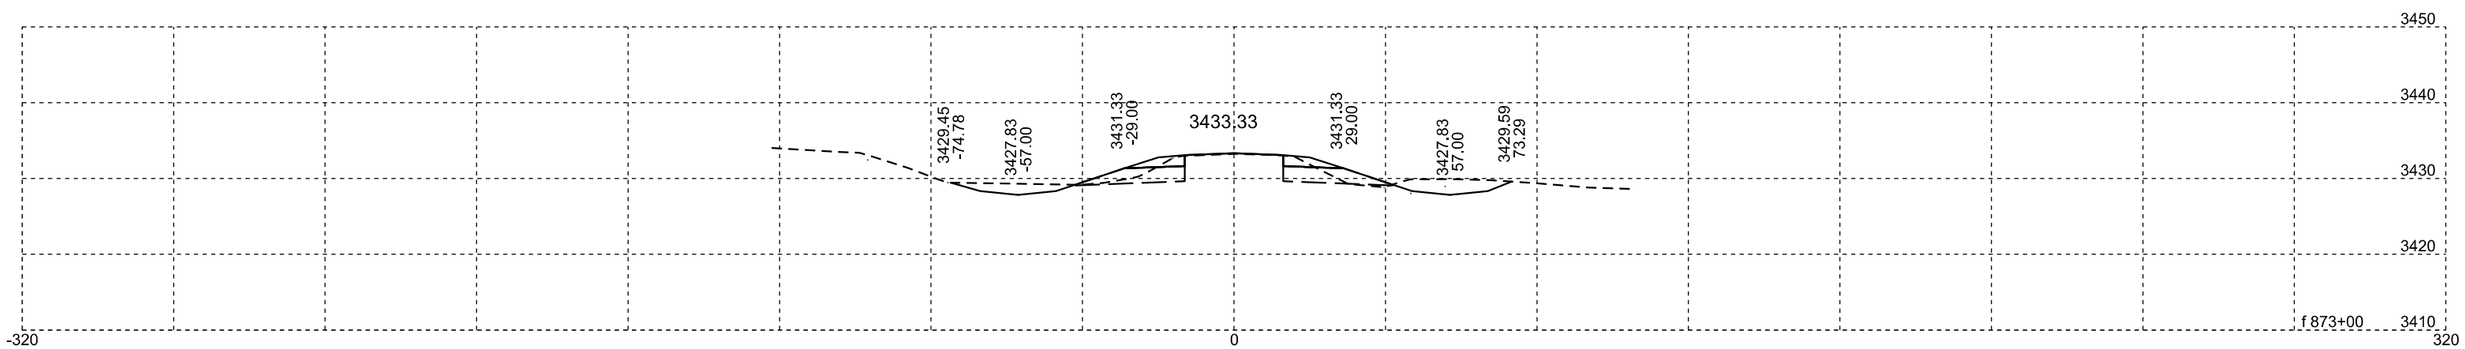

Plotting Date: 07/14/2015

STATE OF SOUTH DAKOTA	PROJECT	SHEET NO.	TOTAL SHEETS
	NH-PH 0018(177)104	X20	X329

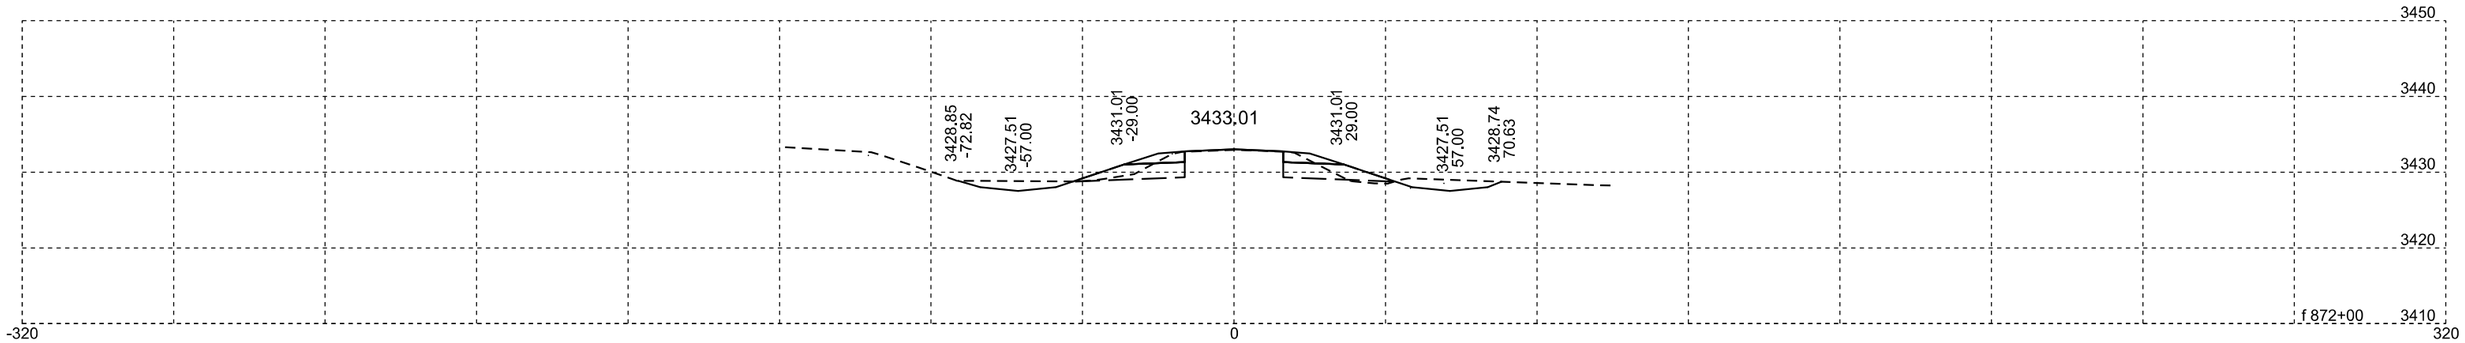

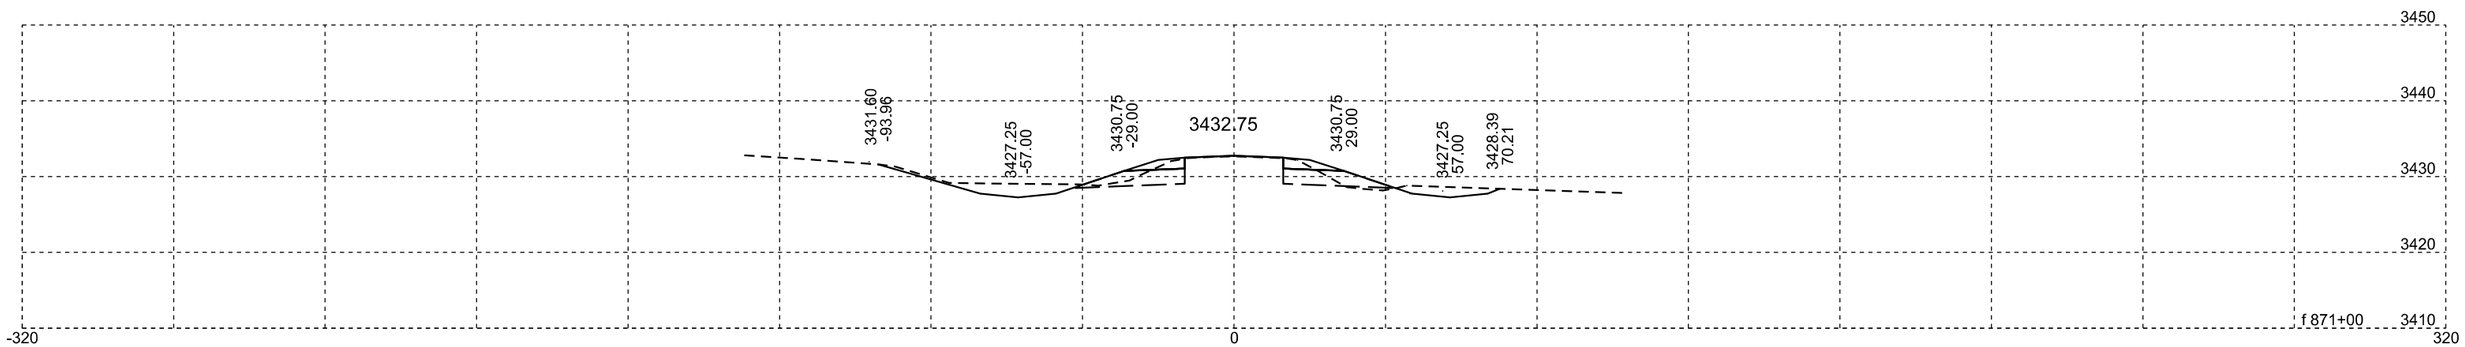

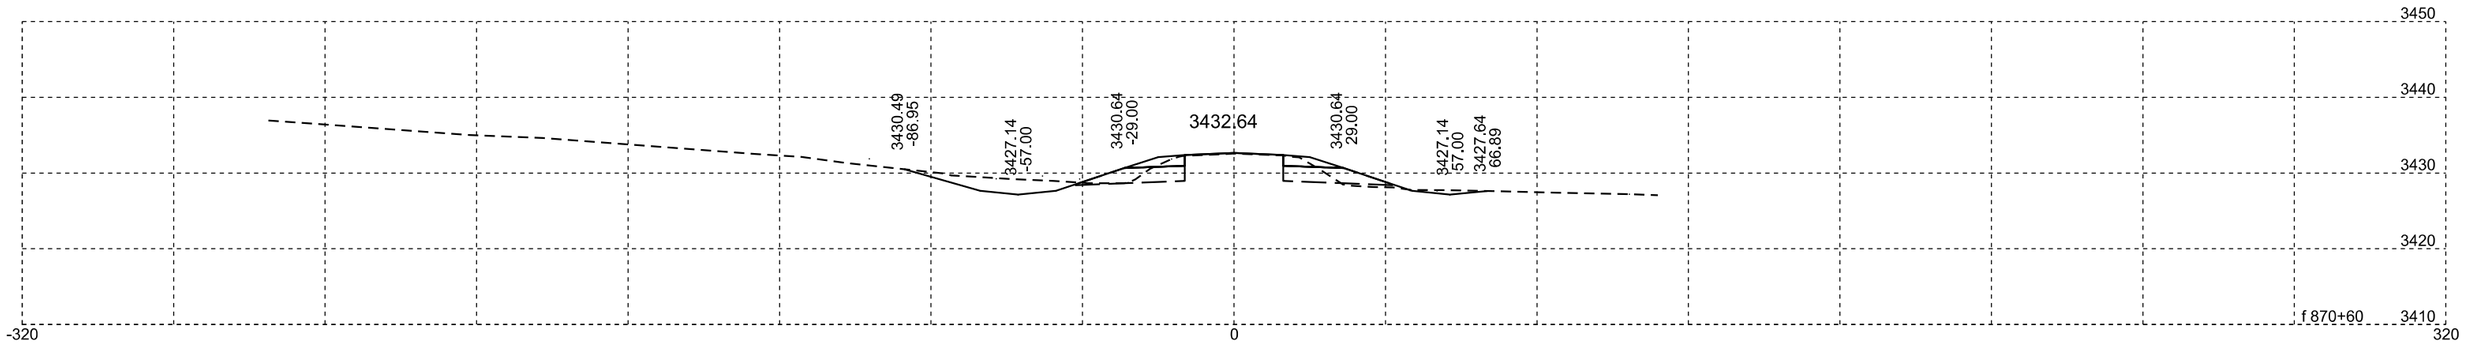

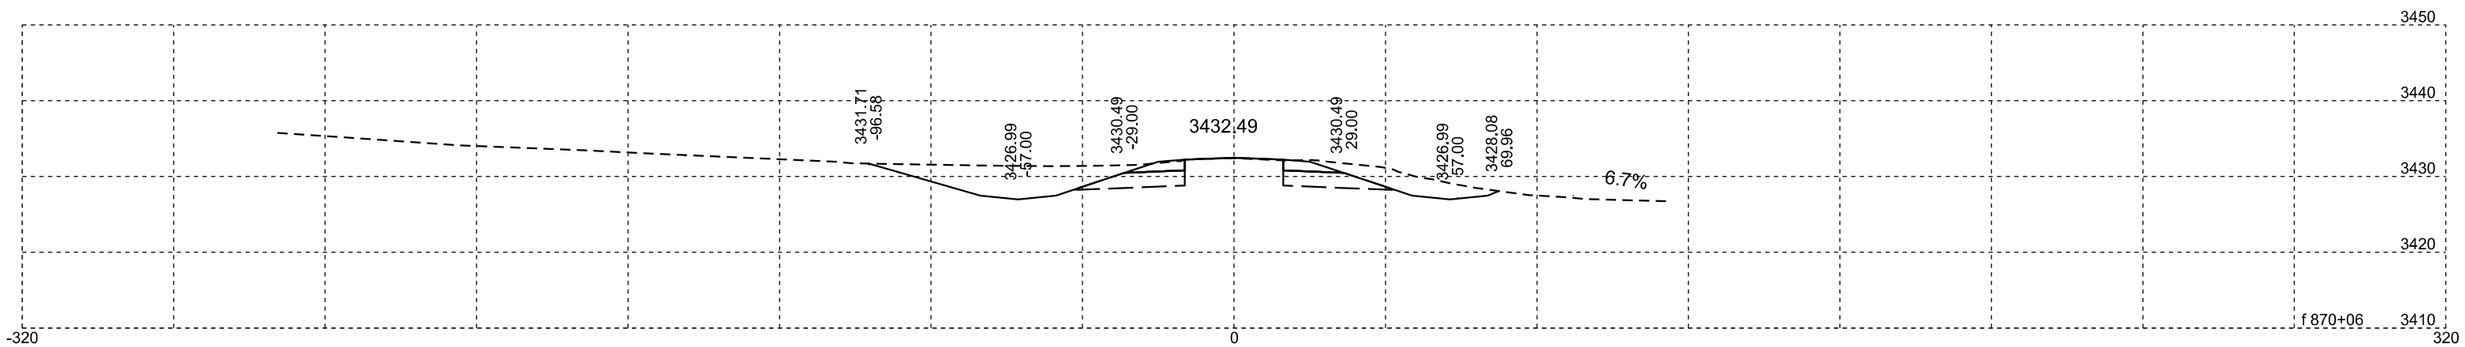

Plotting Date: 07/14/2015

STATE OF SOUTH DAKOTA	PROJECT	SHEET NO.	TOTAL SHEETS
	NH-PH 0018(177)104	X21	X329

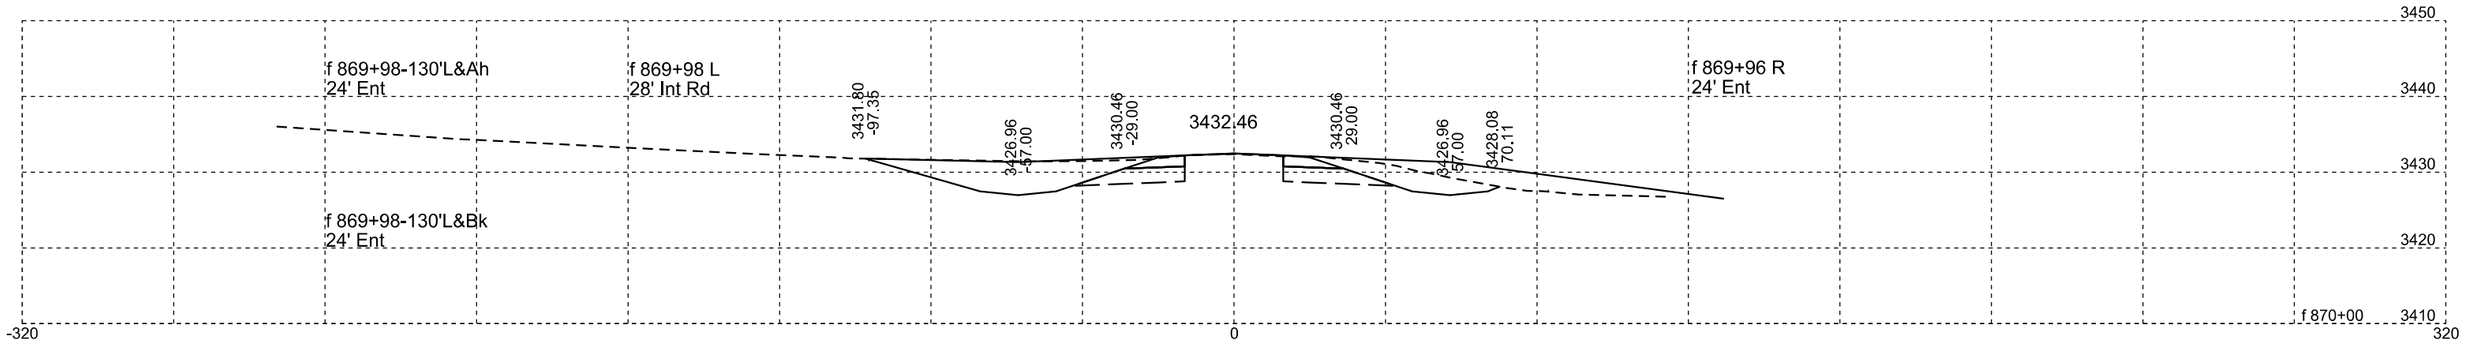

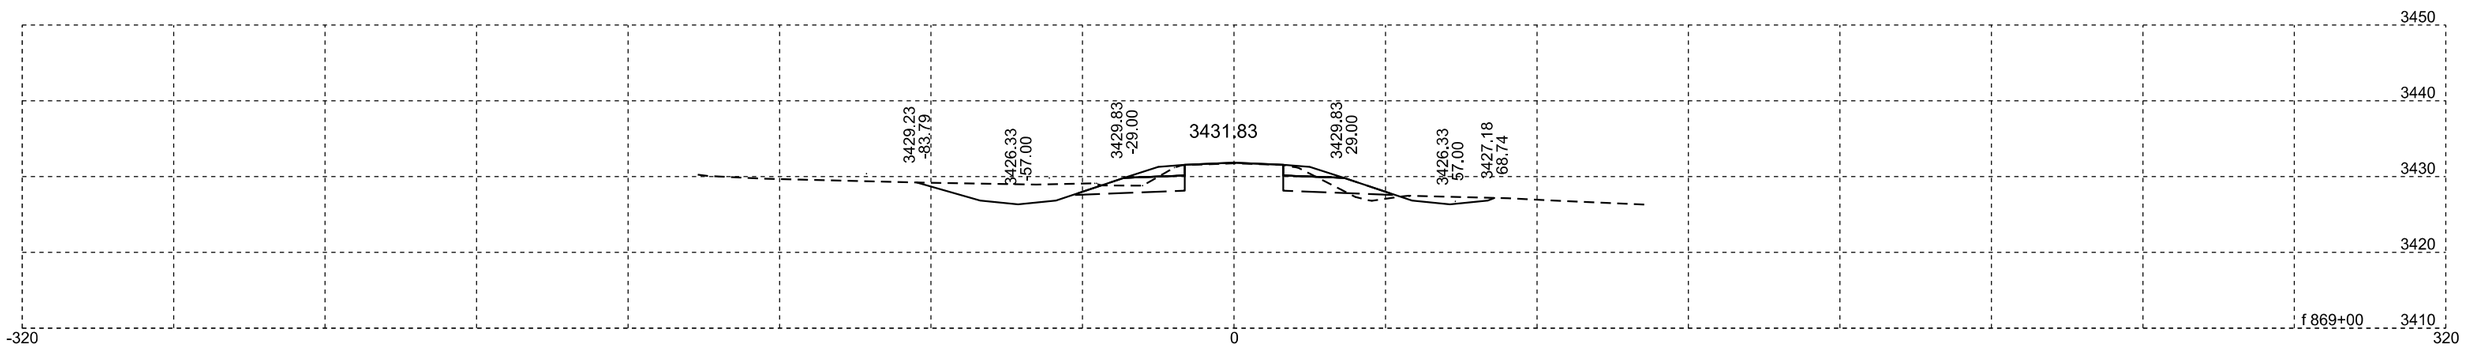

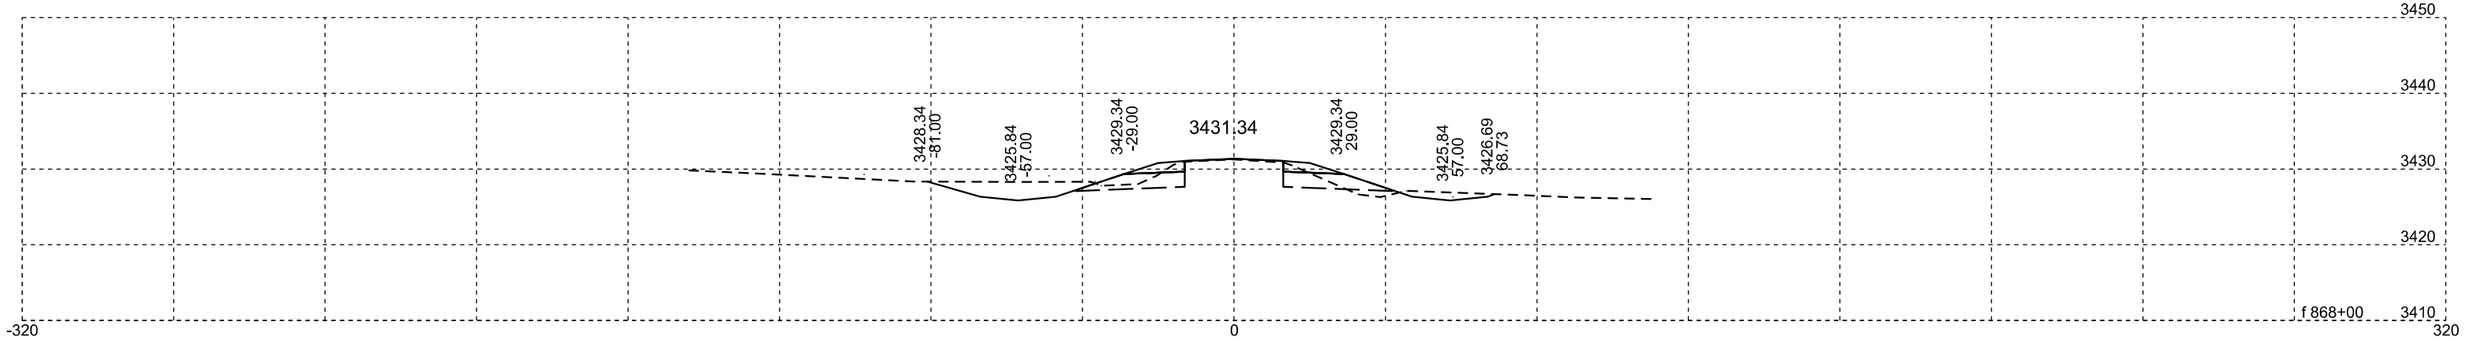

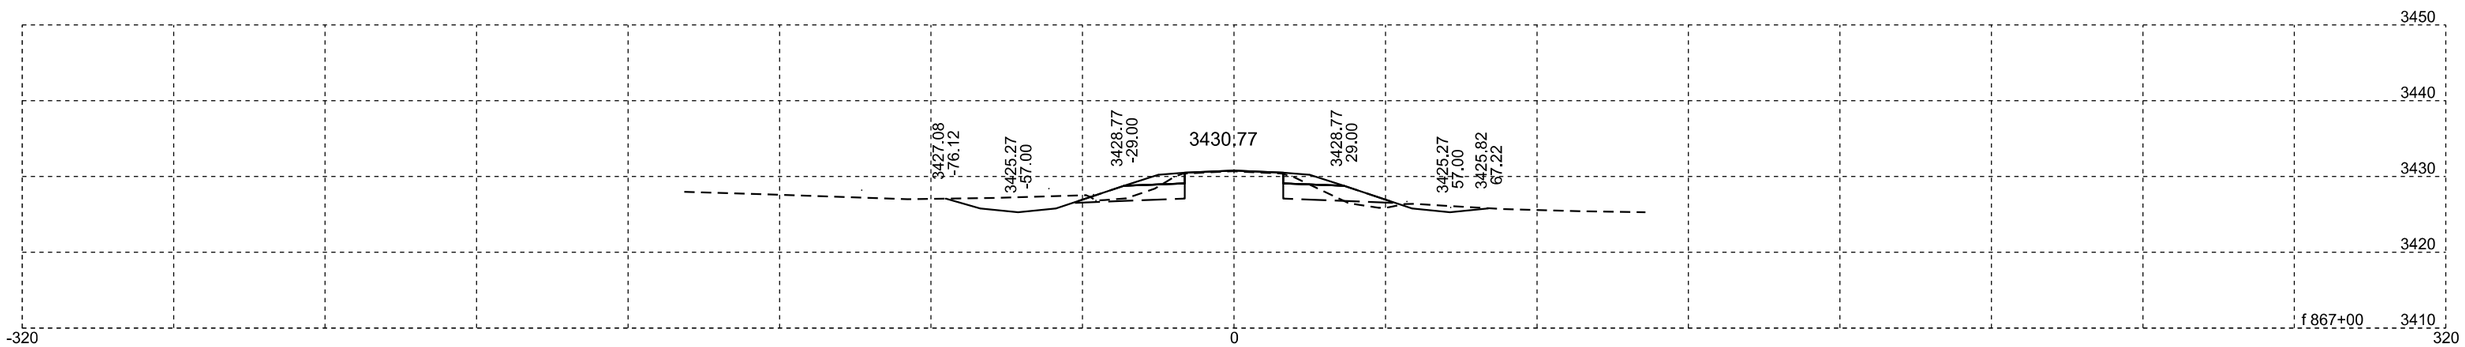

Plotting Date: 07/14/2015

STATE OF SOUTH DAKOTA	PROJECT	SHEET NO.	TOTAL SHEETS
	NH-PH 0018(177)104	X22	X329

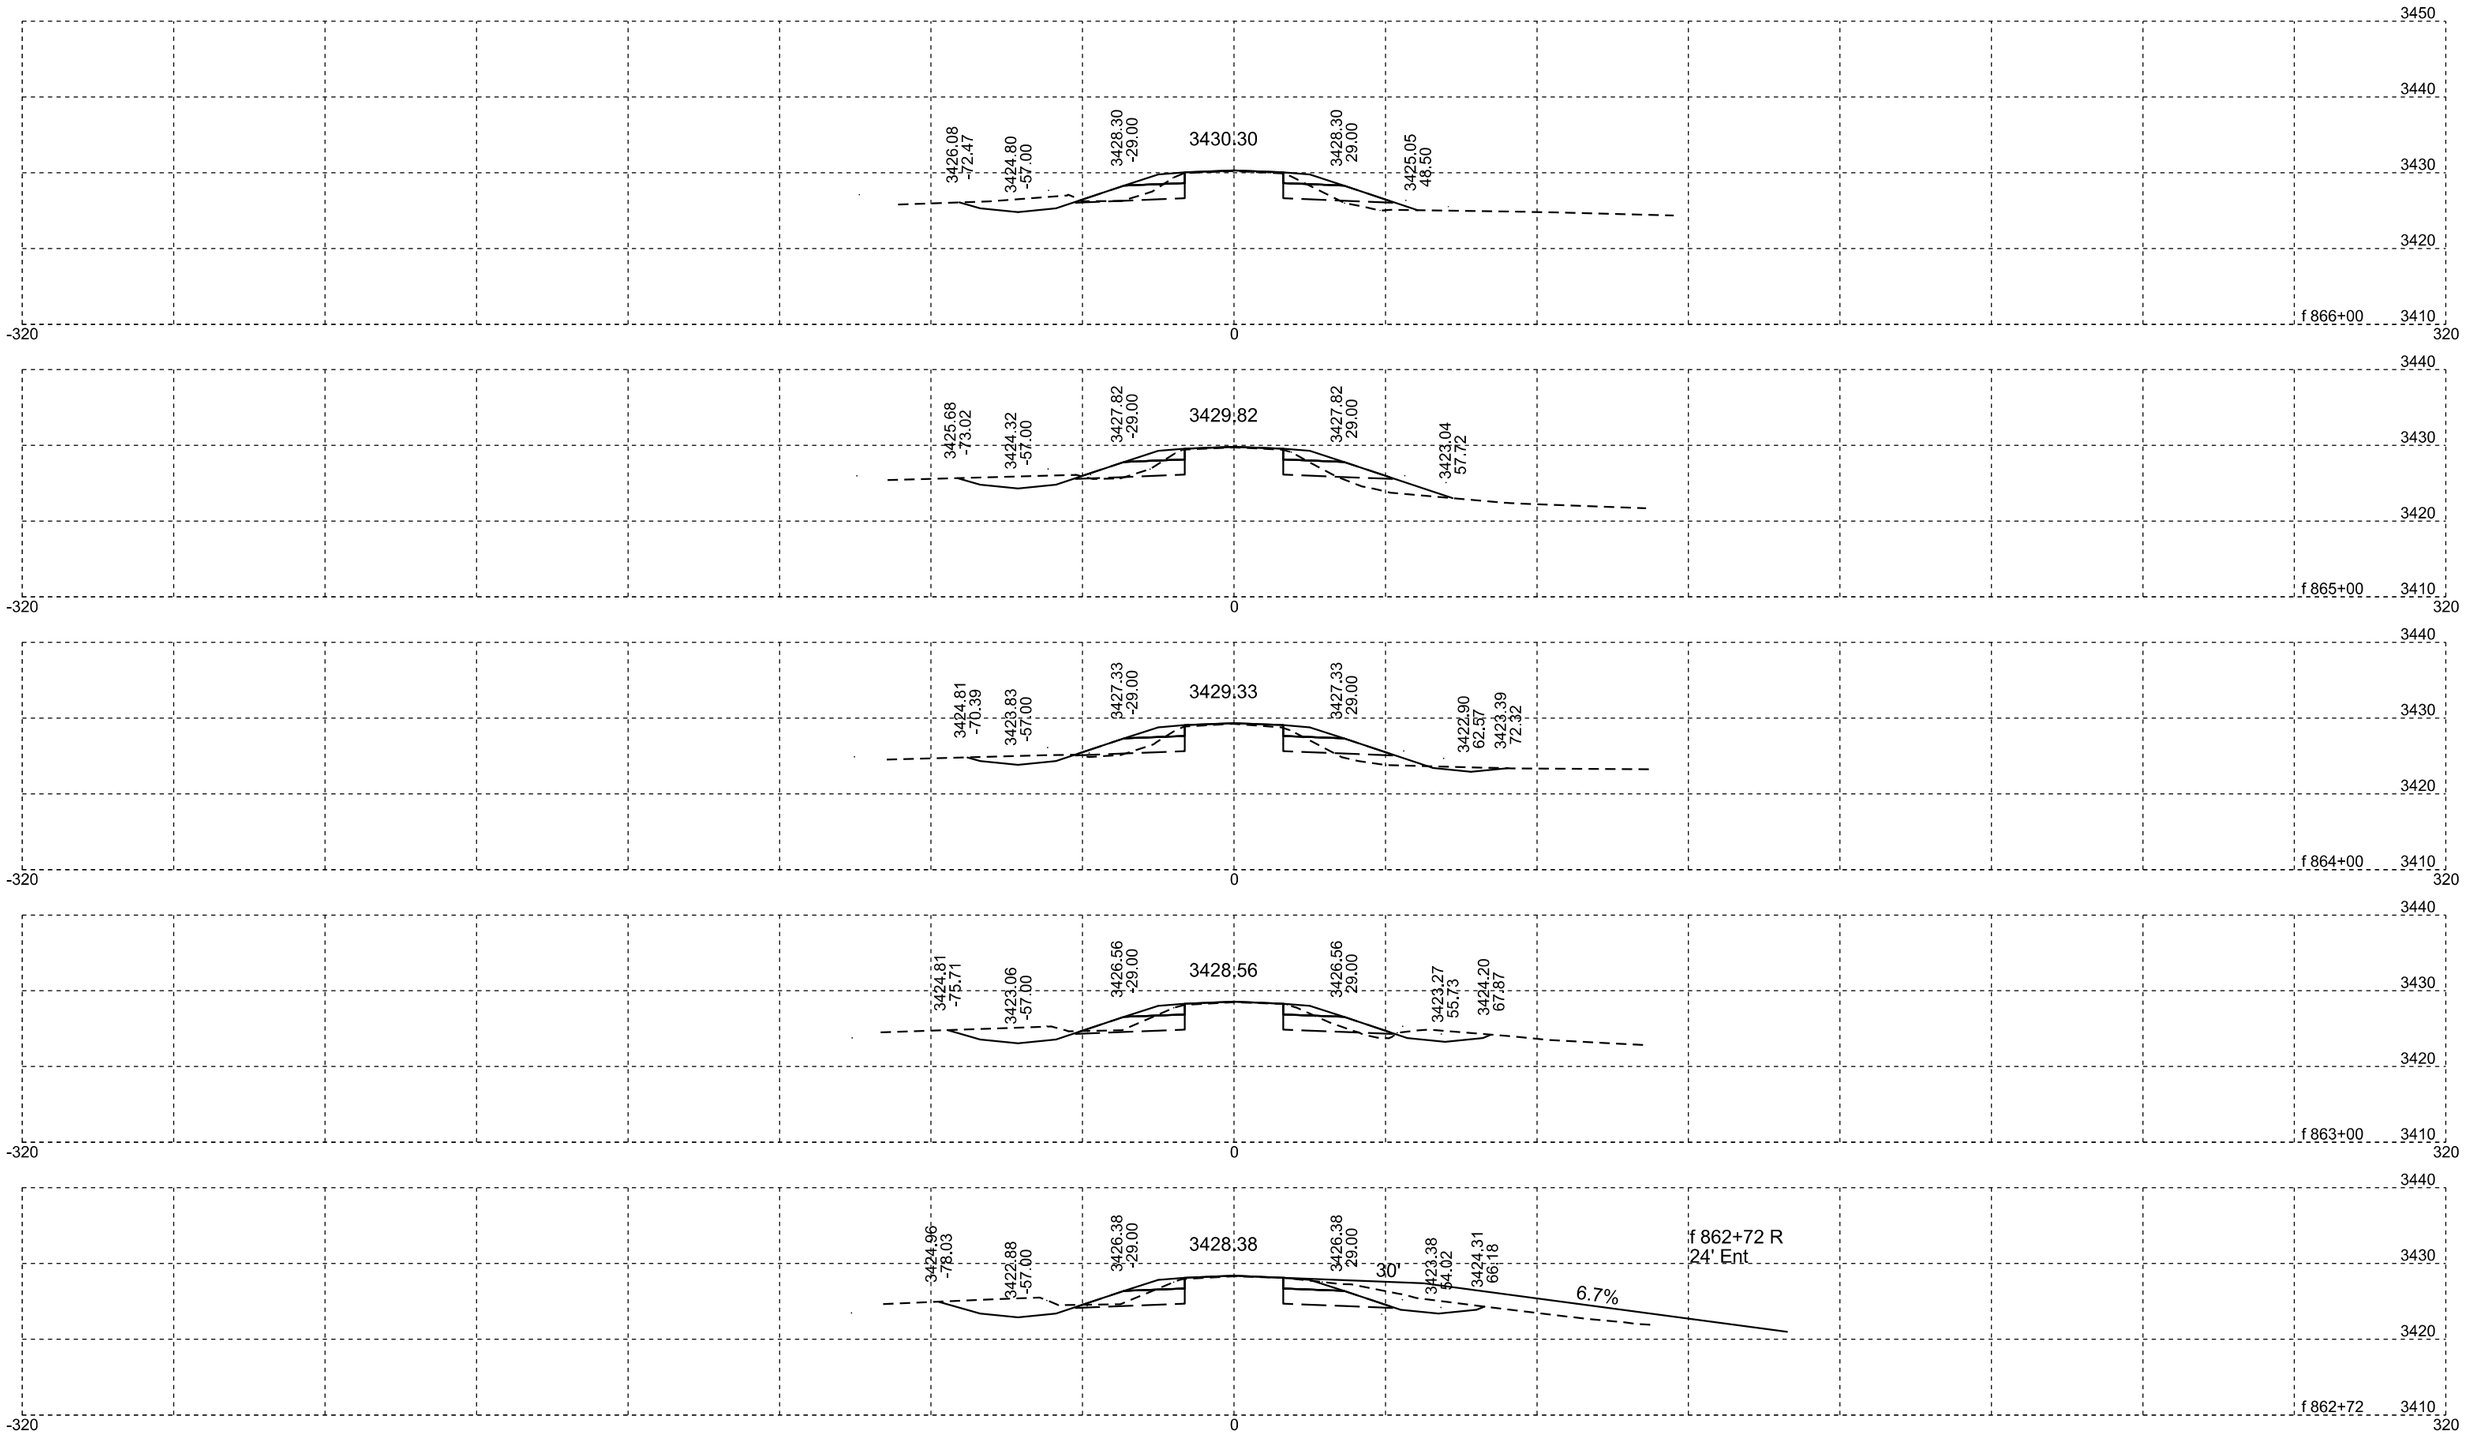

Plotting Date: 12/14/2015
Revised 10-20-15 DMJ

STATE OF SOUTH DAKOTA	PROJECT	SHEET NO.	TOTAL SHEETS
	NH-PH 0018(177)104	X23	329

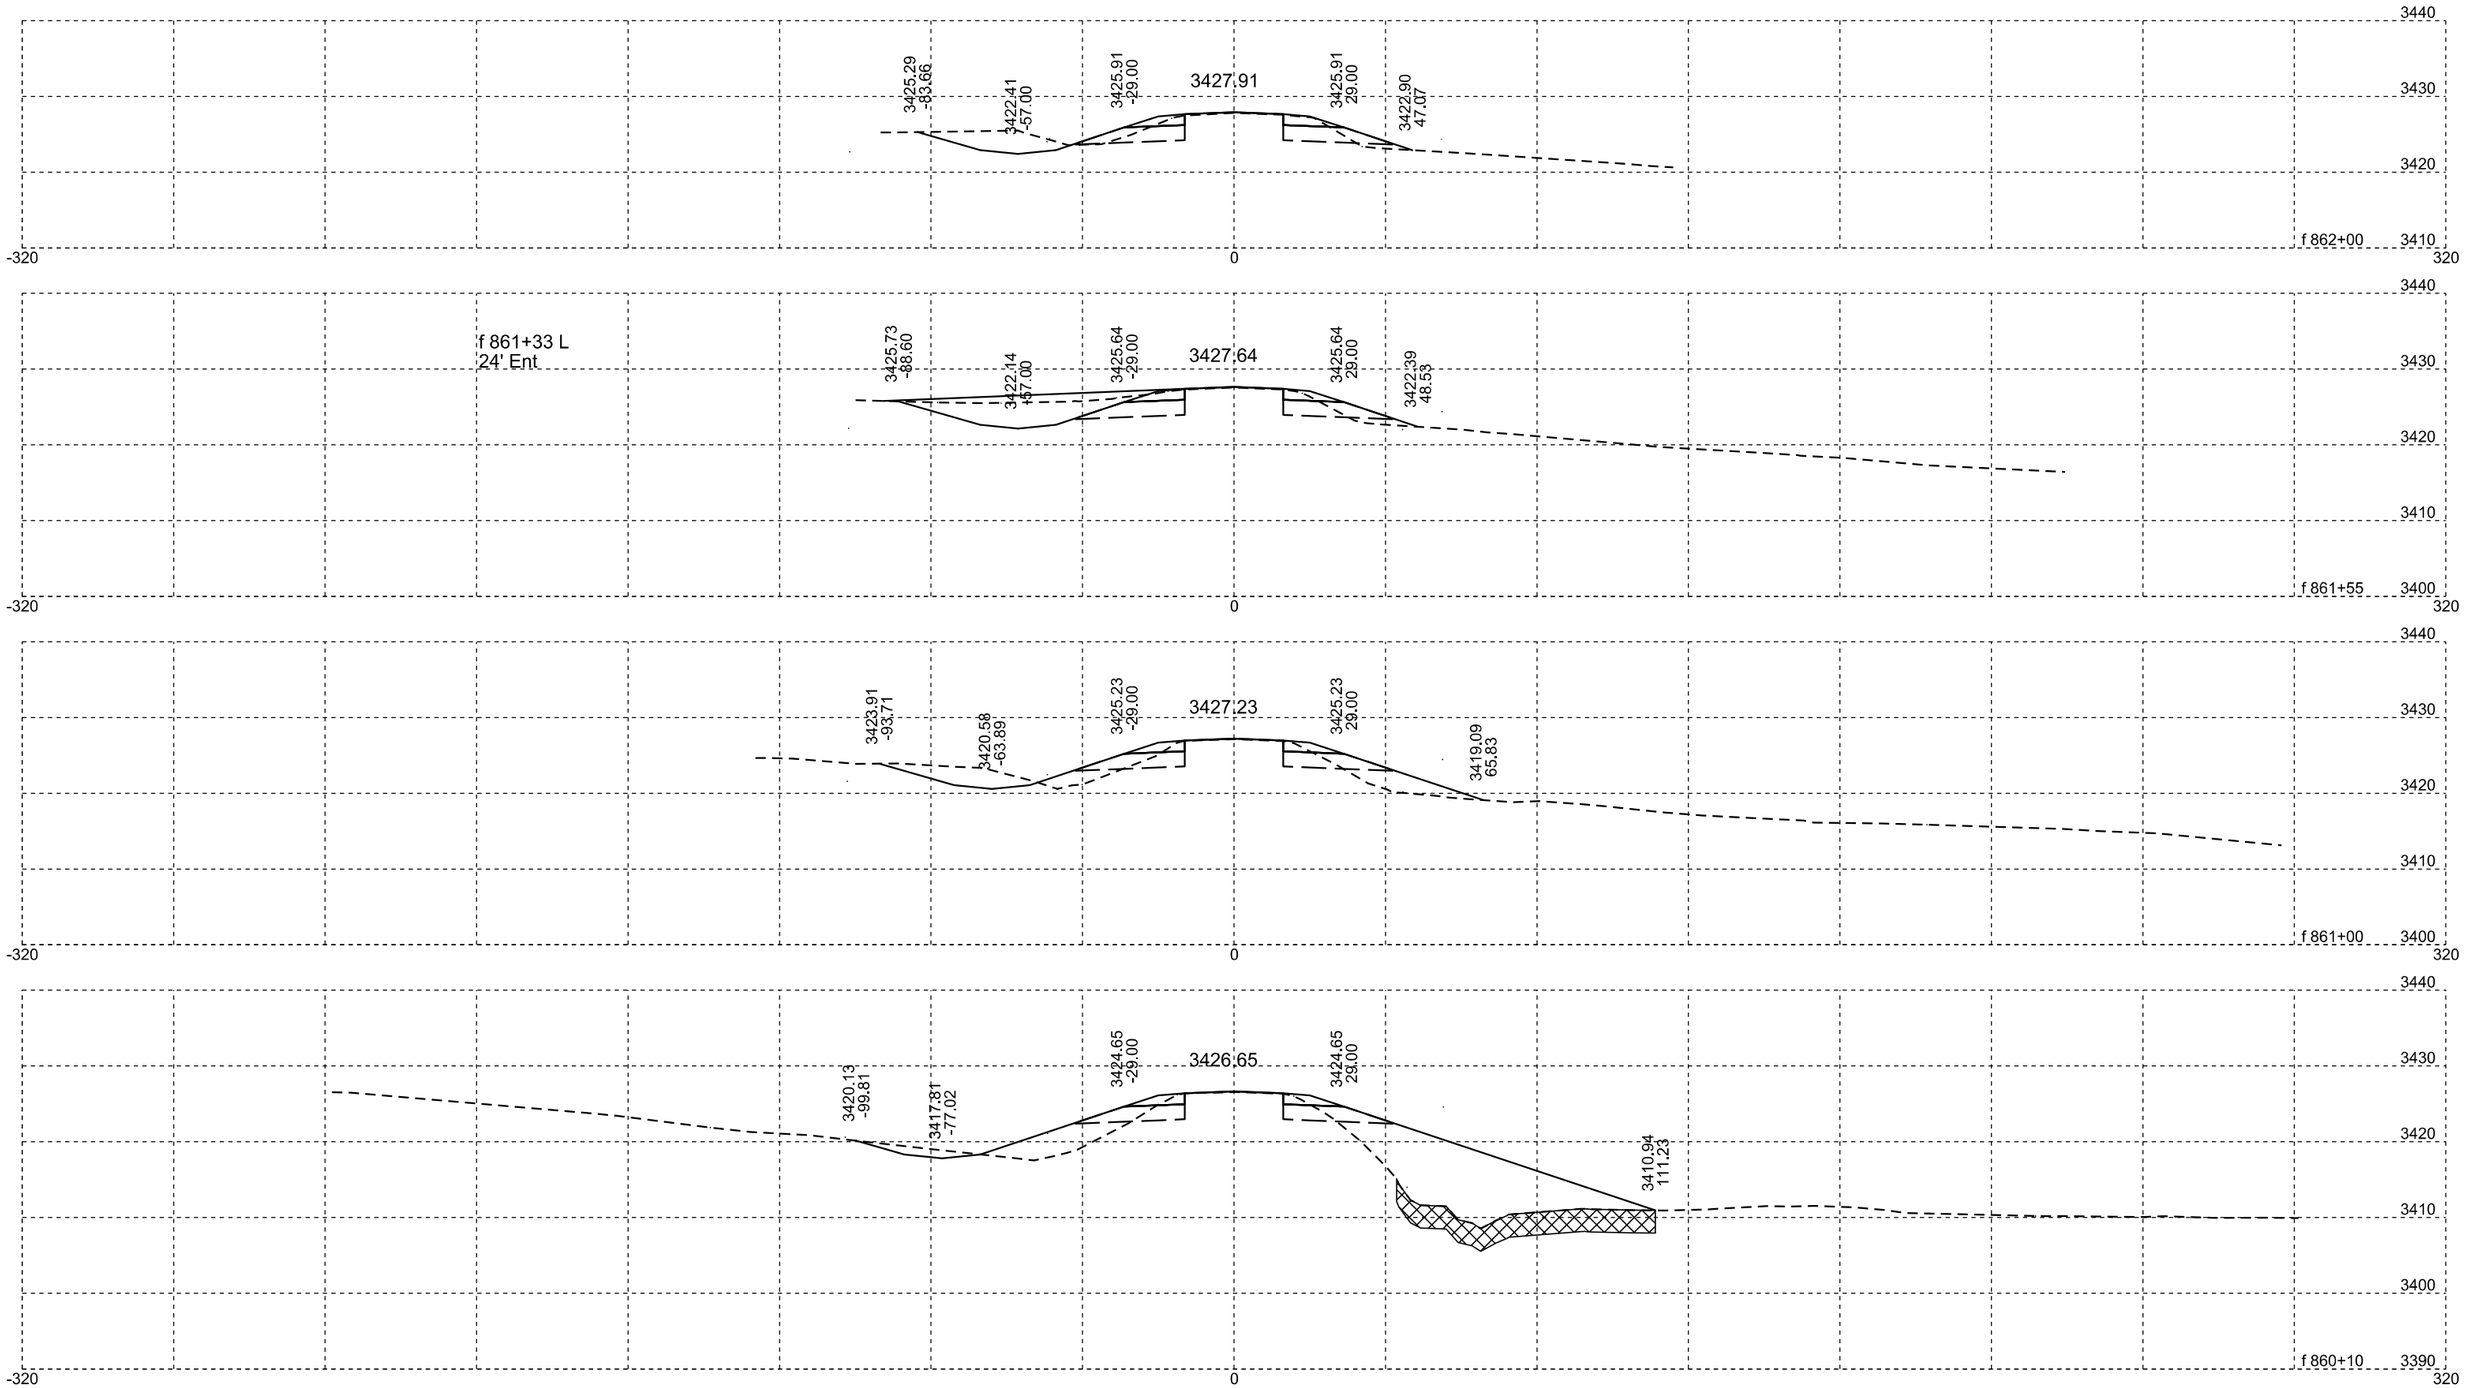

Plotting Date: 07/14/2015

STATE OF SOUTH DAKOTA	PROJECT	SHEET NO.	TOTAL SHEETS
	NH-PH 0018(177)104	X24	X329

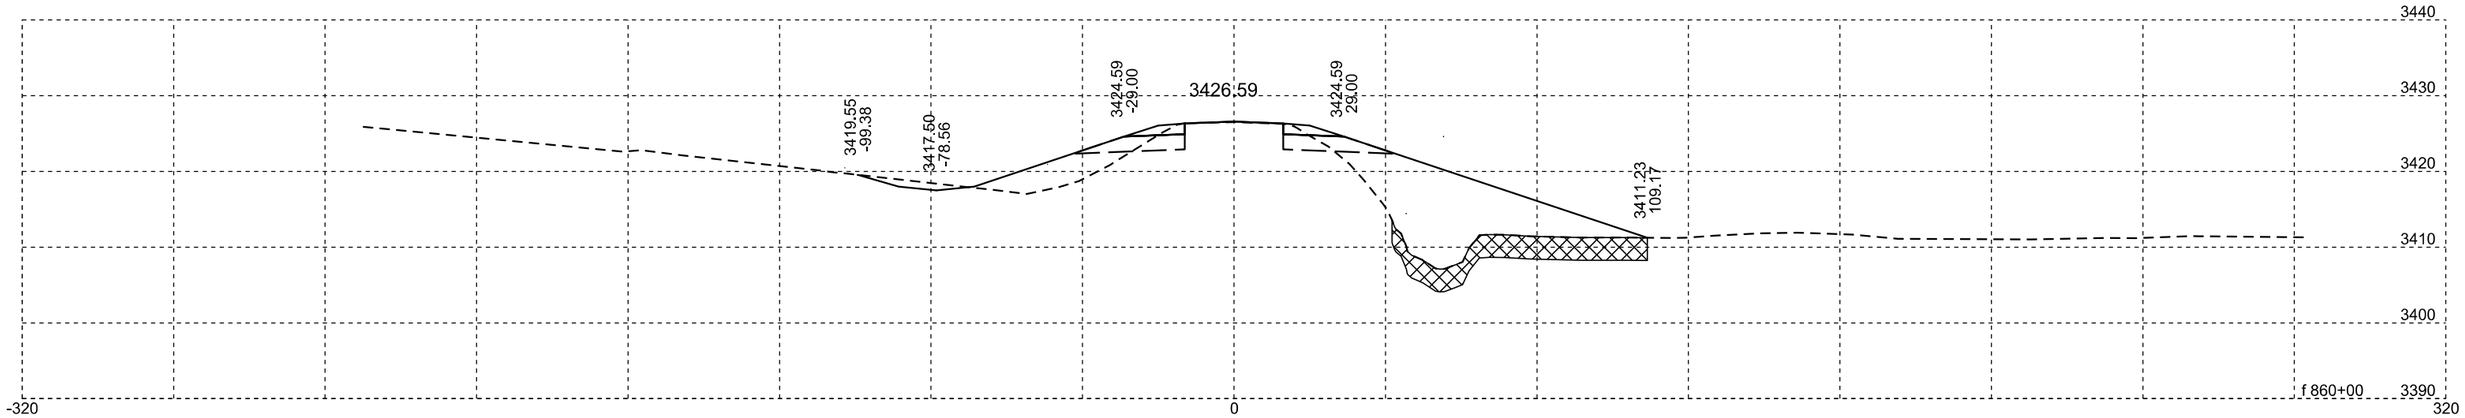

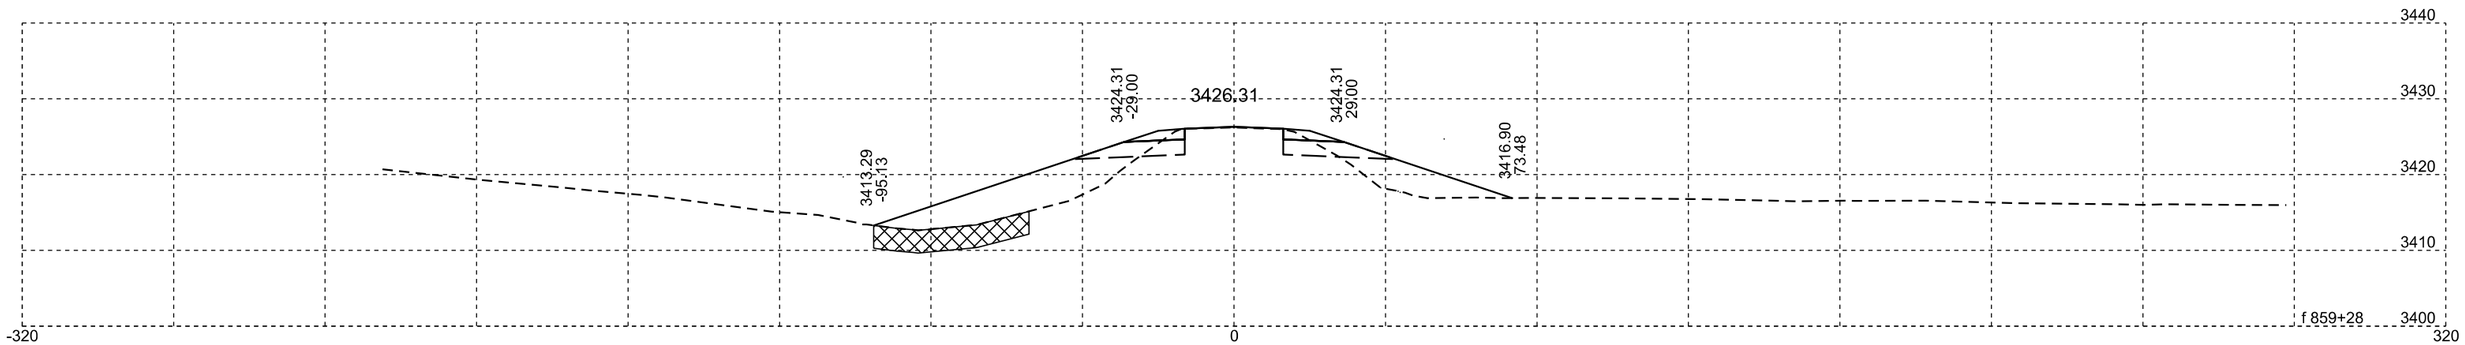

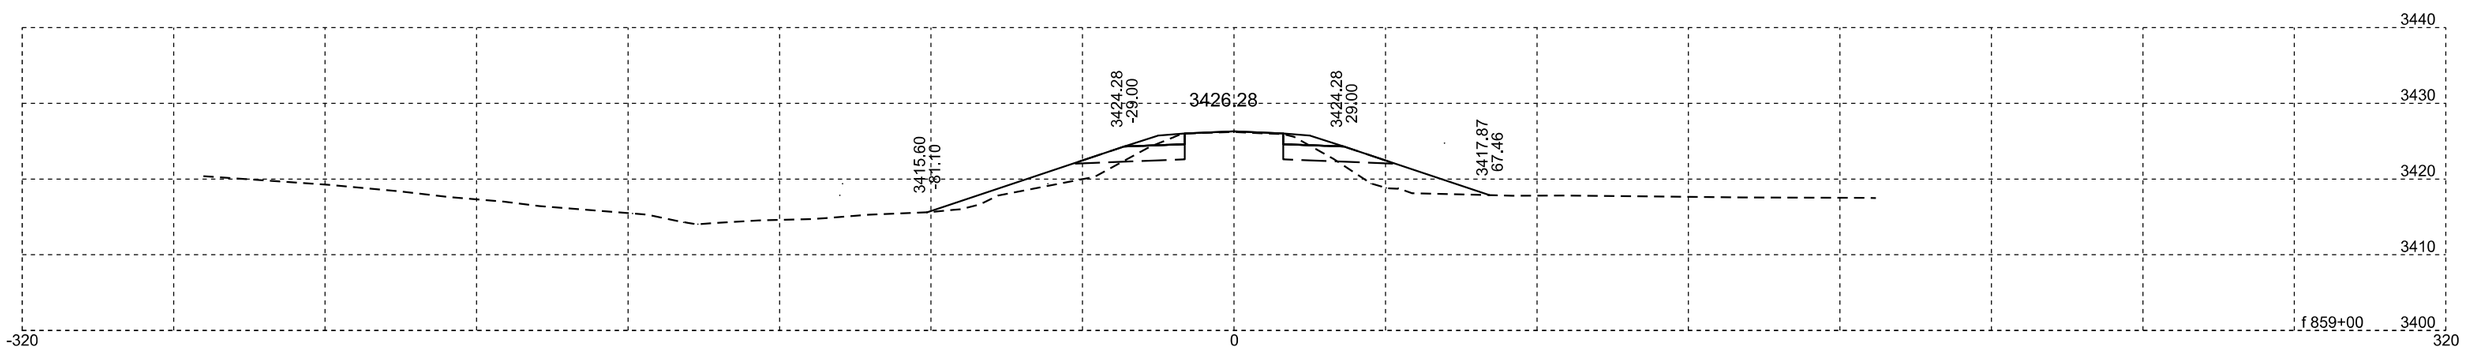

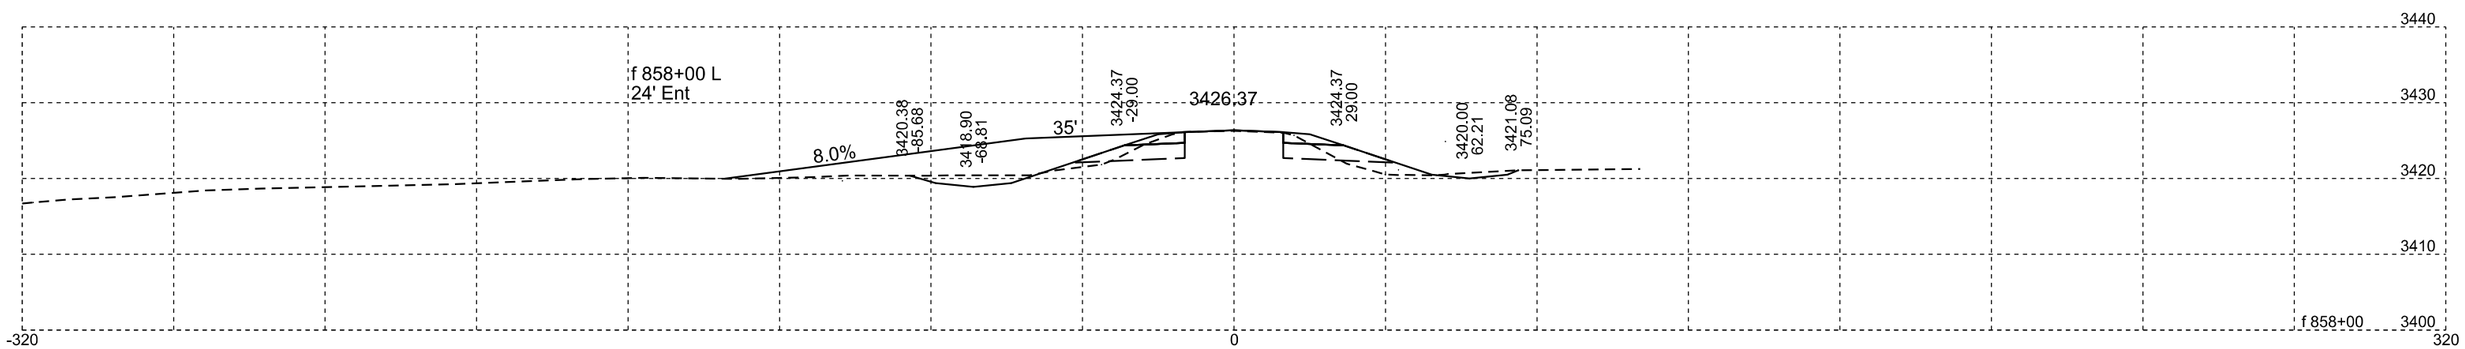

Plotting Date: 07/14/2015

STATE OF SOUTH DAKOTA	PROJECT	SHEET NO.	TOTAL SHEETS
	NH-PH 0018(177)104	X25	X329

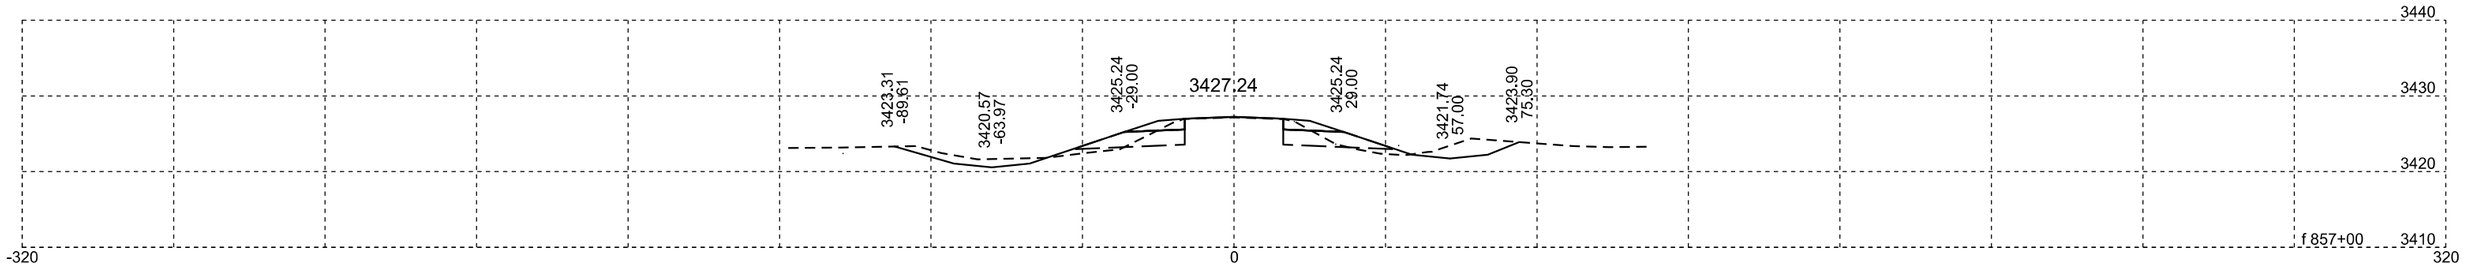

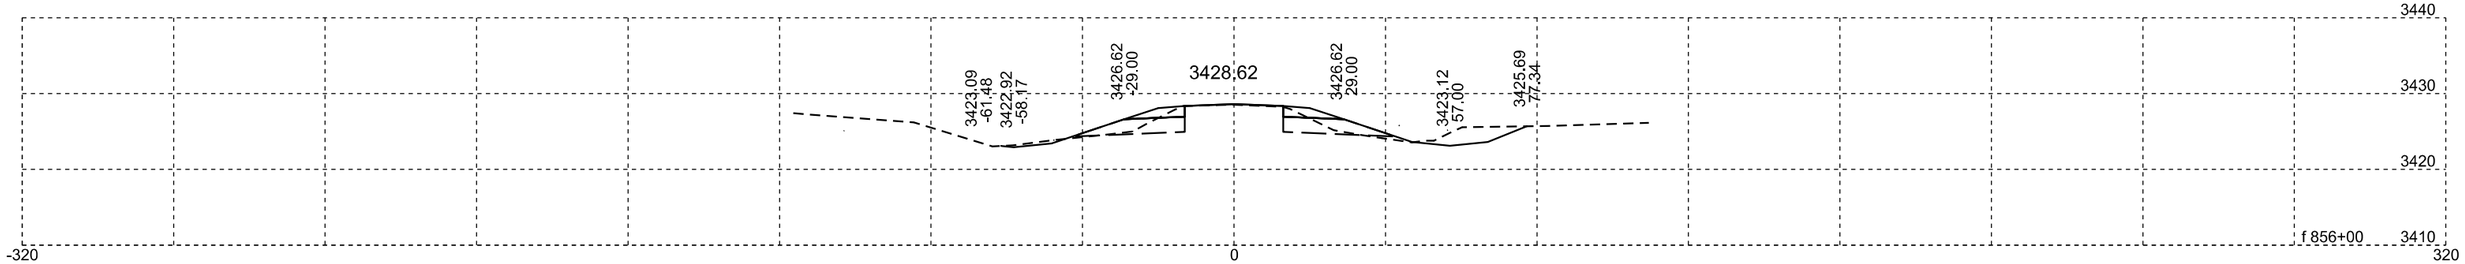

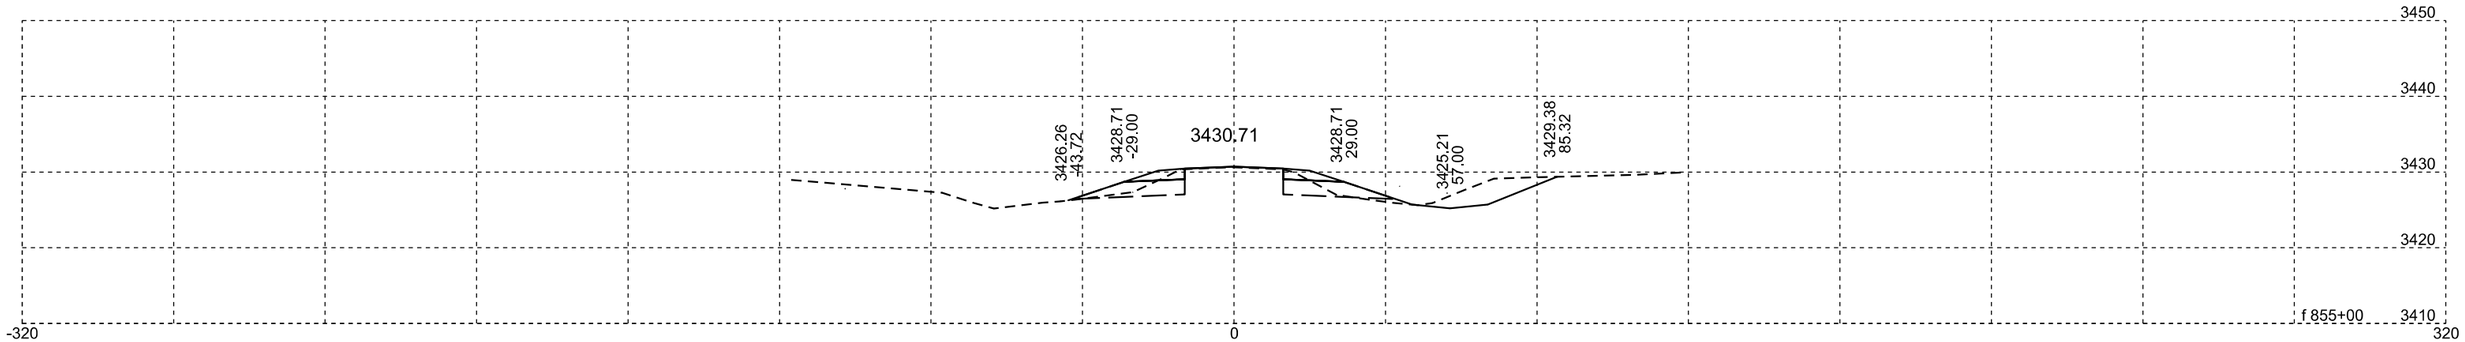

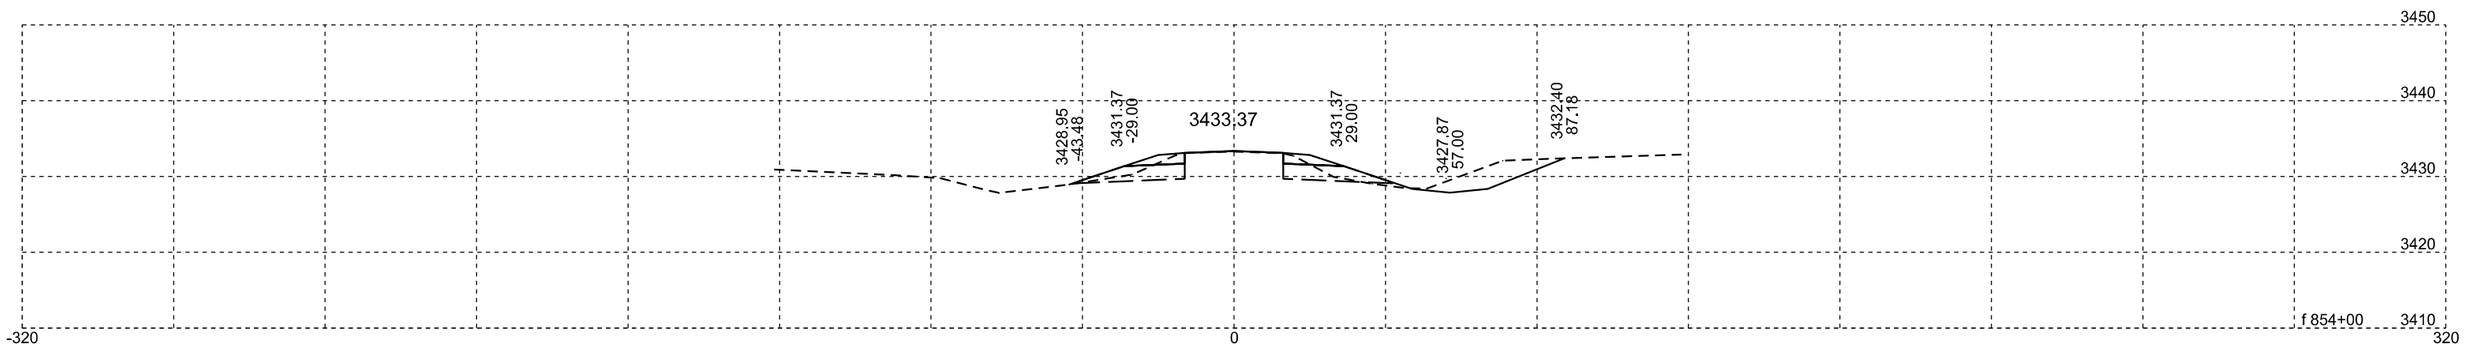

Plotting Date: 07/14/2015

STATE OF SOUTH DAKOTA	PROJECT	SHEET NO.	TOTAL SHEETS
	NH-PH 0018(177)104	X26	X329

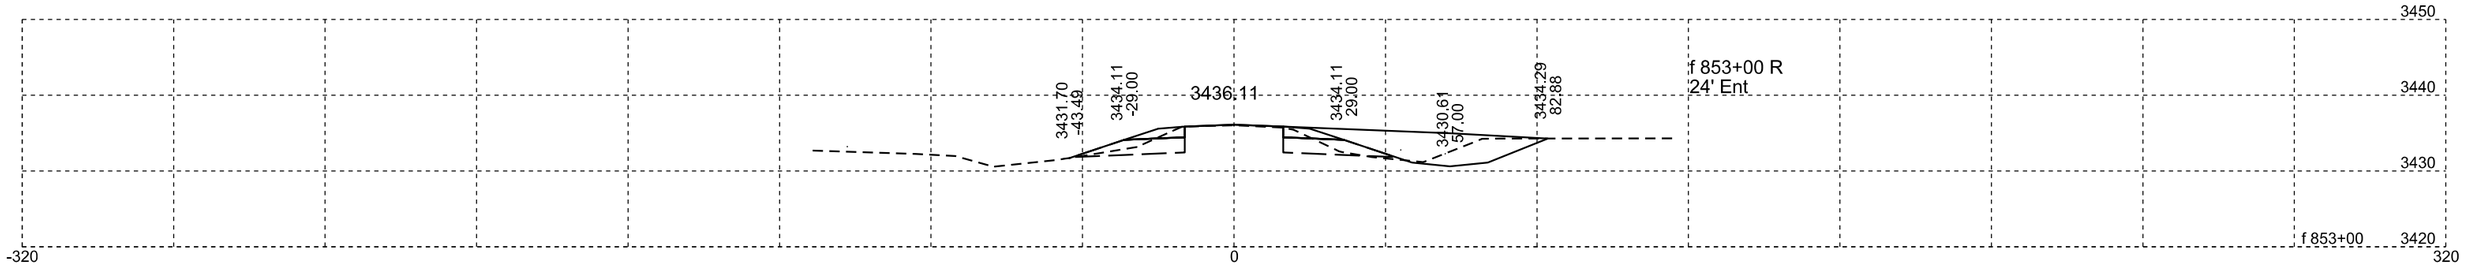

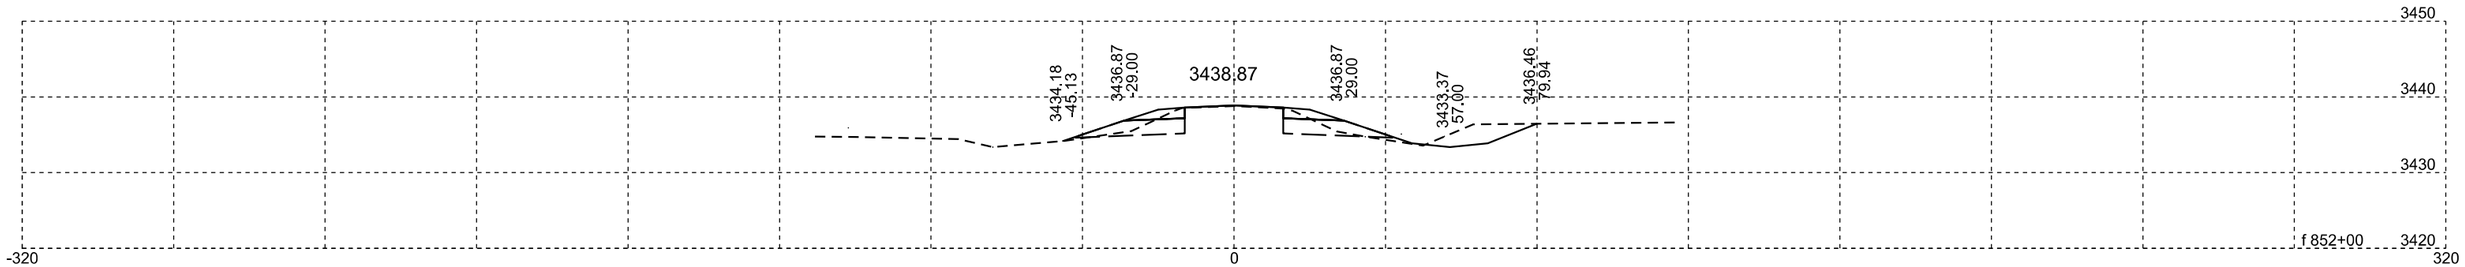

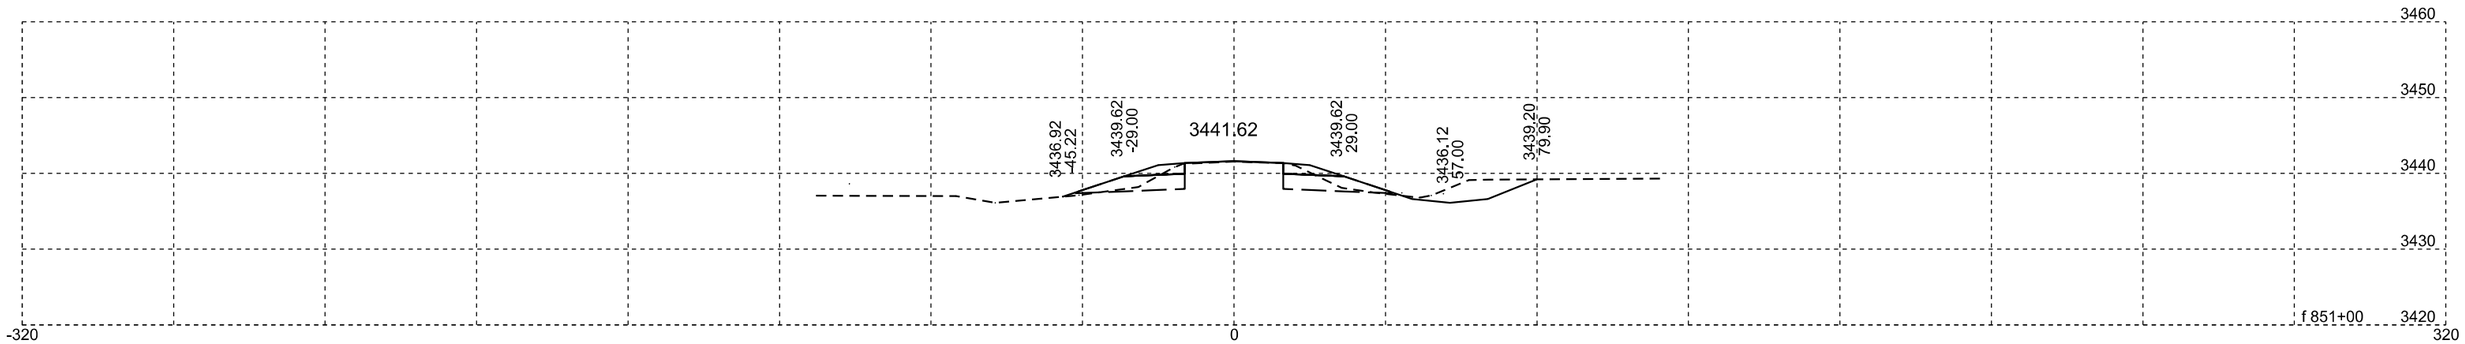

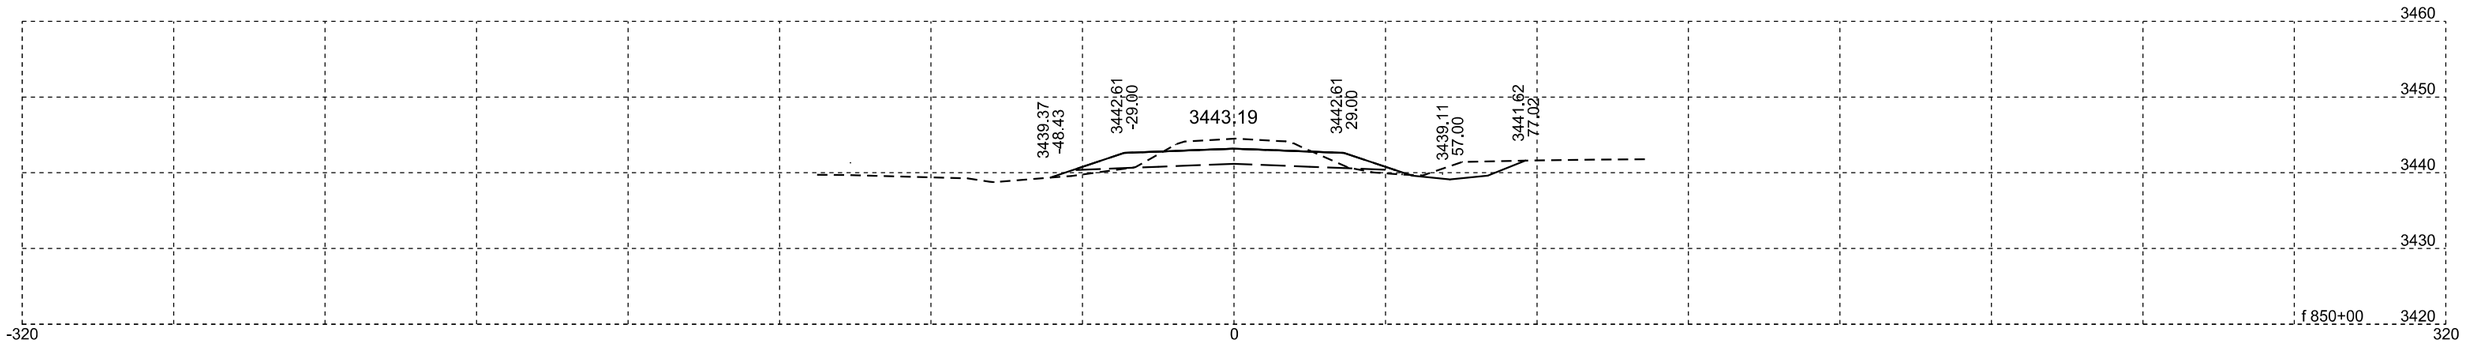

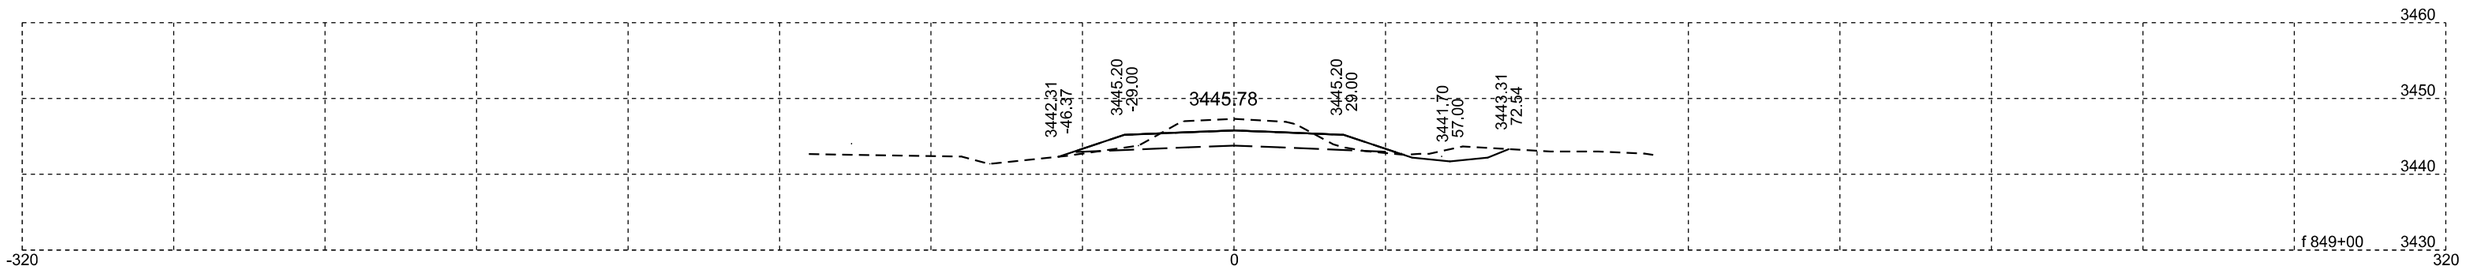

Plotting Date: 07/14/2015

STATE OF SOUTH DAKOTA	PROJECT	SHEET NO.	TOTAL SHEETS
	NH-PH 0018(177)104	X27	X329

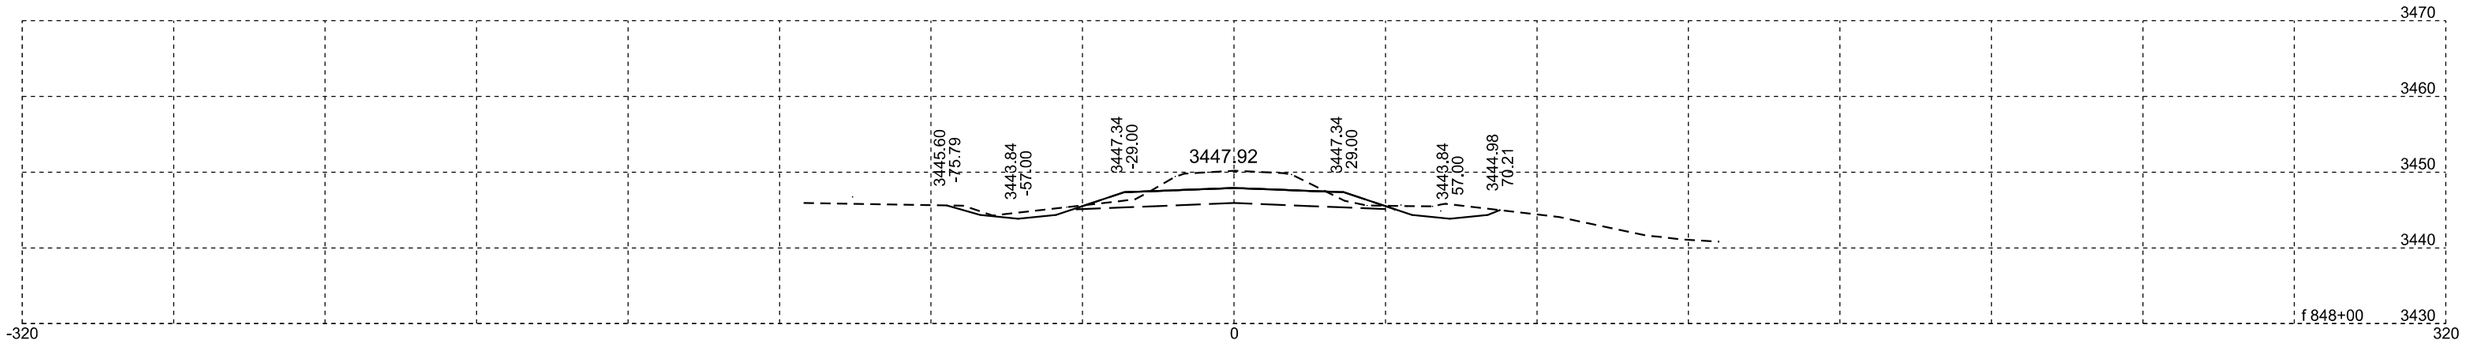

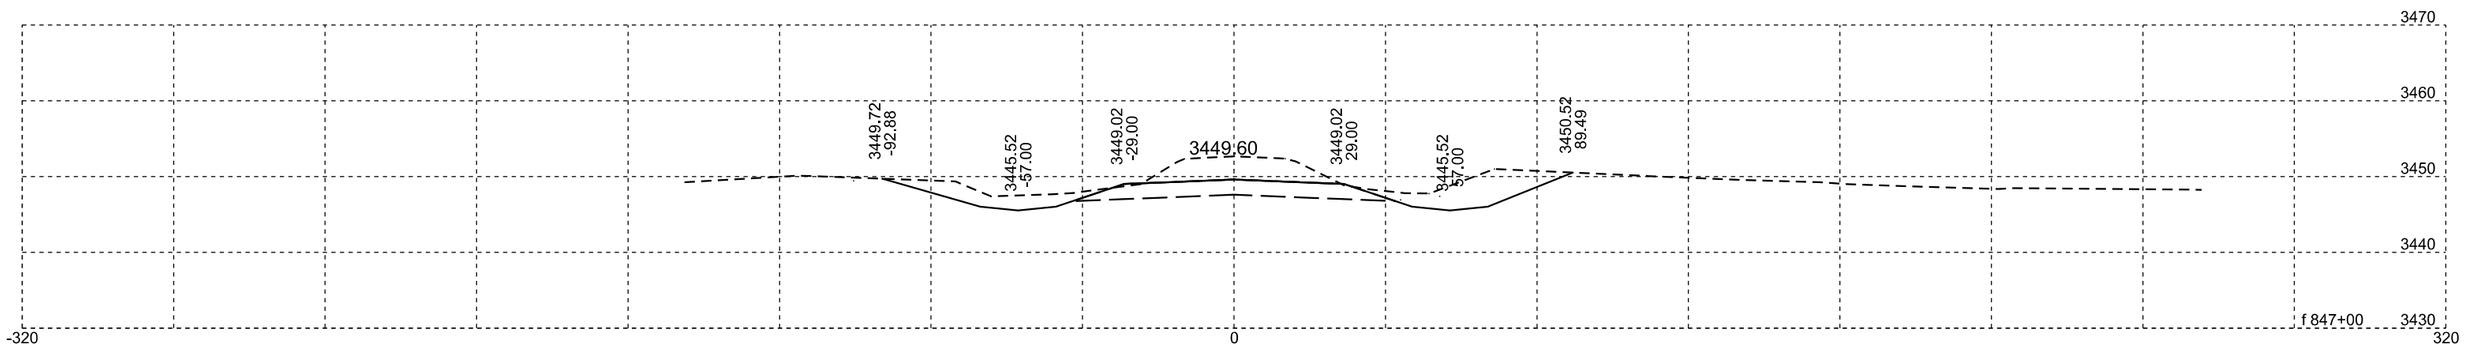

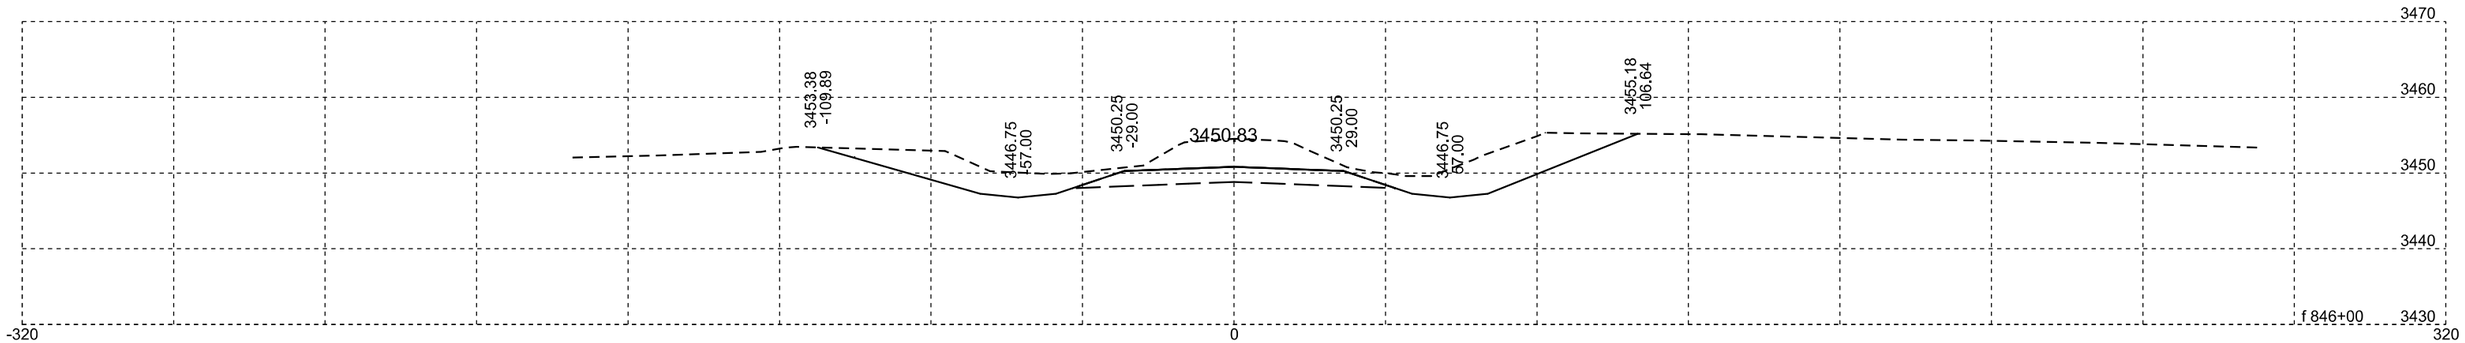

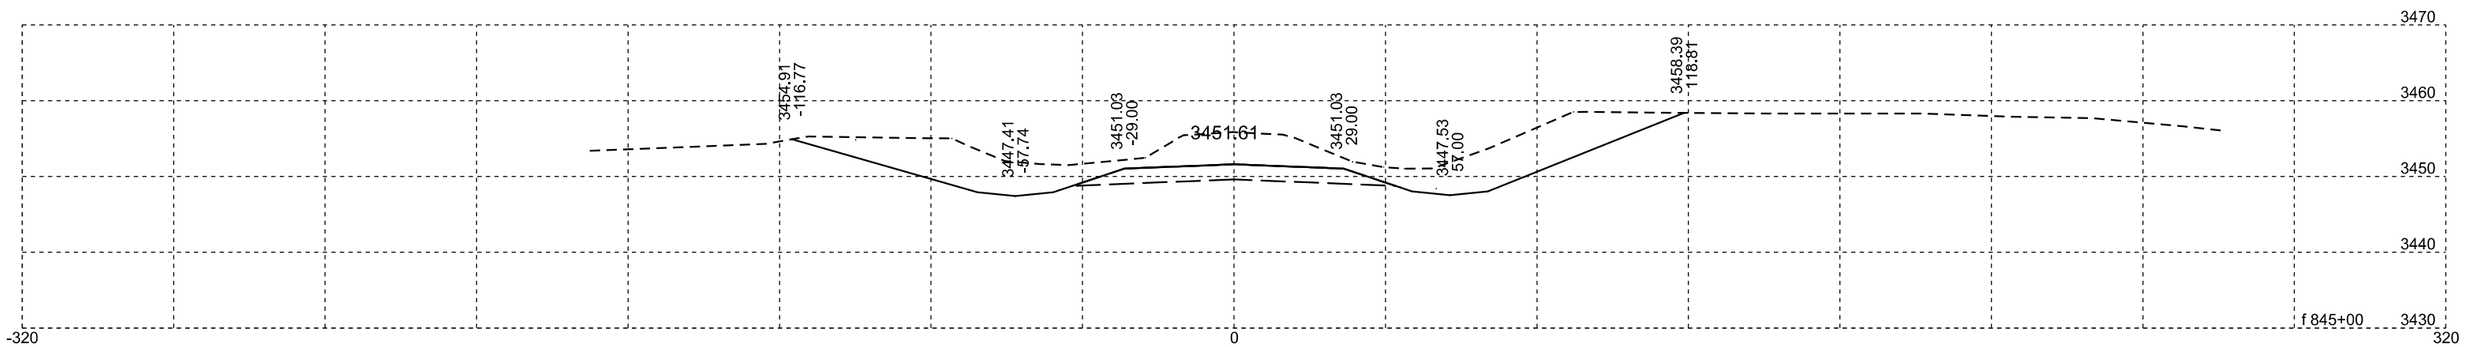

Plotting Date: 07/14/2015

STATE OF SOUTH DAKOTA	PROJECT	SHEET NO.	TOTAL SHEETS
	NH-PH 0018(177)104	X28	X329

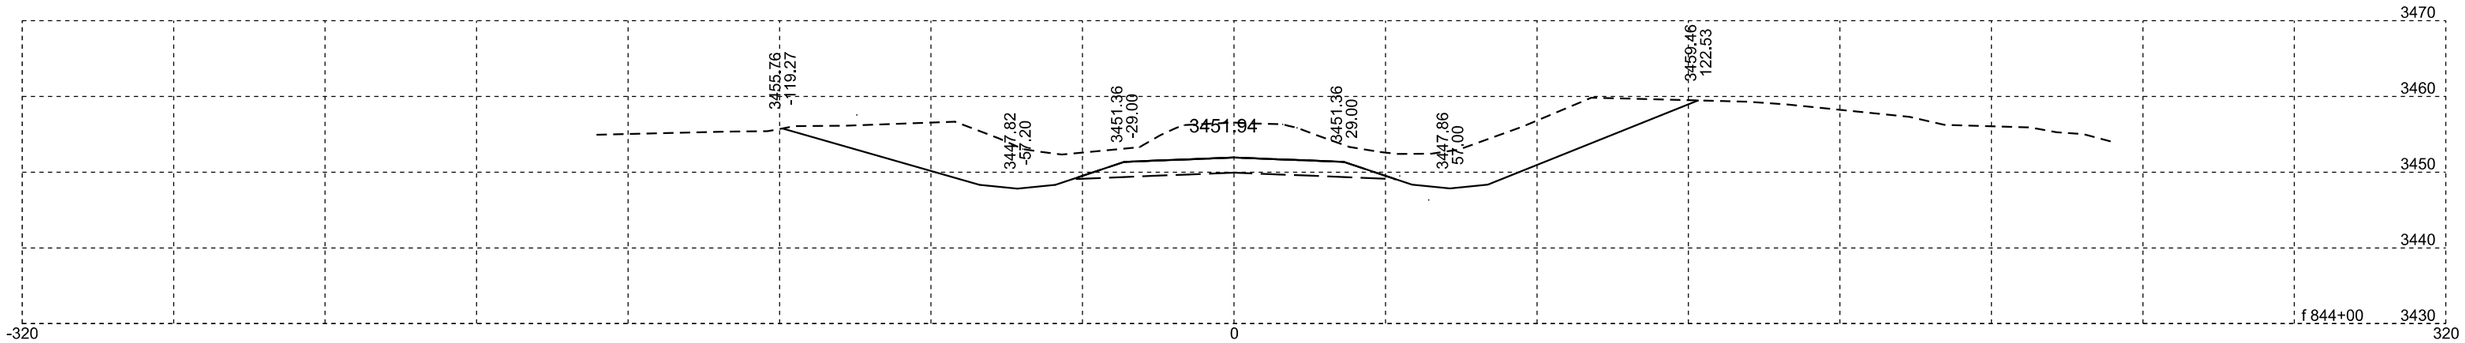

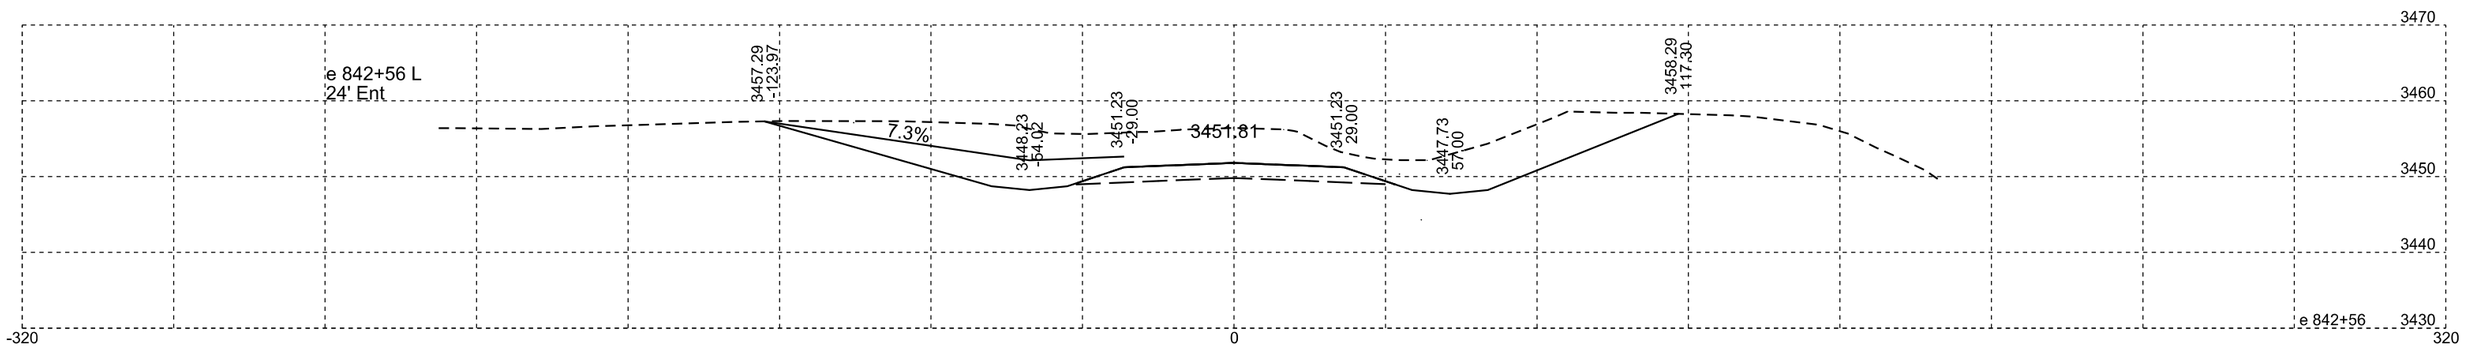

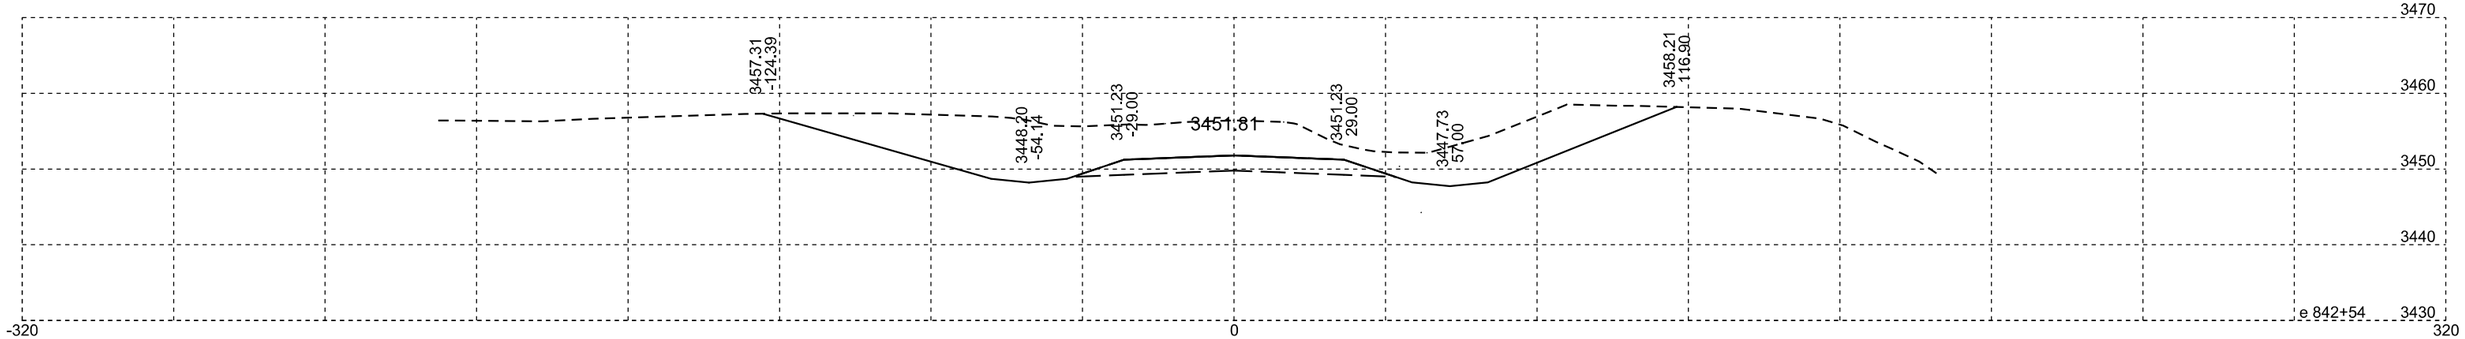

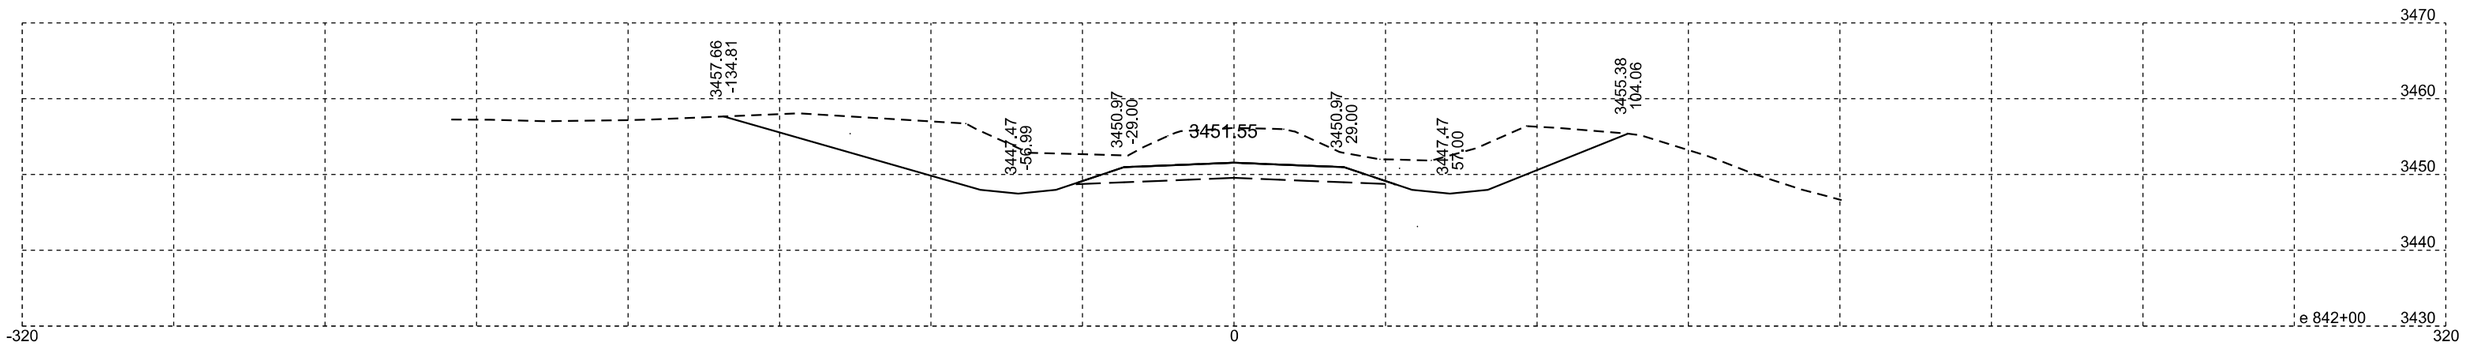

Plotting Date: 07/14/2015

STATE OF SOUTH DAKOTA	PROJECT	SHEET NO.	TOTAL SHEETS
	NH-PH 0018(177)104	X29	X329

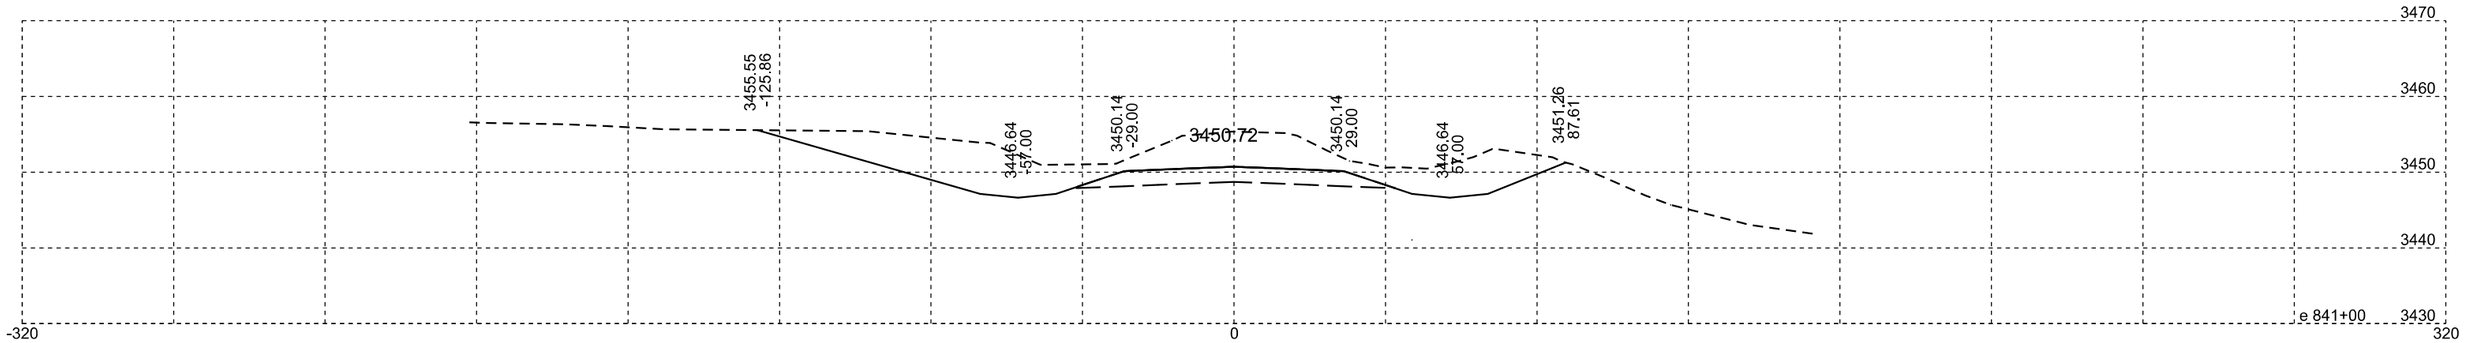

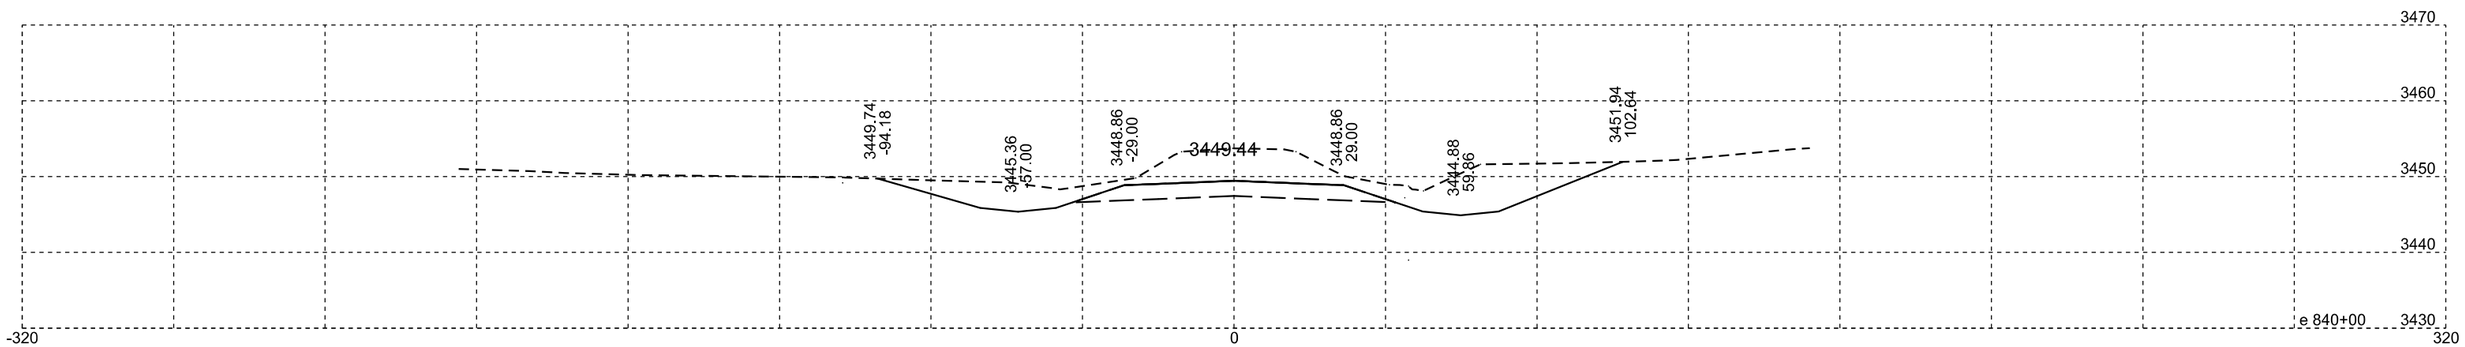

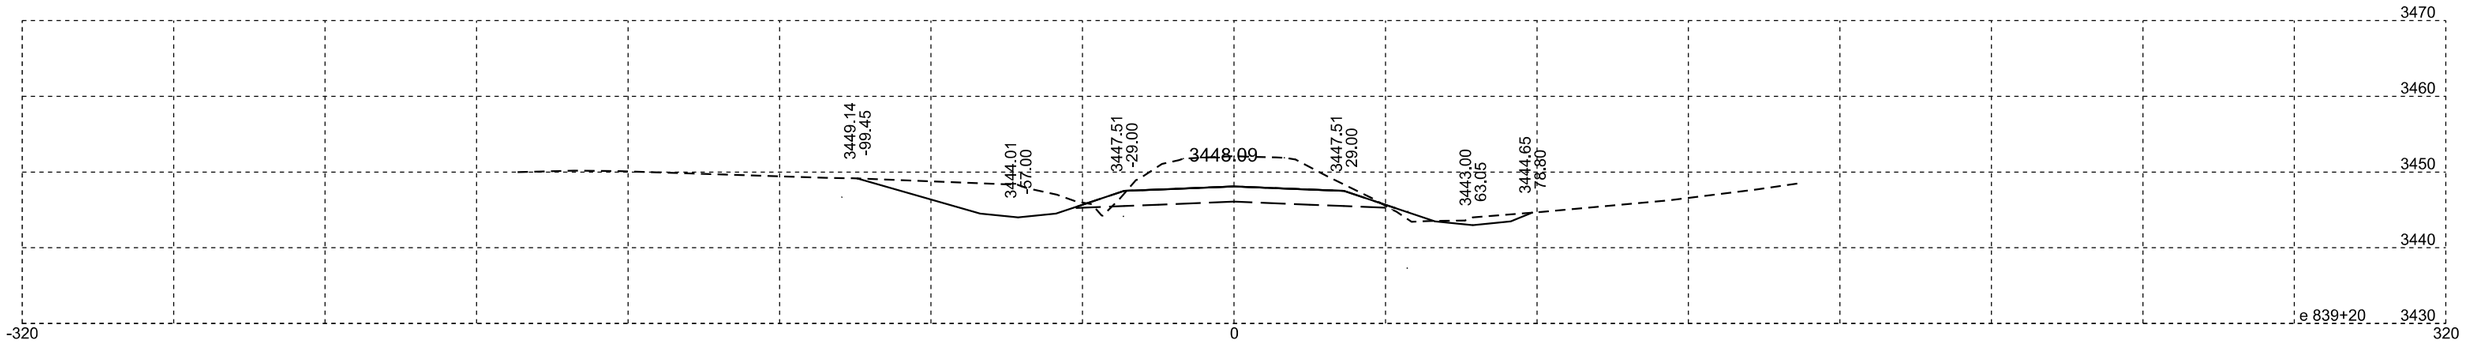

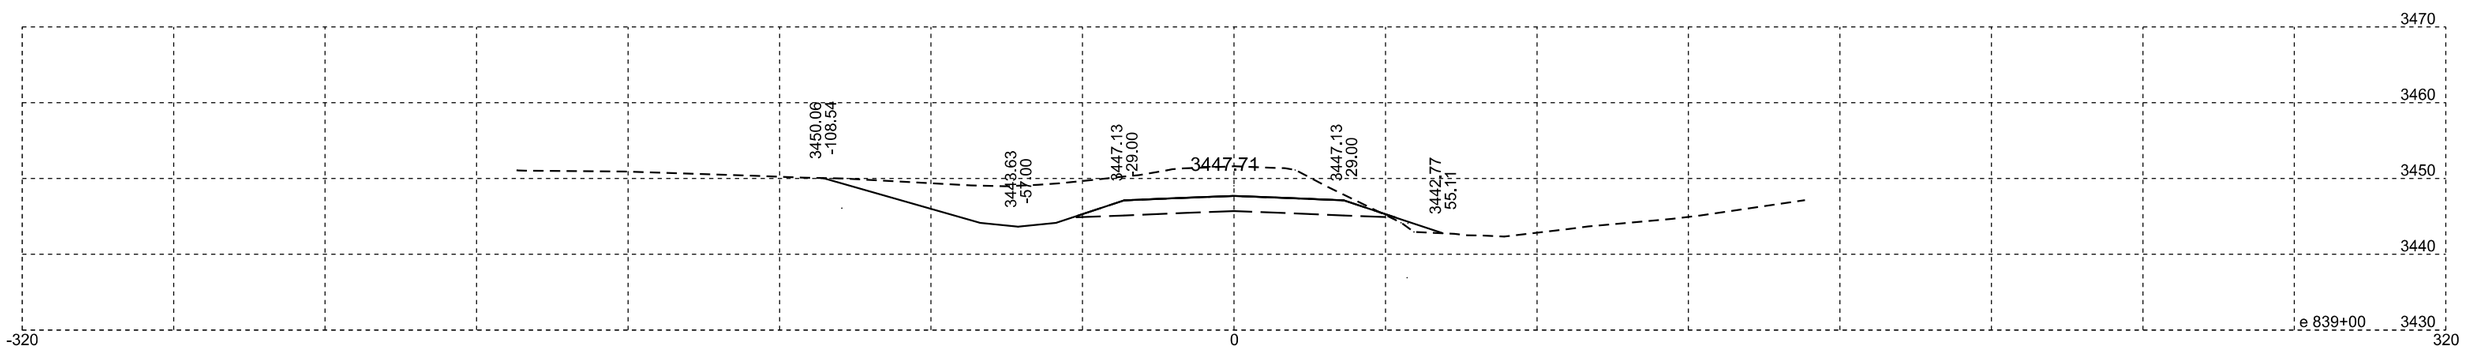

Plotting Date: 07/14/2015

STATE OF SOUTH DAKOTA	PROJECT	SHEET NO.	TOTAL SHEETS
	NH-PH 0018(177)104	X30	X329

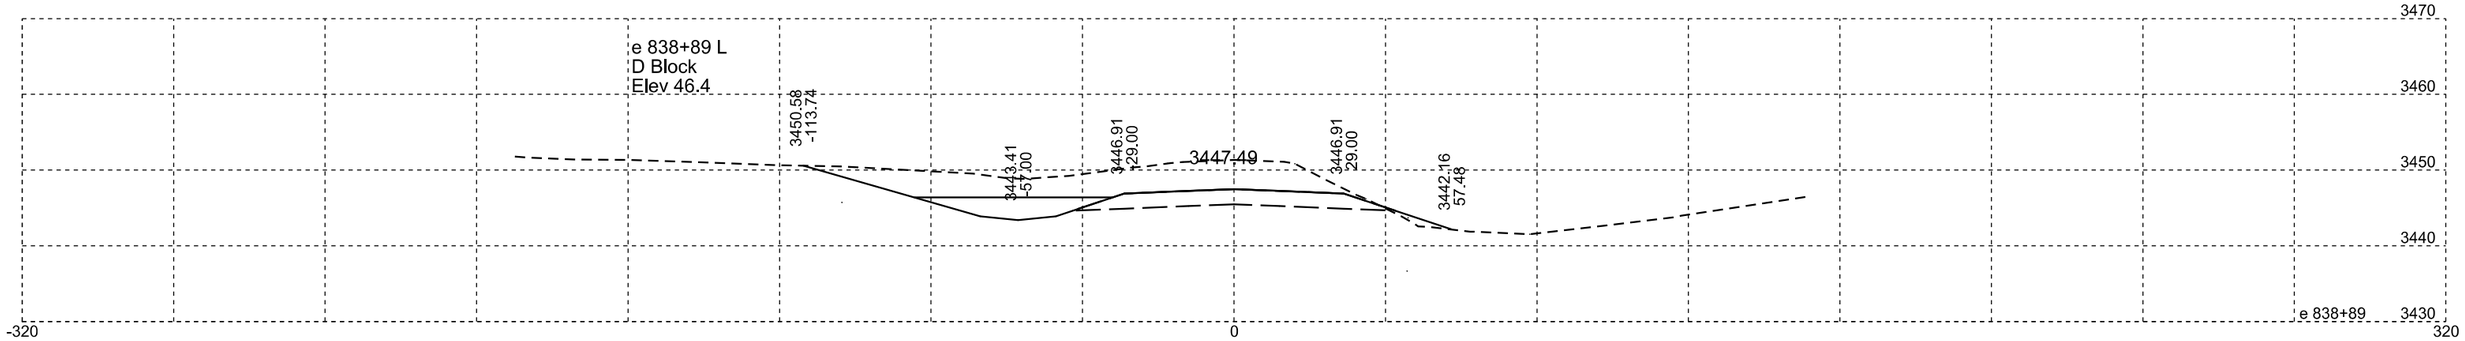

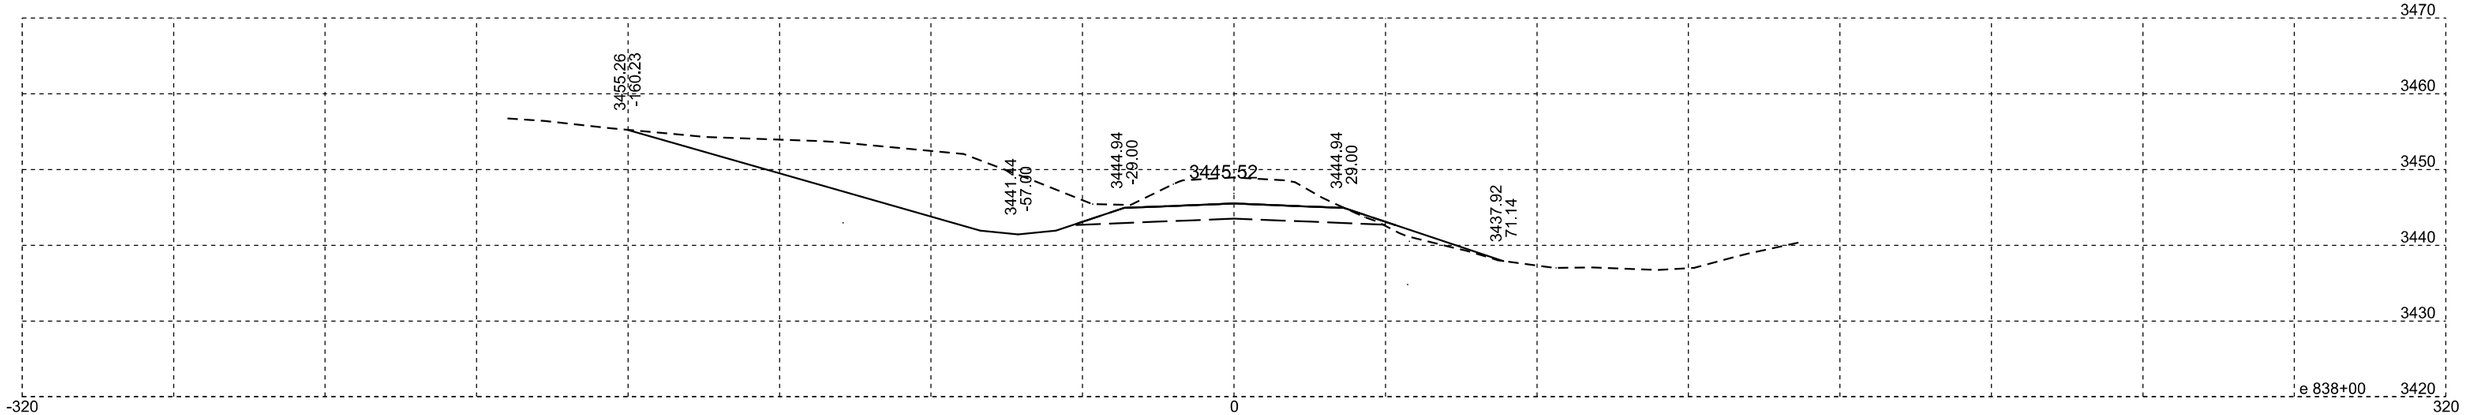

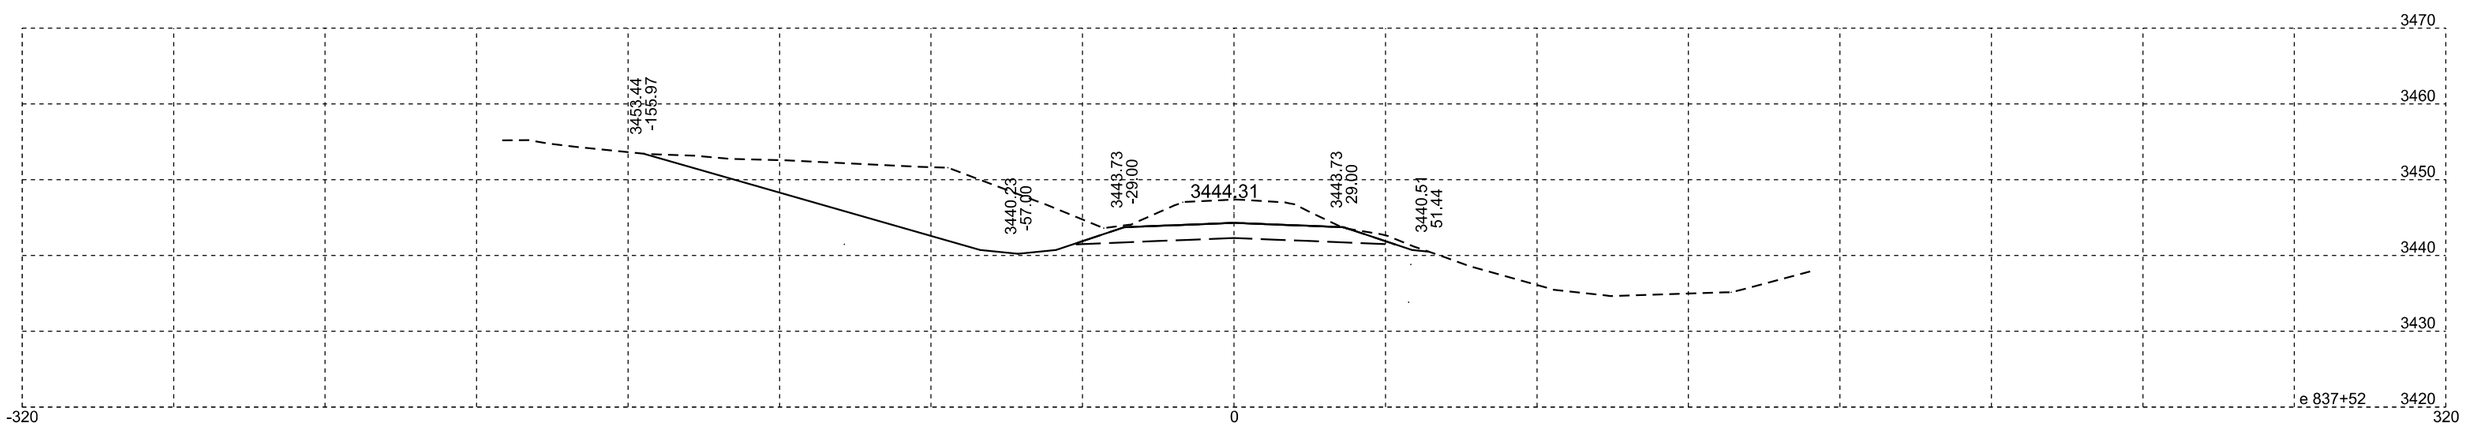

Plotting Date: 07/14/2015

STATE OF SOUTH DAKOTA	PROJECT	SHEET NO.	TOTAL SHEETS
	NH-PH 0018(177)104	X31	X329

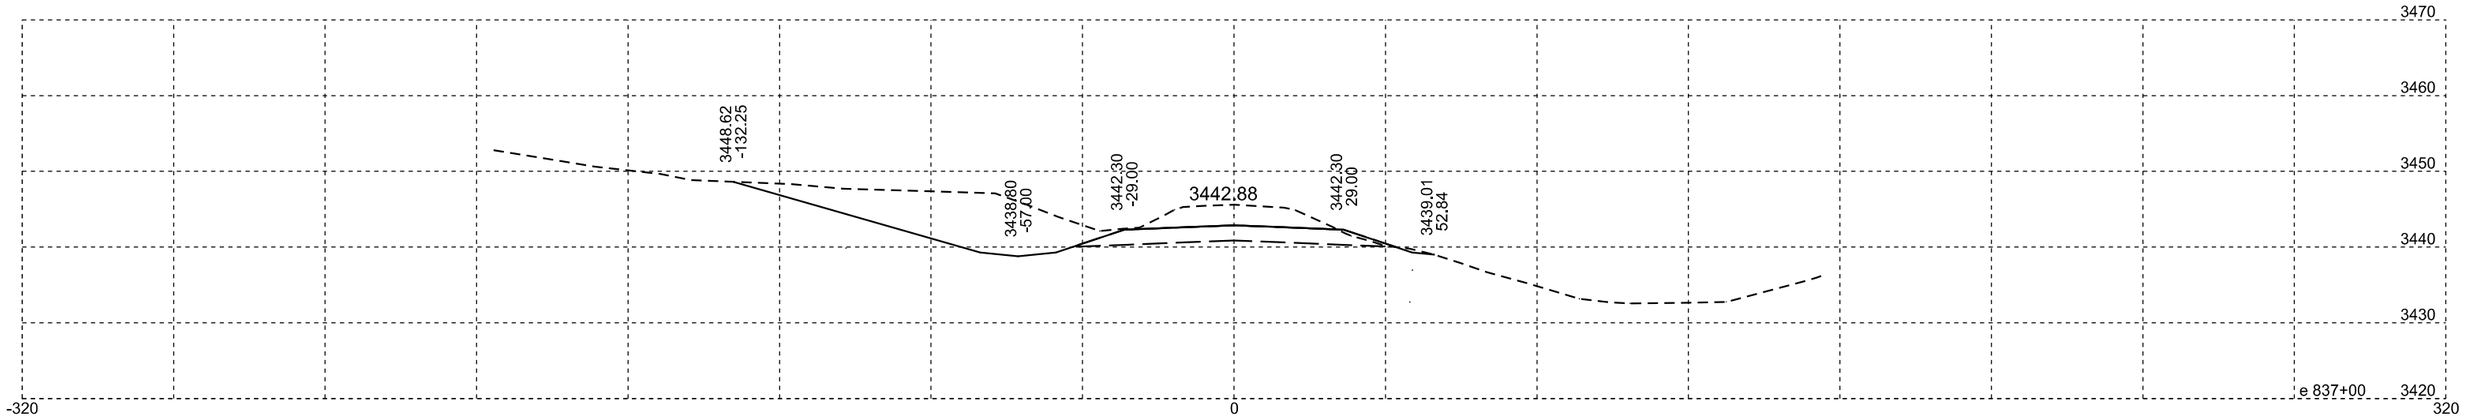

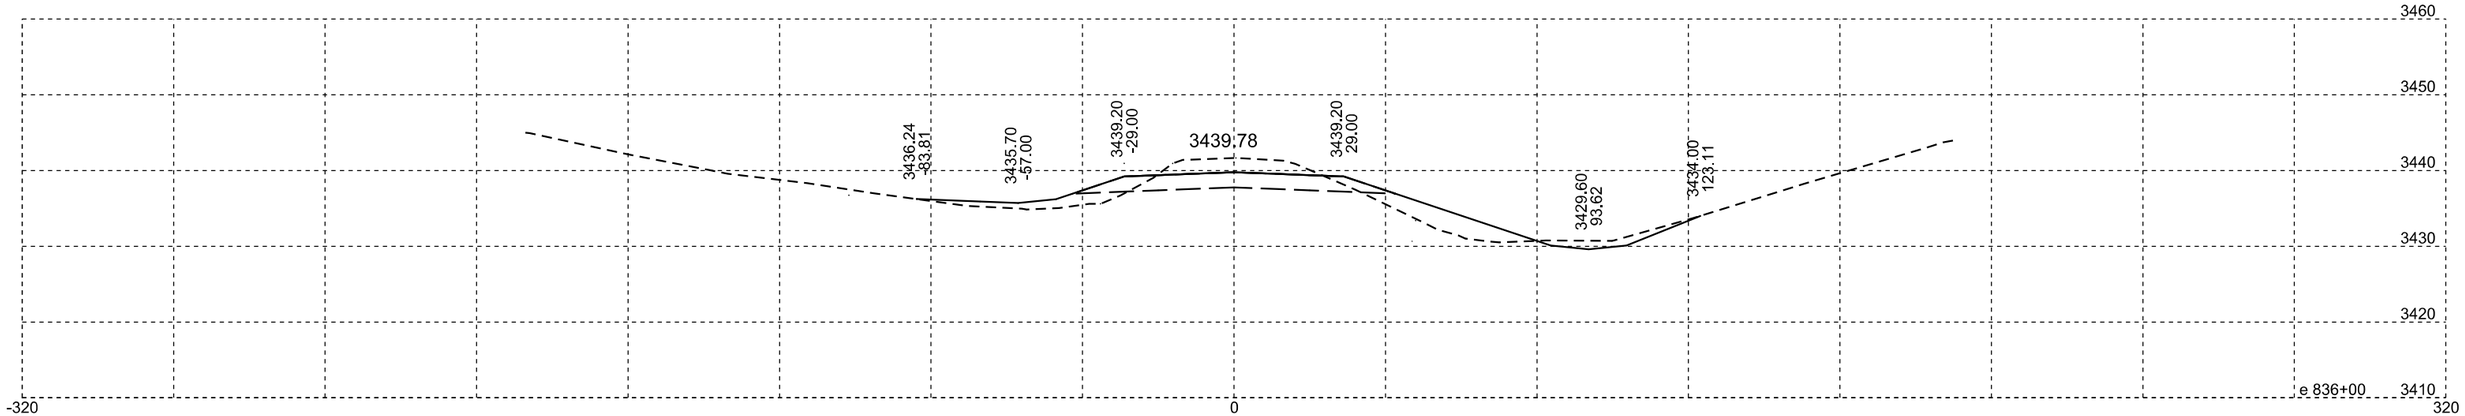

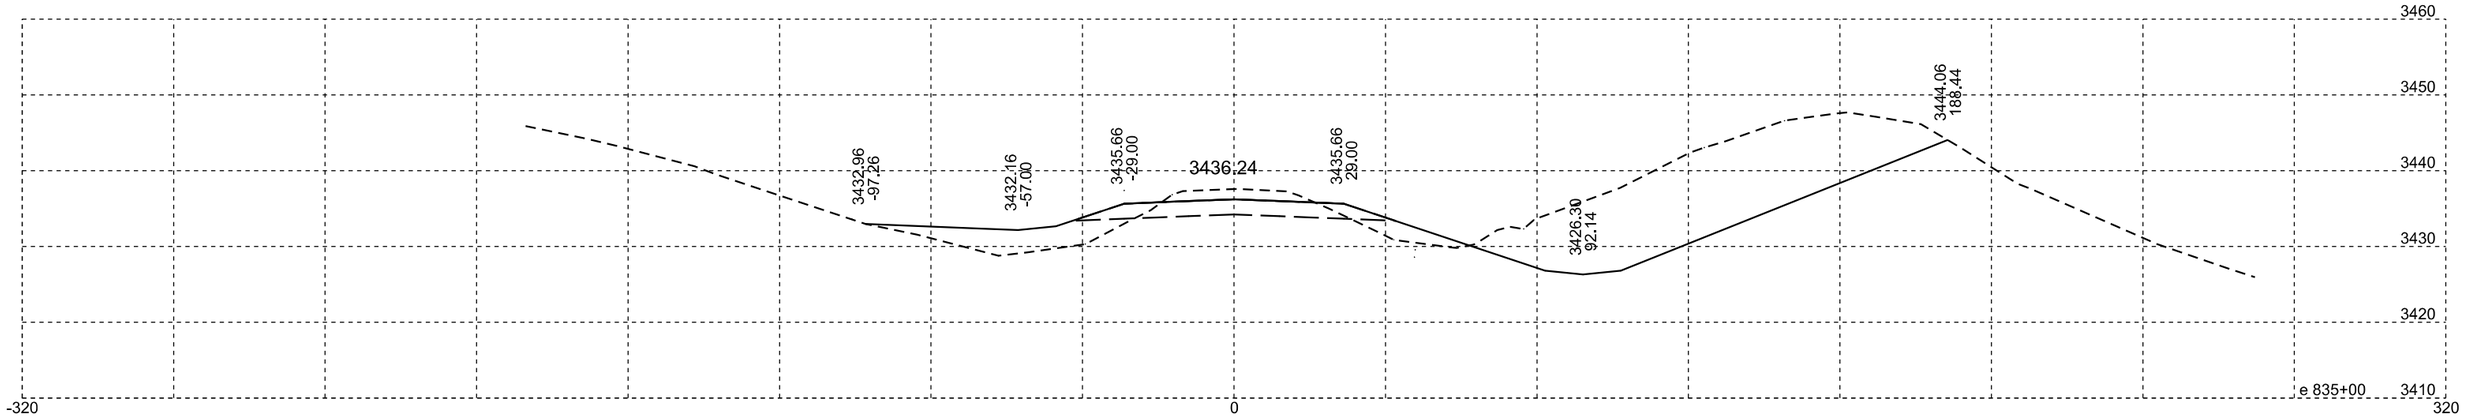

Plotting Date: 07/14/2015

STATE OF SOUTH DAKOTA	PROJECT	SHEET NO.	TOTAL SHEETS
	NH-PH 0018(177)104	X32	X329

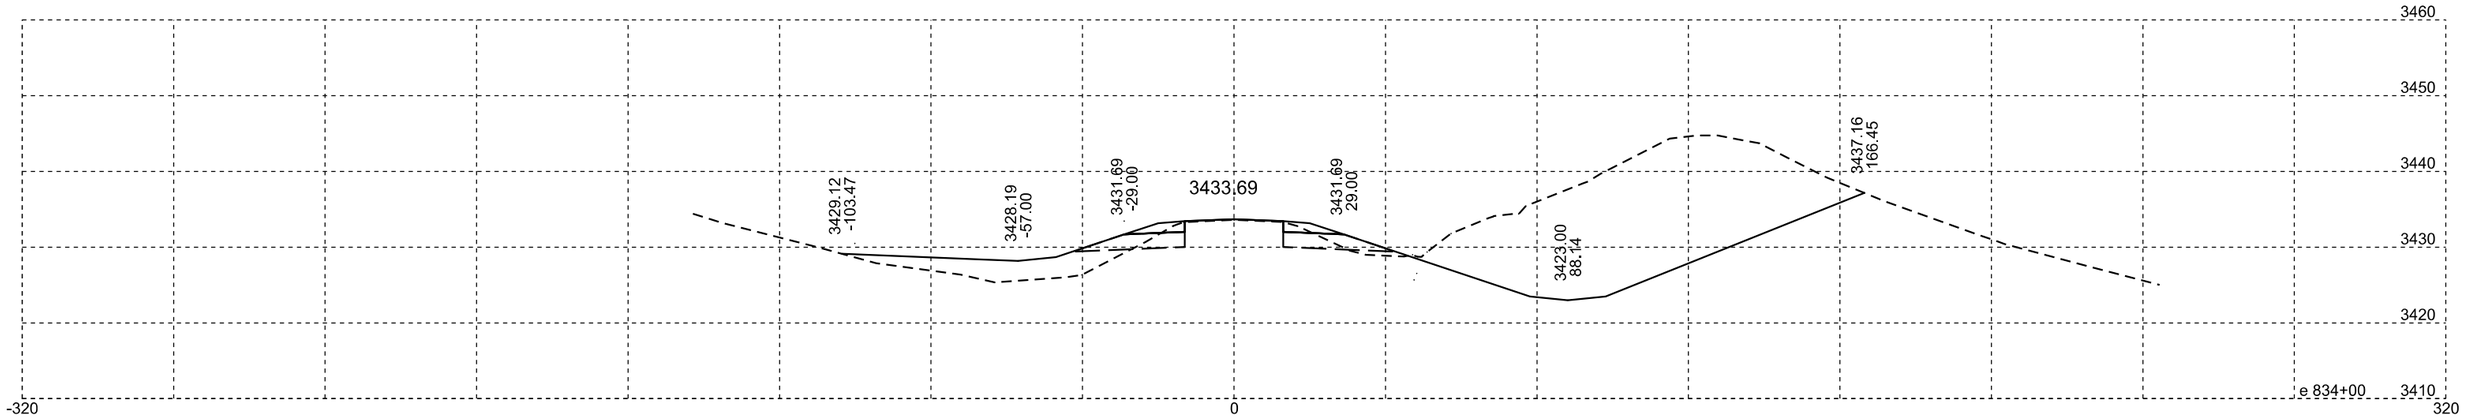

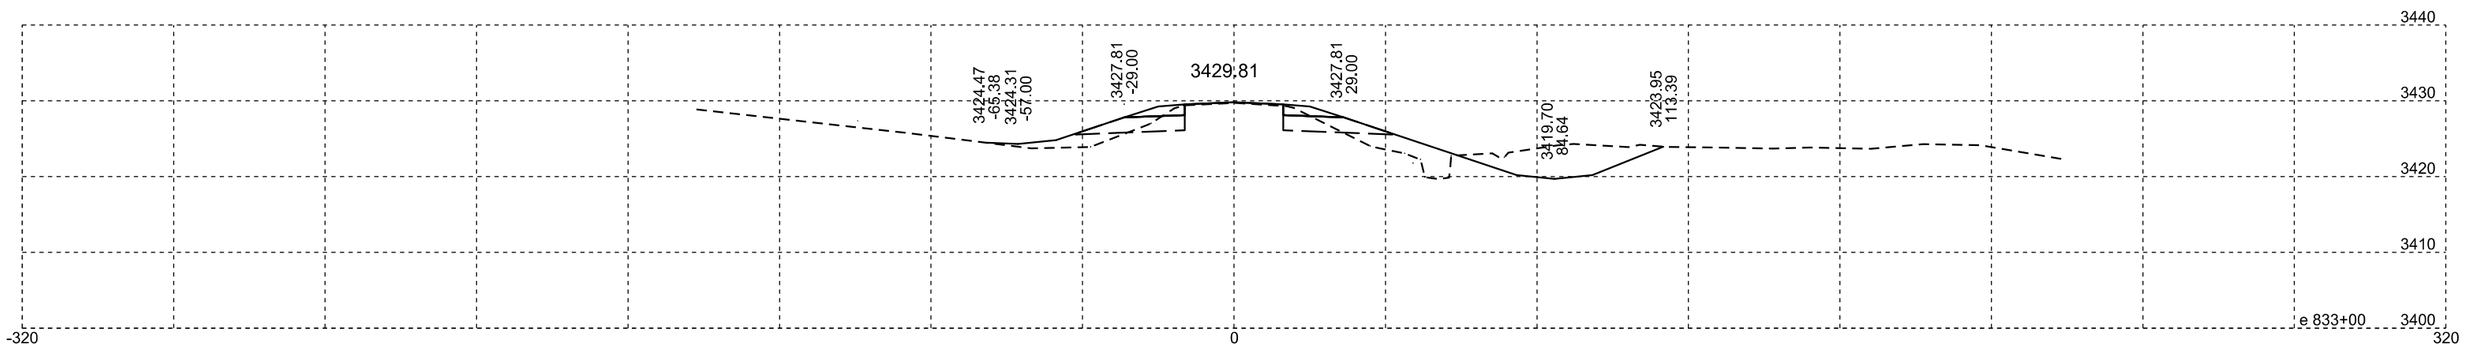

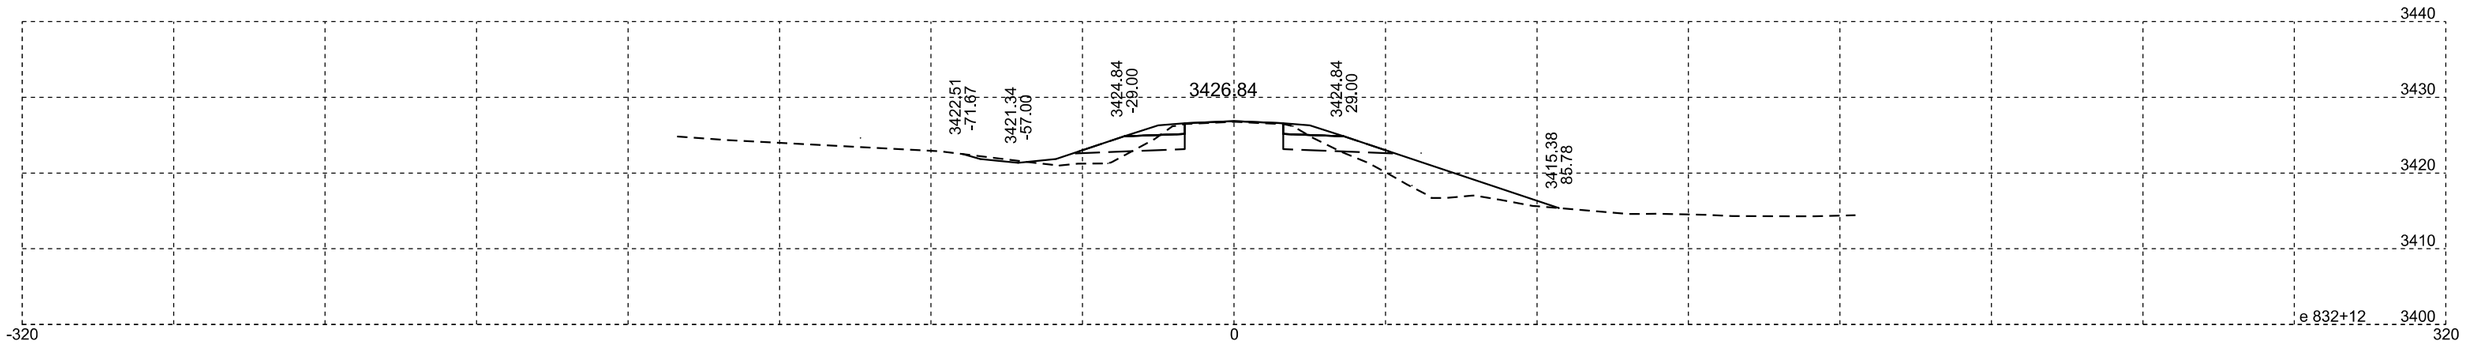

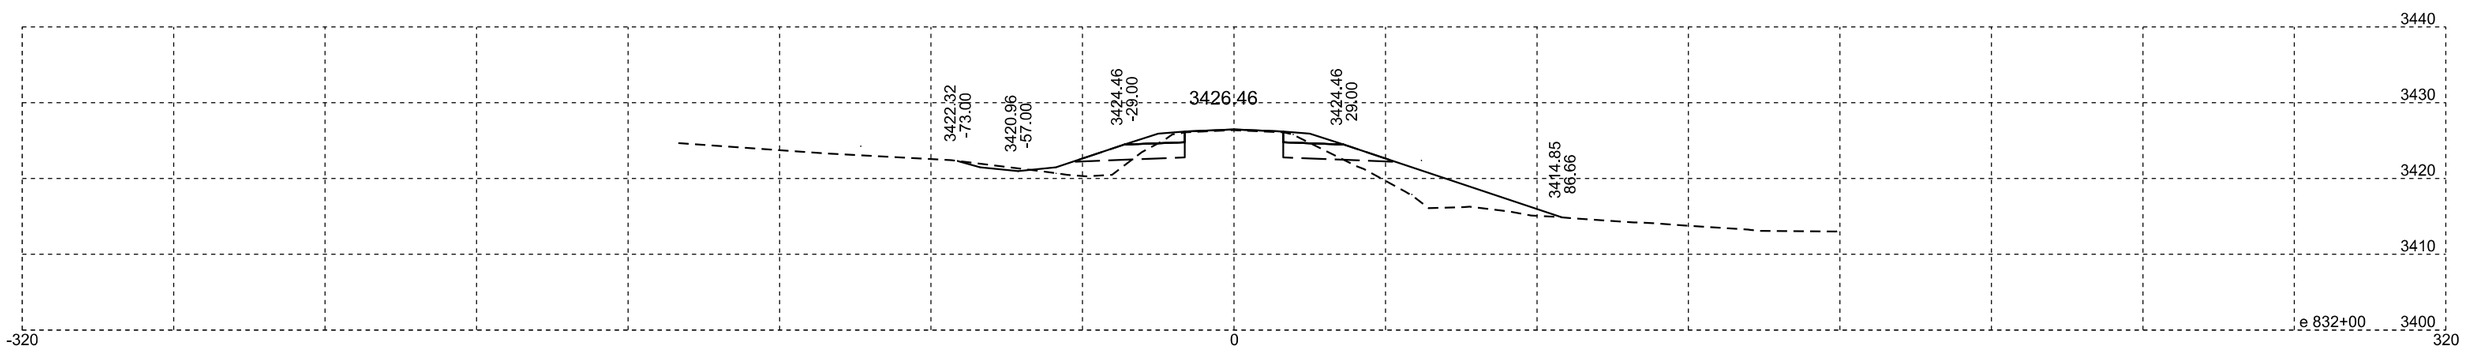

Plotting Date: 07/14/2015

STATE OF SOUTH DAKOTA	PROJECT	SHEET NO.	TOTAL SHEETS
	NH-PH 0018(177)104	X33	X329

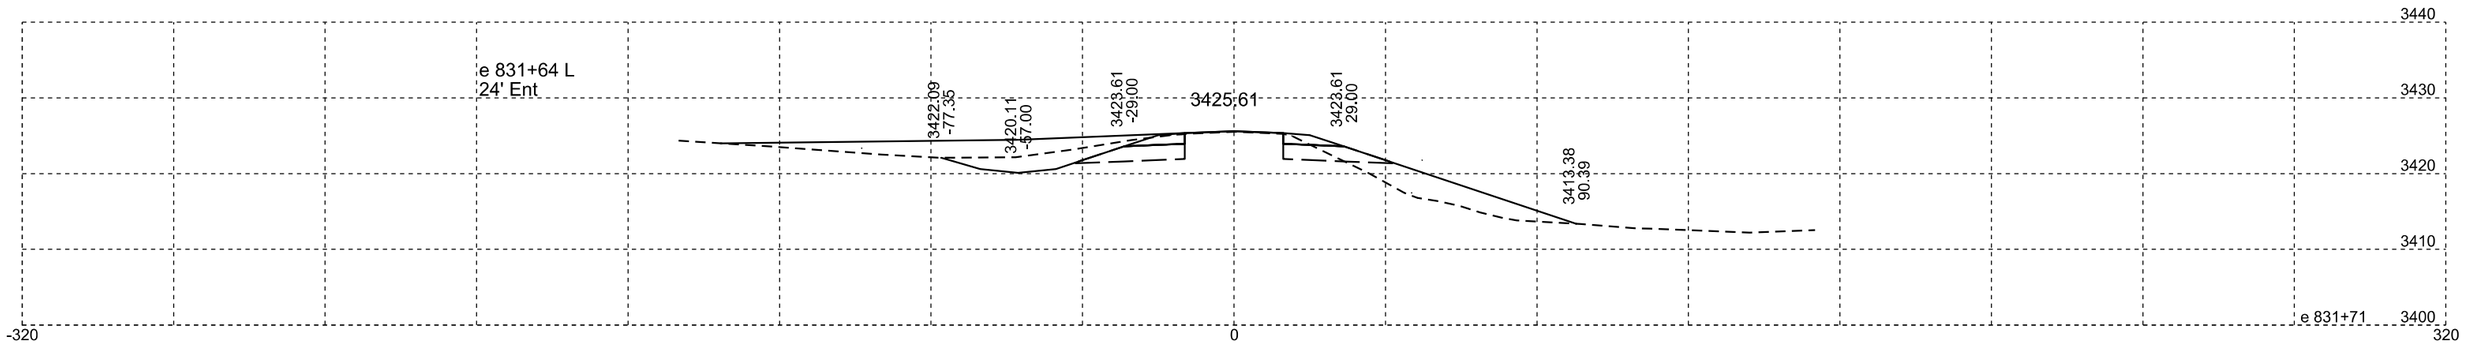

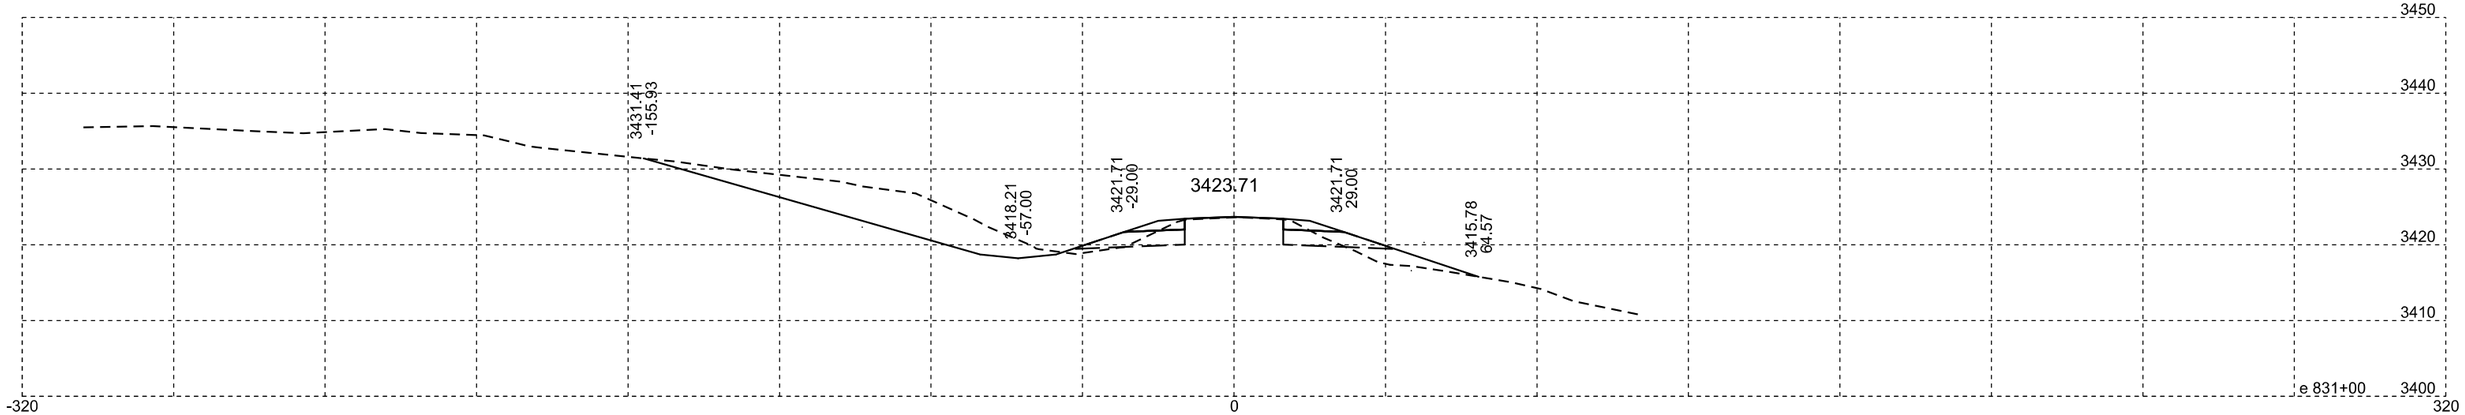

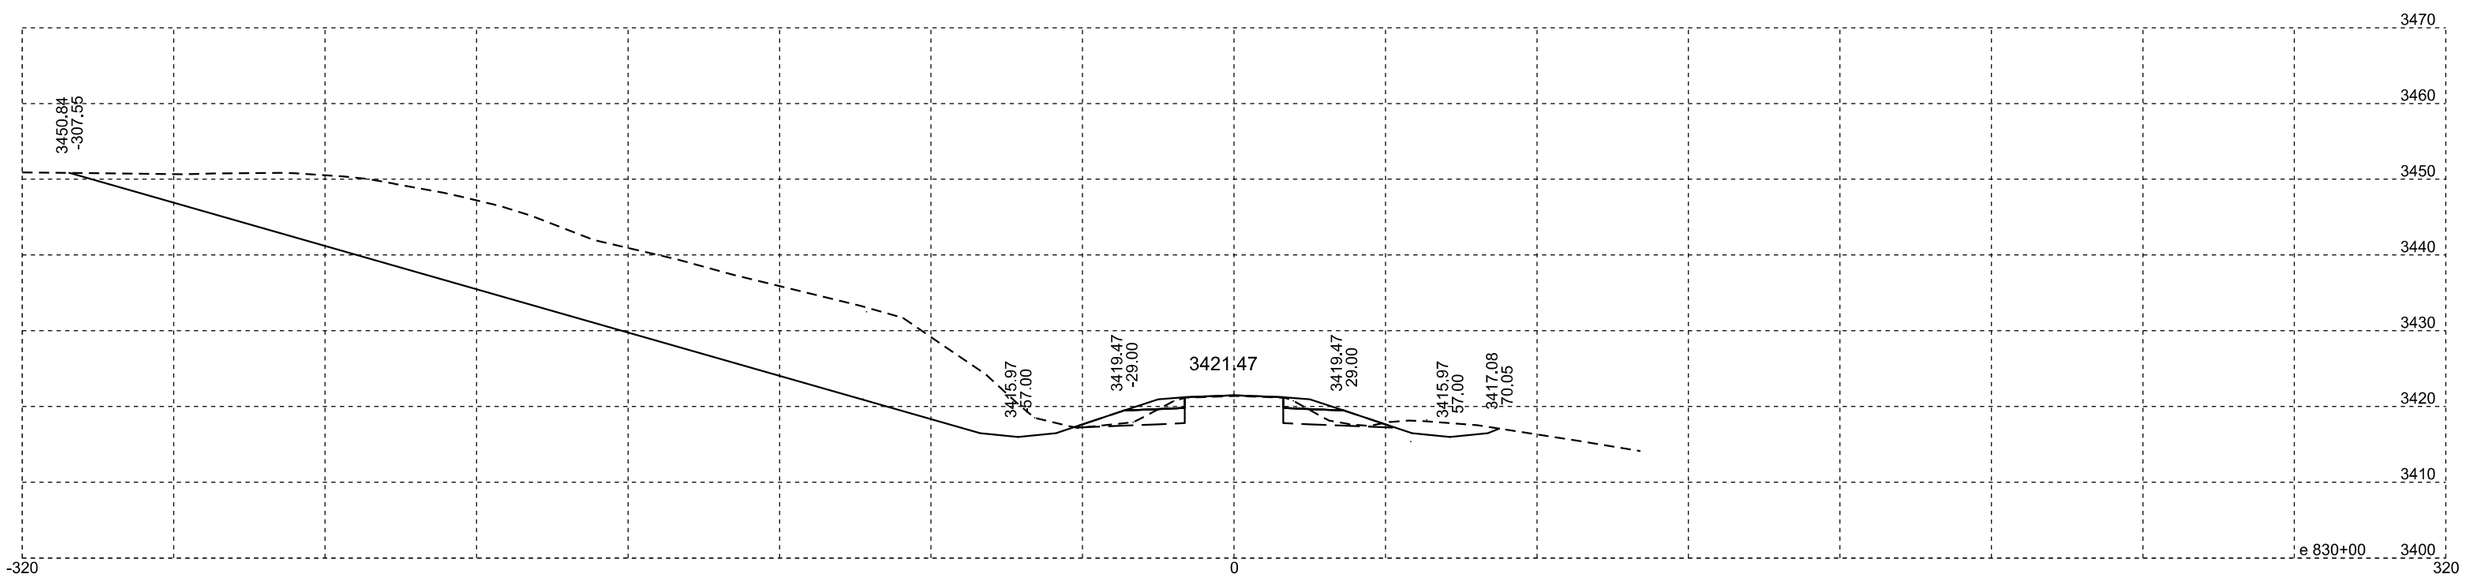

Plotting Date: 07/14/2015

STATE OF SOUTH DAKOTA	PROJECT	SHEET NO.	TOTAL SHEETS
	NH-PH 0018(177)104	X34	X329

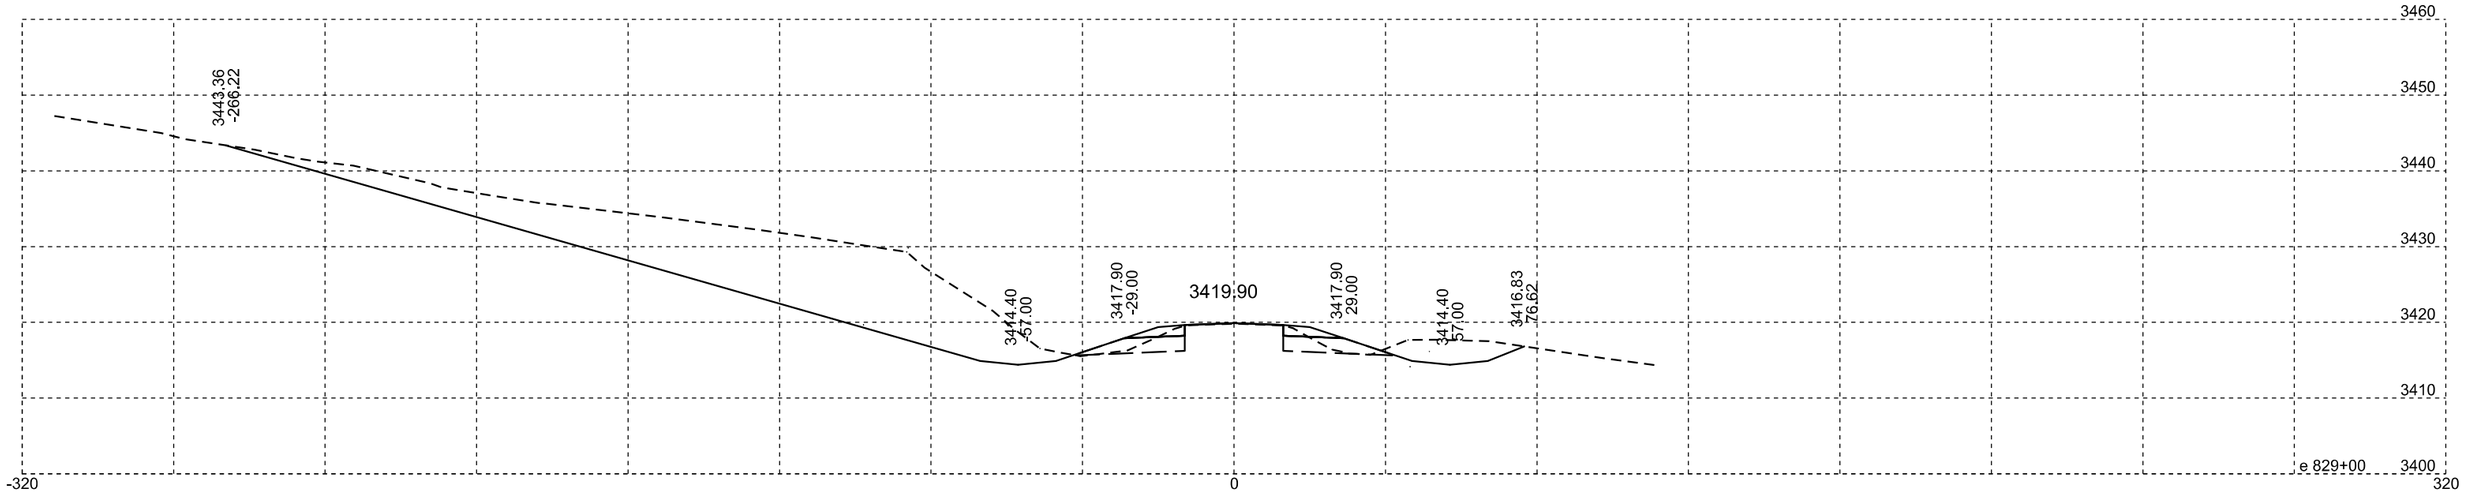

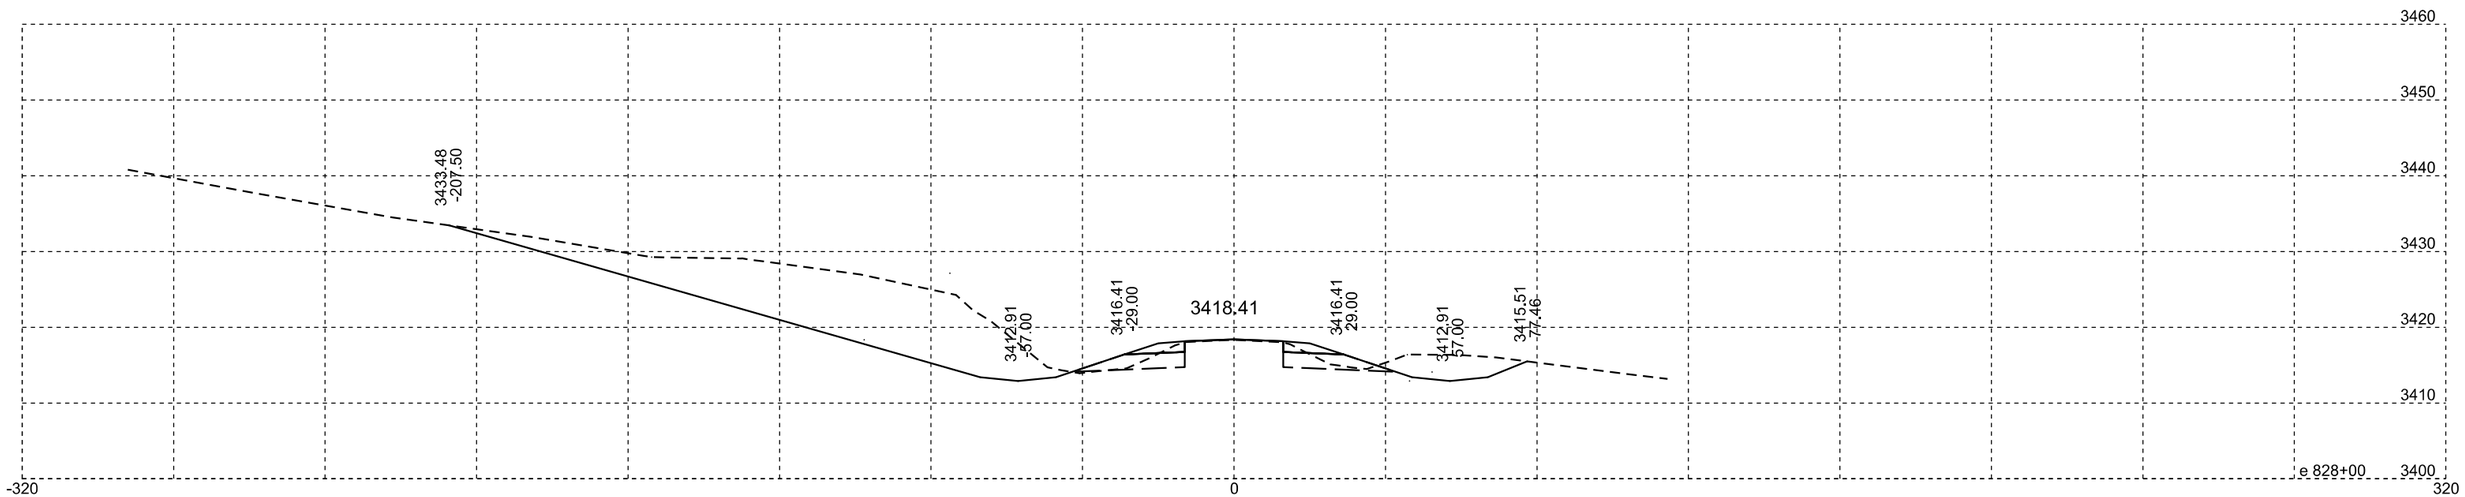

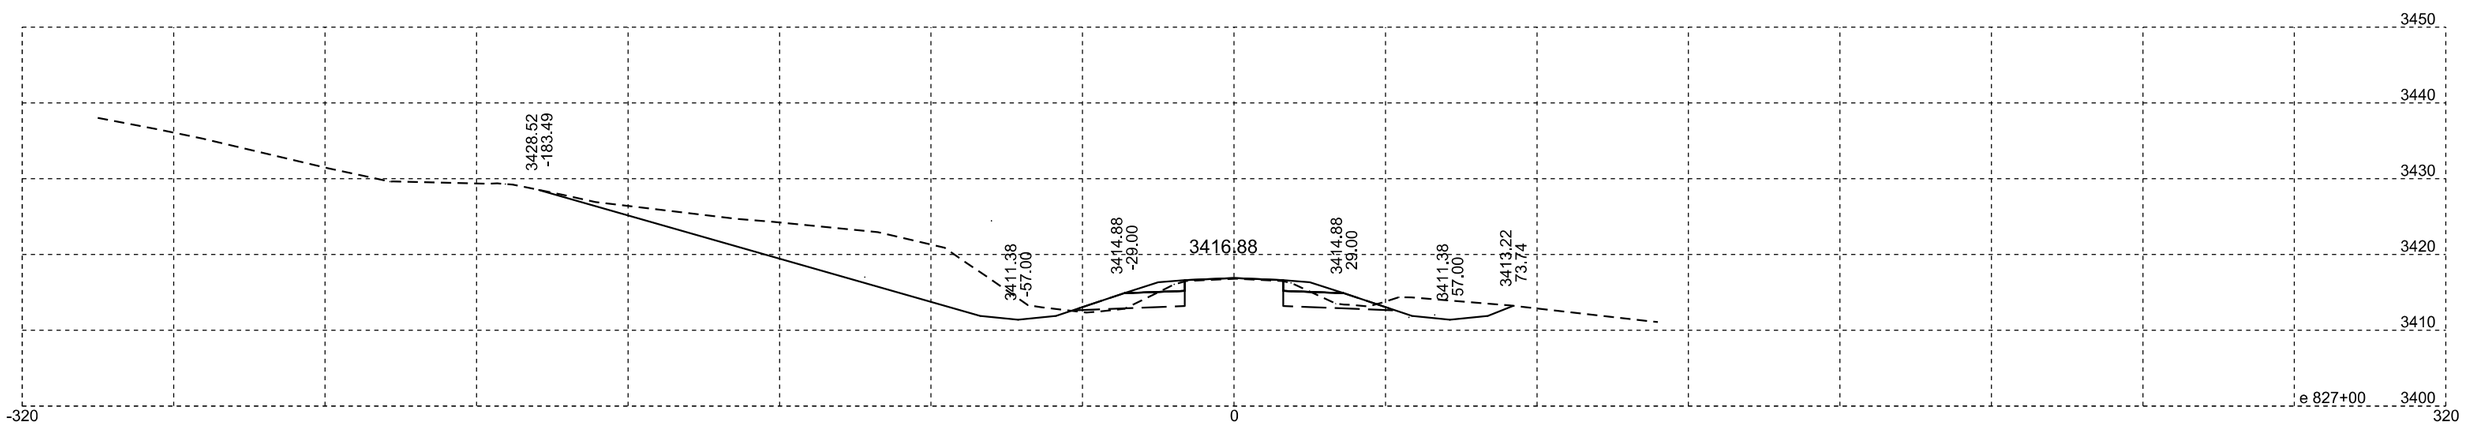

Plotting Date: 07/14/2015

STATE OF SOUTH DAKOTA	PROJECT	SHEET NO.	TOTAL SHEETS
	NH-PH 0018(177)104	X35	X329

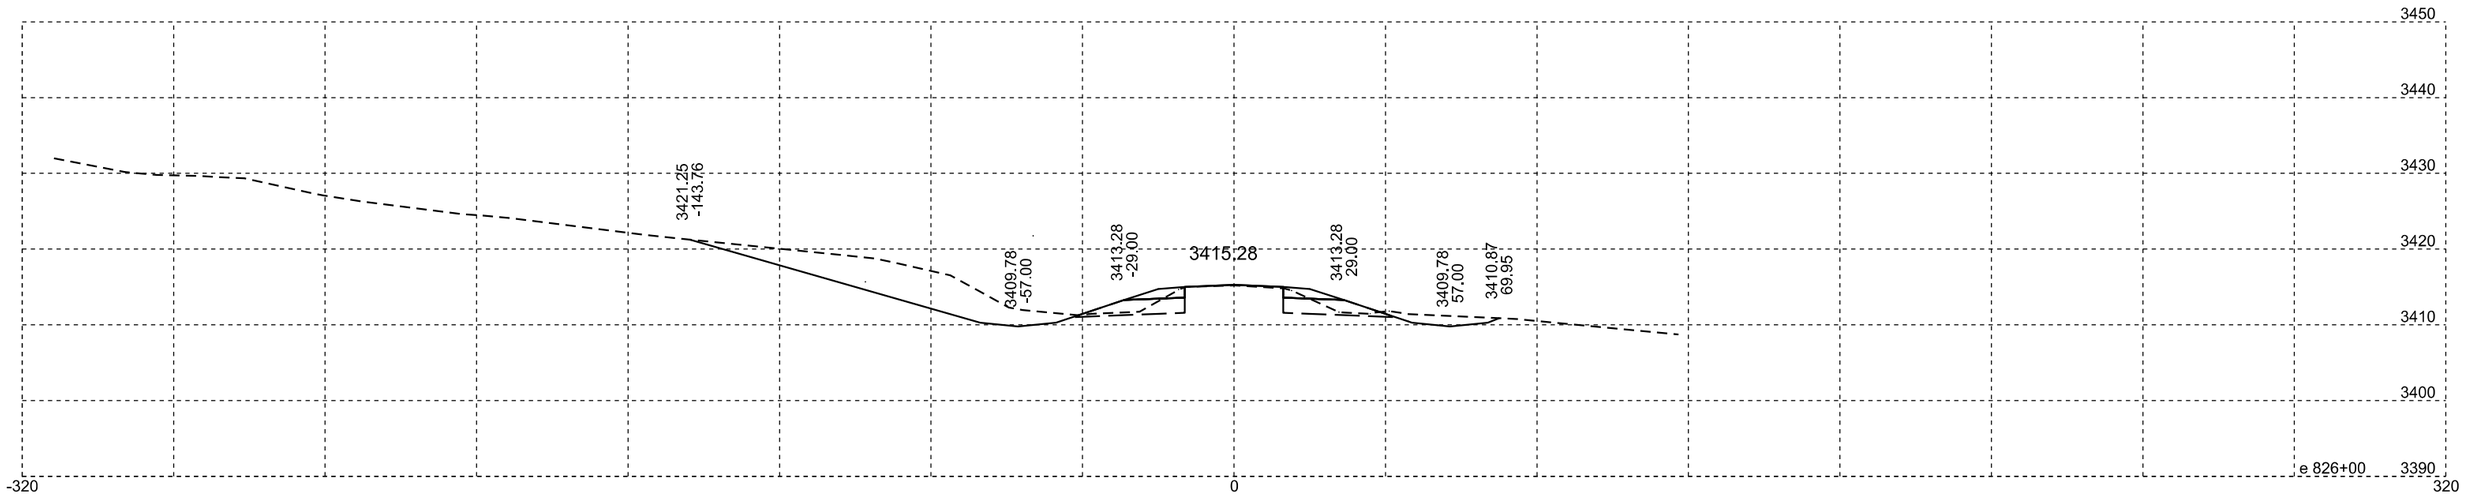

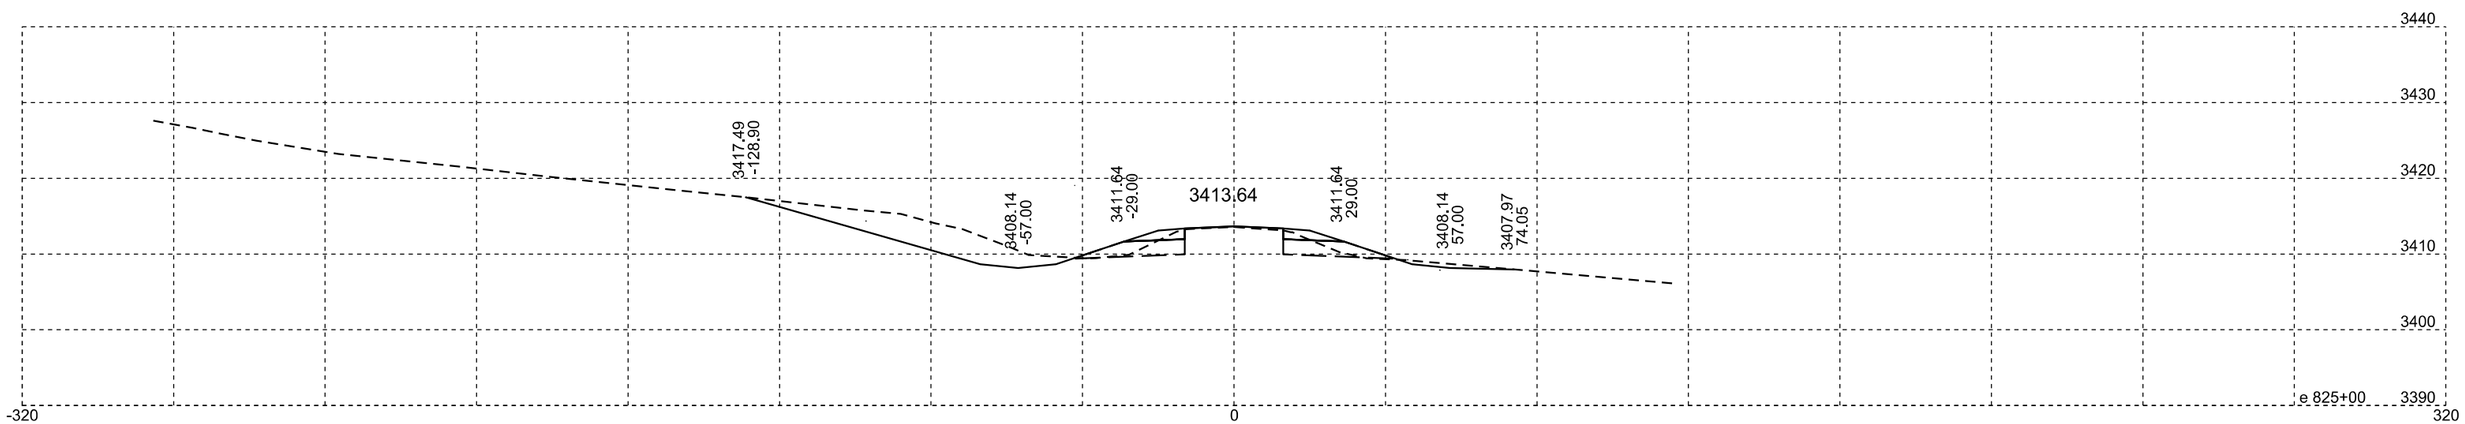

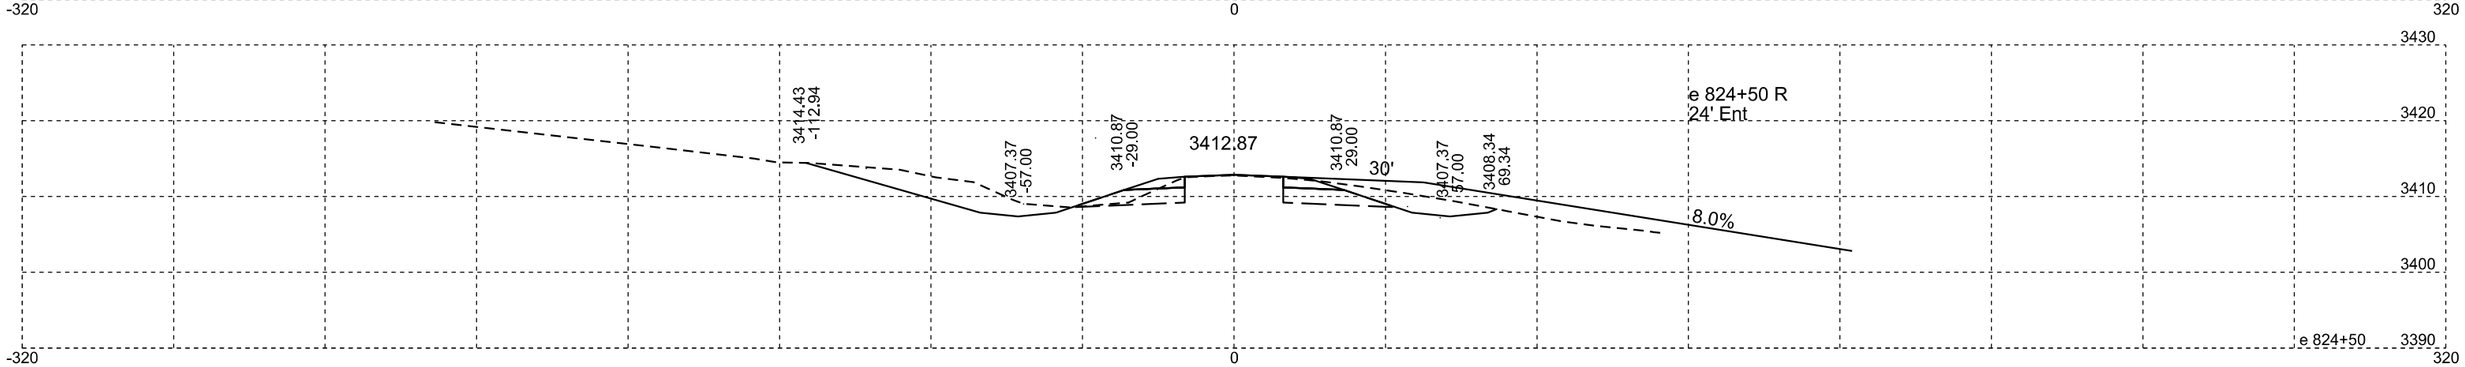

Plotting Date: 07/14/2015

STATE OF SOUTH DAKOTA	PROJECT	SHEET NO.	TOTAL SHEETS
	NH-PH 0018(177)104	X36	X329

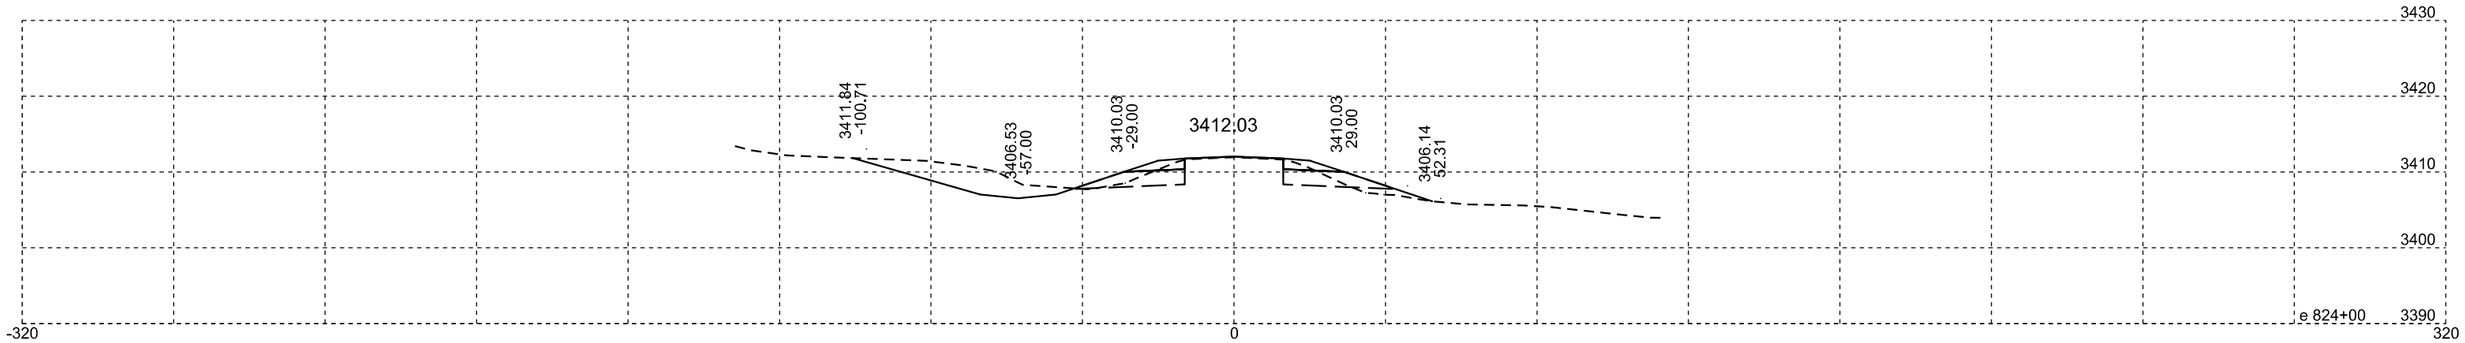

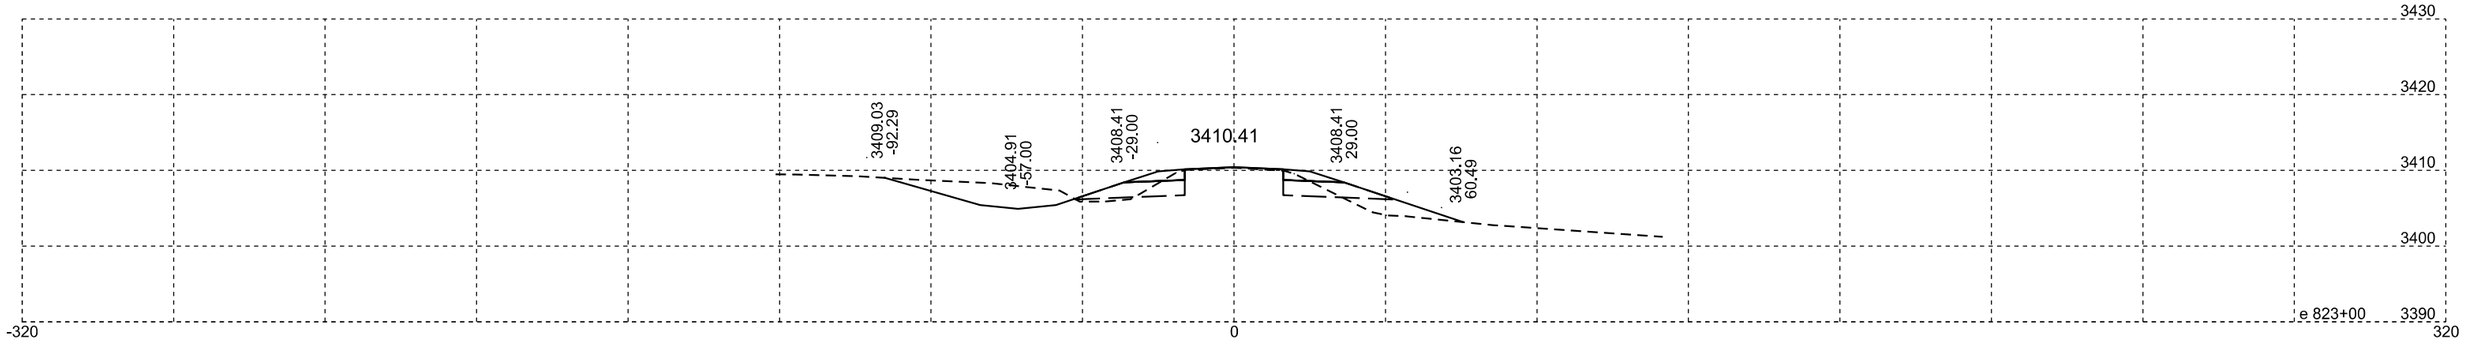

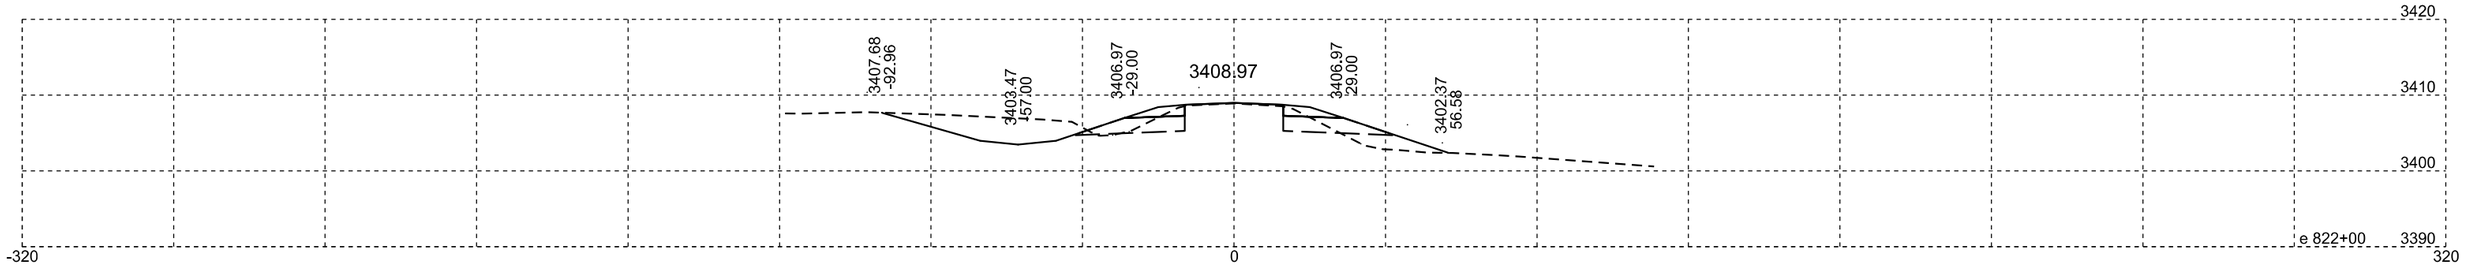

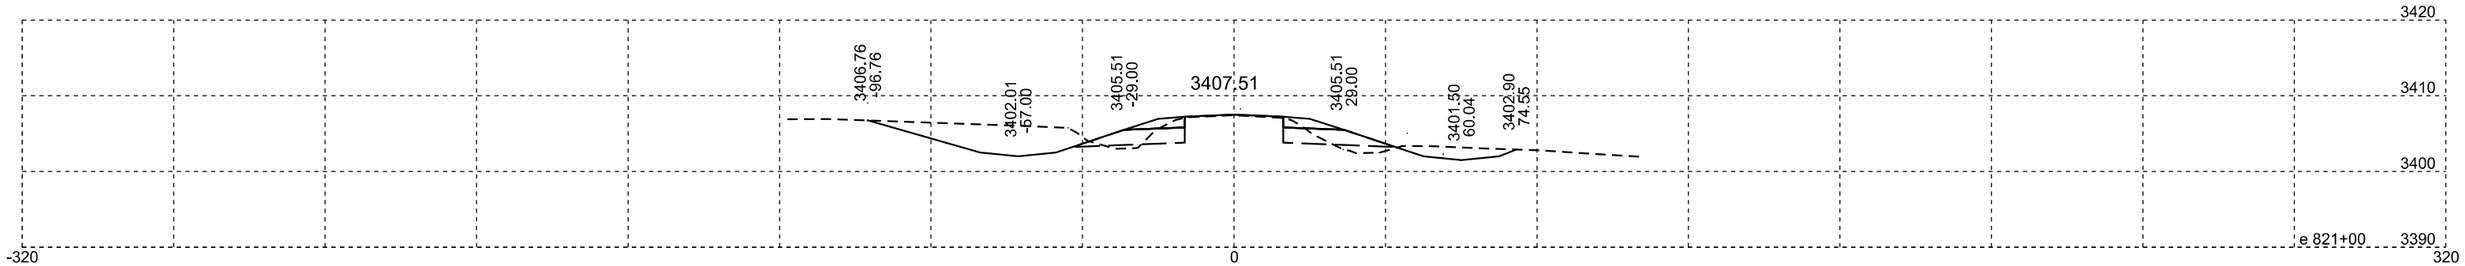

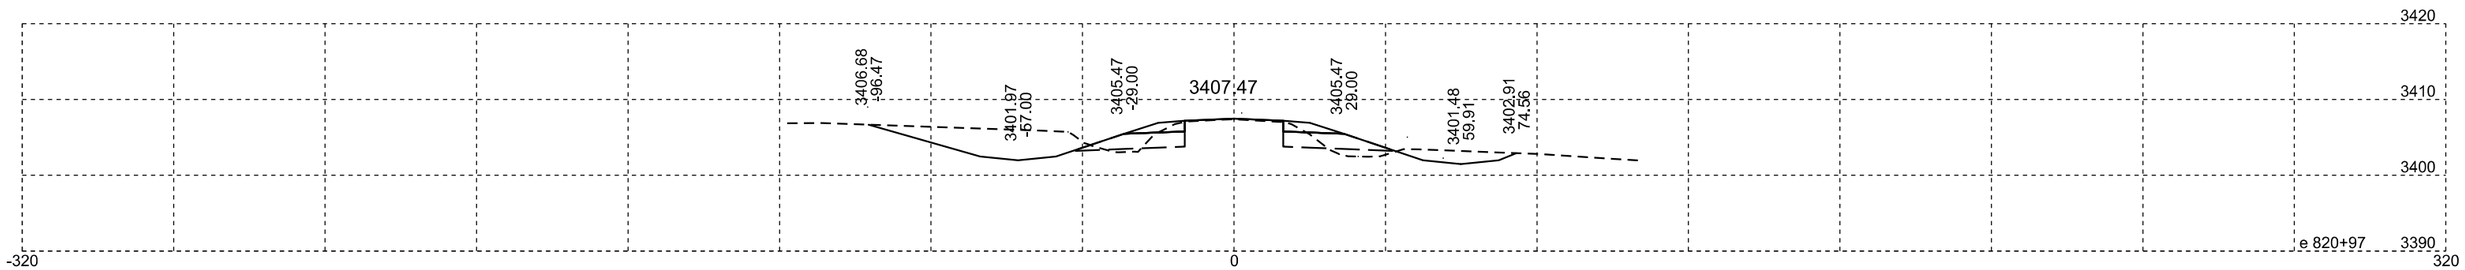

Plotting Date: 07/14/2015

STATE OF SOUTH DAKOTA	PROJECT	SHEET NO.	TOTAL SHEETS
	NH-PH 0018(177)104	X37	X329

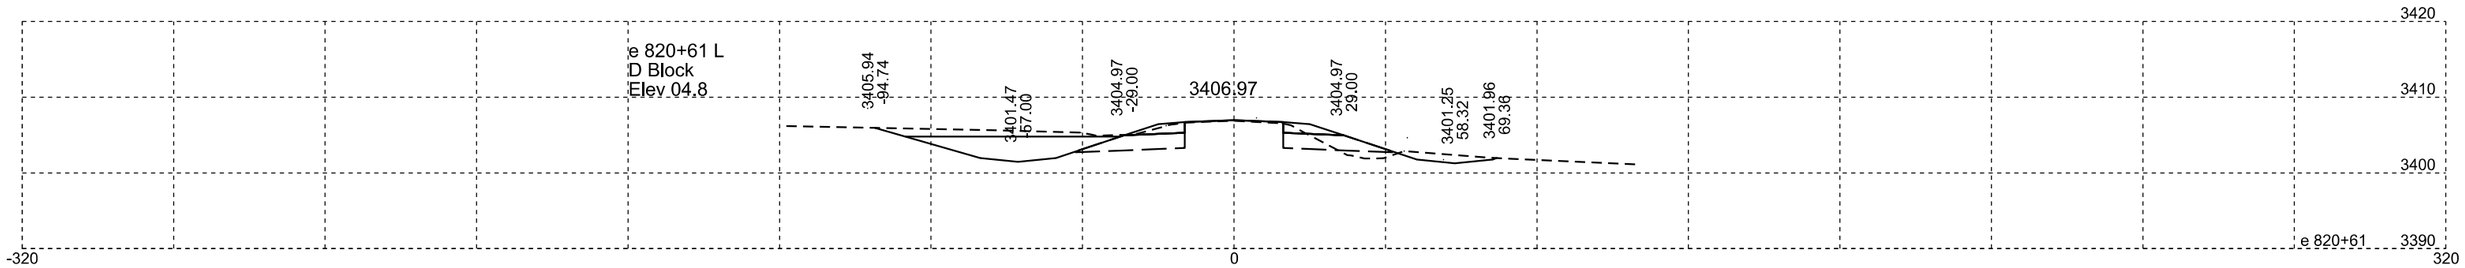

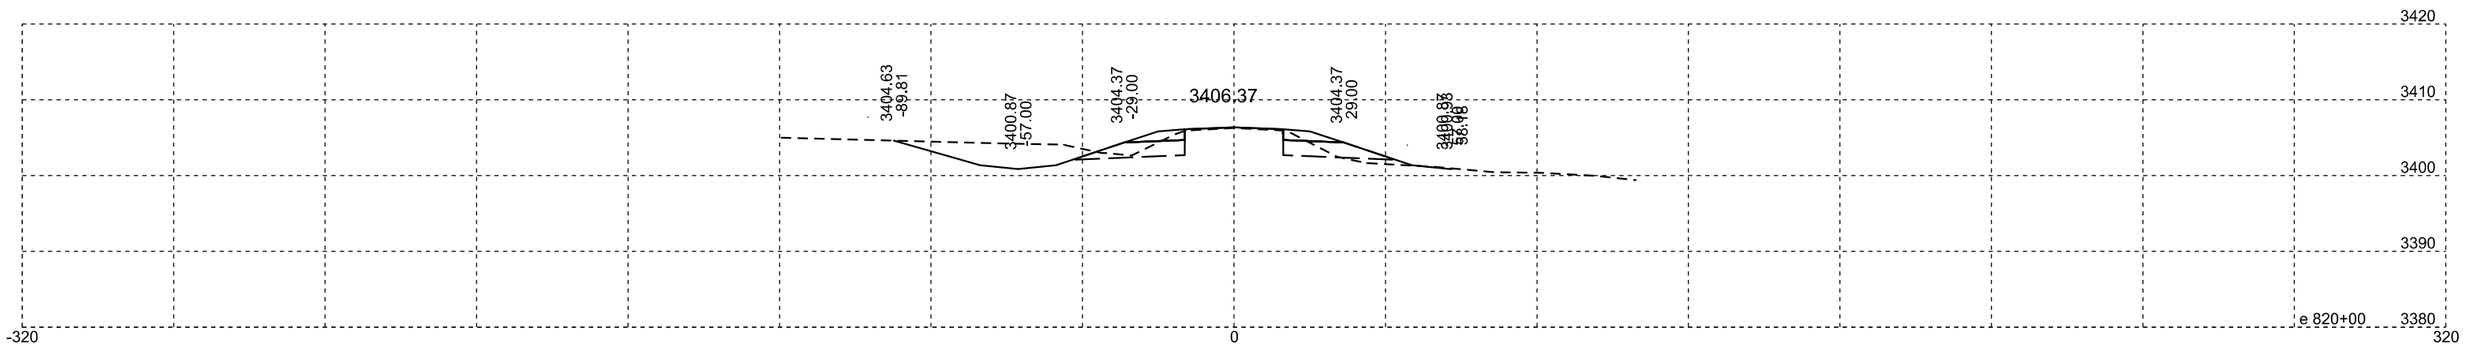

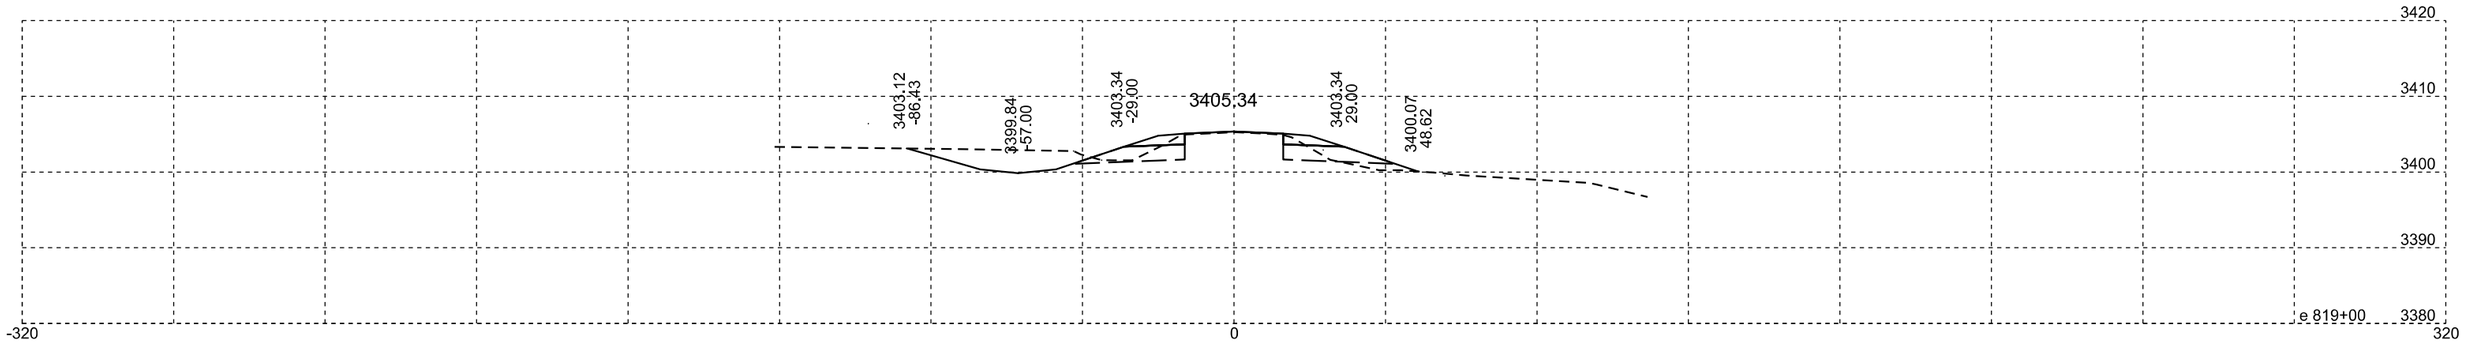

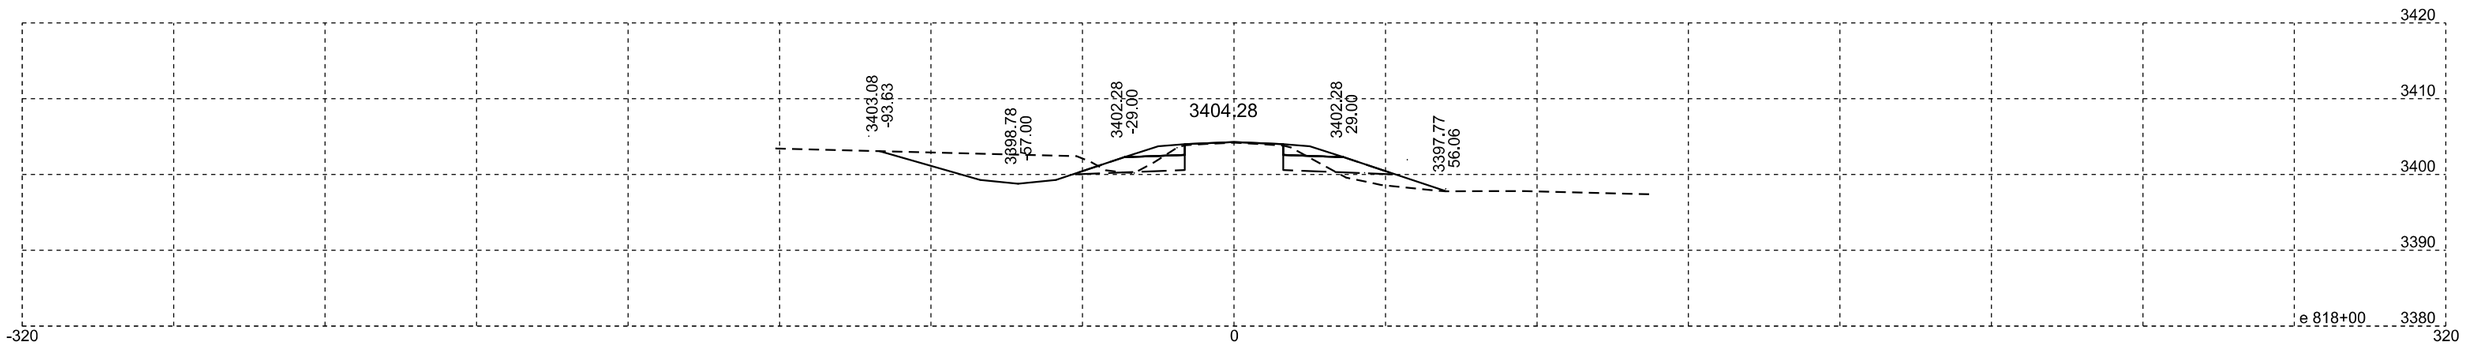

Plotting Date: 07/14/2015

STATE OF SOUTH DAKOTA	PROJECT	SHEET NO.	TOTAL SHEETS
	NH-PH 0018(177)104	X38	X329

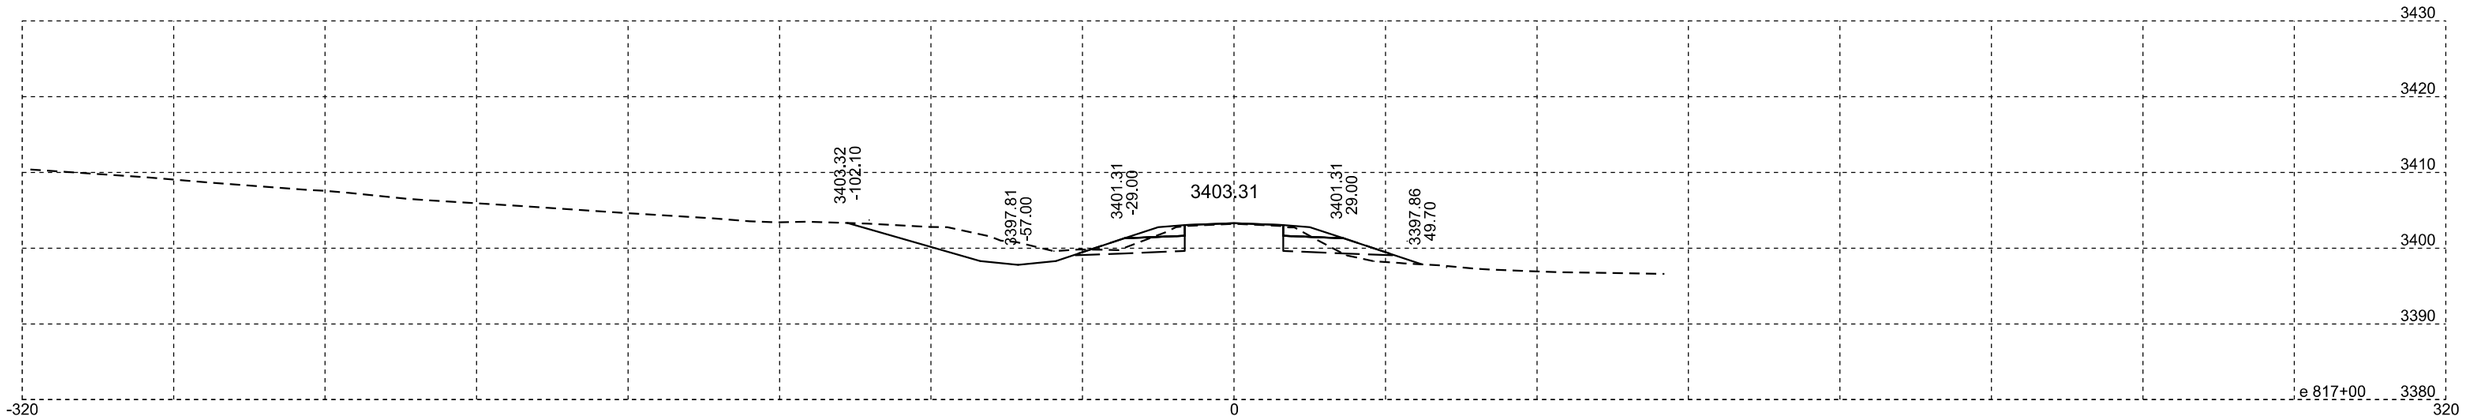

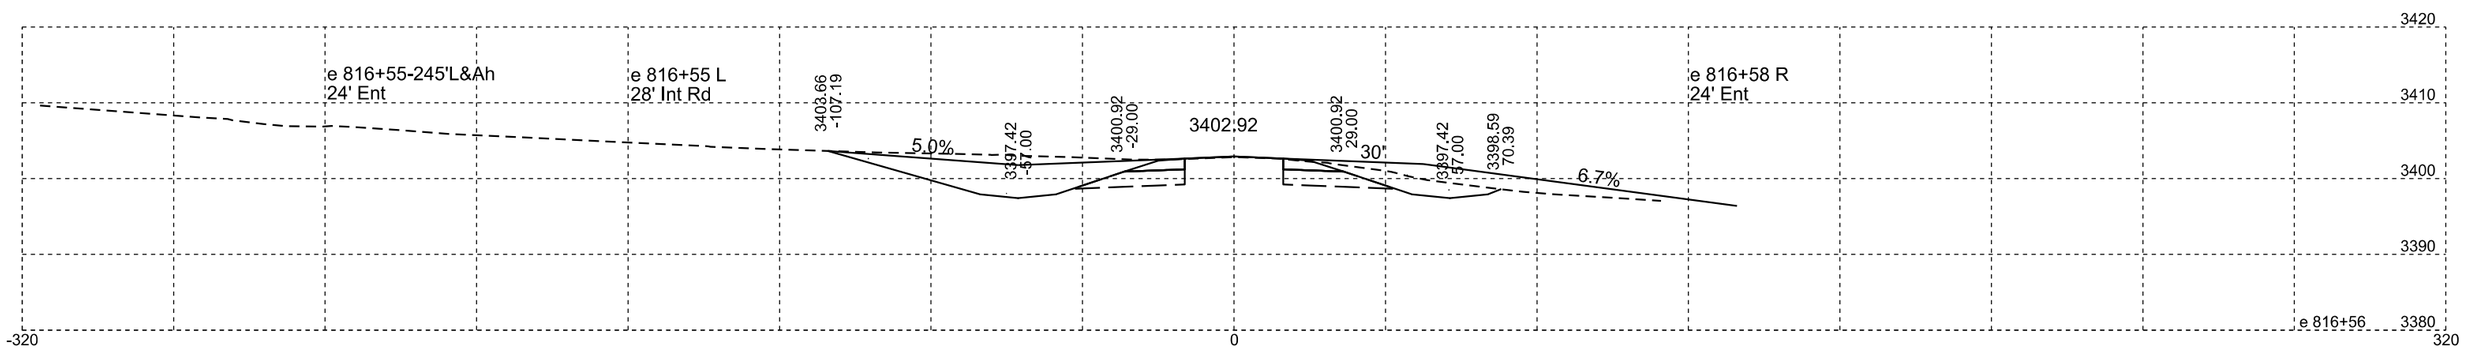

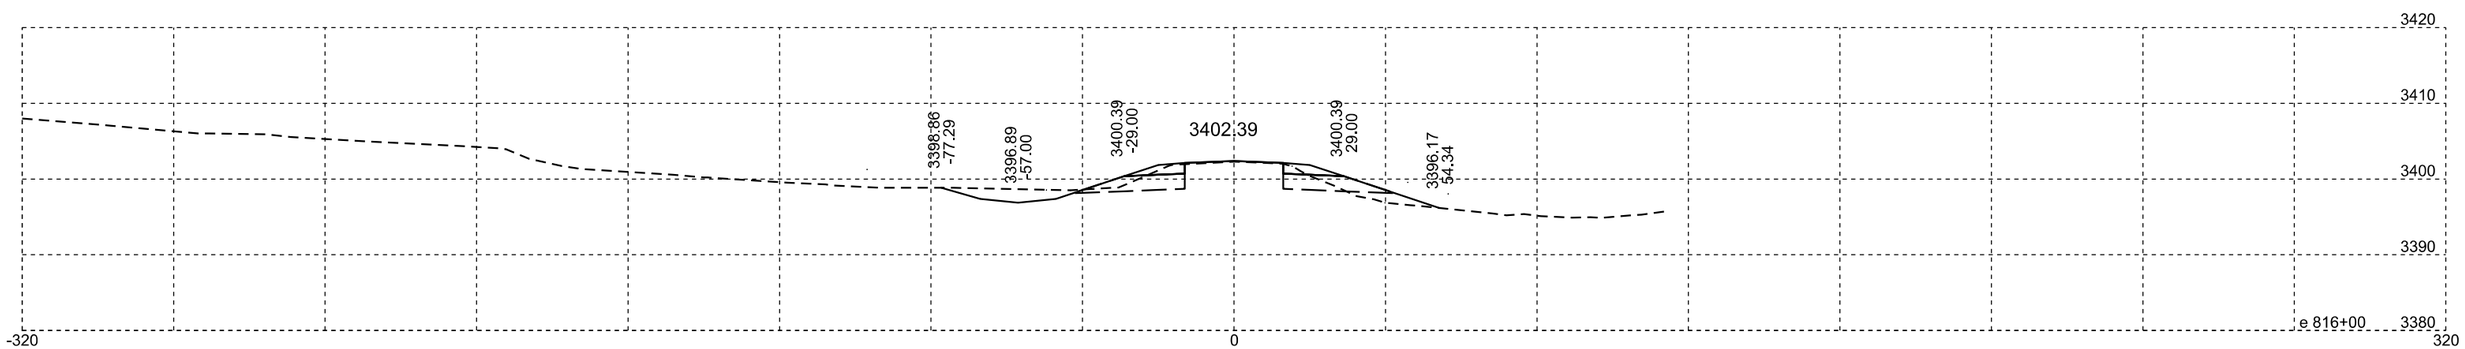

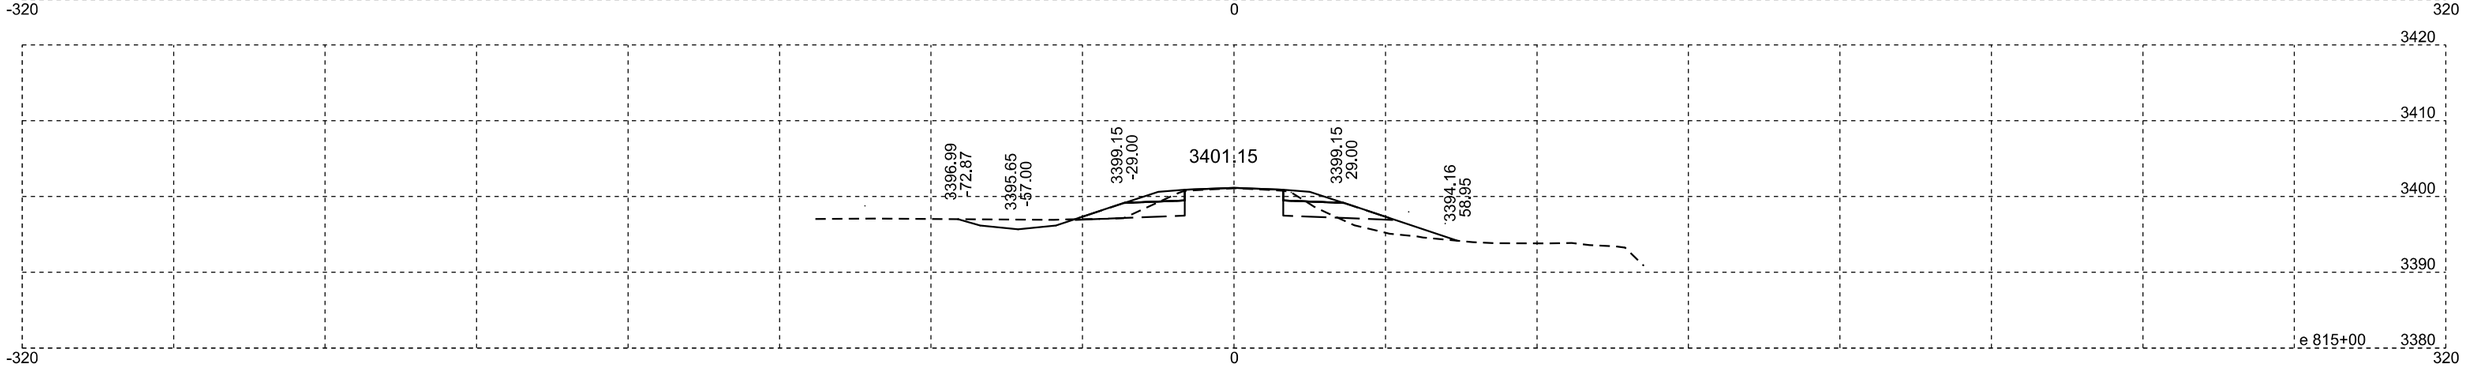

Plotting Date: 07/14/2015

STATE OF SOUTH DAKOTA	PROJECT	SHEET NO.	TOTAL SHEETS
	NH-PH 0018(177)104	X39	X329

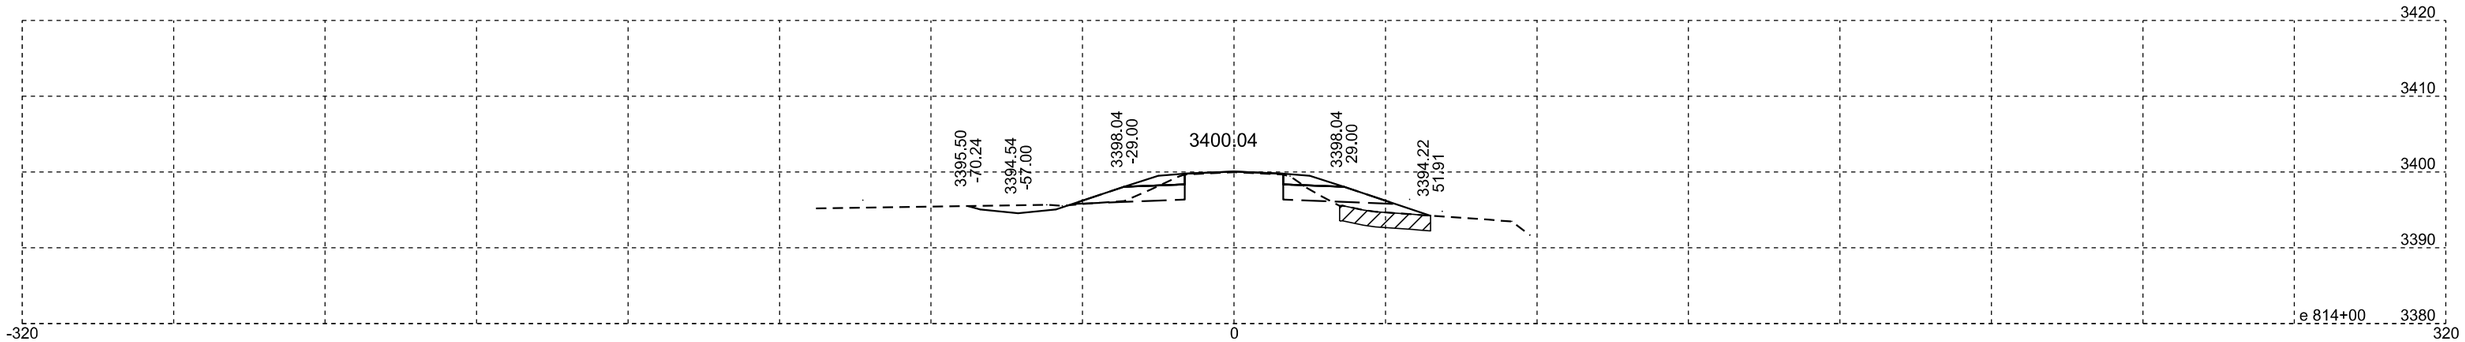

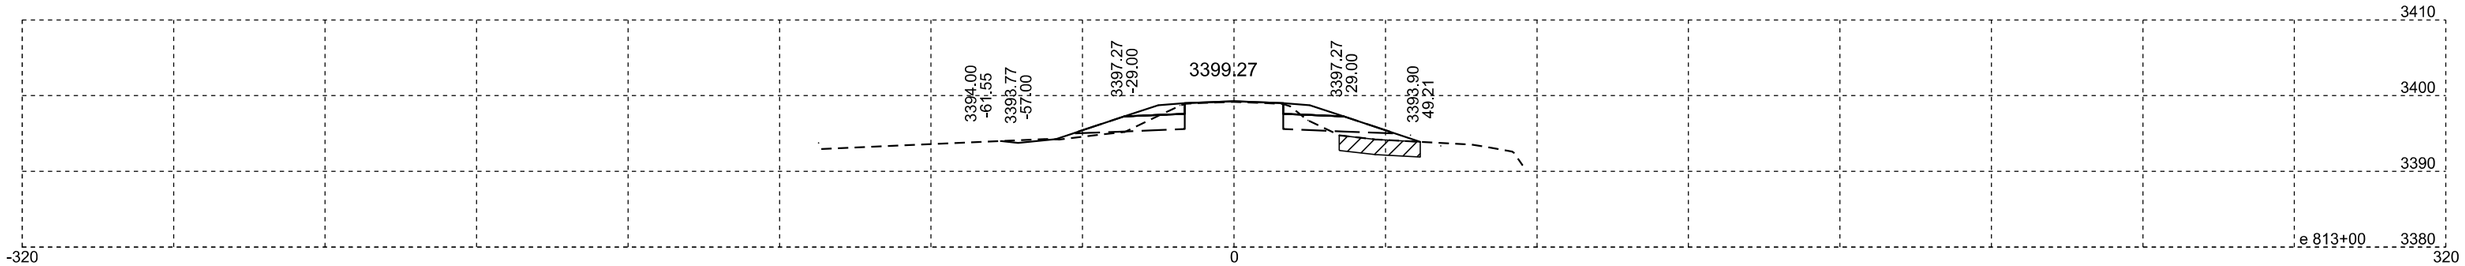

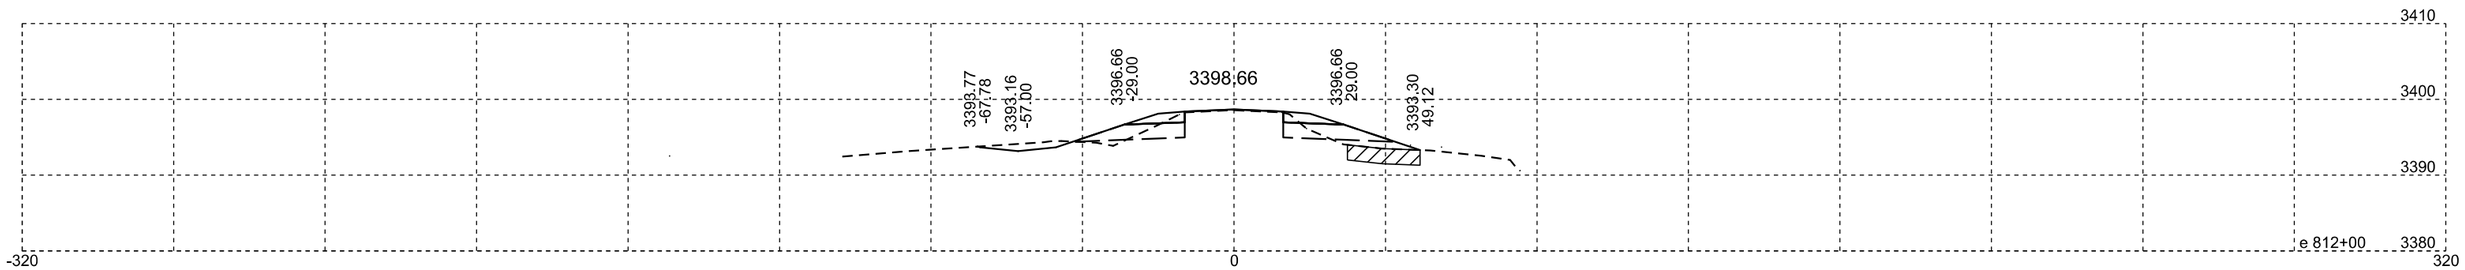

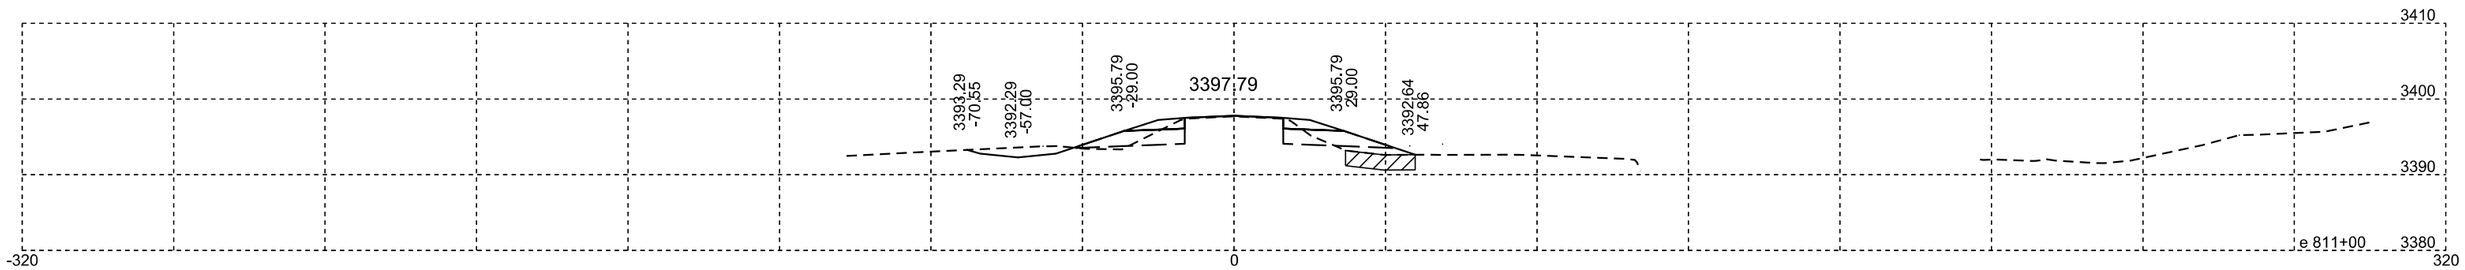

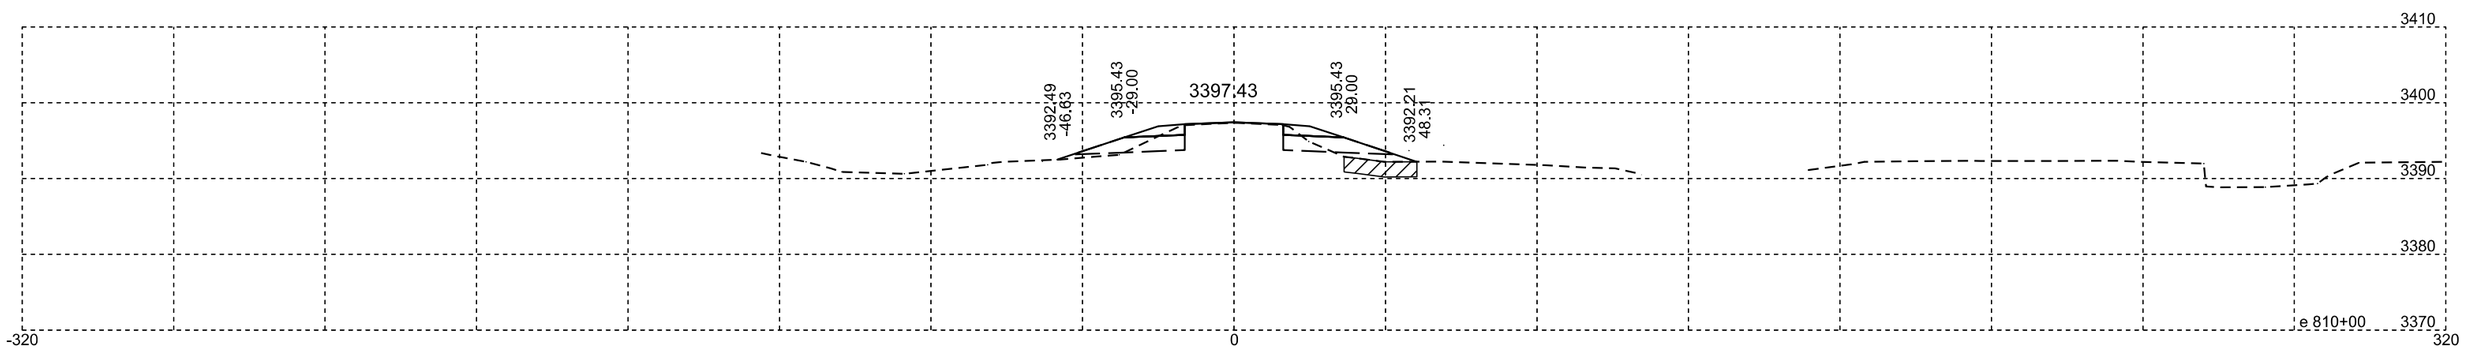

Plotting Date: 07/14/2015

STATE OF SOUTH DAKOTA	PROJECT	SHEET NO.	TOTAL SHEETS
	NH-PH 0018(177)104	X40	X329

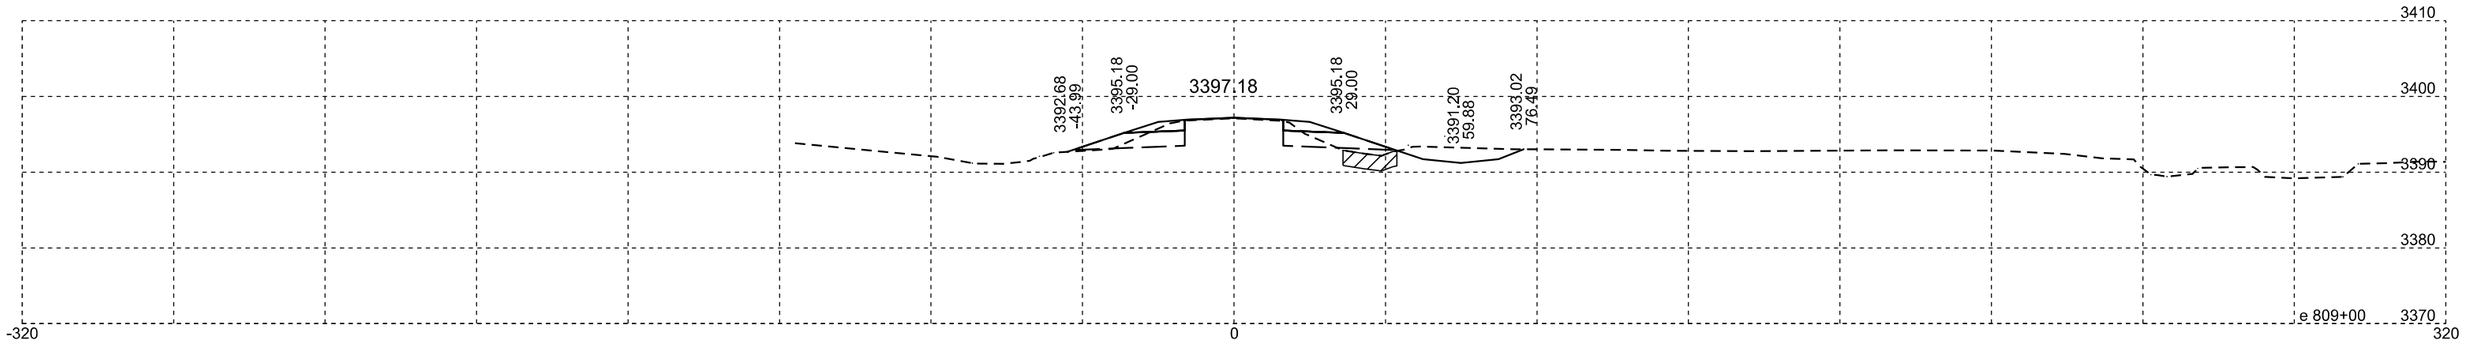

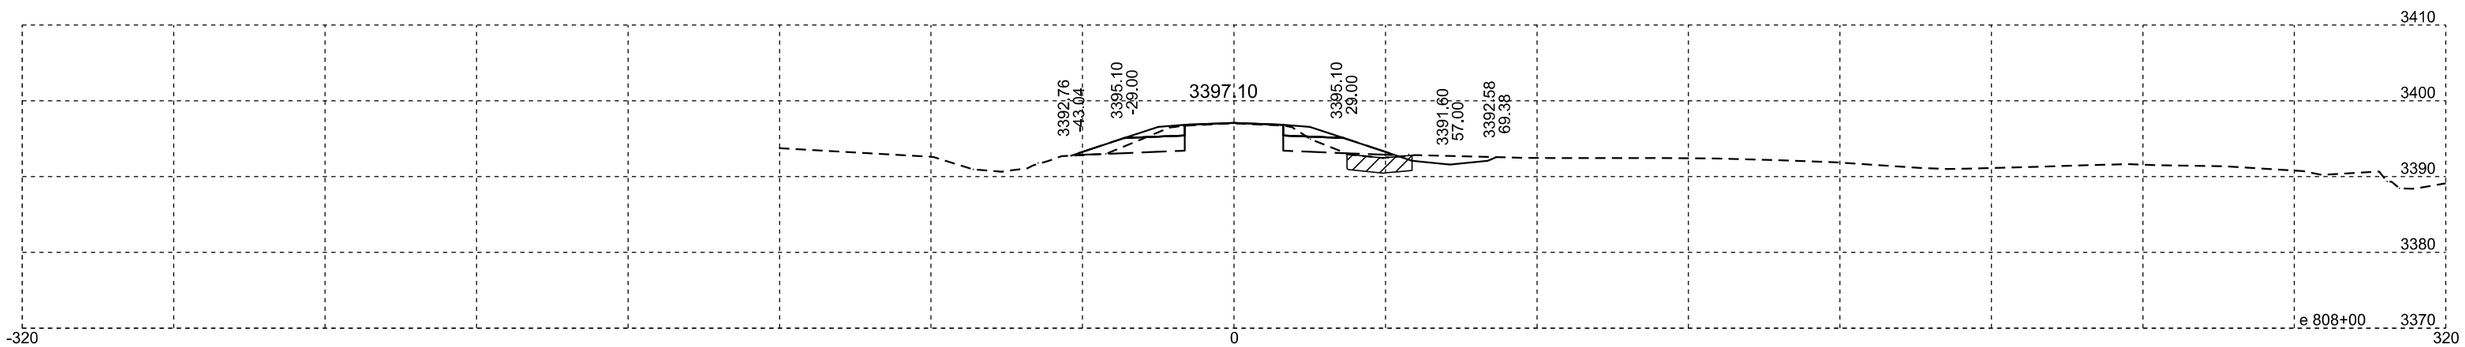

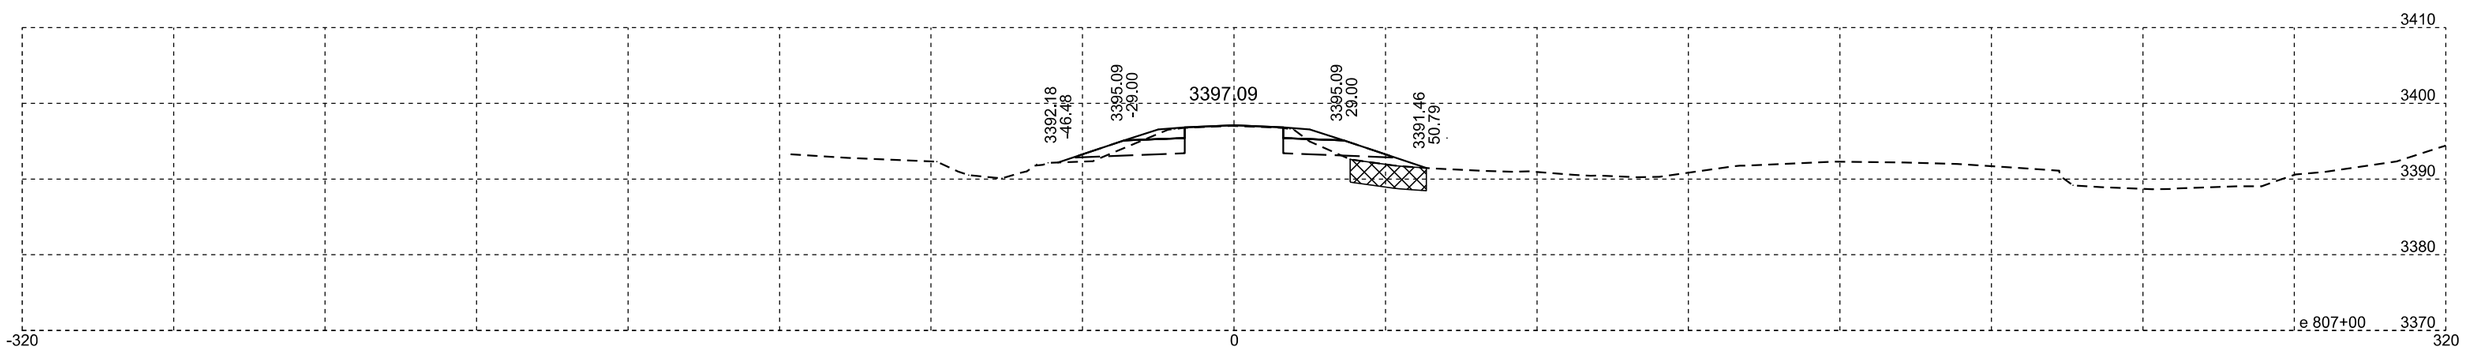

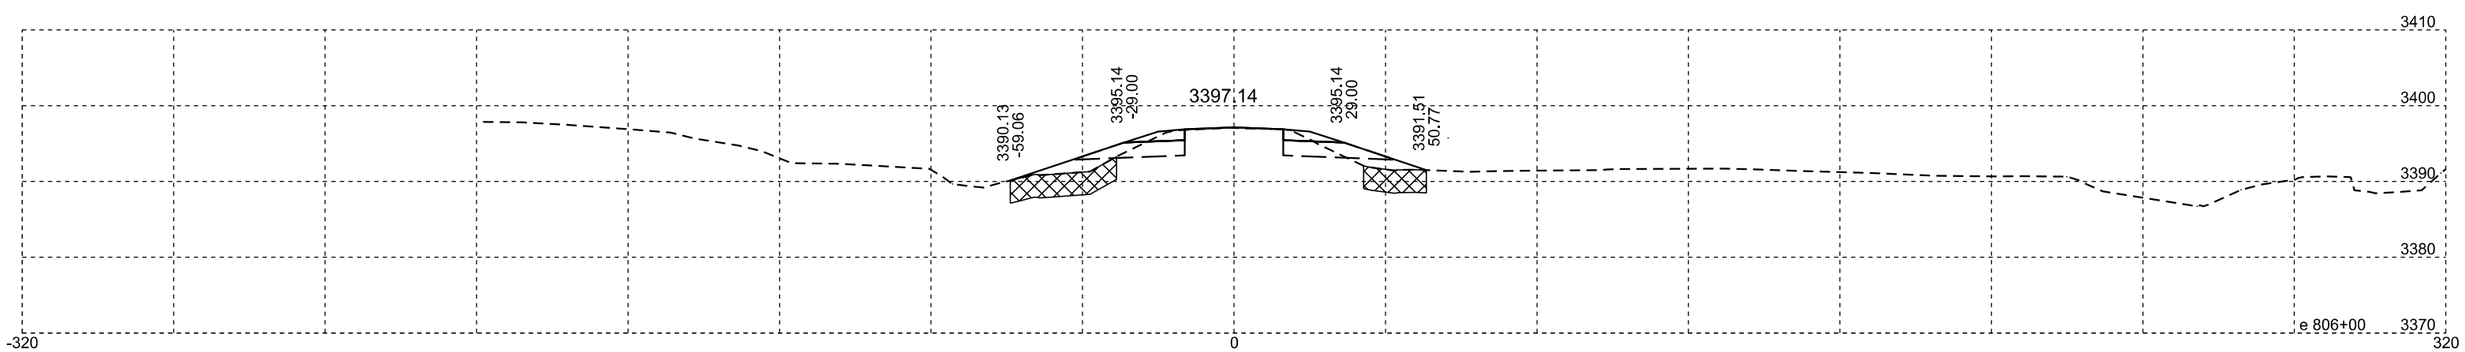

Plotting Date: 07/14/2015

STATE OF SOUTH DAKOTA	PROJECT	SHEET NO.	TOTAL SHEETS
	NH-PH 0018(177)104	X41	X329

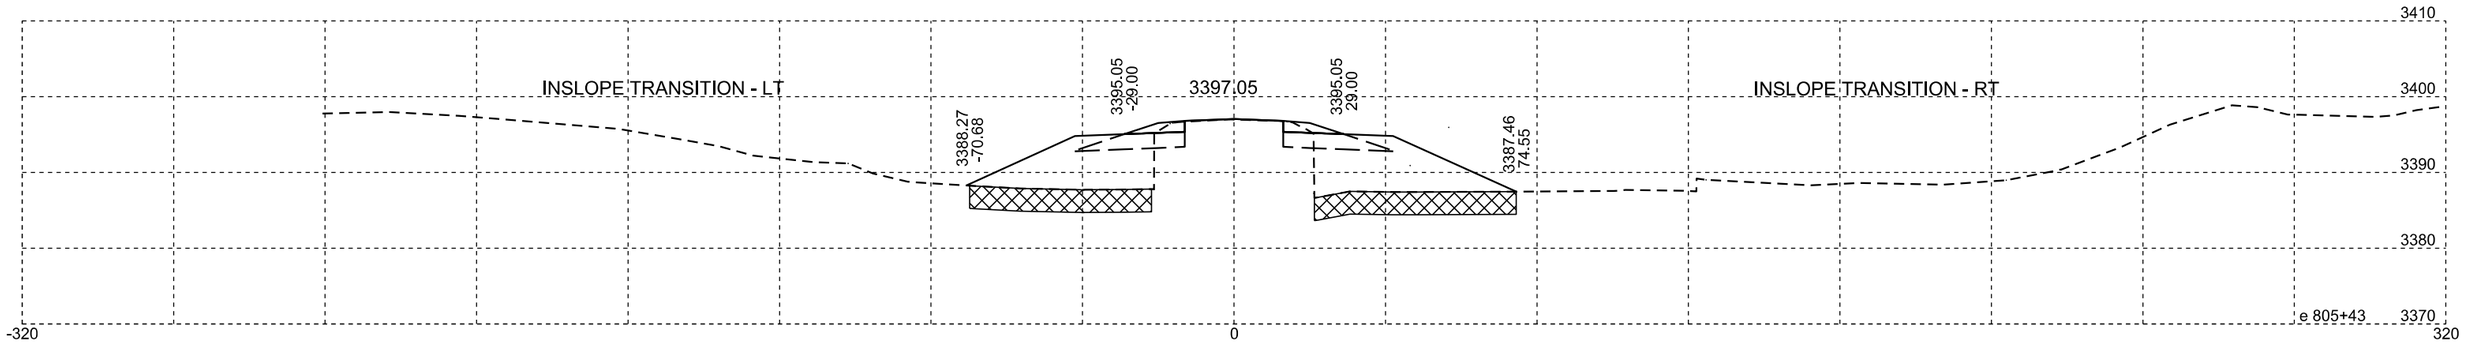

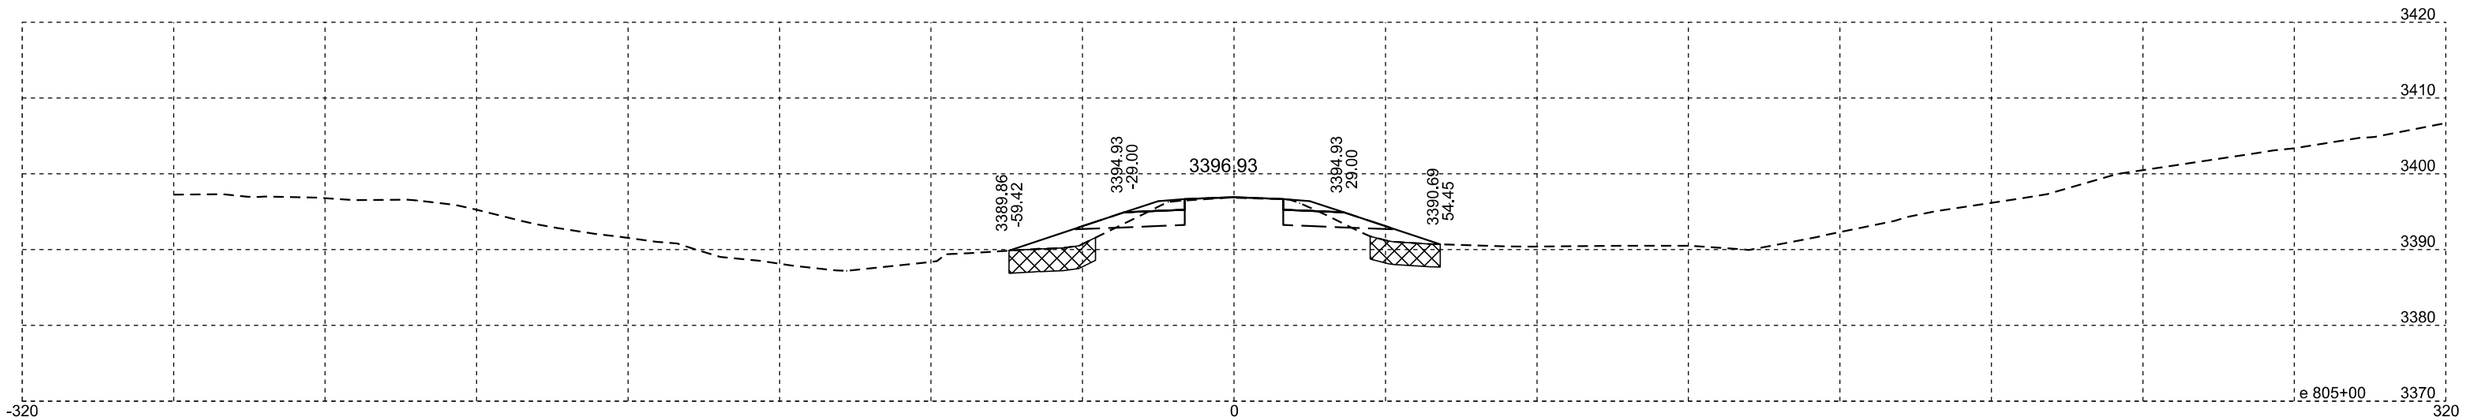

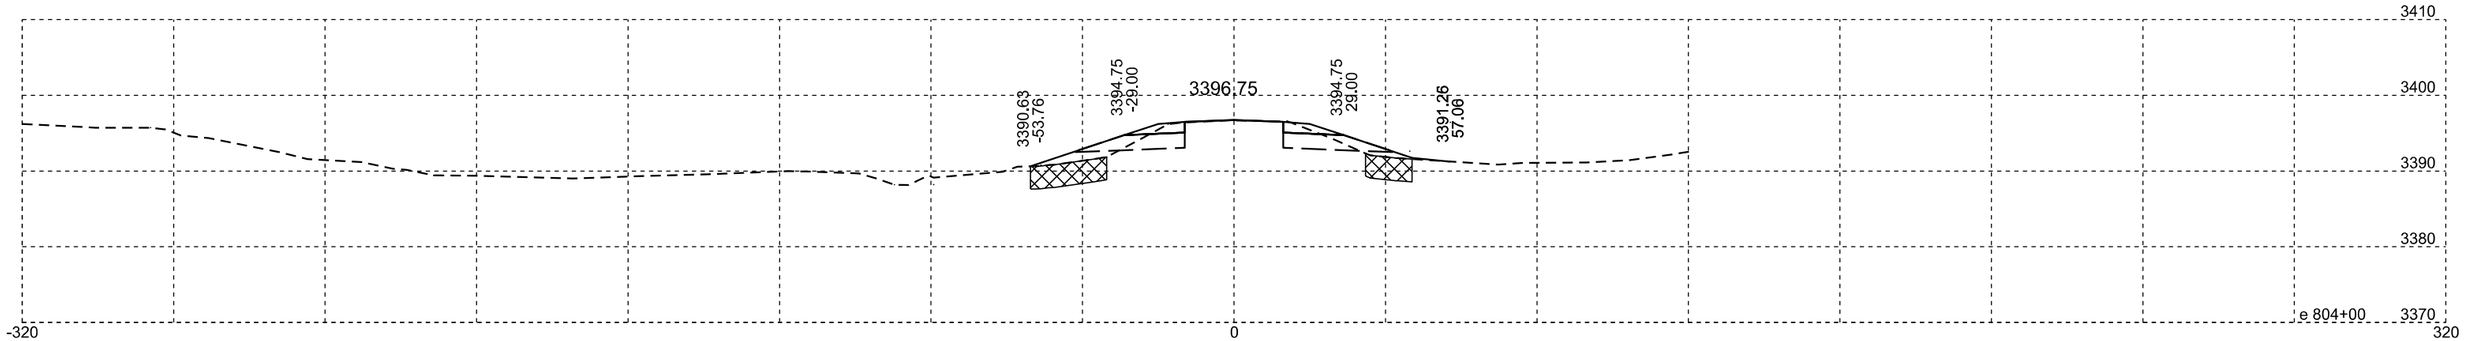

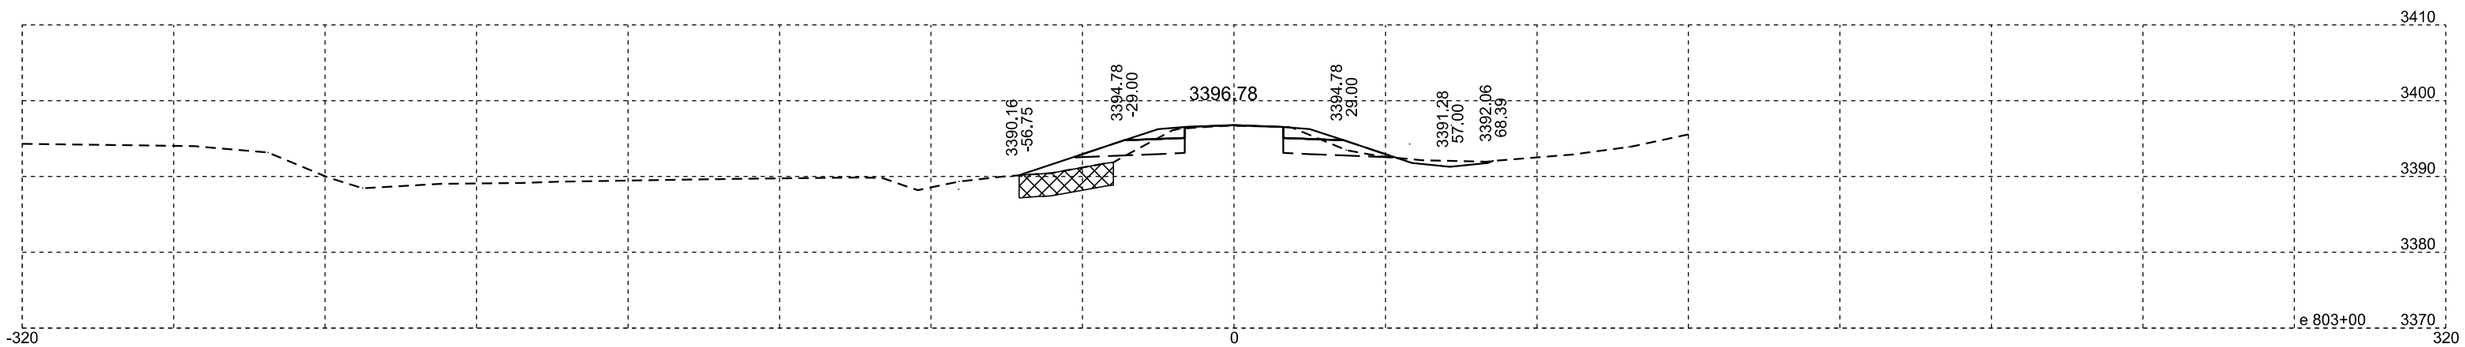

Plotting Date: 07/14/2015

STATE OF SOUTH DAKOTA	PROJECT	SHEET NO.	TOTAL SHEETS
	NH-PH 0018(177)104	X42	X329

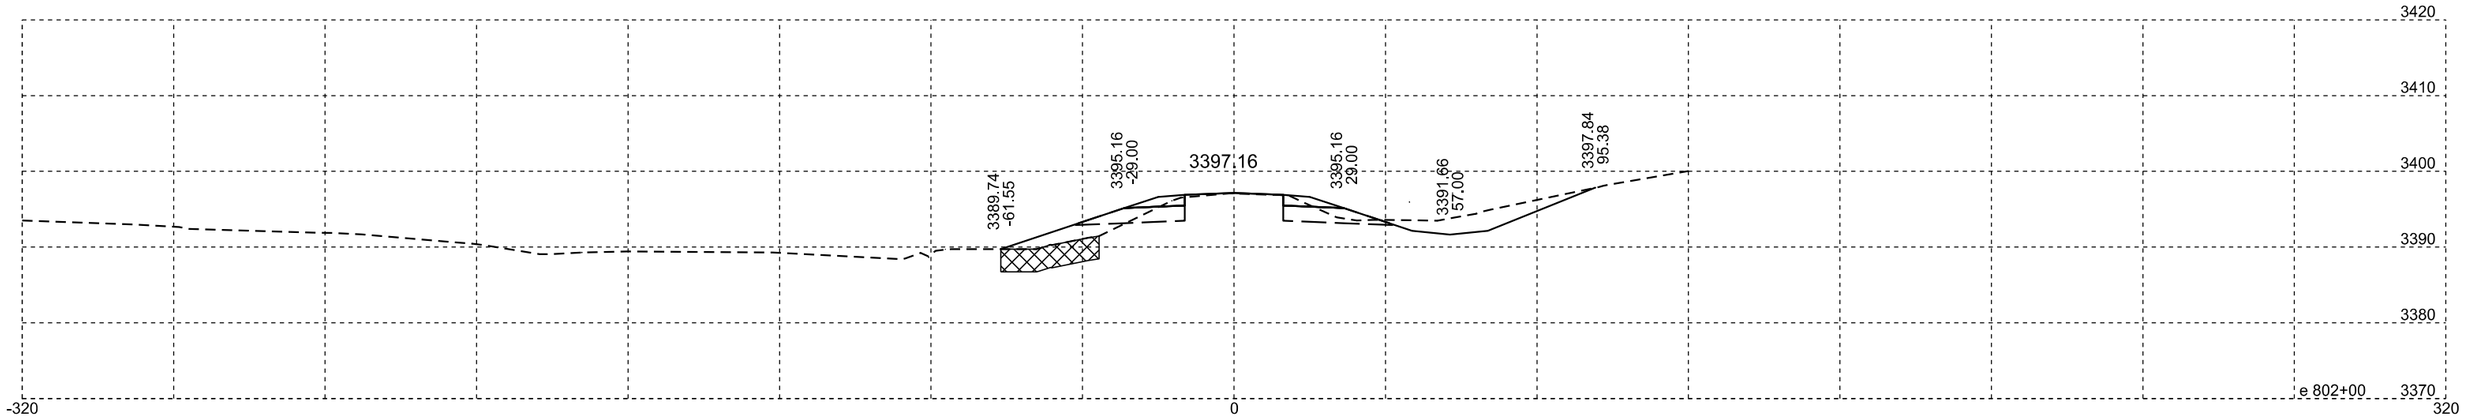

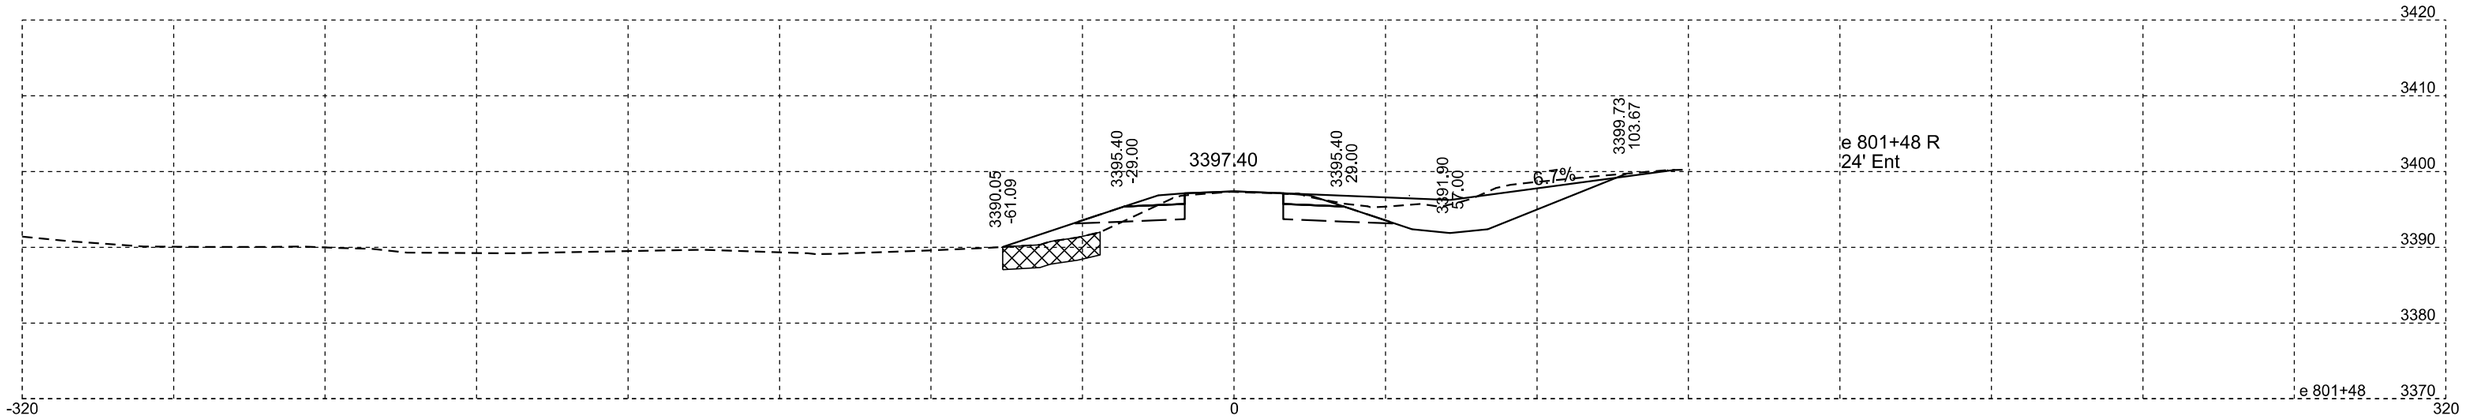

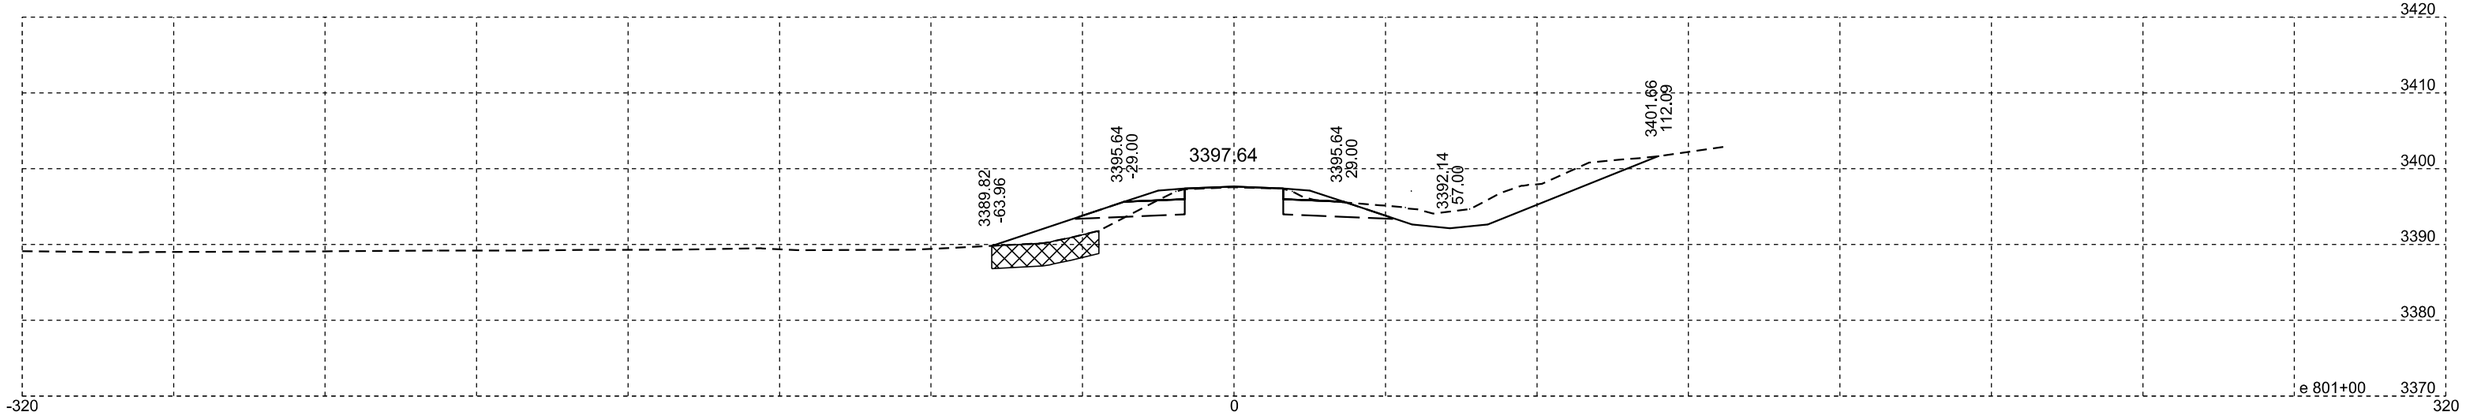

Plotting Date: 07/14/2015

STATE OF SOUTH DAKOTA	PROJECT	SHEET NO.	TOTAL SHEETS
	NH-PH 0018(177)104	X43	X329

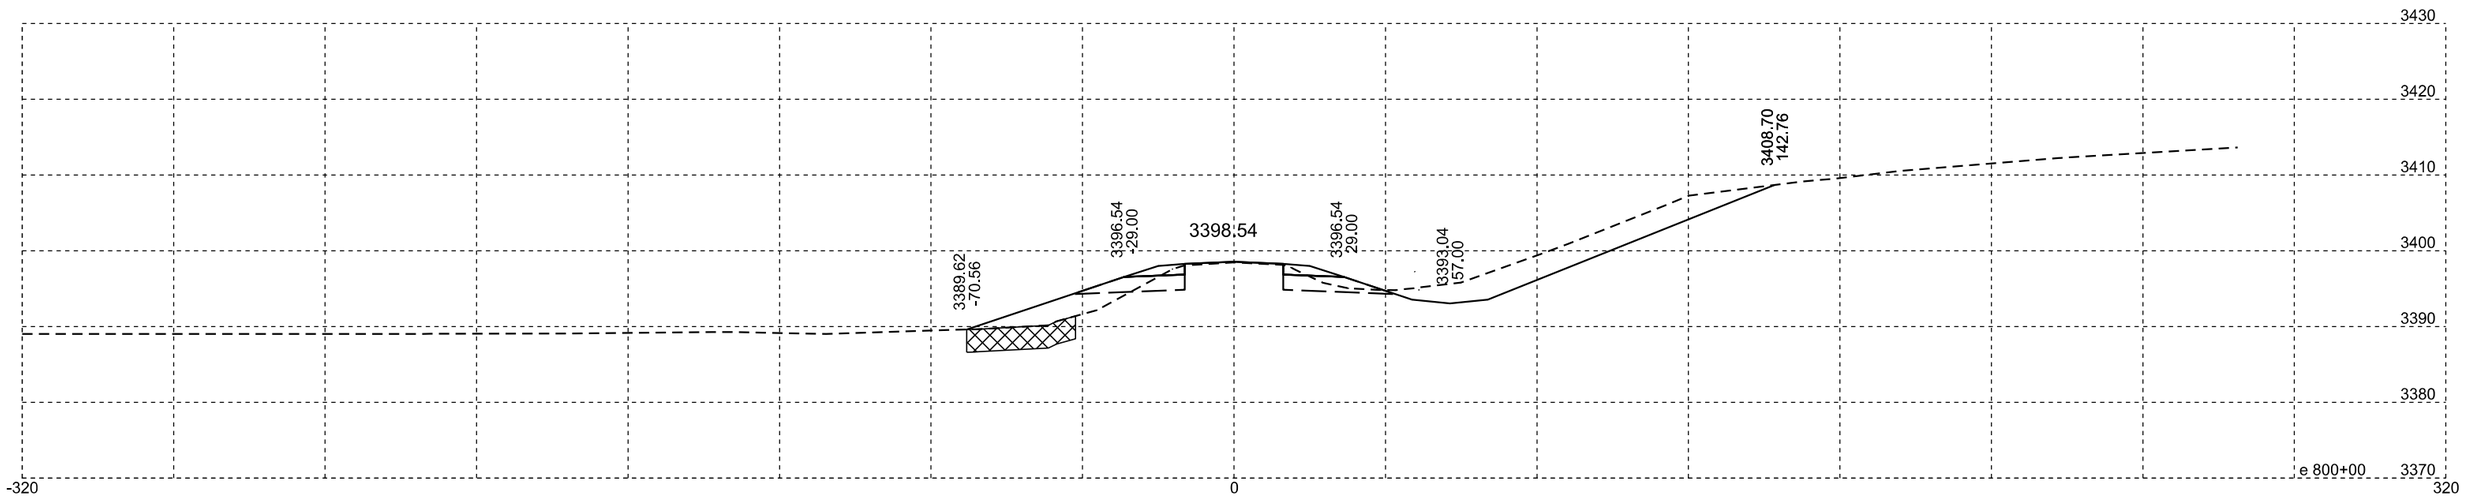

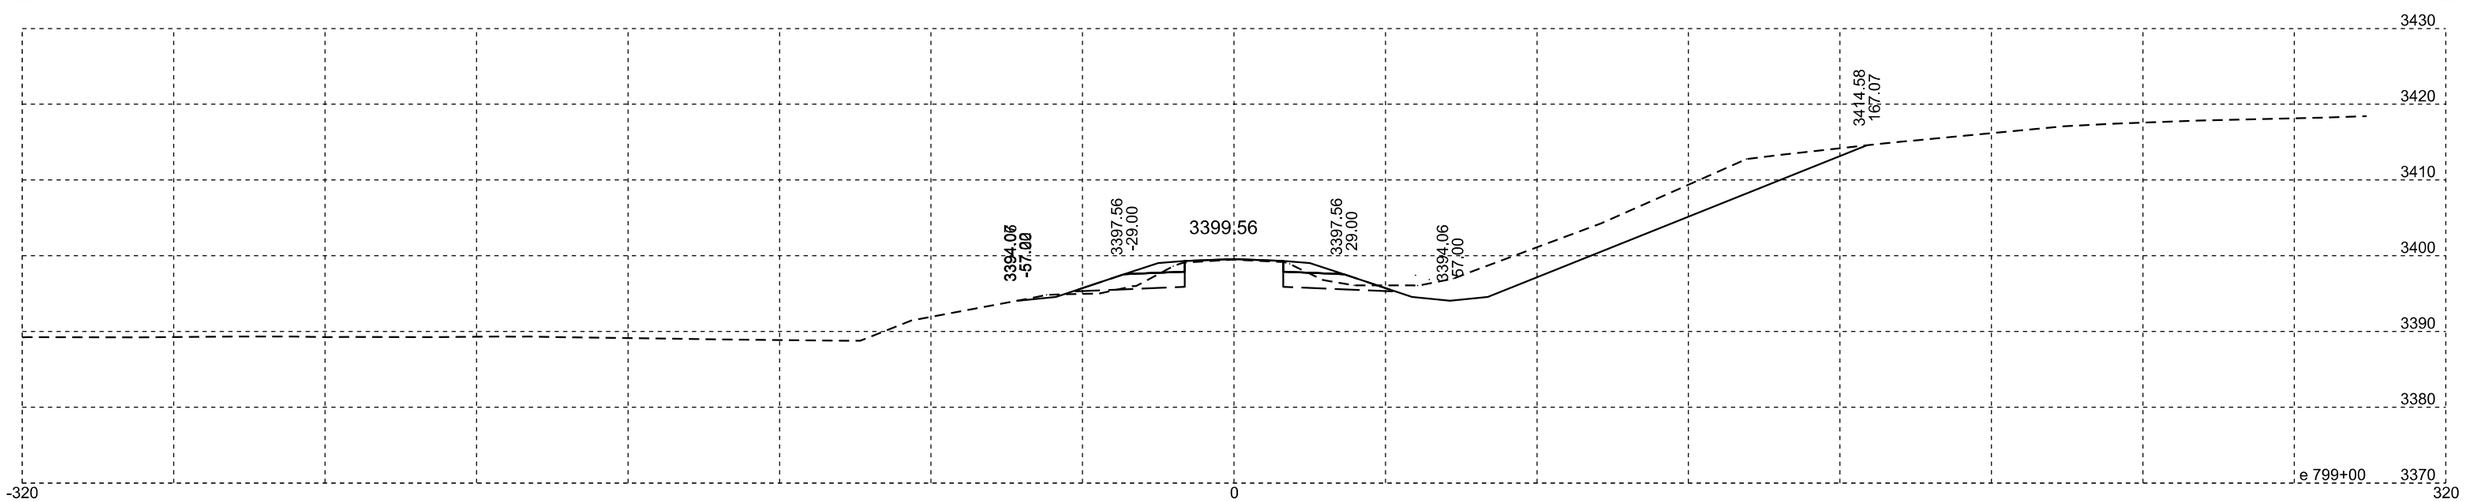

Plotting Date: 07/14/2015

STATE OF SOUTH DAKOTA	PROJECT	SHEET NO.	TOTAL SHEETS
	NH-PH 0018(177)104	X44	X329

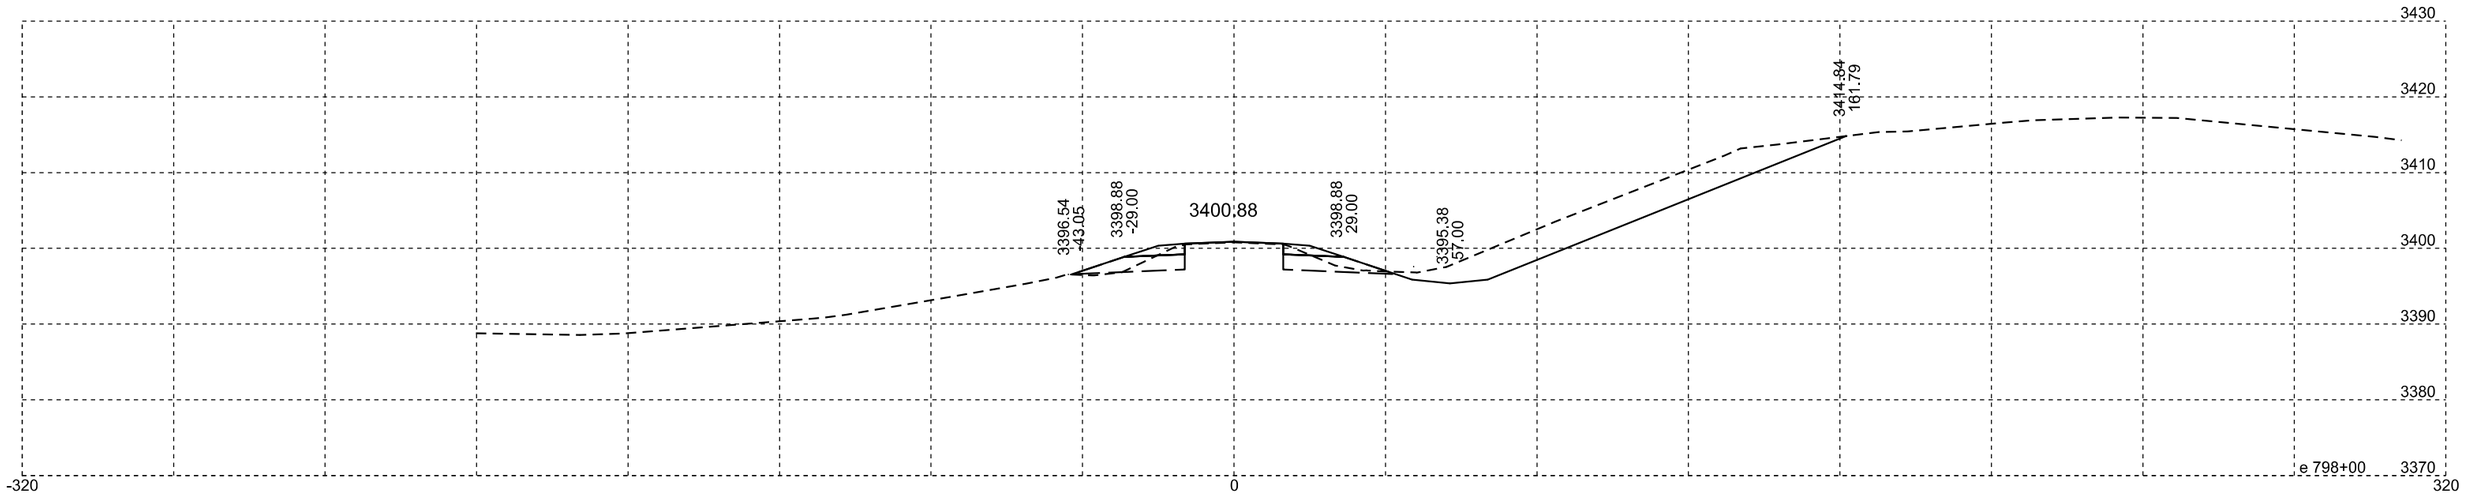

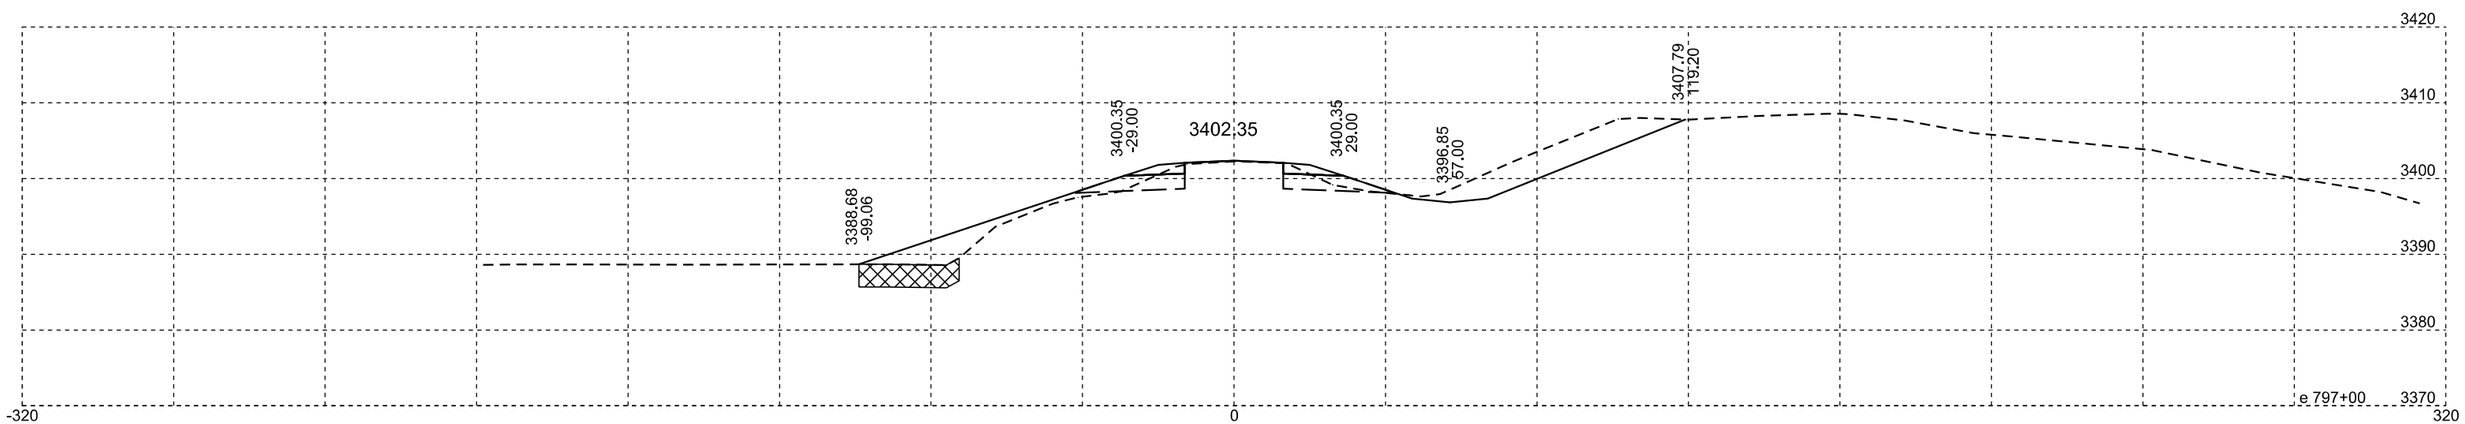

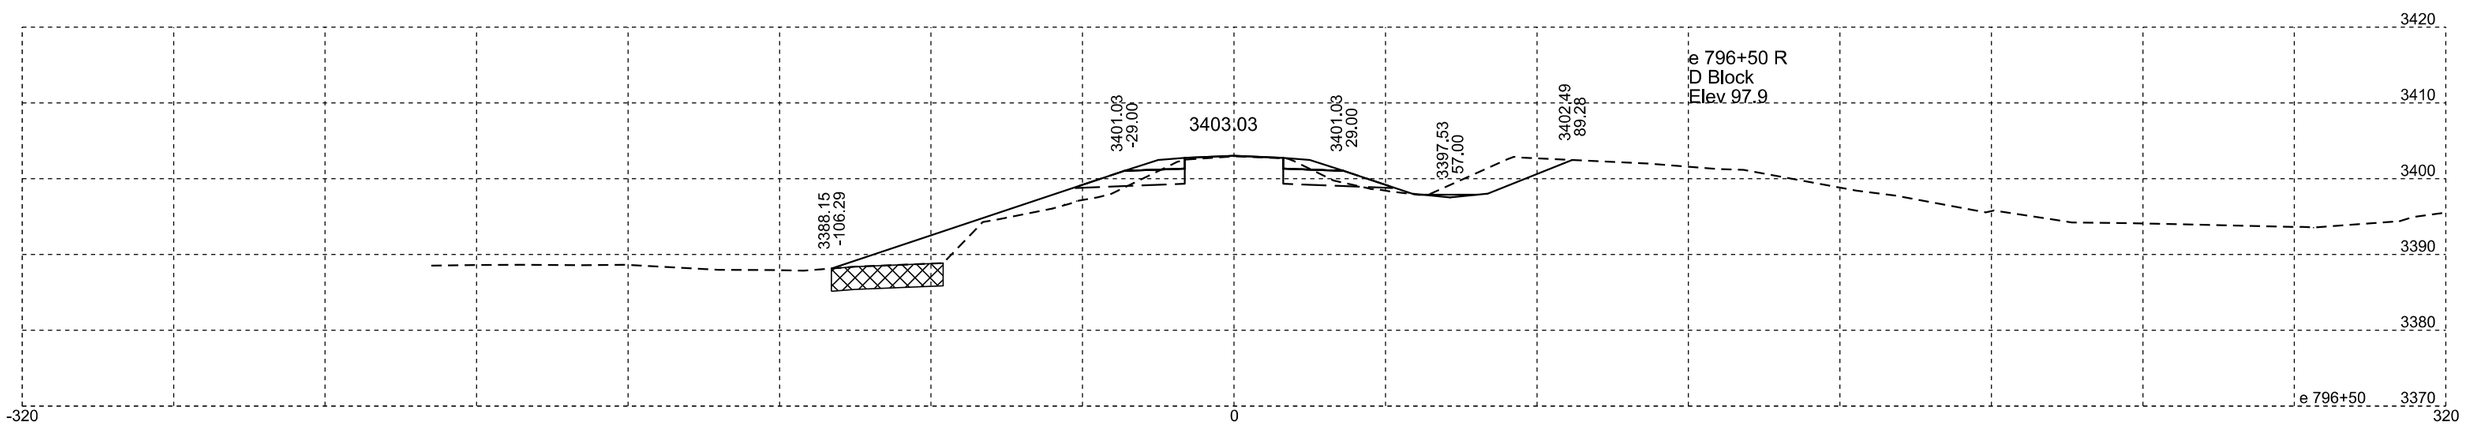

Plotting Date: 07/14/2015

STATE OF SOUTH DAKOTA	PROJECT	SHEET NO.	TOTAL SHEETS
	NH-PH 0018(177)104	X45	X329

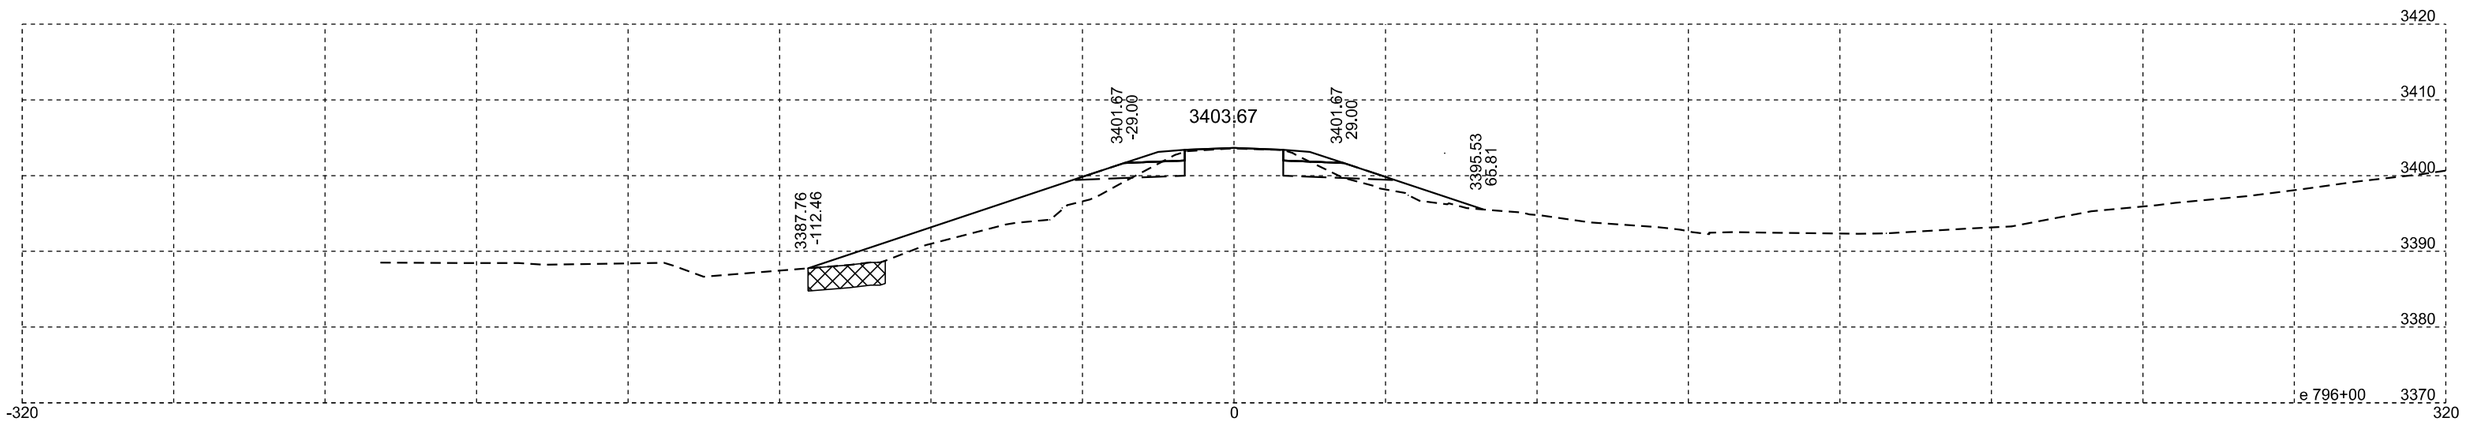

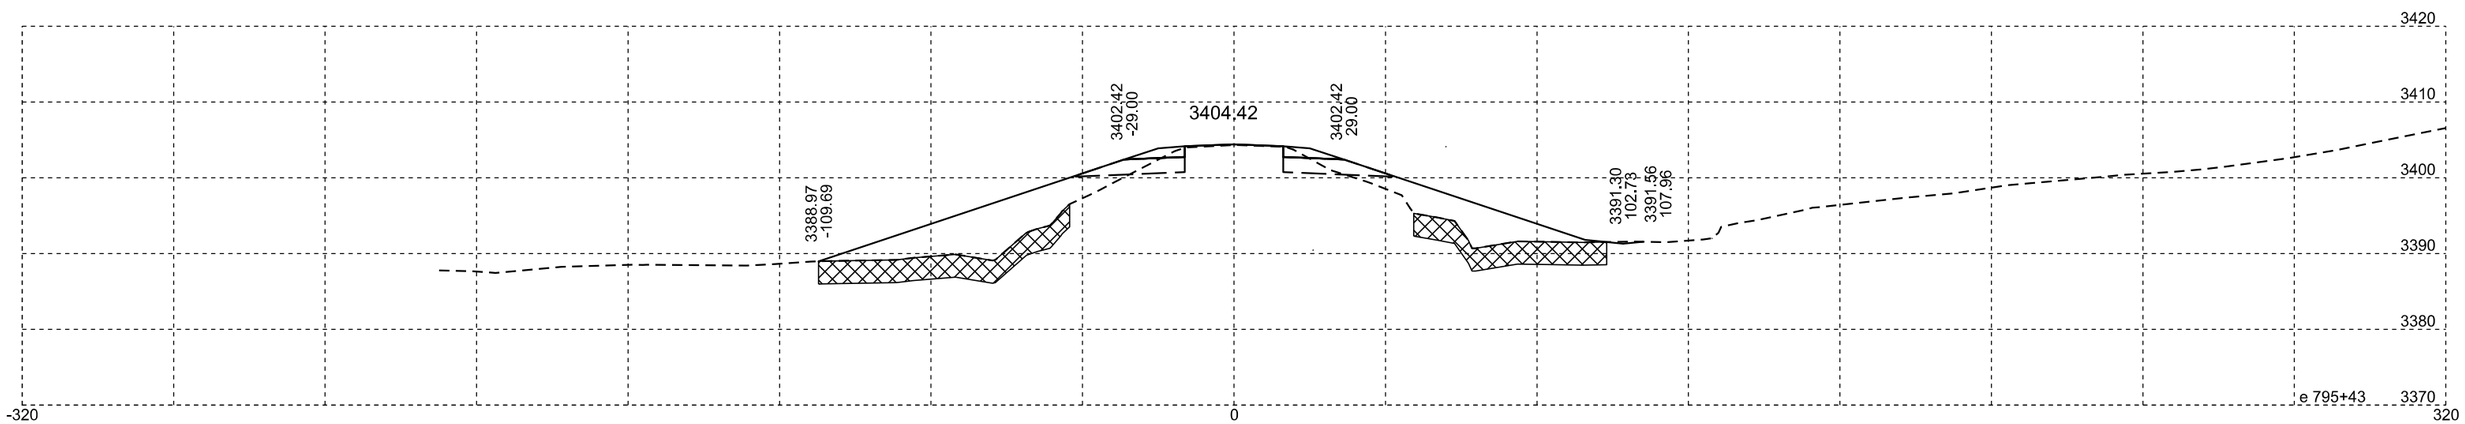

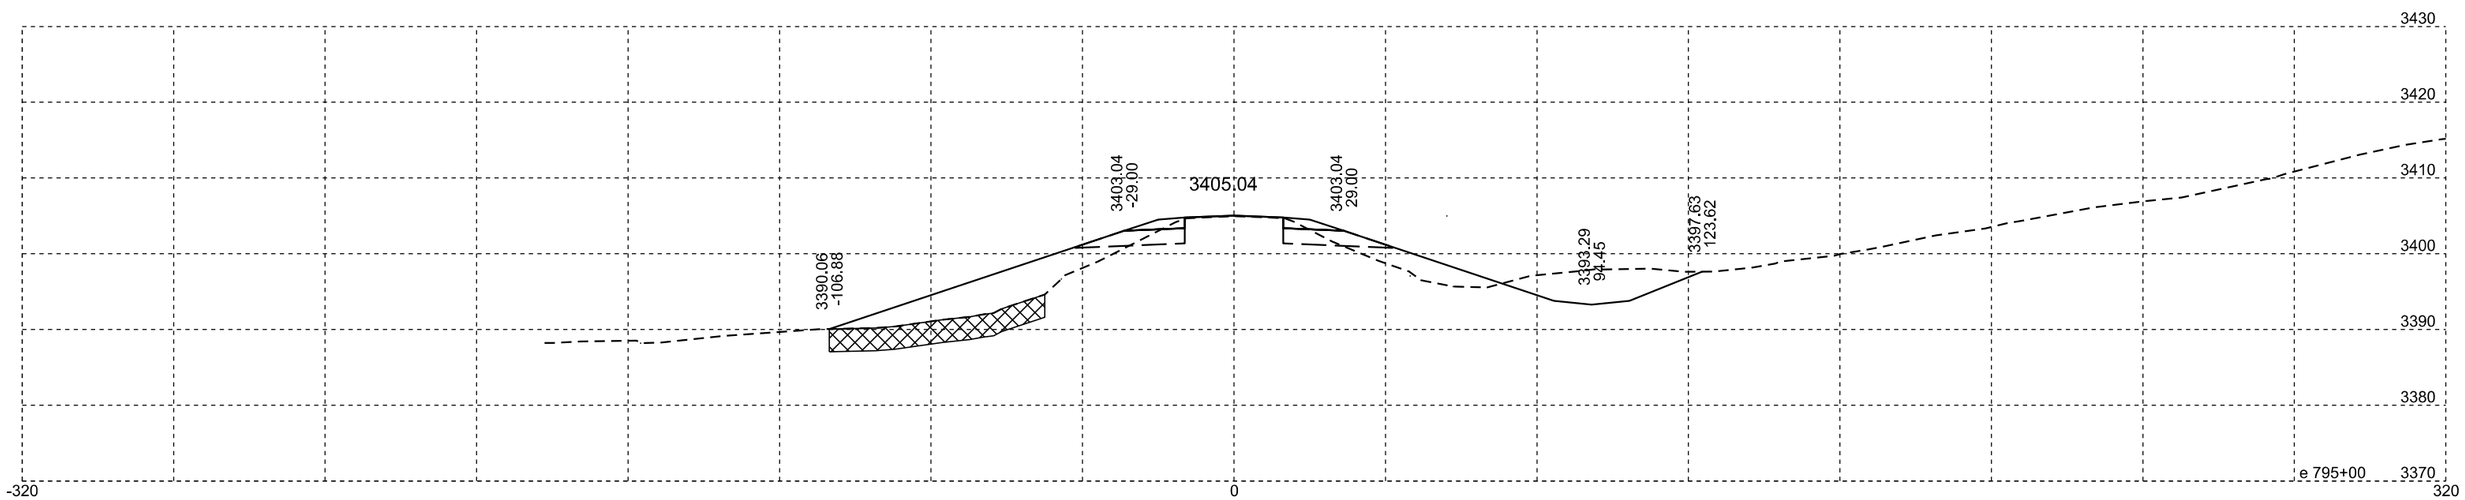

Plotting Date: 07/14/2015

STATE OF SOUTH DAKOTA	PROJECT	SHEET NO.	TOTAL SHEETS
	NH-PH 0018(177)104	X46	X329

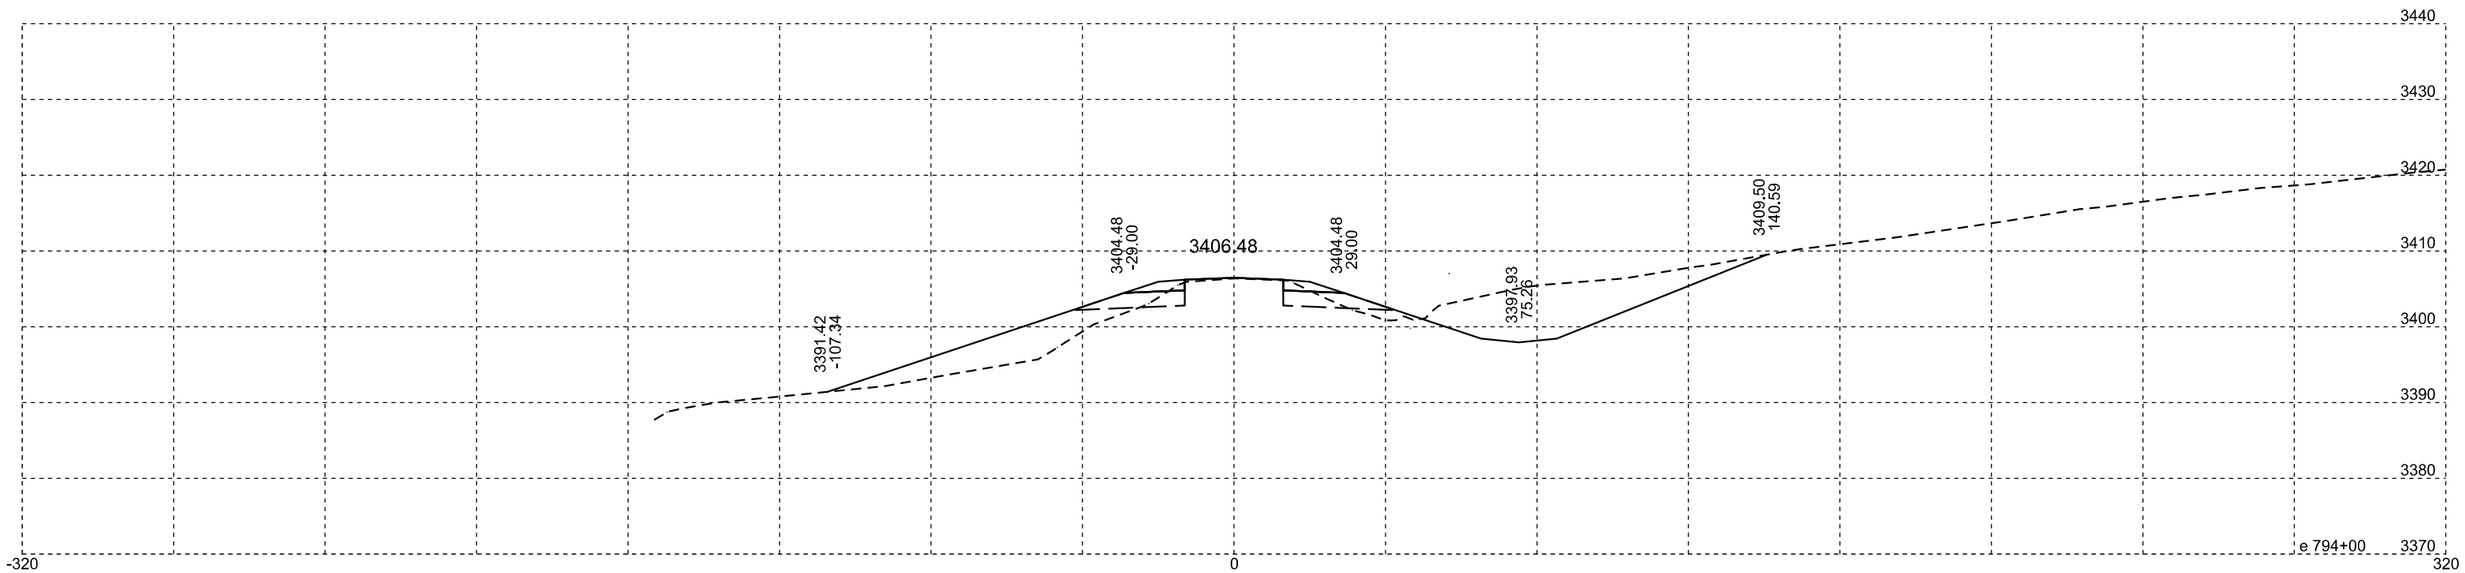

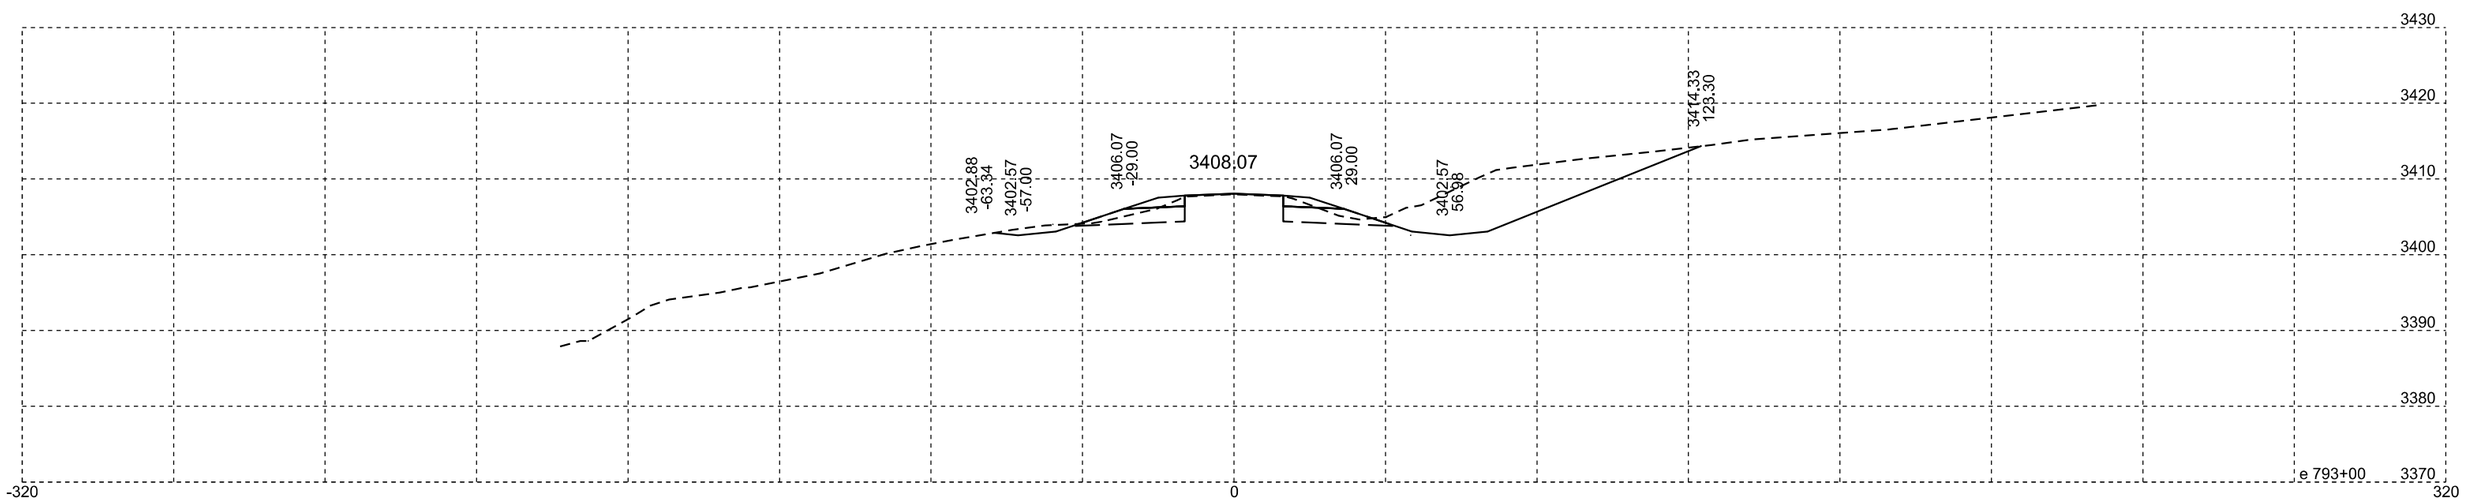

Plotting Date: 07/14/2015

STATE OF SOUTH DAKOTA	PROJECT	SHEET NO.	TOTAL SHEETS
	NH-PH 0018(177)104	X47	X329

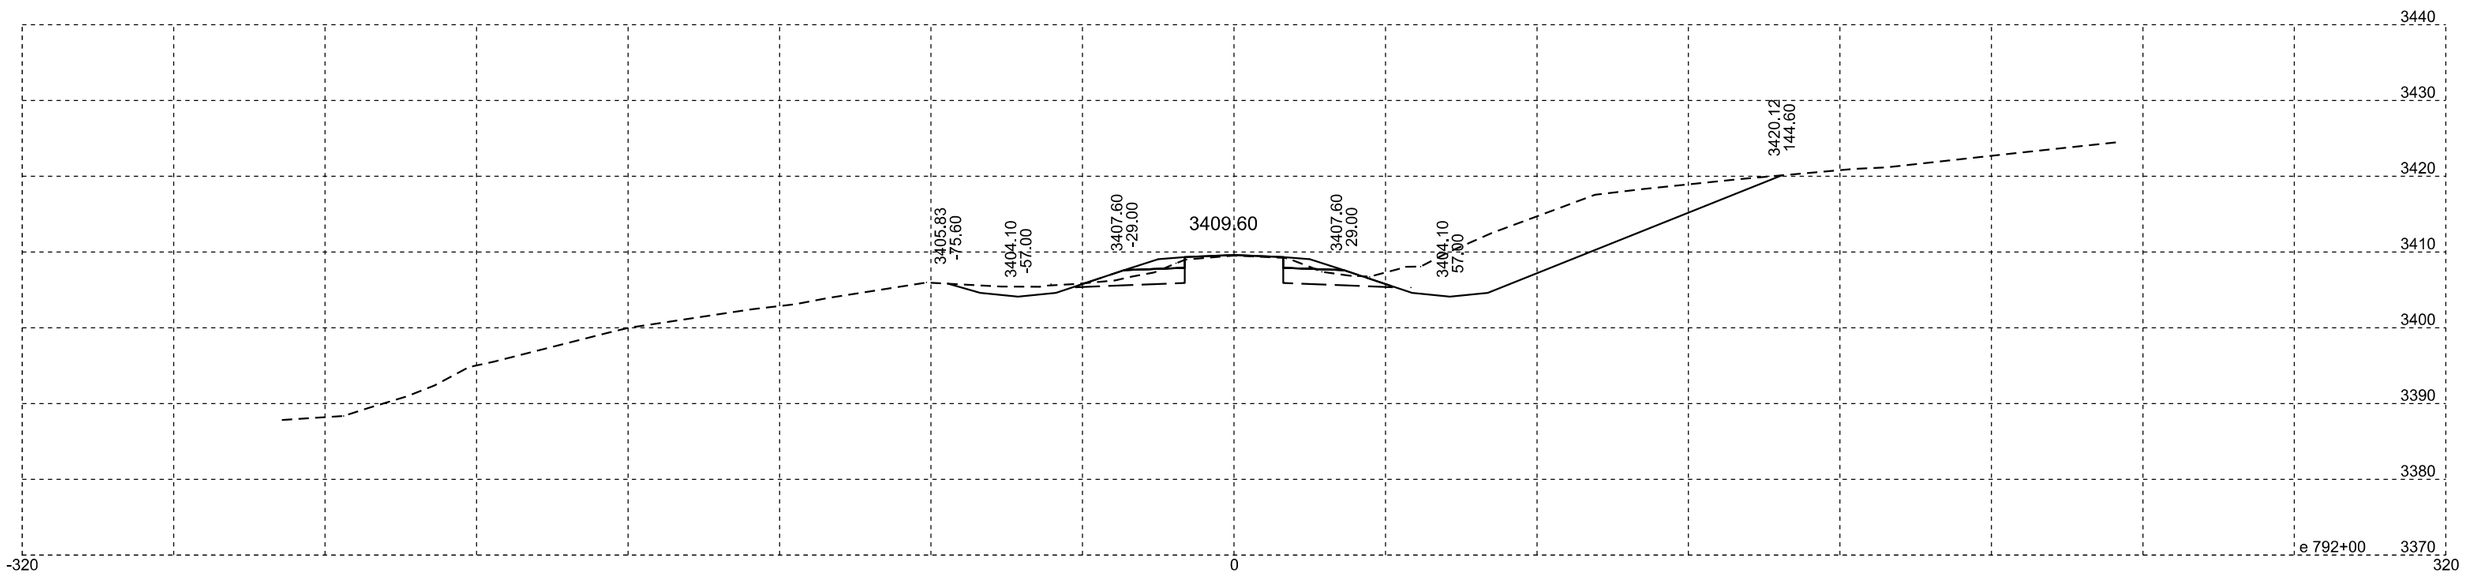

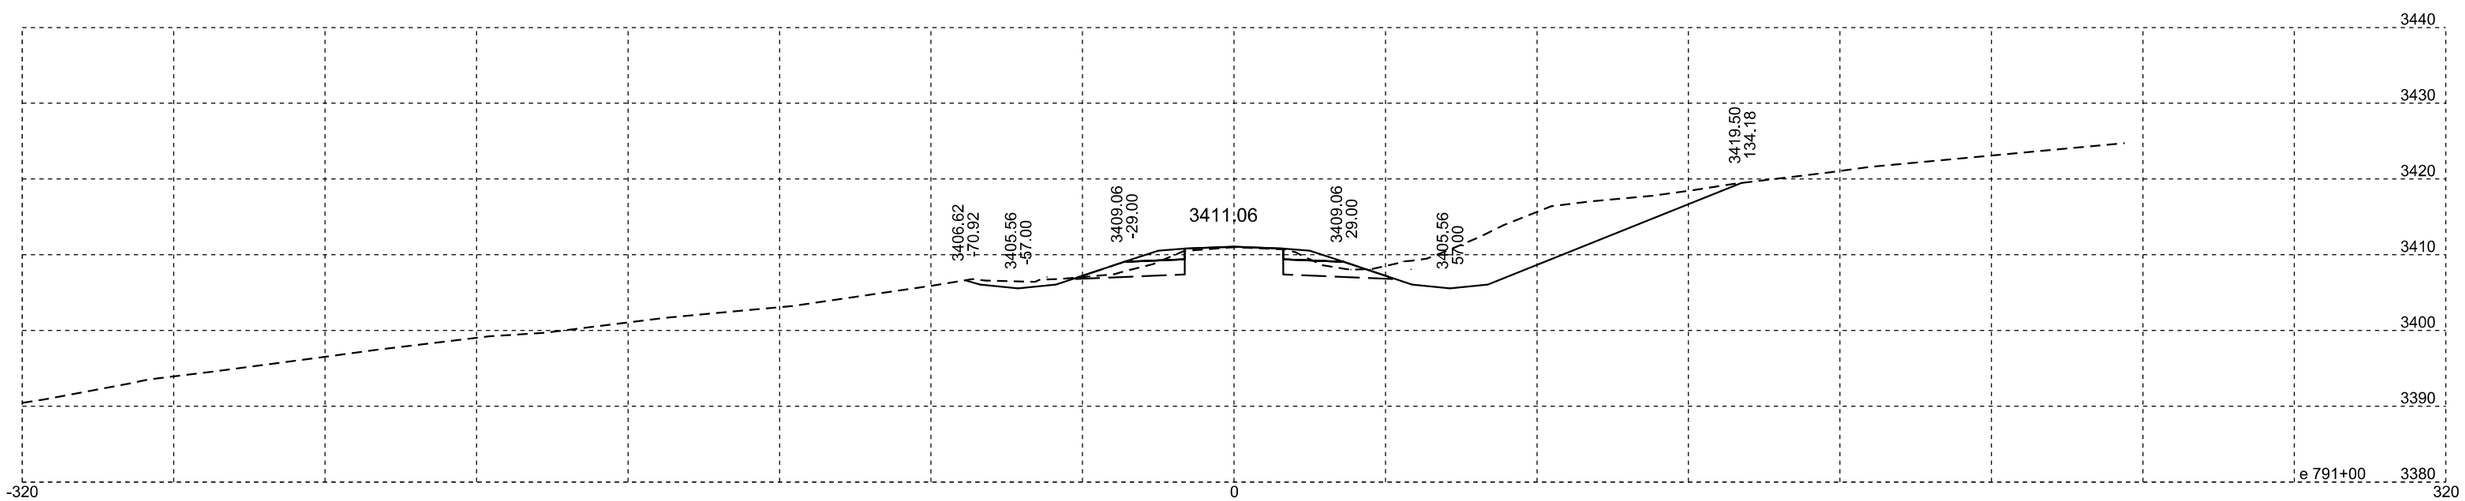

Plotting Date: 07/14/2015

STATE OF SOUTH DAKOTA	PROJECT	SHEET NO.	TOTAL SHEETS
	NH-PH 0018(177)104	X48	X329

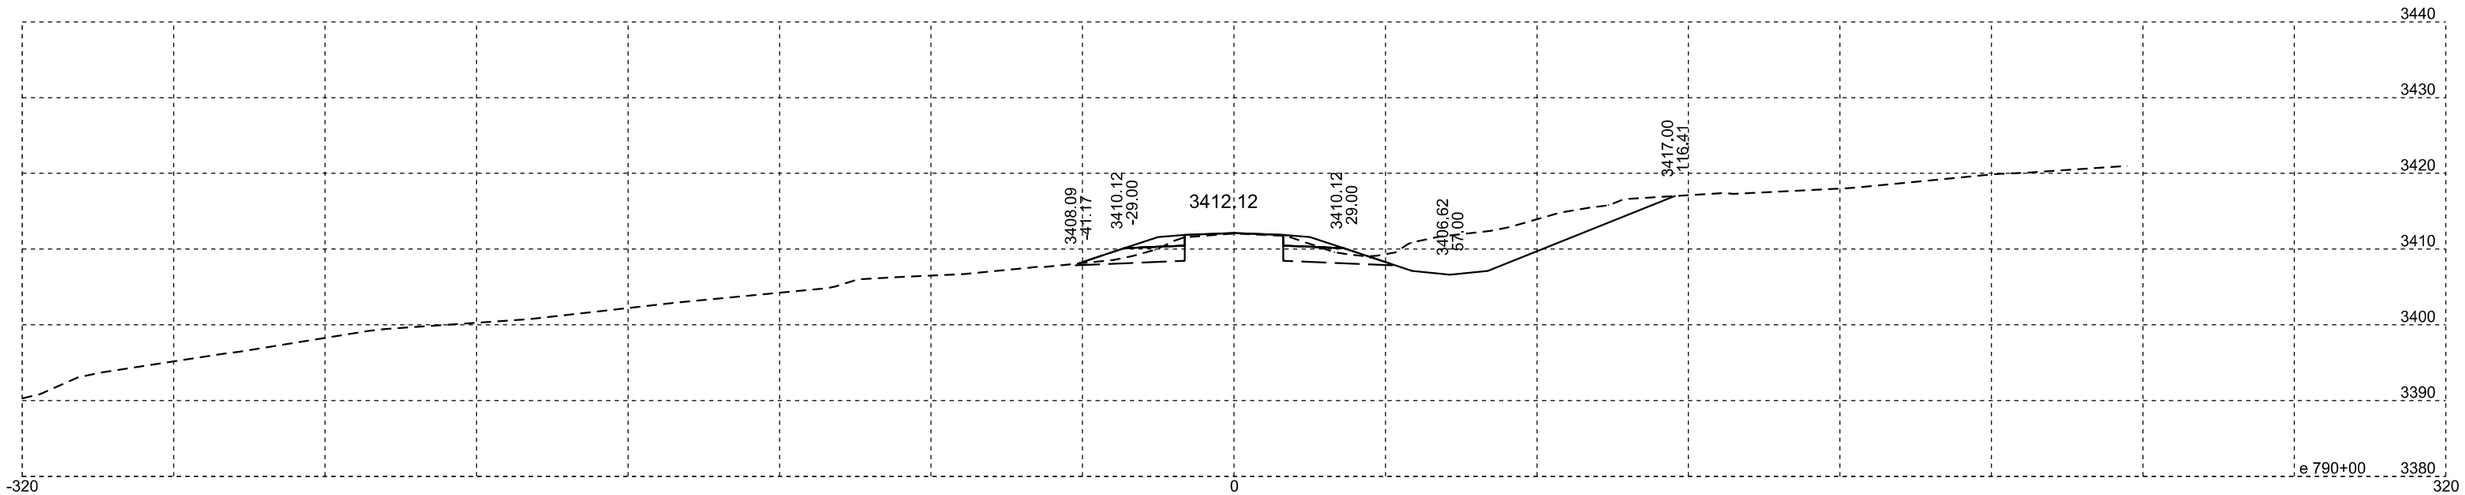

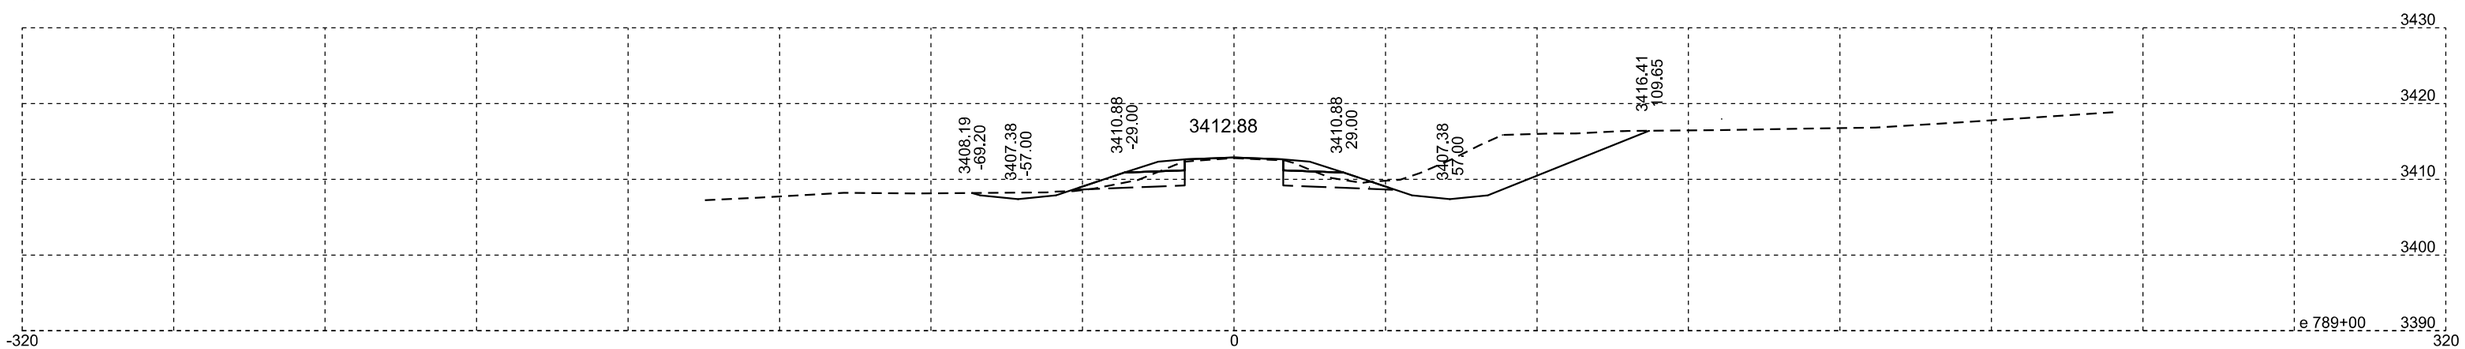

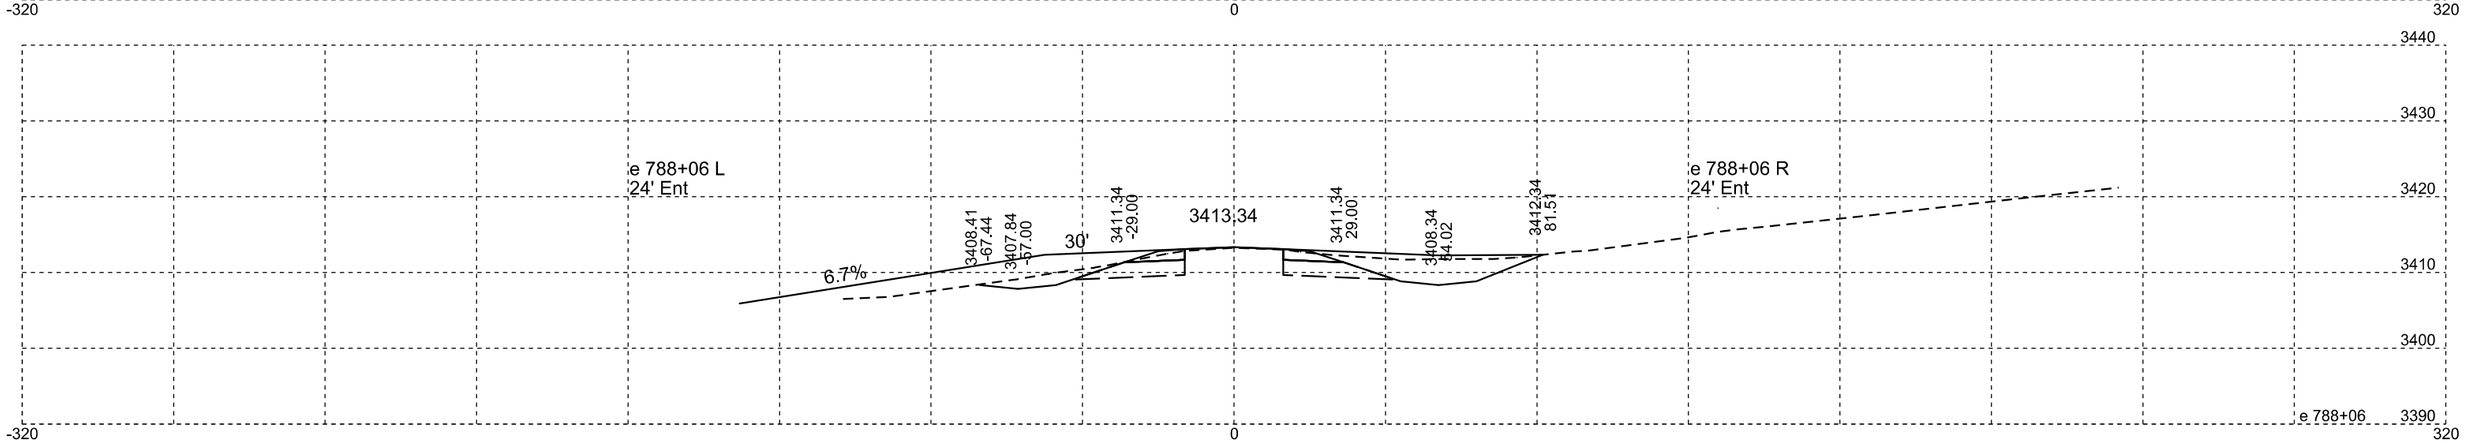

Plotting Date: 07/14/2015

STATE OF SOUTH DAKOTA	PROJECT	SHEET NO.	TOTAL SHEETS
	NH-PH 0018(177)104	X49	X329

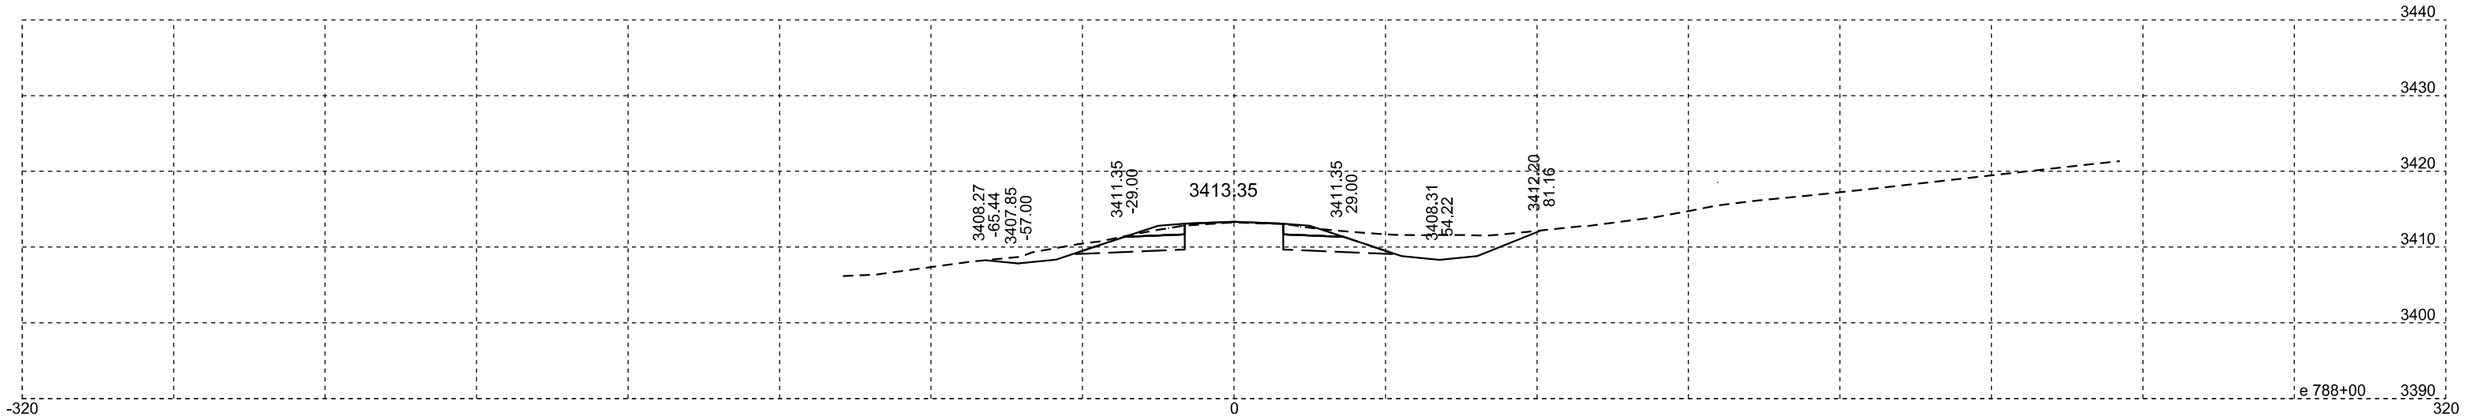

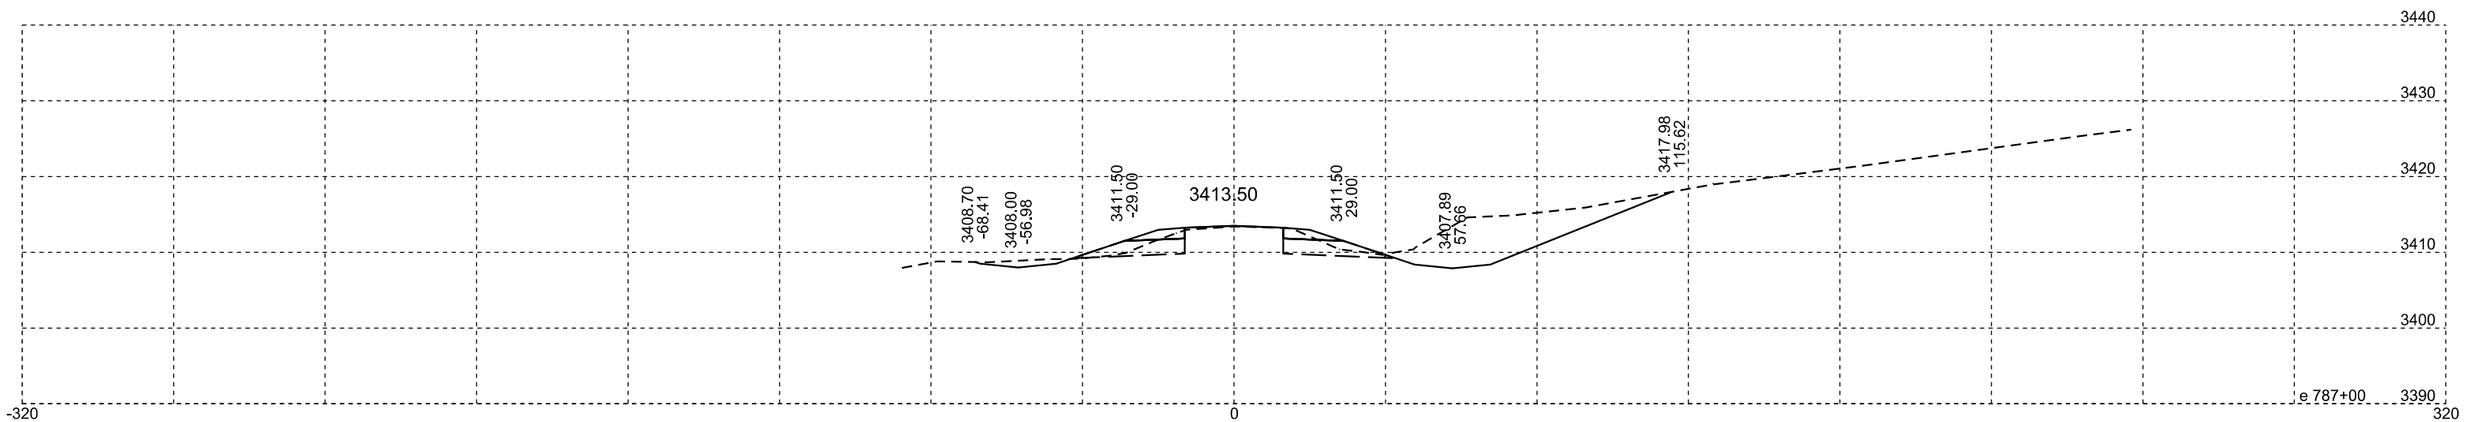

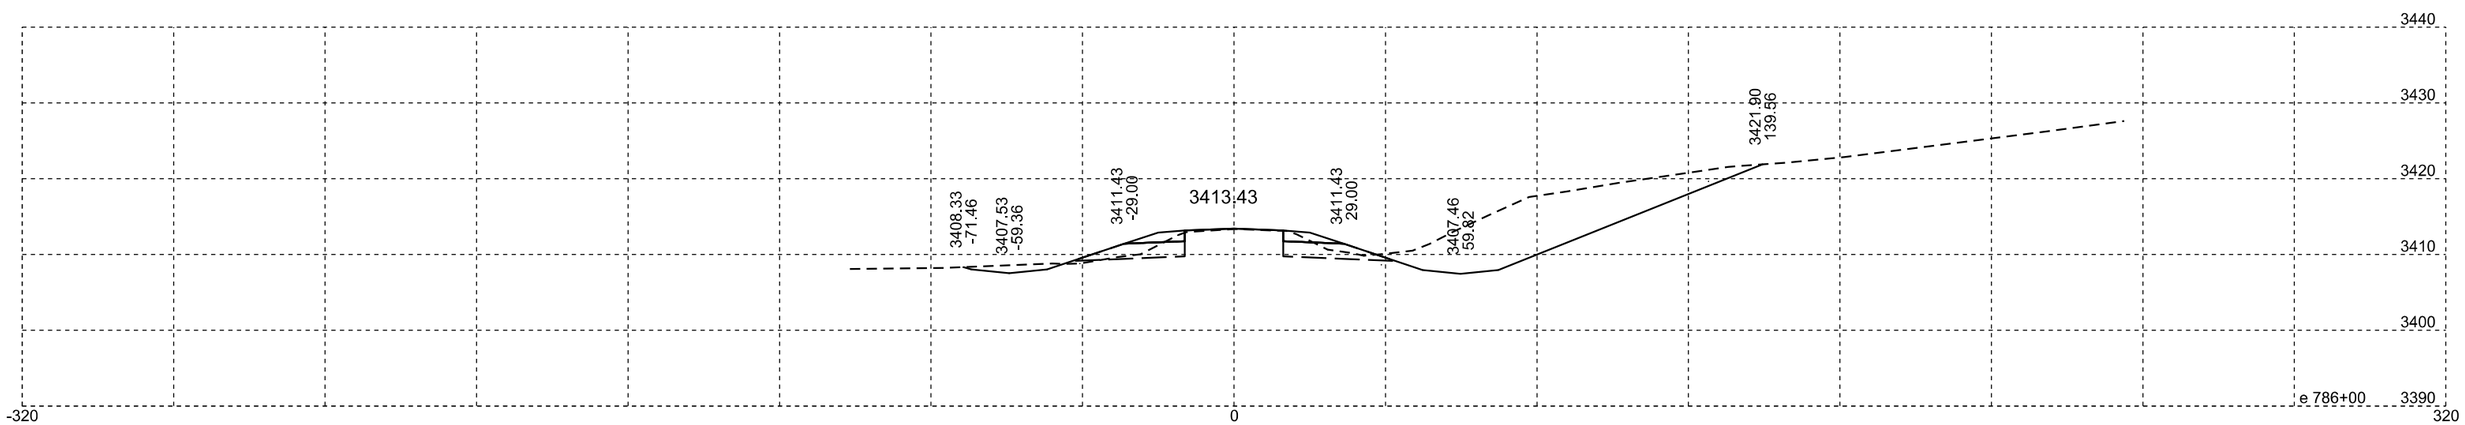

Plotting Date: 07/14/2015

STATE OF SOUTH DAKOTA	PROJECT	SHEET NO.	TOTAL SHEETS
	NH-PH 0018(177)104	X50	X329

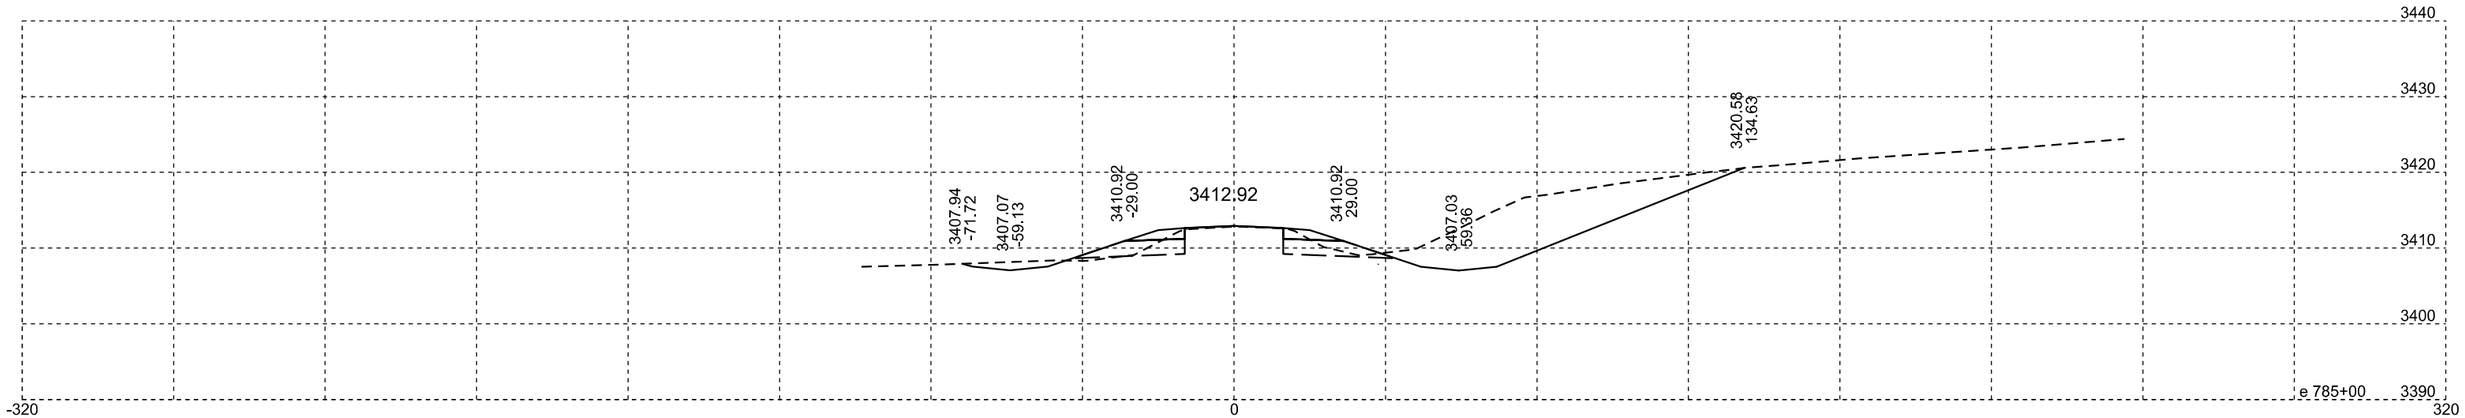

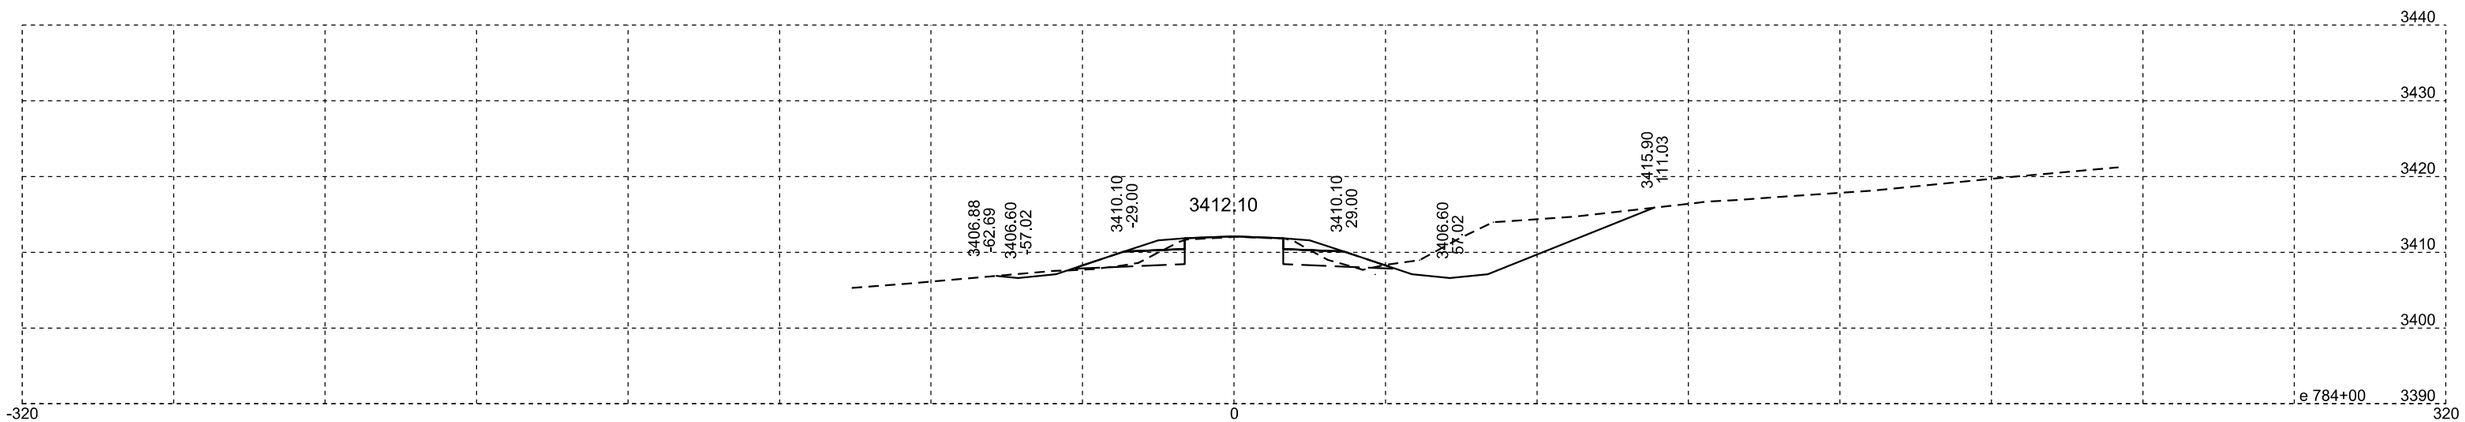

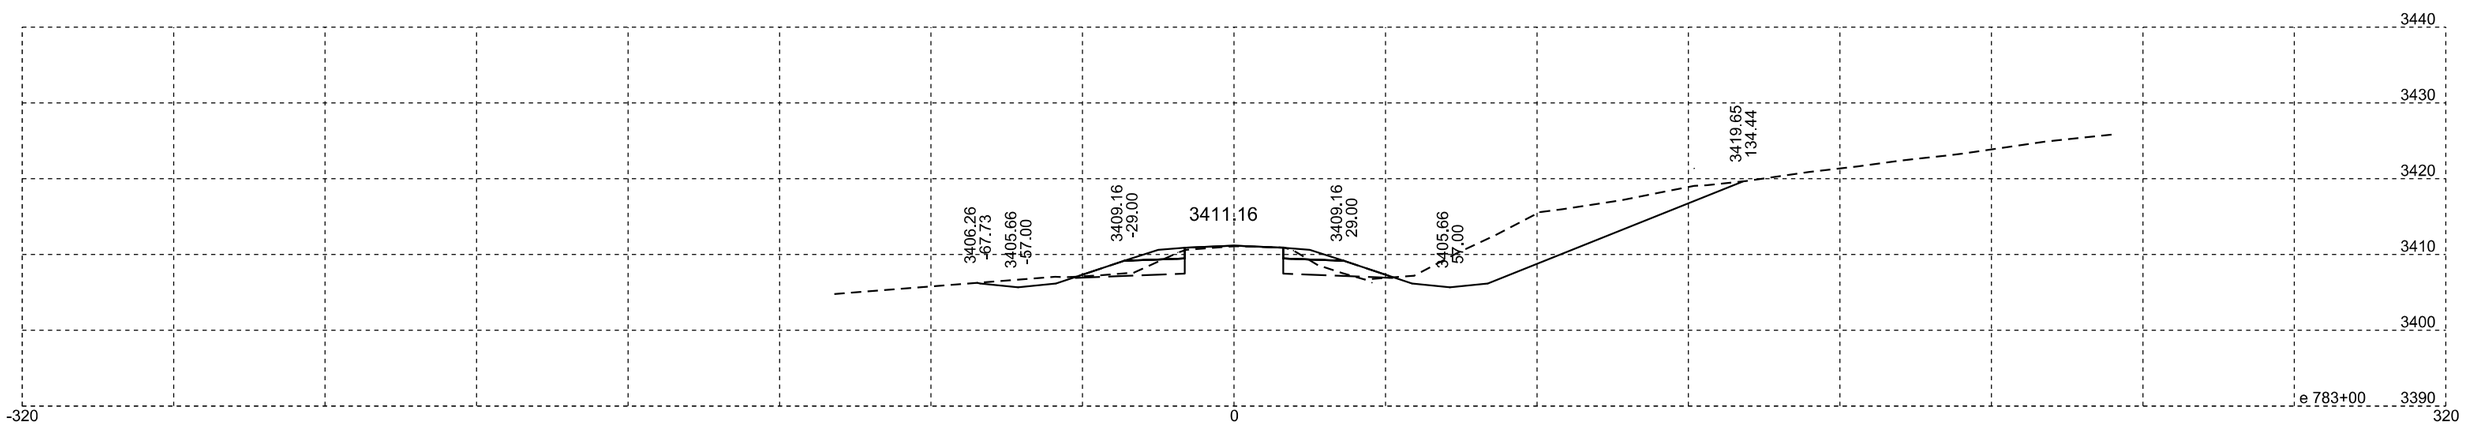

Plotting Date: 07/14/2015

STATE OF SOUTH DAKOTA	PROJECT	SHEET NO.	TOTAL SHEETS
	NH-PH 0018(177)104	X51	X329

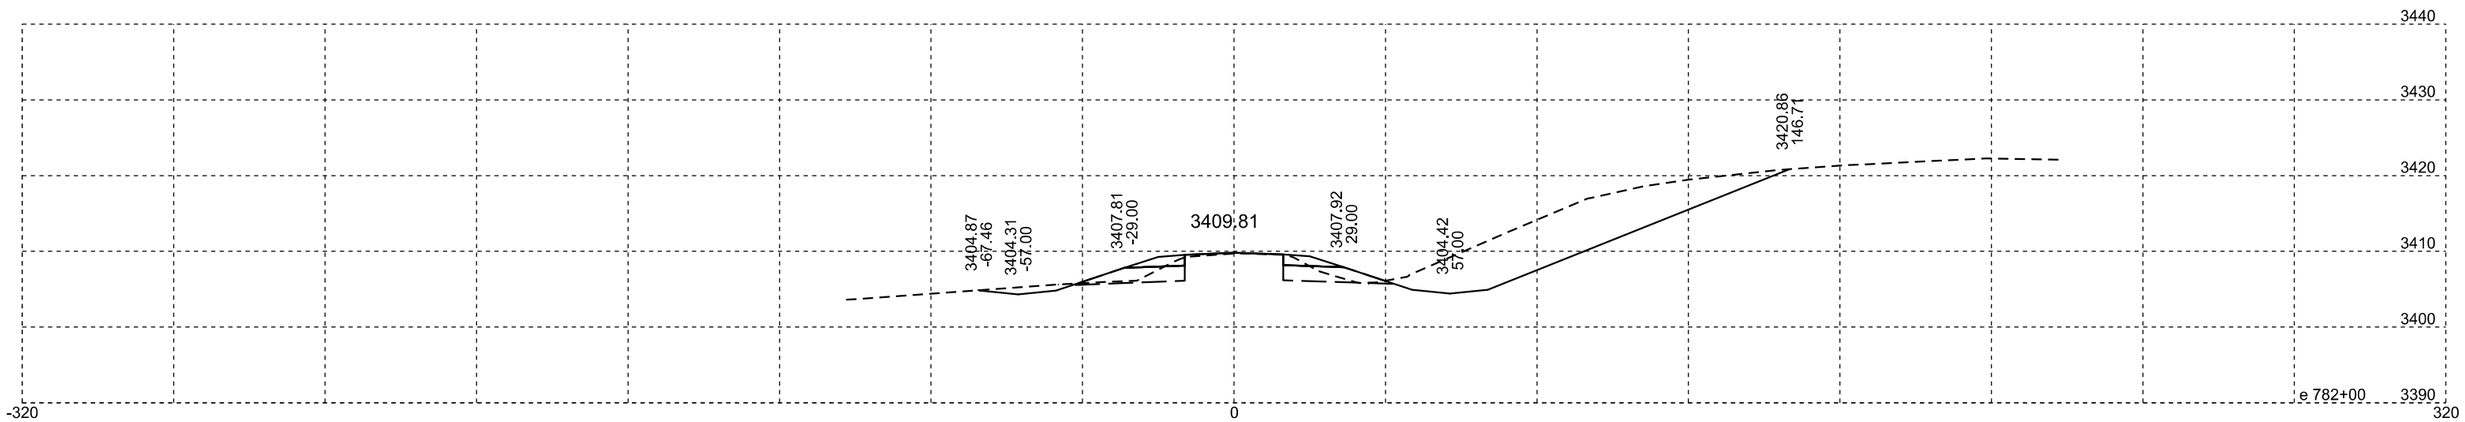

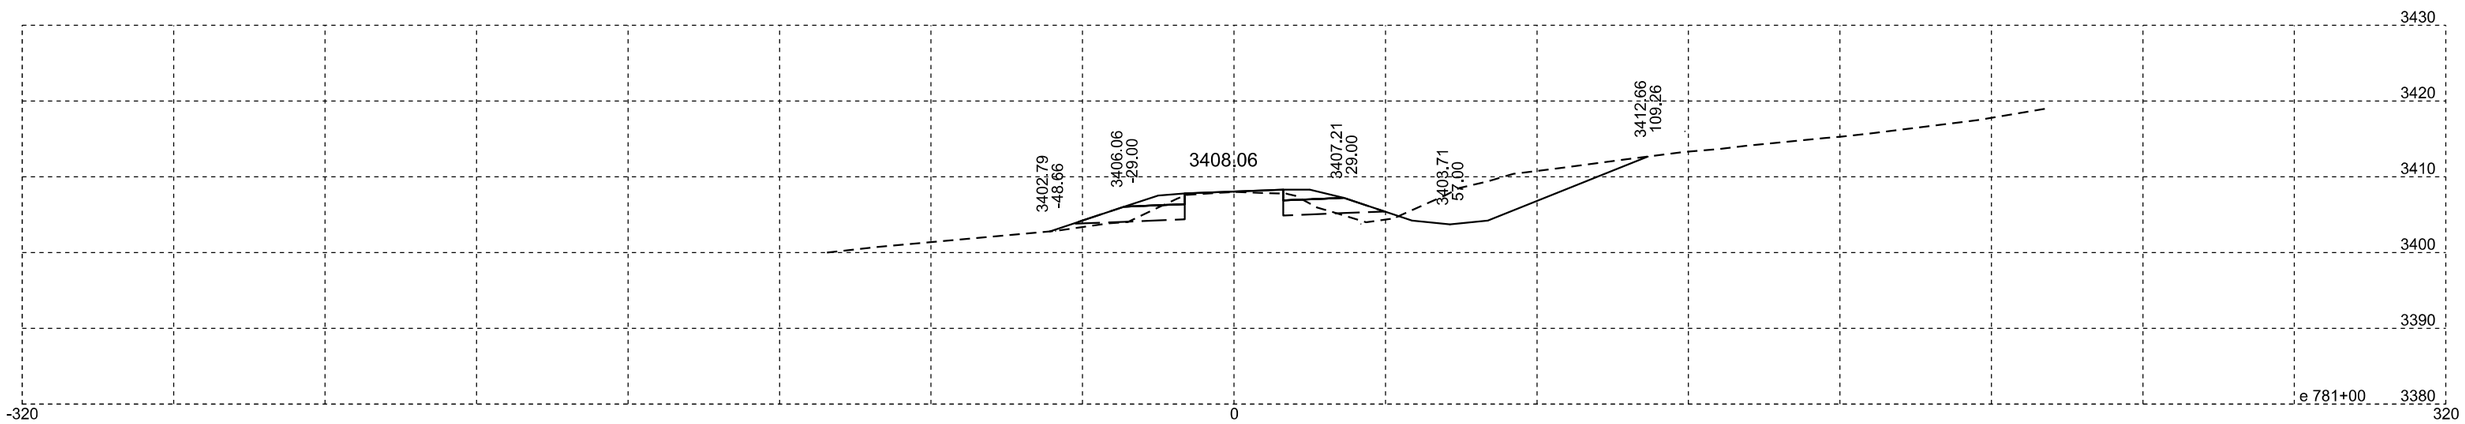

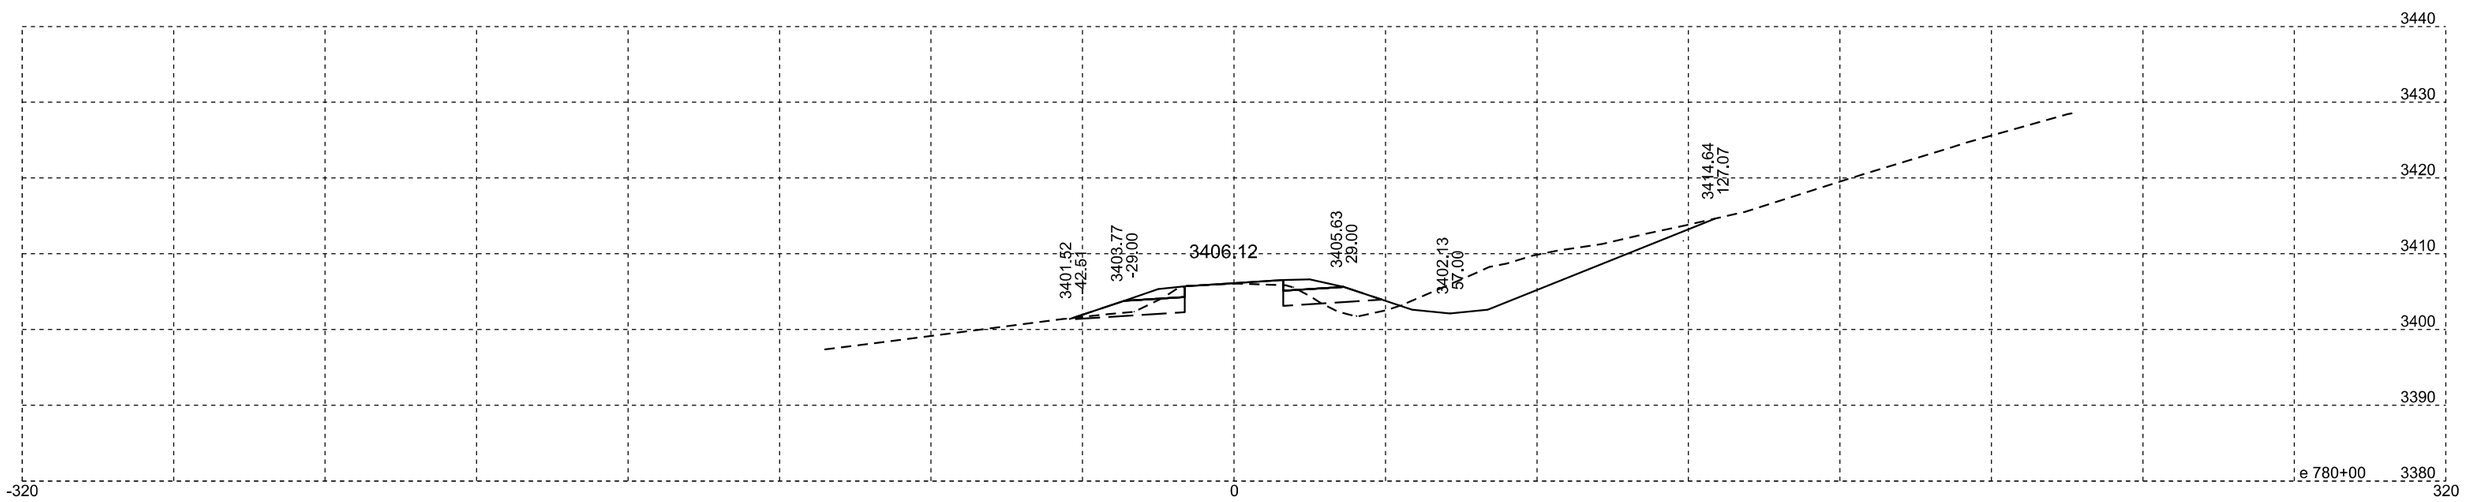

Plotting Date: 07/14/2015

STATE OF SOUTH DAKOTA	PROJECT	SHEET NO.	TOTAL SHEETS
	NH-PH 0018(177)104	X52	X329

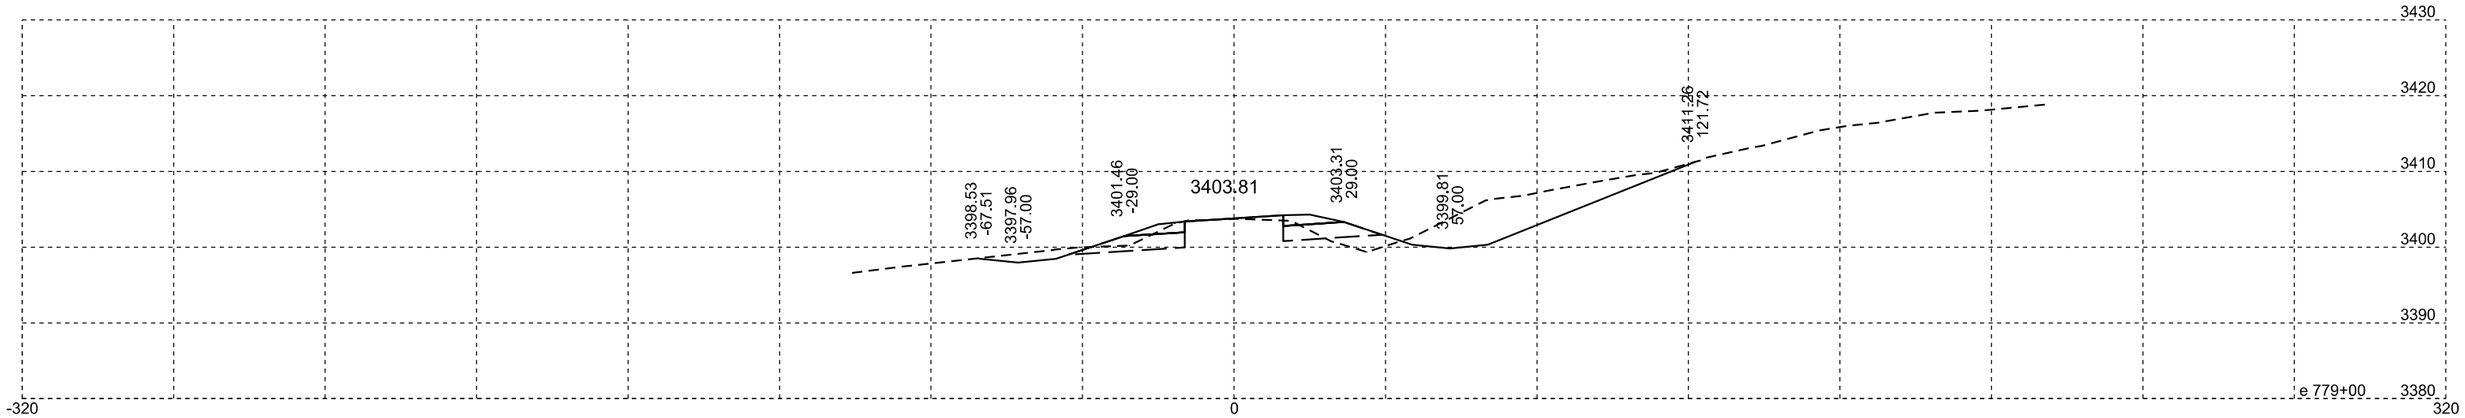

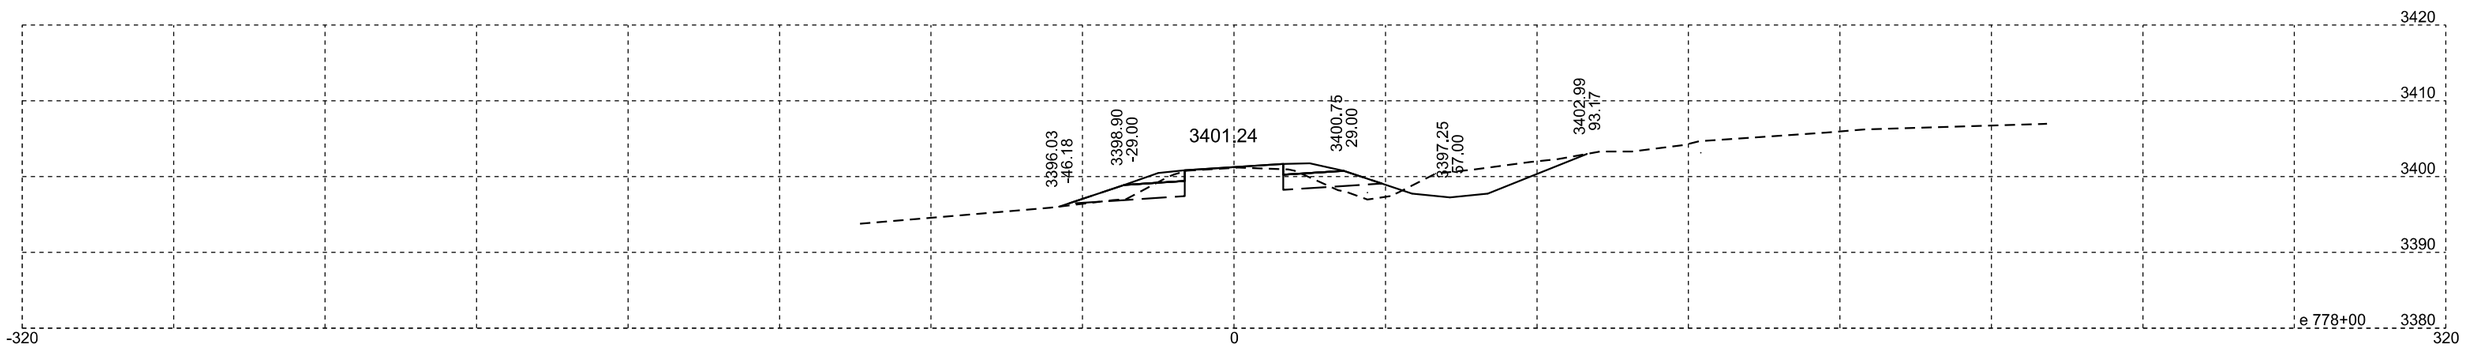

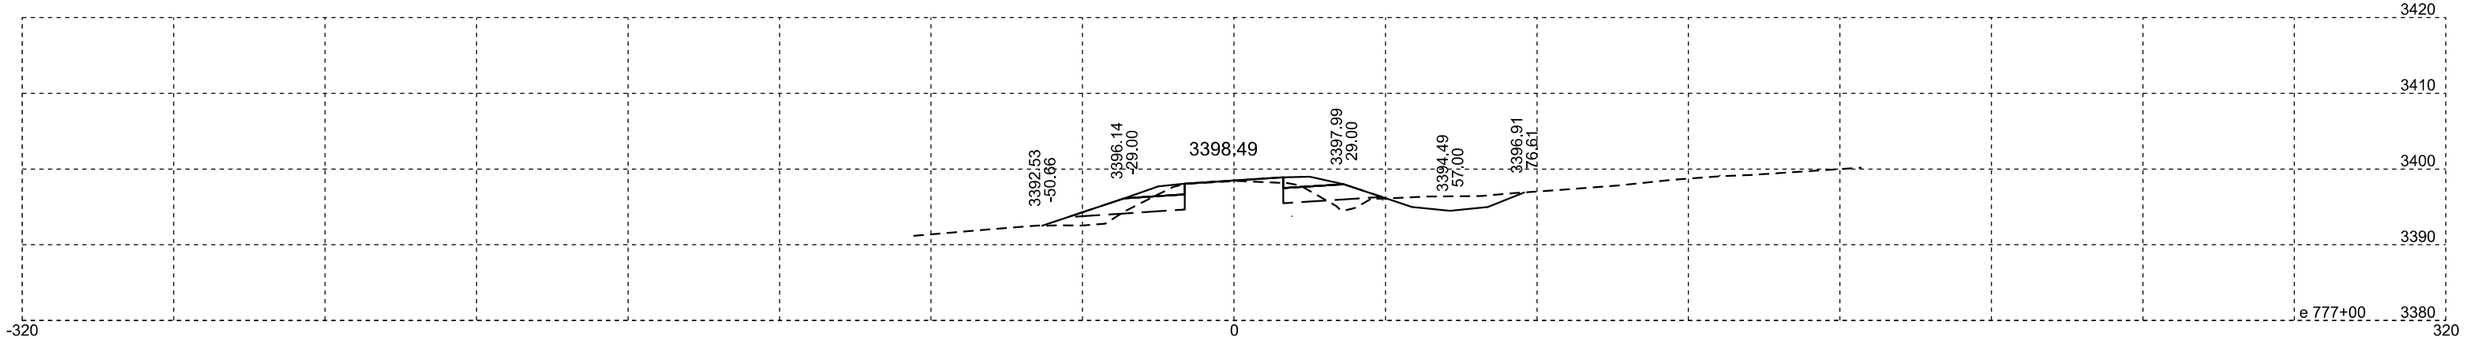

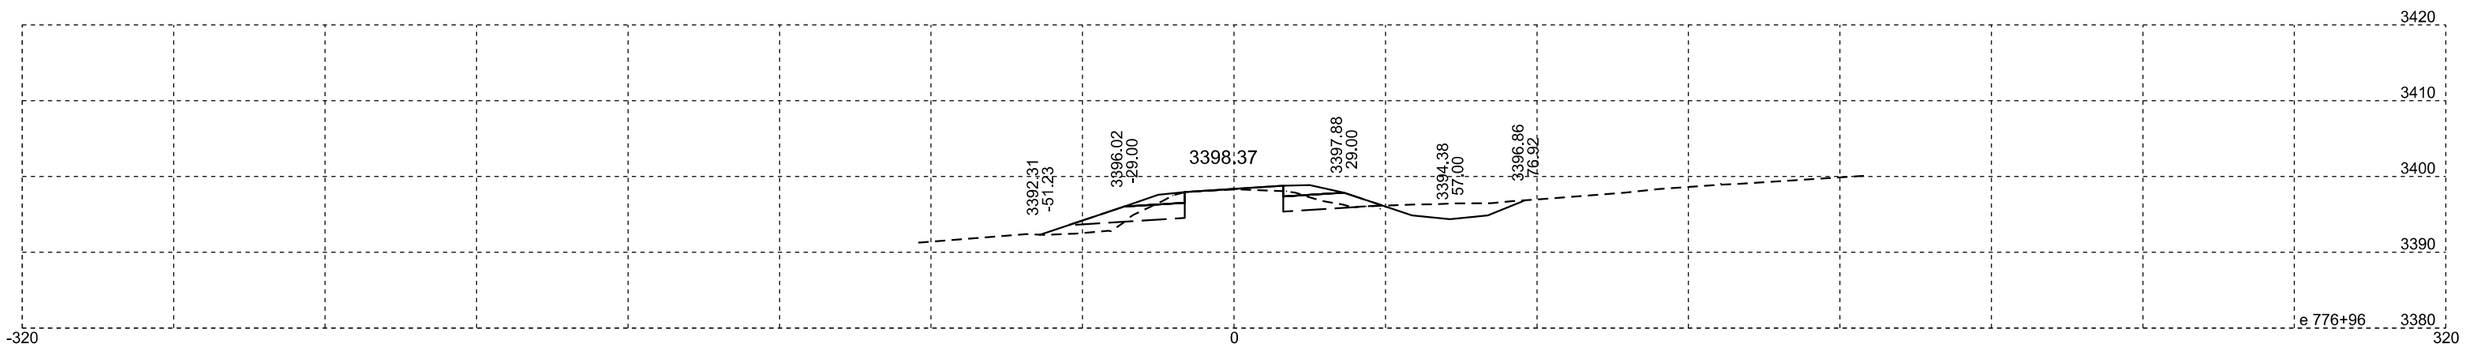

Plotting Date: 08/17/2015
Revised 8-17-15 DMJ

STATE OF SOUTH DAKOTA	PROJECT	SHEET NO.	TOTAL SHEETS
	NH-PH 0018(177)104	X53	X329

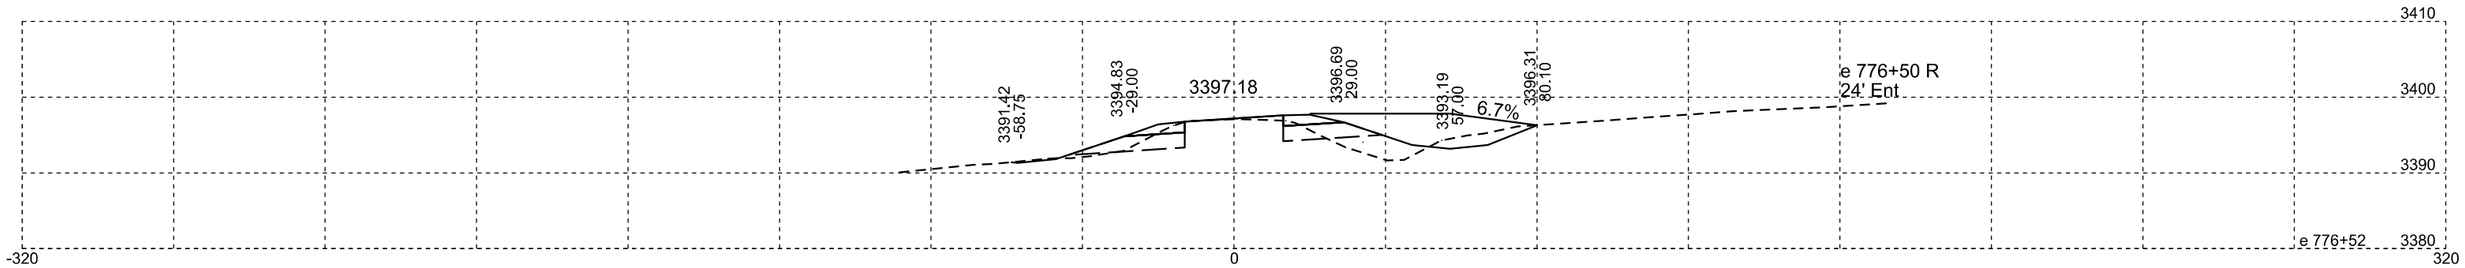

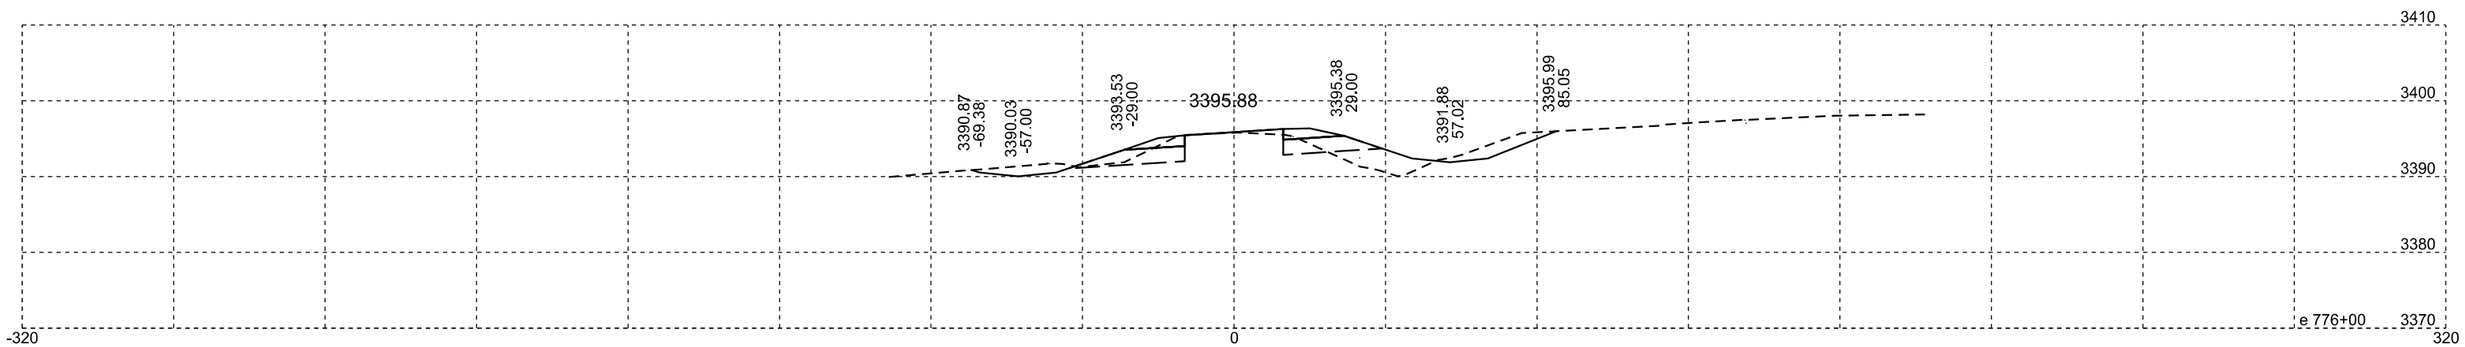

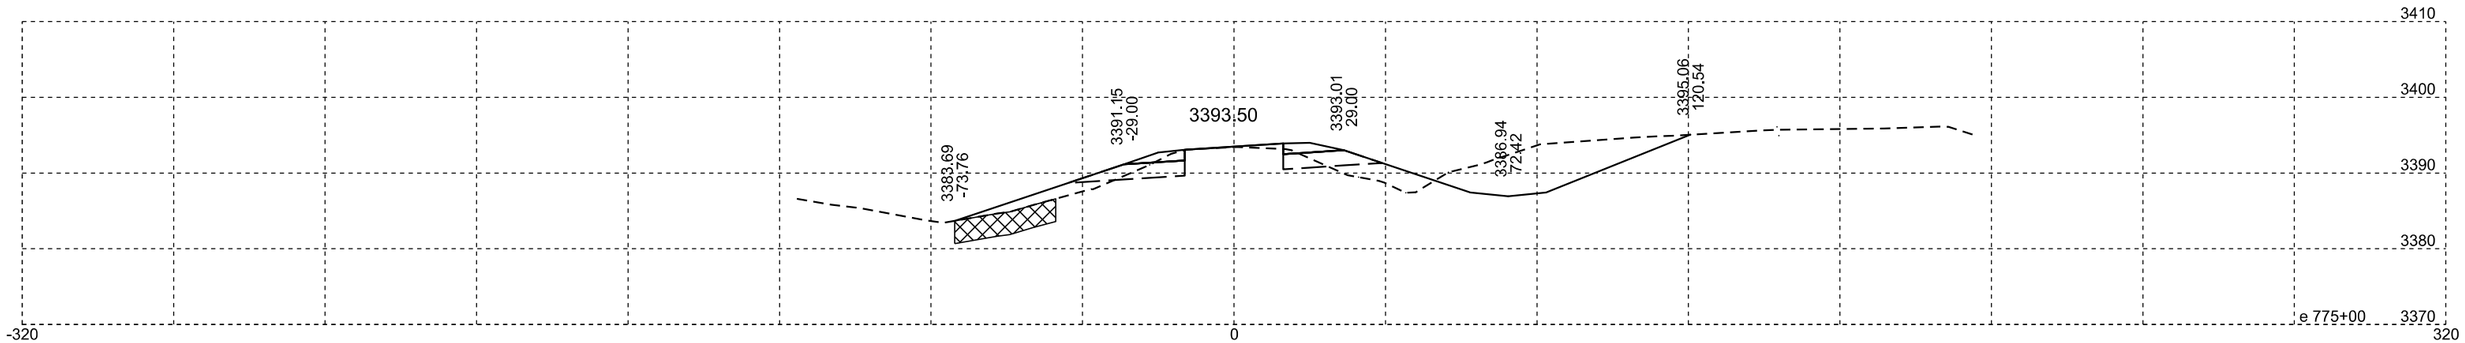

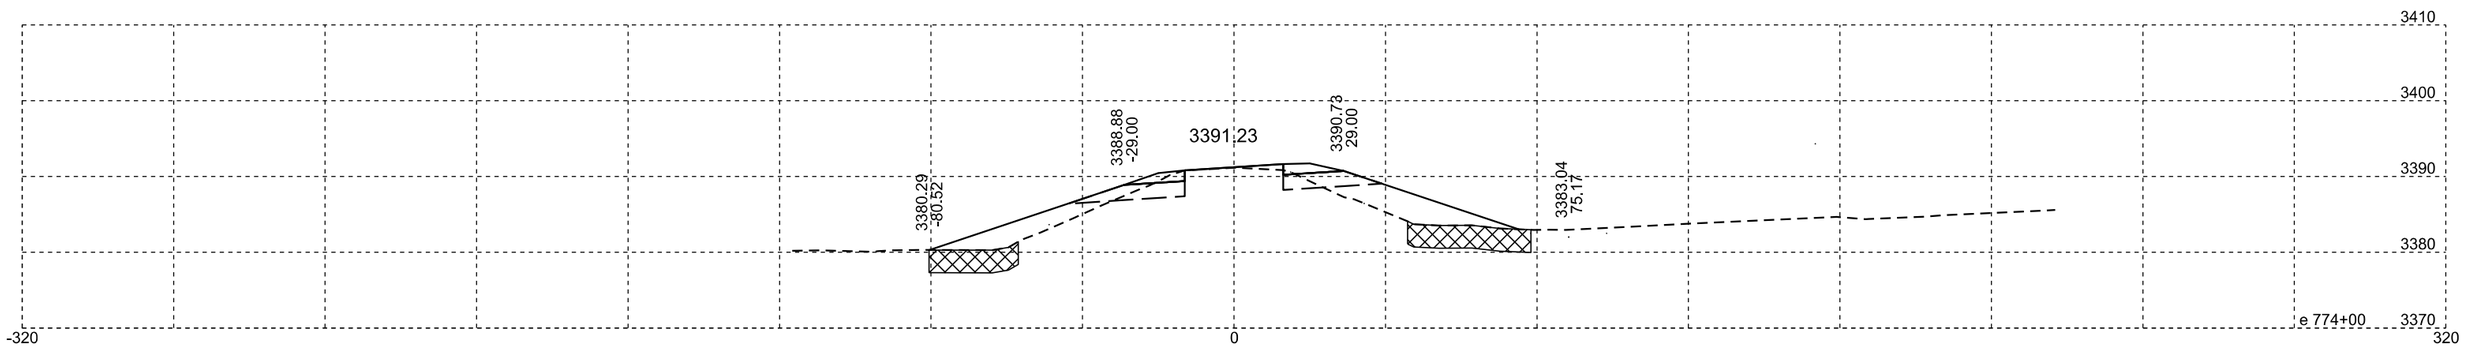

Plotting Date: 08/17/2015
Revised 8-17-15 DMJ

STATE OF SOUTH DAKOTA	PROJECT	SHEET NO.	TOTAL SHEETS
	NH-PH 0018(177)104	X54	X329

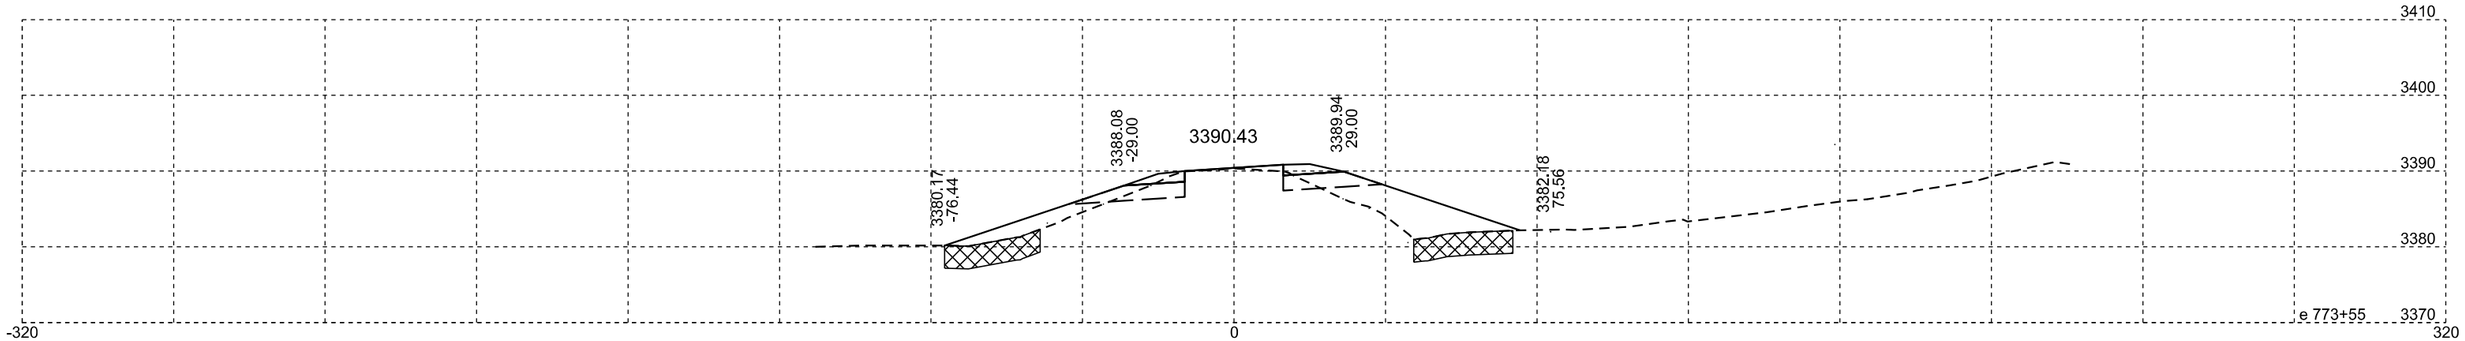

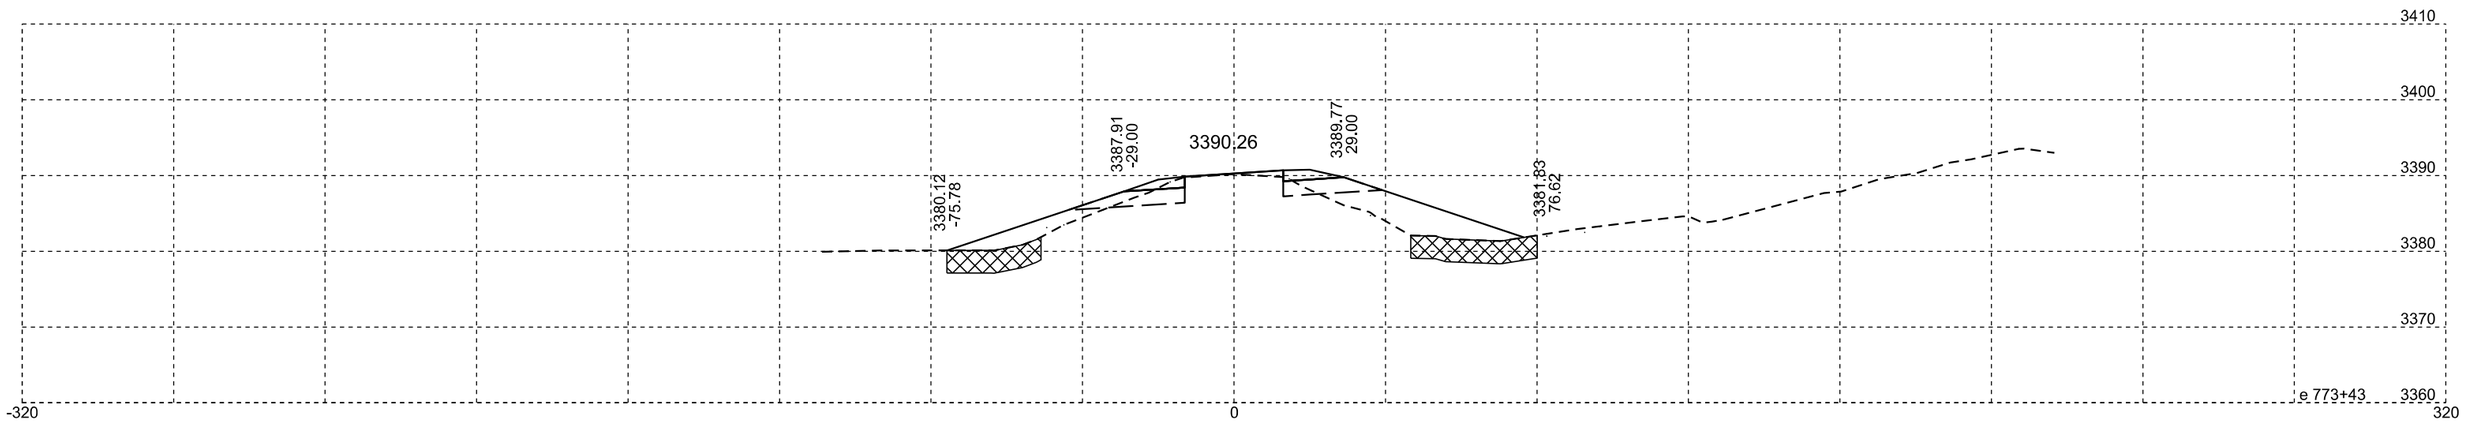

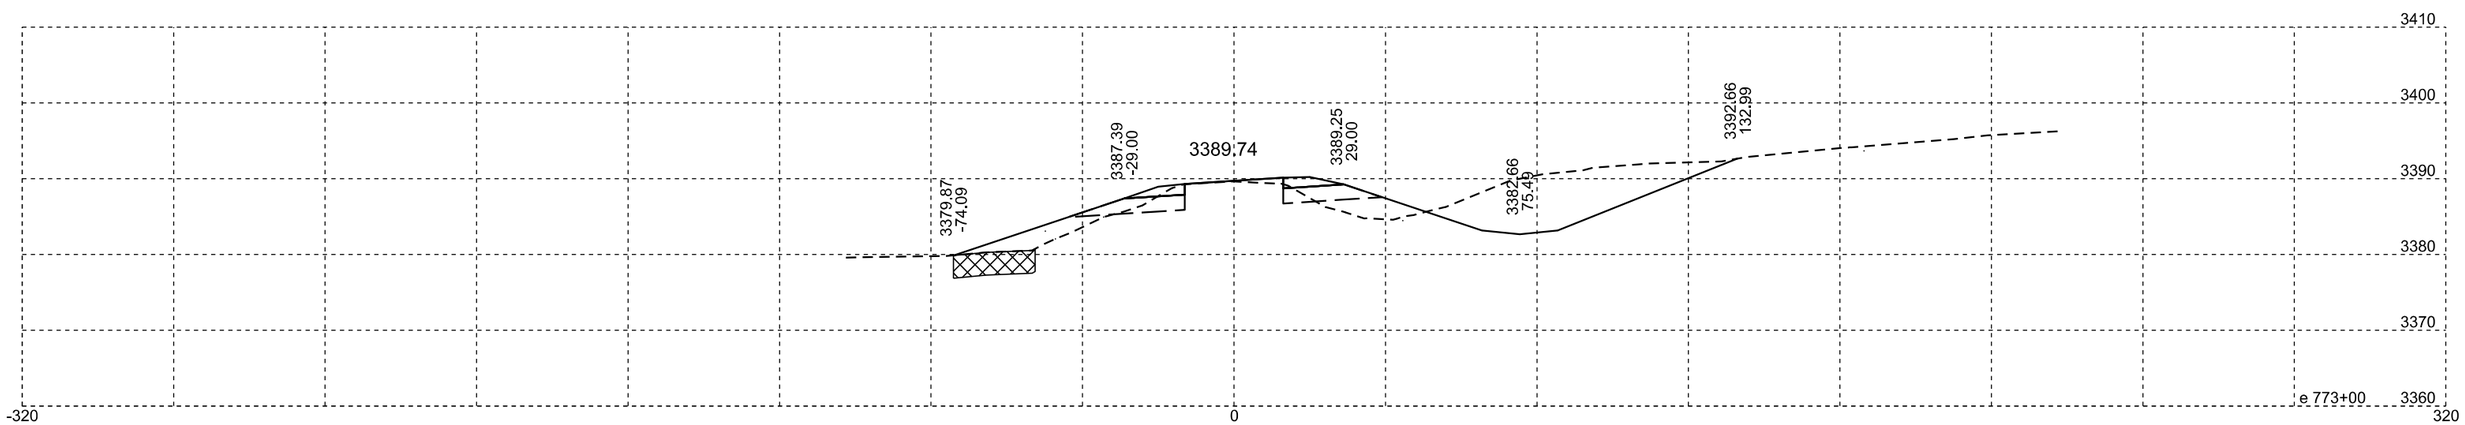

Plotting Date: 08/17/2015
Revised 8-17-15 DMJ

STATE OF SOUTH DAKOTA	PROJECT	SHEET NO.	TOTAL SHEETS
	NH-PH 0018(177)104	X55	X329

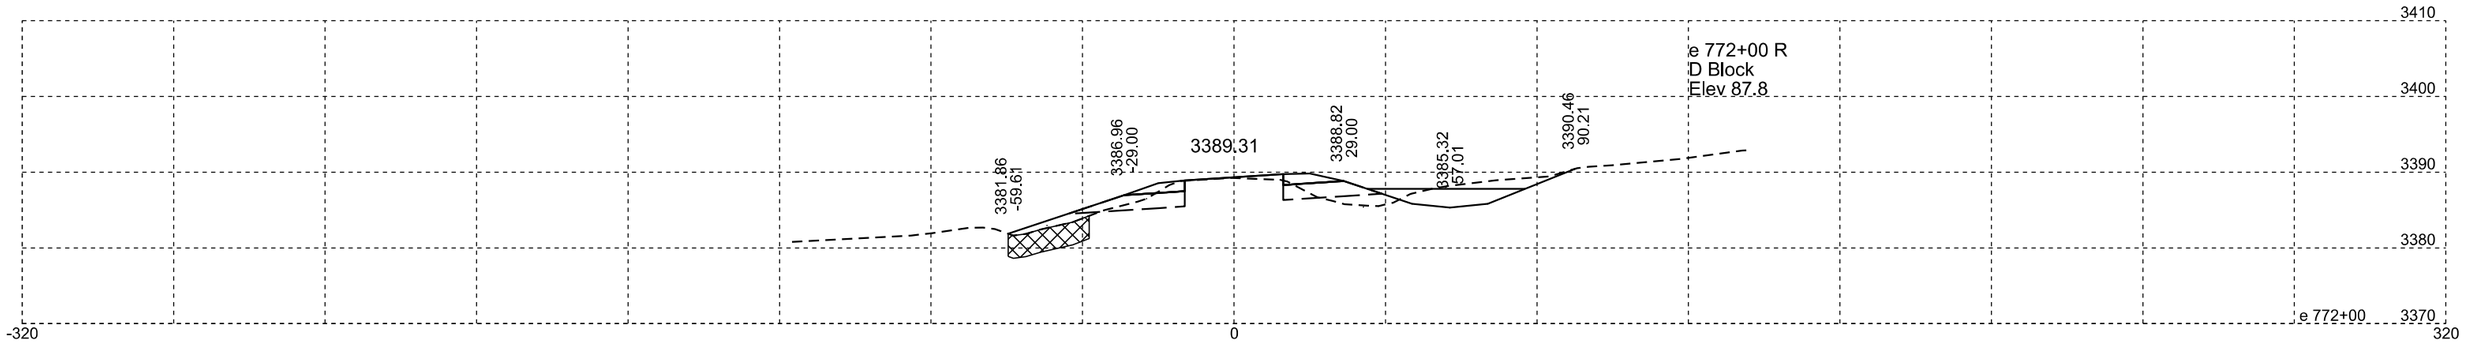

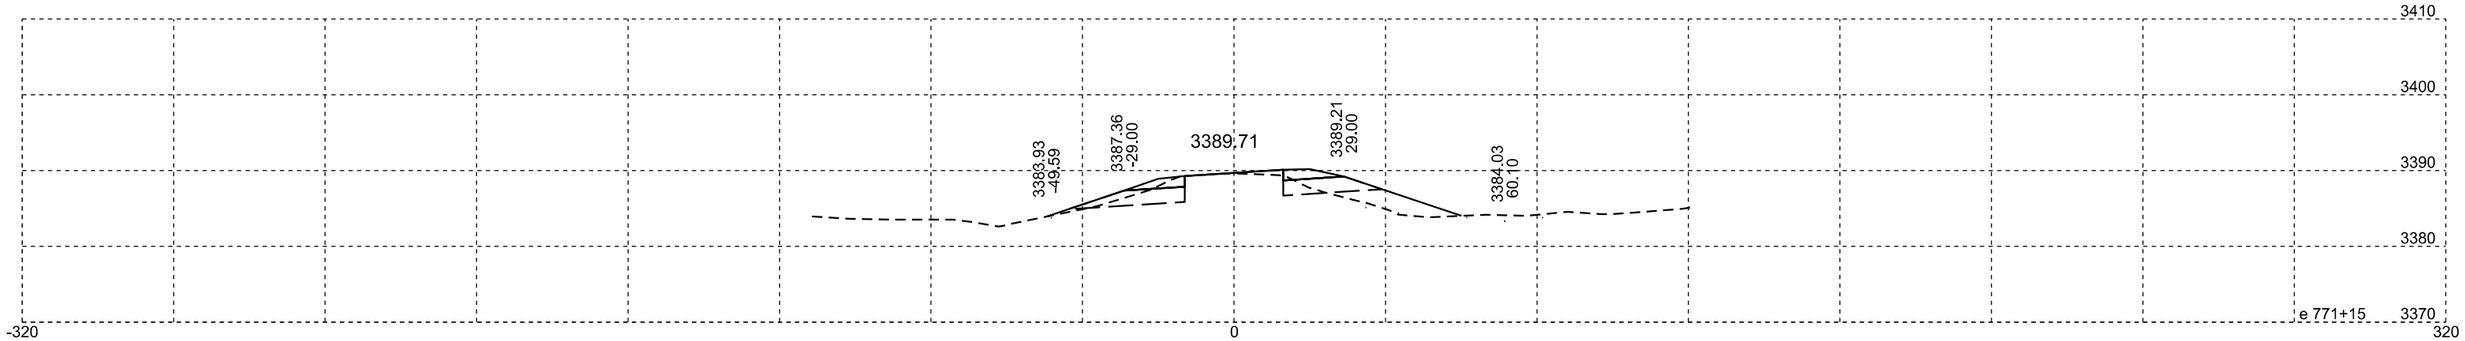

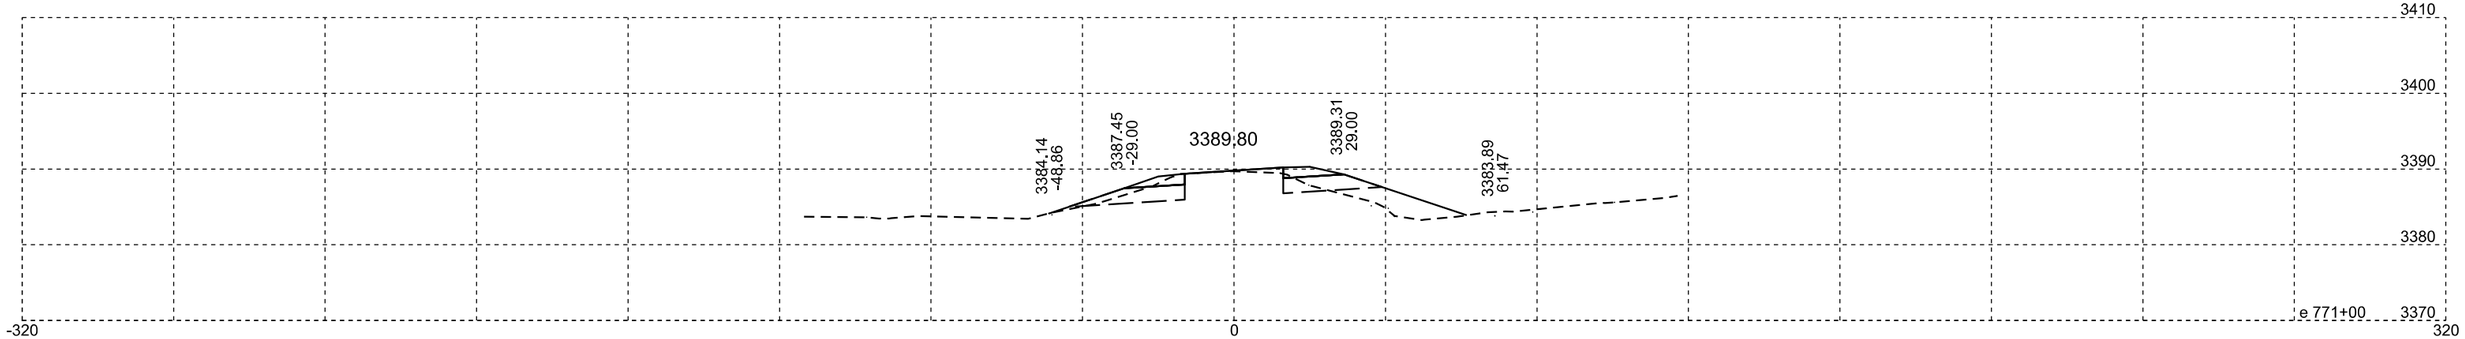

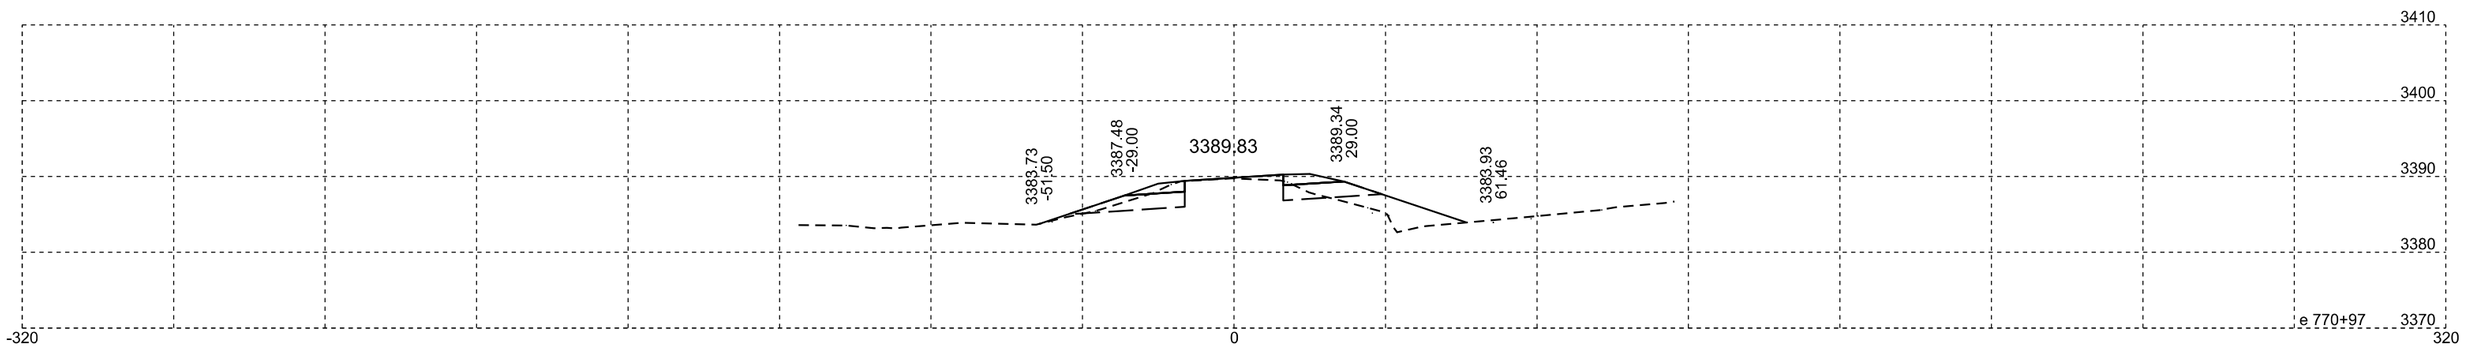

Plotting Date: 08/17/2015
Revised 8-17-15 DMJ

STATE OF SOUTH DAKOTA	PROJECT	SHEET NO.	TOTAL SHEETS
	NH-PH 0018(177)104	X56	X329

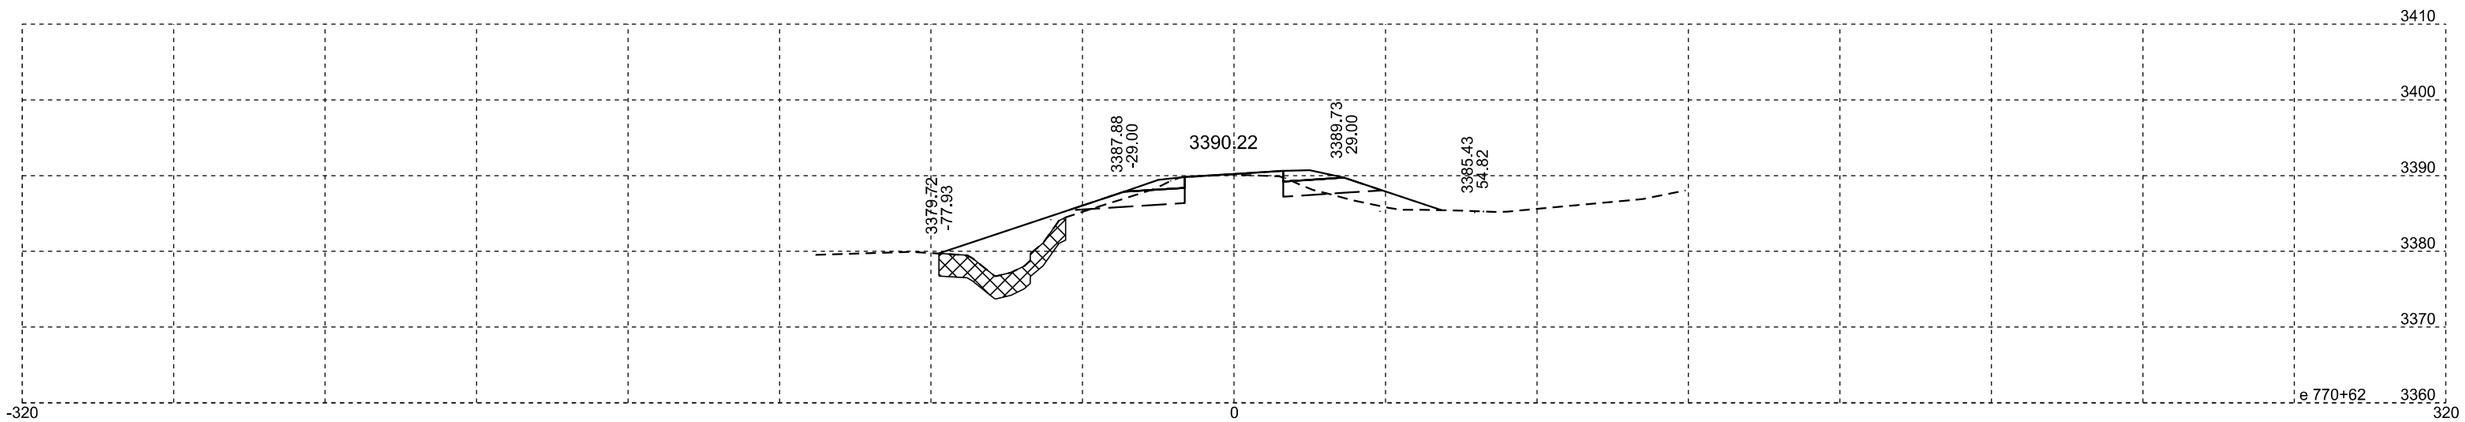

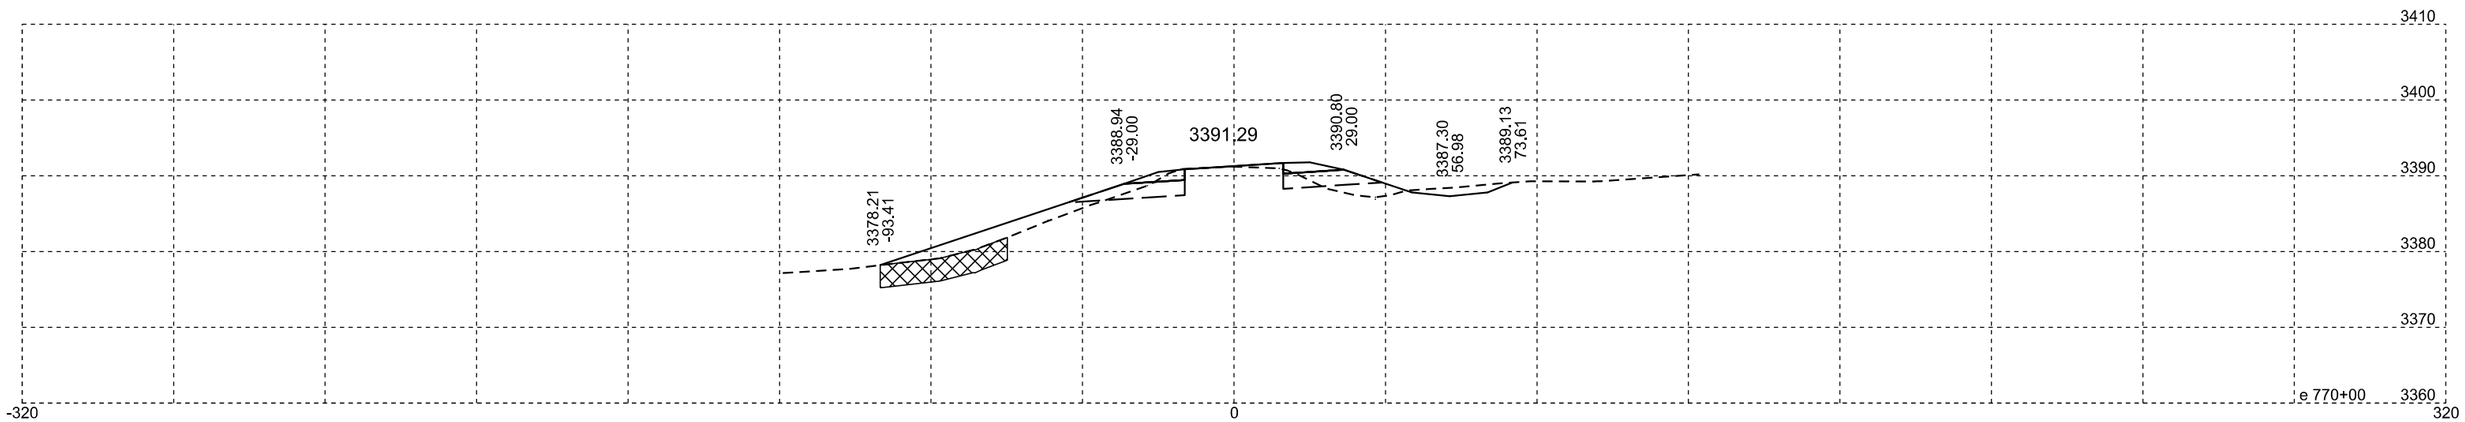

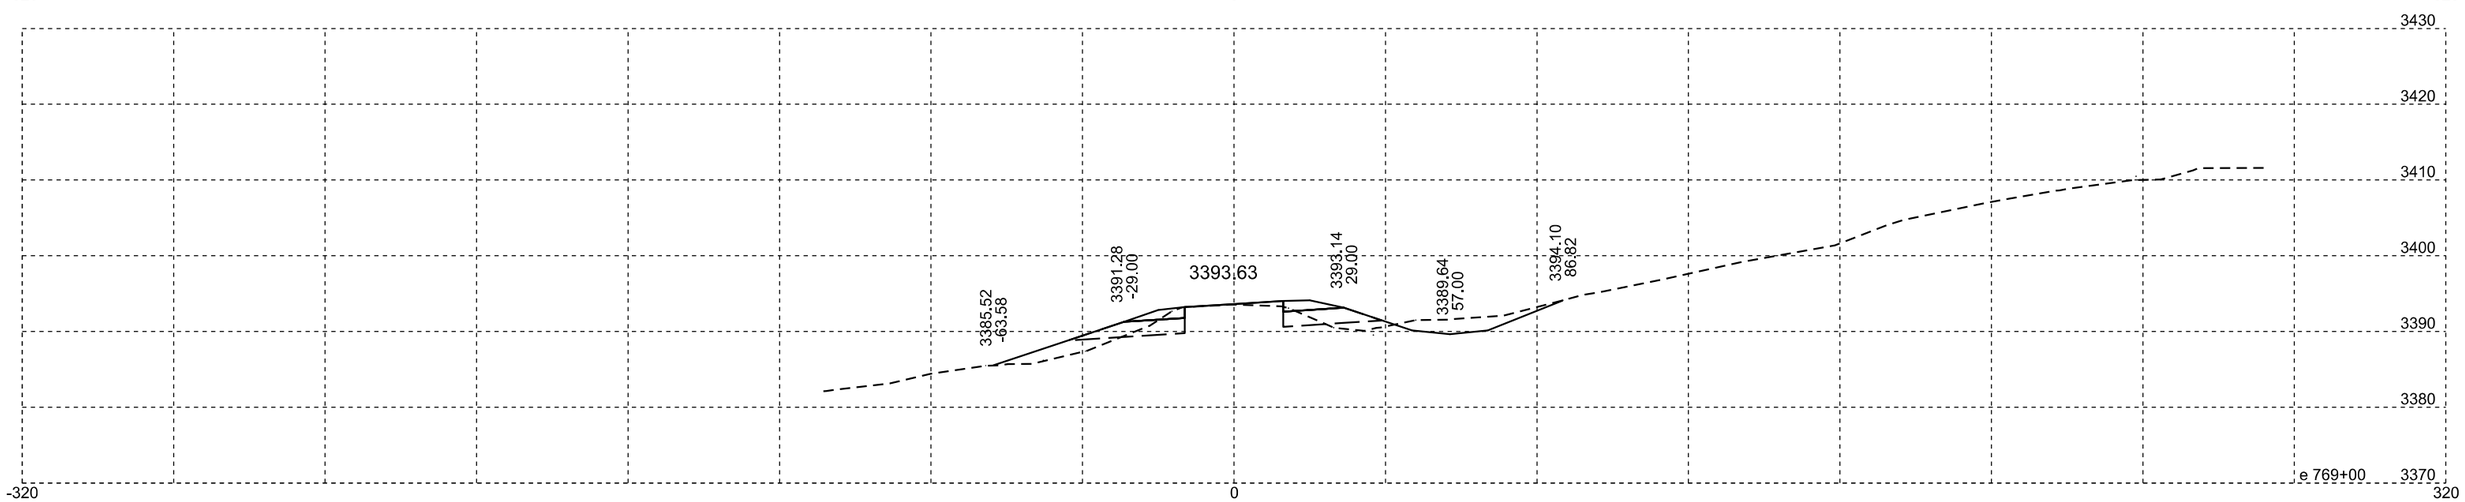

Plotting Date: 07/14/2015

STATE OF SOUTH DAKOTA	PROJECT	SHEET NO.	TOTAL SHEETS
	NH-PH 0018(177)104	X57	X329

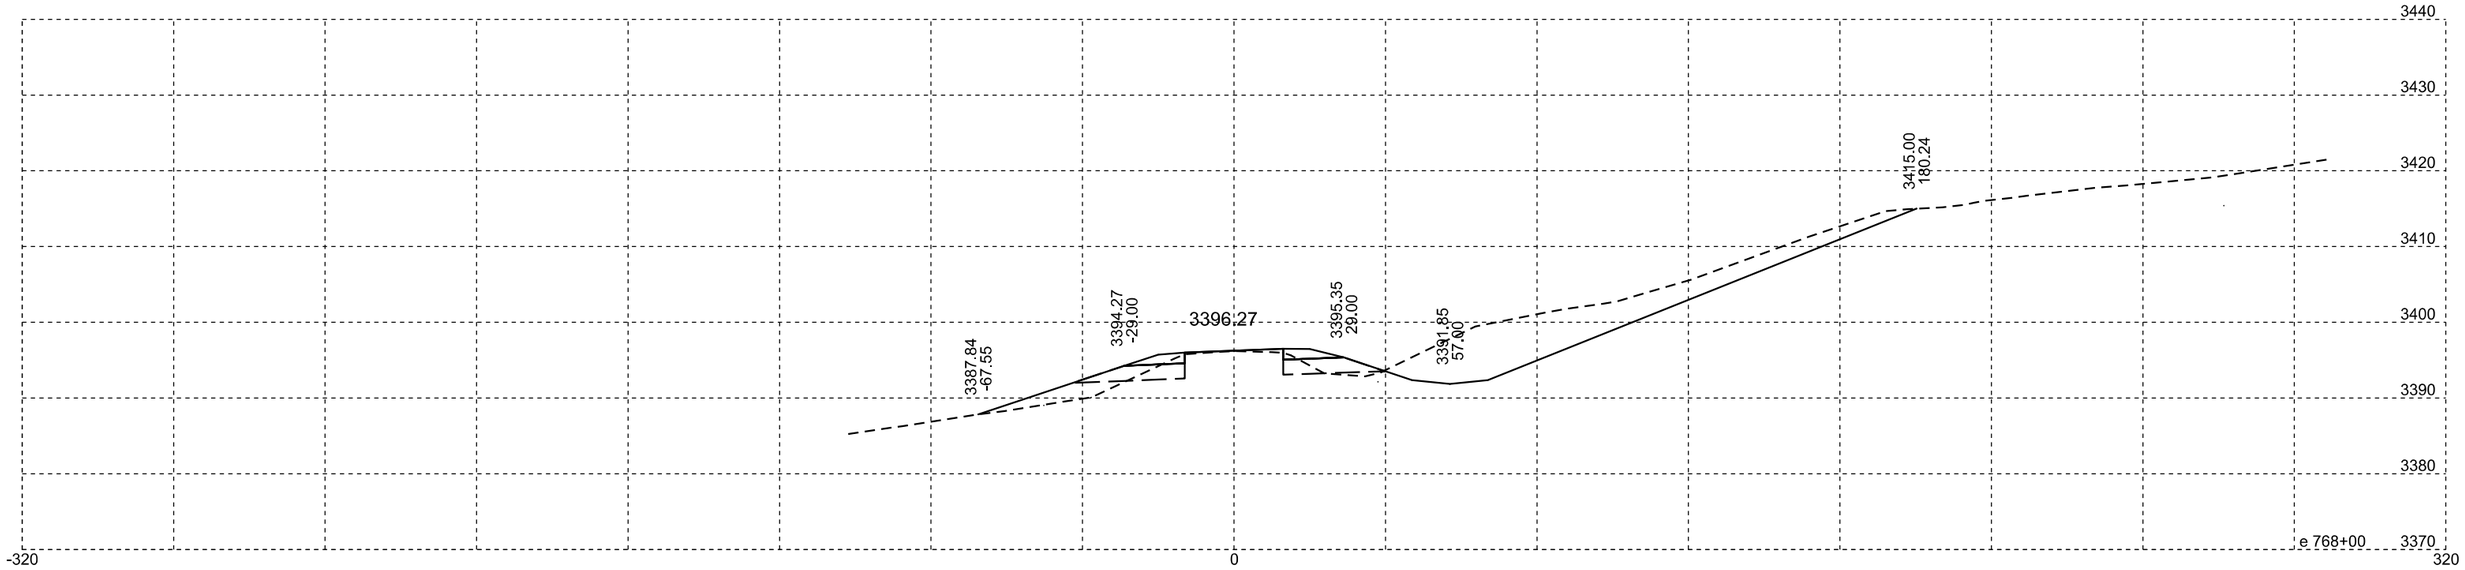

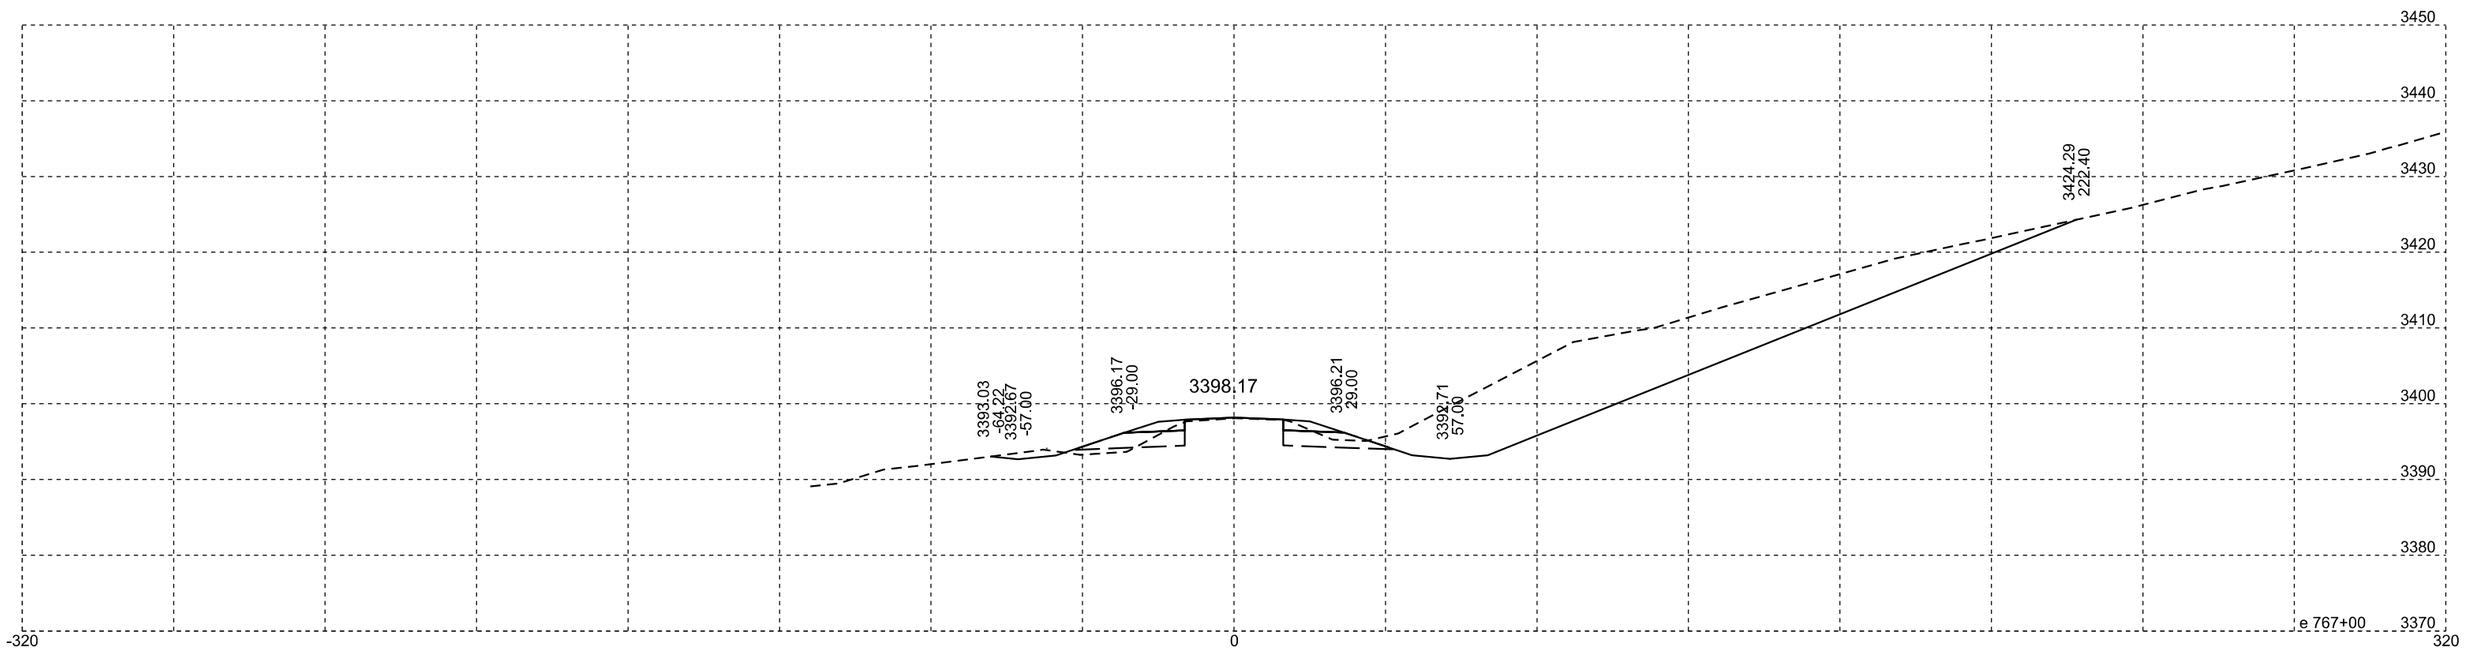

Plotting Date: 07/14/2015

STATE OF SOUTH DAKOTA	PROJECT	SHEET NO.	TOTAL SHEETS
	NH-PH 0018(177)104	X58	X329

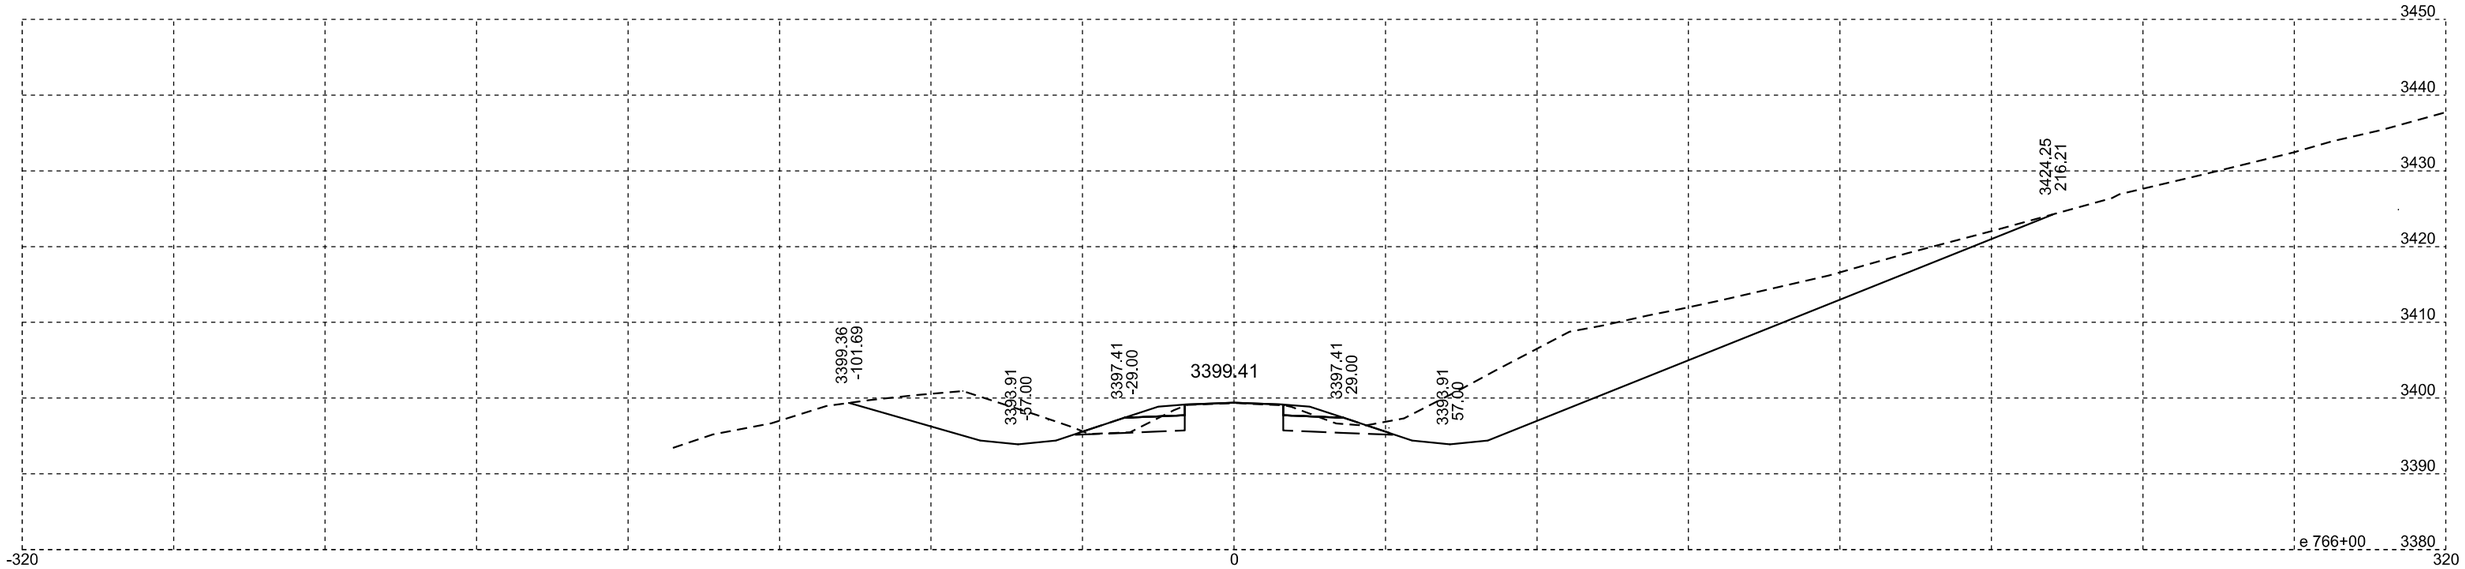

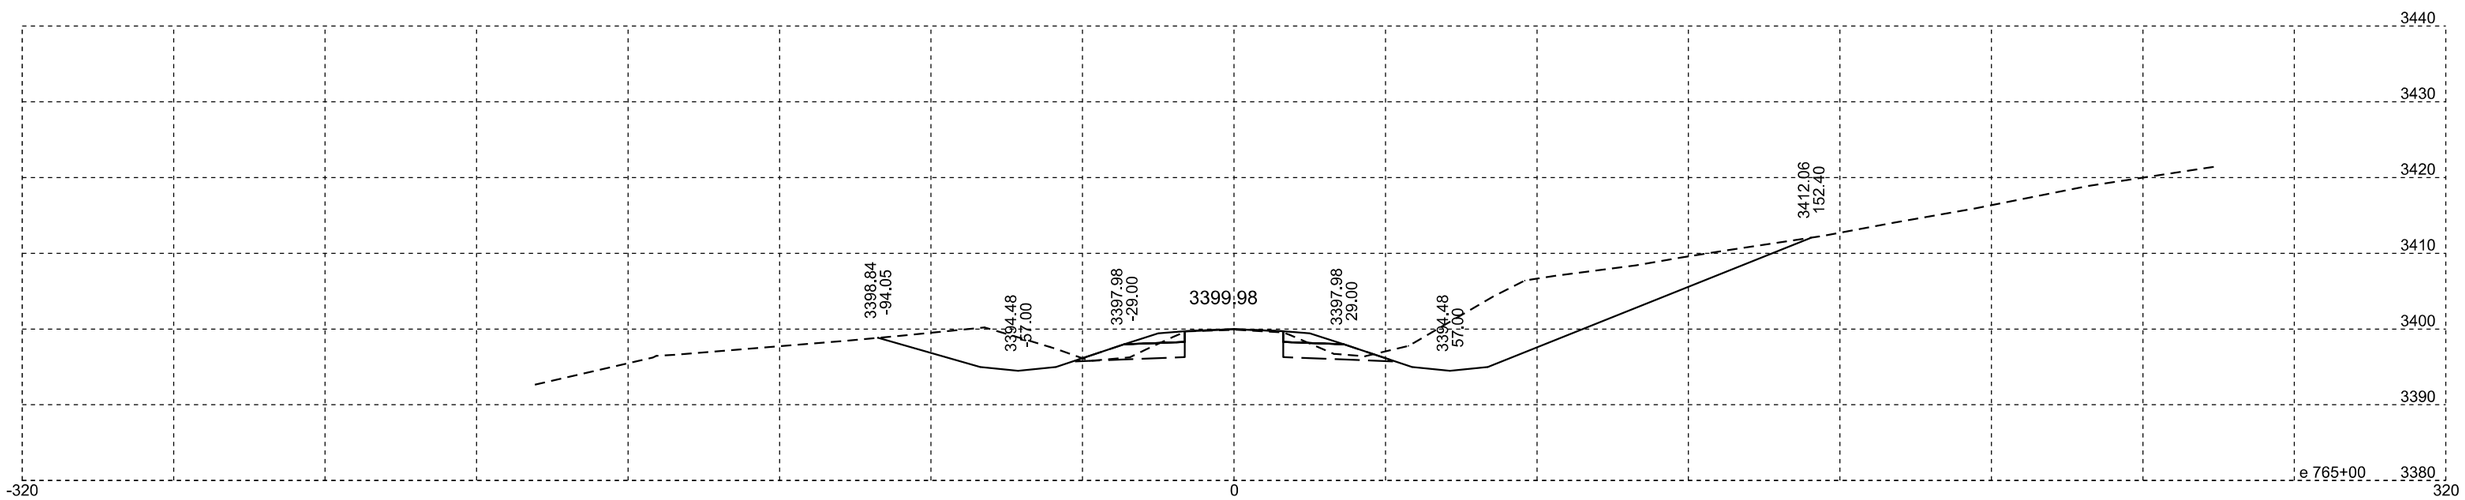

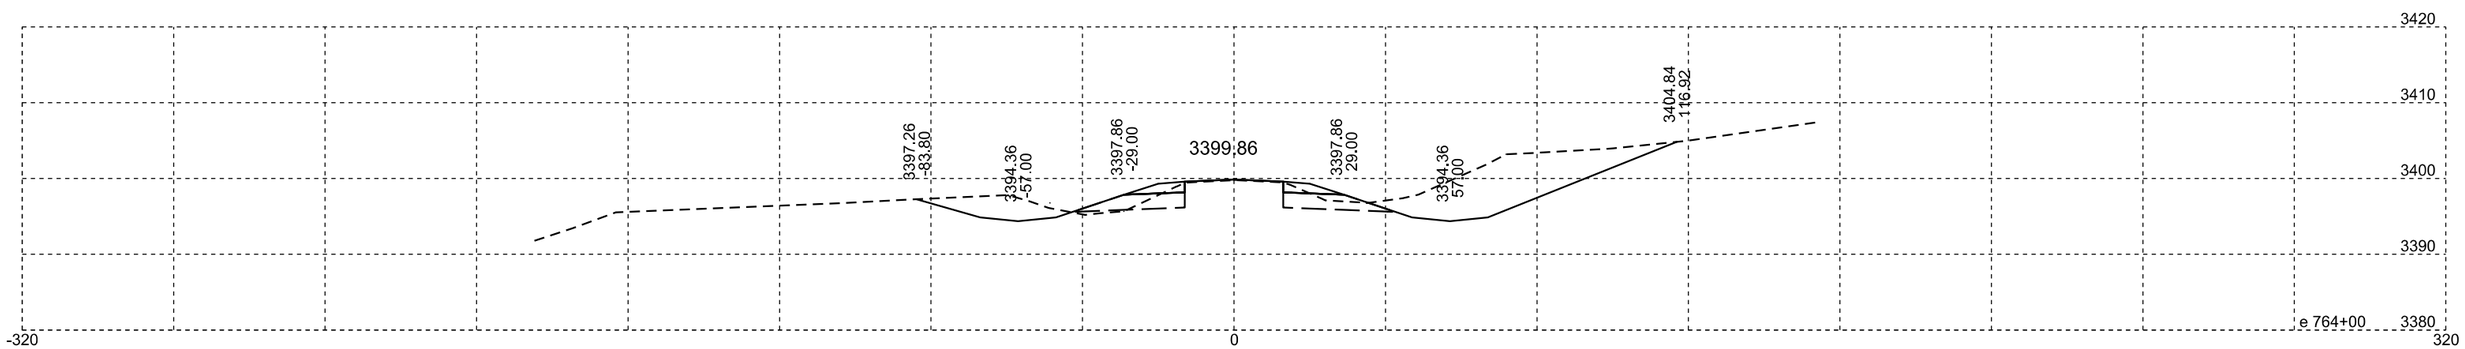

Plotting Date: 07/14/2015

STATE OF SOUTH DAKOTA	PROJECT	SHEET NO.	TOTAL SHEETS
	NH-PH 0018(177)104	X59	X329

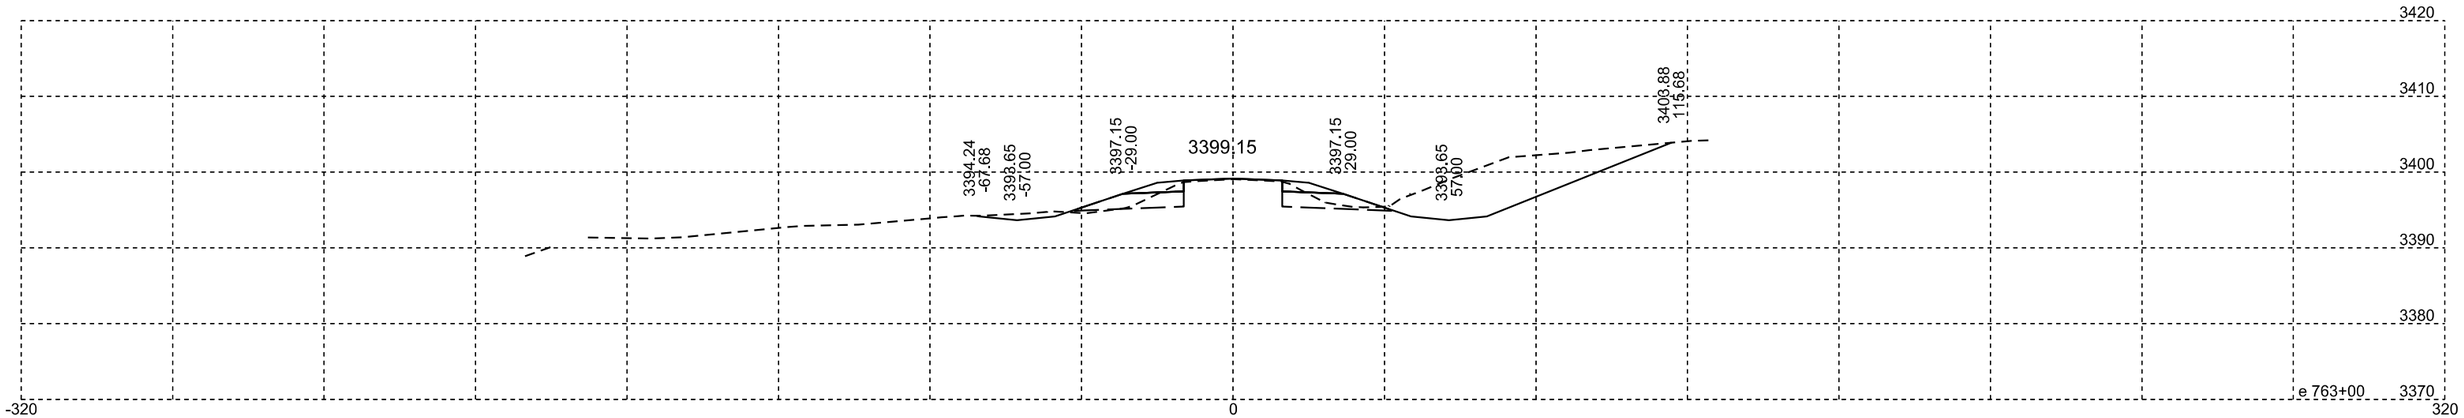

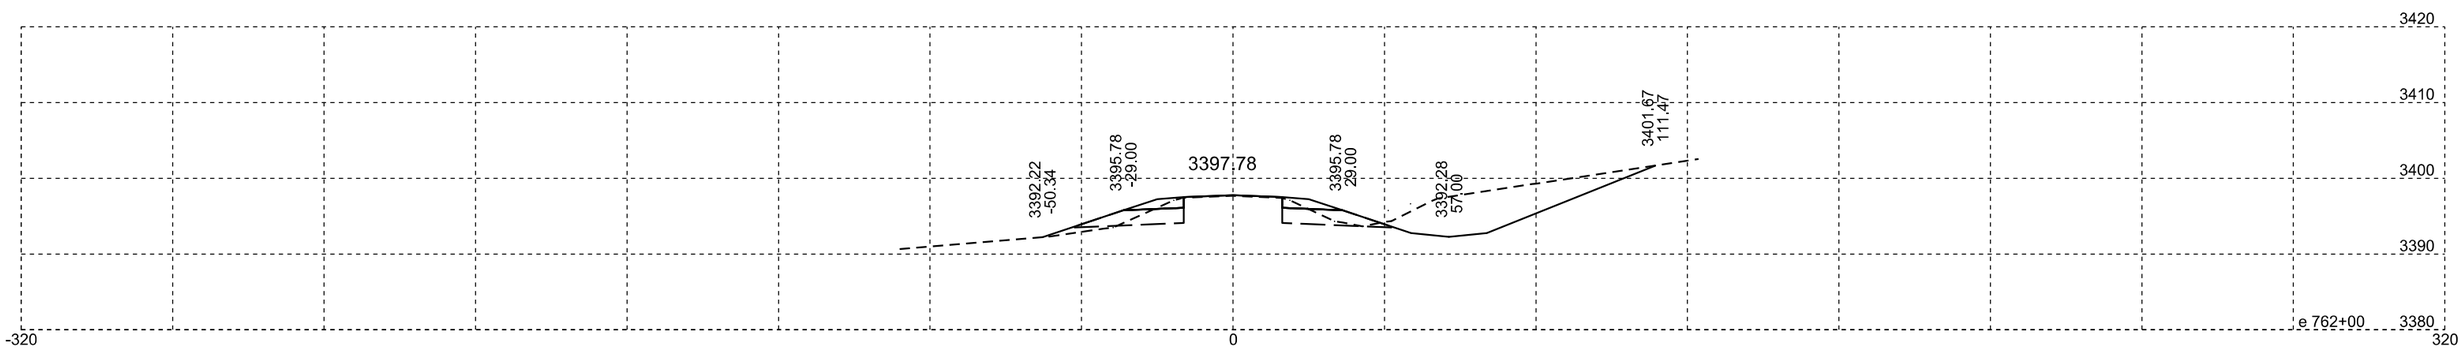

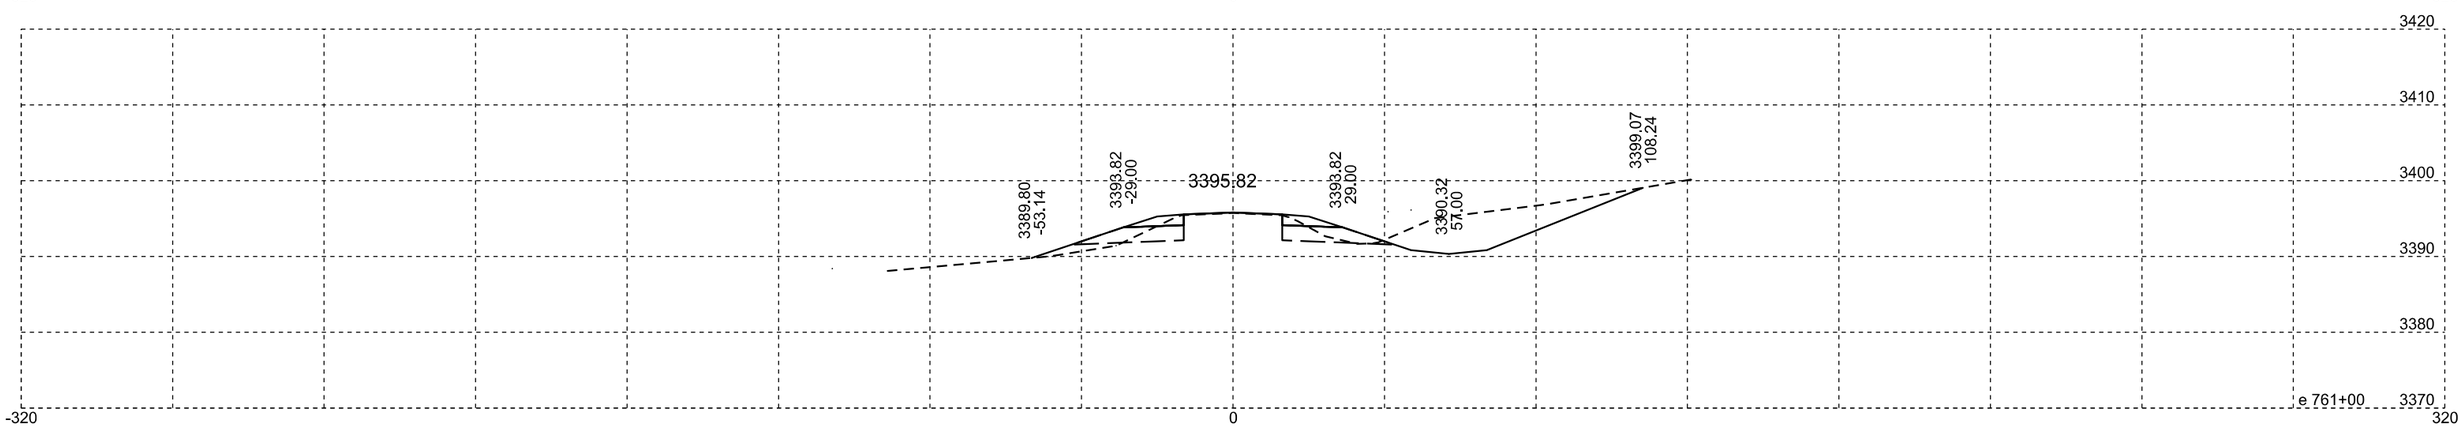

Plotting Date: 07/14/2015

STATE OF SOUTH DAKOTA	PROJECT	SHEET NO.	TOTAL SHEETS
	NH-PH 0018(177)104	X60	X329

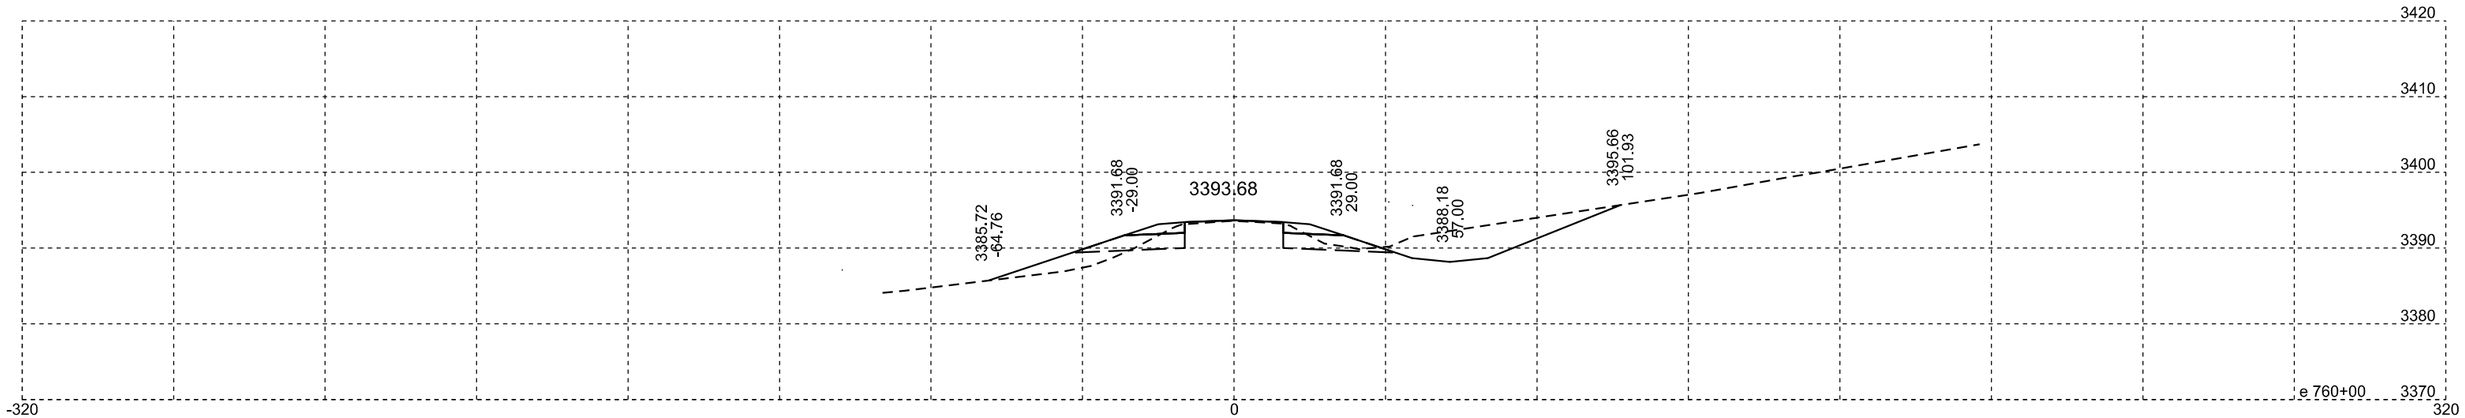

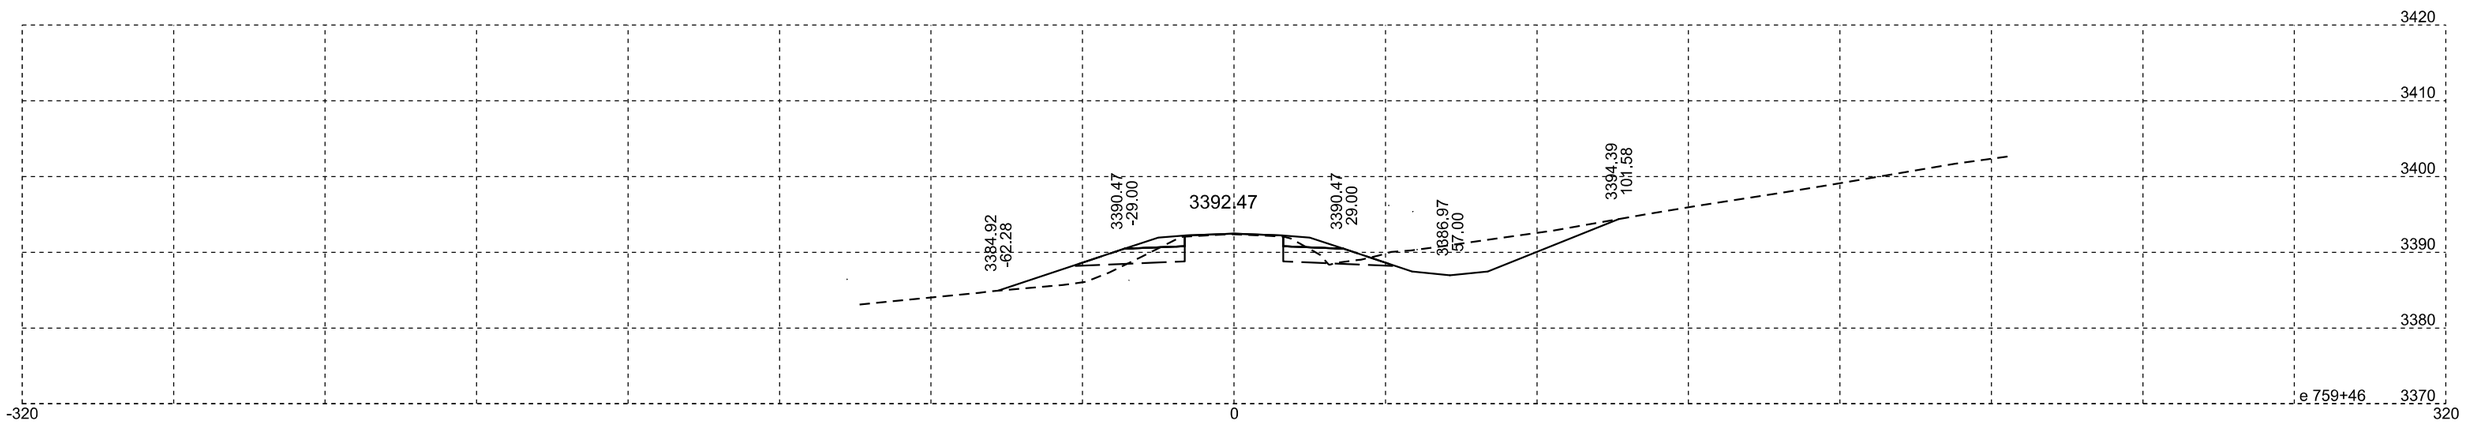

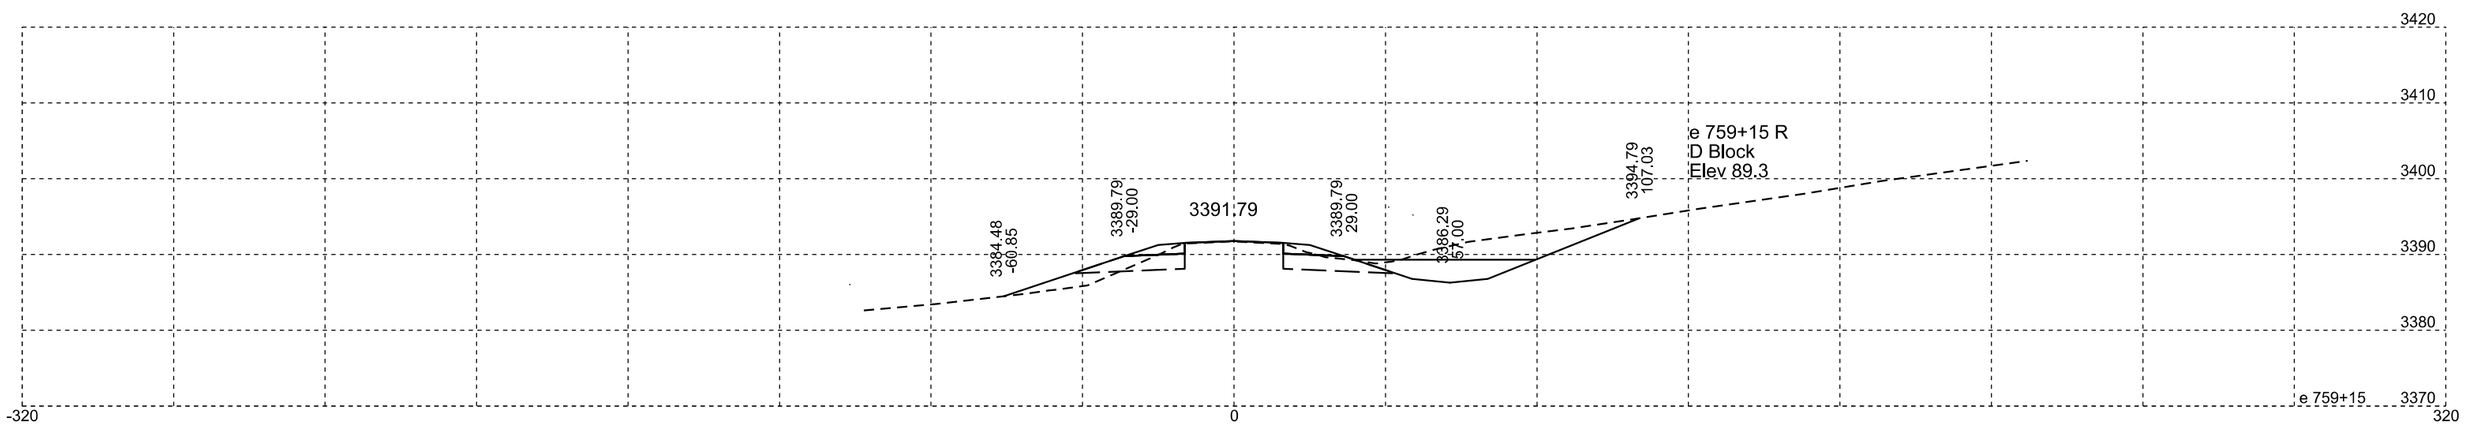

Plotting Date: 07/14/2015

STATE OF SOUTH DAKOTA	PROJECT	SHEET NO.	TOTAL SHEETS
	NH-PH 0018(177)104	X61	X329

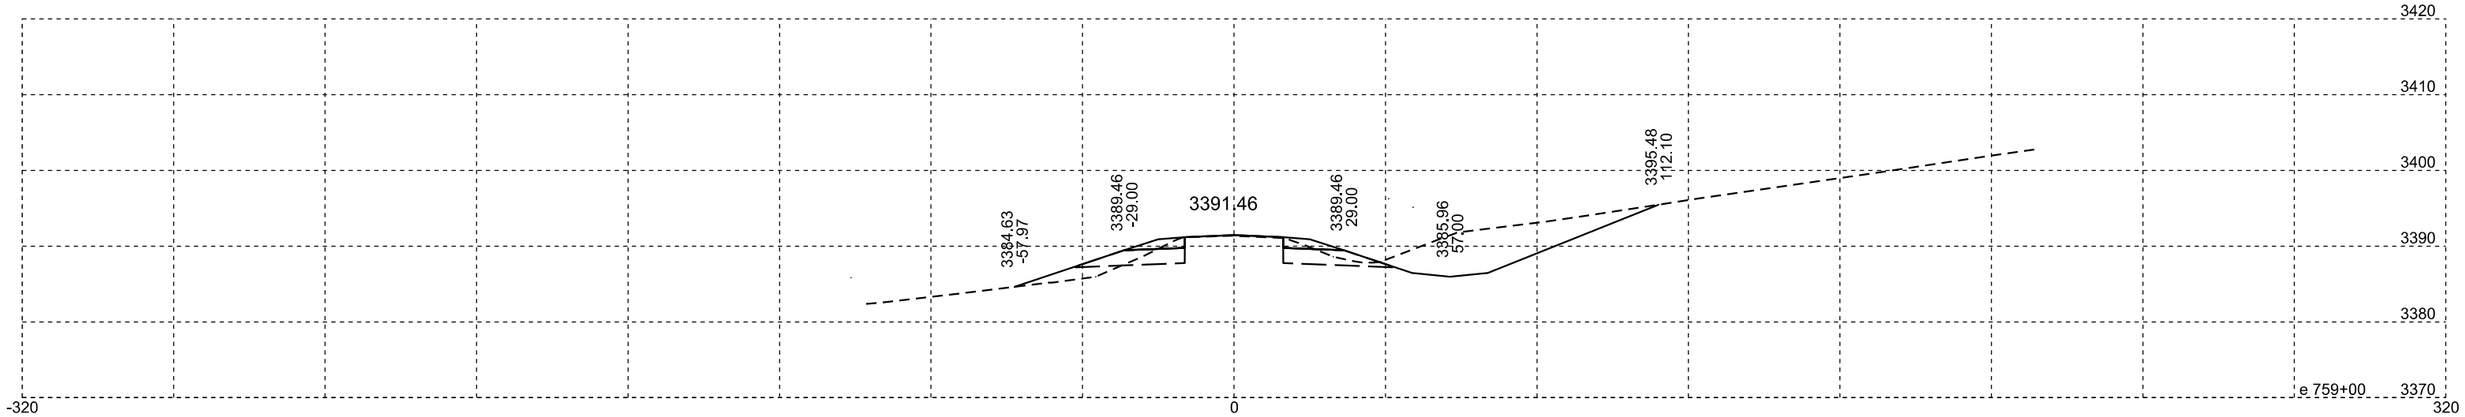

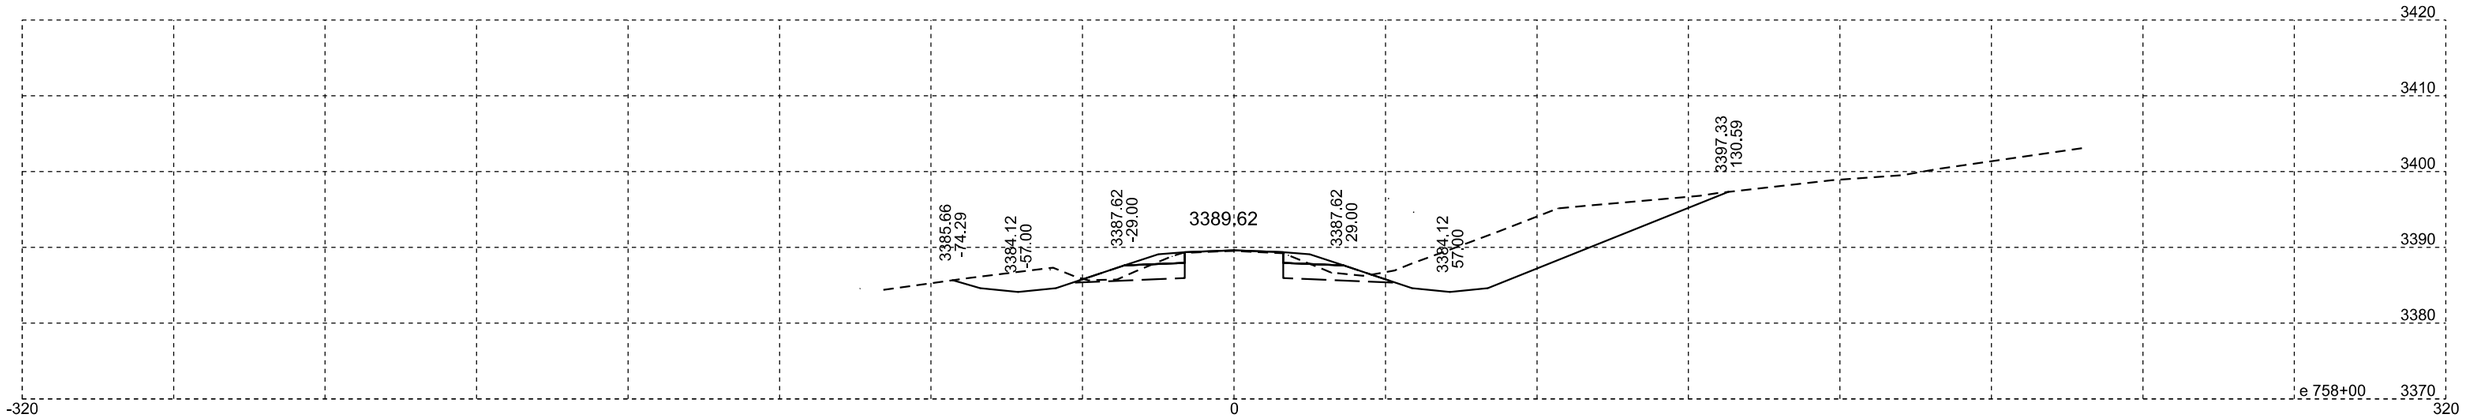

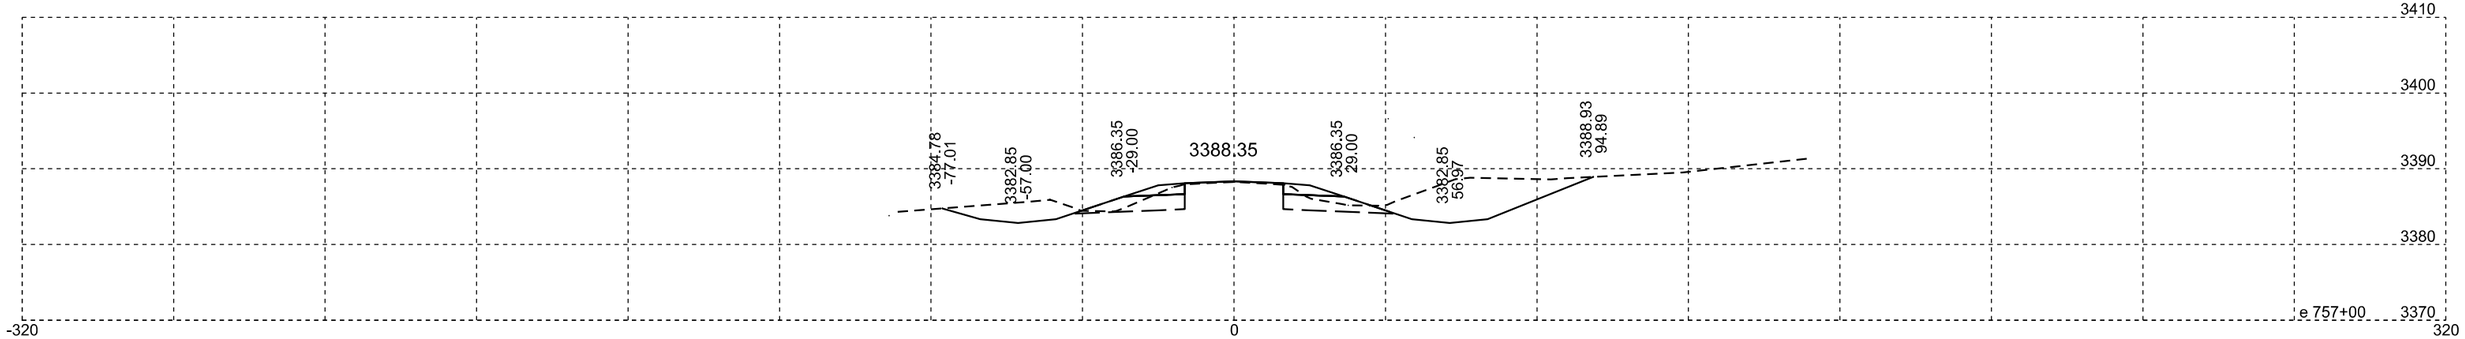

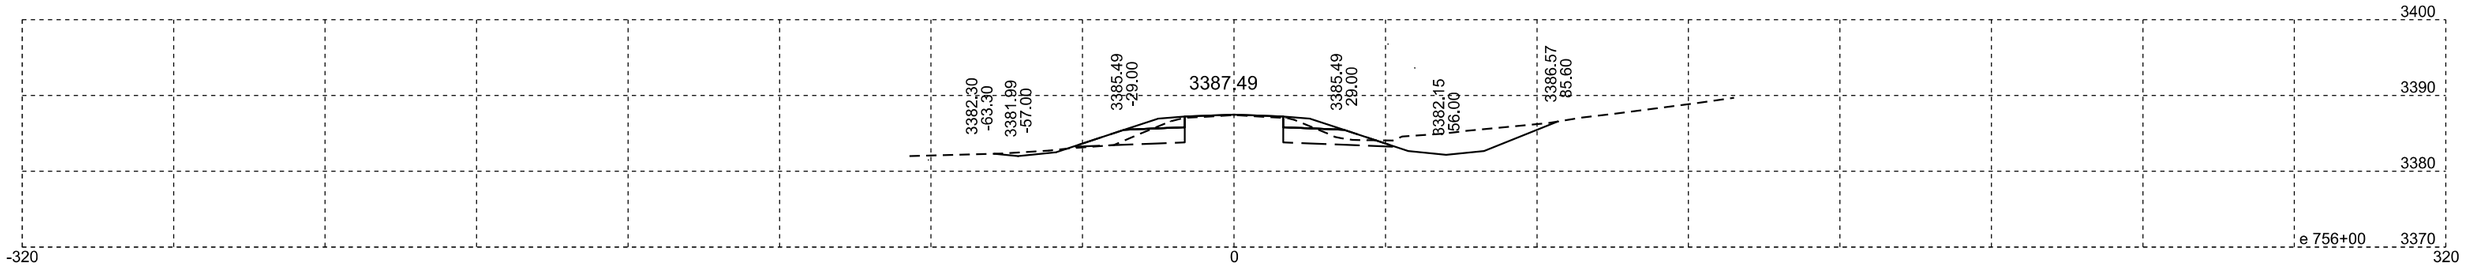

Plotting Date: 07/14/2015

STATE OF SOUTH DAKOTA	PROJECT	SHEET NO.	TOTAL SHEETS
	NH-PH 0018(177)104	X62	X329

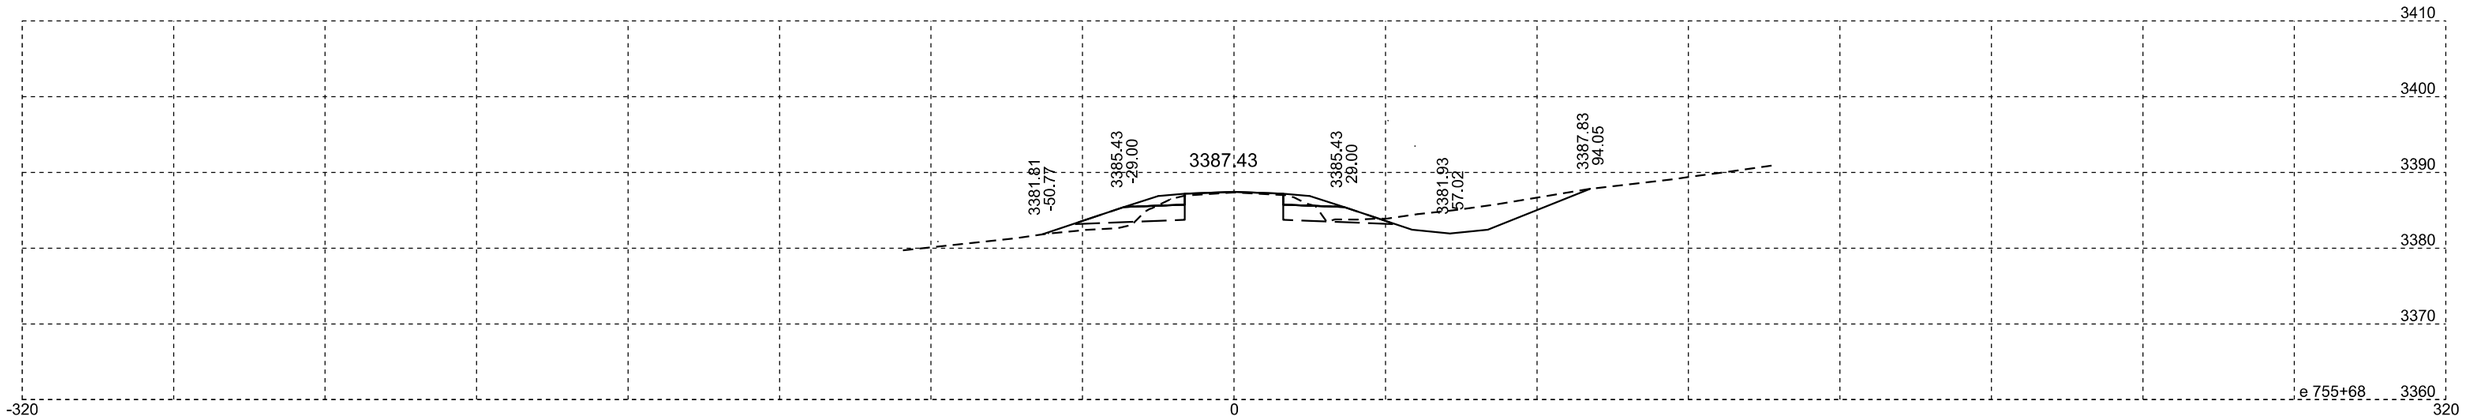

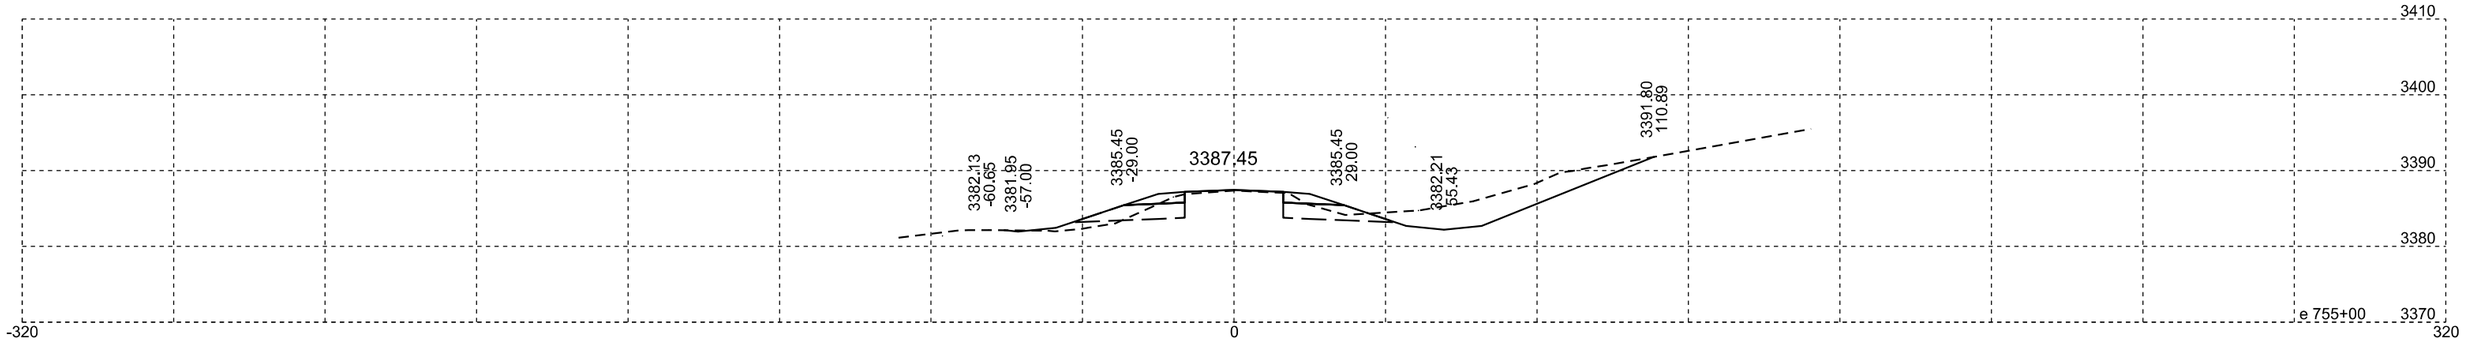

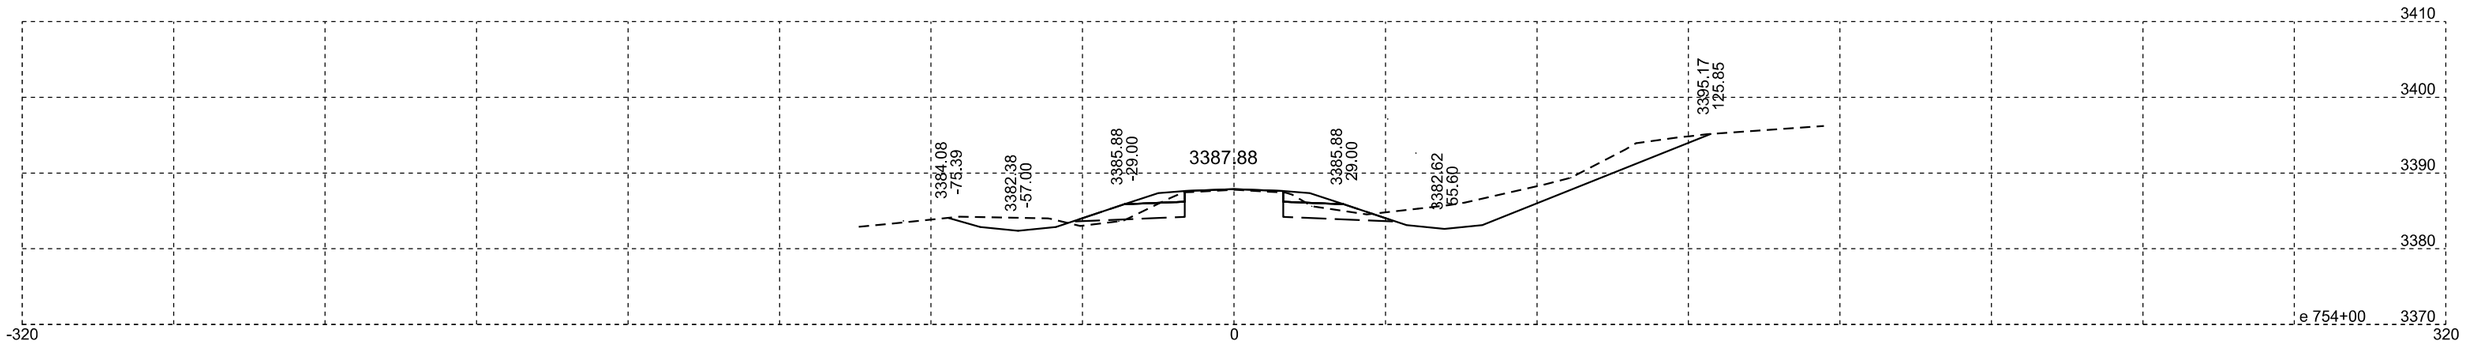

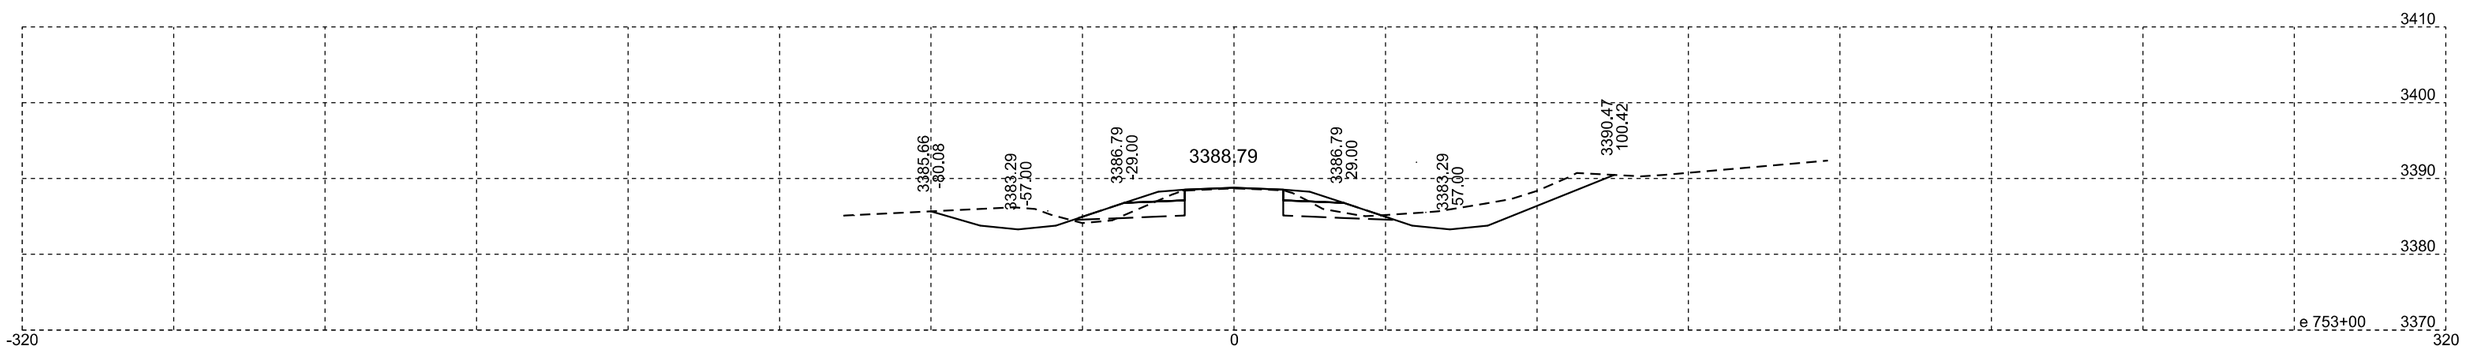

Plotting Date: 07/14/2015

STATE OF SOUTH DAKOTA	PROJECT	SHEET NO.	TOTAL SHEETS
	NH-PH 0018(177)104	X63	X329

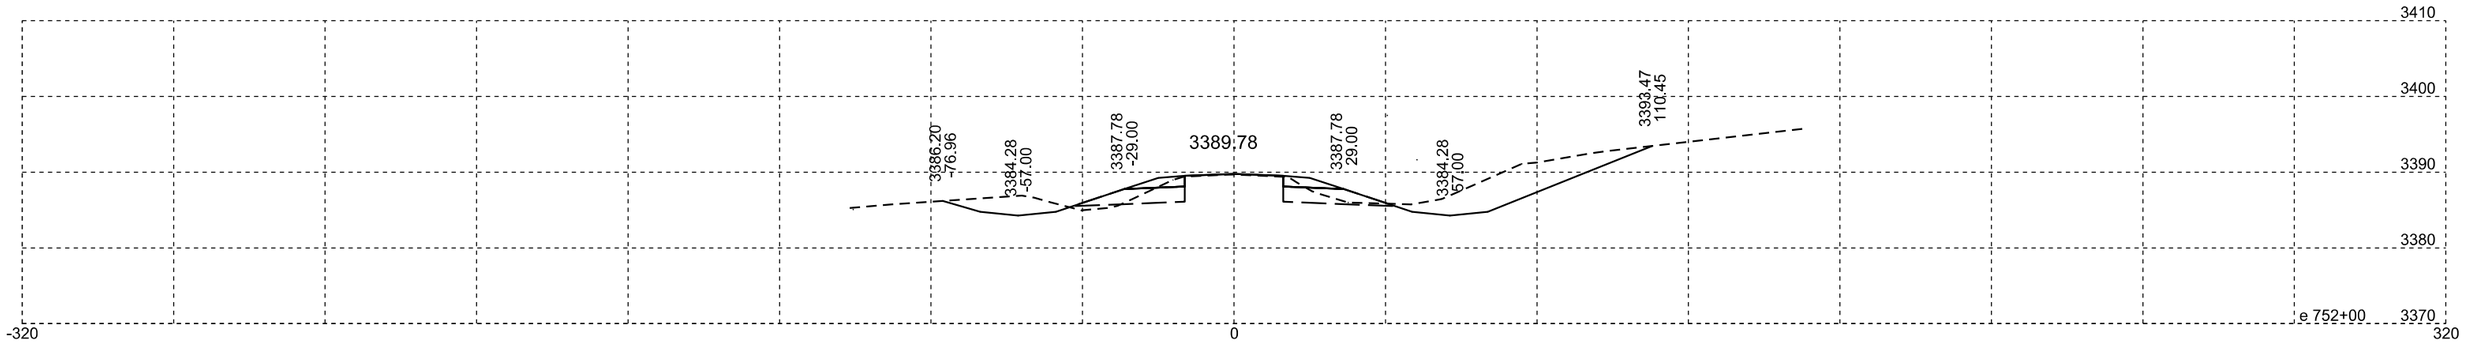

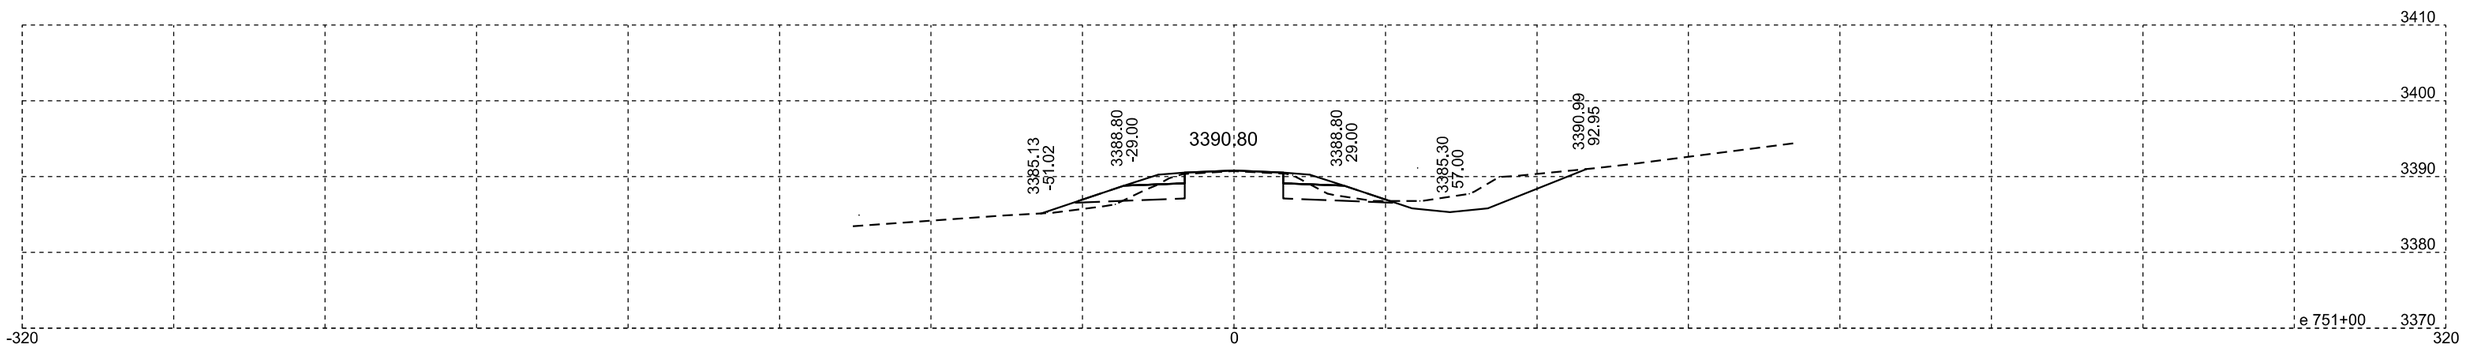

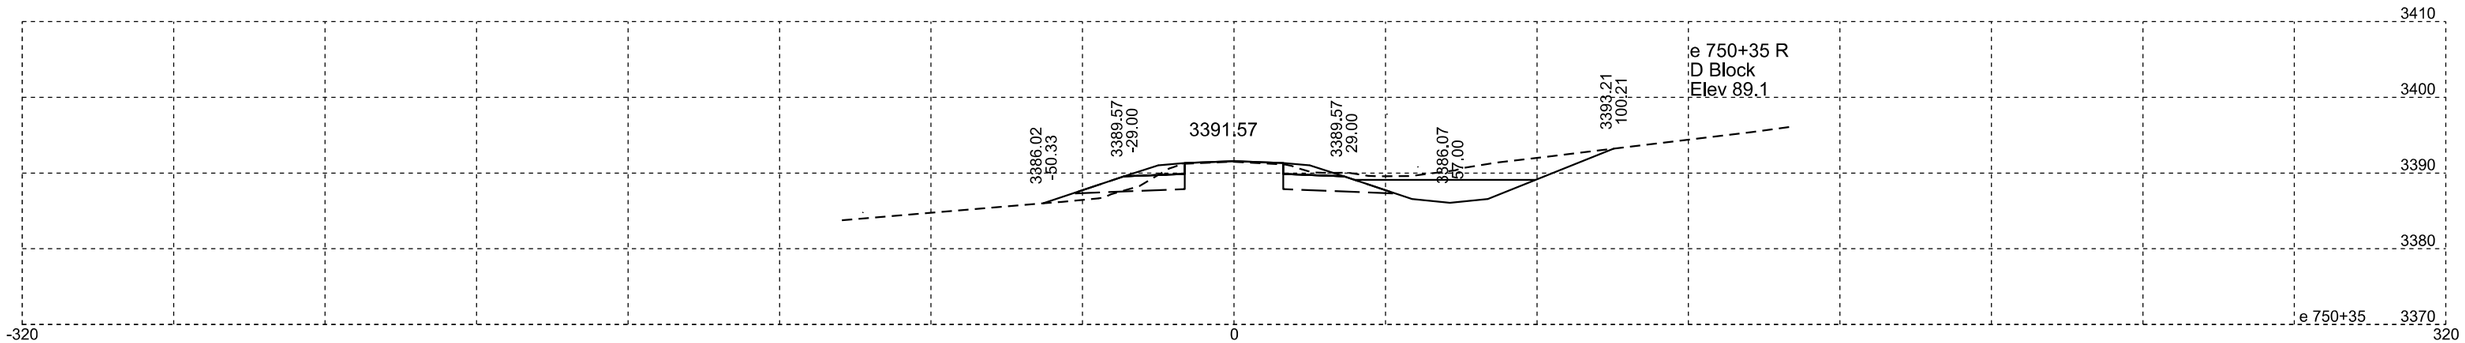

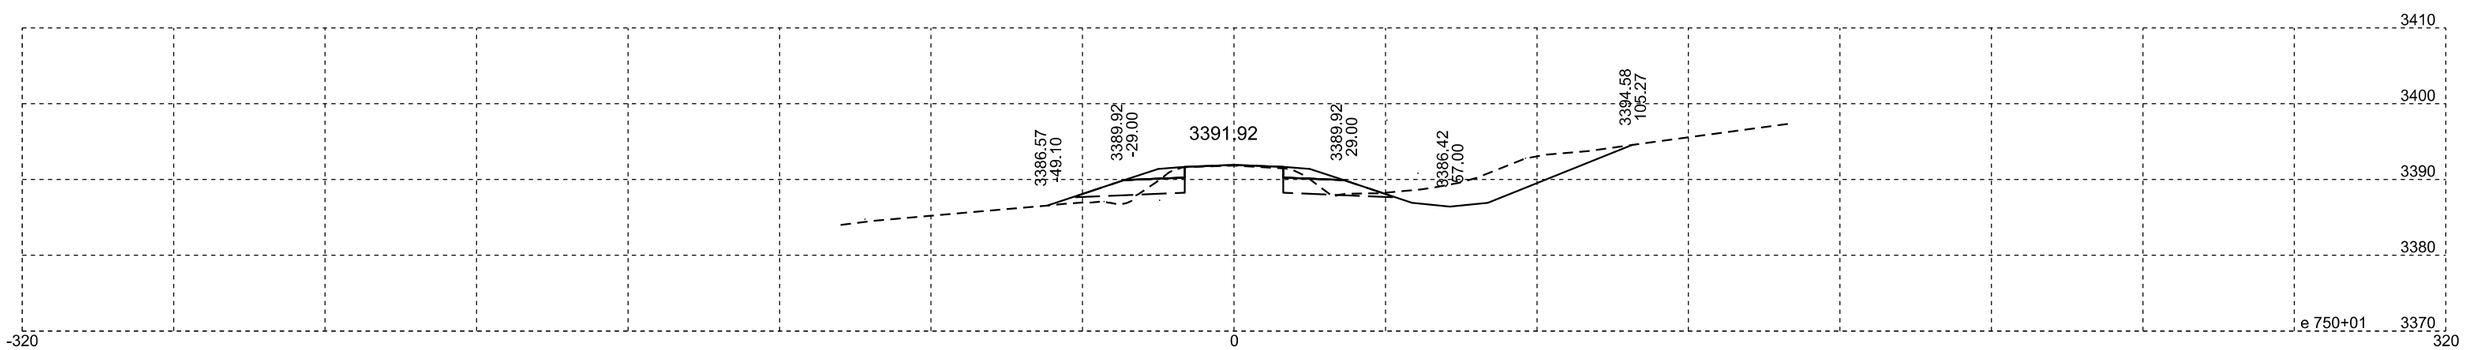

Plotting Date: 07/14/2015

STATE OF SOUTH DAKOTA	PROJECT	SHEET NO.	TOTAL SHEETS
	NH-PH 0018(177)104	X64	X329

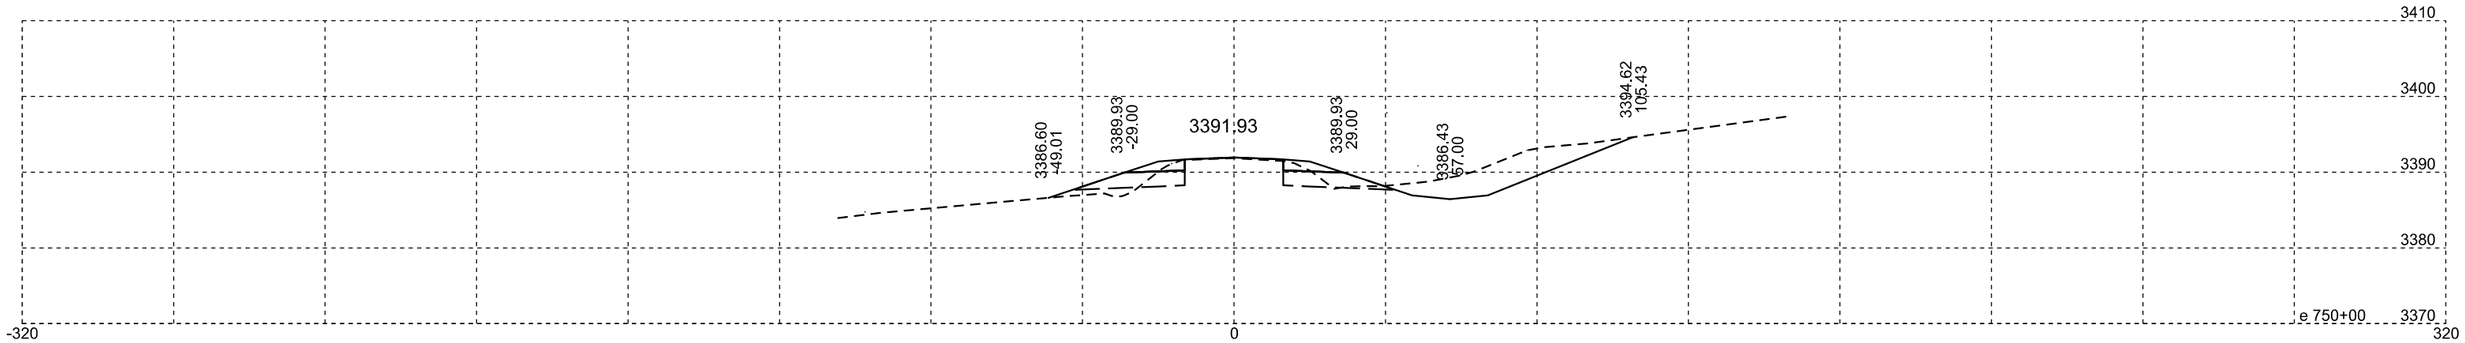

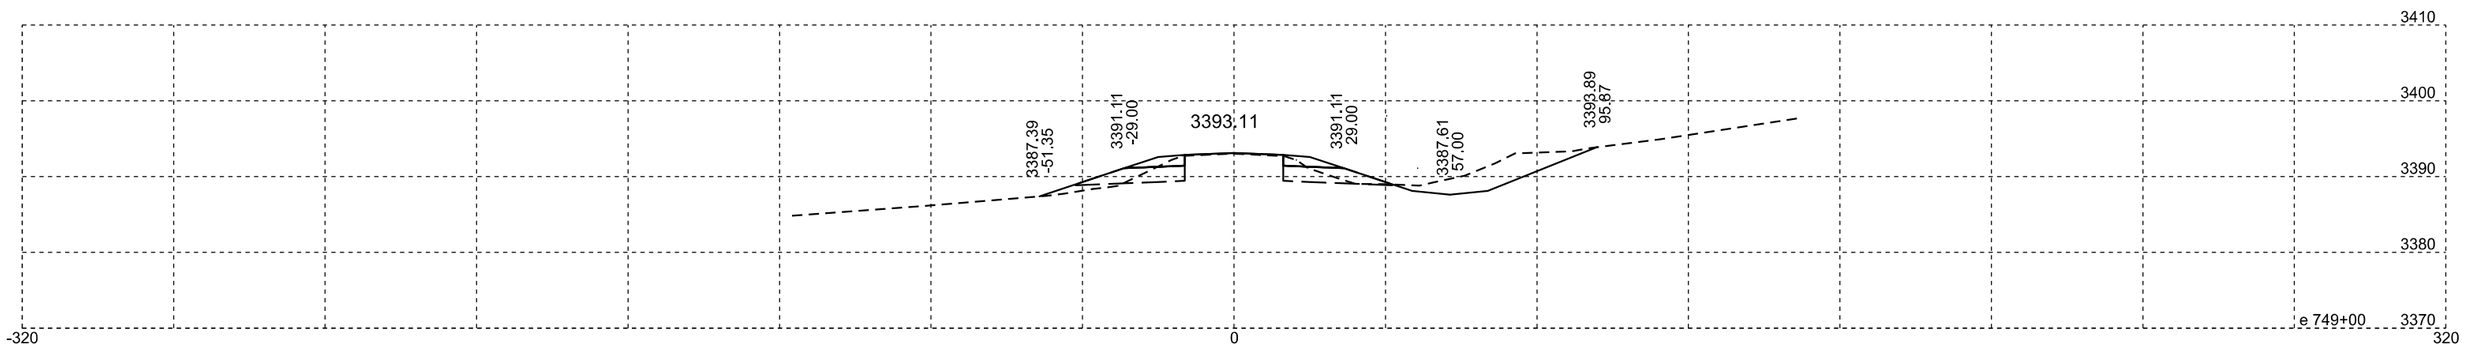

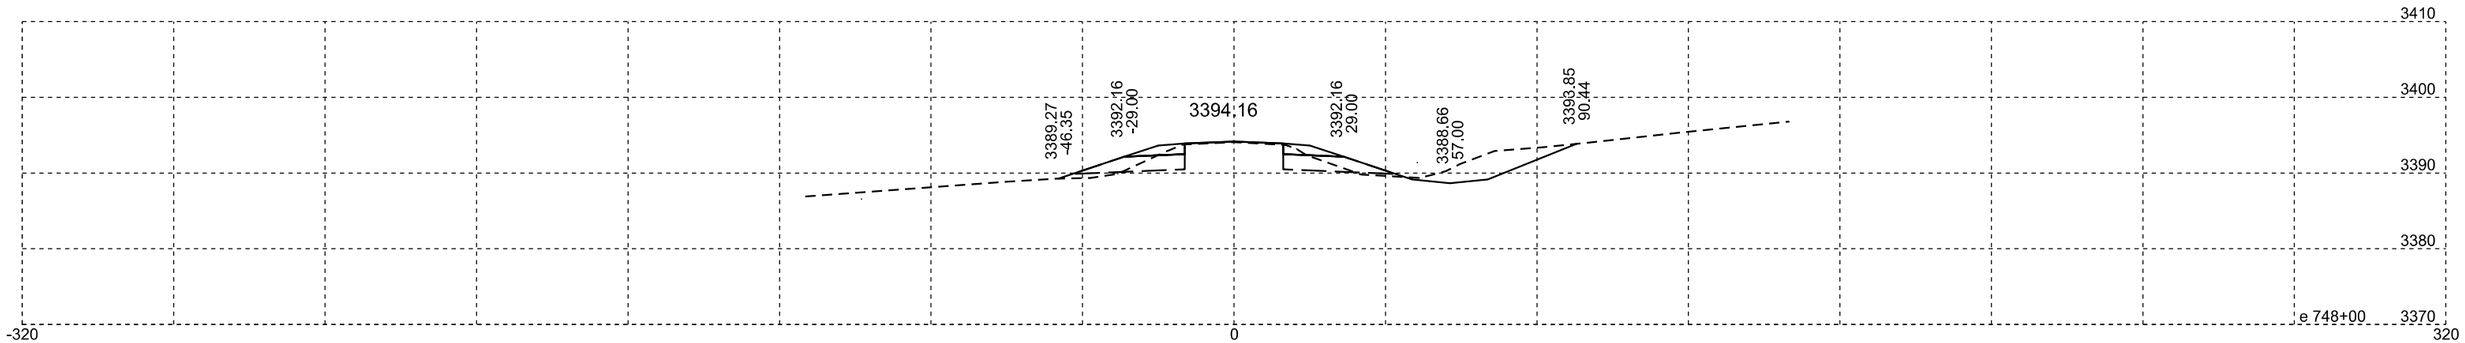

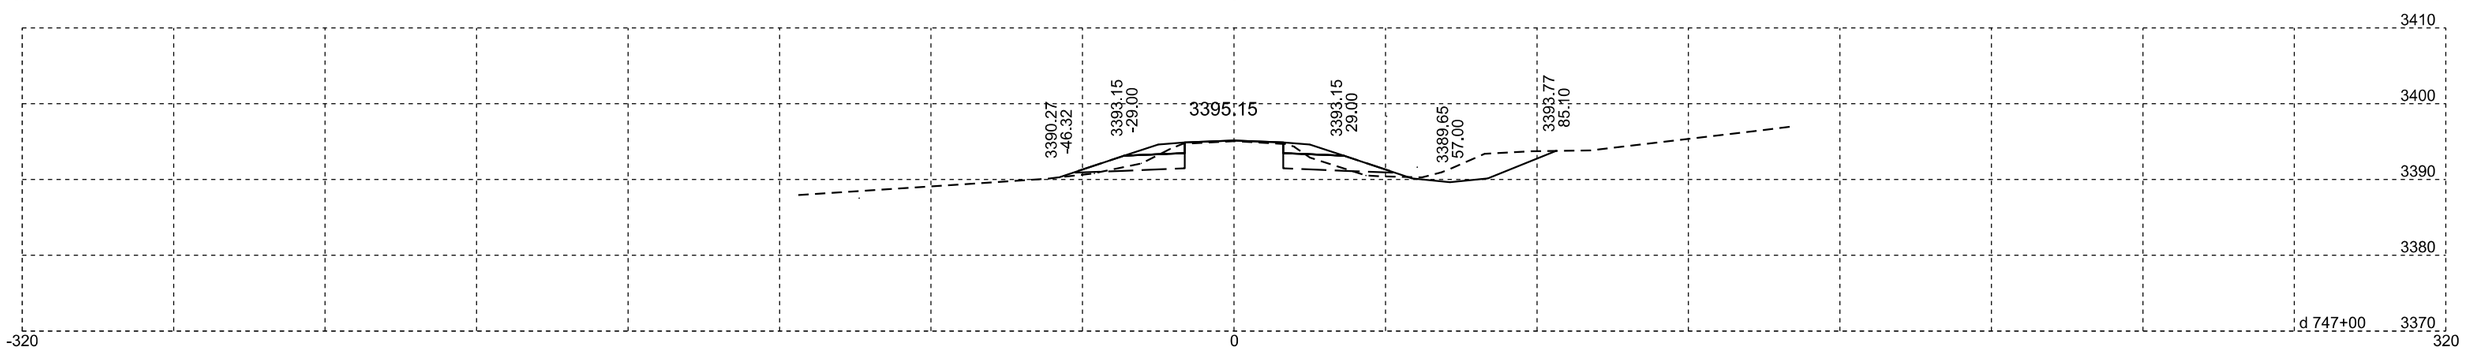

Plotting Date: 07/14/2015

STATE OF SOUTH DAKOTA	PROJECT	SHEET NO.	TOTAL SHEETS
	NH-PH 0018(177)104	X65	X329

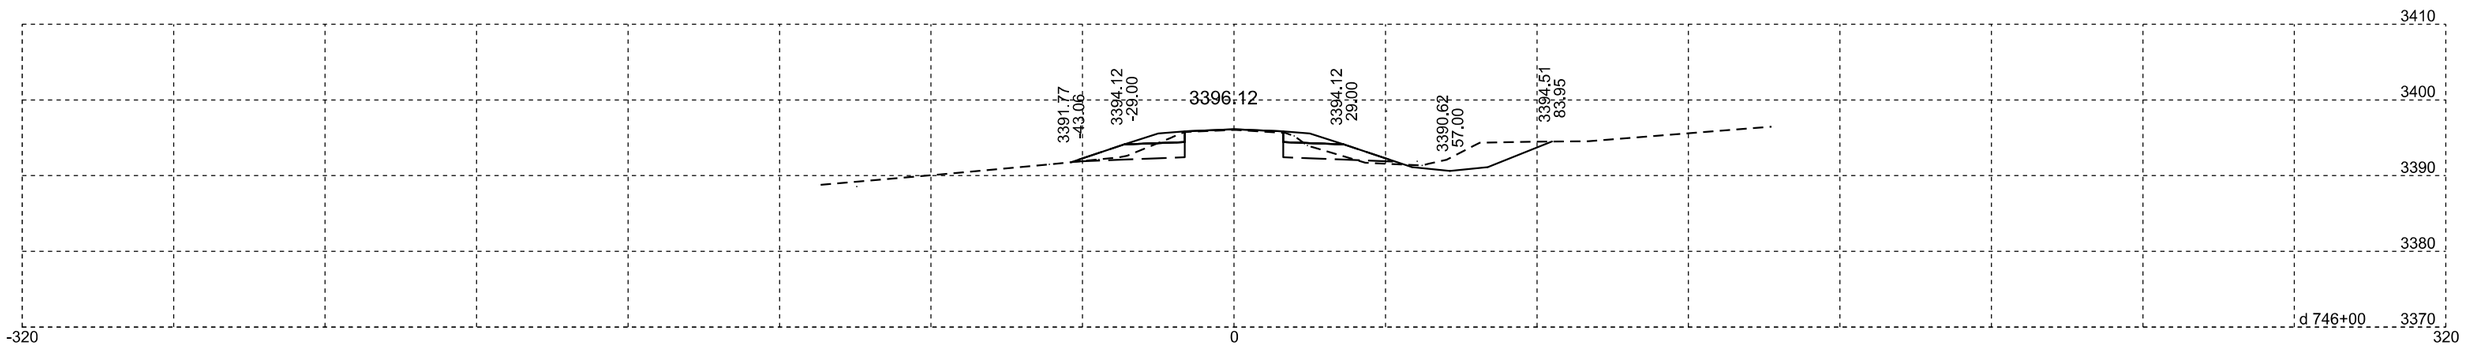

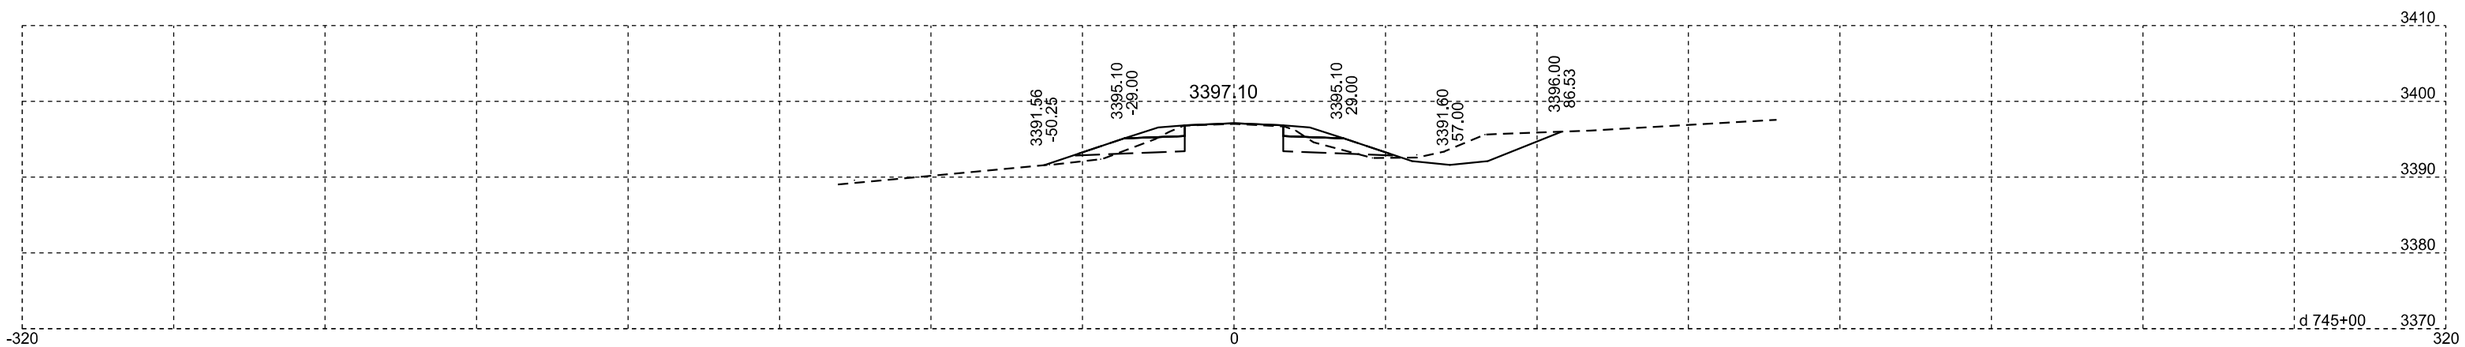

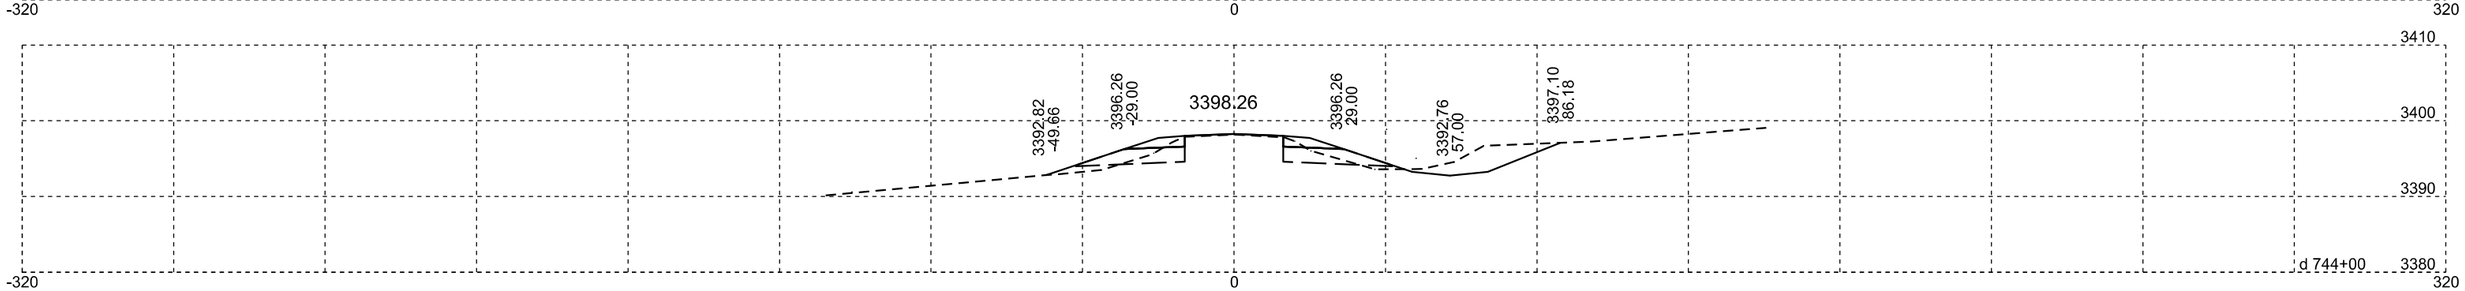

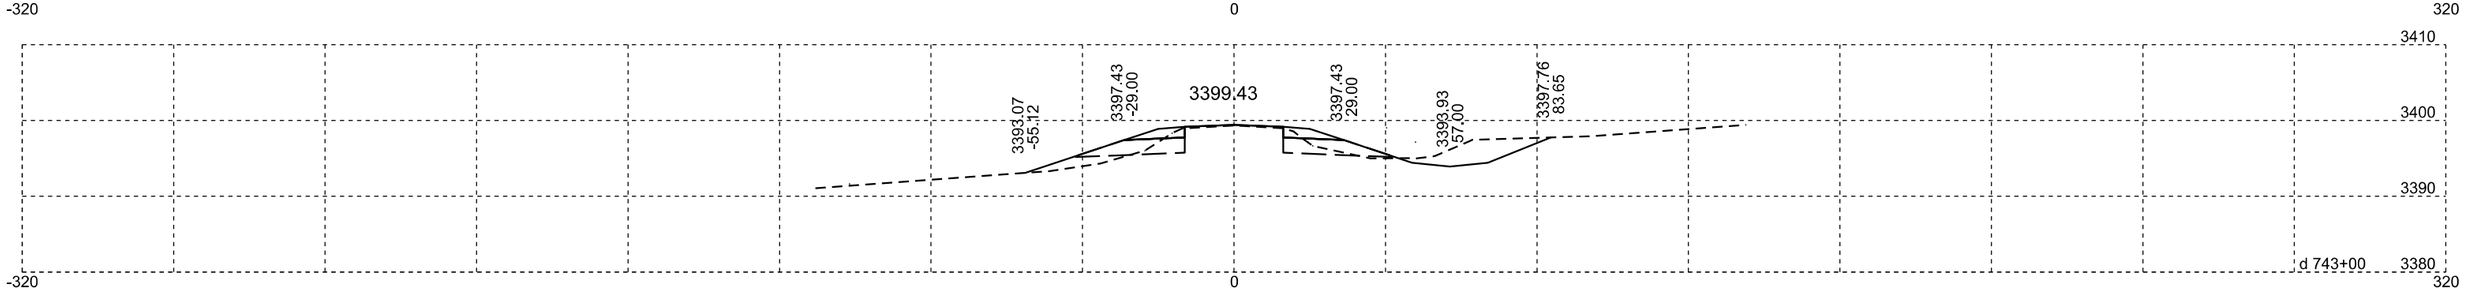

Plotting Date: 07/14/2015

STATE OF SOUTH DAKOTA	PROJECT	SHEET NO.	TOTAL SHEETS
	NH-PH 0018(177)104	X66	X329

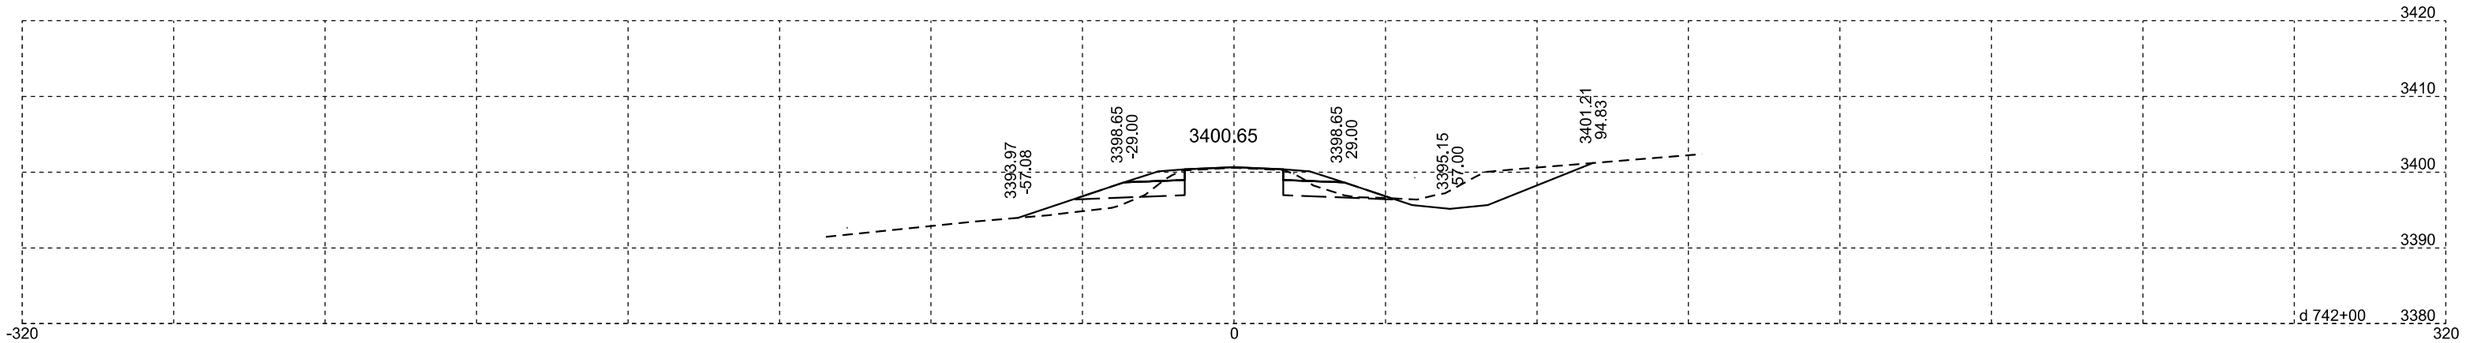

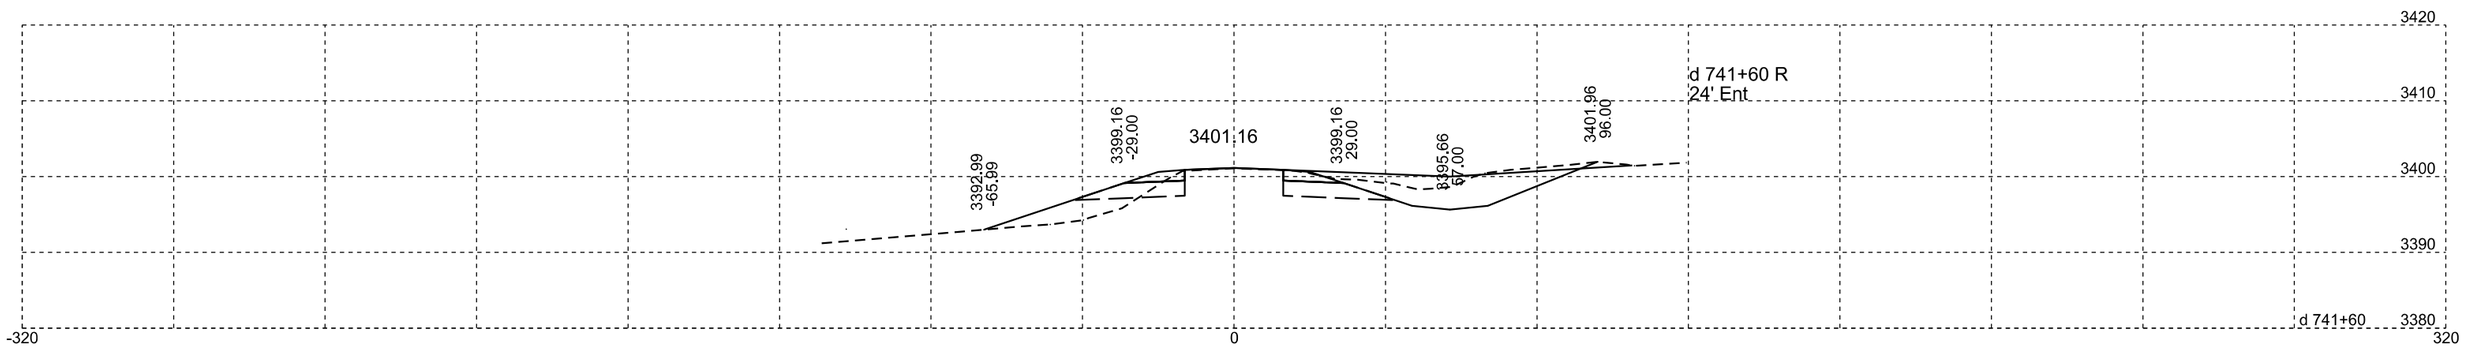

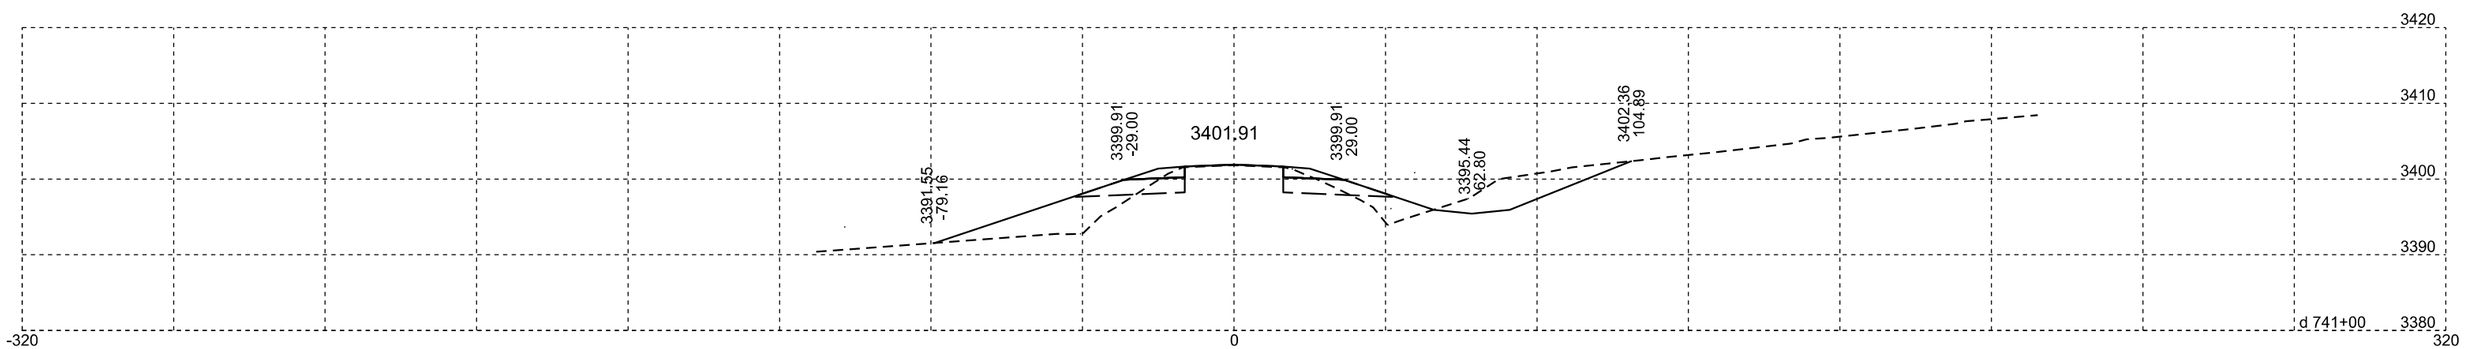

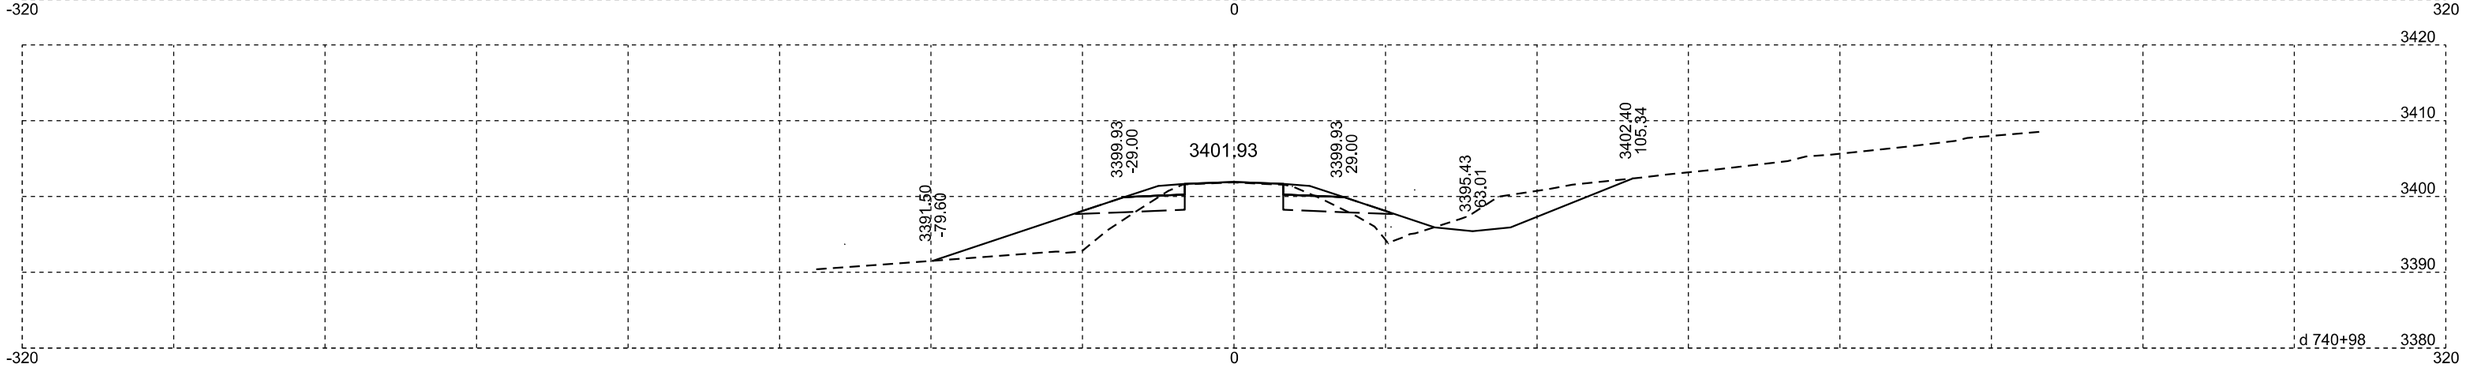

Plotting Date: 07/14/2015

STATE OF SOUTH DAKOTA	PROJECT	SHEET NO.	TOTAL SHEETS
	NH-PH 0018(177)104	X67	X329

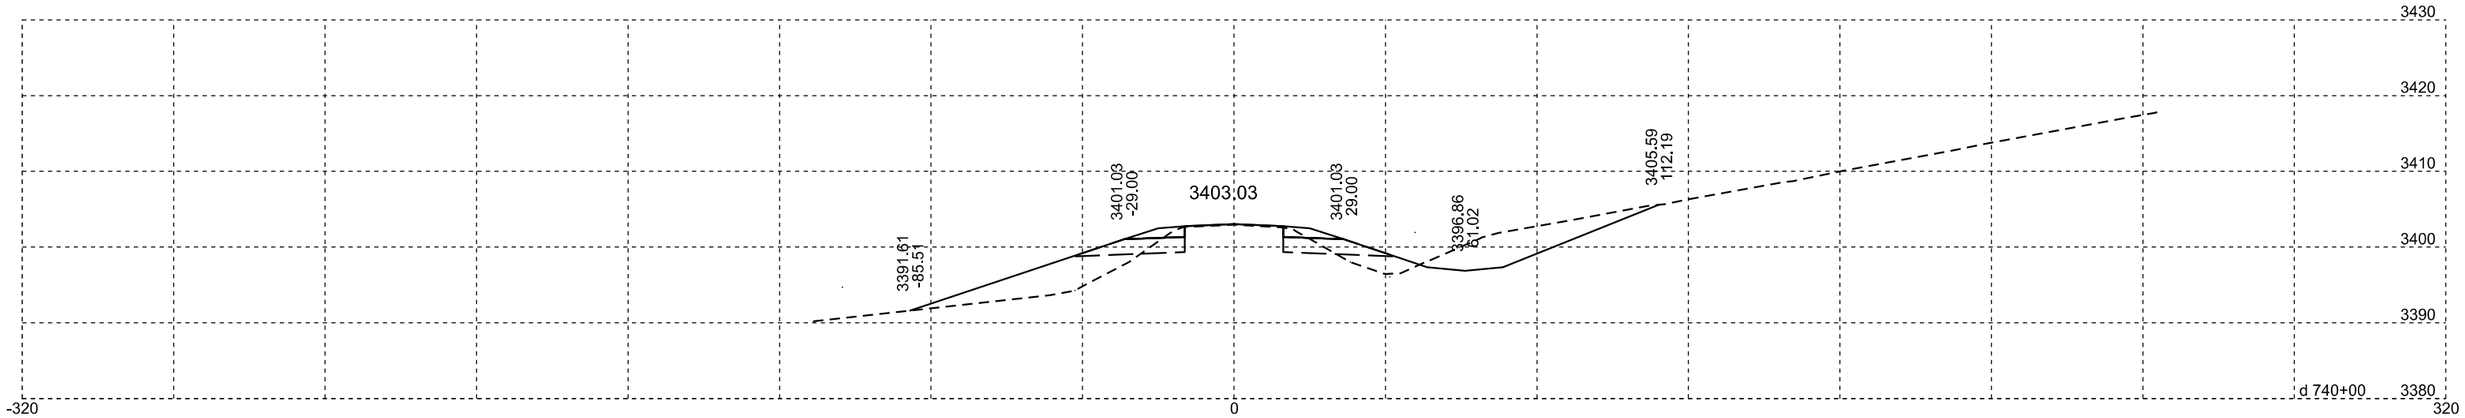

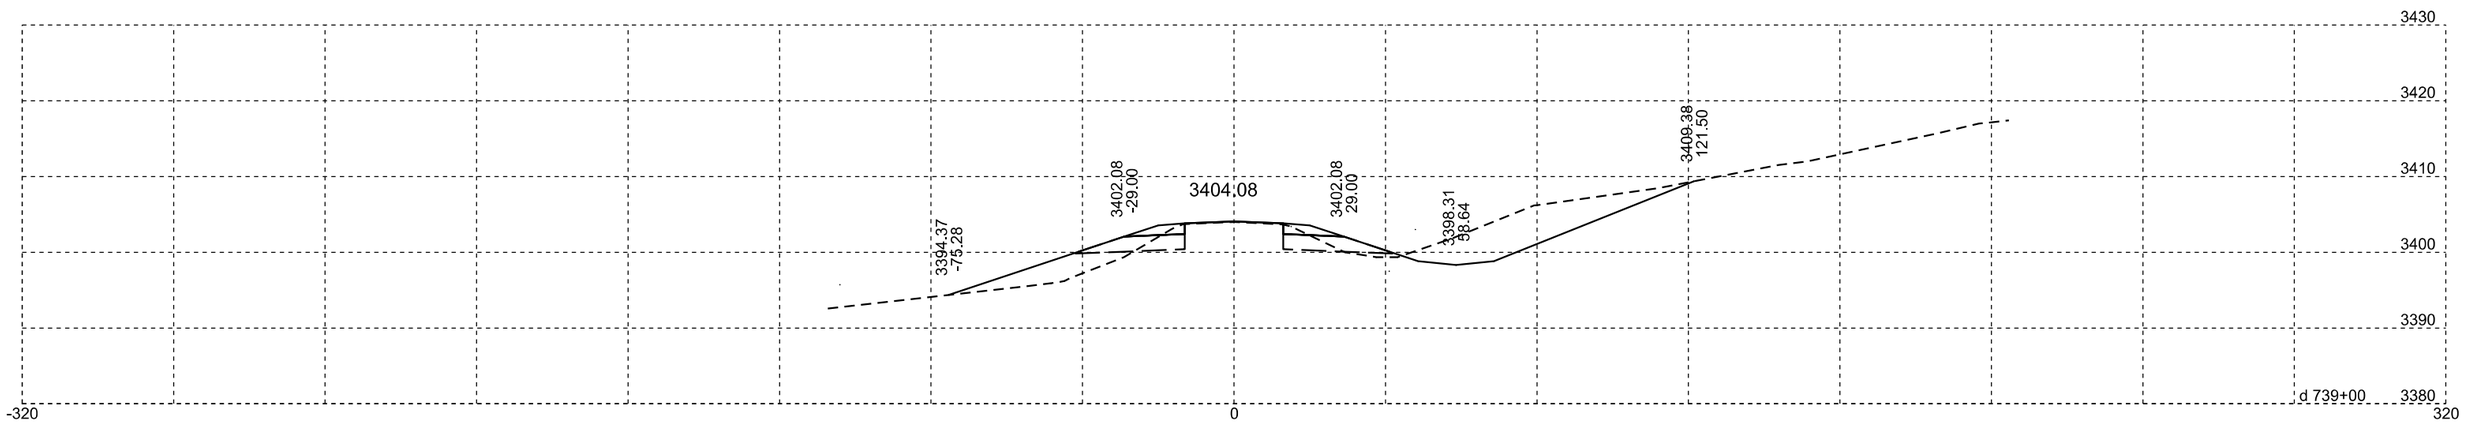

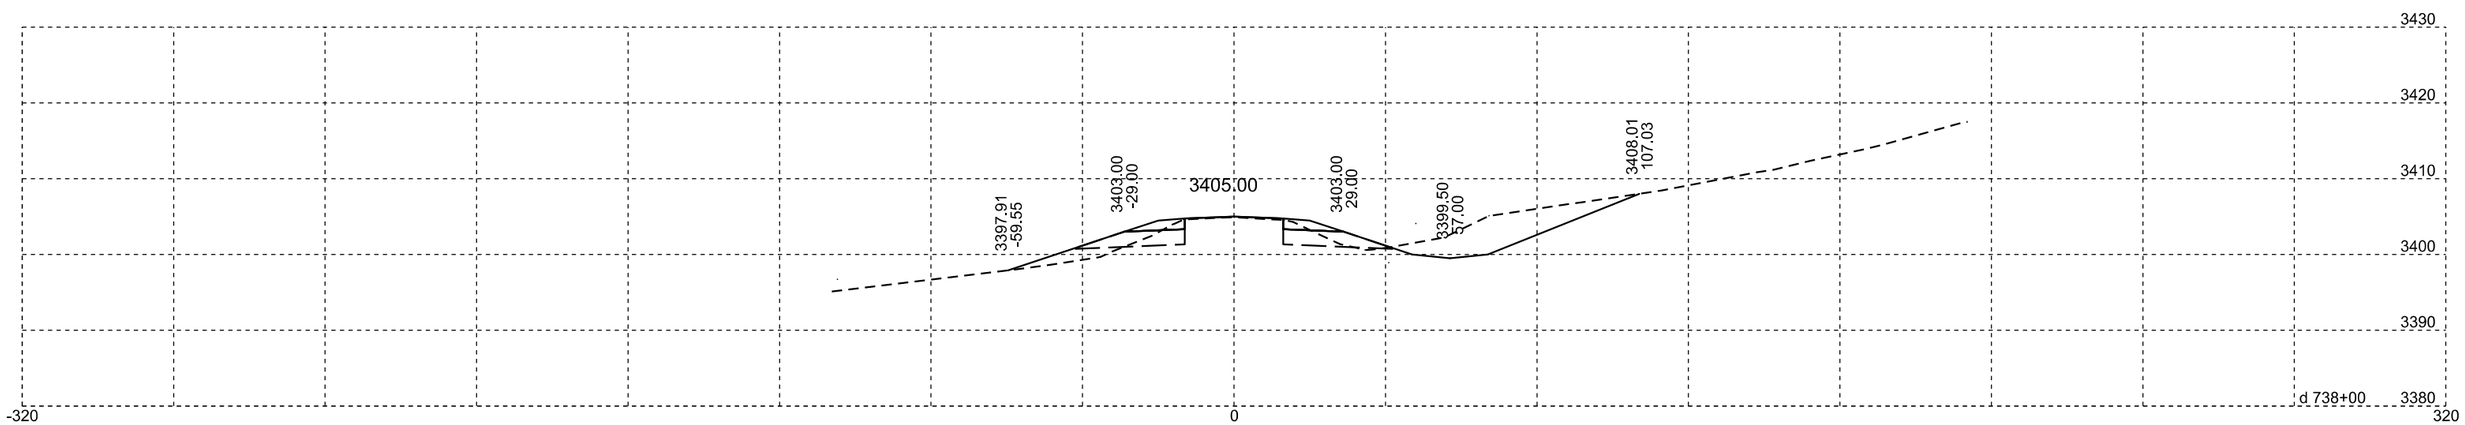

Plotting Date: 07/14/2015

STATE OF SOUTH DAKOTA	PROJECT	SHEET NO.	TOTAL SHEETS
	NH-PH 0018(177)104	X68	X329

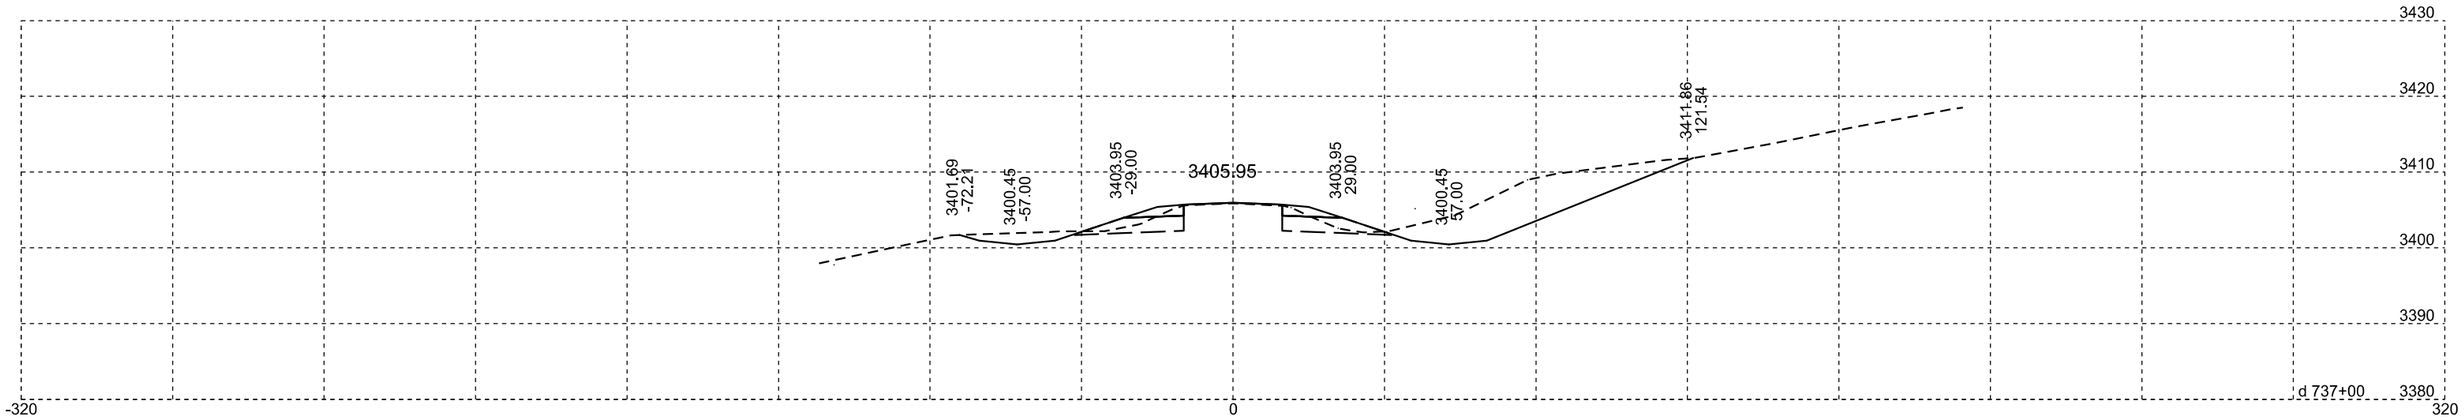

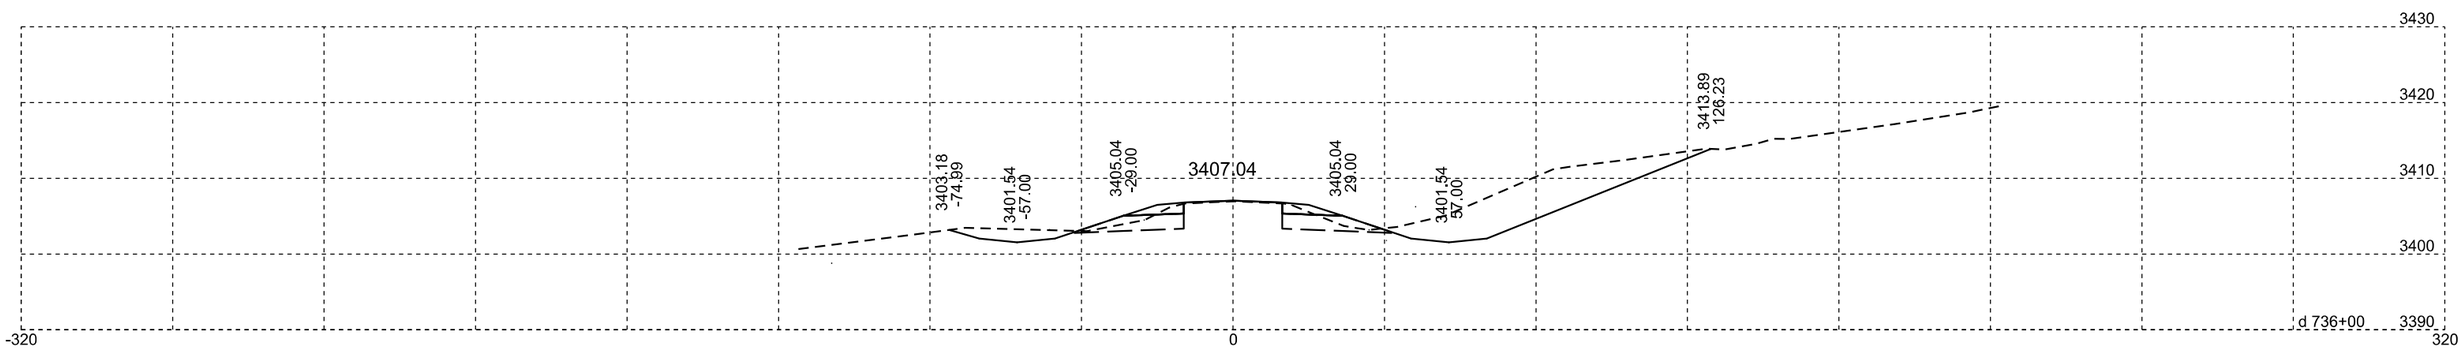

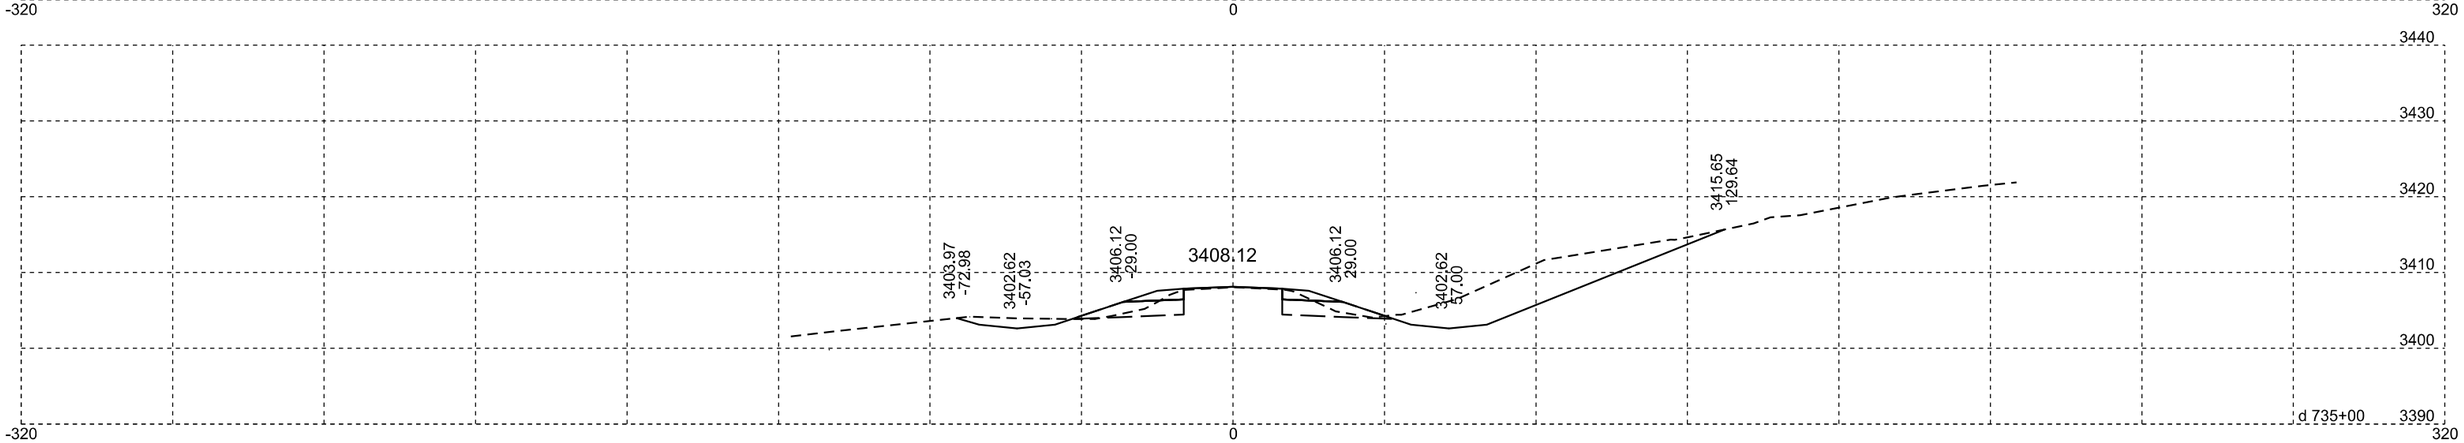

Plotting Date: 07/14/2015

STATE OF SOUTH DAKOTA	PROJECT	SHEET NO.	TOTAL SHEETS
	NH-PH 0018(177)104	X69	X329

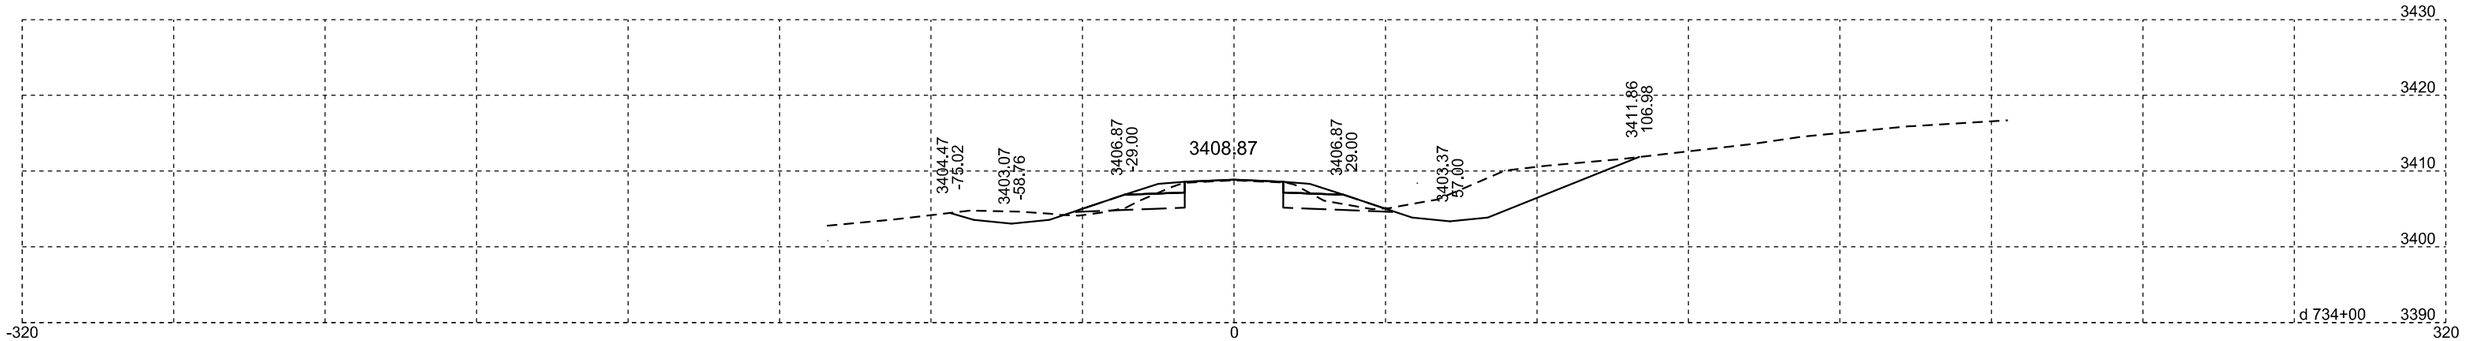

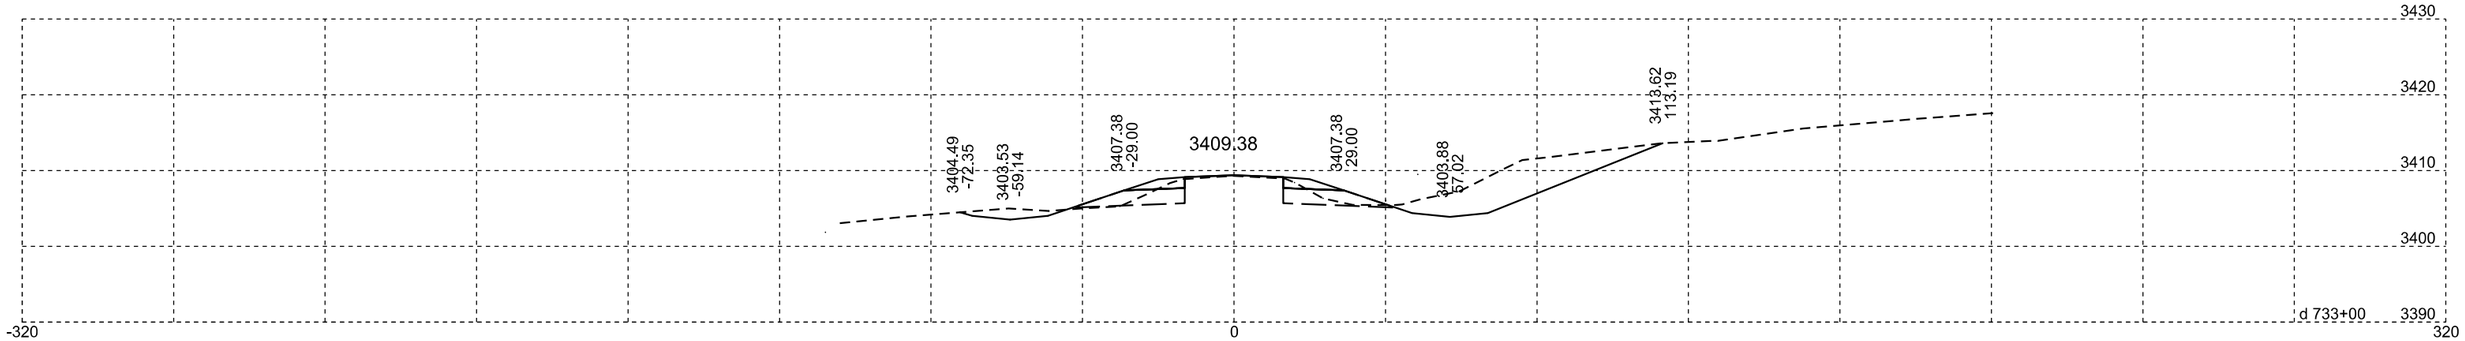

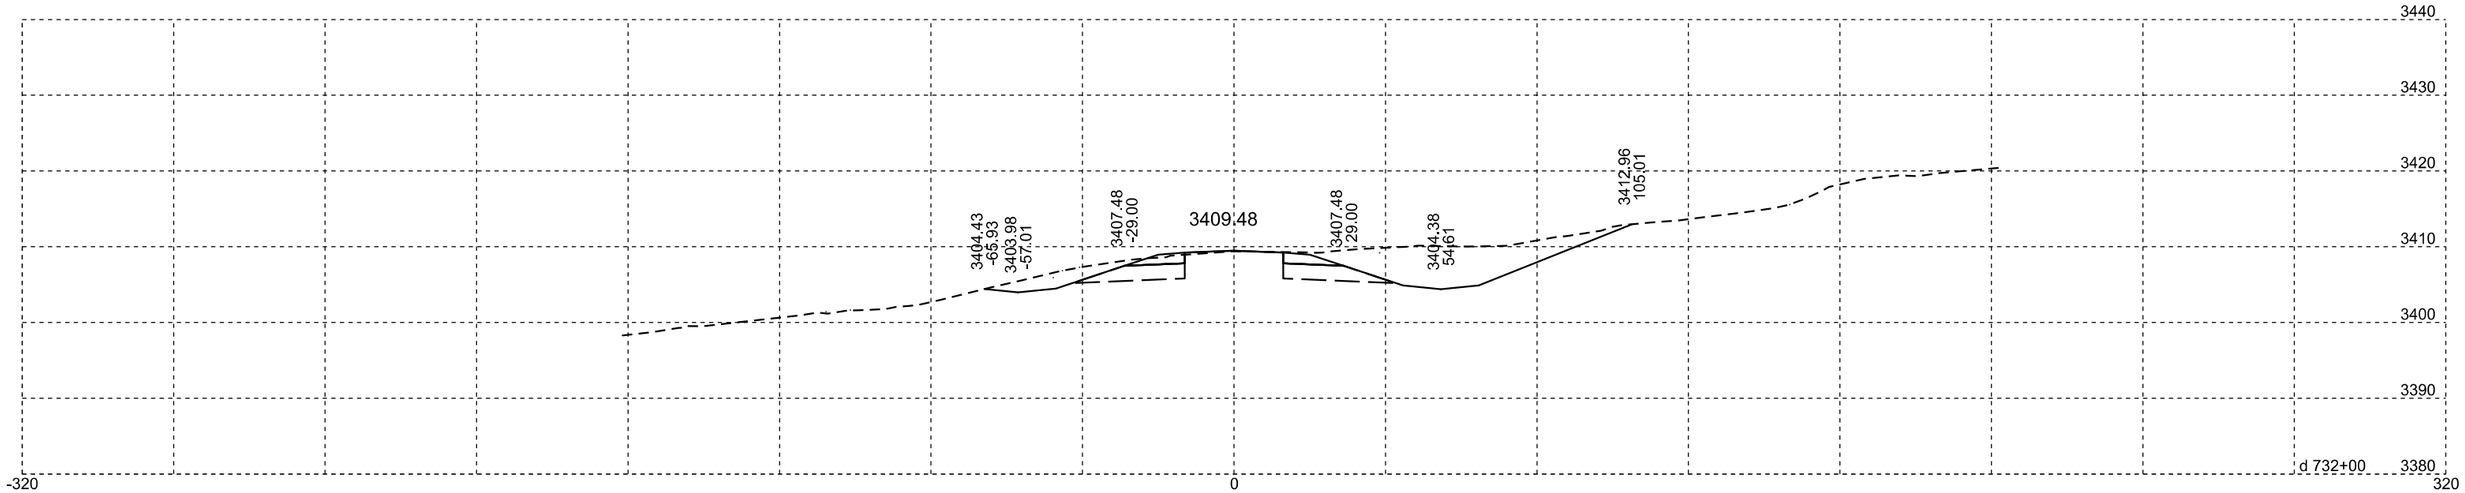

Plotting Date: 07/14/2015

STATE OF SOUTH DAKOTA	PROJECT	SHEET NO.	TOTAL SHEETS
	NH-PH 0018(177)104	X70	X329

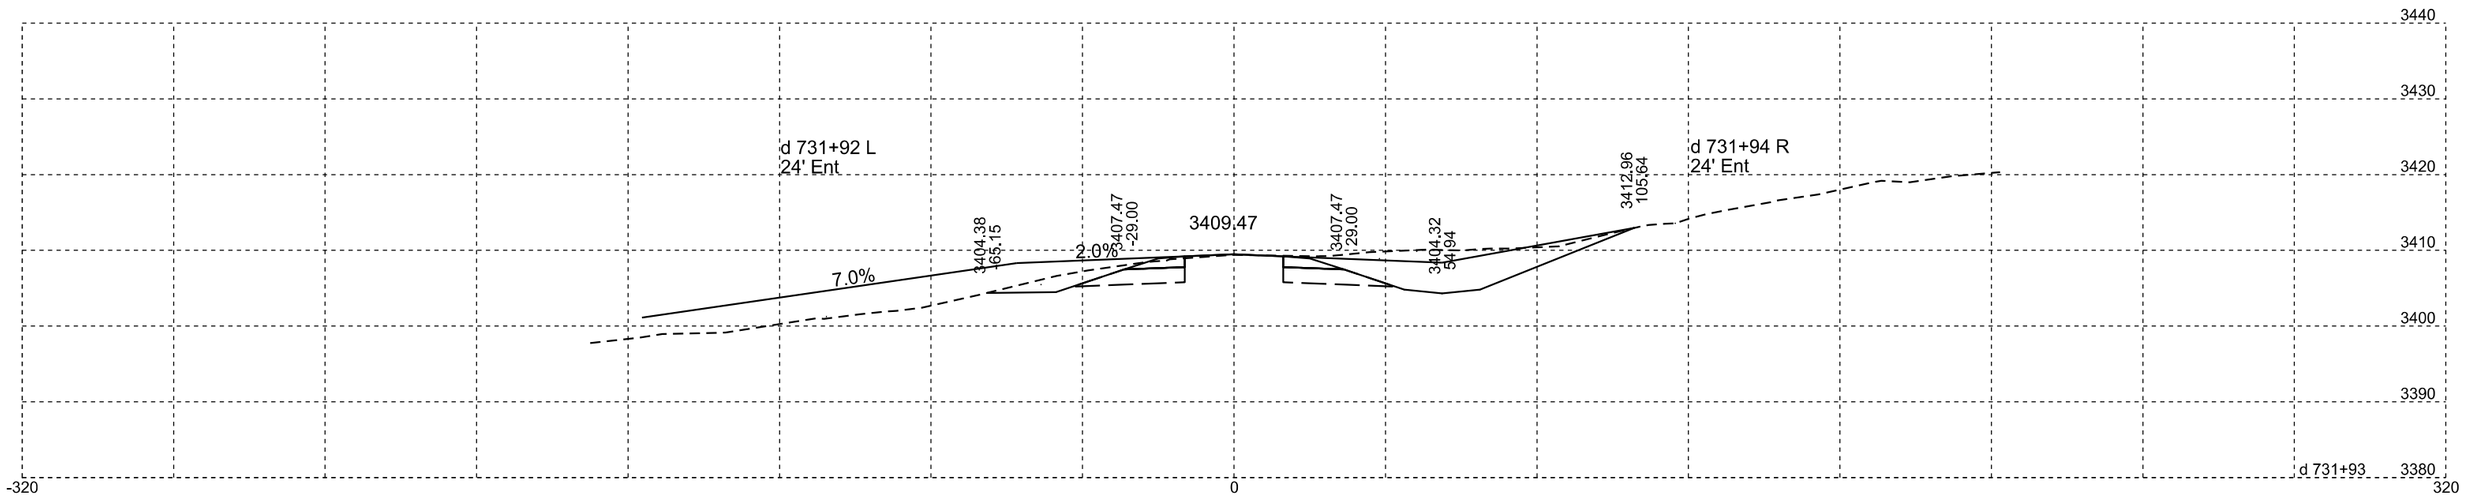

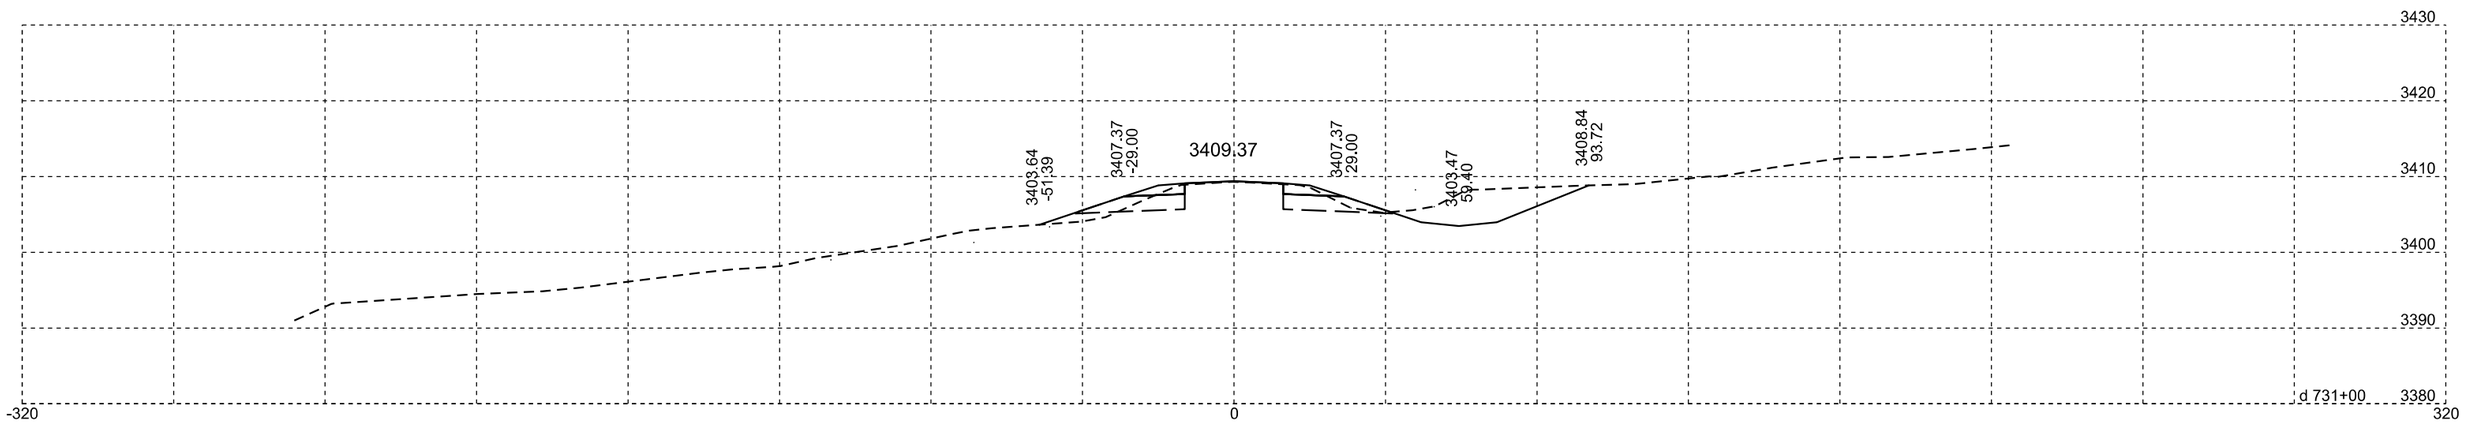

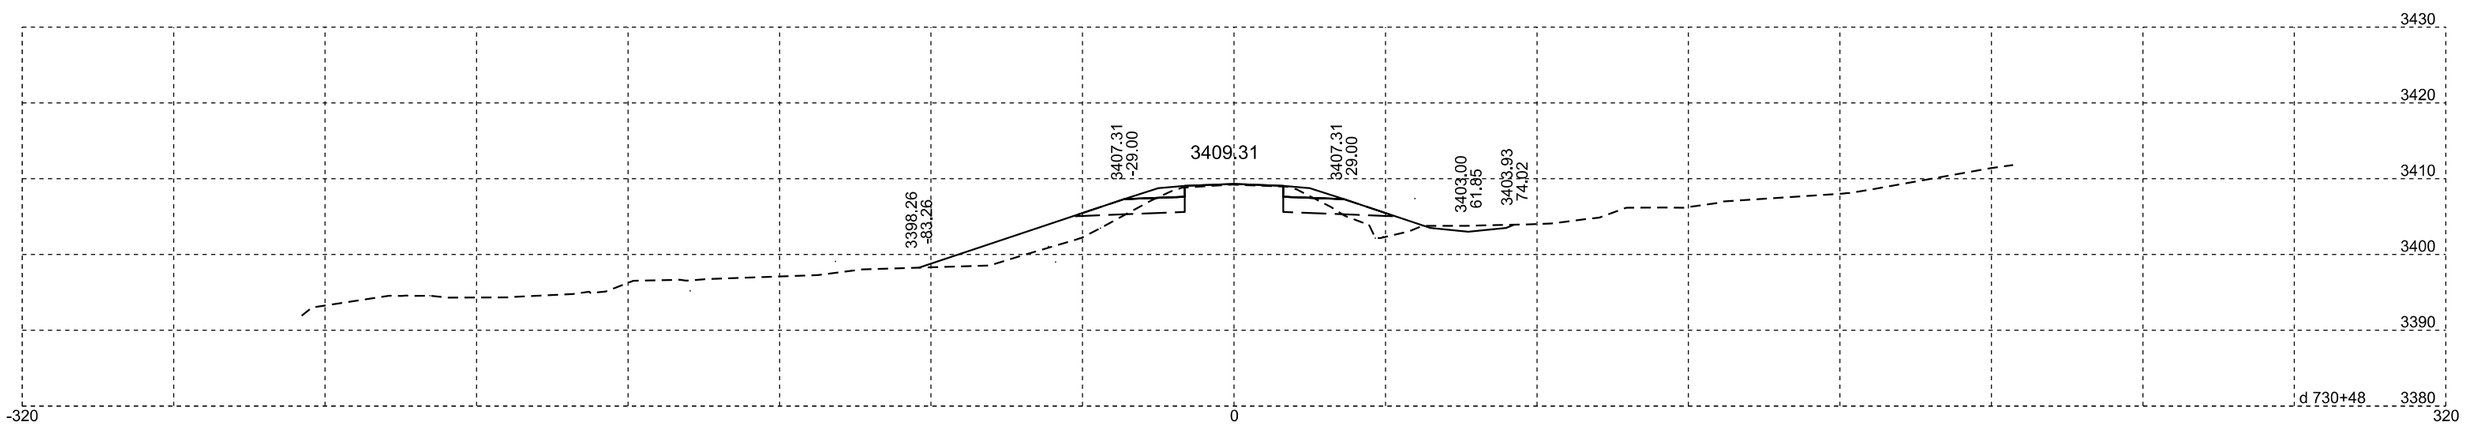

Plotting Date: 07/14/2015

STATE OF SOUTH DAKOTA	PROJECT	SHEET NO.	TOTAL SHEETS
	NH-PH 0018(177)104	X71	X329

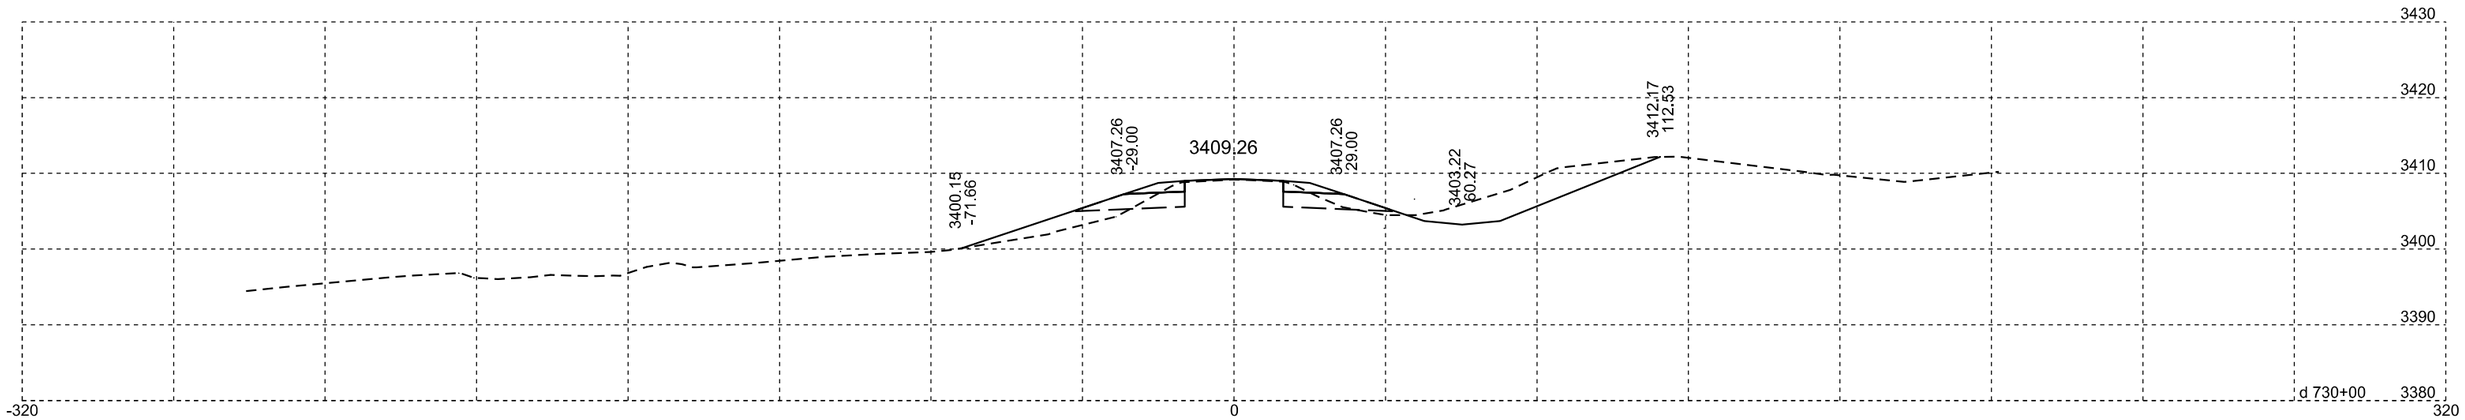

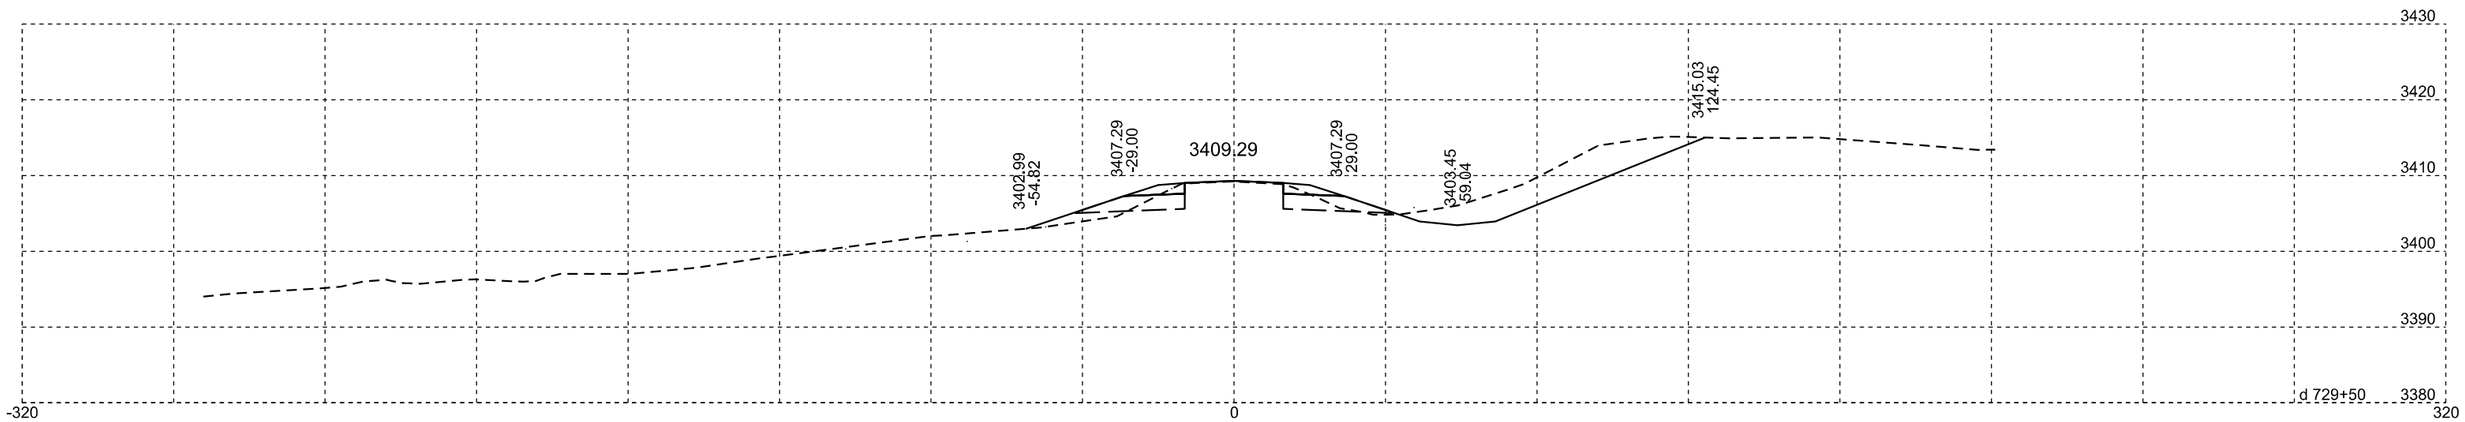

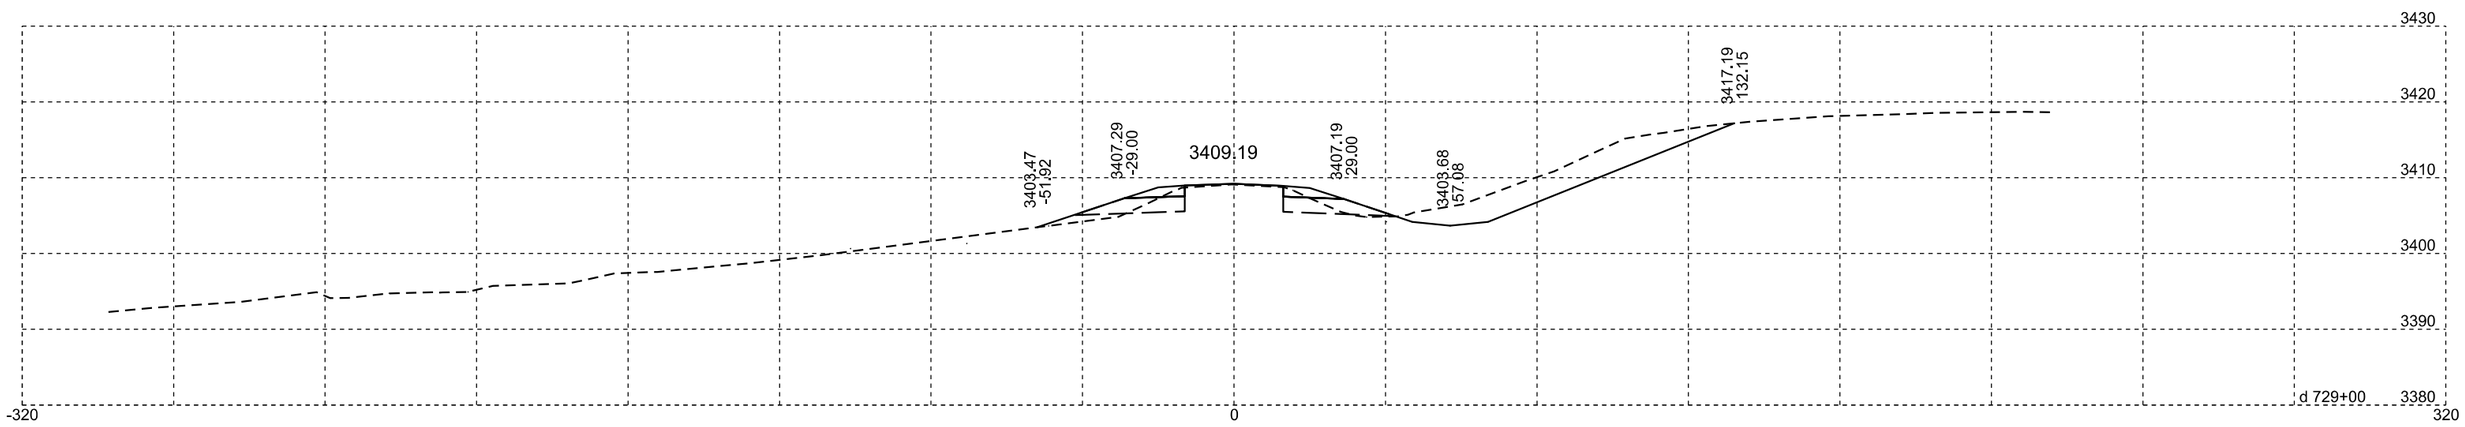

Plotting Date: 07/14/2015

STATE OF SOUTH DAKOTA	PROJECT	SHEET NO.	TOTAL SHEETS
	NH-PH 0018(177)104	X72	X329

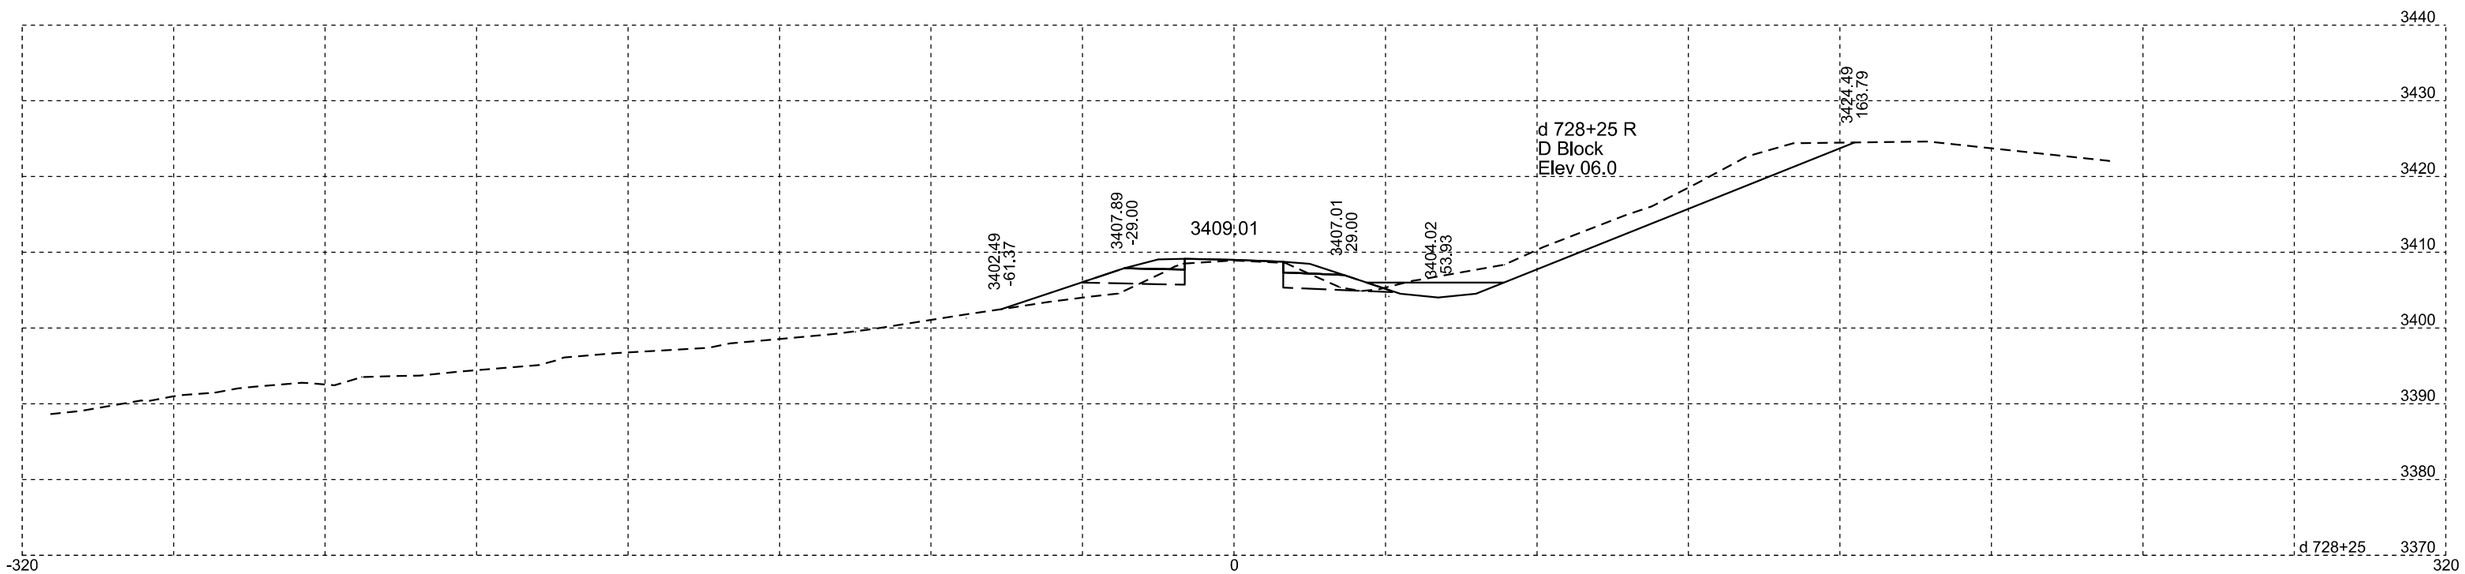

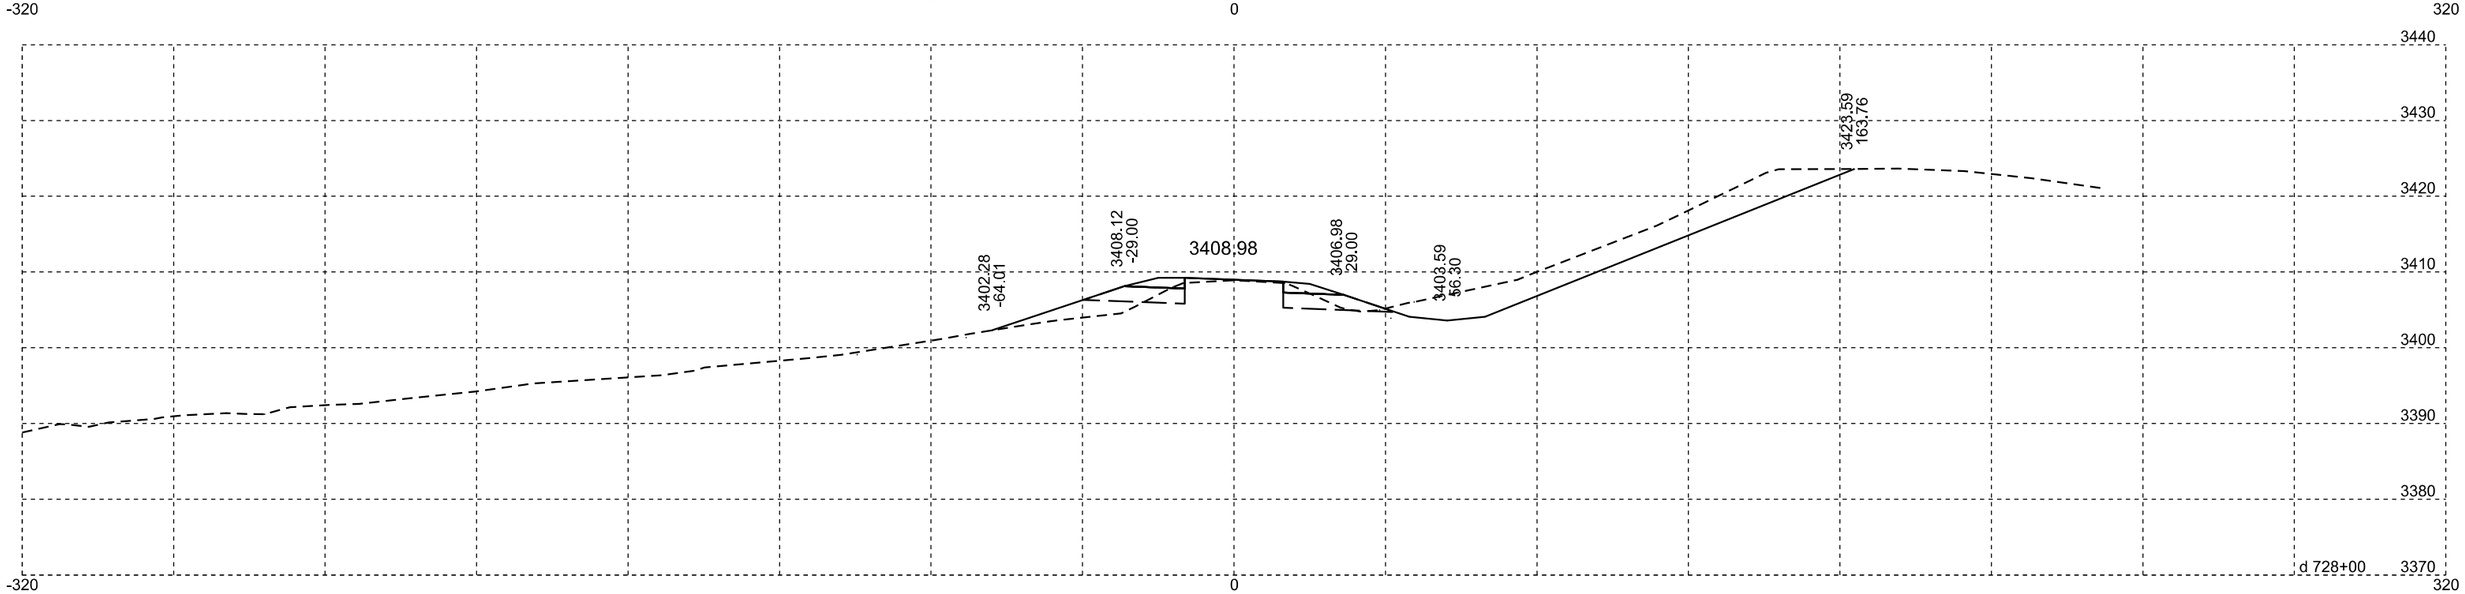

Plotting Date: 07/14/2015

STATE OF SOUTH DAKOTA	PROJECT	SHEET NO.	TOTAL SHEETS
	NH-PH 0018(177)104	X73	X329

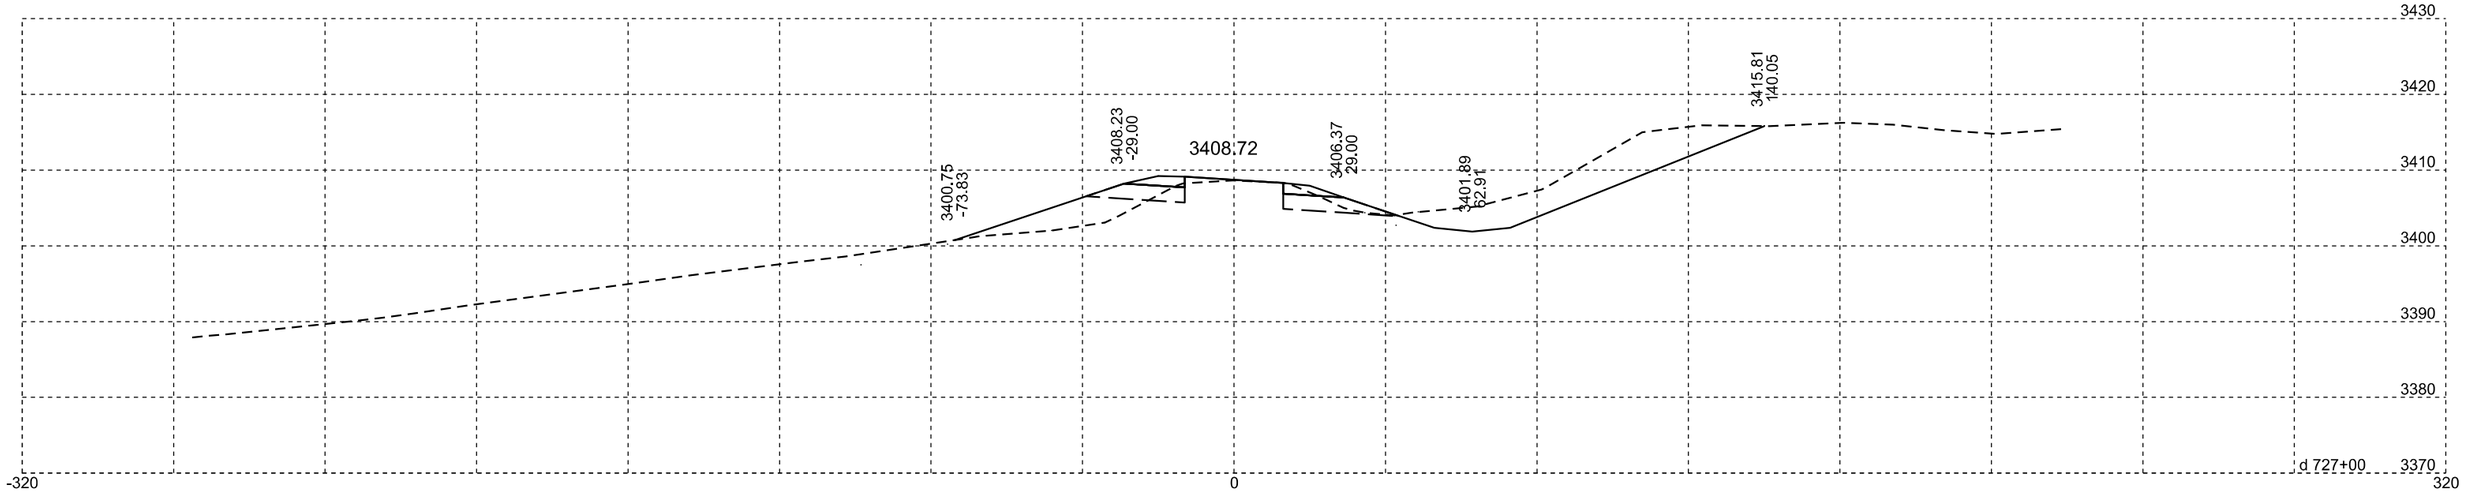

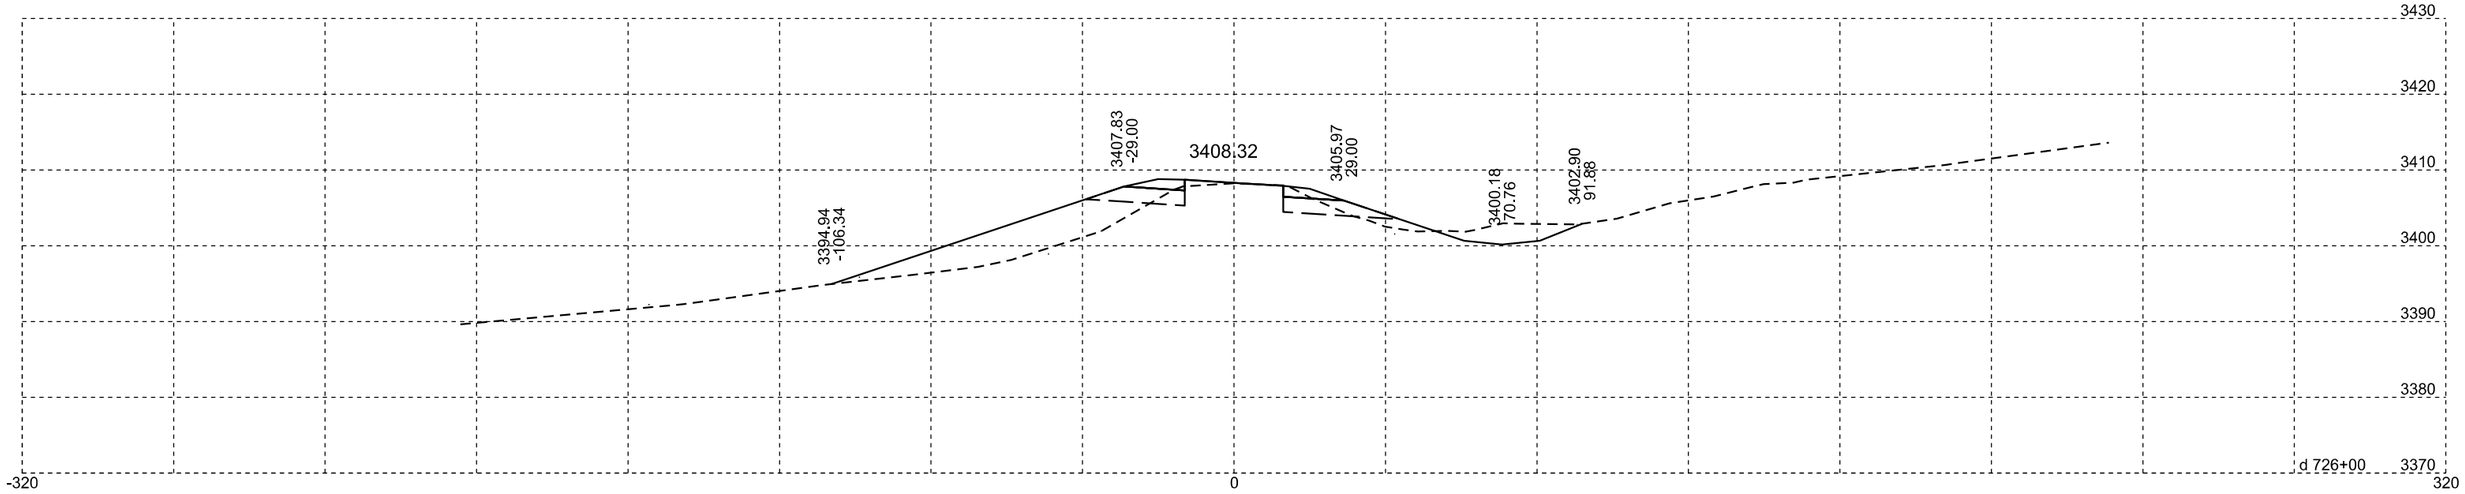

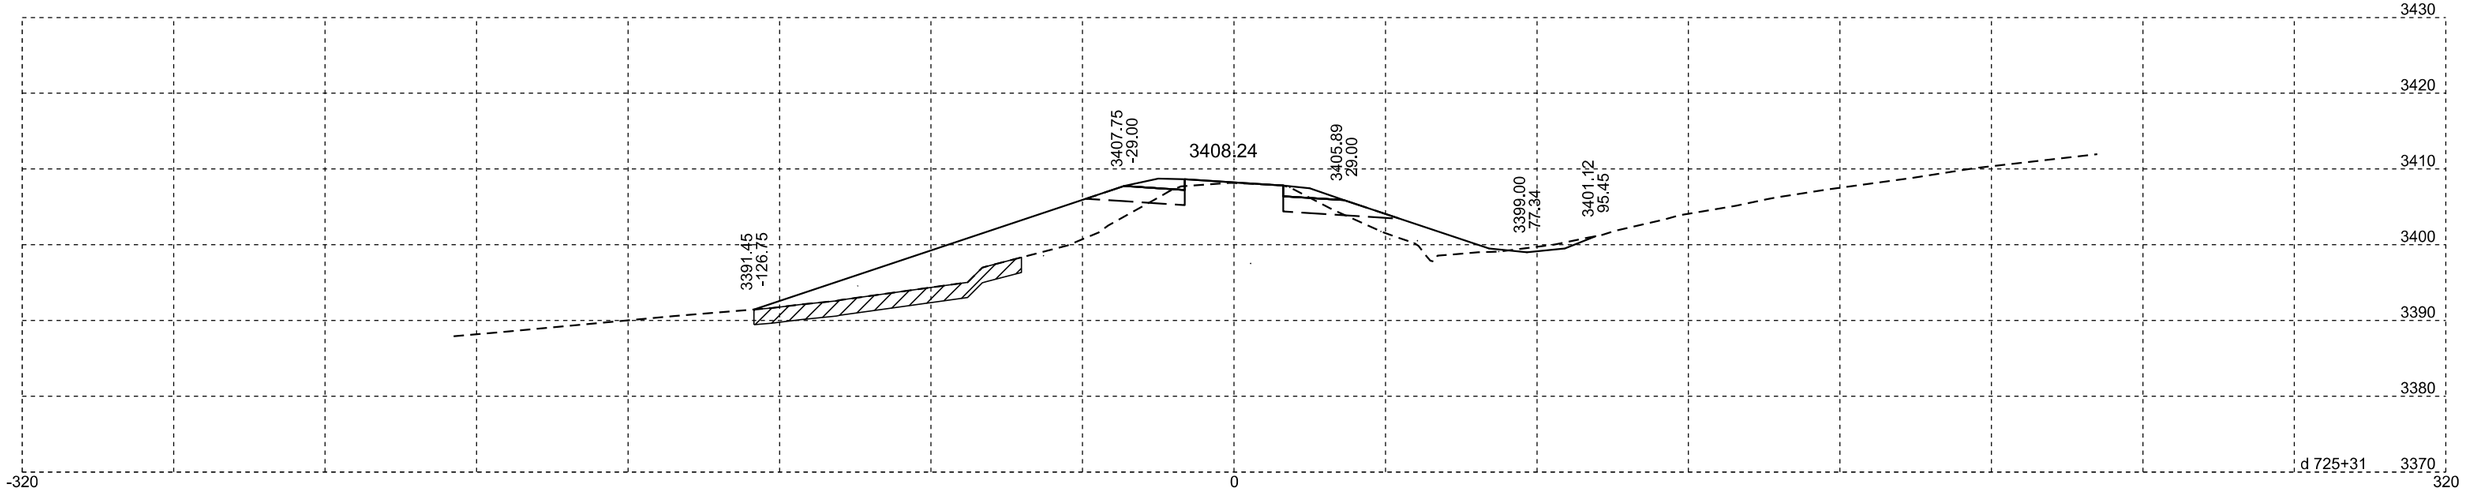

Plotting Date: 07/14/2015

STATE OF SOUTH DAKOTA	PROJECT	SHEET NO.	TOTAL SHEETS
	NH-PH 0018(177)104	X74	X329

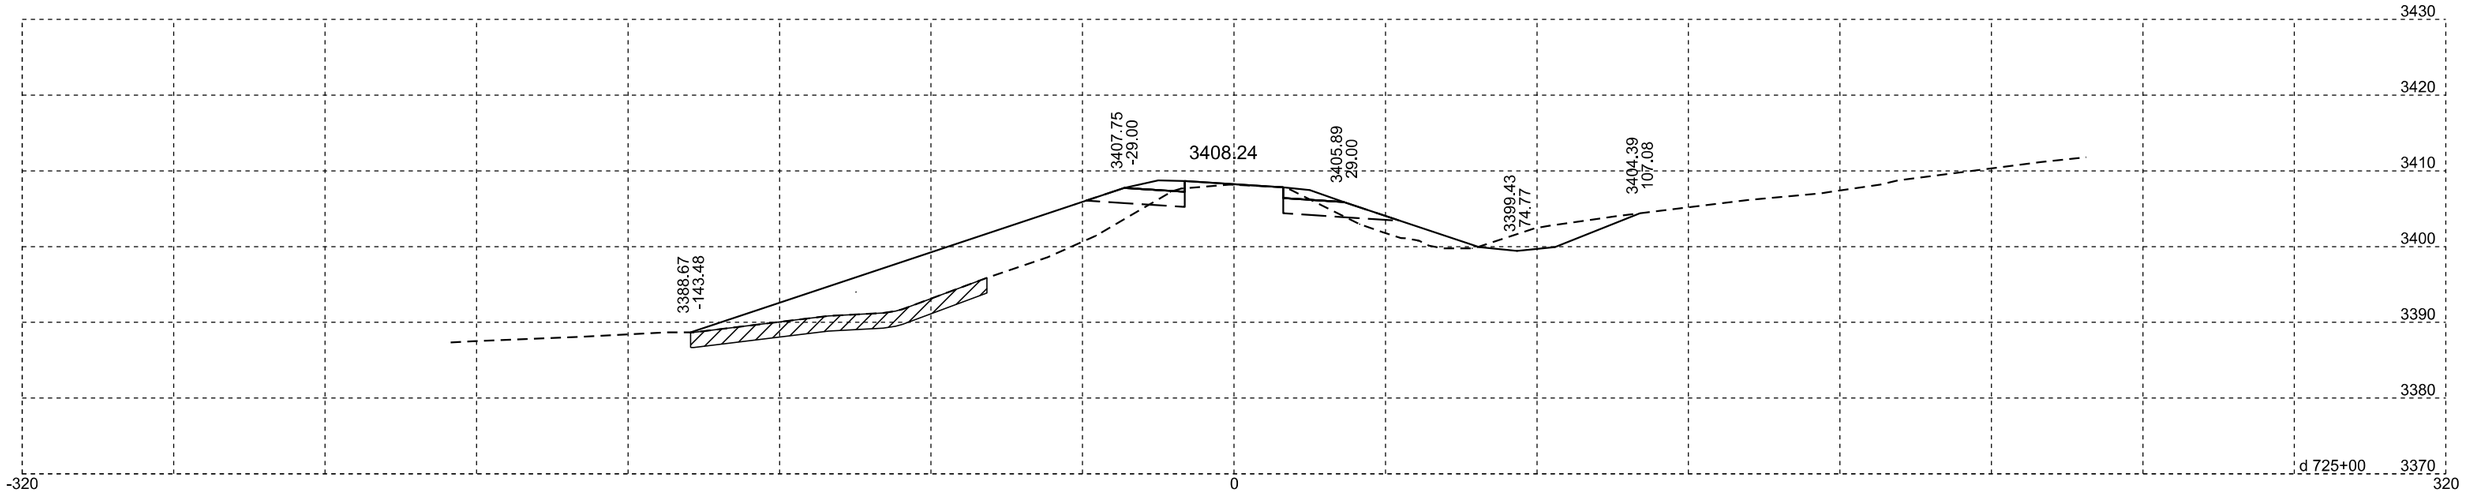

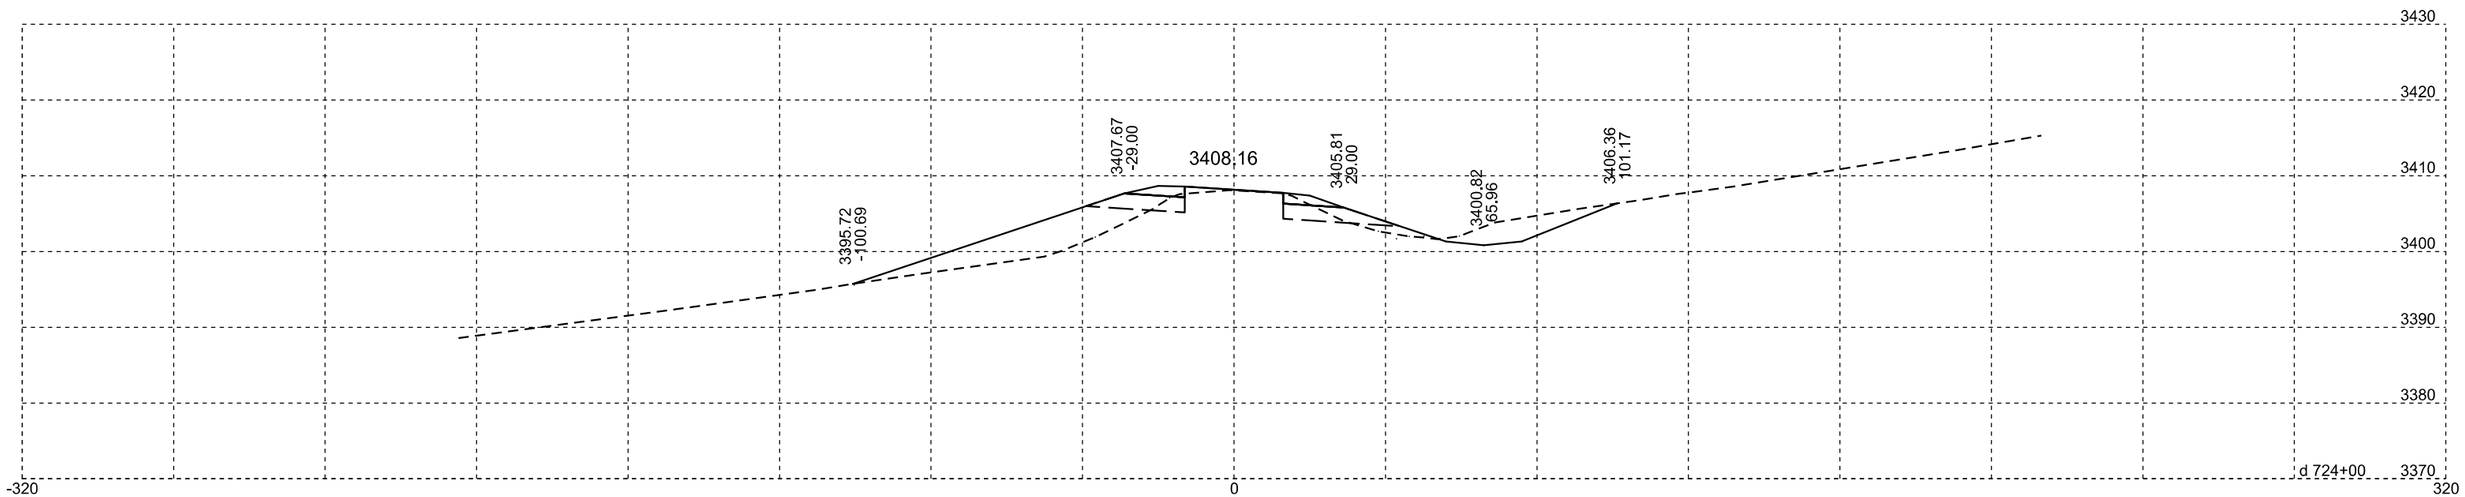

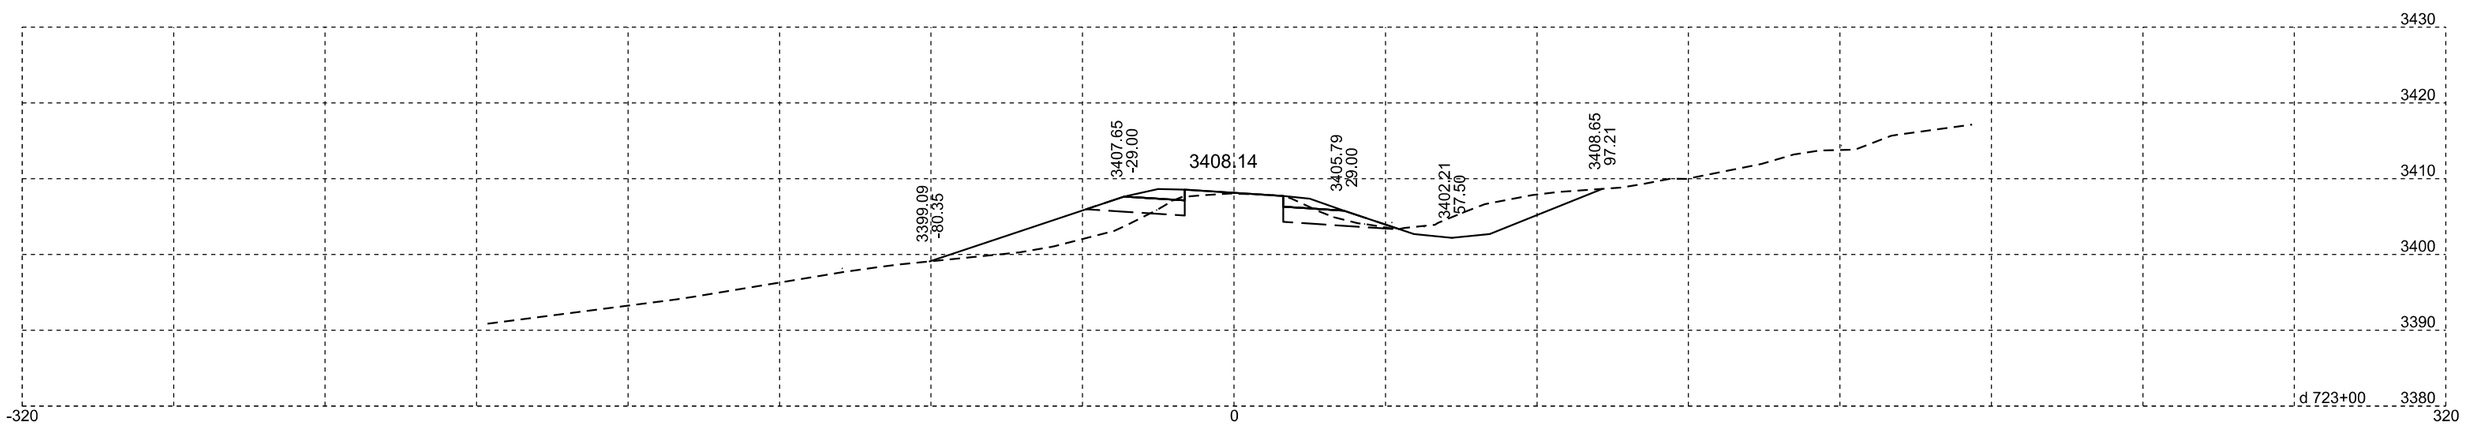

Plotting Date: 07/14/2015

STATE OF SOUTH DAKOTA	PROJECT	SHEET NO.	TOTAL SHEETS
	NH-PH 0018(177)104	X75	X329

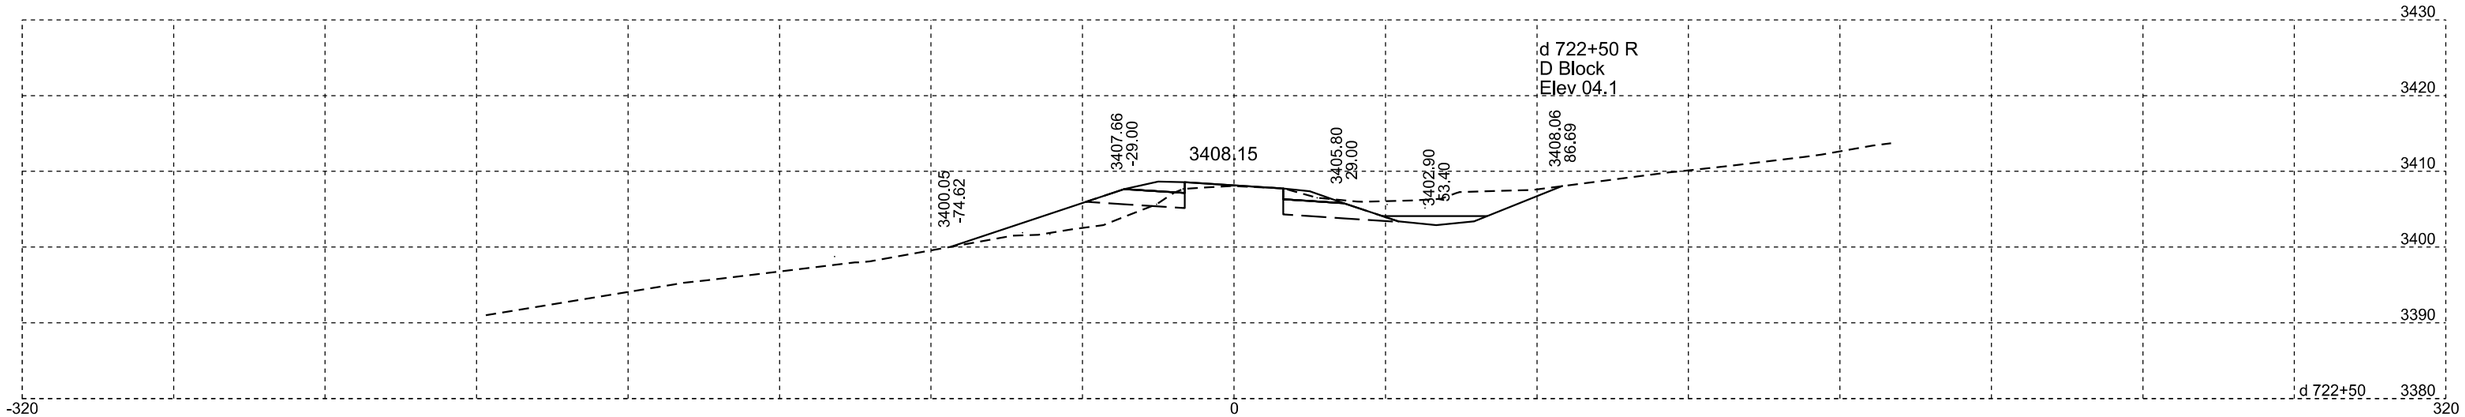

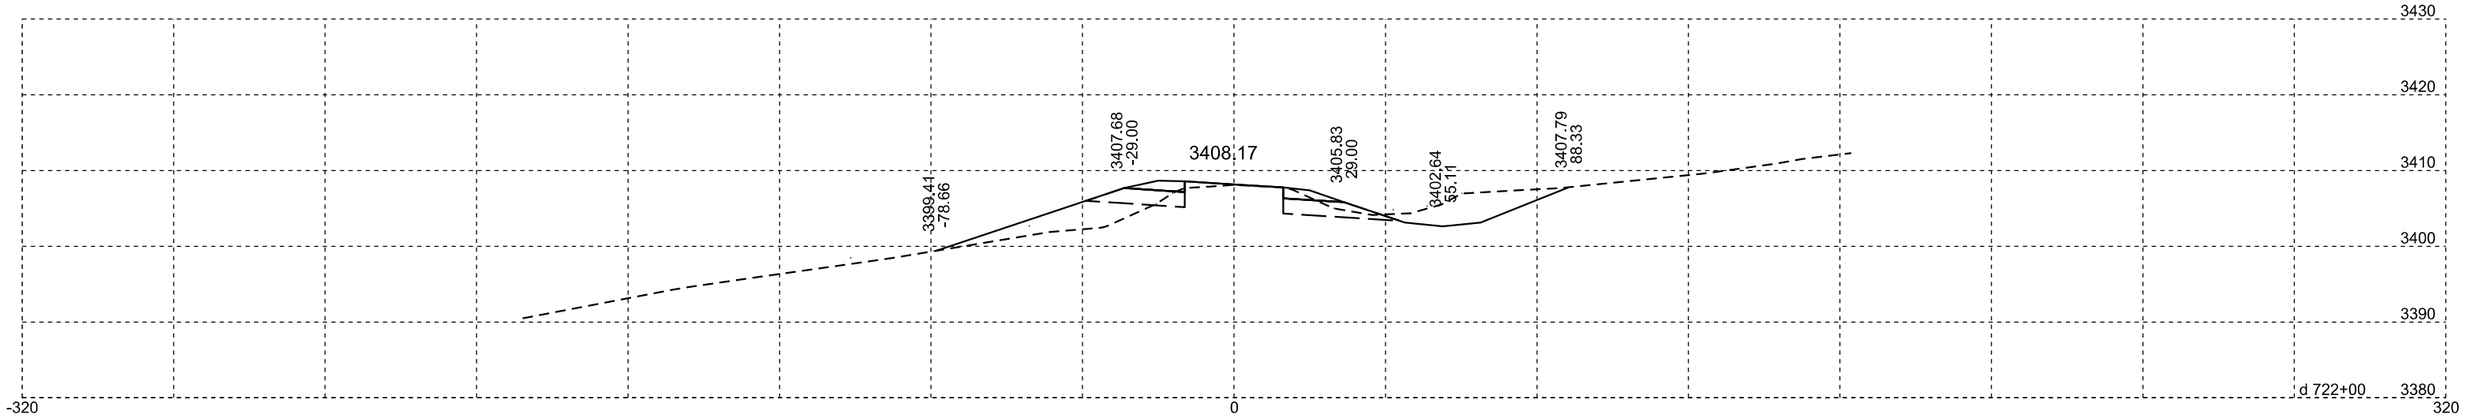

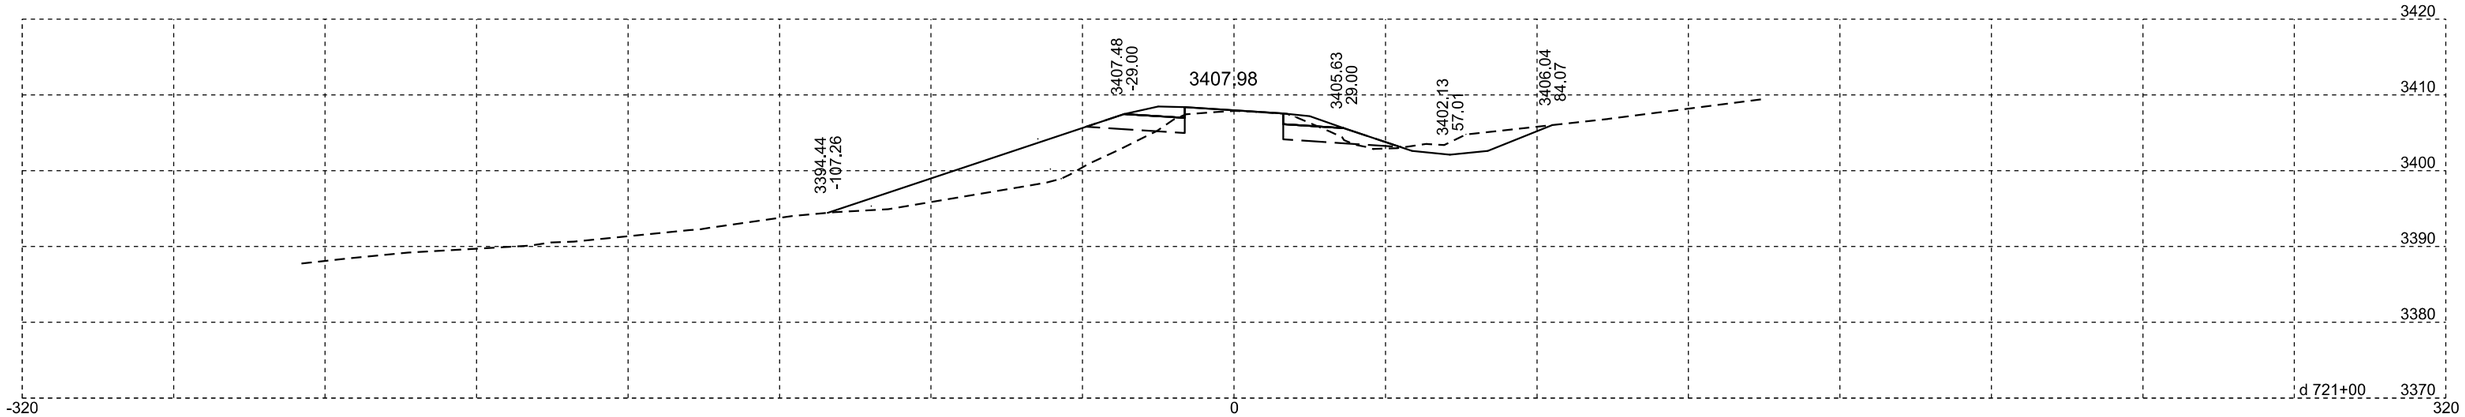

Plotting Date: 07/14/2015

STATE OF SOUTH DAKOTA	PROJECT	SHEET NO.	TOTAL SHEETS
	NH-PH 0018(177)104	X76	X329

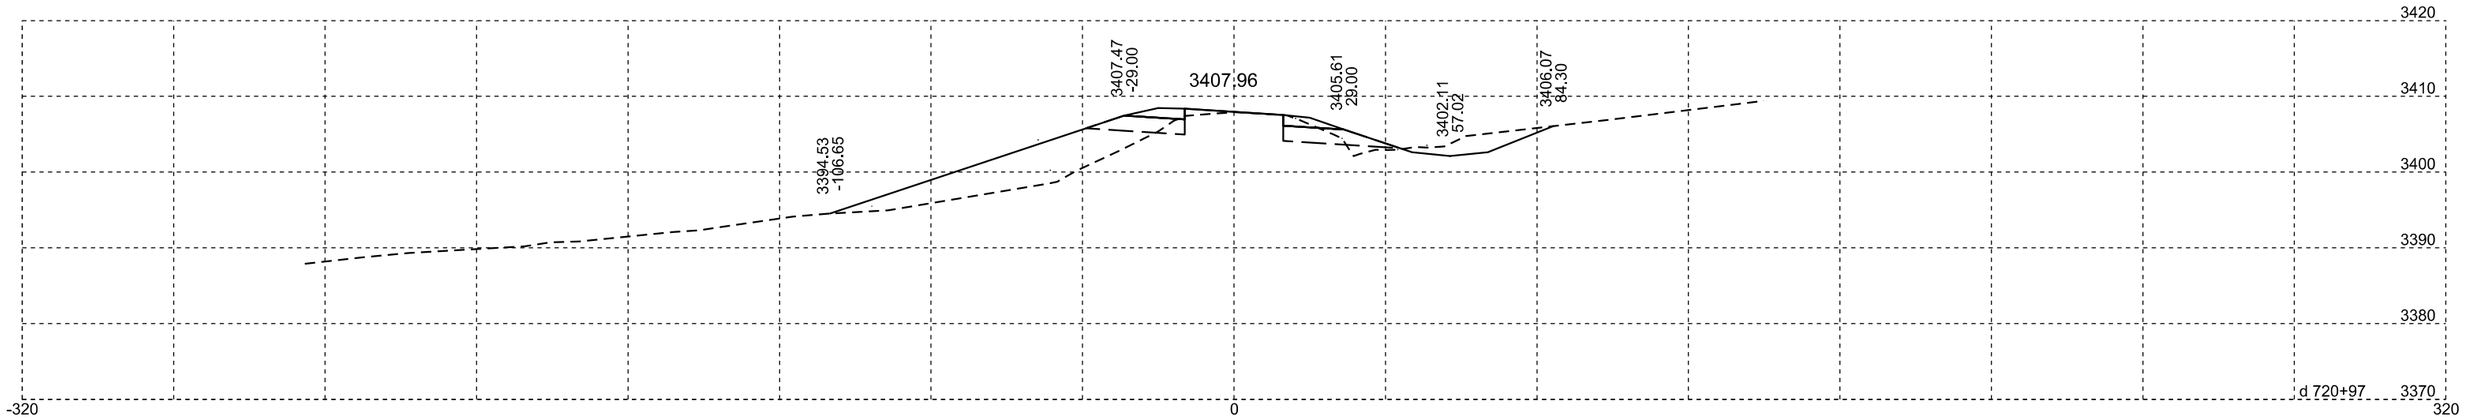

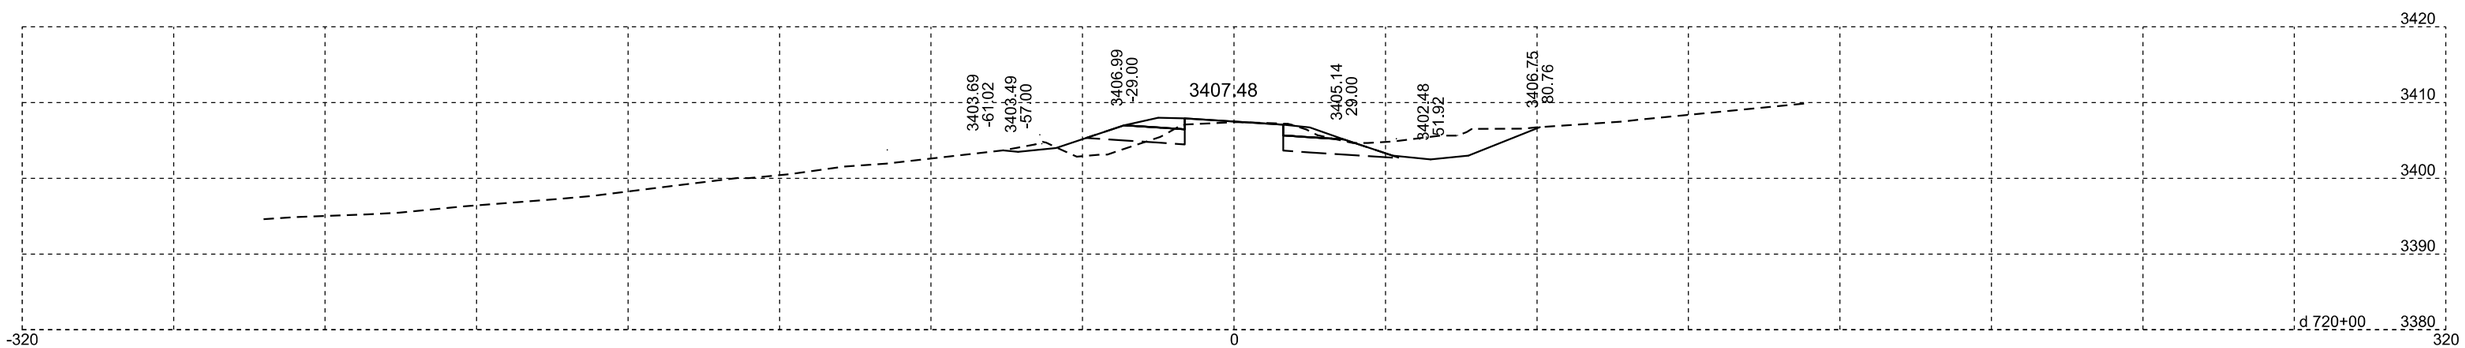

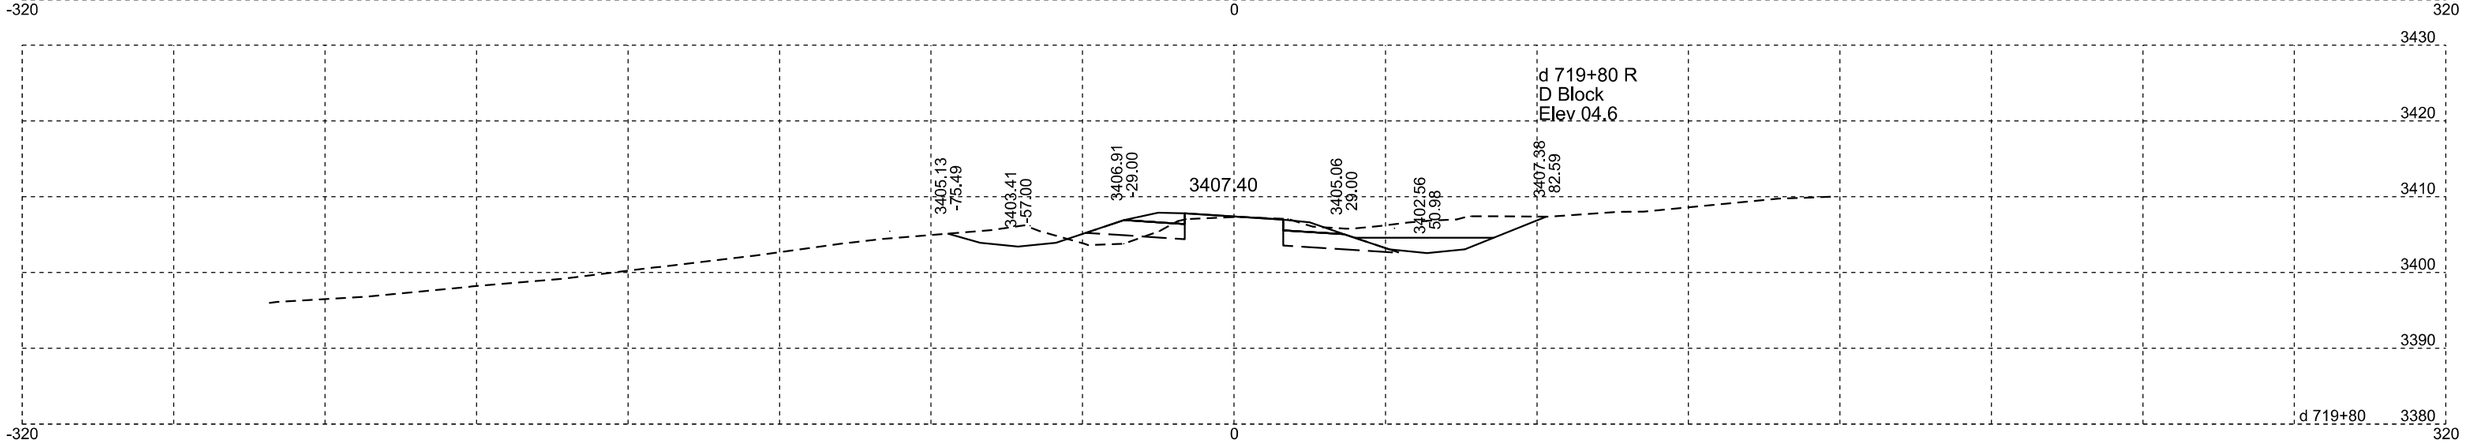

Plotting Date: 07/14/2015

STATE OF SOUTH DAKOTA	PROJECT	SHEET NO.	TOTAL SHEETS
	NH-PH 0018(177)104	X77	X329

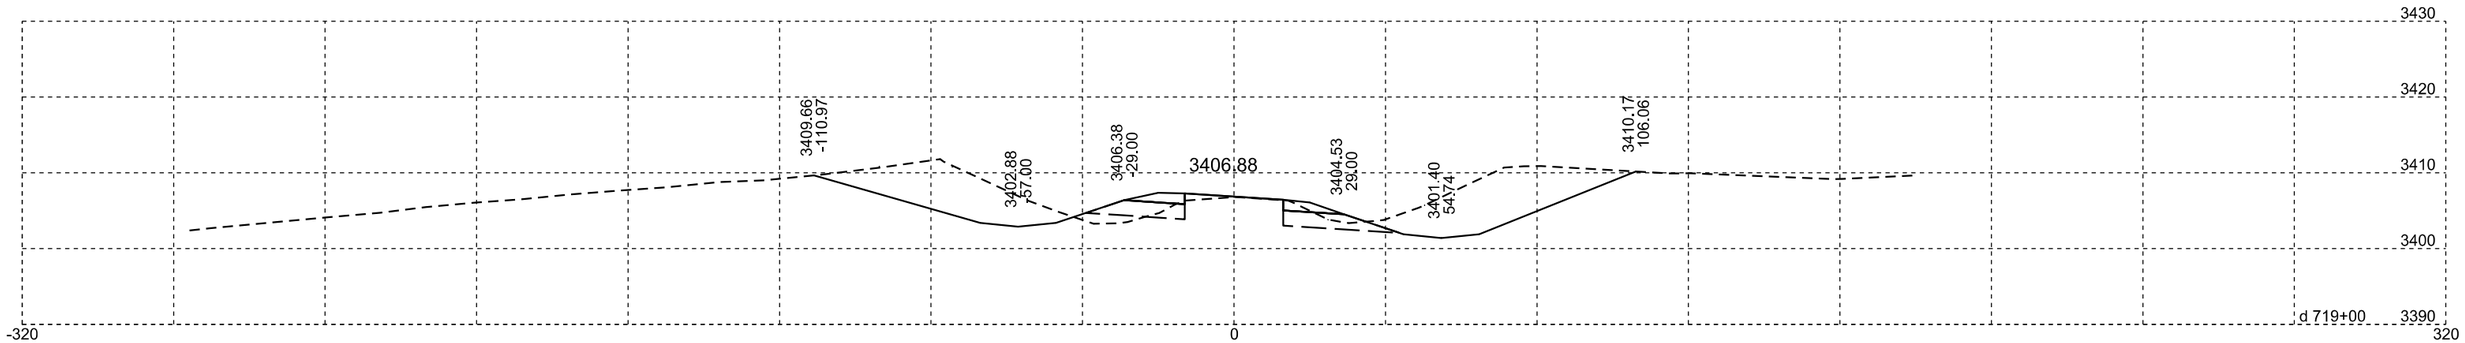

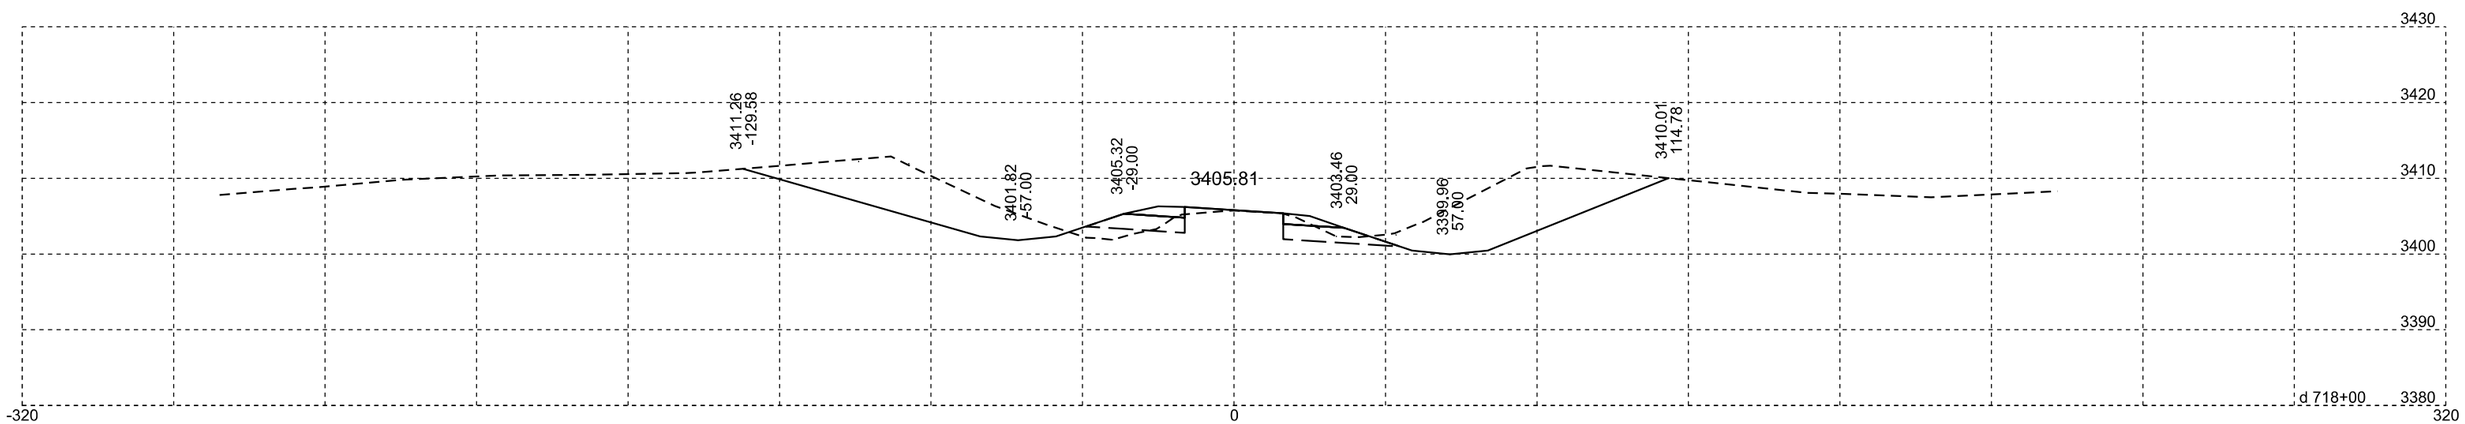

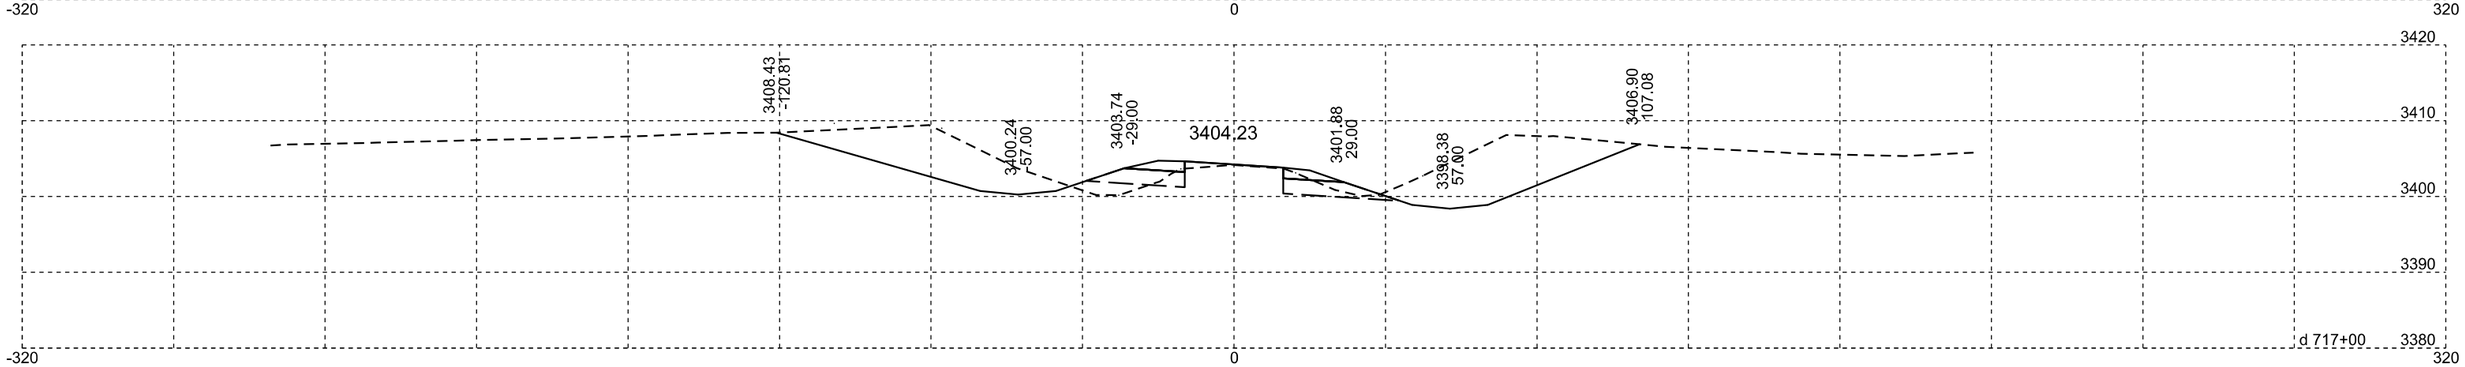

Plotting Date: 07/14/2015

STATE OF SOUTH DAKOTA	PROJECT	SHEET NO.	TOTAL SHEETS
	NH-PH 0018(177)104	X78	X329

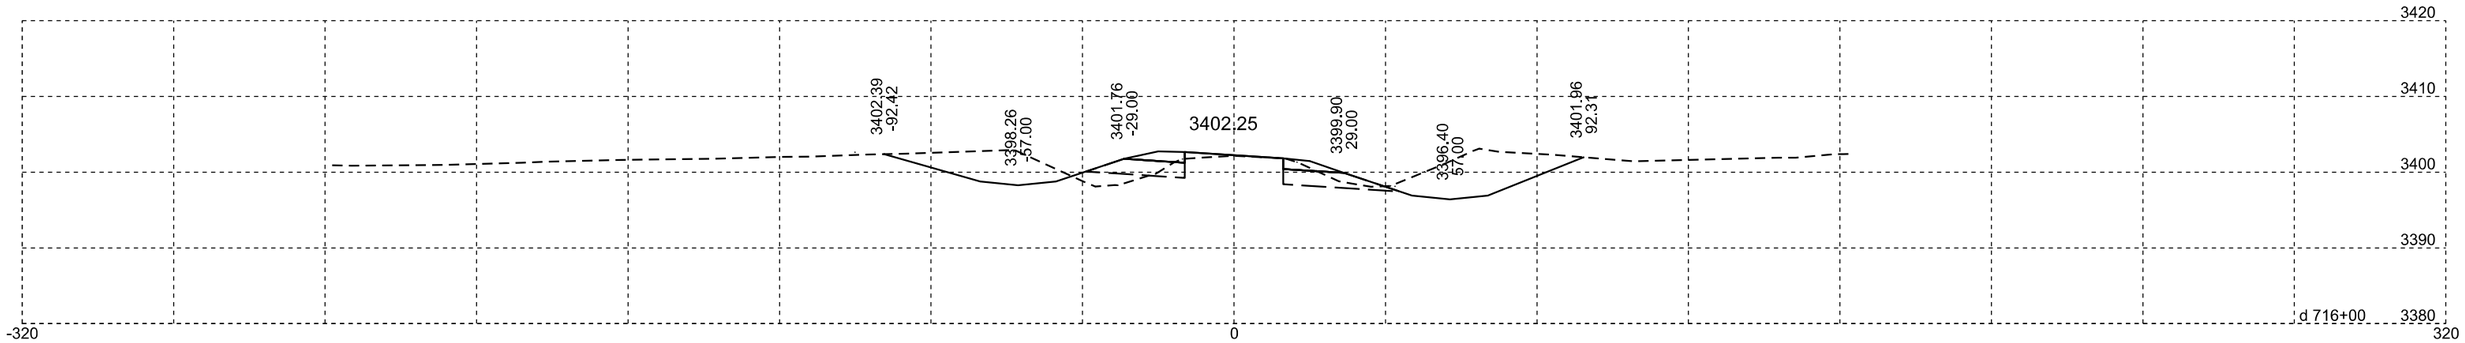

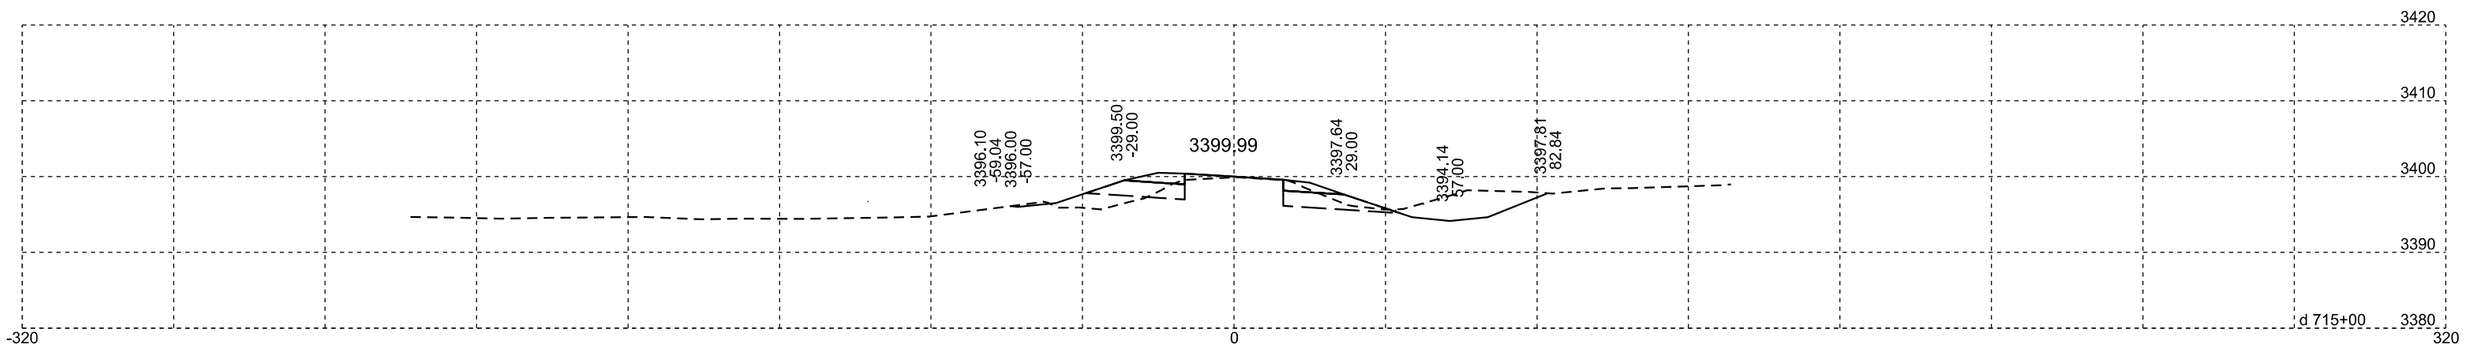

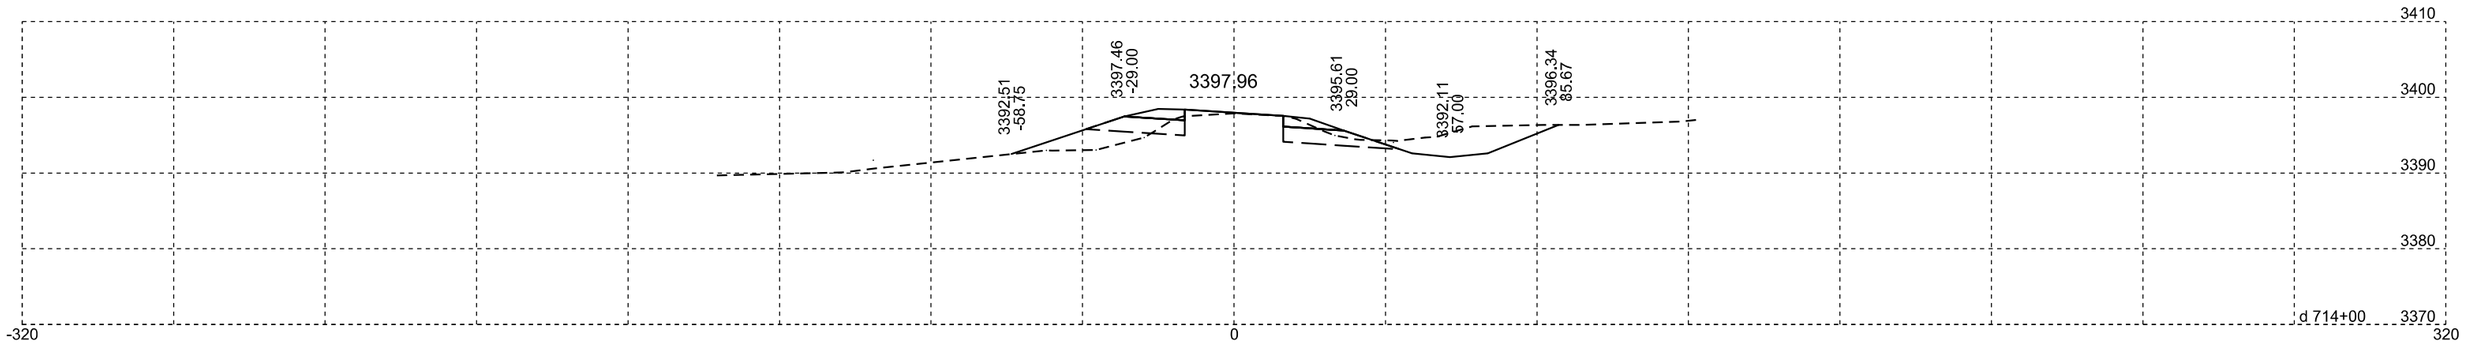

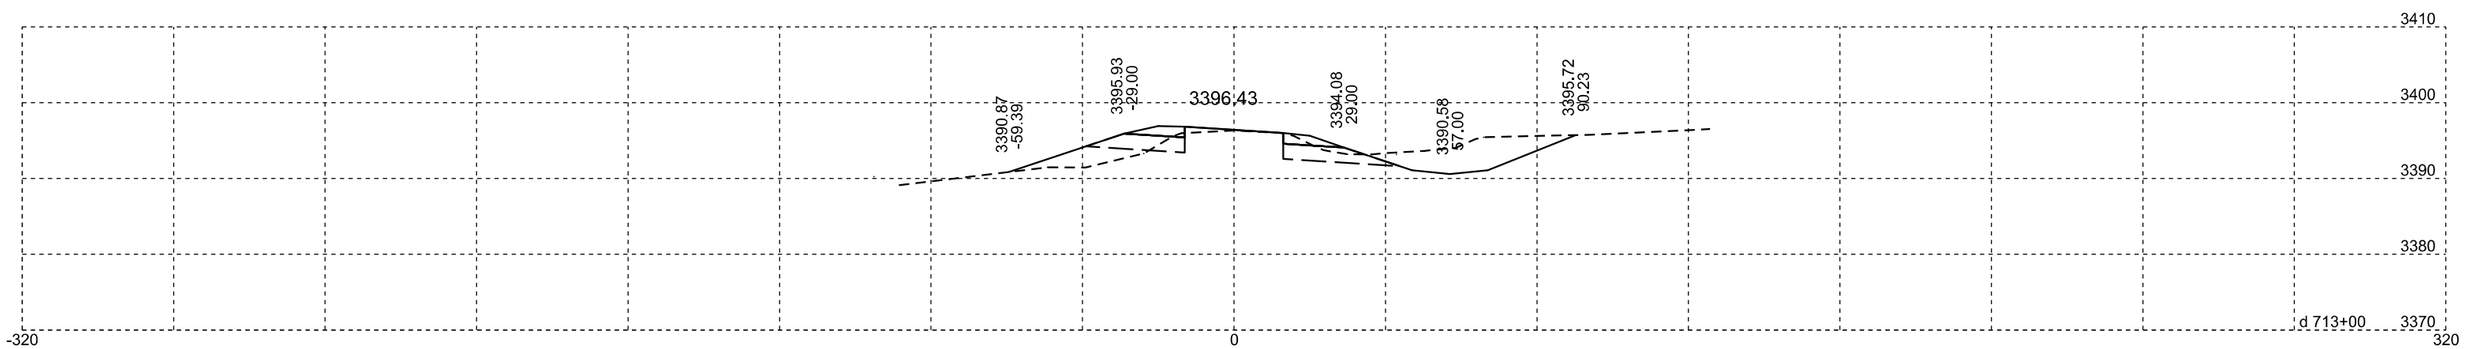

Plotting Date: 07/14/2015

STATE OF SOUTH DAKOTA	PROJECT	SHEET NO.	TOTAL SHEETS
	NH-PH 0018(177)104	X79	X329

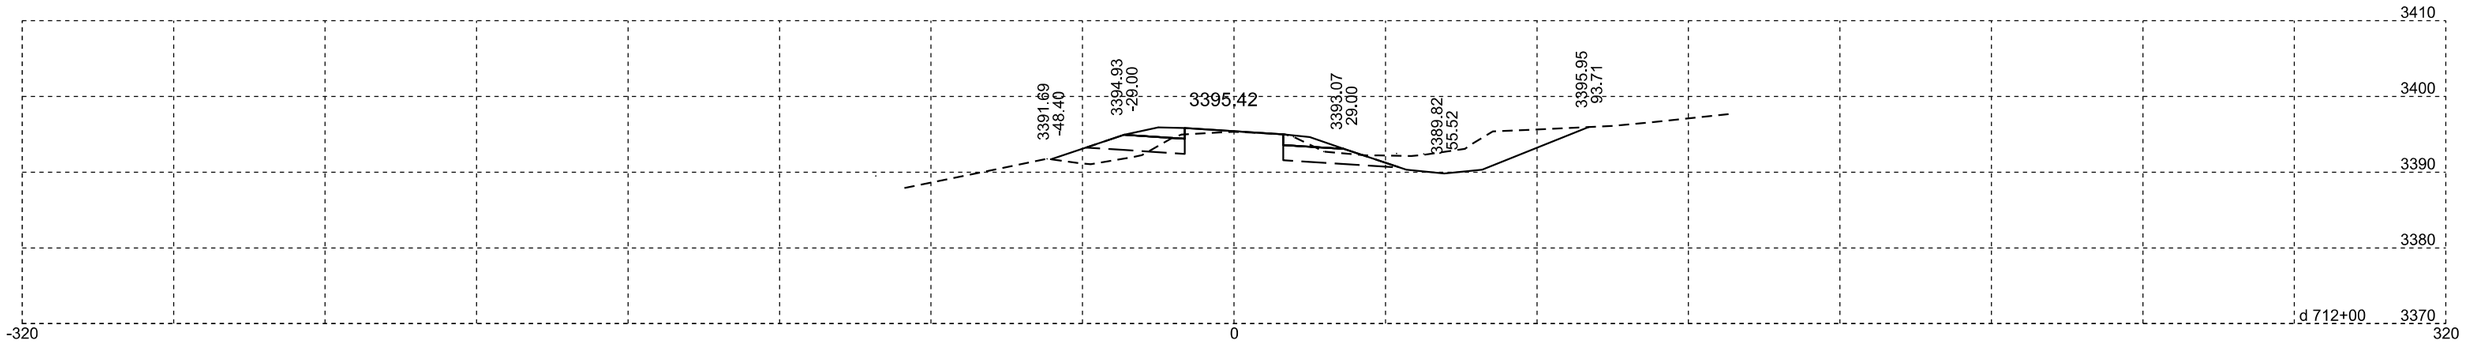

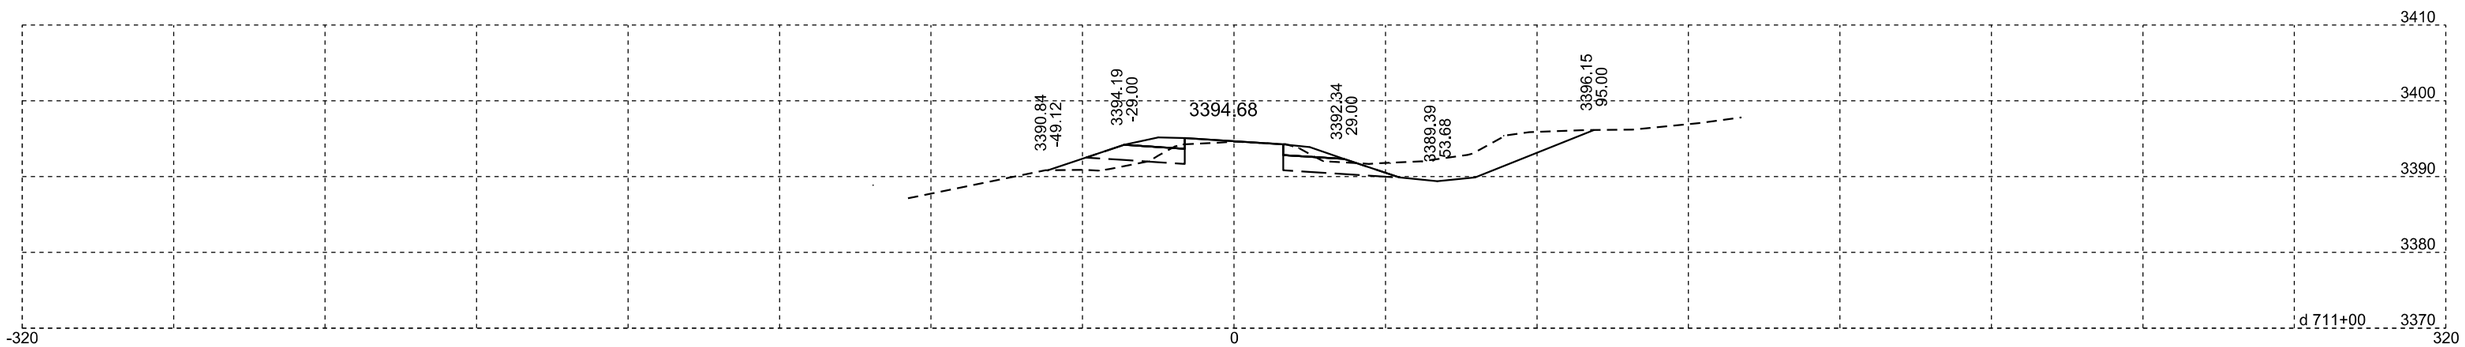

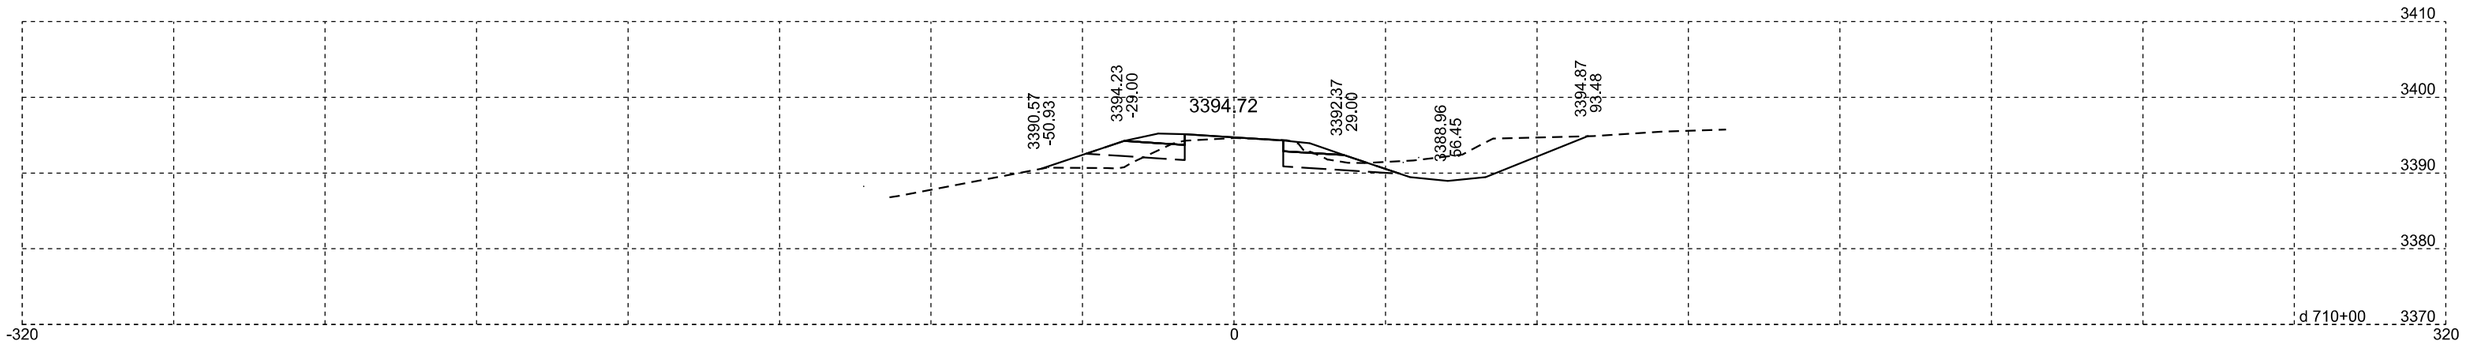

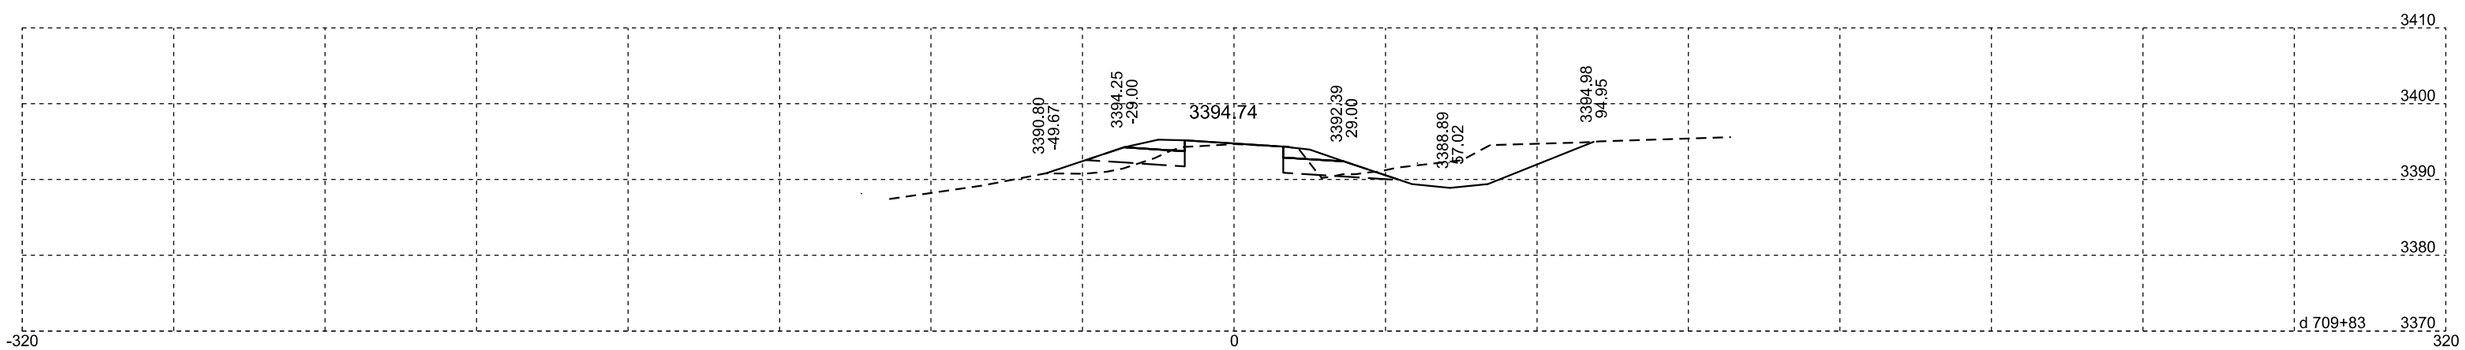

Plotting Date: 07/14/2015

STATE OF SOUTH DAKOTA	PROJECT	SHEET NO.	TOTAL SHEETS
	NH-PH 0018(177)104	X80	X329

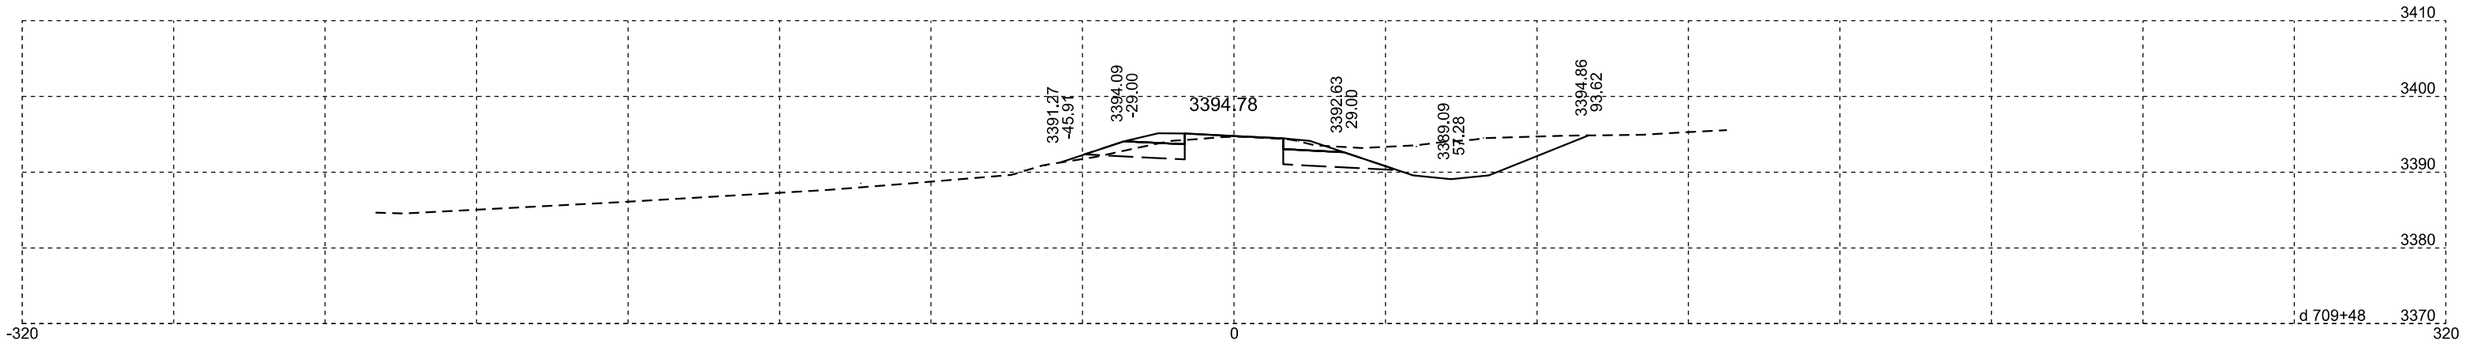

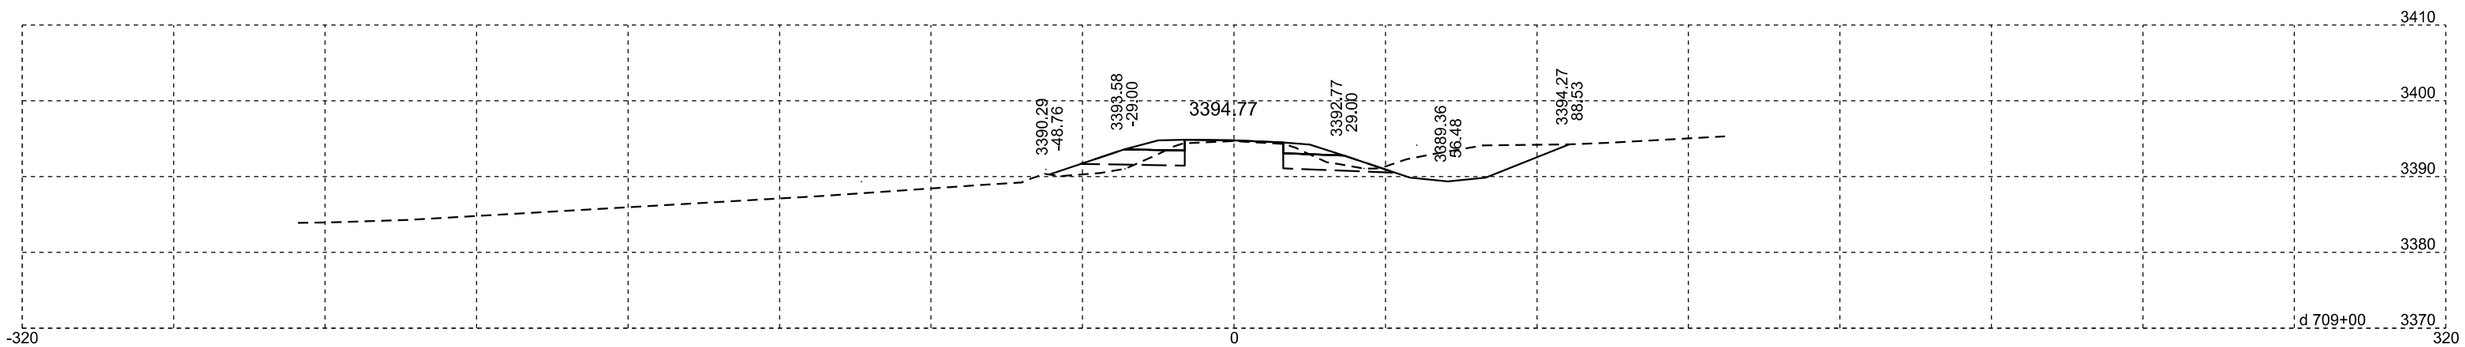

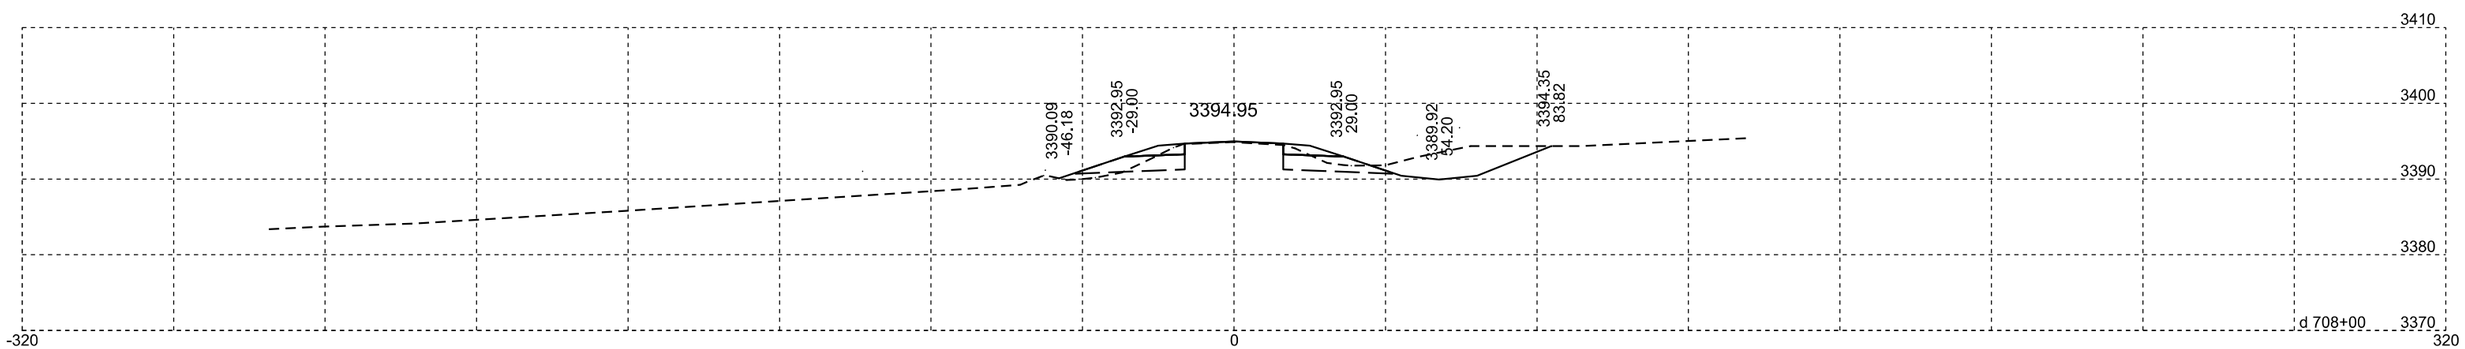

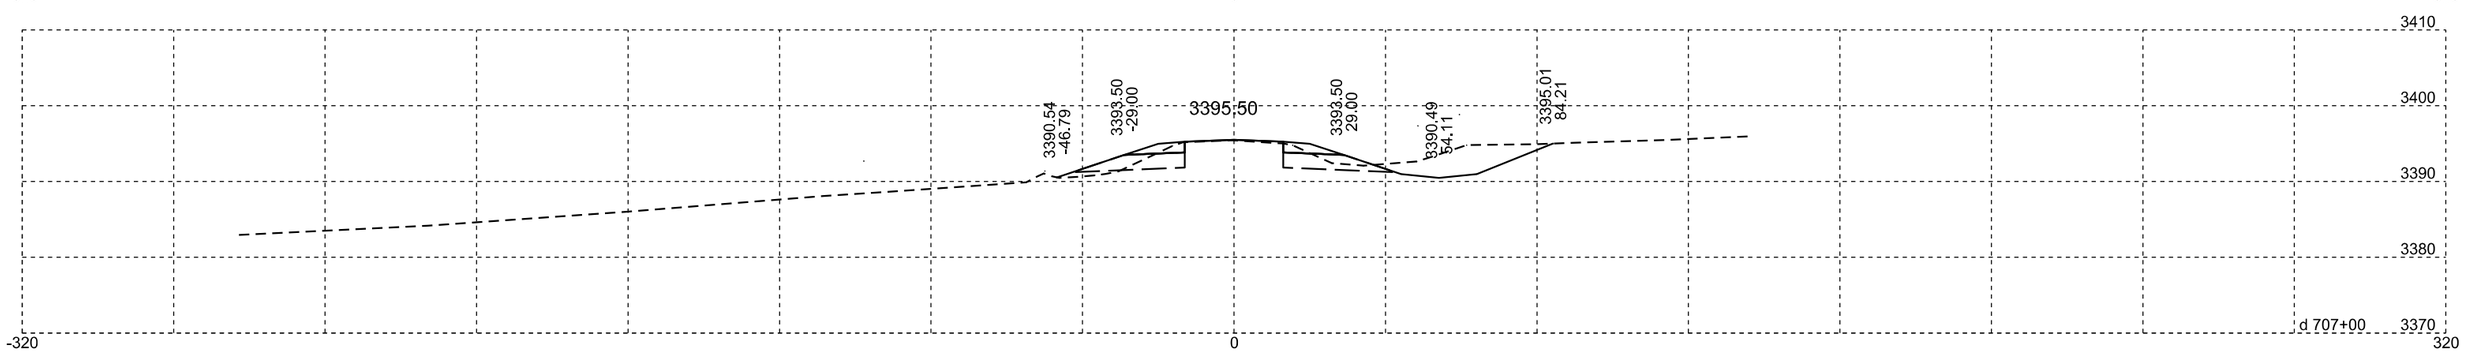

Plotting Date: 07/14/2015

STATE OF SOUTH DAKOTA	PROJECT	SHEET NO.	TOTAL SHEETS
	NH-PH 0018(177)104	X81	X329

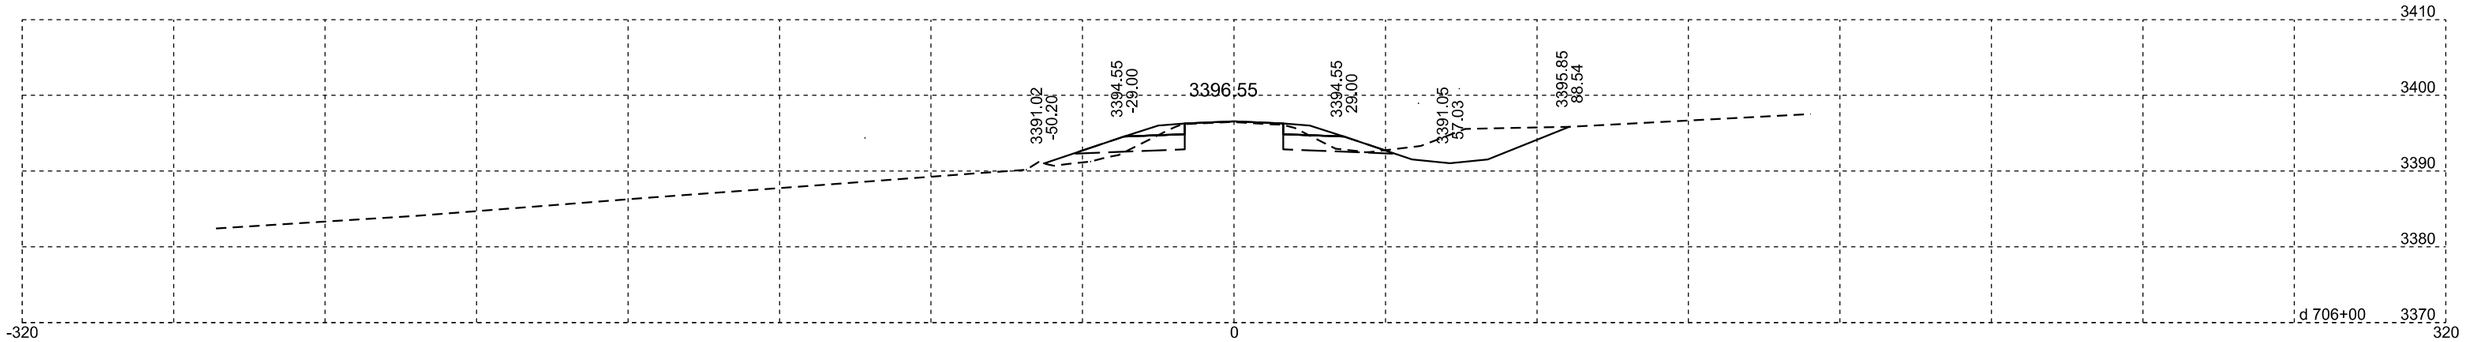

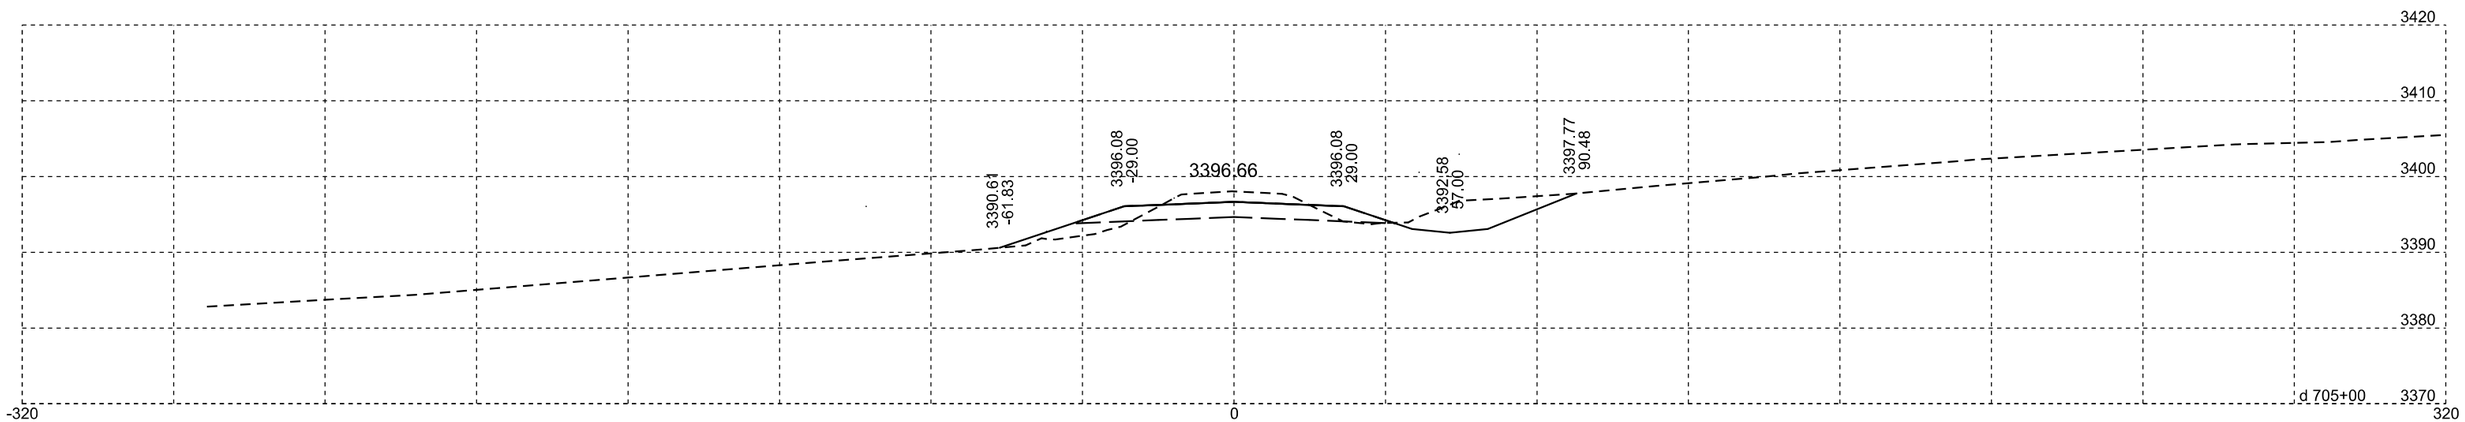

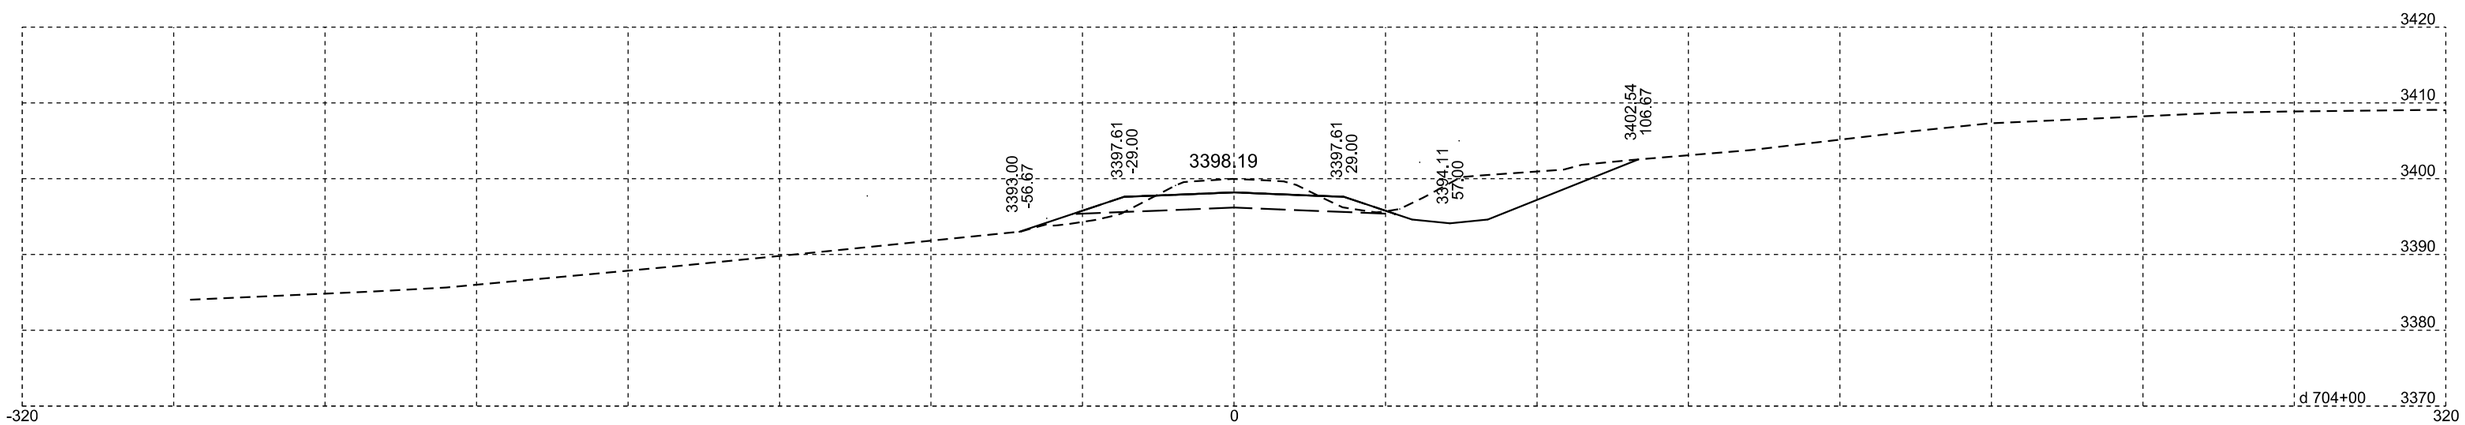

Plotting Date: 07/14/2015

STATE OF SOUTH DAKOTA	PROJECT	SHEET NO.	TOTAL SHEETS
	NH-PH 0018(177)104	X82	X329

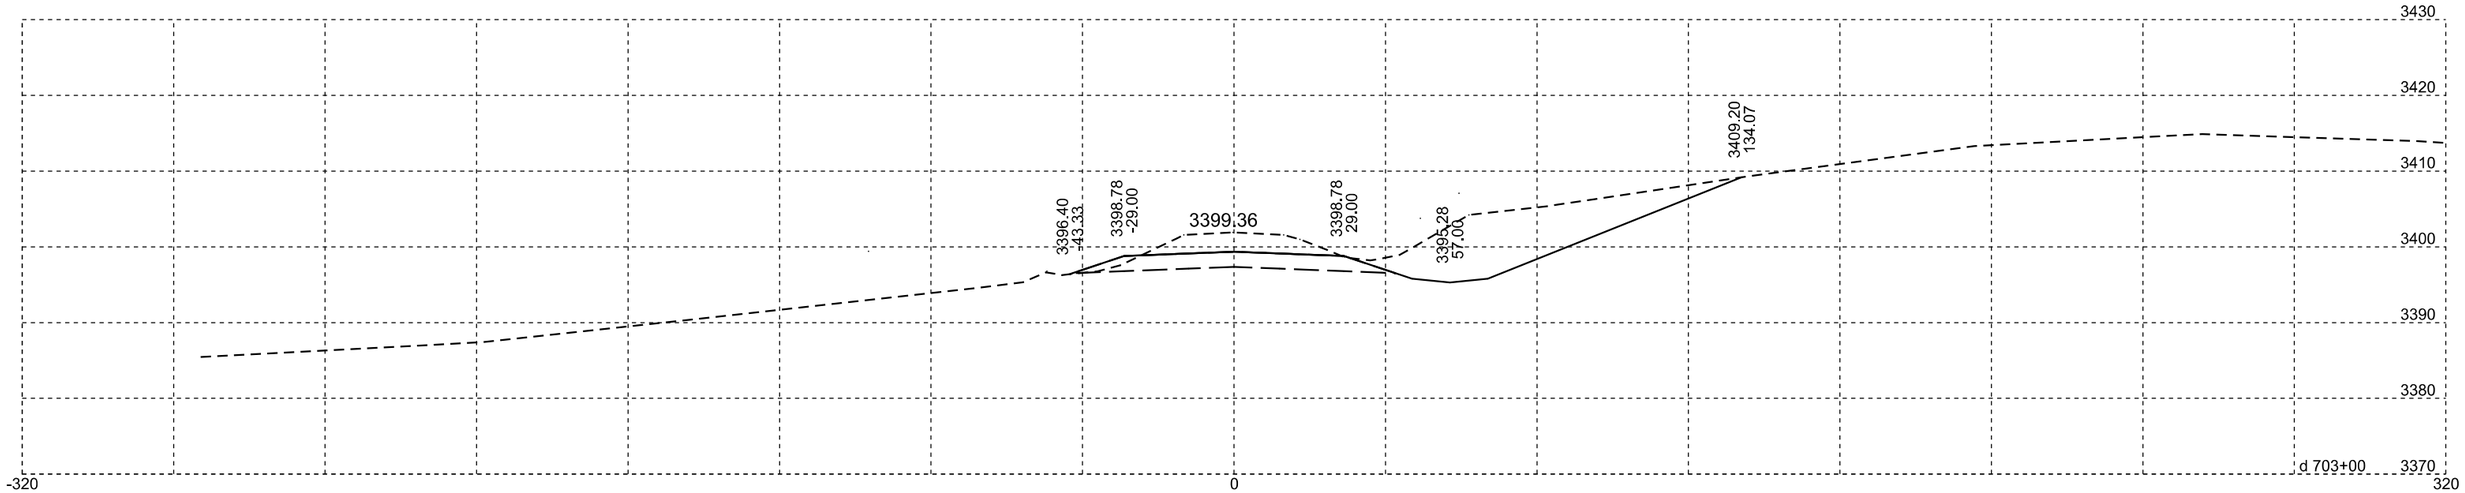

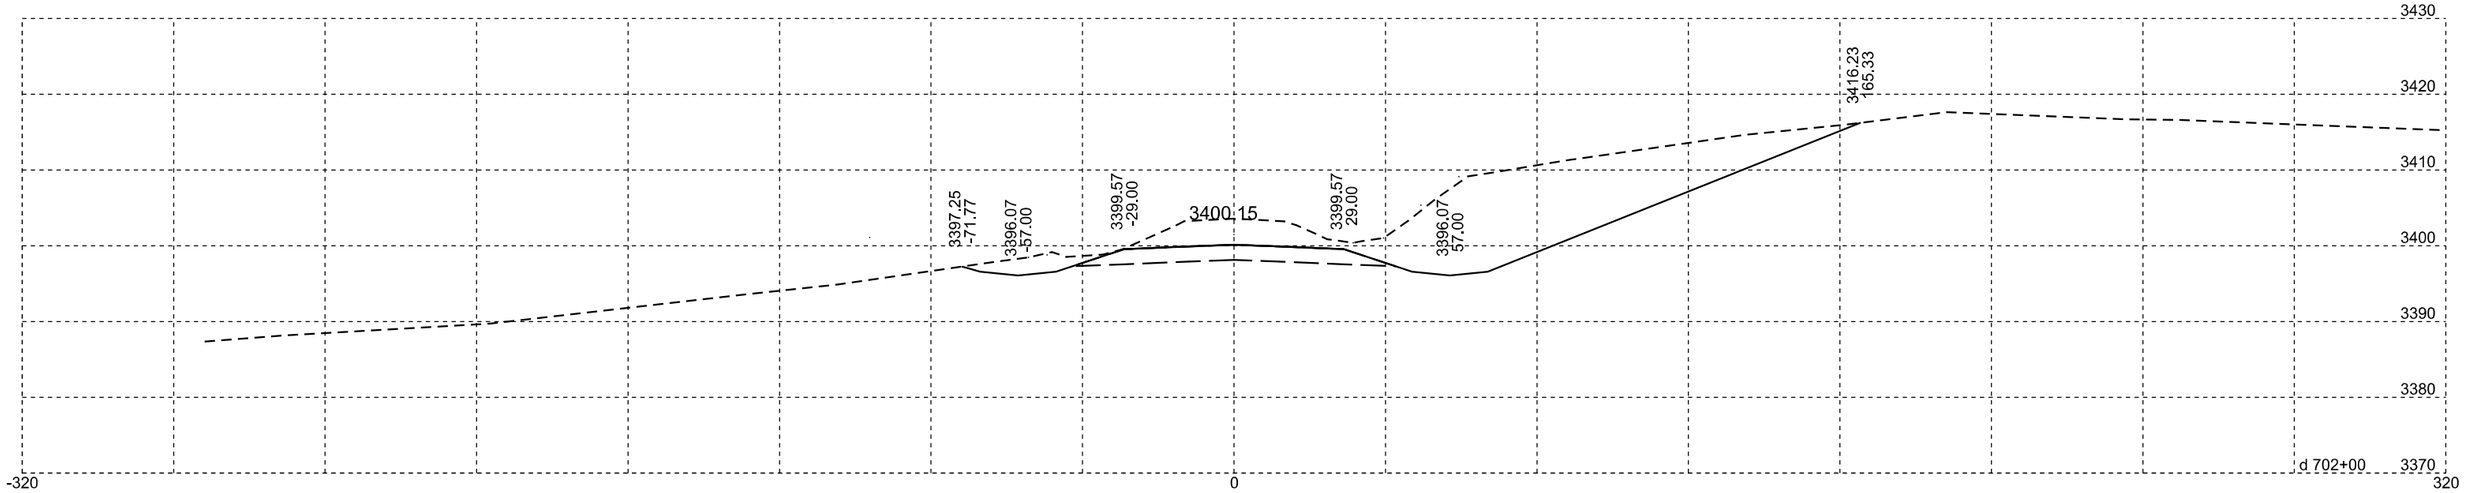

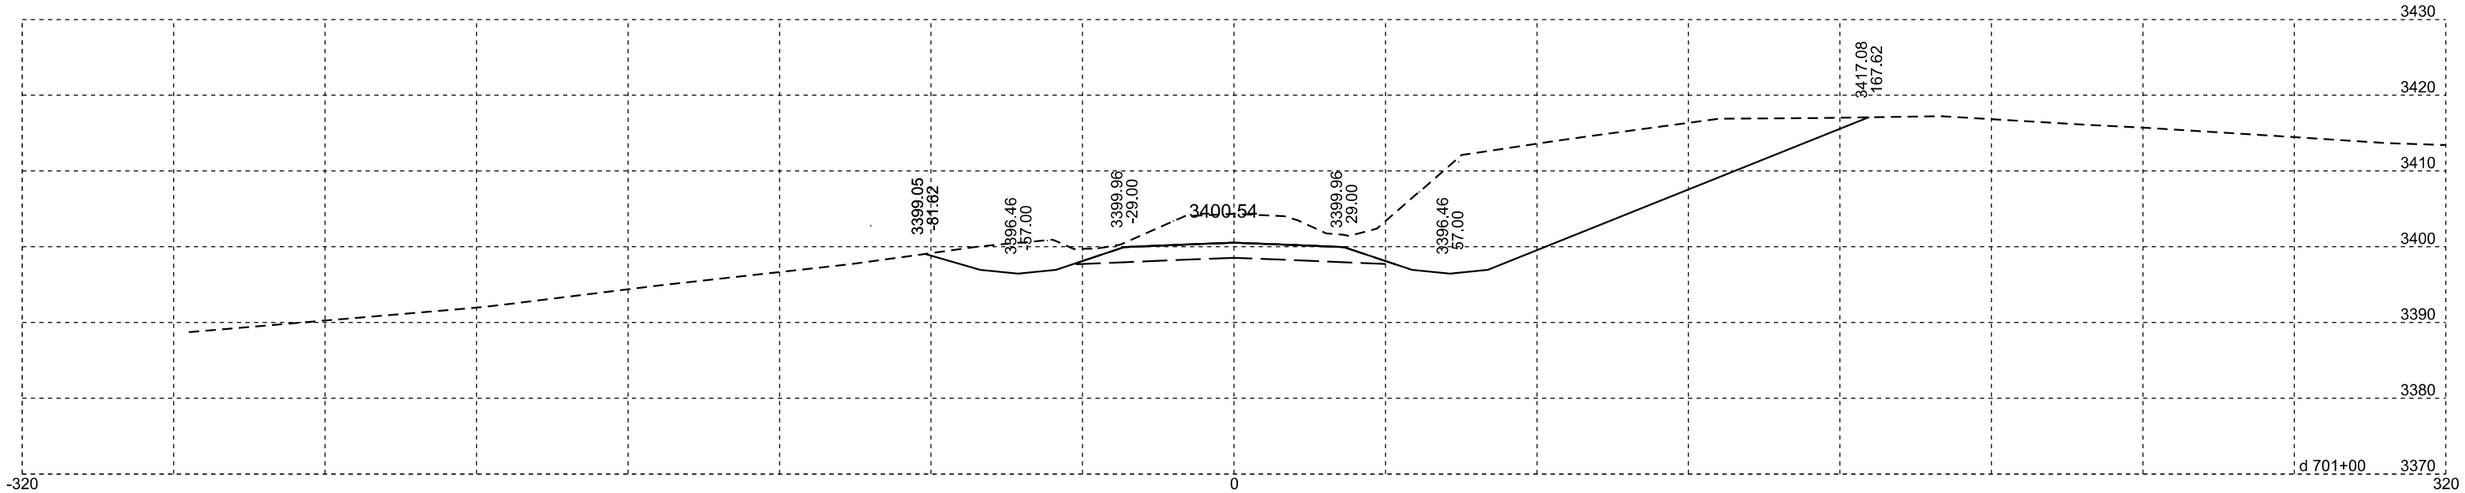

Plotting Date: 07/14/2015

STATE OF SOUTH DAKOTA	PROJECT	SHEET NO.	TOTAL SHEETS
	NH-PH 0018(177)104	X83	X329

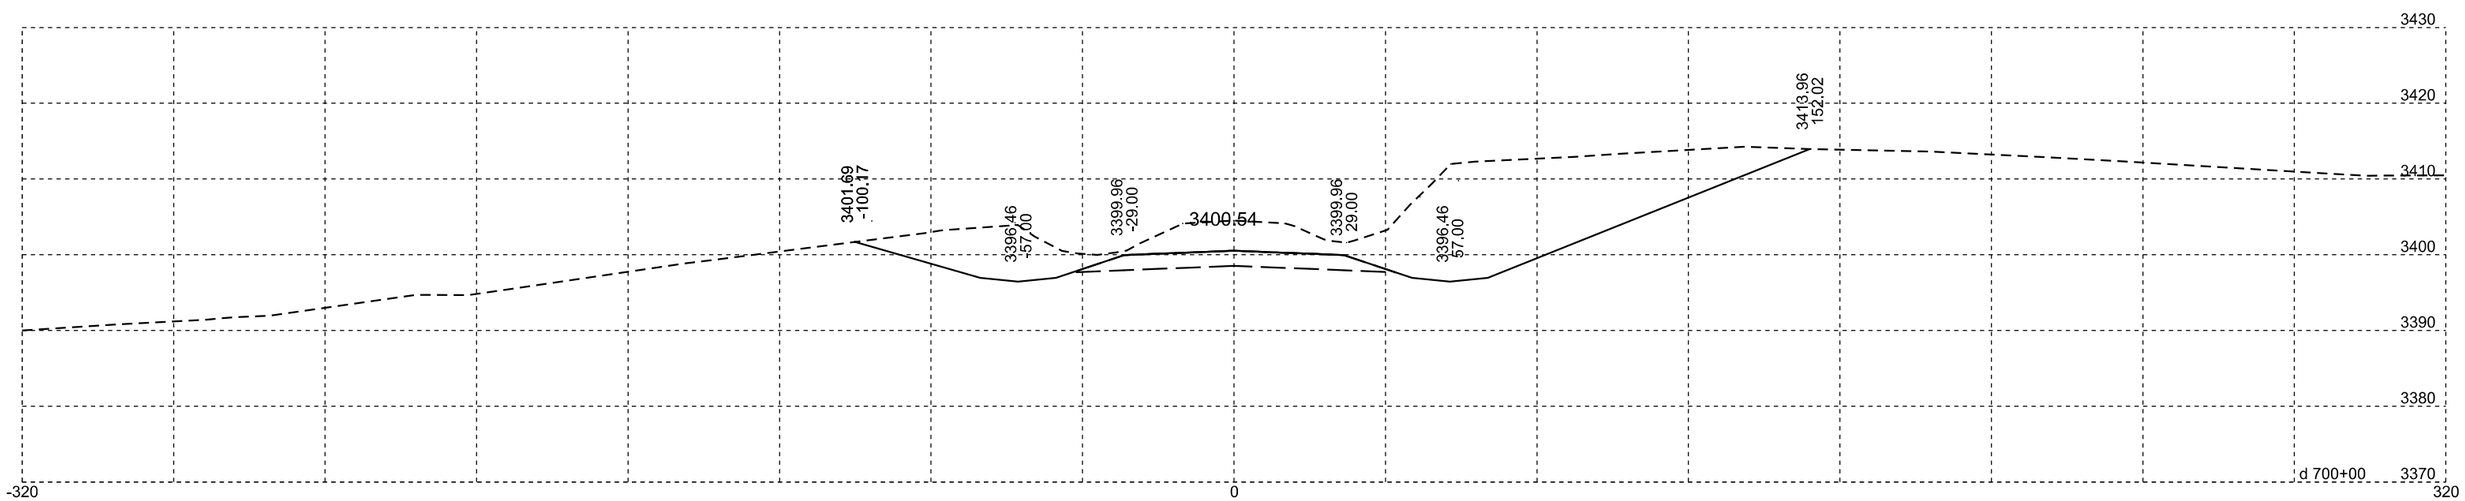

Plotting Date: 07/14/2015

STATE OF SOUTH DAKOTA	PROJECT	SHEET NO.	TOTAL SHEETS
	NH-PH 0018(177)104	X84	X329

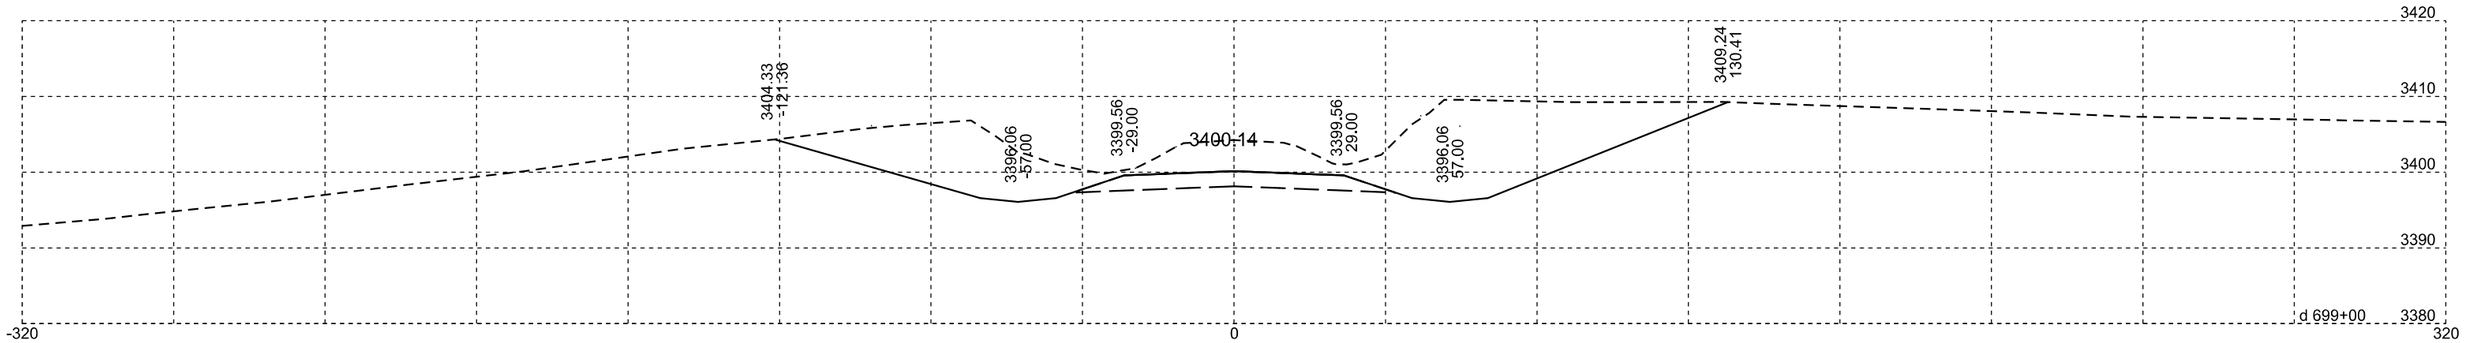

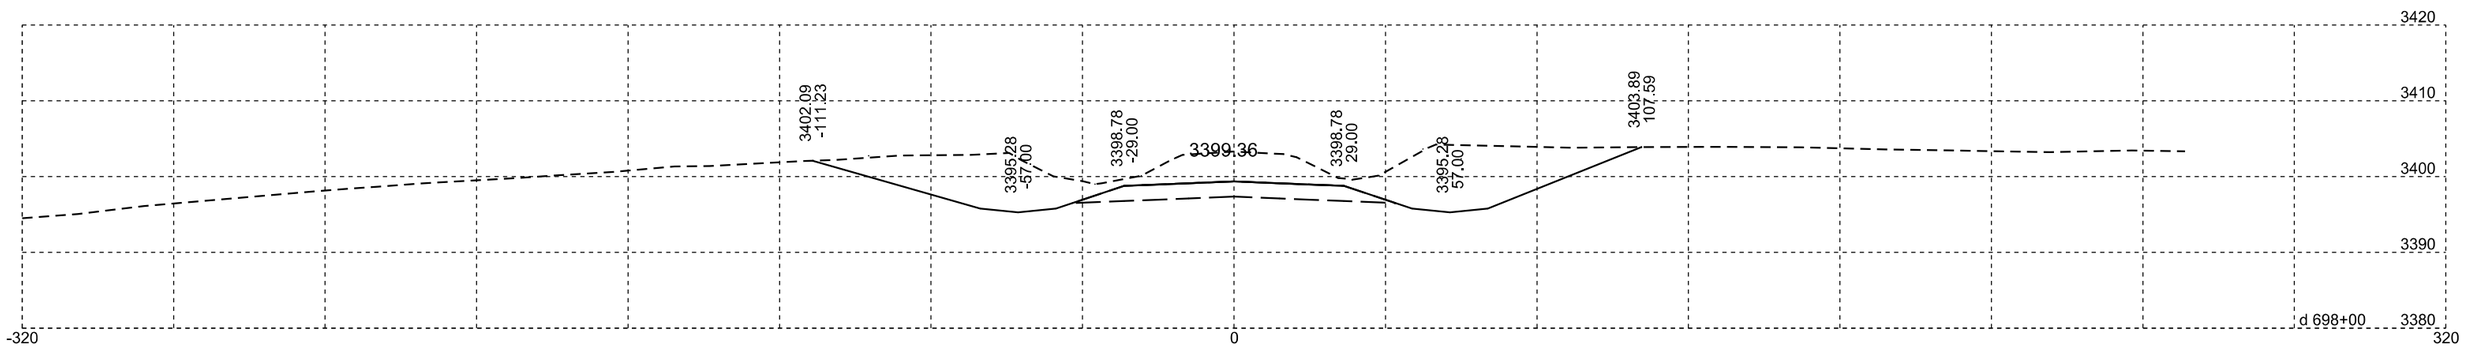

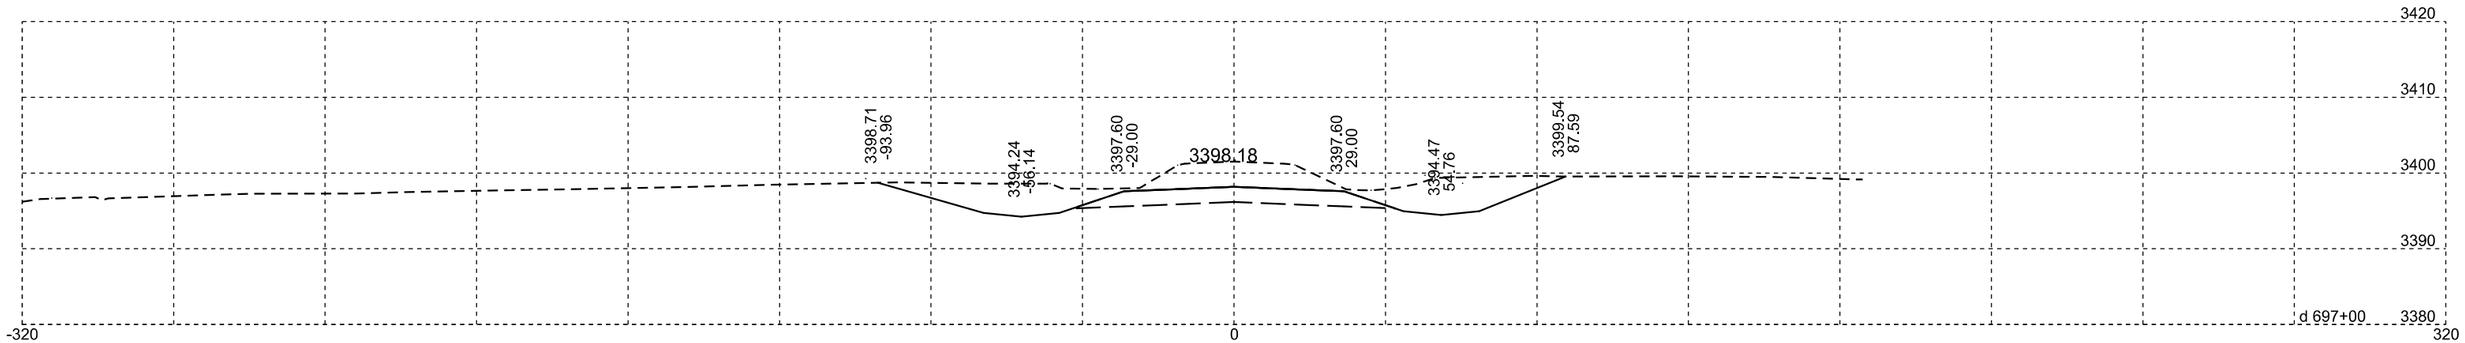

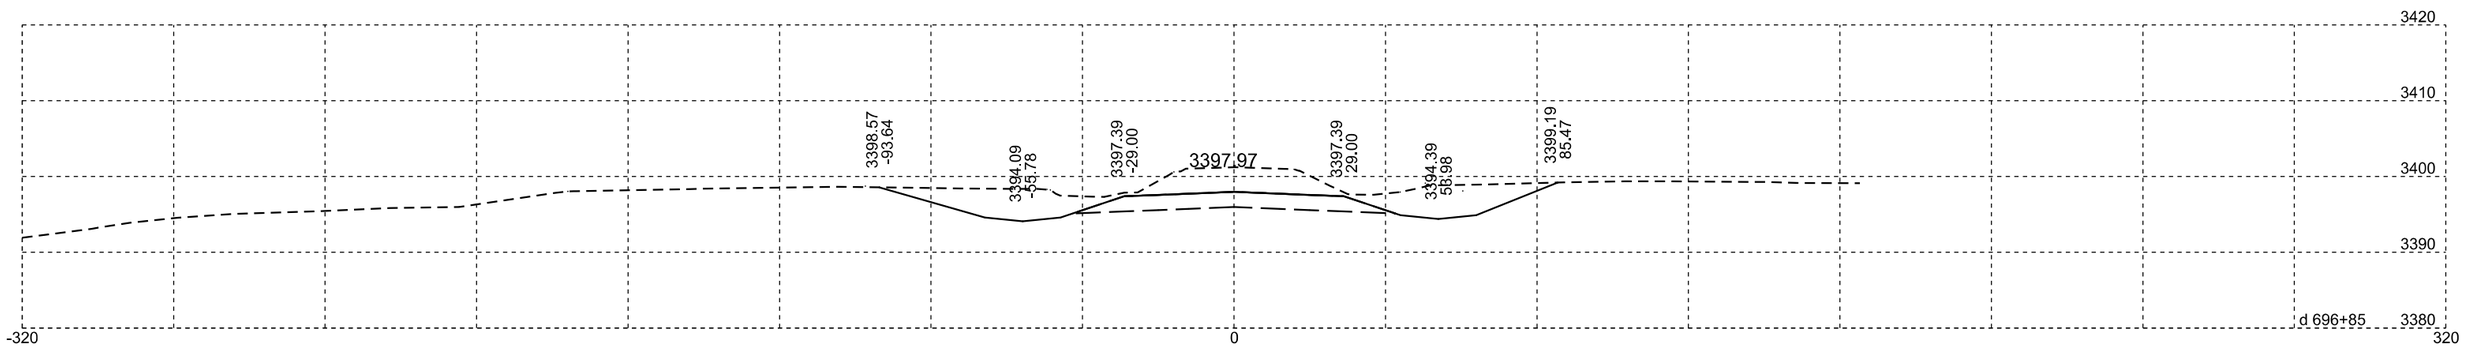

Plotting Date: 07/14/2015

STATE OF SOUTH DAKOTA	PROJECT	SHEET NO.	TOTAL SHEETS
	NH-PH 0018(177)104	X85	X329

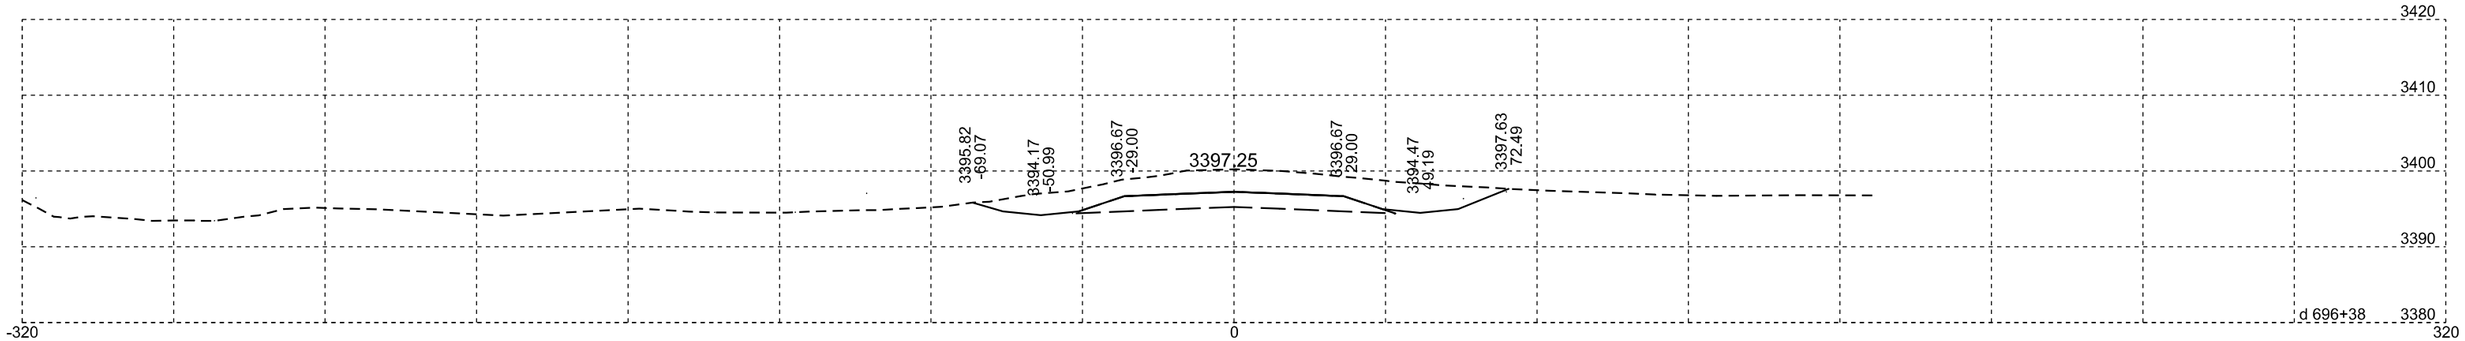

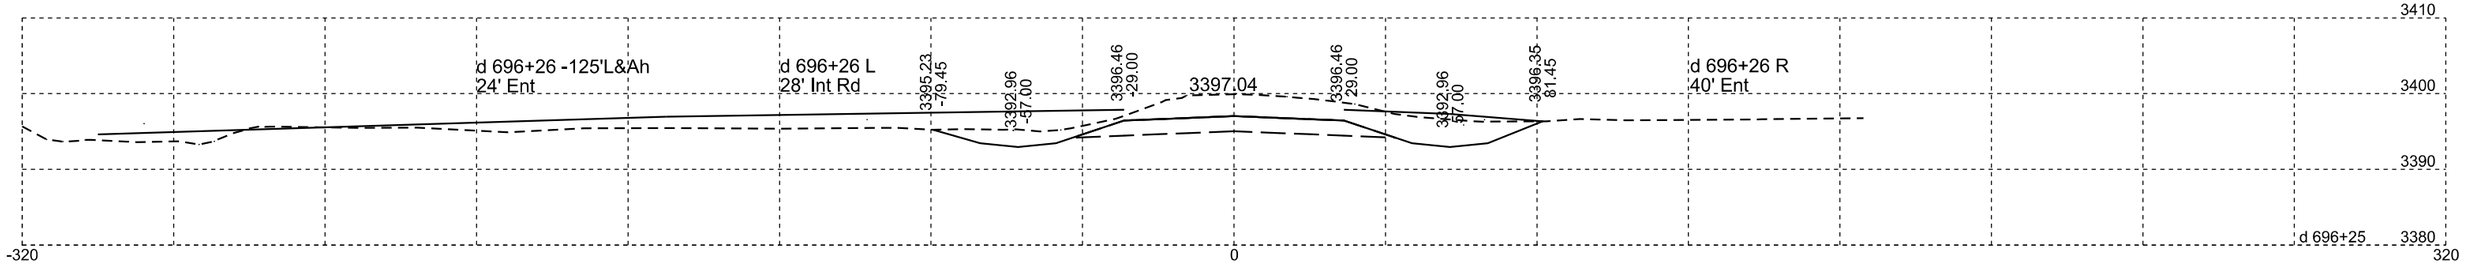

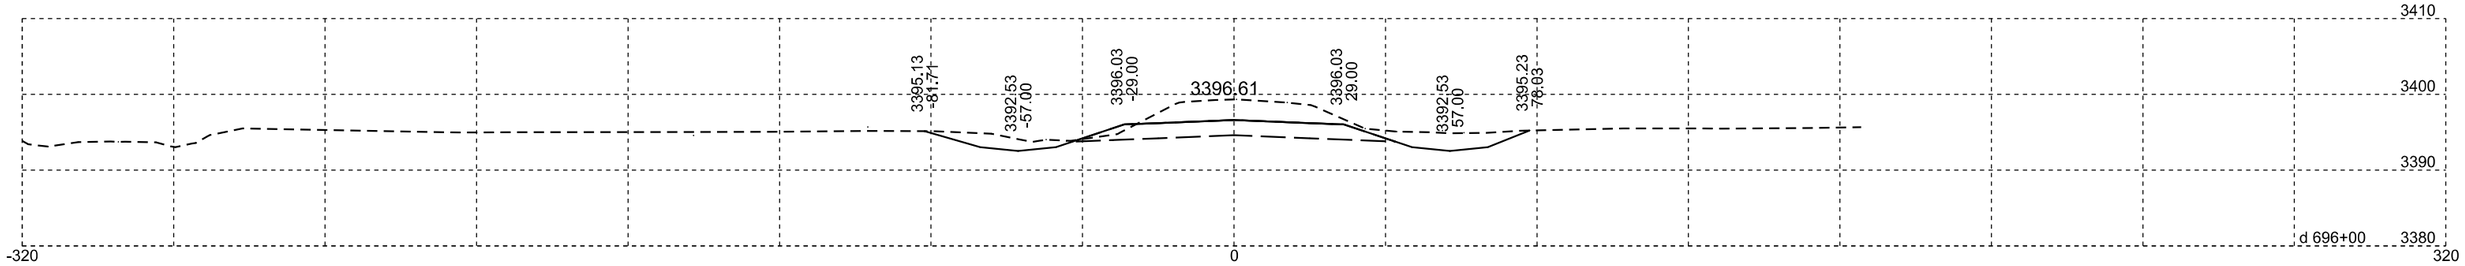

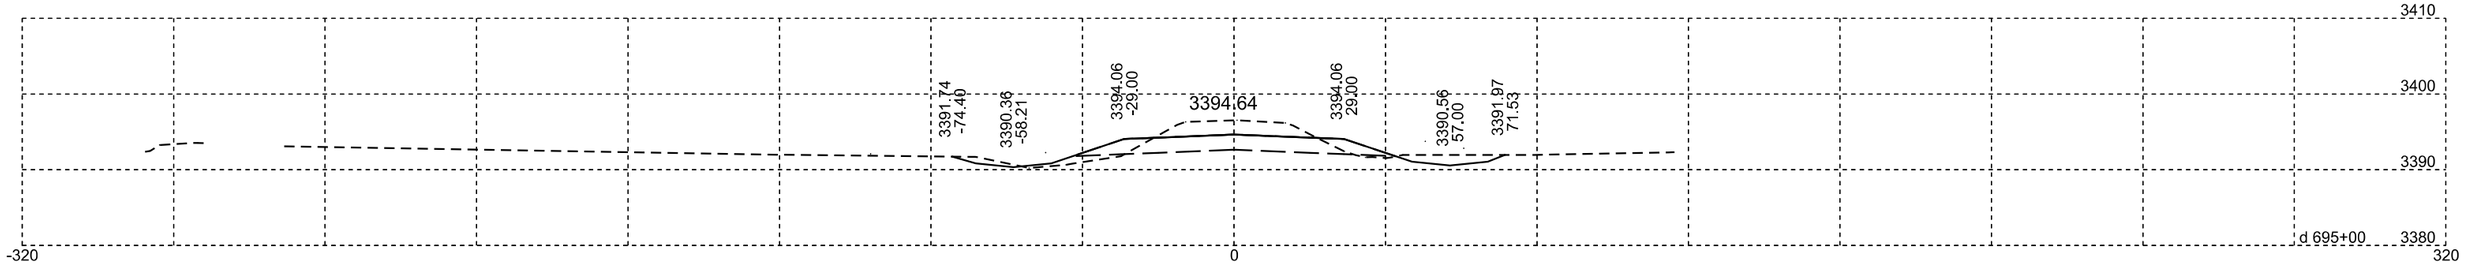

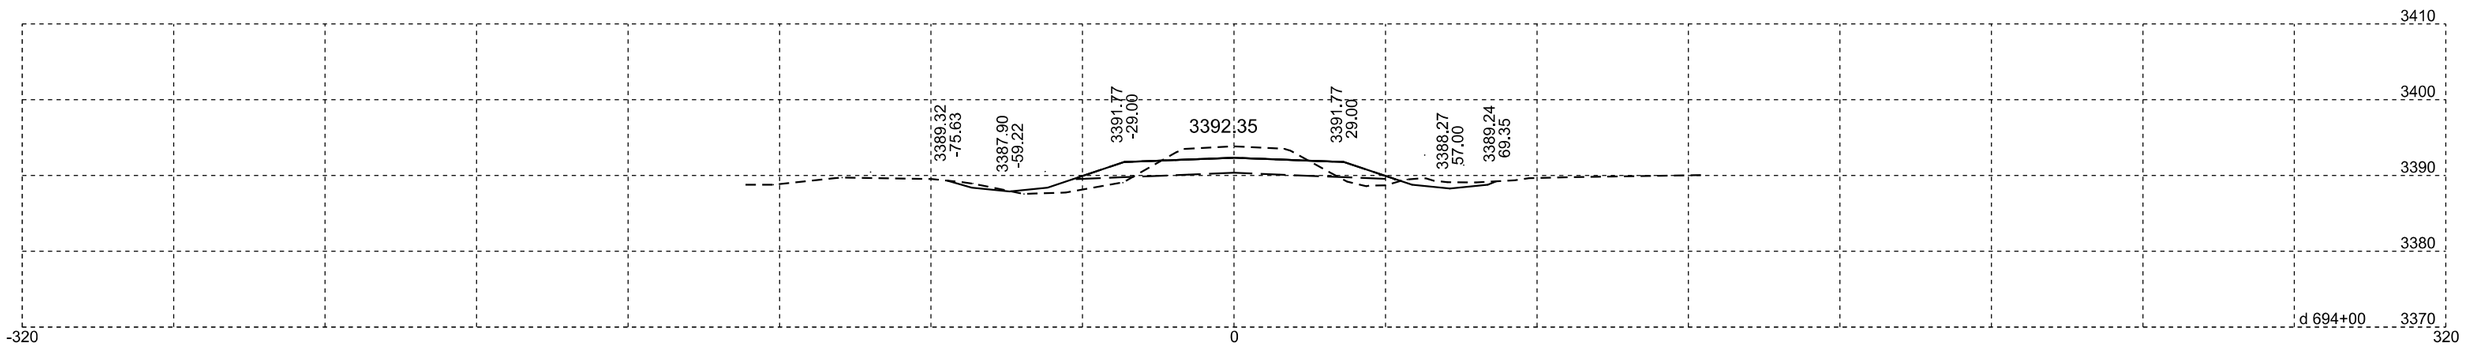

Plotting Date: 07/14/2015

STATE OF SOUTH DAKOTA	PROJECT	SHEET NO.	TOTAL SHEETS
	NH-PH 0018(177)104	X86	X329

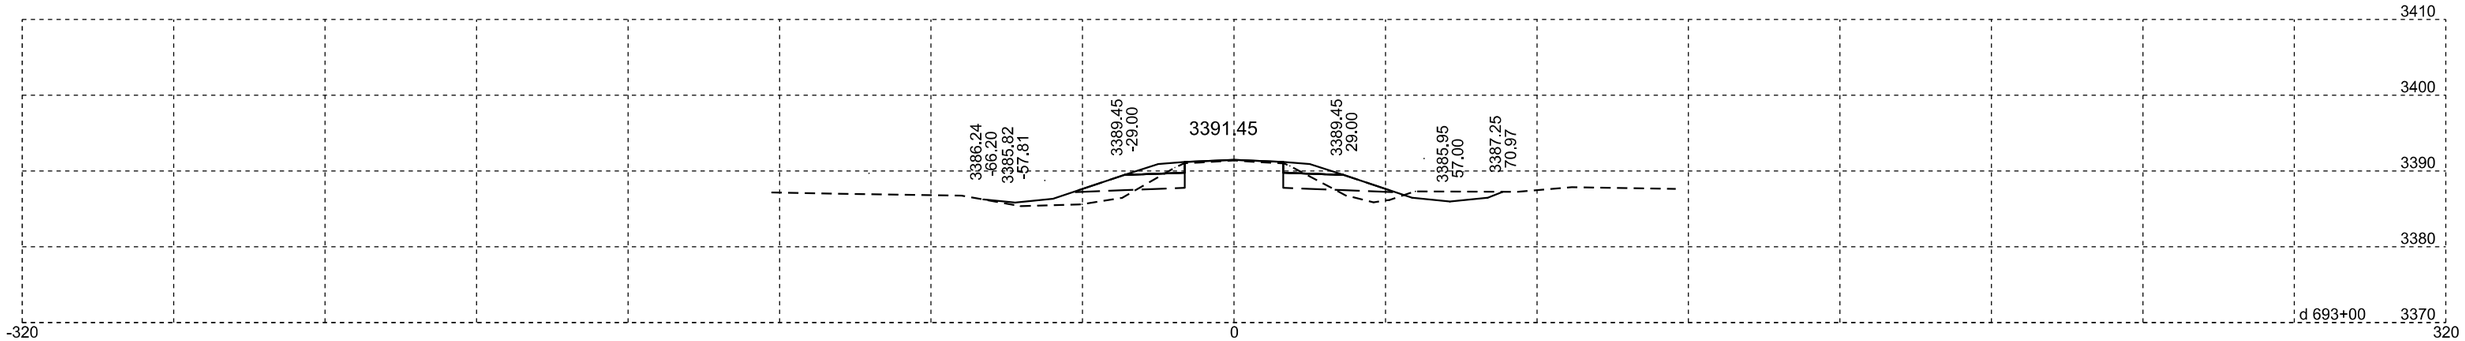

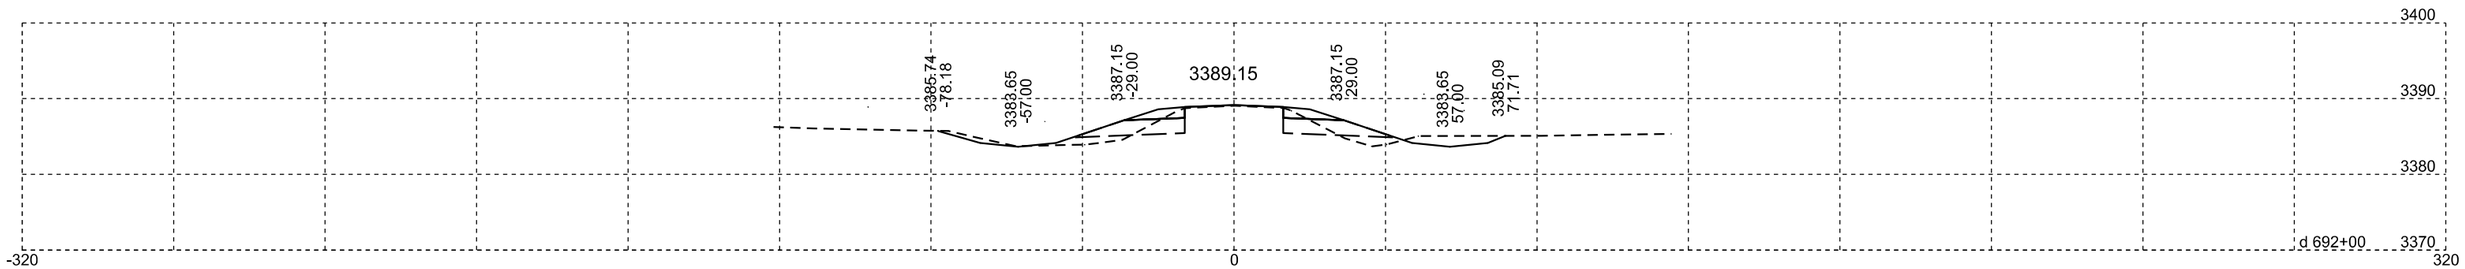

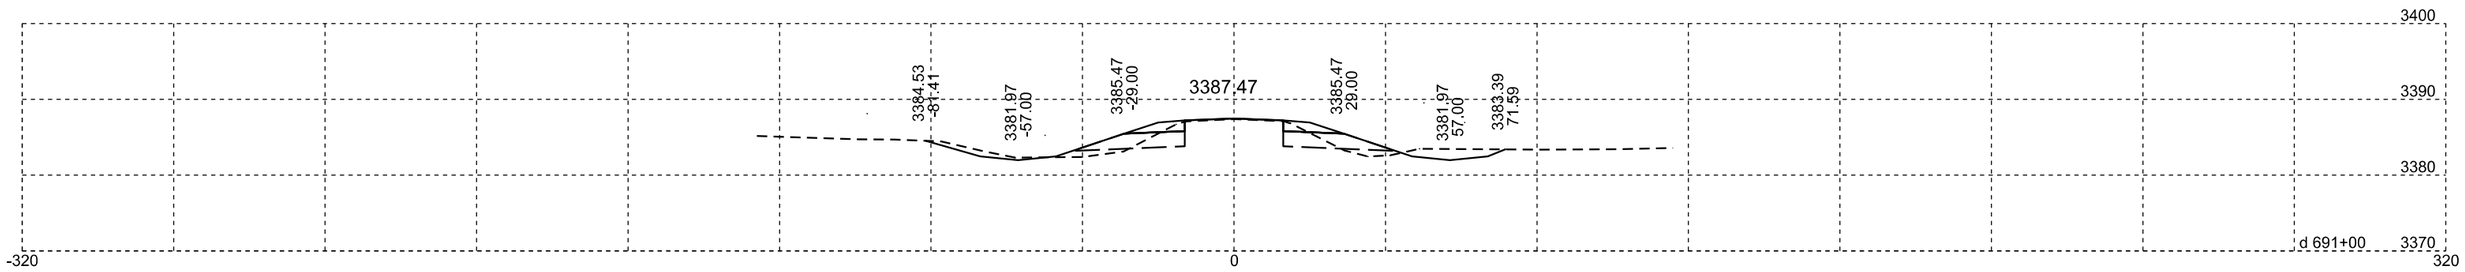

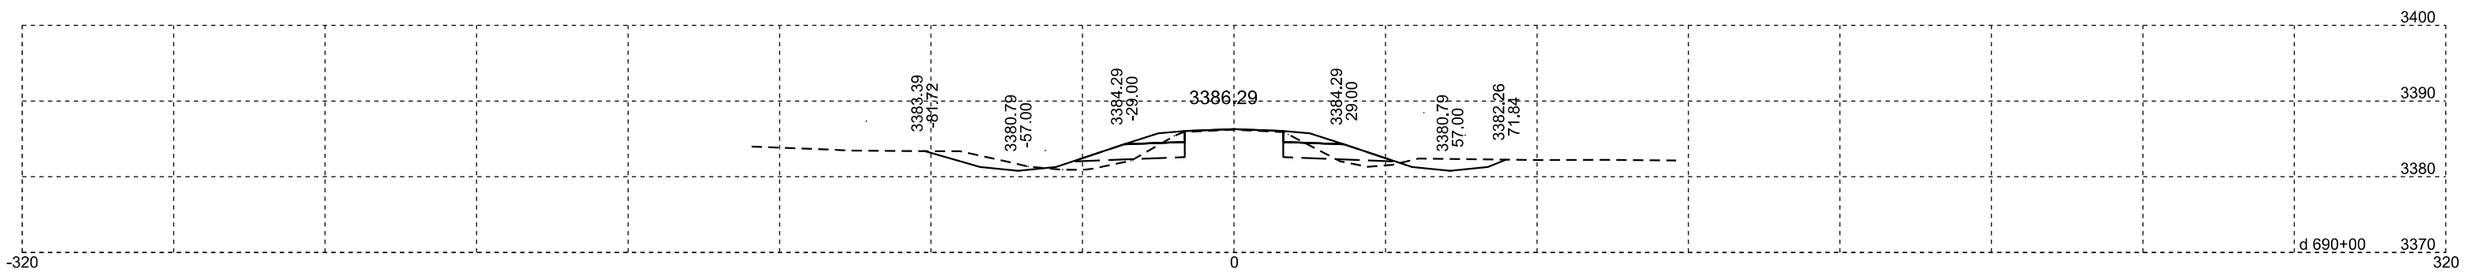

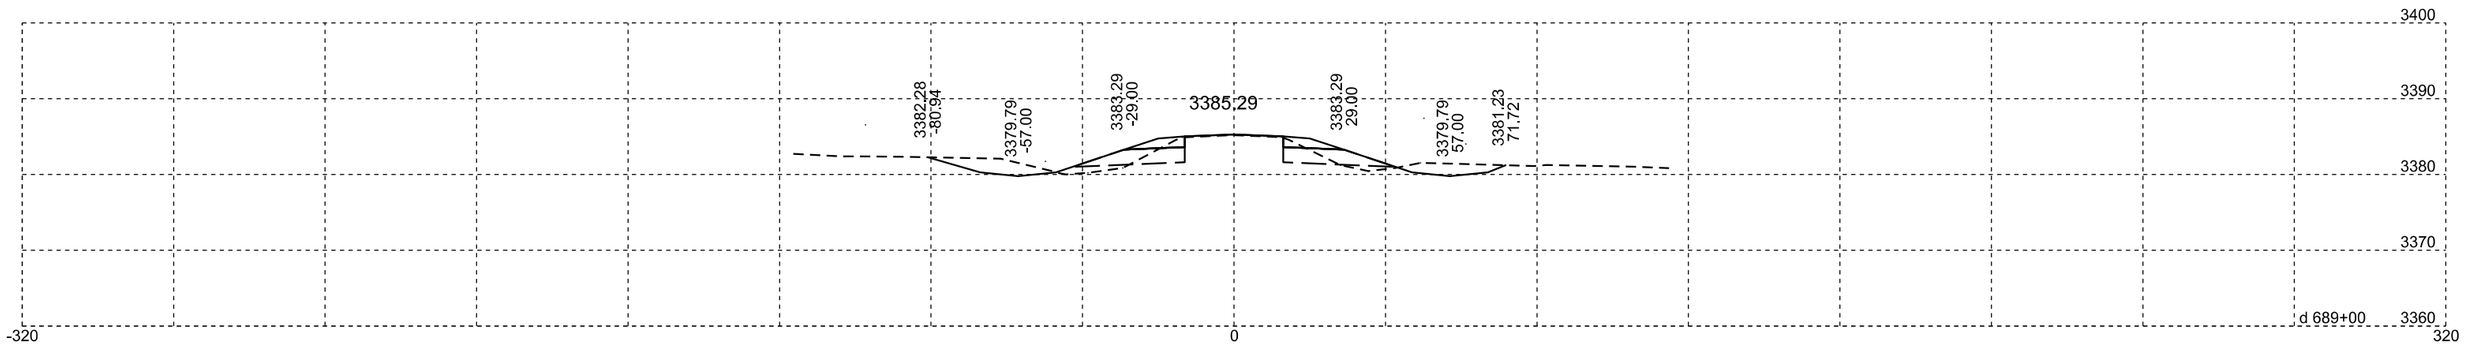

Plotting Date: 07/14/2015

STATE OF SOUTH DAKOTA	PROJECT	SHEET NO.	TOTAL SHEETS
	NH-PH 0018(177)104	X87	X329

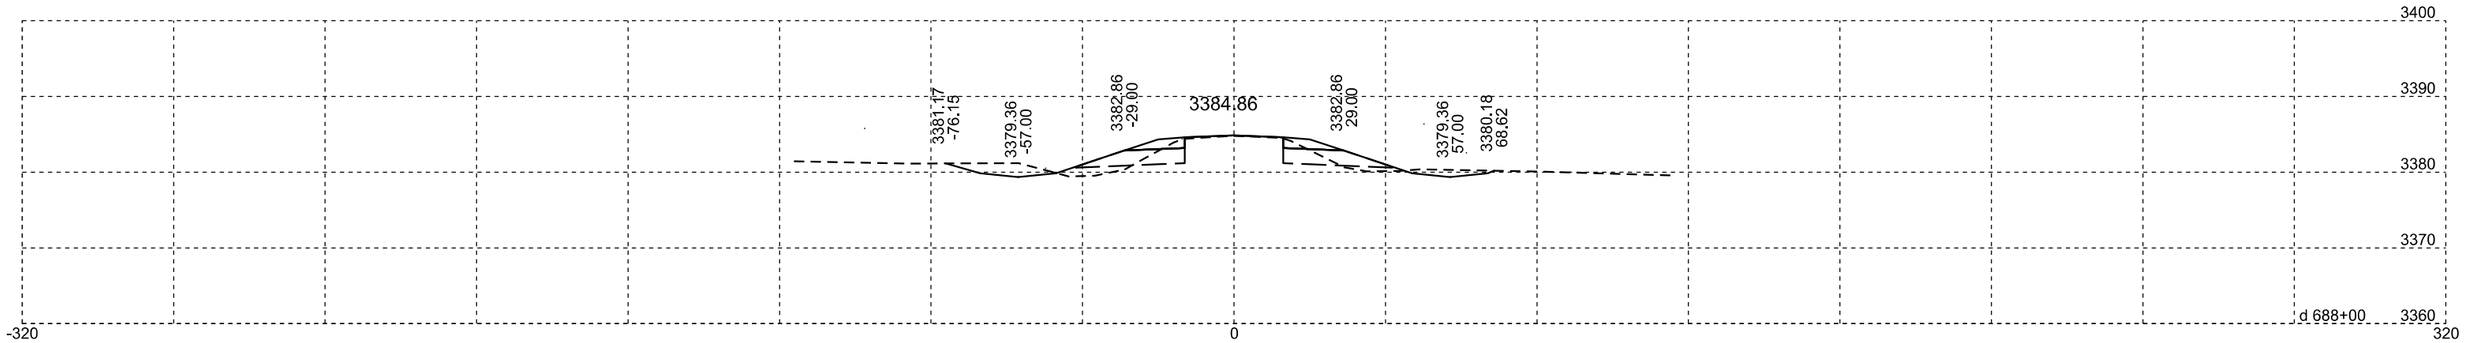

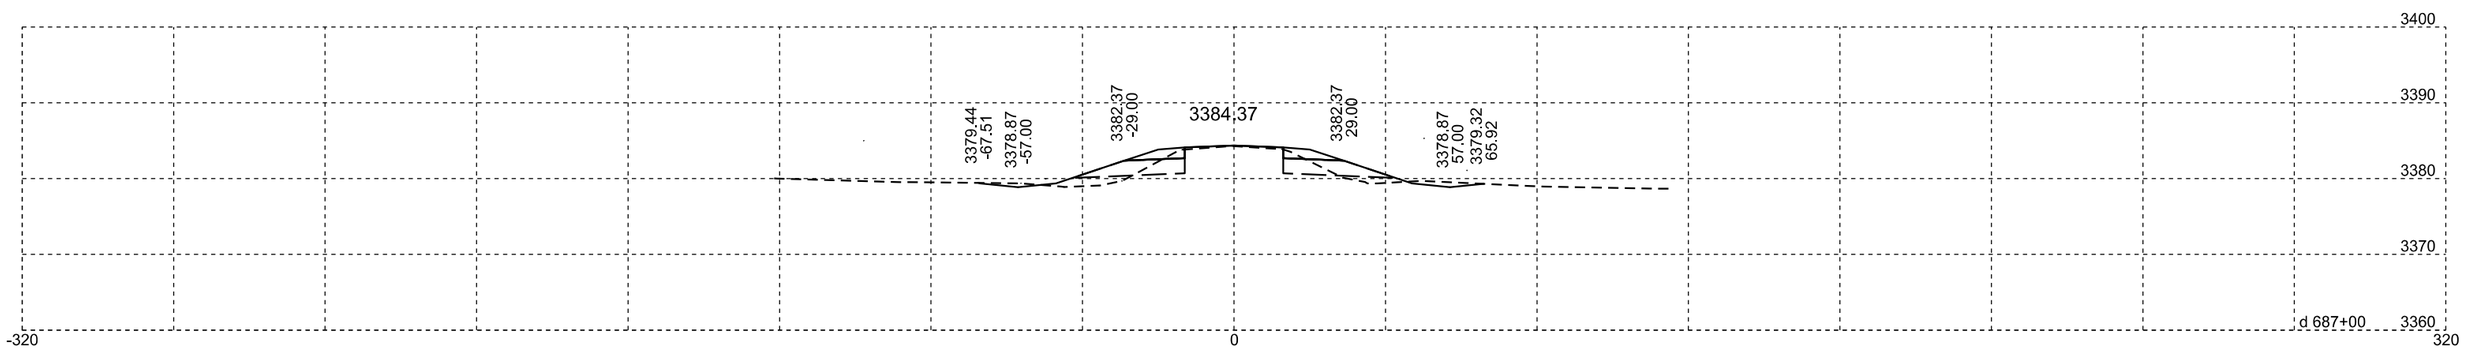

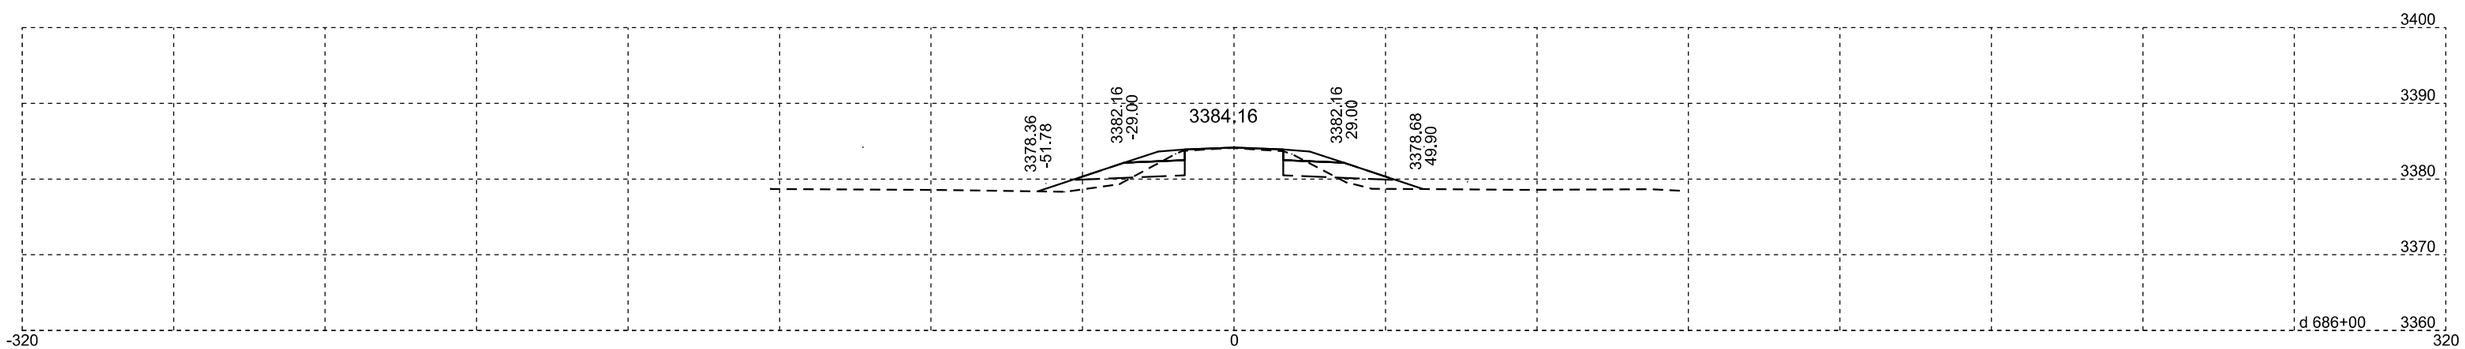

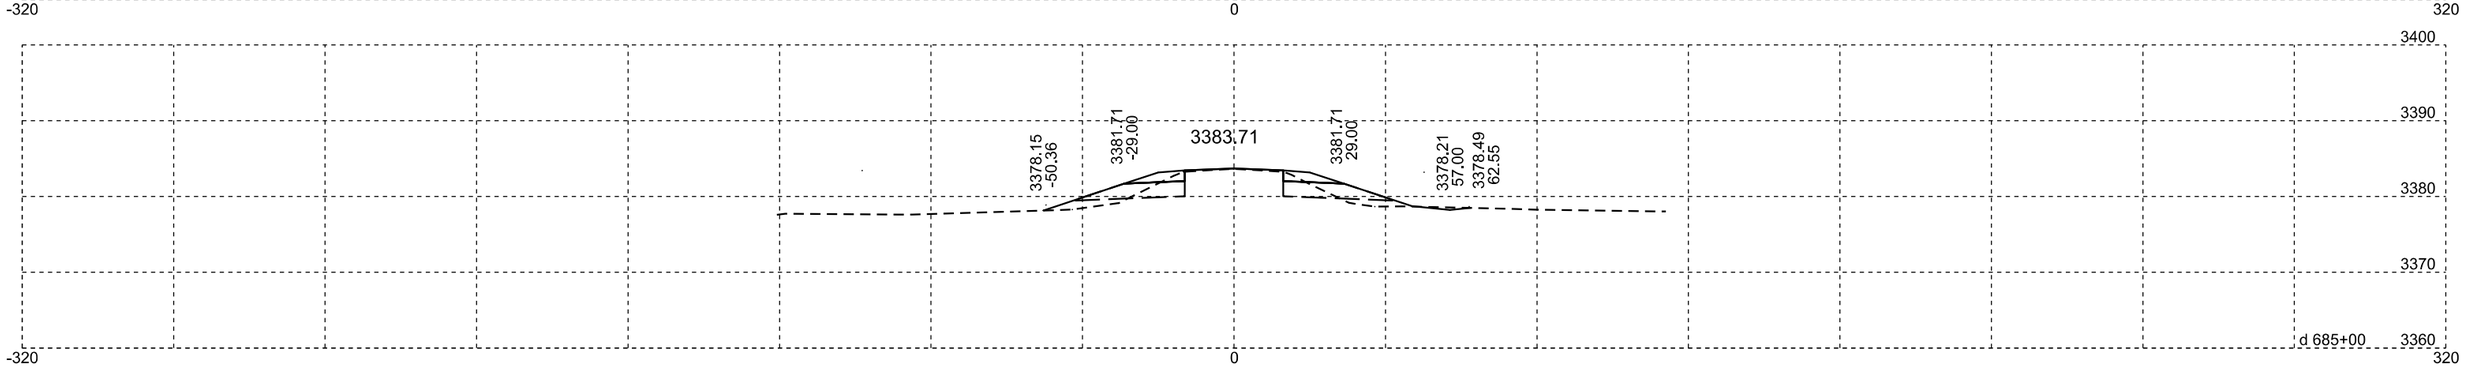

Plotting Date: 07/14/2015

STATE OF SOUTH DAKOTA	PROJECT	SHEET NO.	TOTAL SHEETS
	NH-PH 0018(177)104	X88	X329

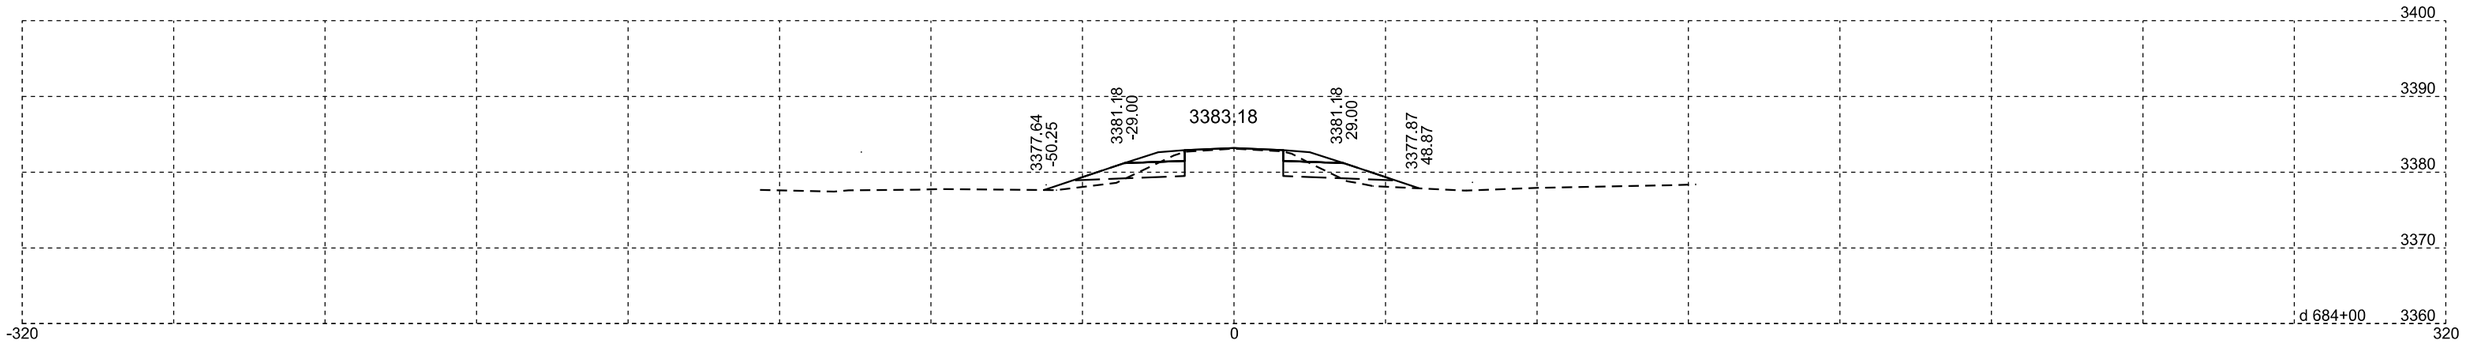

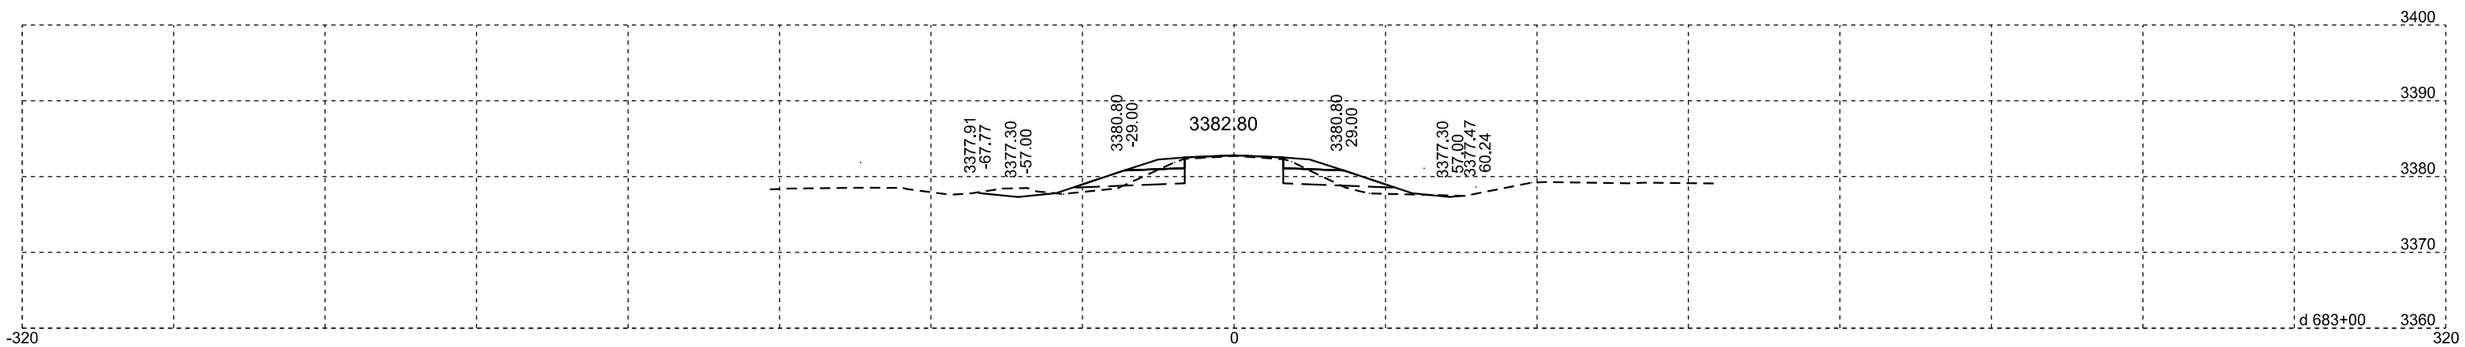

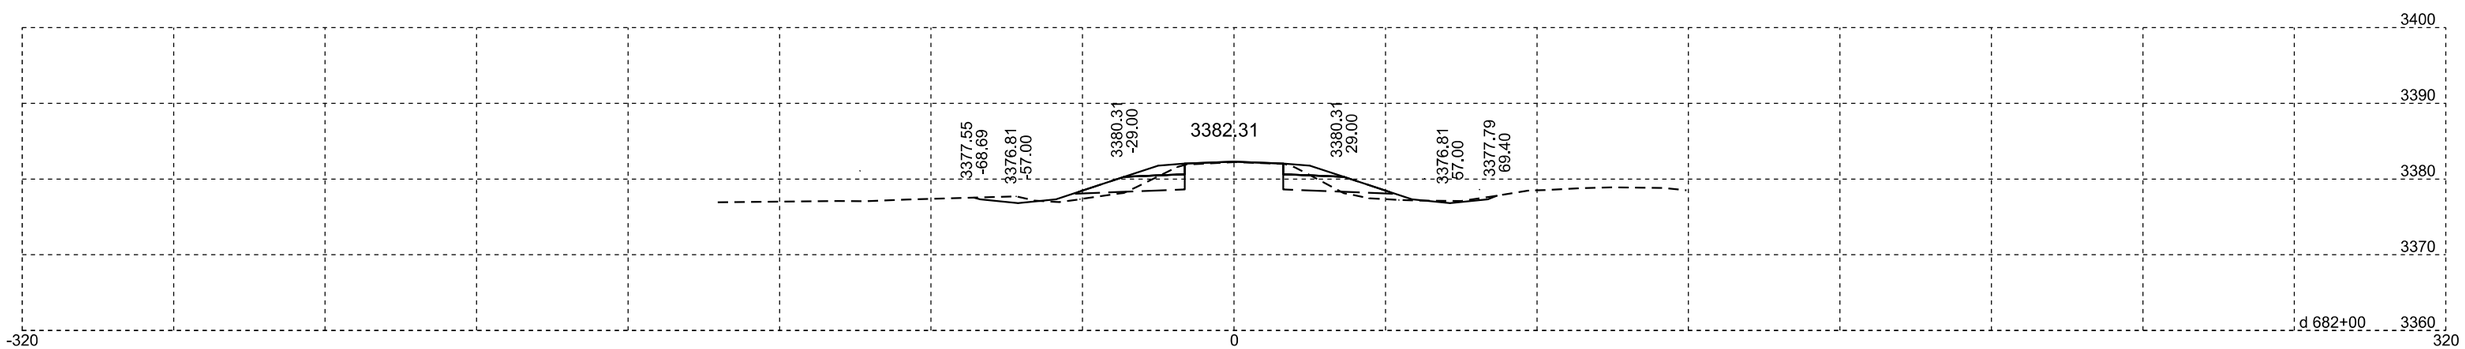

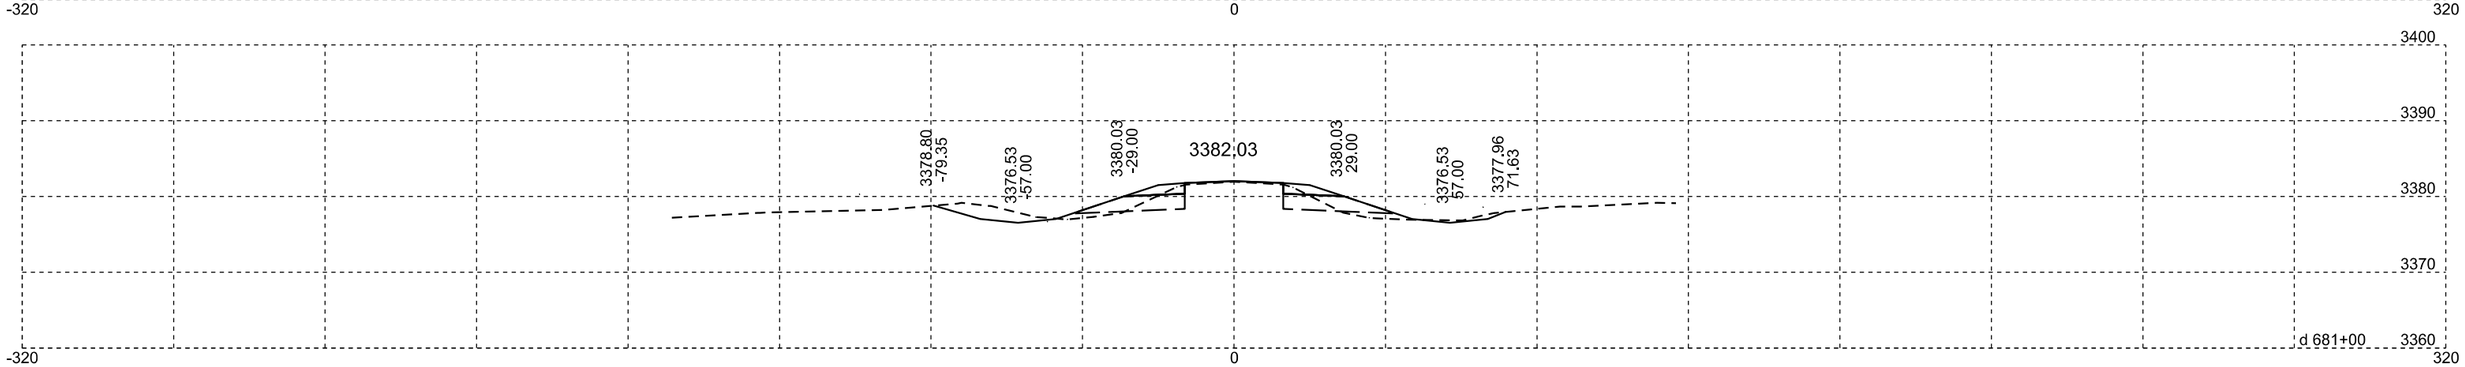

Plotting Date: 07/14/2015

STATE OF SOUTH DAKOTA	PROJECT	SHEET NO.	TOTAL SHEETS
	NH-PH 0018(177)104	X89	X329

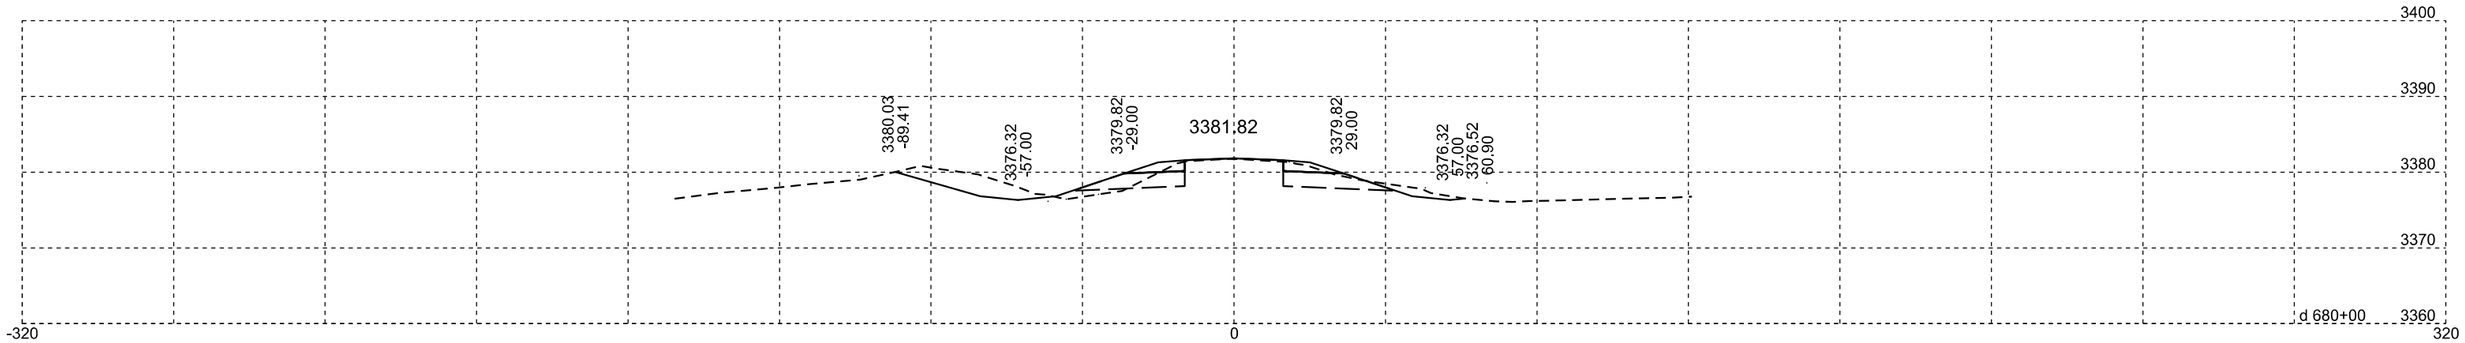

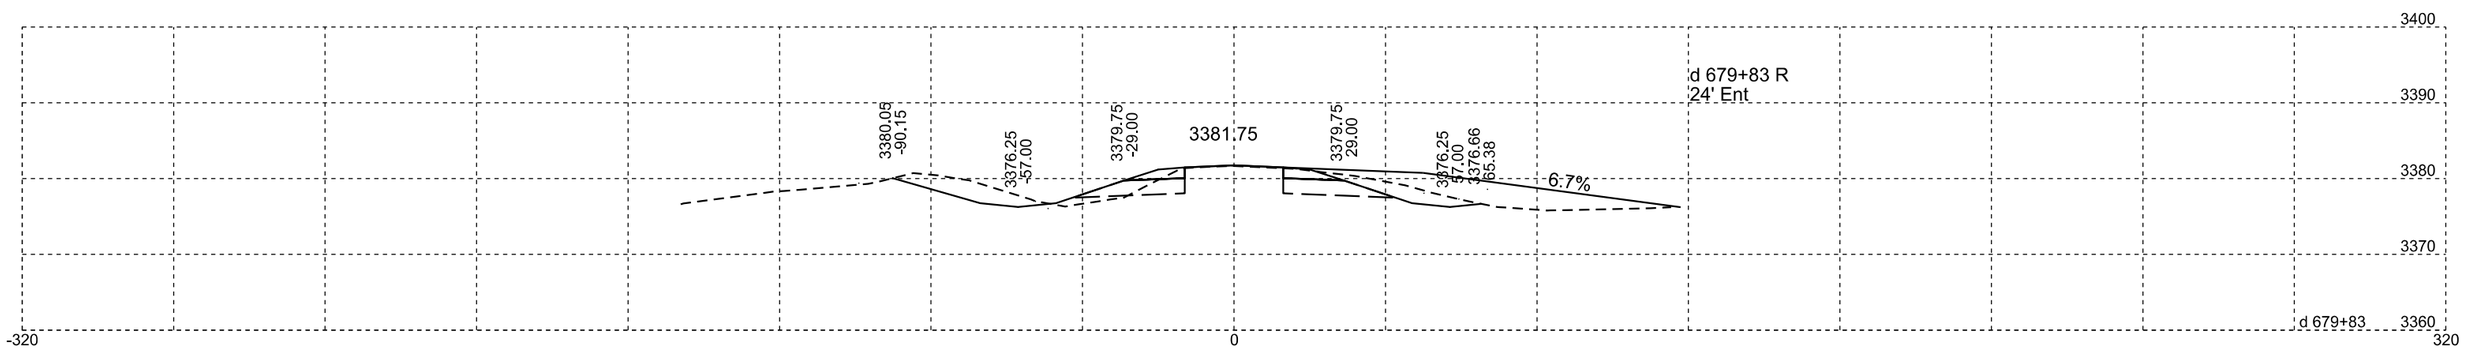

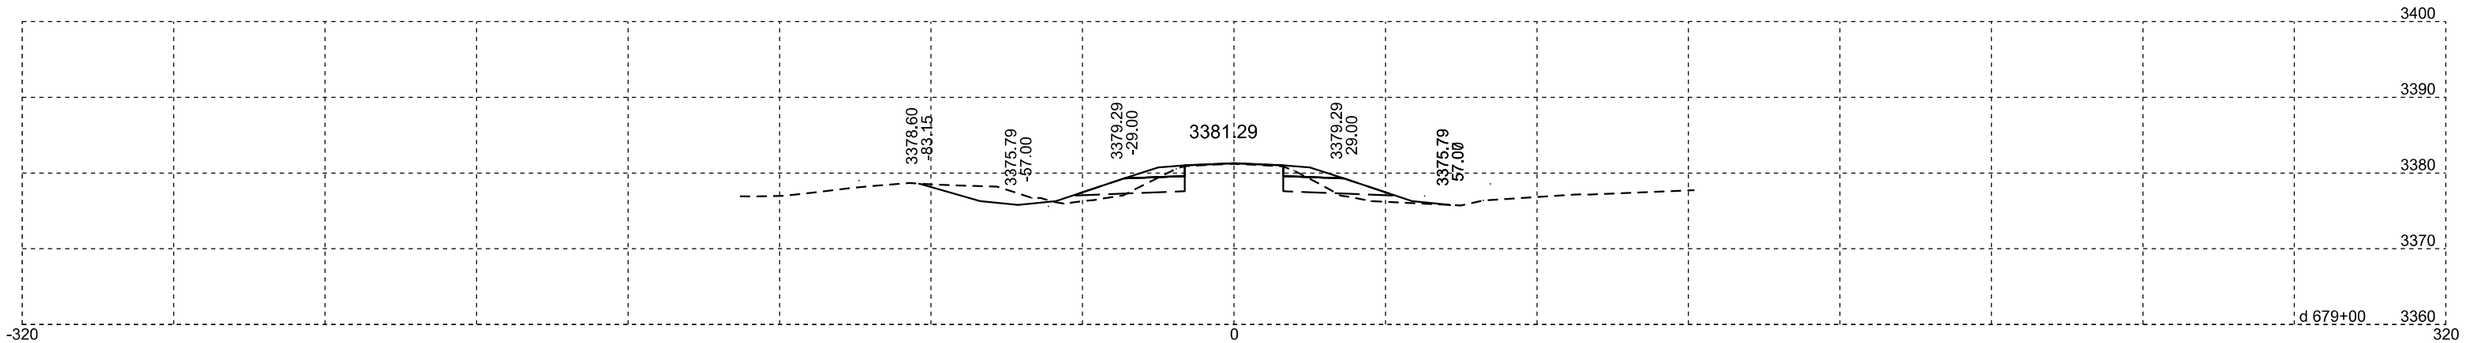

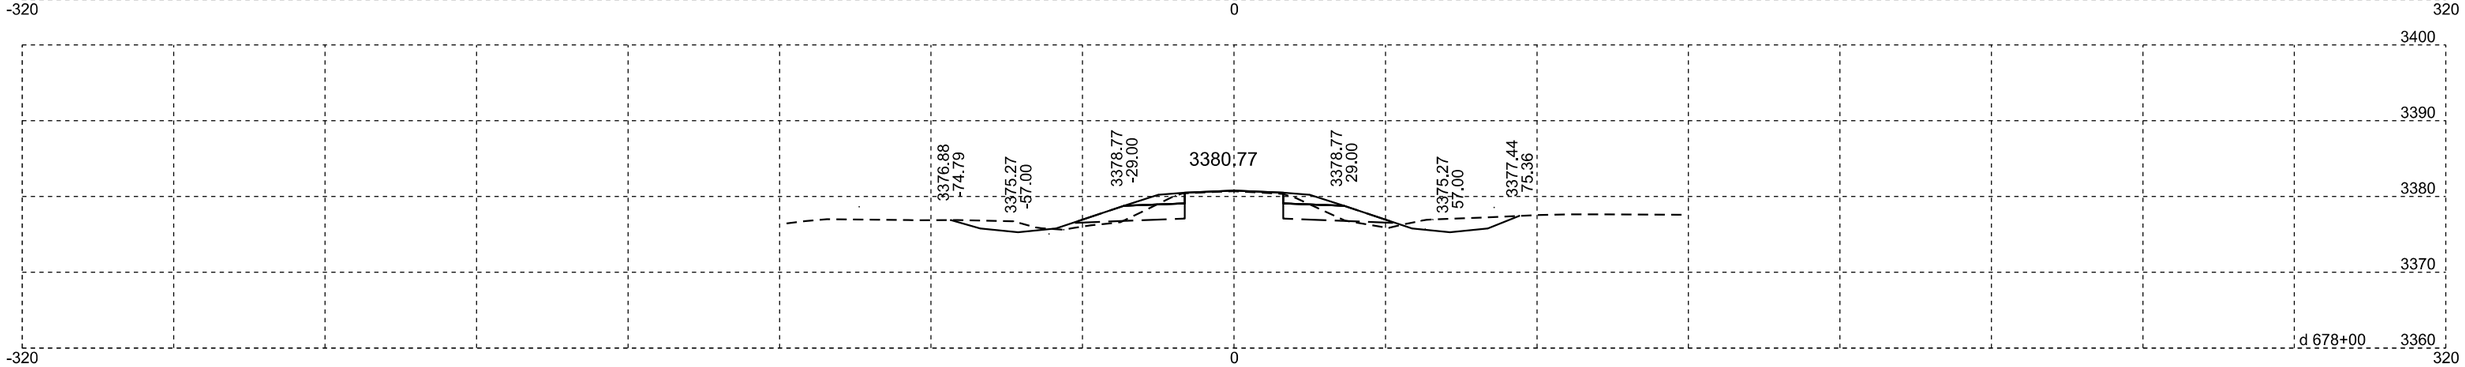

Plotting Date: 07/14/2015

STATE OF SOUTH DAKOTA	PROJECT	SHEET NO.	TOTAL SHEETS
	NH-PH 0018(177)104	X90	X329

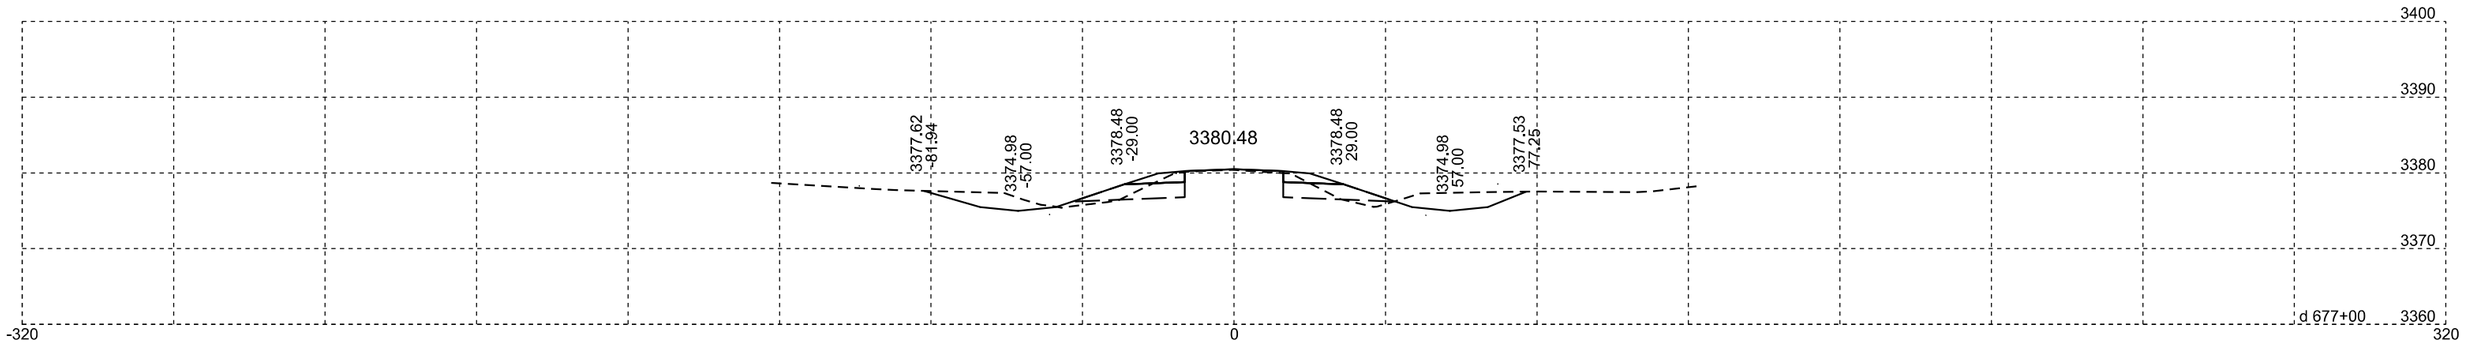

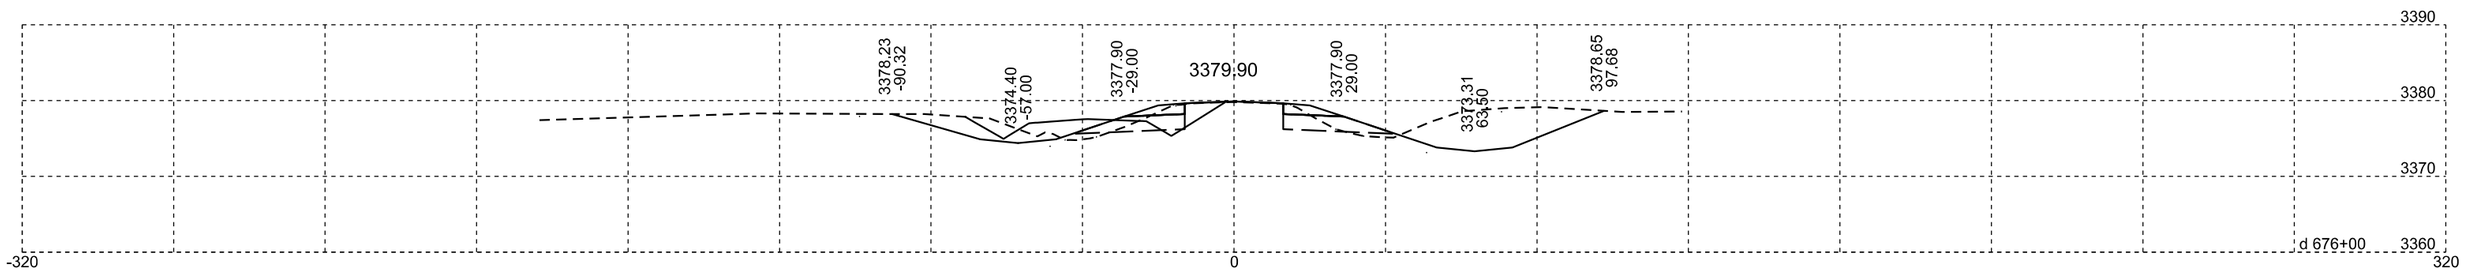

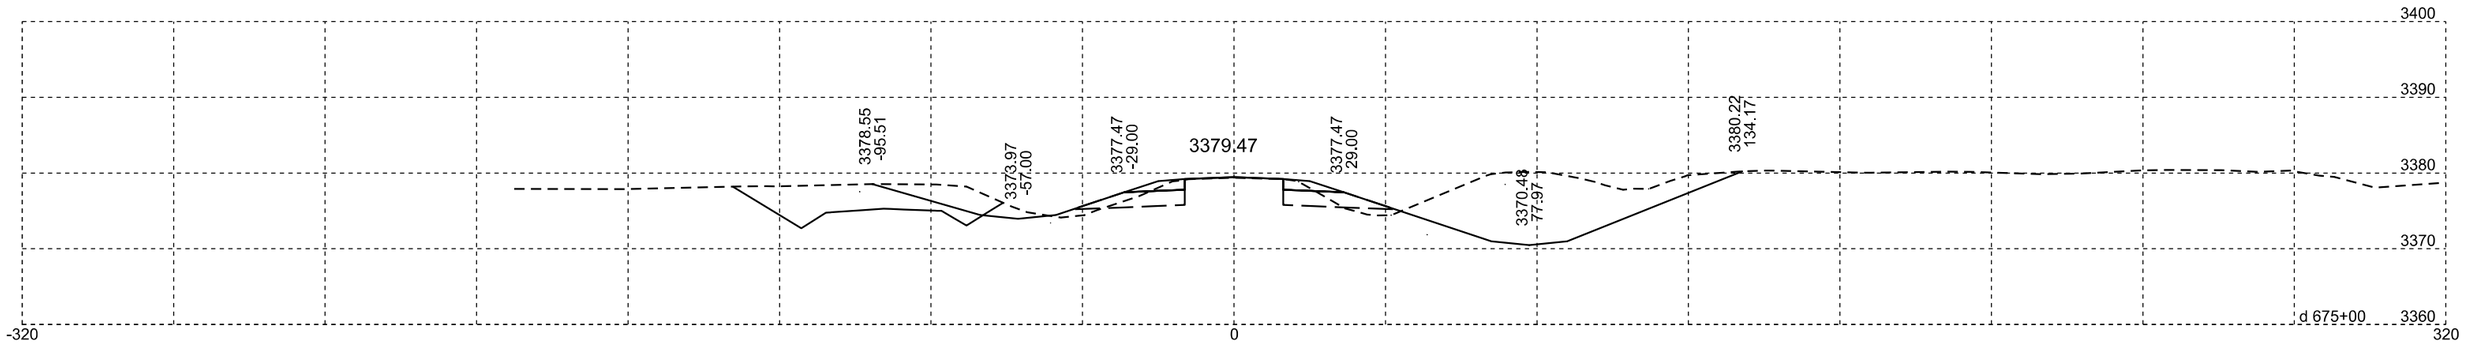

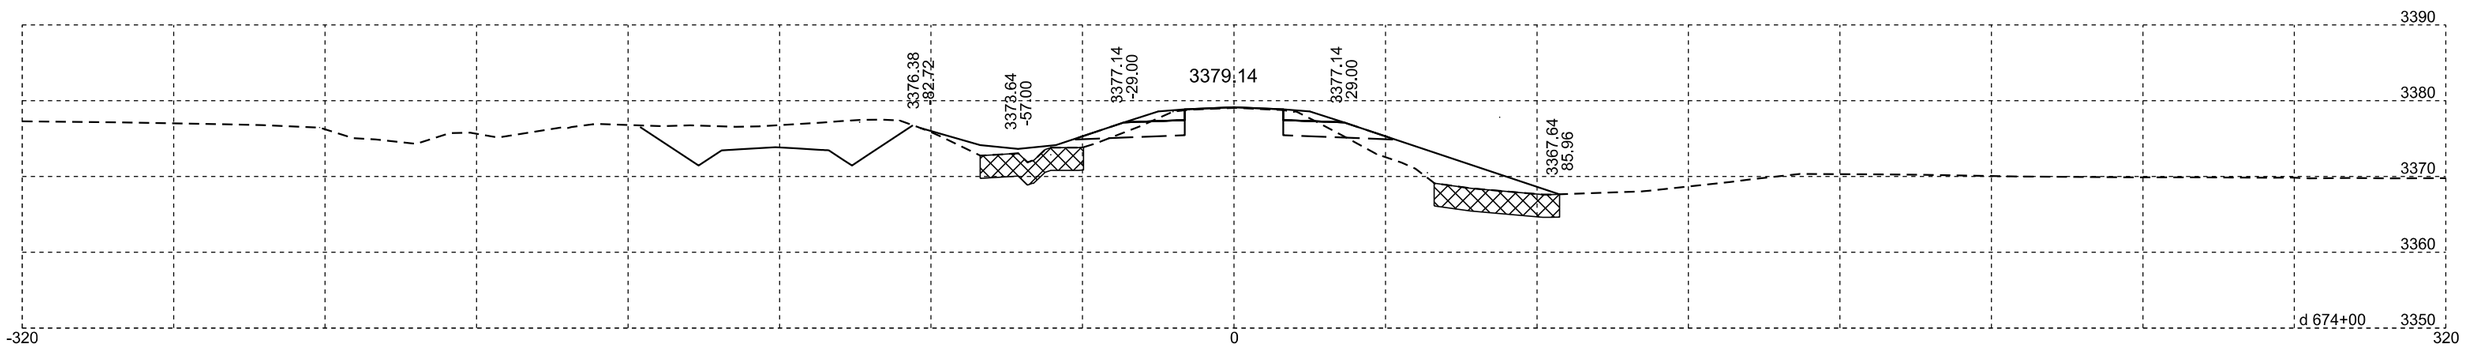

Plotting Date: 07/14/2015

STATE OF SOUTH DAKOTA	PROJECT	SHEET NO.	TOTAL SHEETS
	NH-PH 0018(177)104	X91	X329

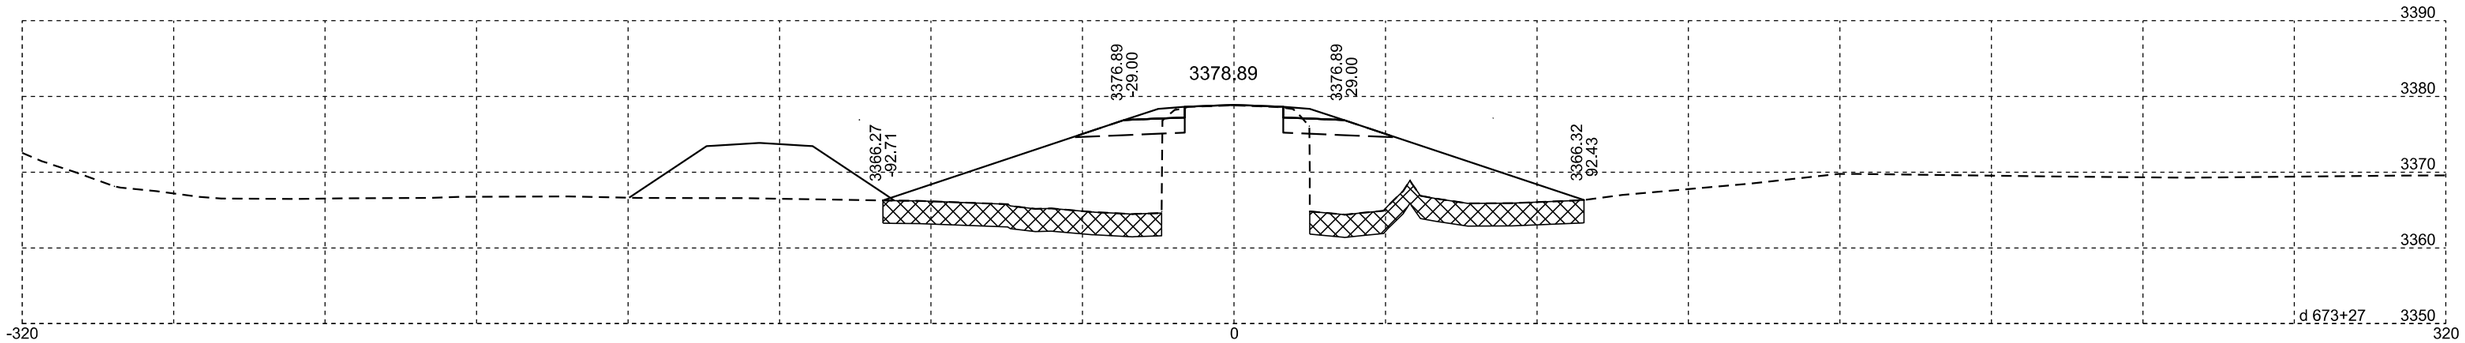

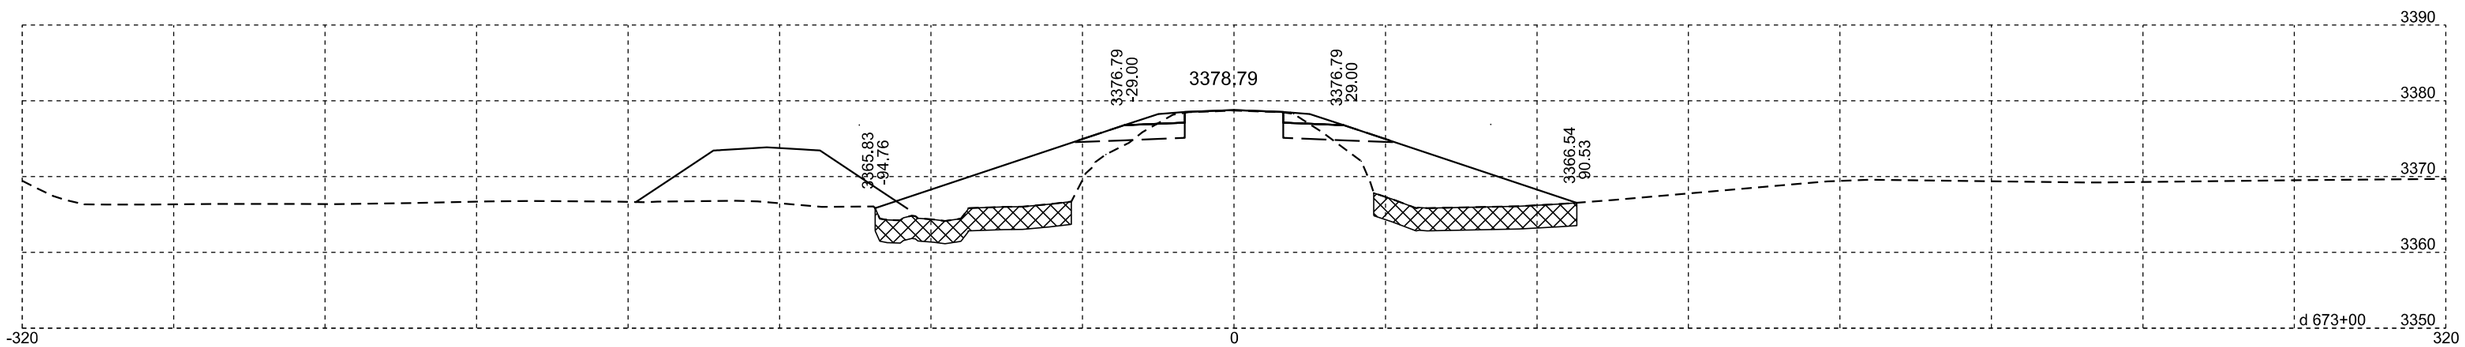

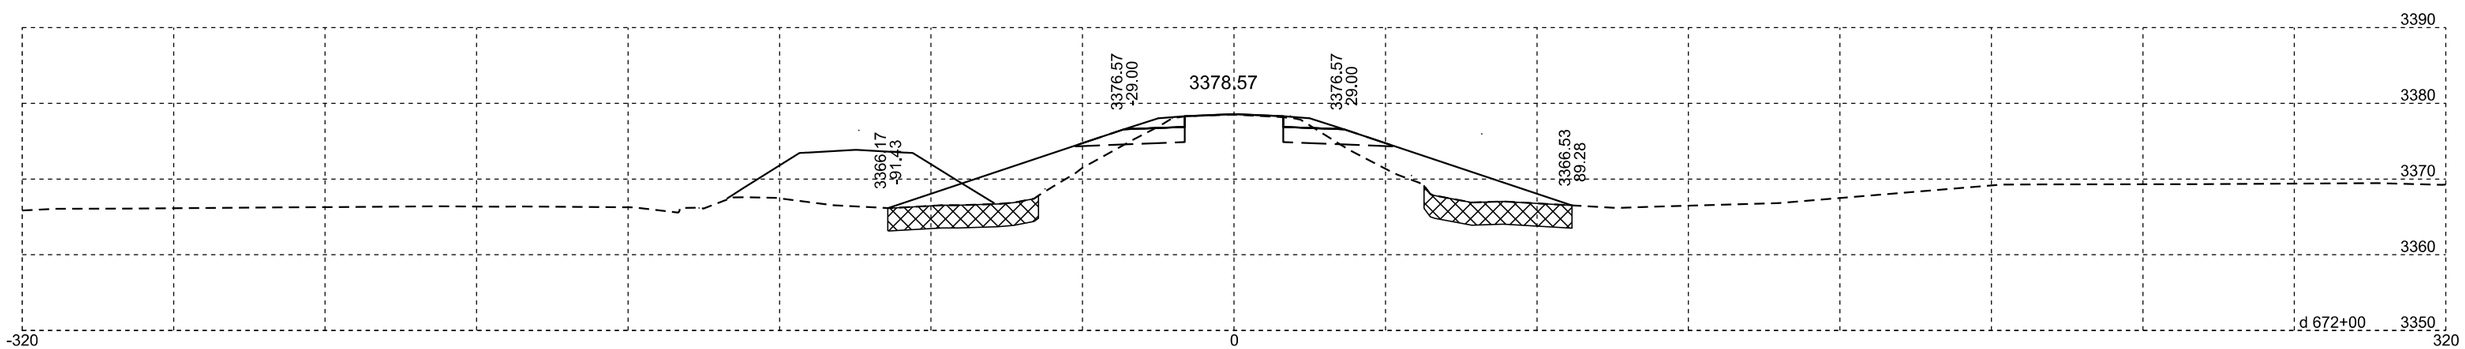

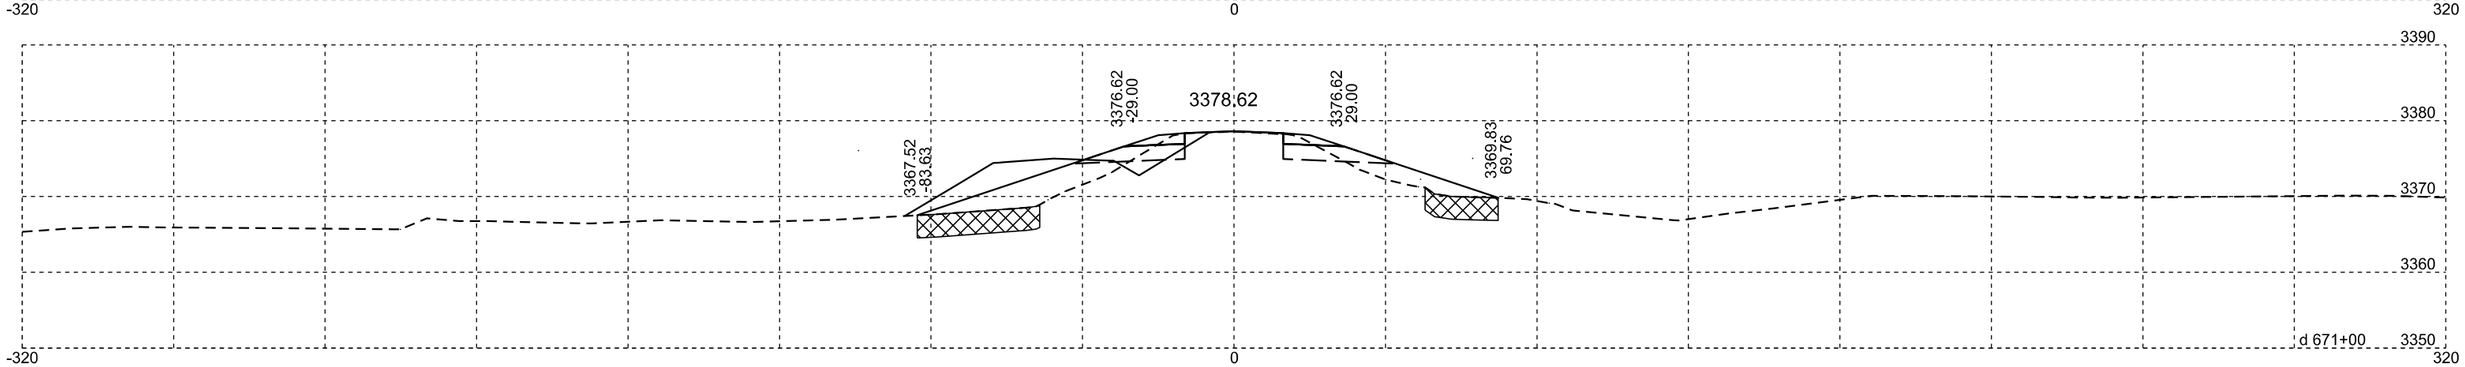

Plotting Date: 07/14/2015

STATE OF SOUTH DAKOTA	PROJECT	SHEET NO.	TOTAL SHEETS
	NH-PH 0018(177)104	X92	X329

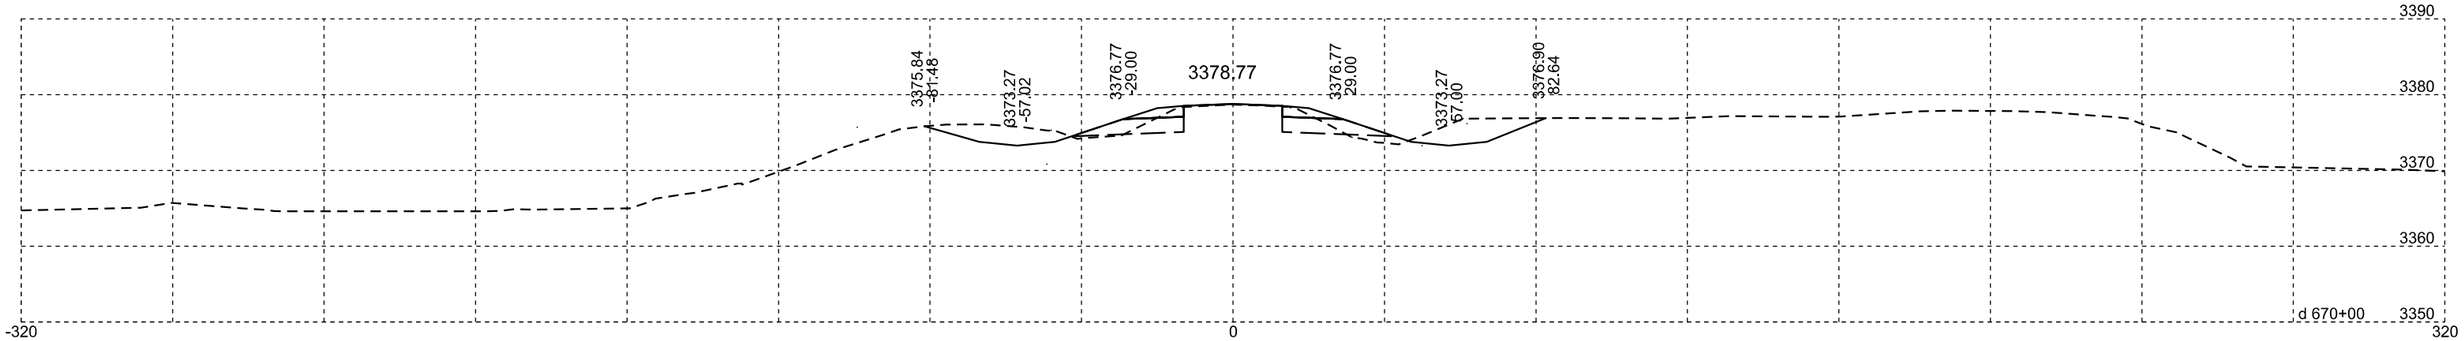

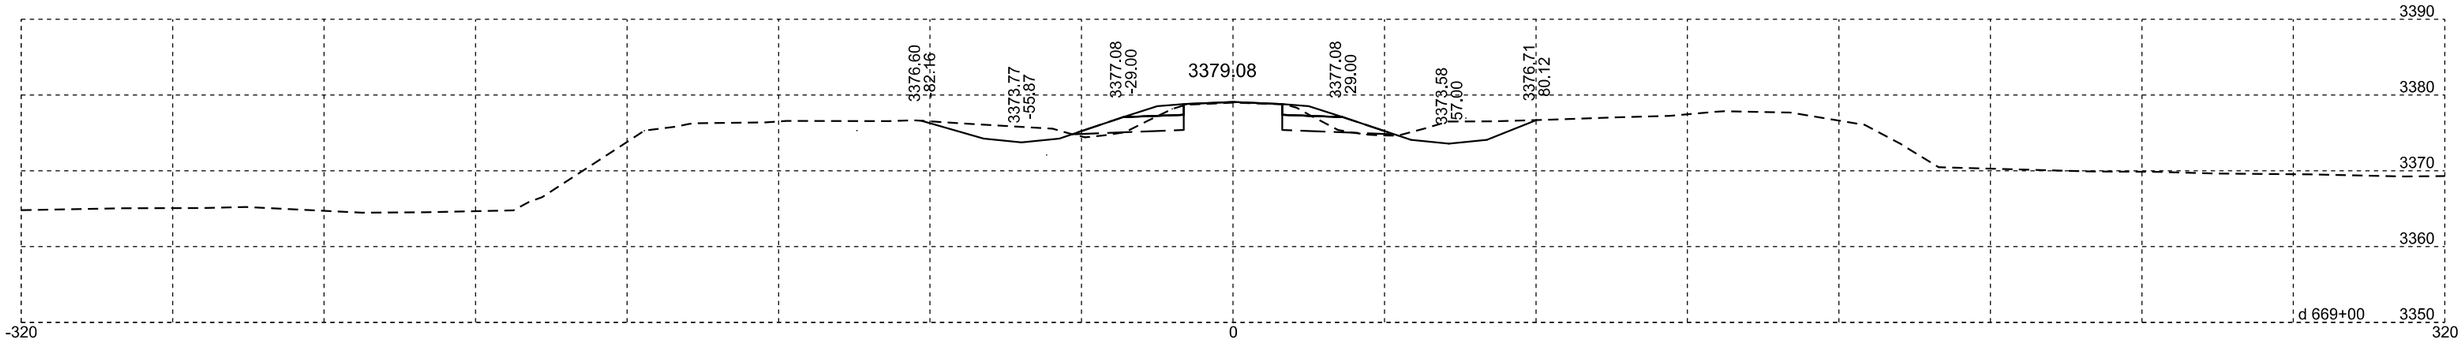

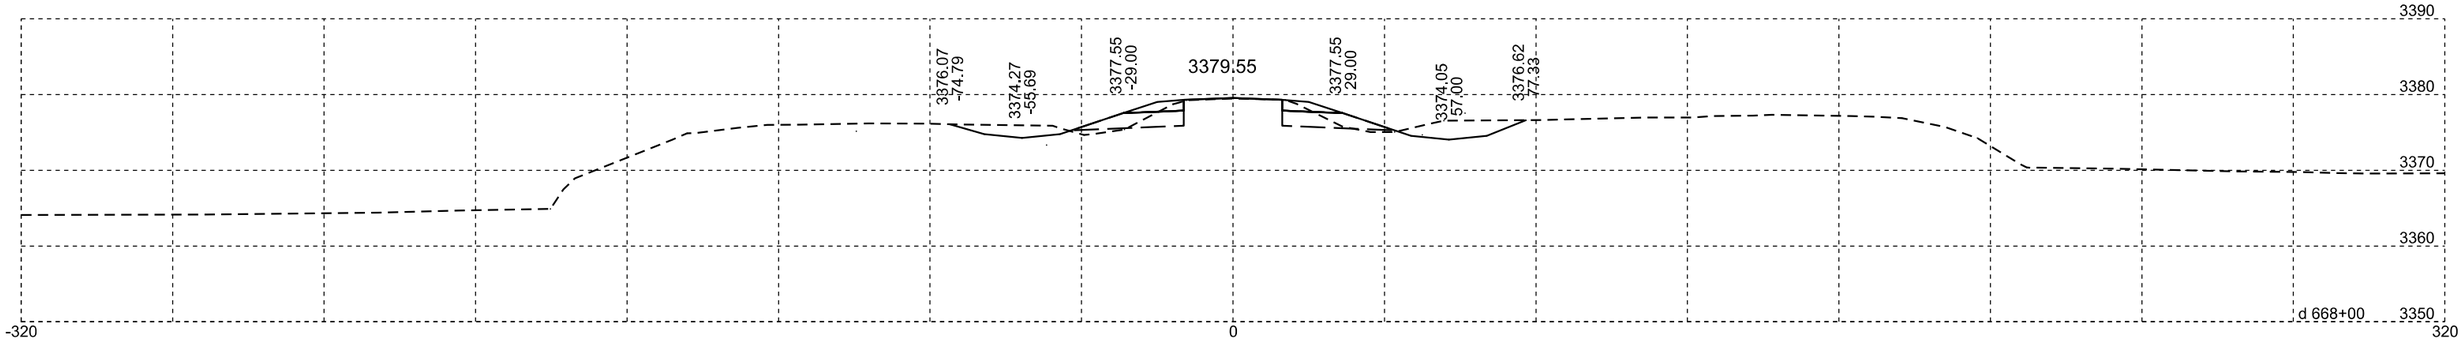

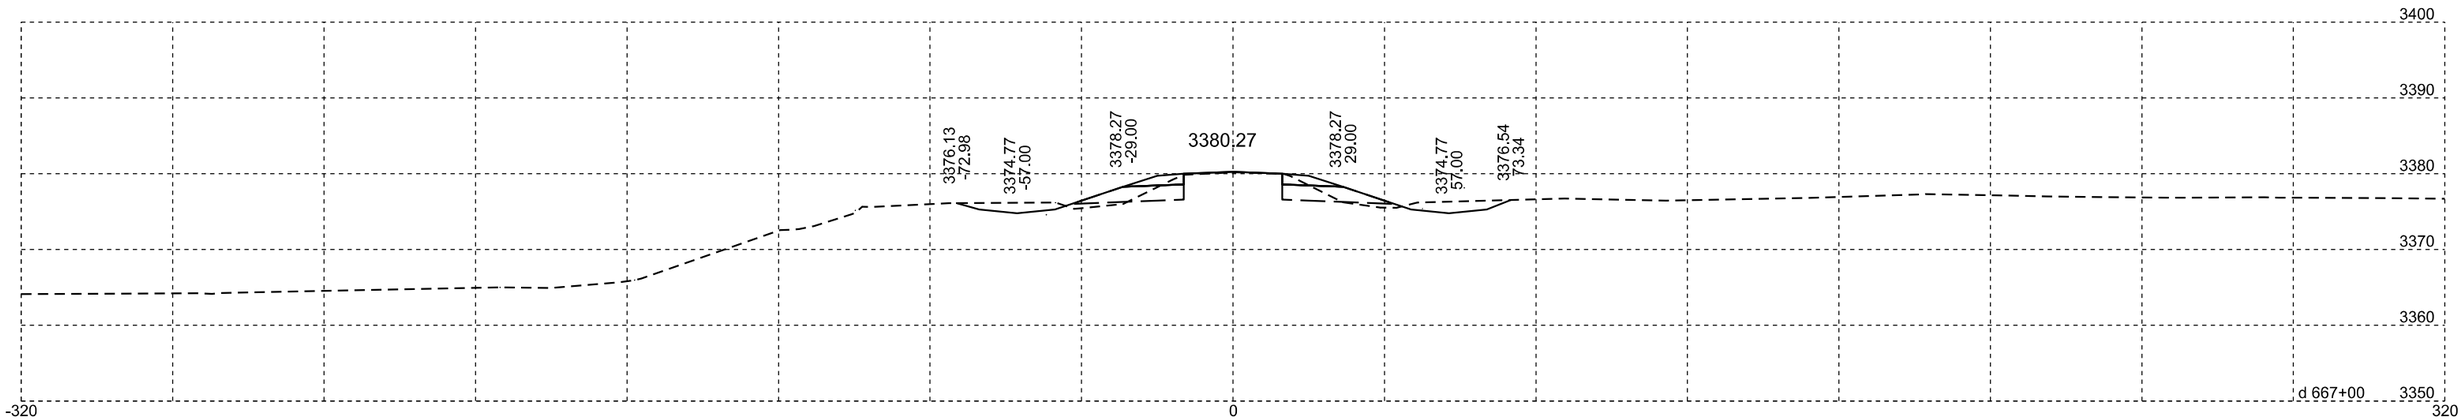

Plotting Date: 07/14/2015

STATE OF SOUTH DAKOTA	PROJECT	SHEET NO.	TOTAL SHEETS
	NH-PH 0018(177)104	X93	X329

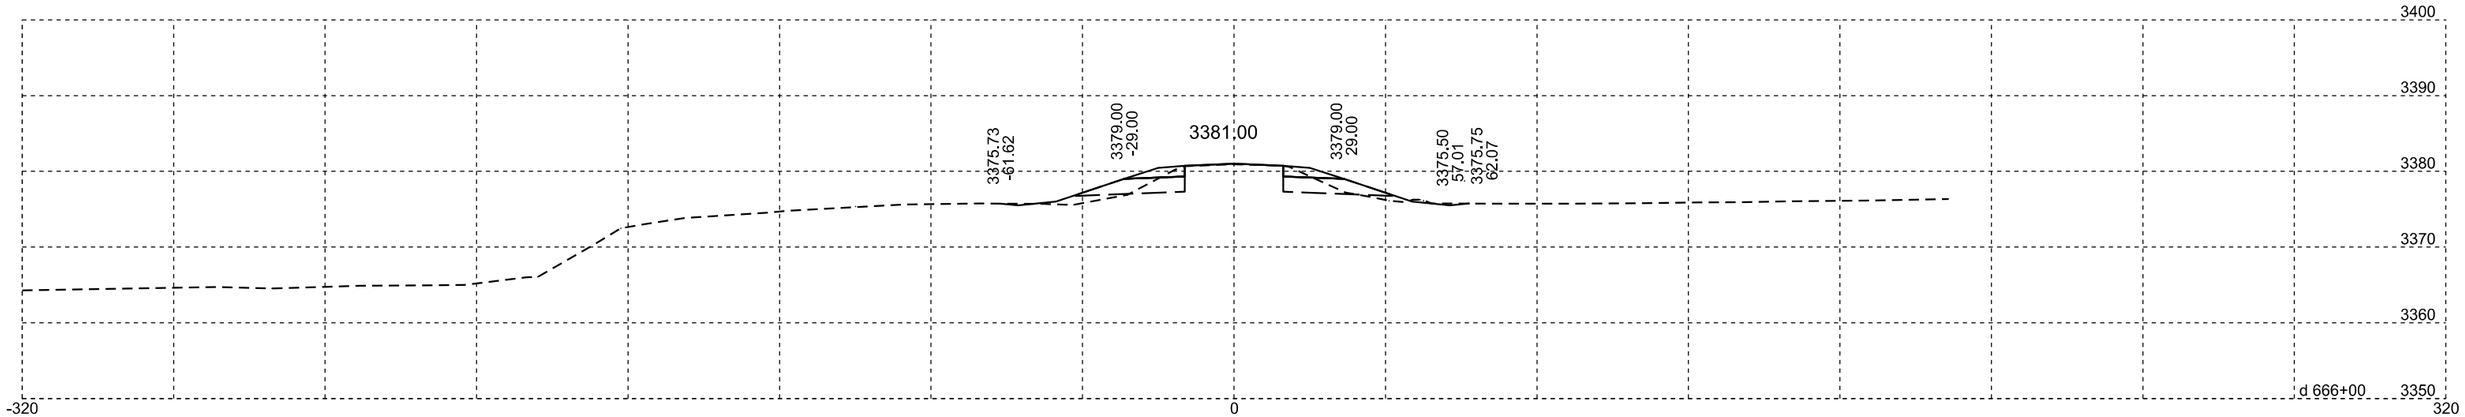

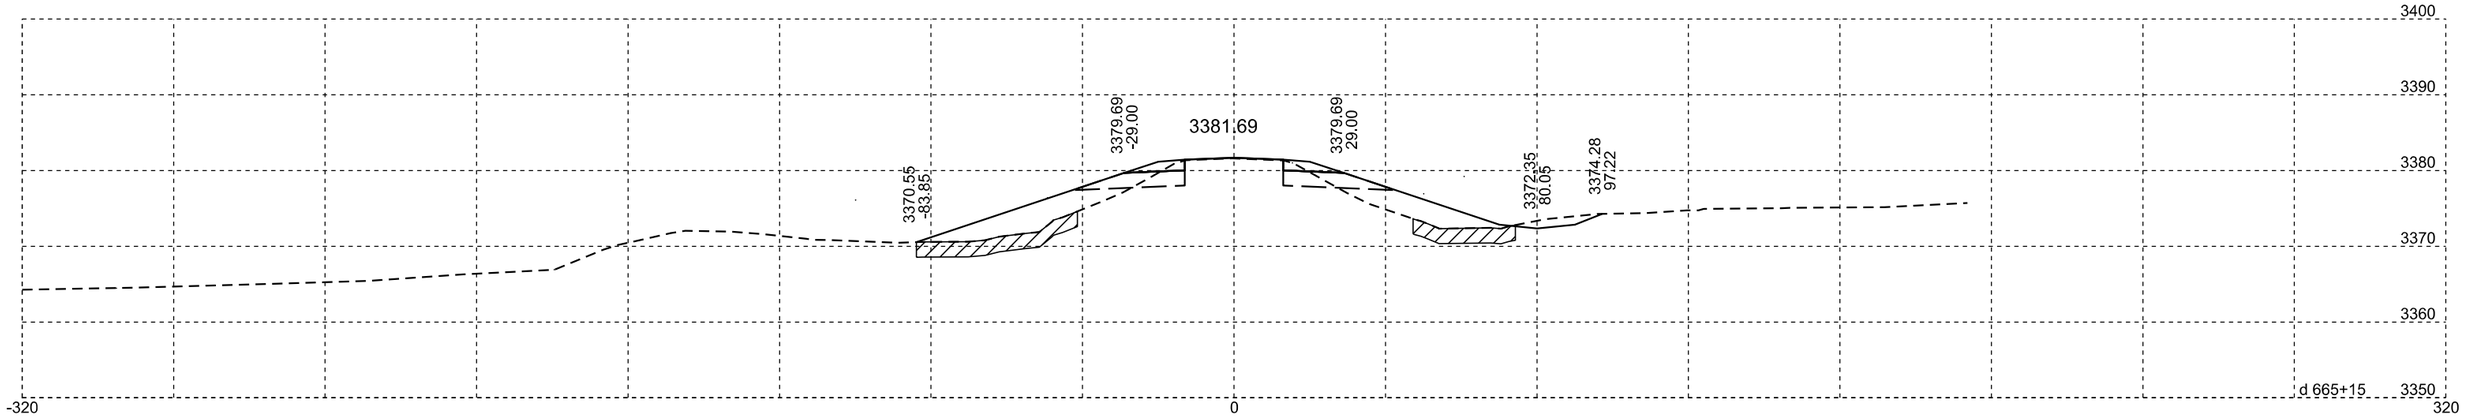

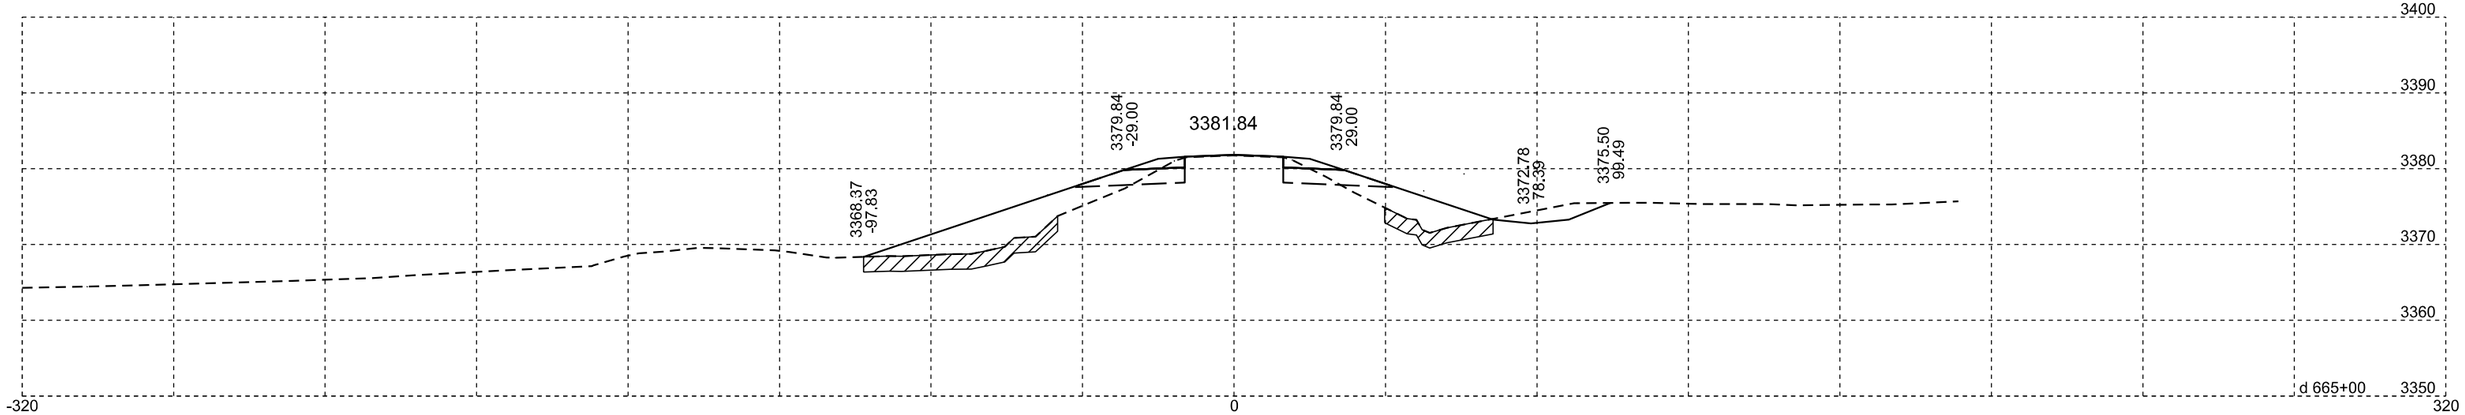

Plotting Date: 07/14/2015

STATE OF SOUTH DAKOTA	PROJECT	SHEET NO.	TOTAL SHEETS
	NH-PH 0018(177)104	X94	X329

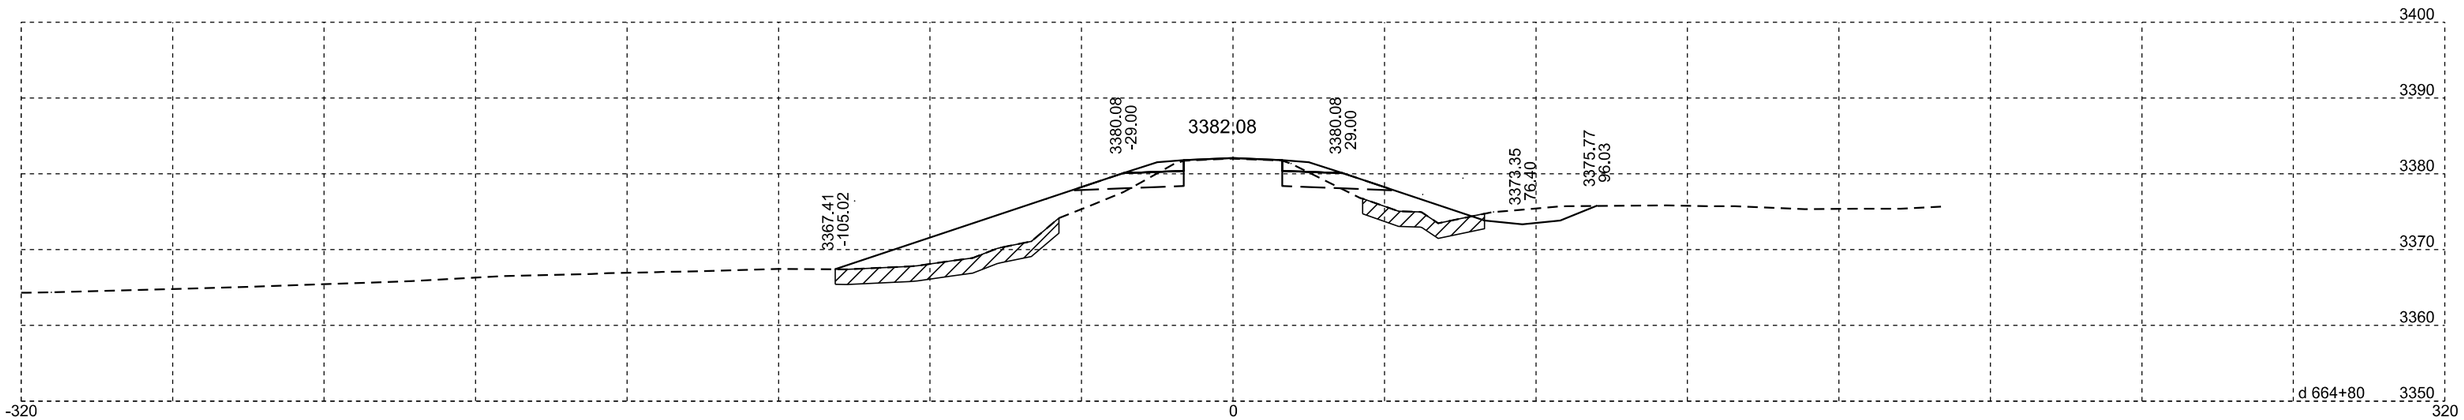

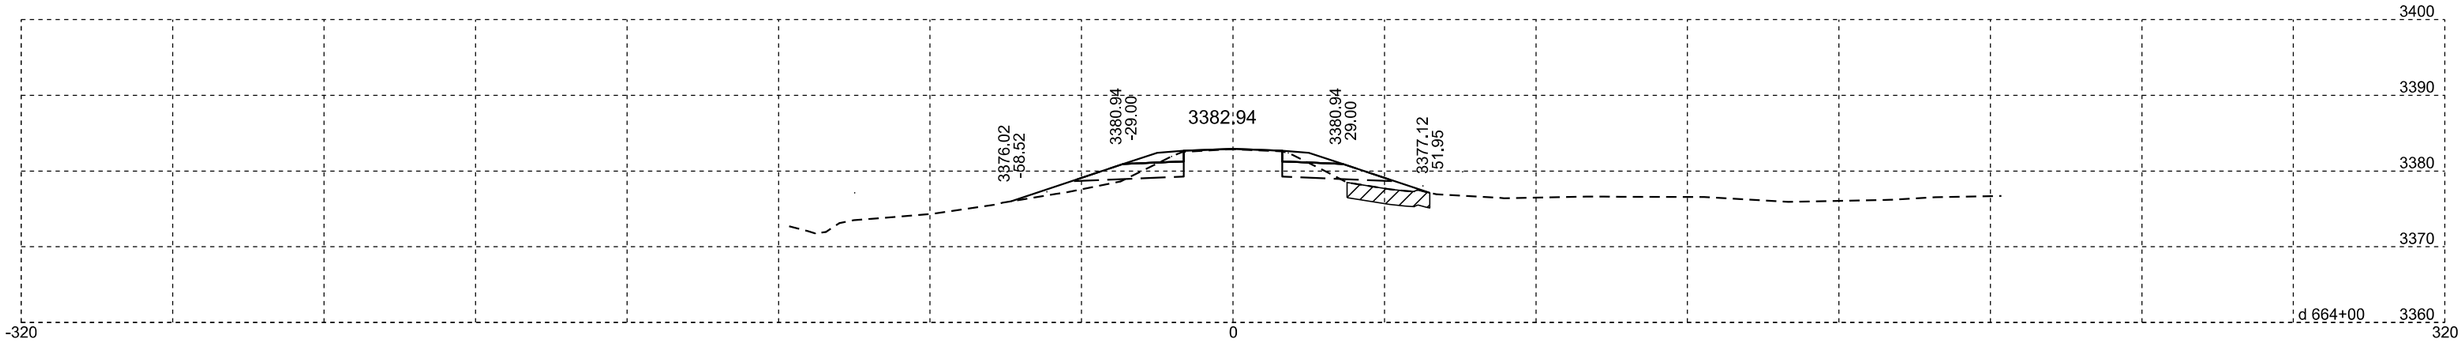

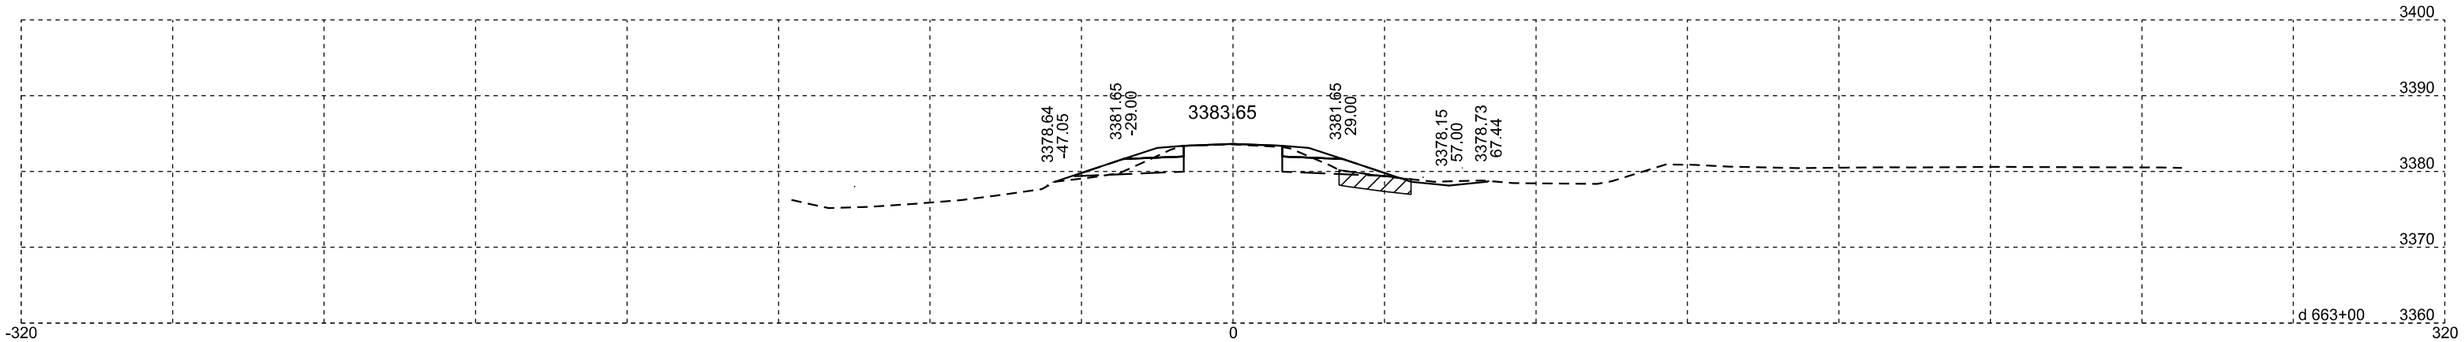

Plotting Date: 07/14/2015

STATE OF SOUTH DAKOTA	PROJECT	SHEET NO.	TOTAL SHEETS
	NH-PH 0018(177)104	X95	X329

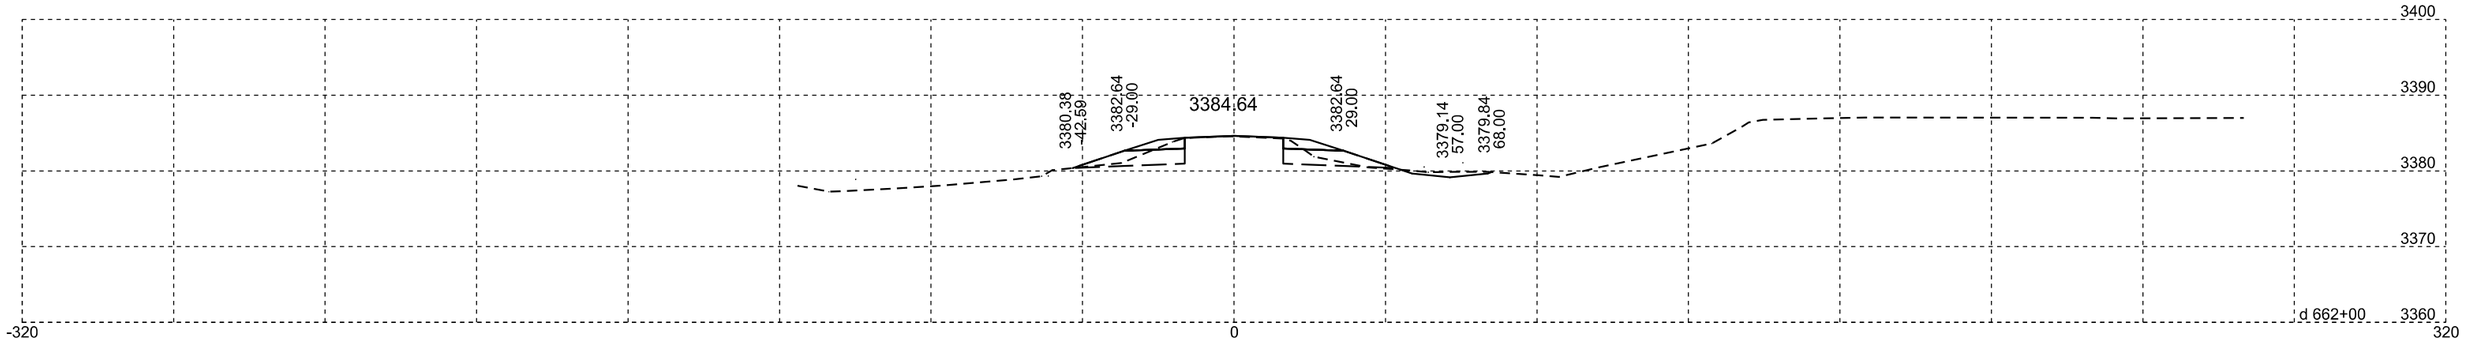

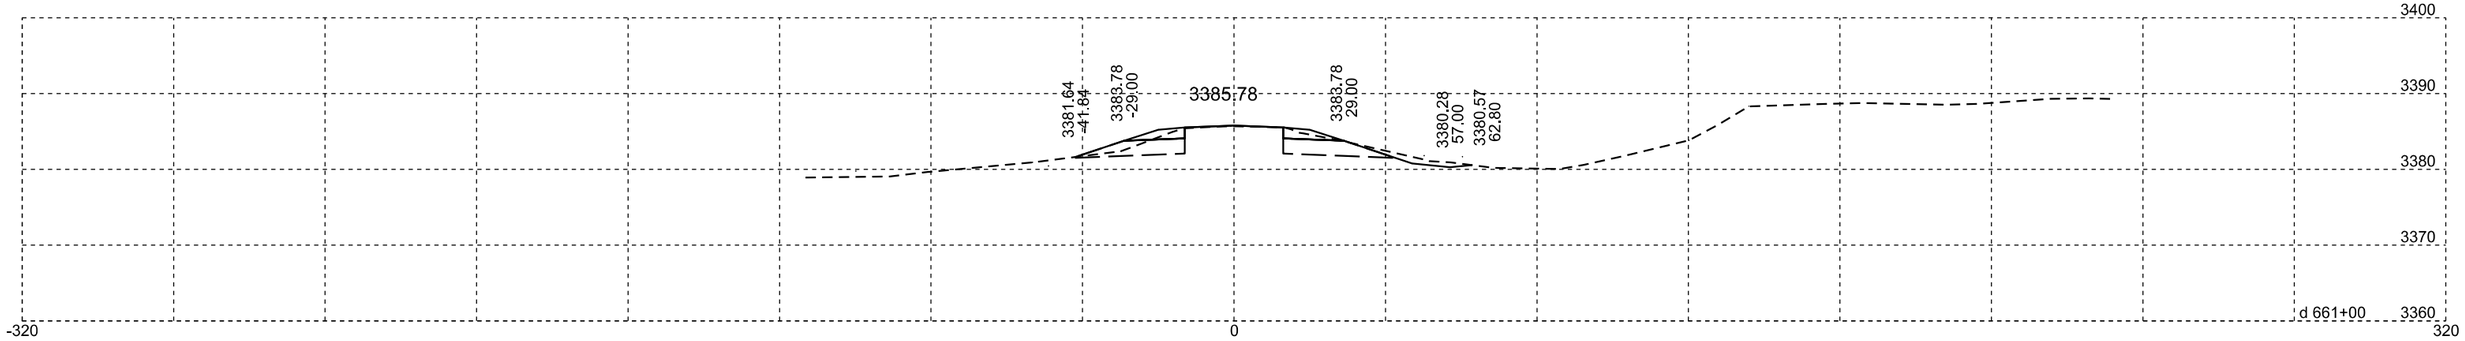

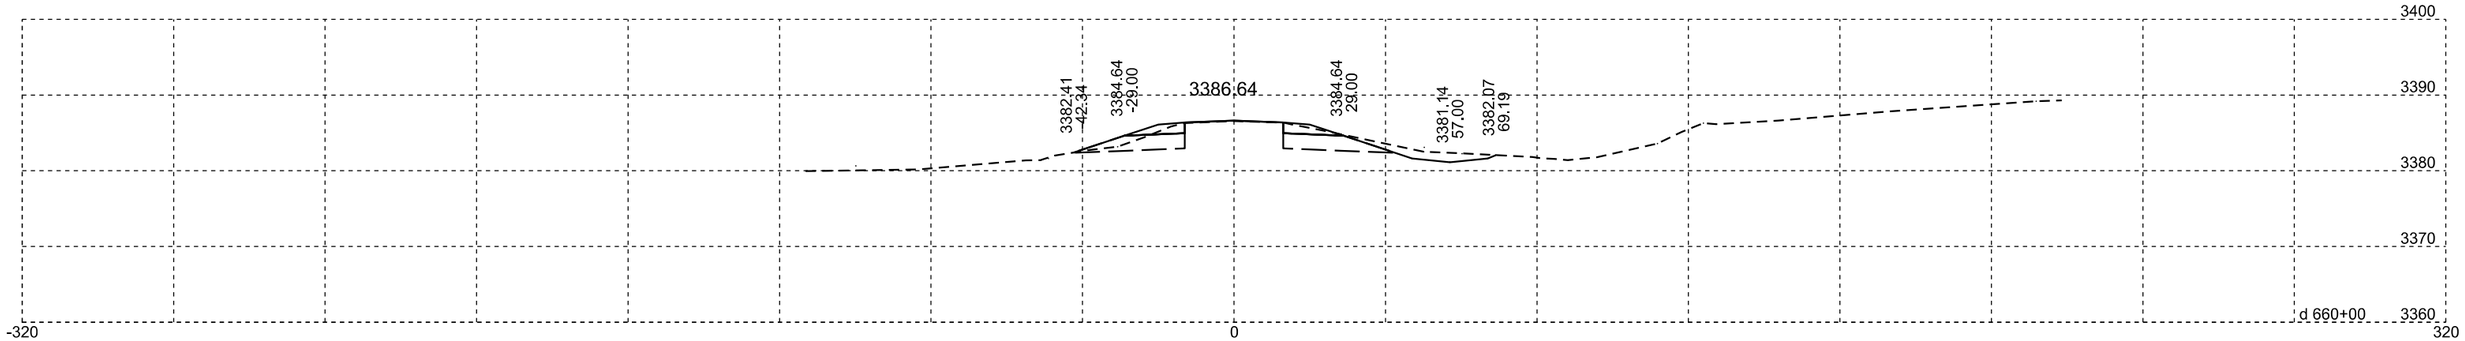

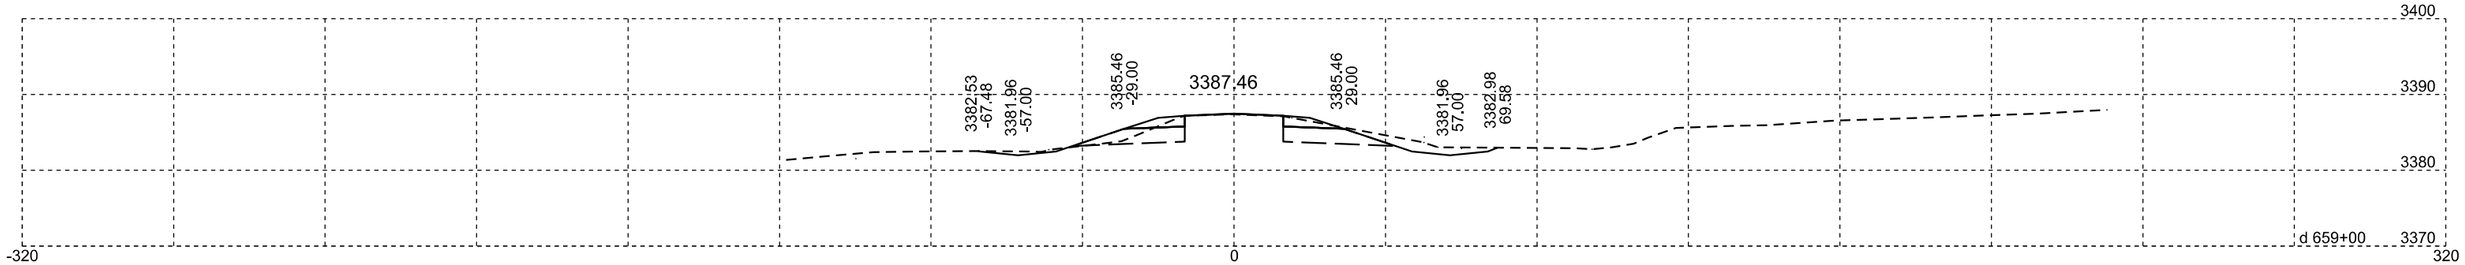

Plotting Date: 08/17/2015
Revised 8-17-15 DMJ

STATE OF SOUTH DAKOTA	PROJECT	SHEET NO.	TOTAL SHEETS
	NH-PH 0018(177)104	X96	X329

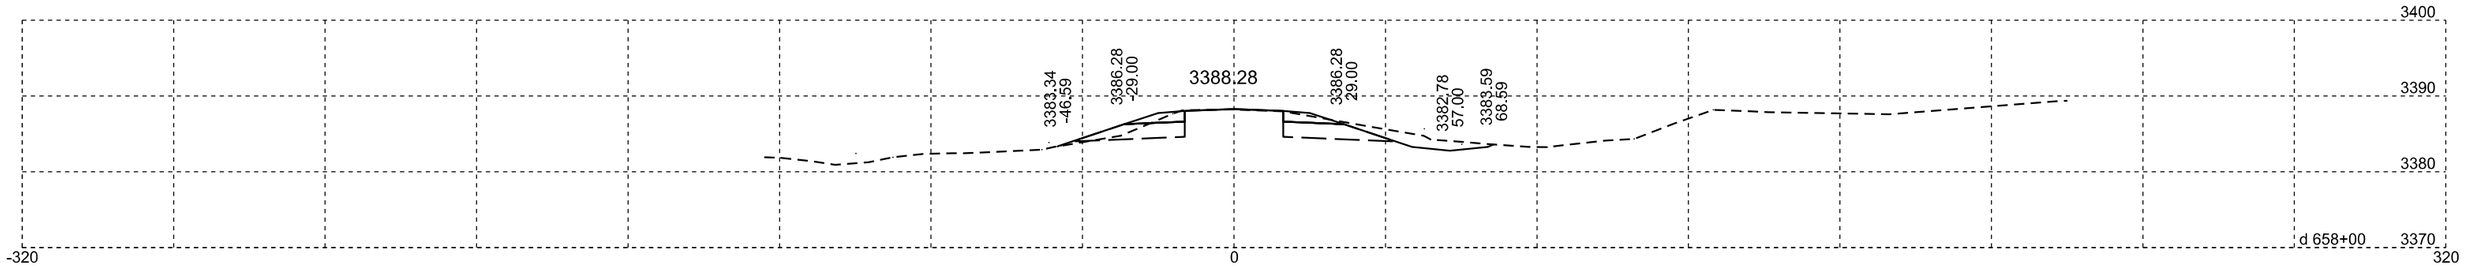

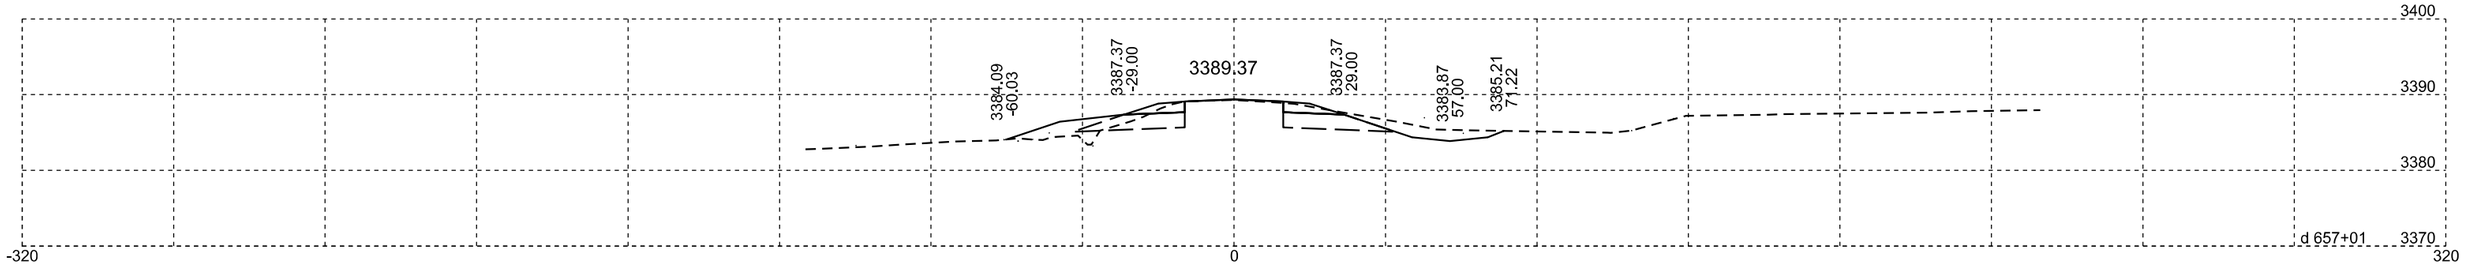

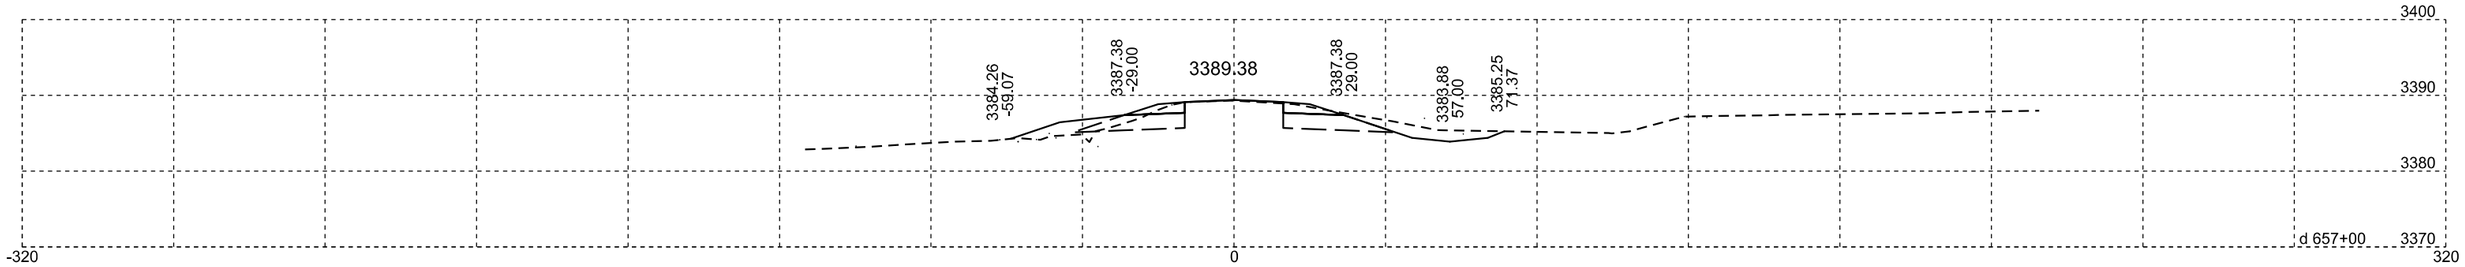

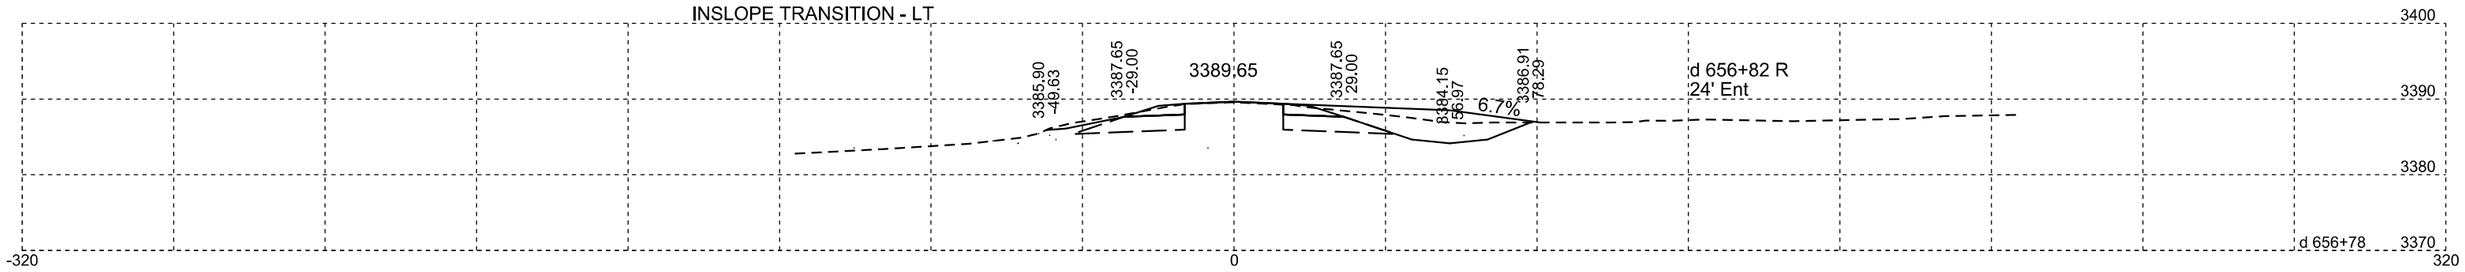

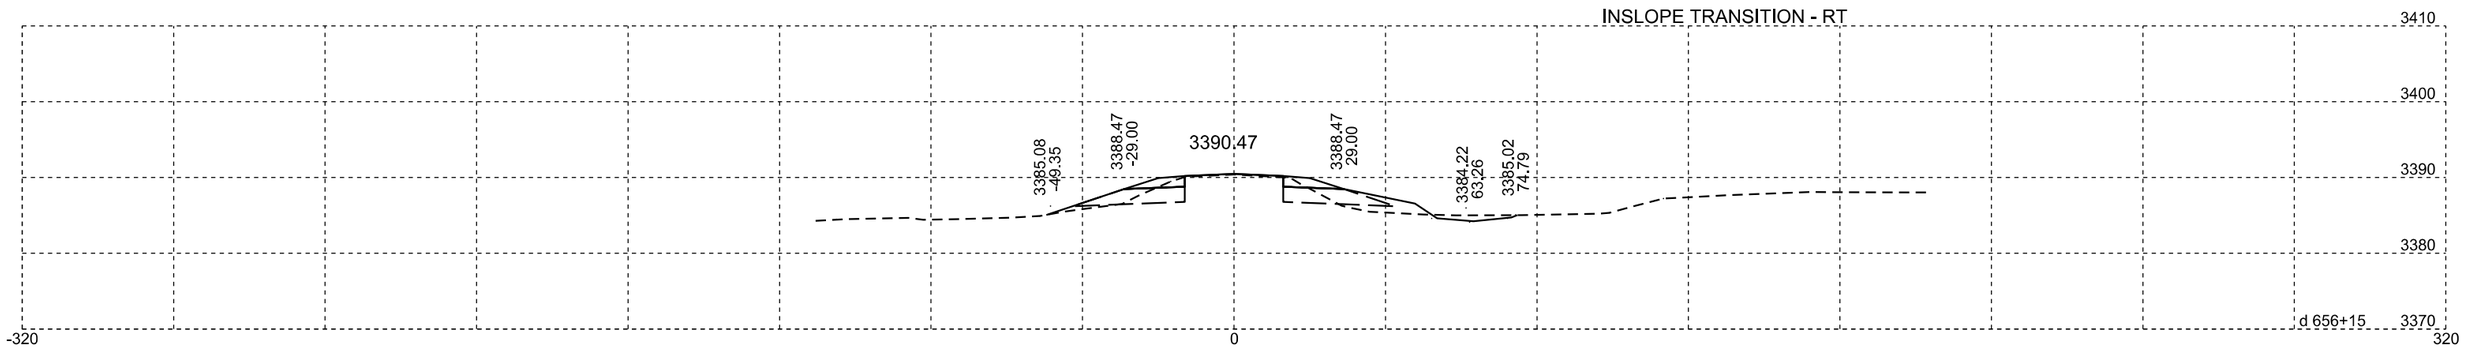

Plotting Date: 08/17/2015
Revised 8-17-15 DMJ

STATE OF SOUTH DAKOTA	PROJECT	SHEET NO.	TOTAL SHEETS
	NH-PH 0018(177)104	X97	X329

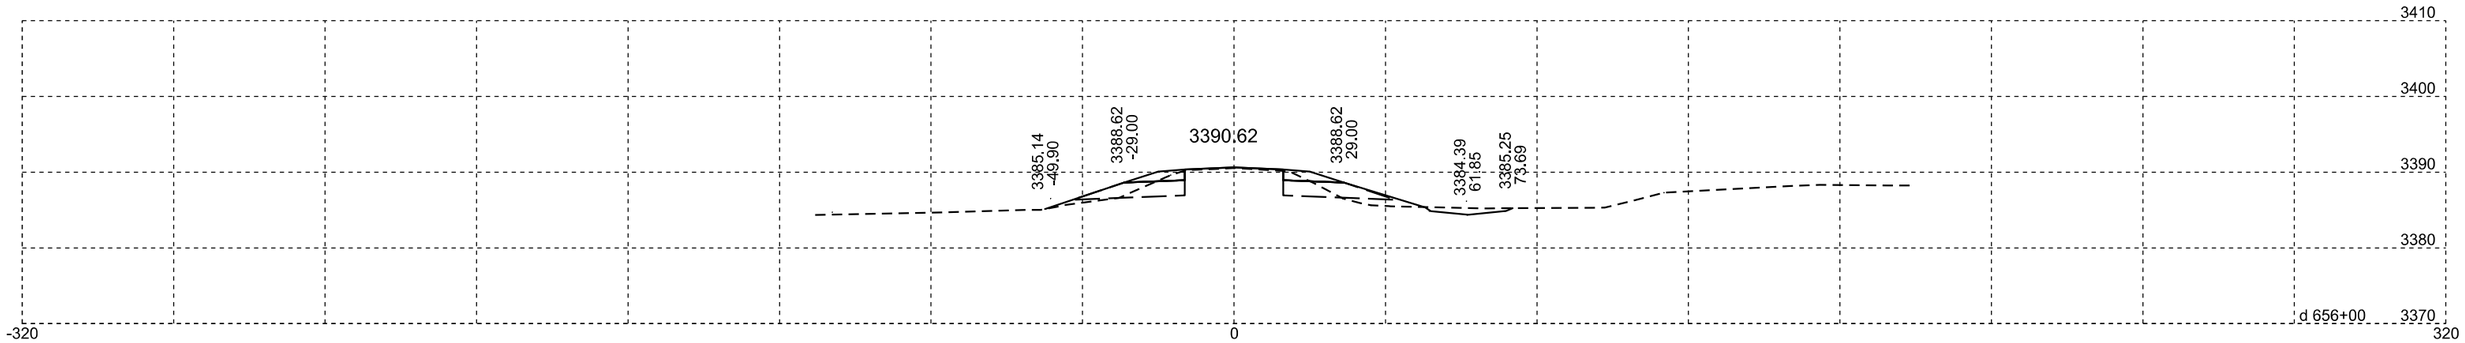

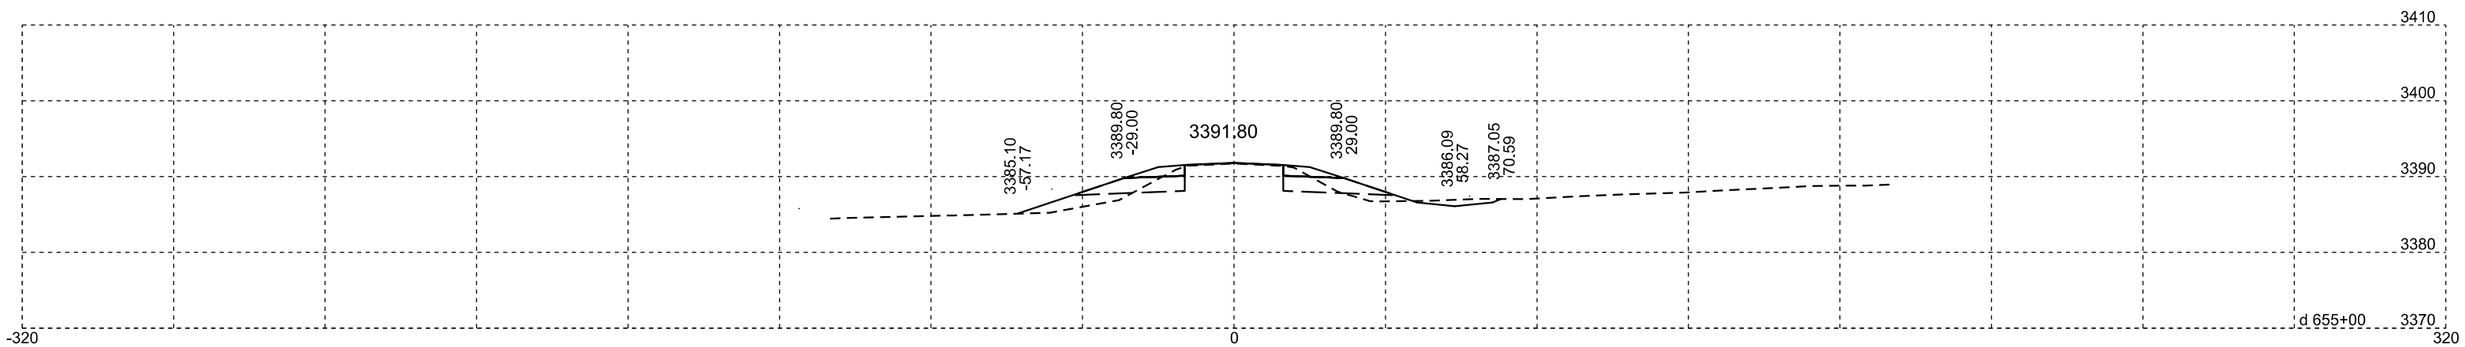

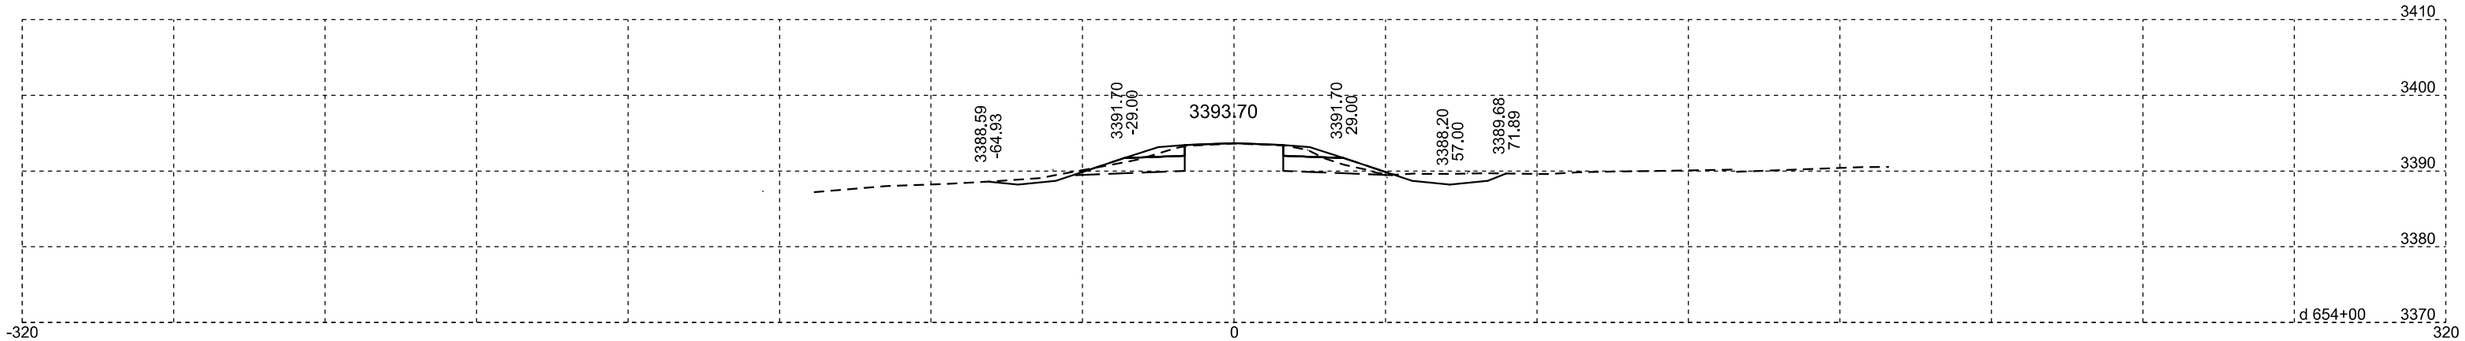

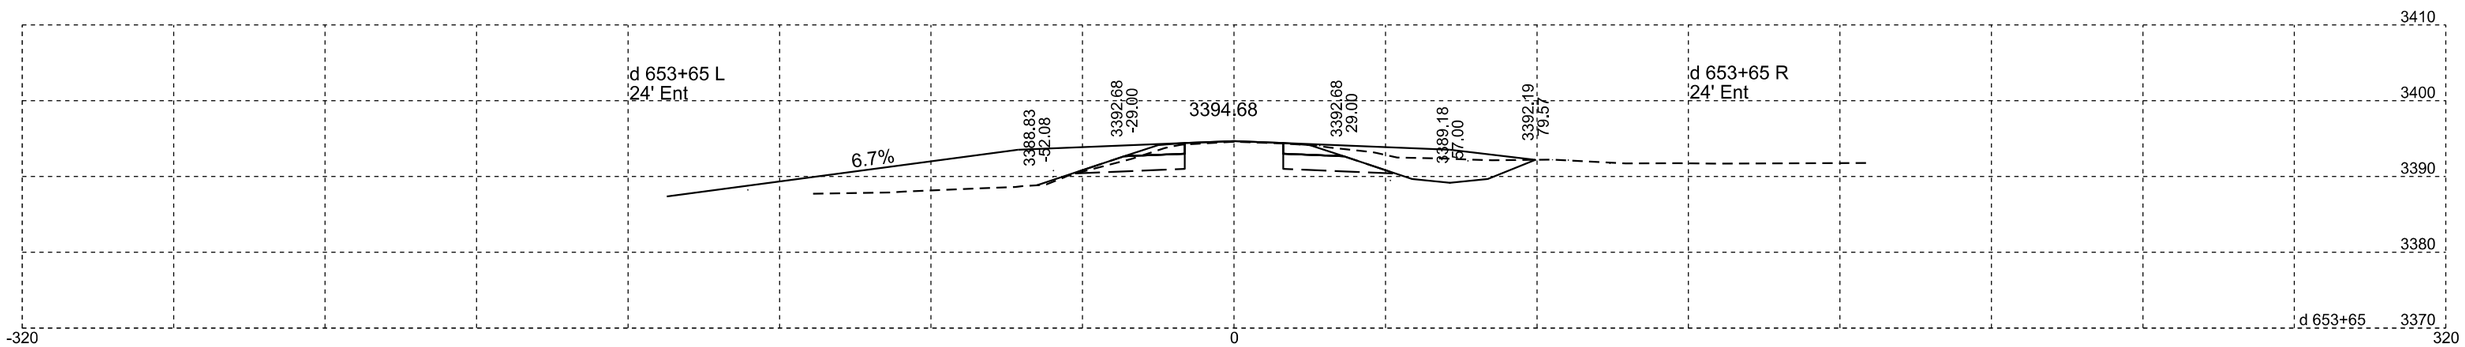

Plotting Date: 07/14/2015

STATE OF SOUTH DAKOTA	PROJECT	SHEET NO.	TOTAL SHEETS
	NH-PH 0018(177)104	X98	X329

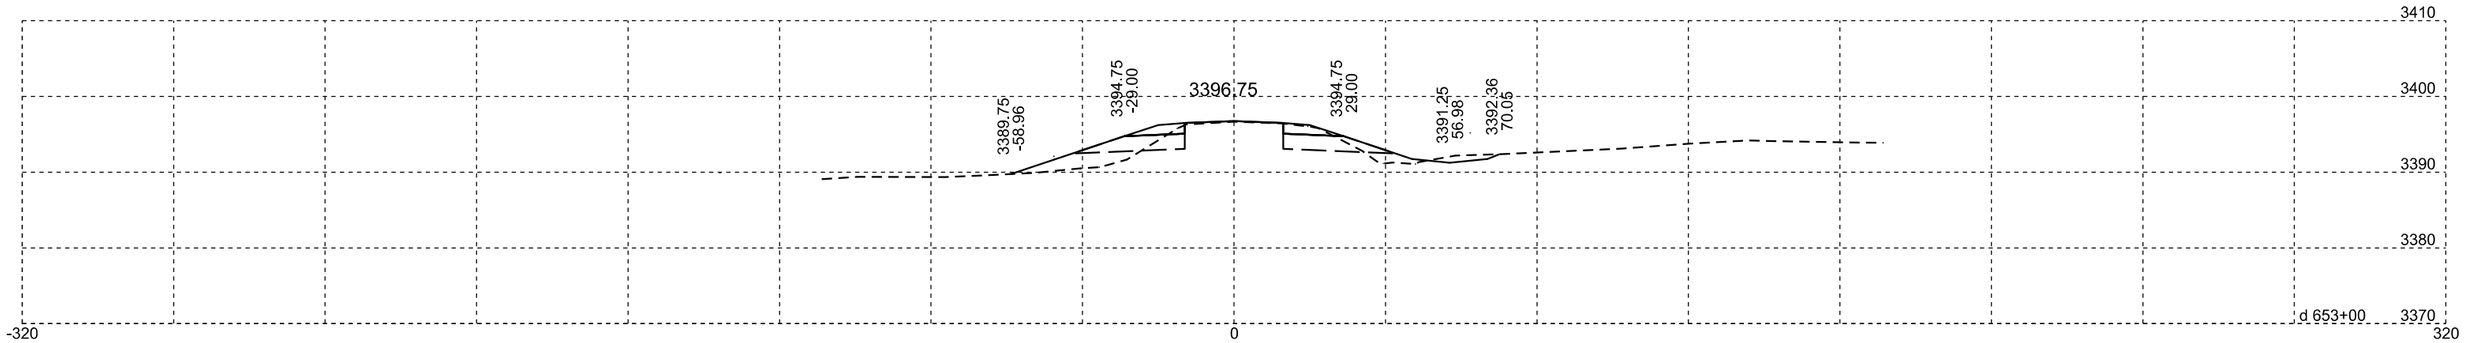

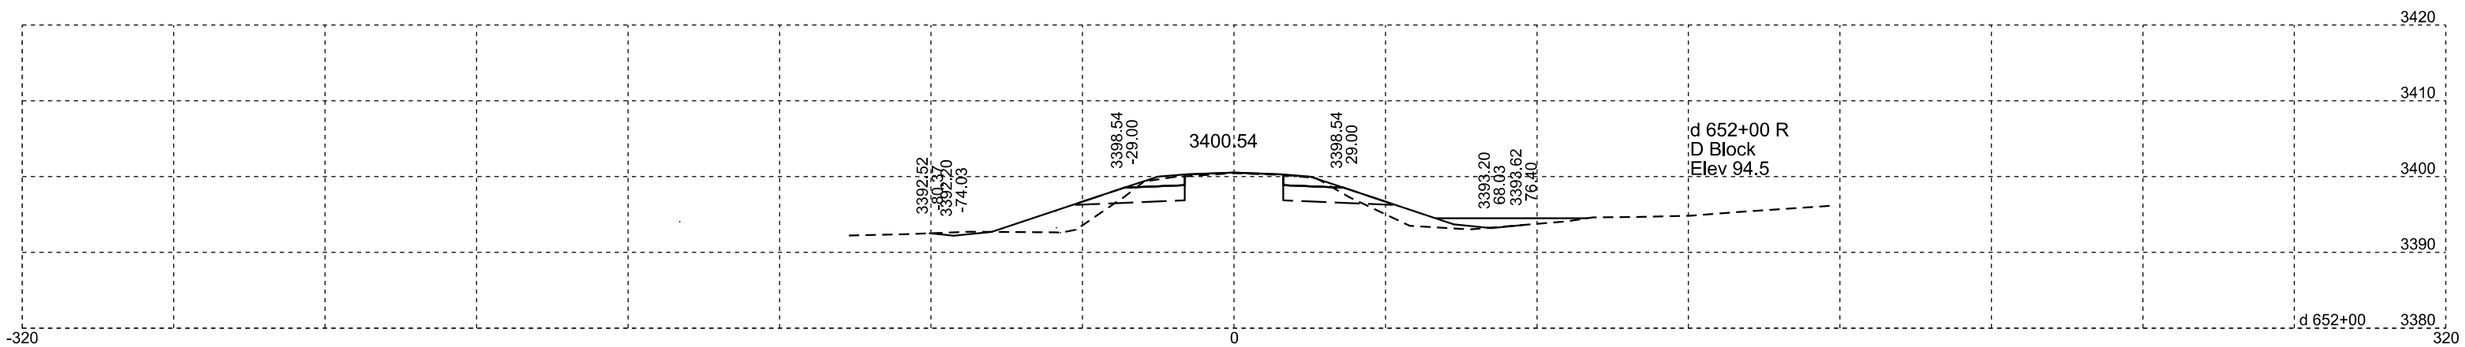

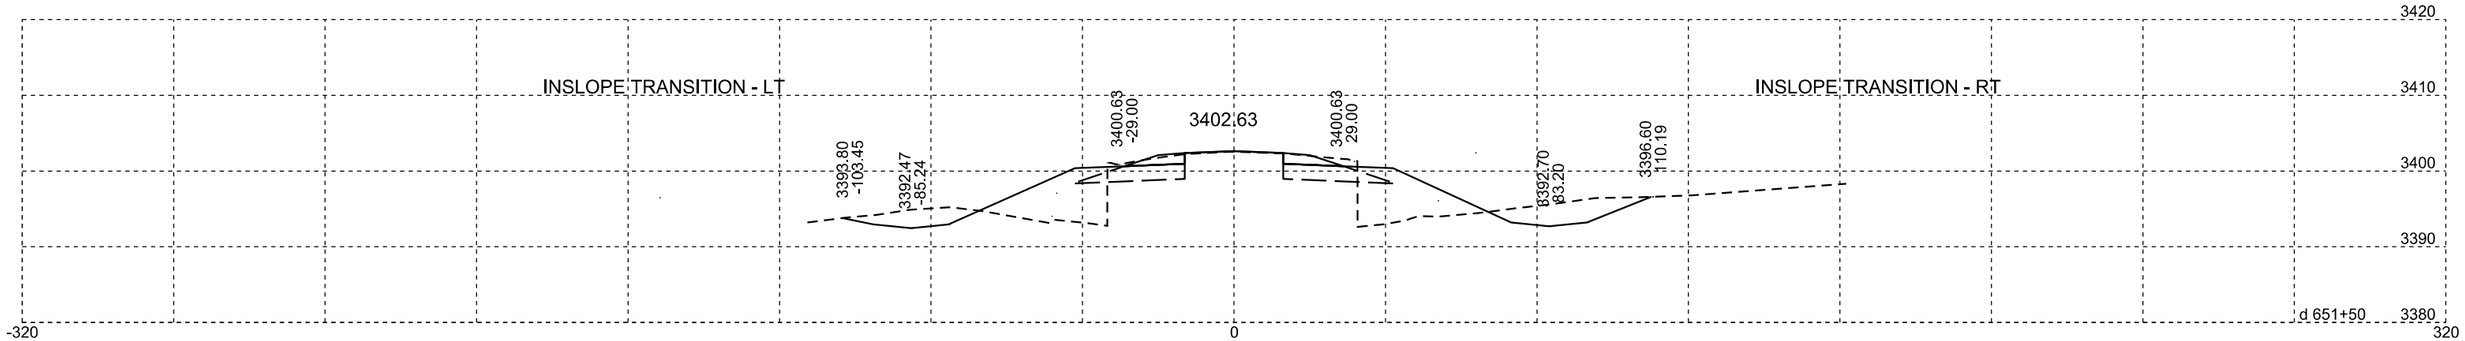

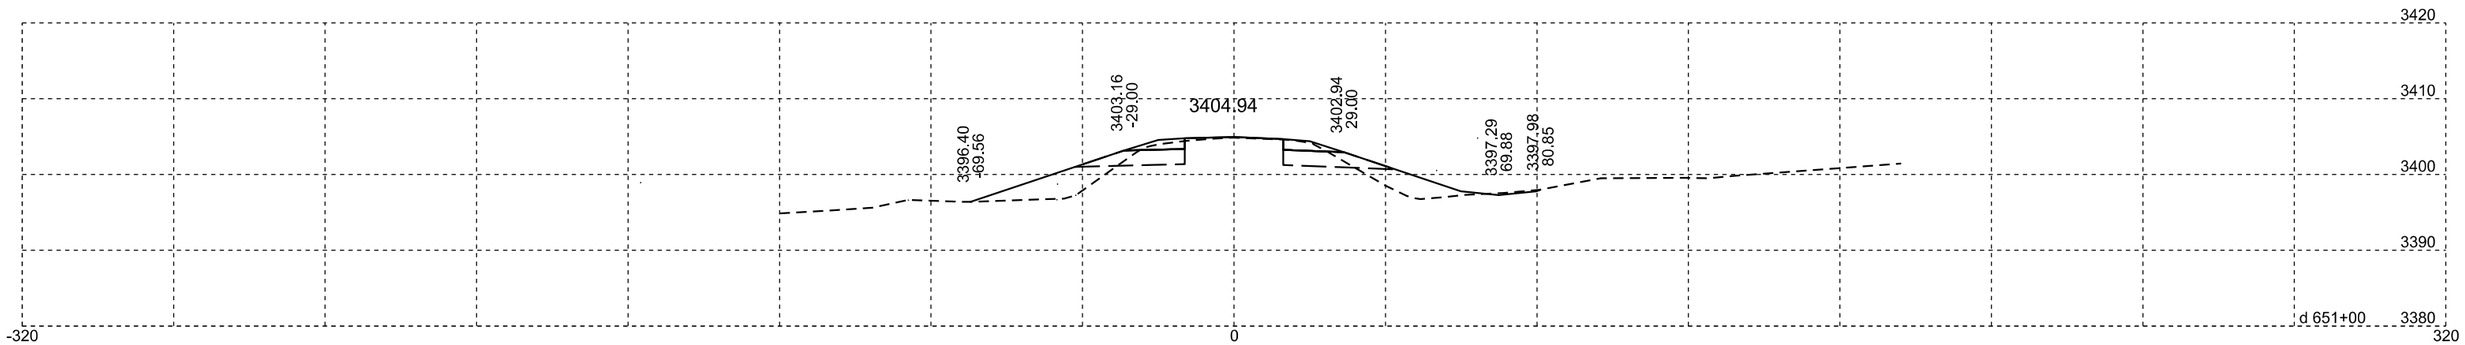

Plotting Date: 12/14/2015
Revised 10-20-15 DMJ

STATE OF SOUTH DAKOTA	PROJECT	SHEET NO.	TOTAL SHEETS
	NH-PH 0018(177)104	X99	X329

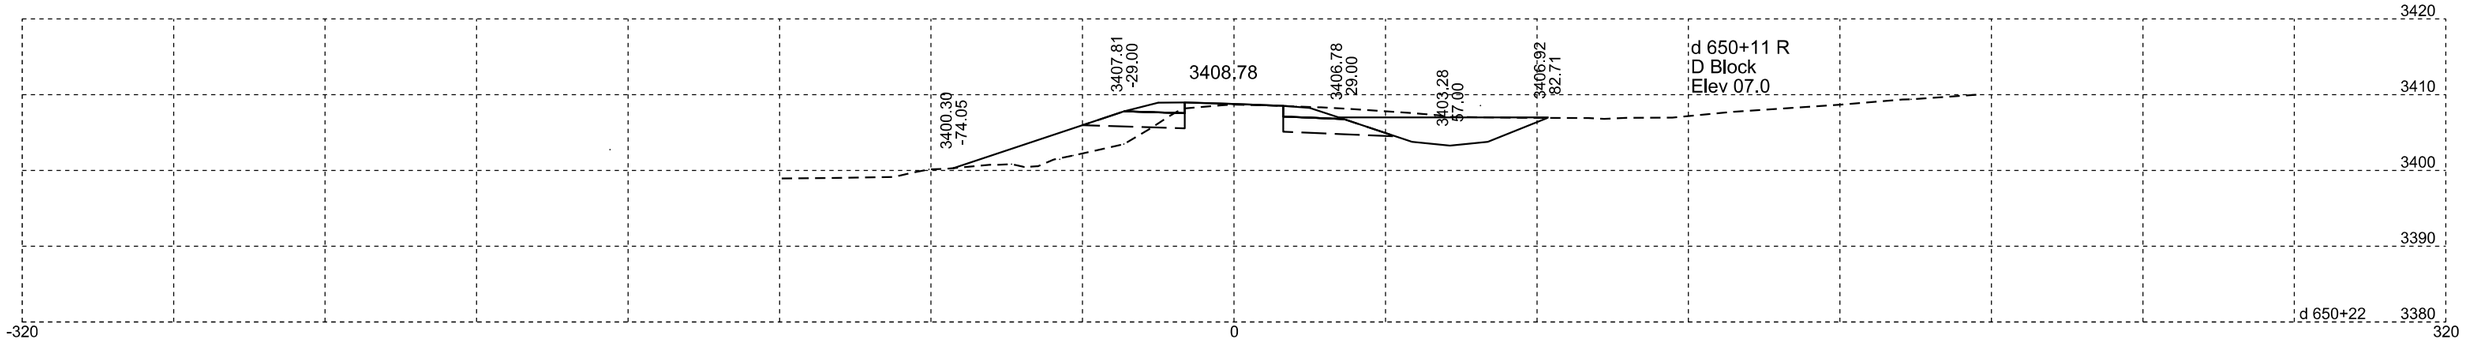

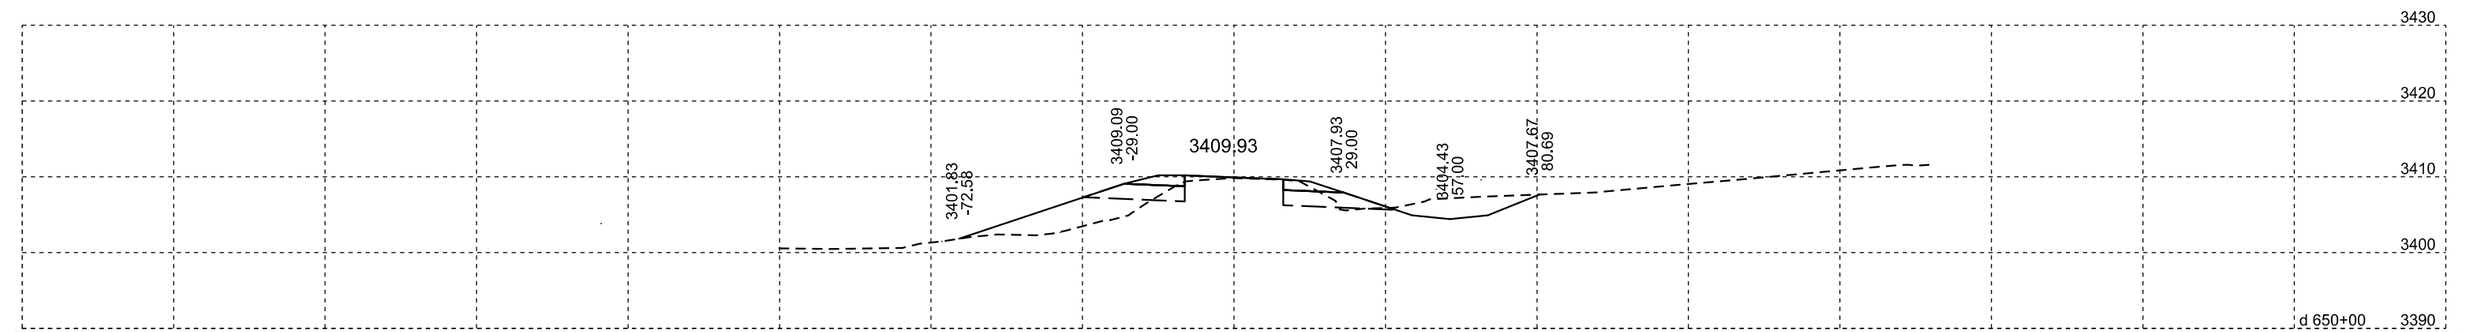

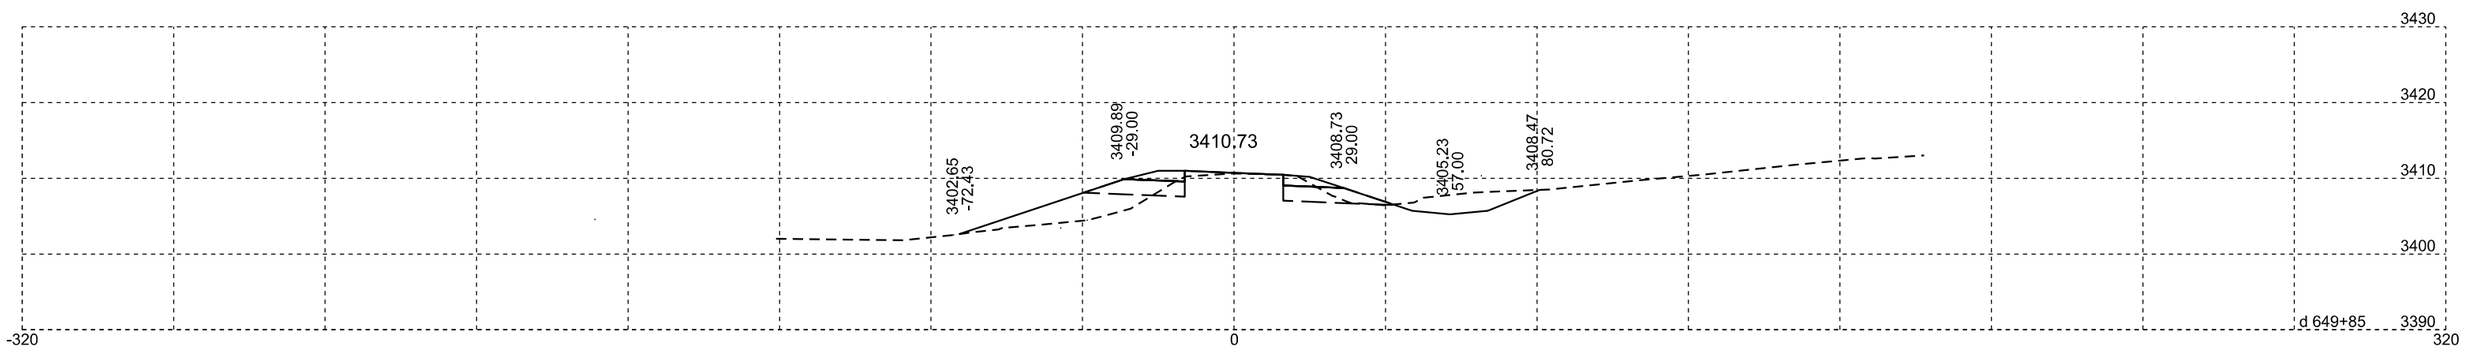

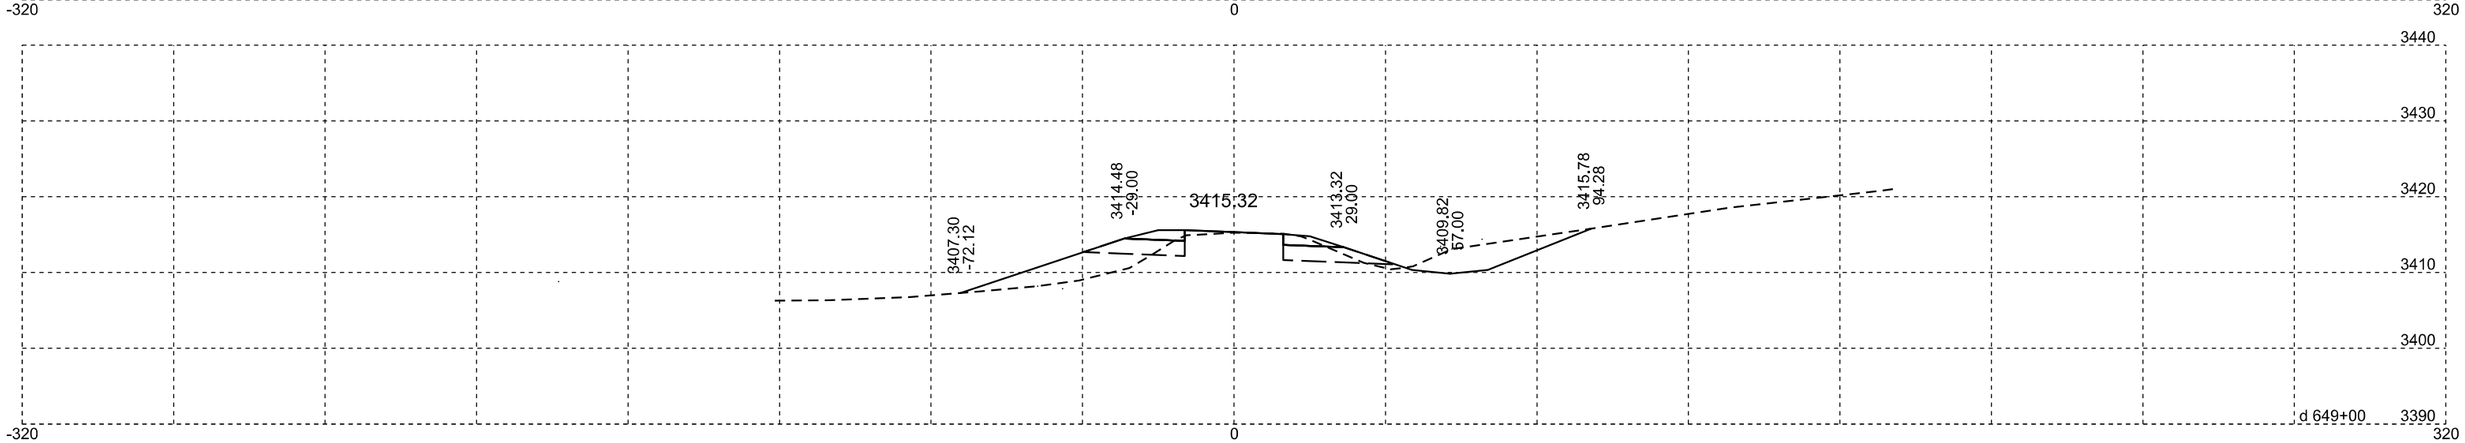

Plotting Date: 07/14/2015

STATE OF SOUTH DAKOTA	PROJECT	SHEET NO.	TOTAL SHEETS
	NH-PH 0018(177)104	X100	X329

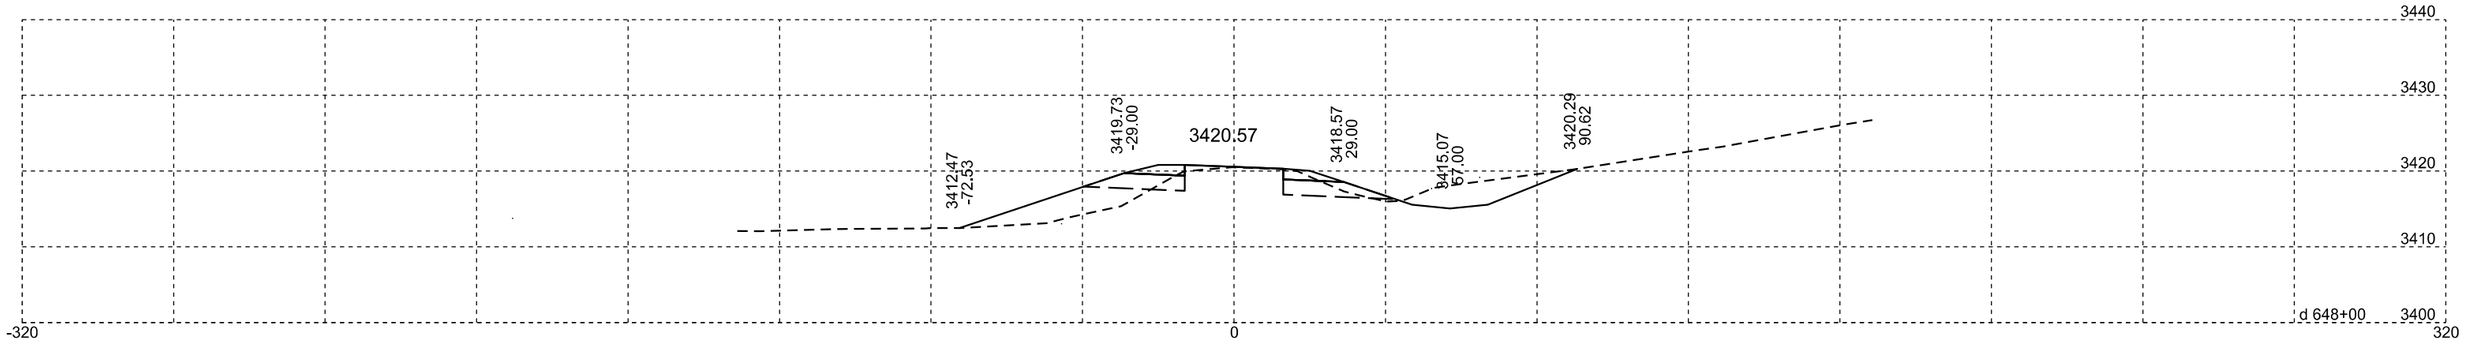

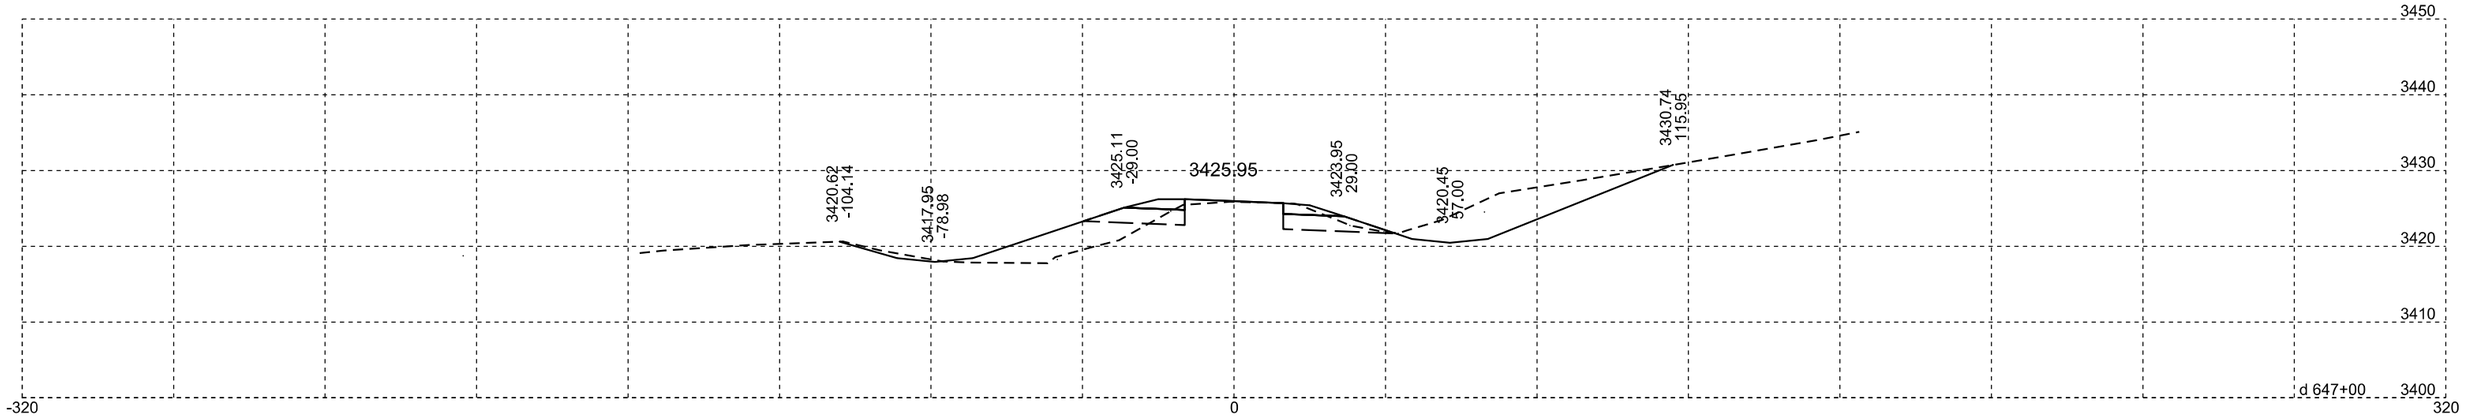

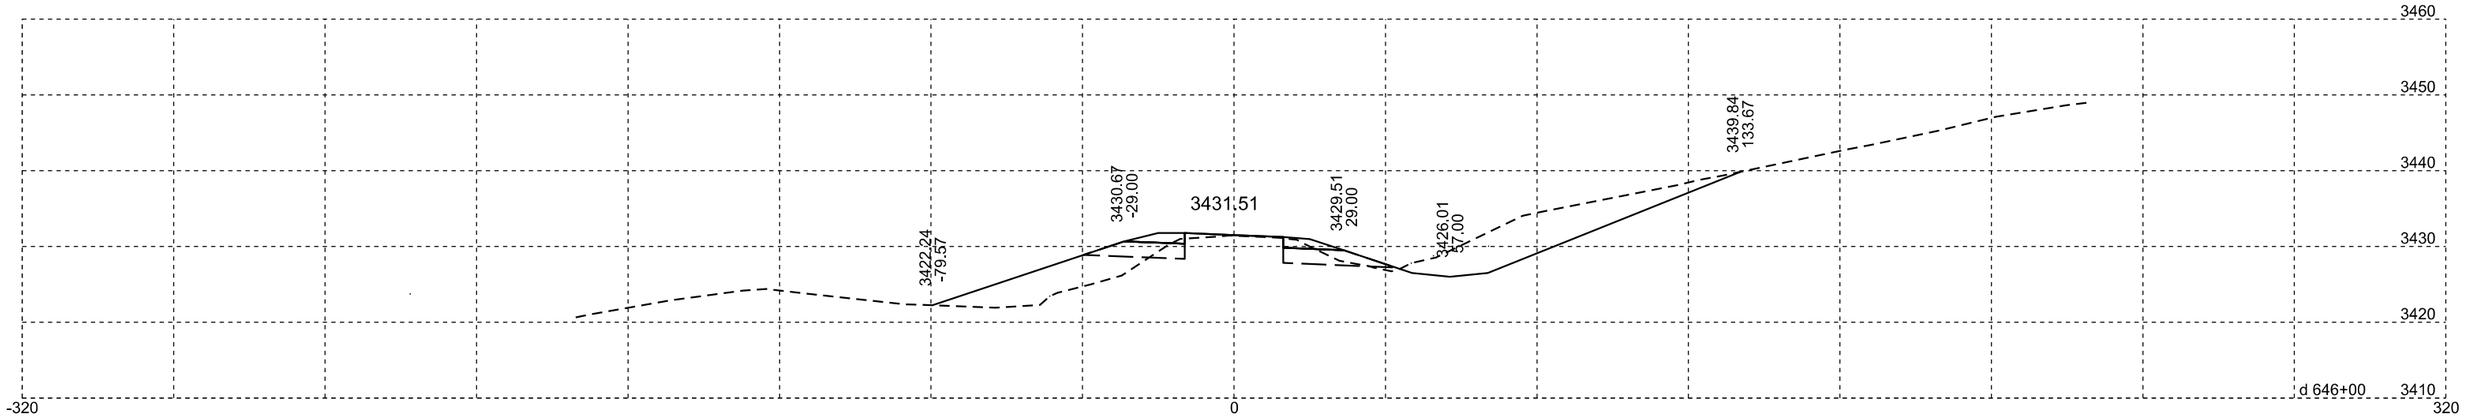

Plotting Date: 07/14/2015

STATE OF SOUTH DAKOTA	PROJECT	SHEET NO.	TOTAL SHEETS
	NH-PH 0018(177)104	X101	X329

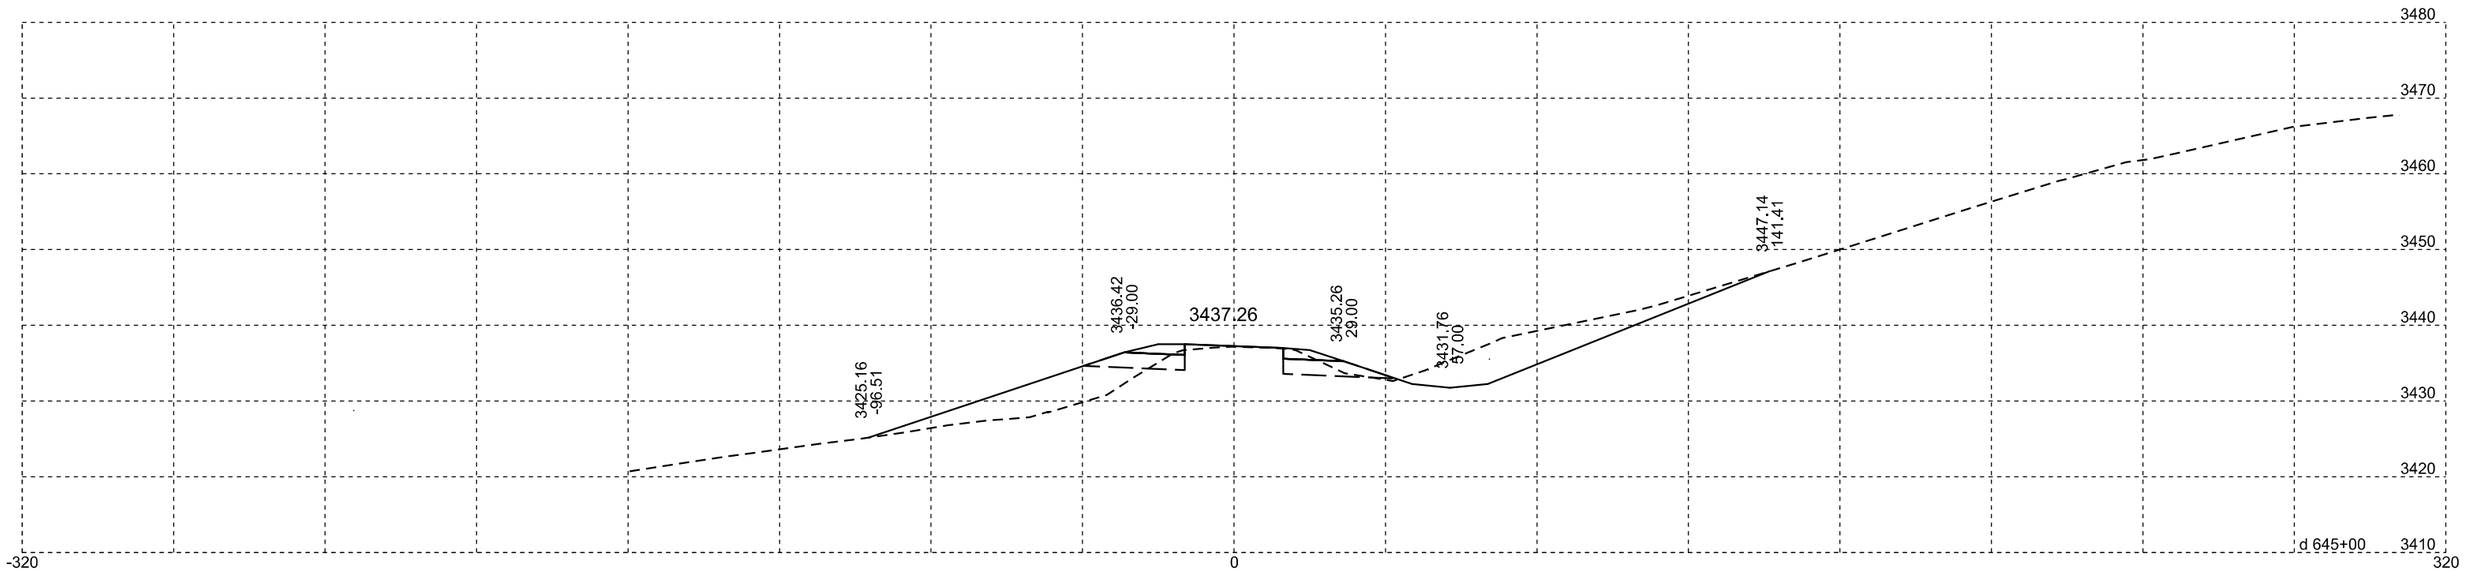

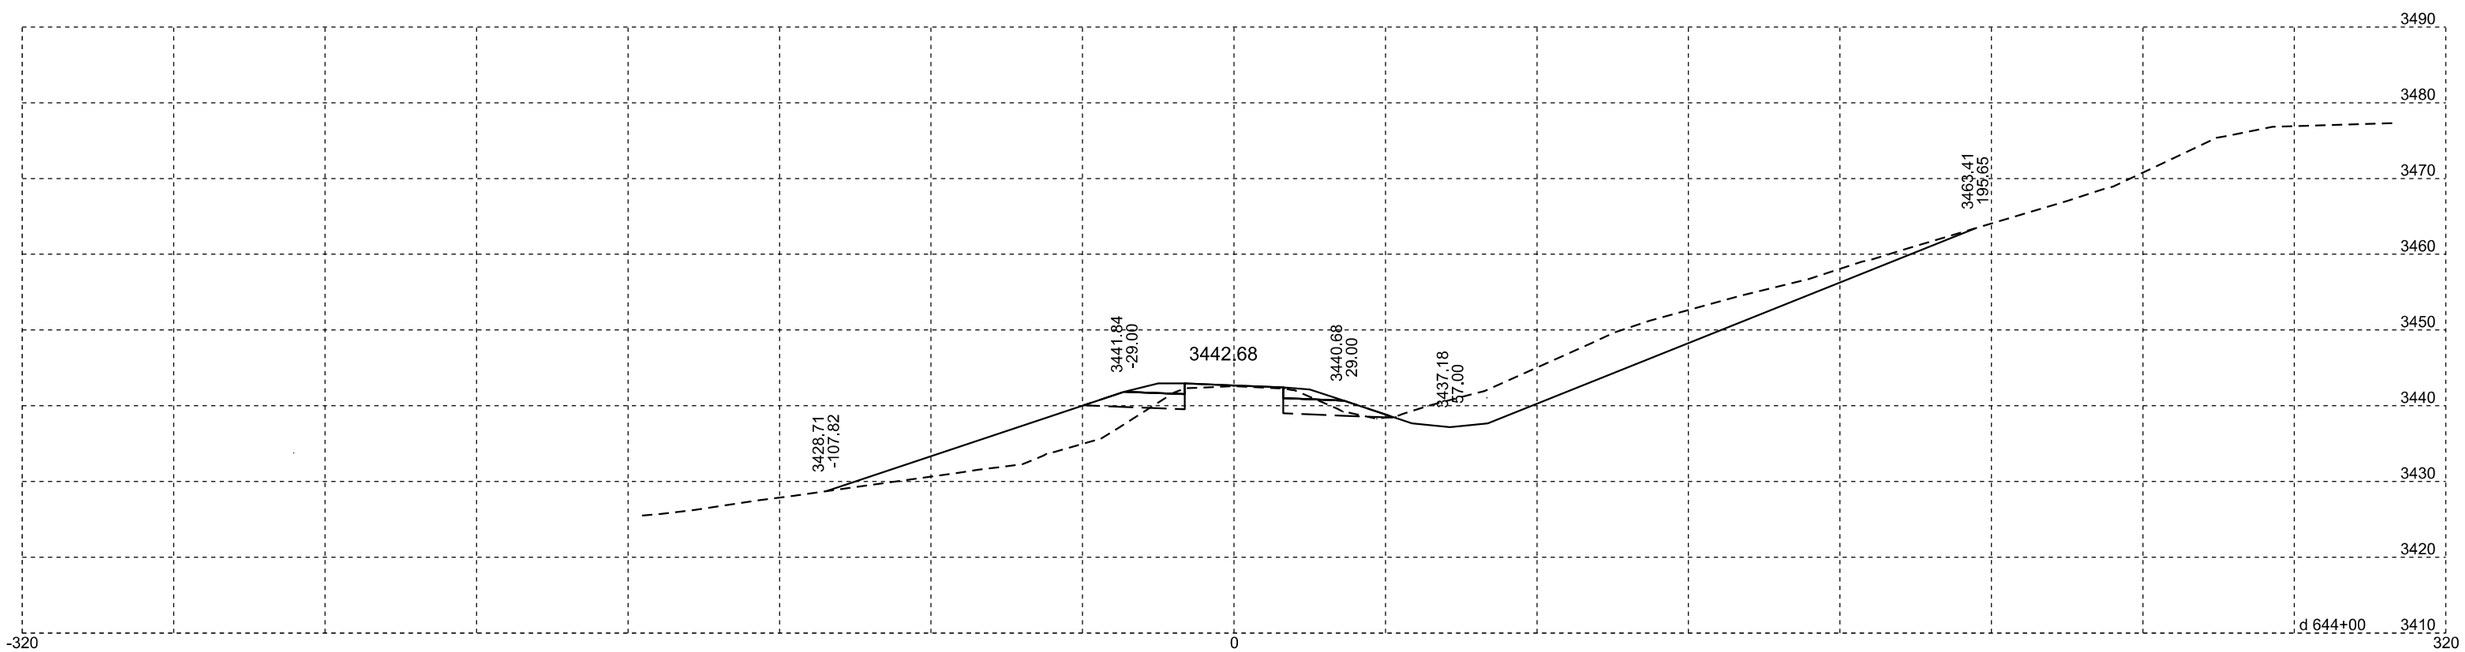

Plotting Date: 07/14/2015

STATE OF SOUTH DAKOTA	PROJECT	SHEET NO.	TOTAL SHEETS
	NH-PH 0018(177)104	X102	X329

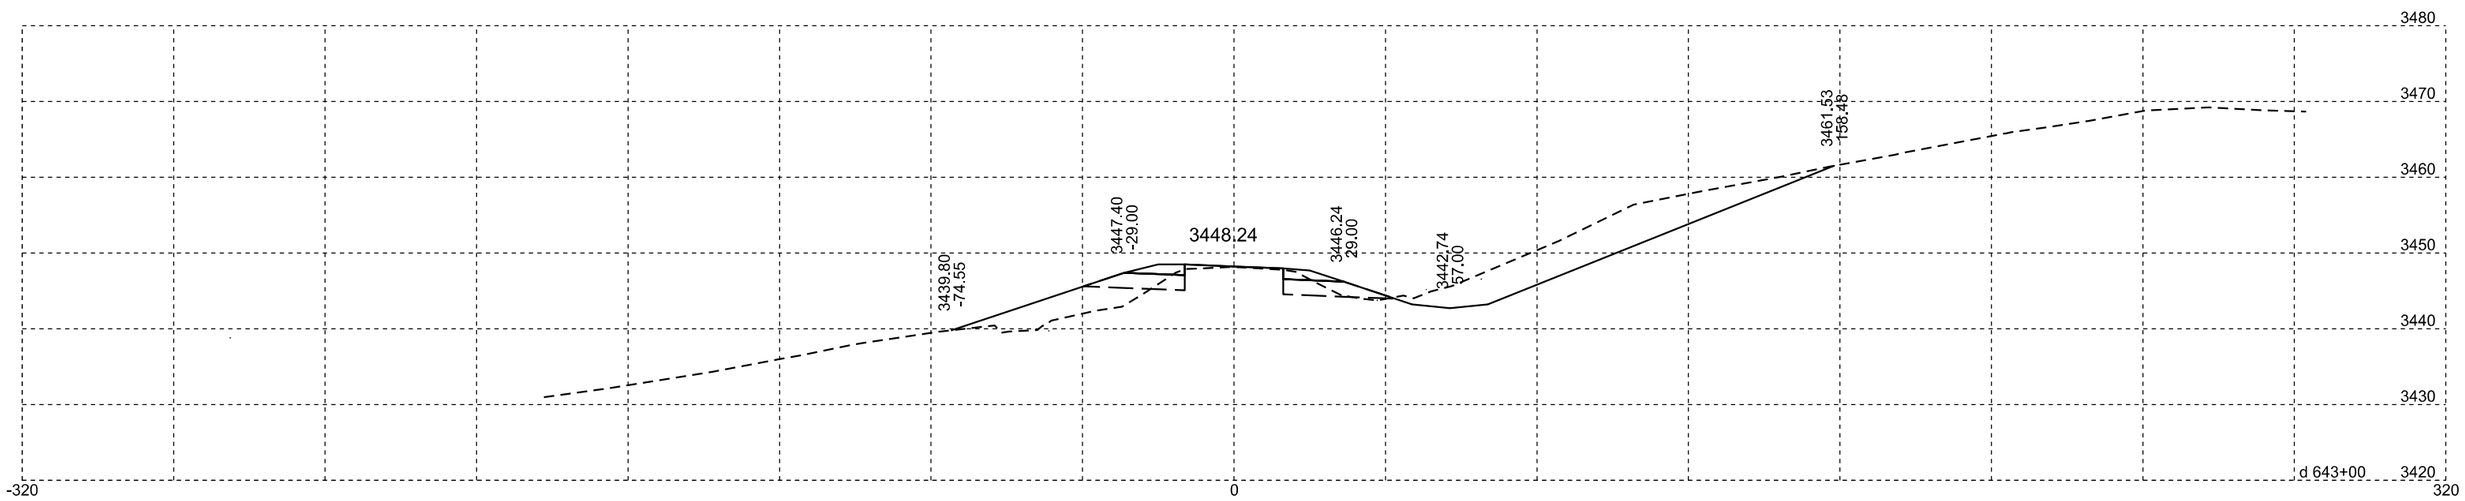

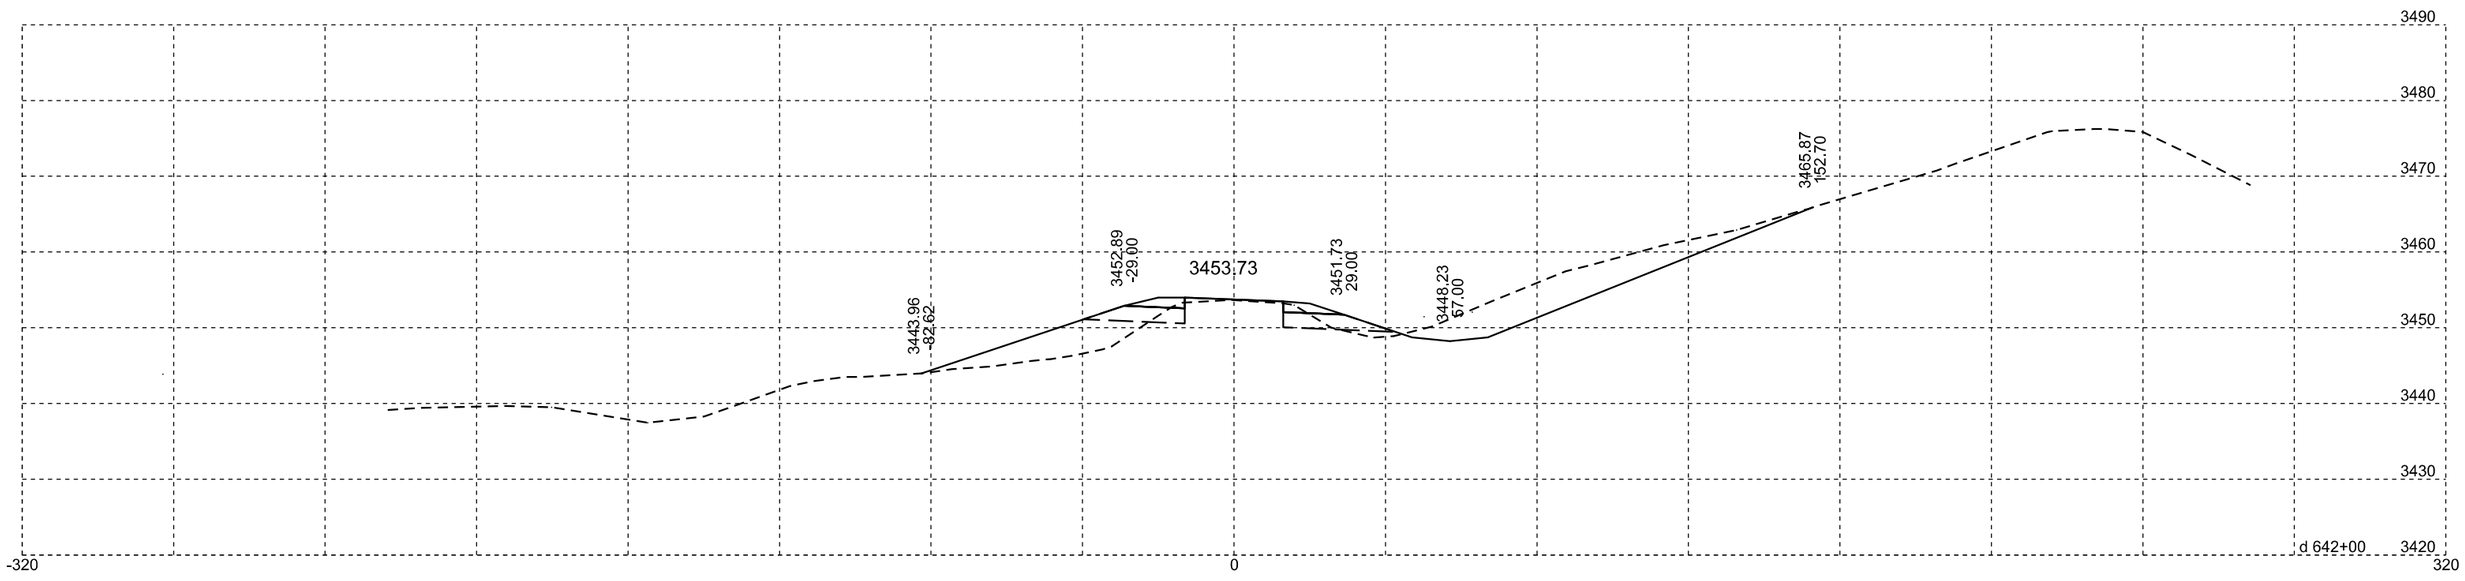

Plotting Date: 07/14/2015

STATE OF SOUTH DAKOTA	PROJECT	SHEET NO.	TOTAL SHEETS
	NH-PH 0018(177)104	X103	X329

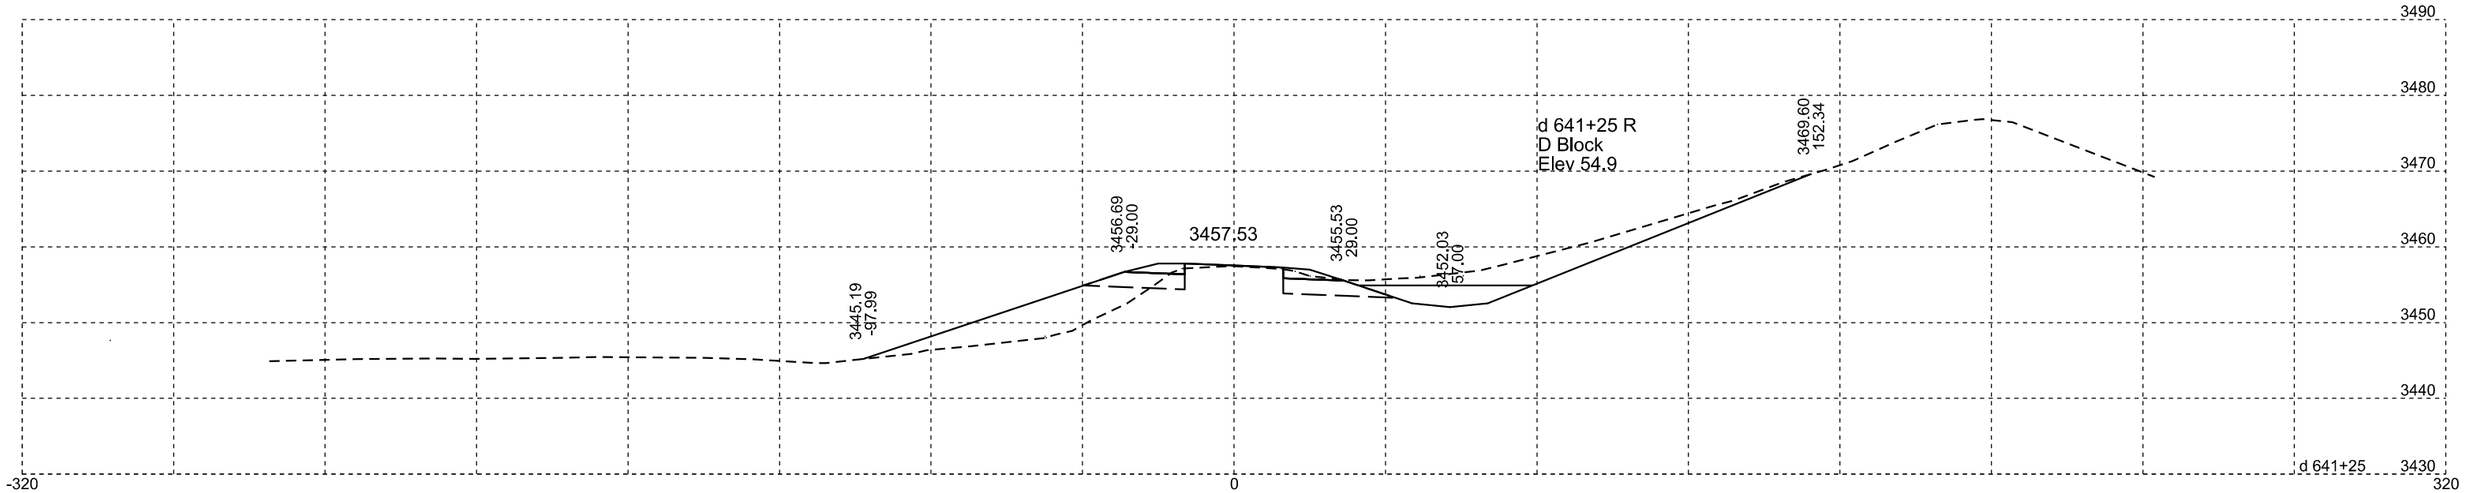

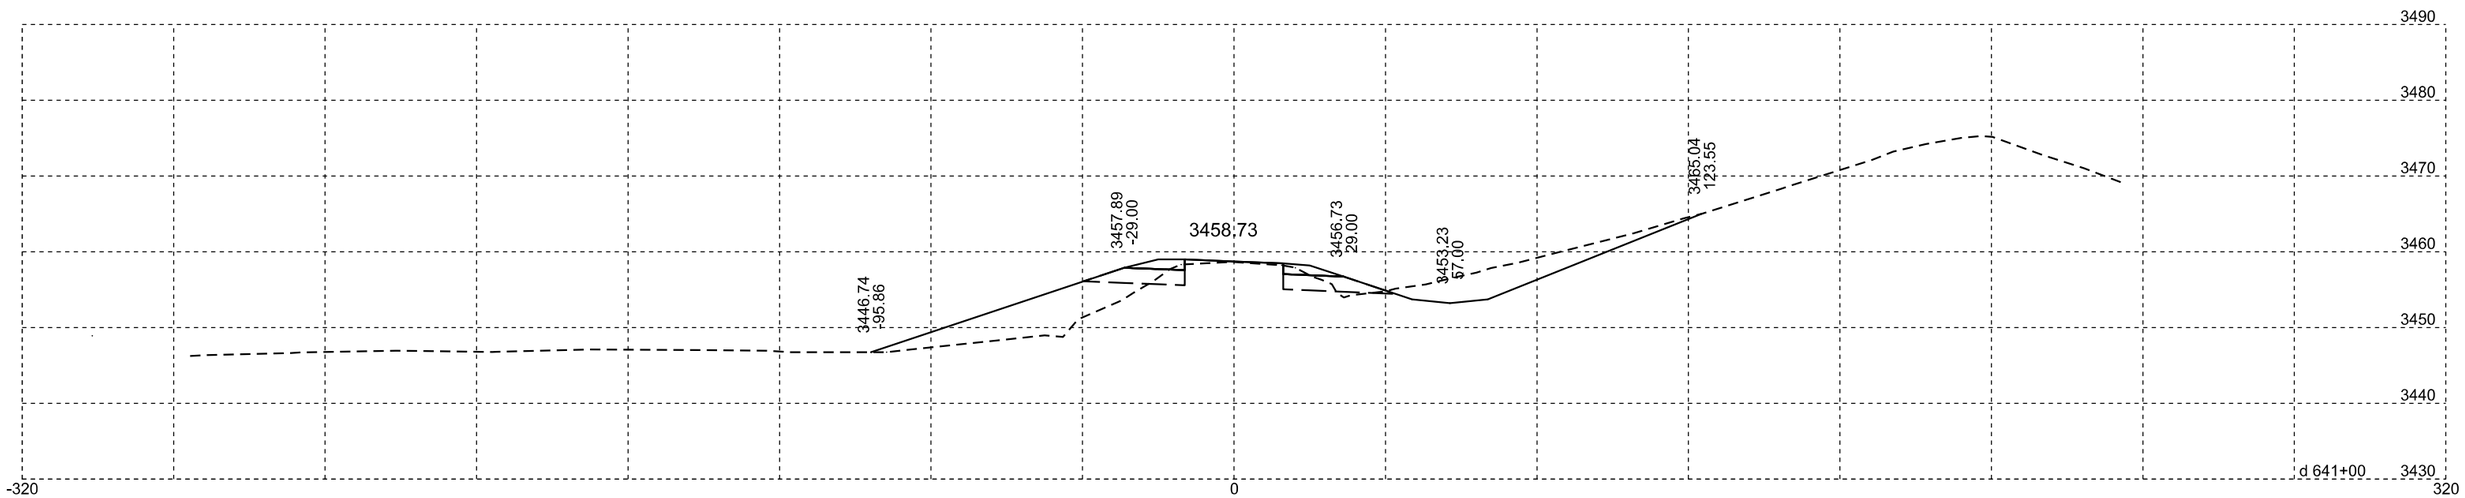

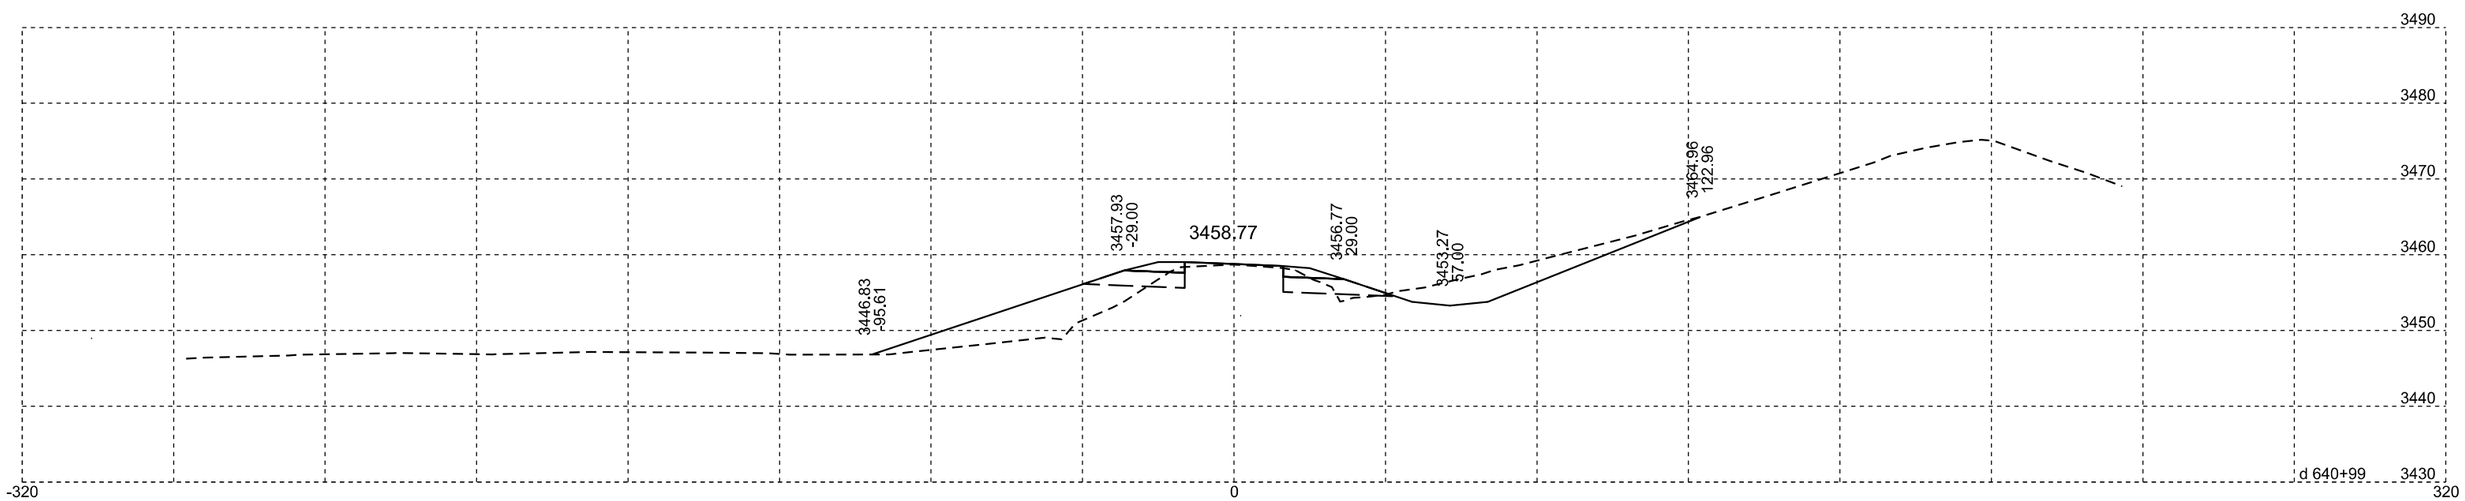

Plotting Date: 07/14/2015

STATE OF SOUTH DAKOTA	PROJECT	SHEET NO.	TOTAL SHEETS
	NH-PH 0018(177)104	X104	X329

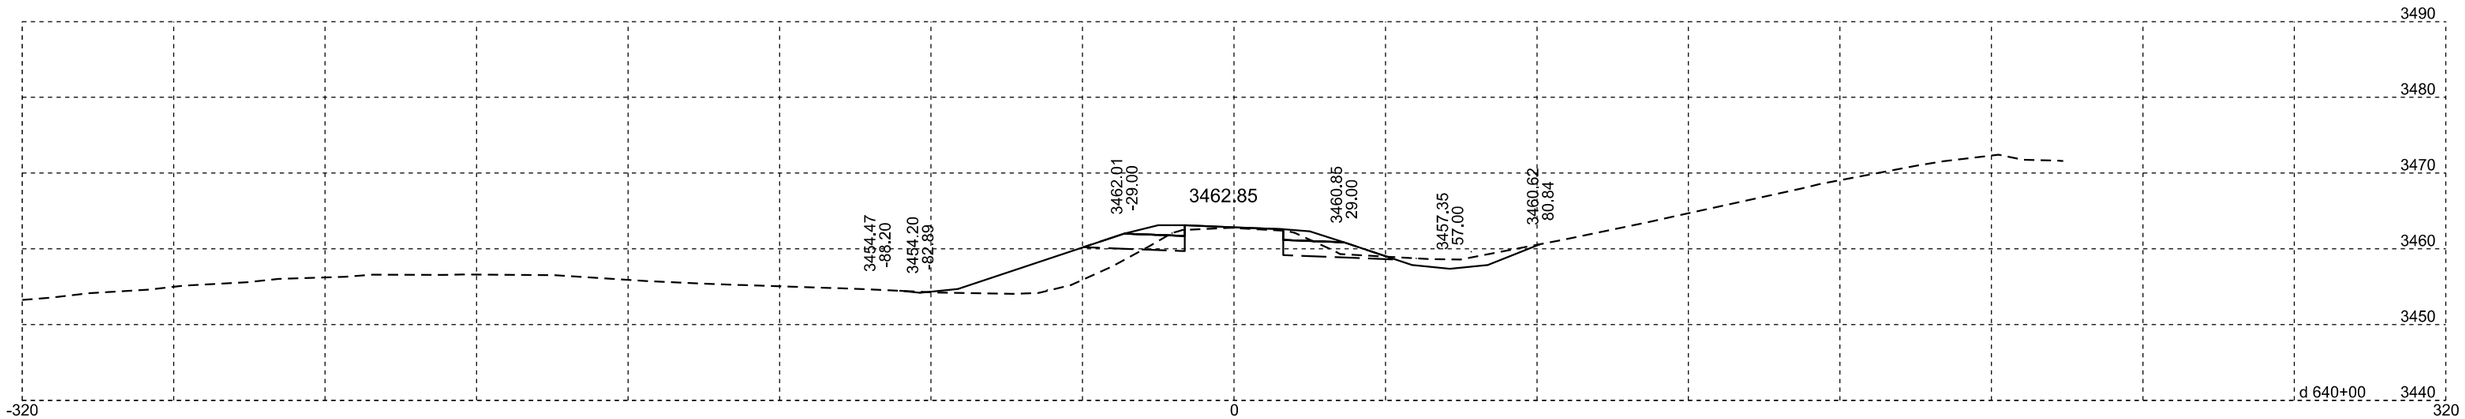

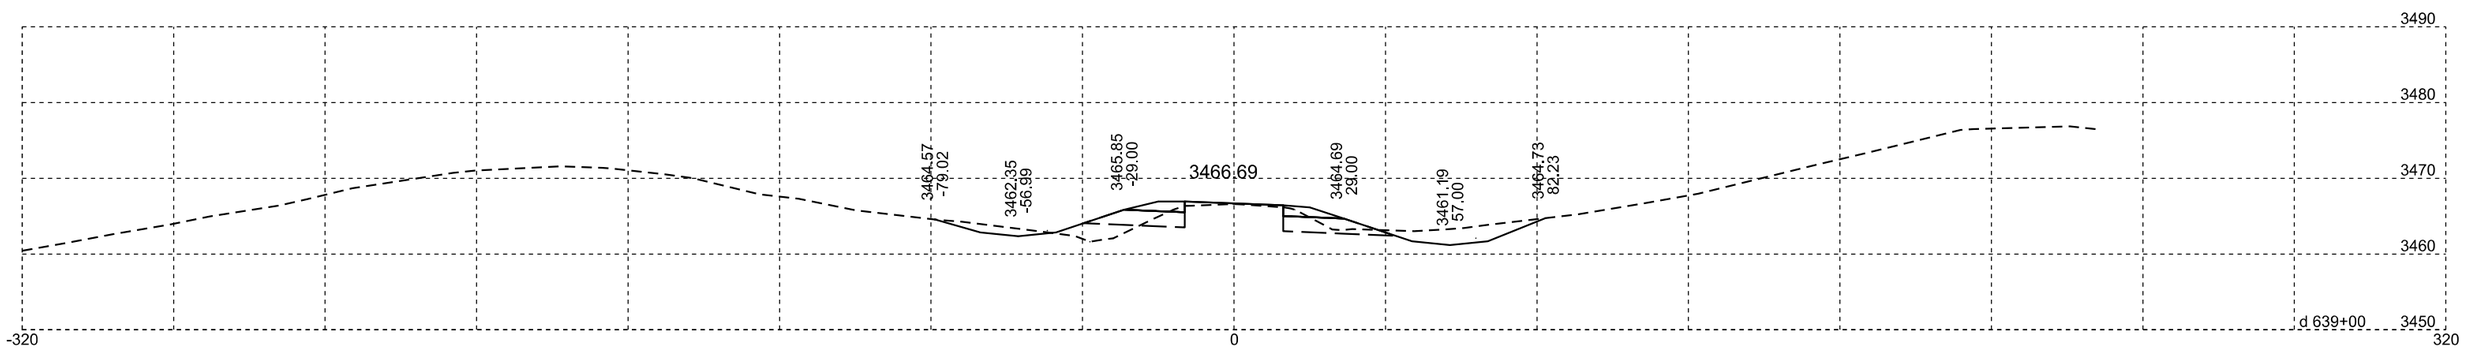

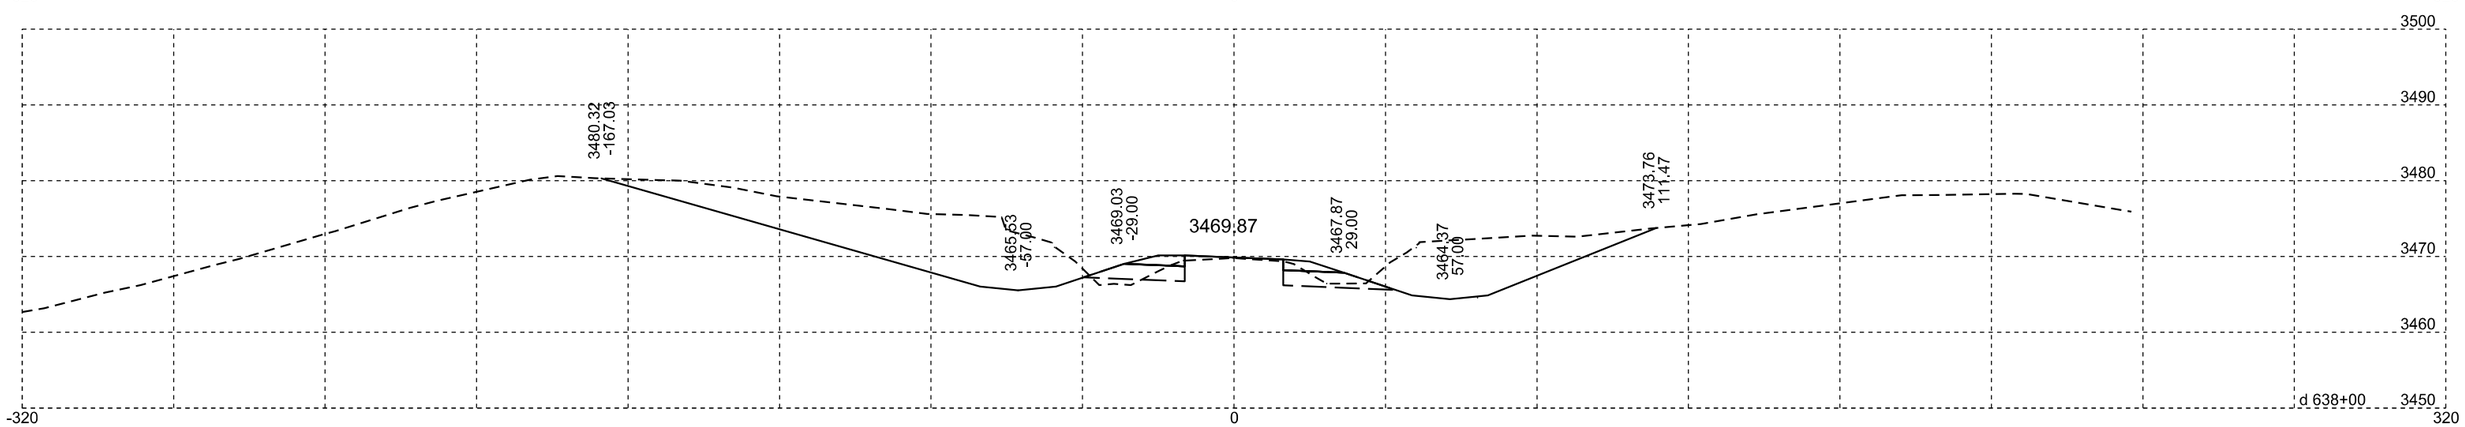

Plotting Date: 07/14/2015

STATE OF SOUTH DAKOTA	PROJECT	SHEET NO.	TOTAL SHEETS
	NH-PH 0018(177)104	X105	X329

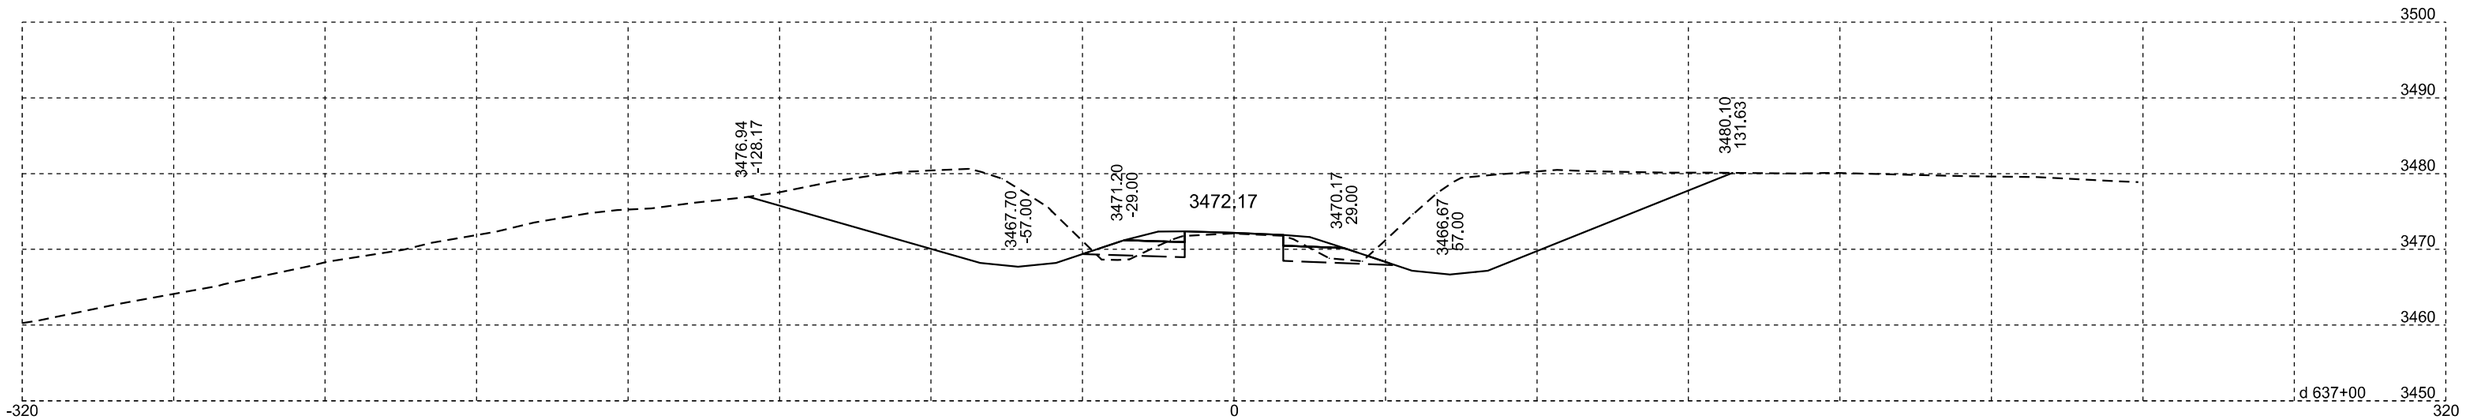

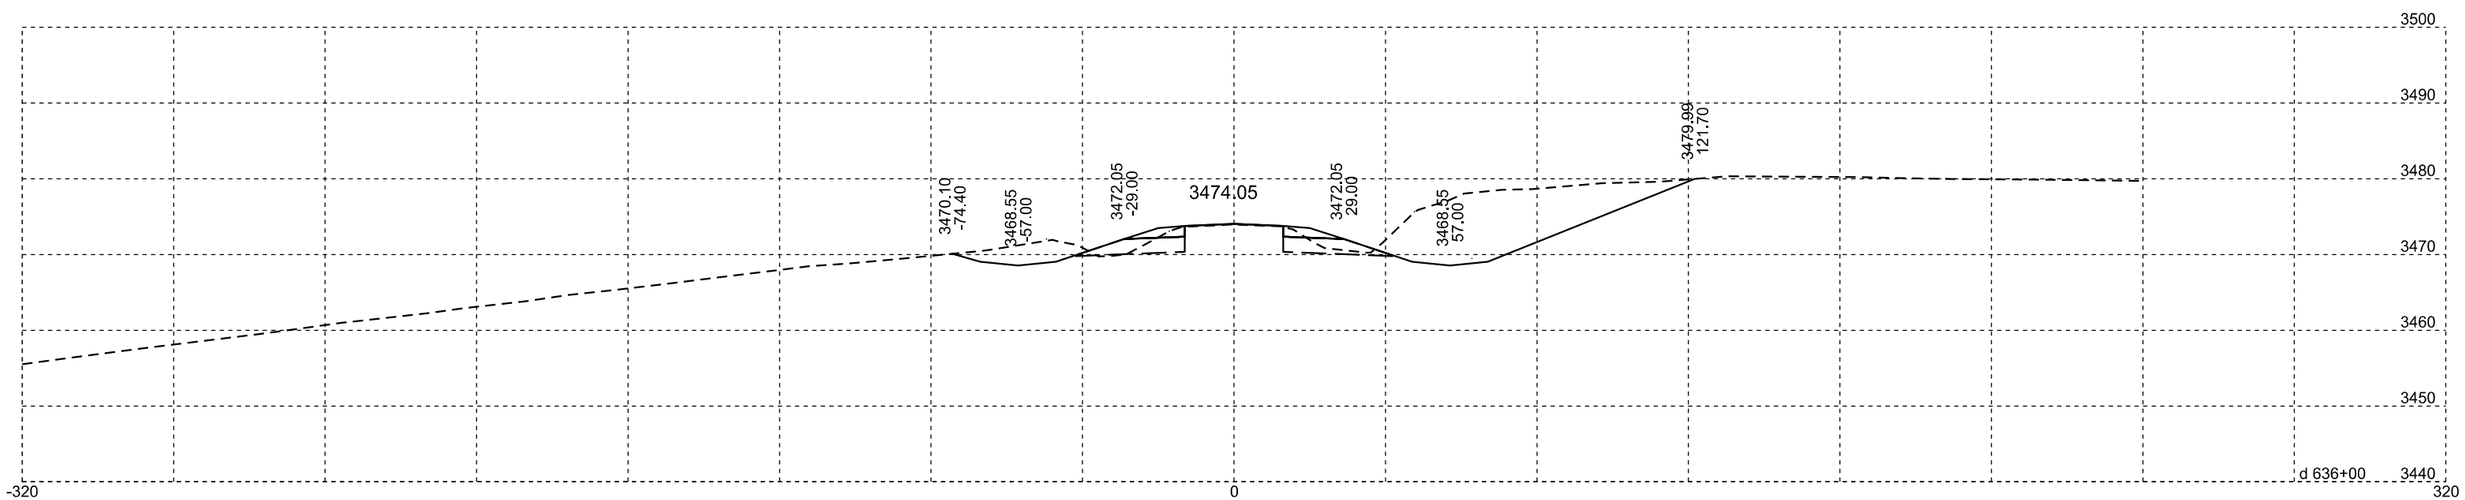

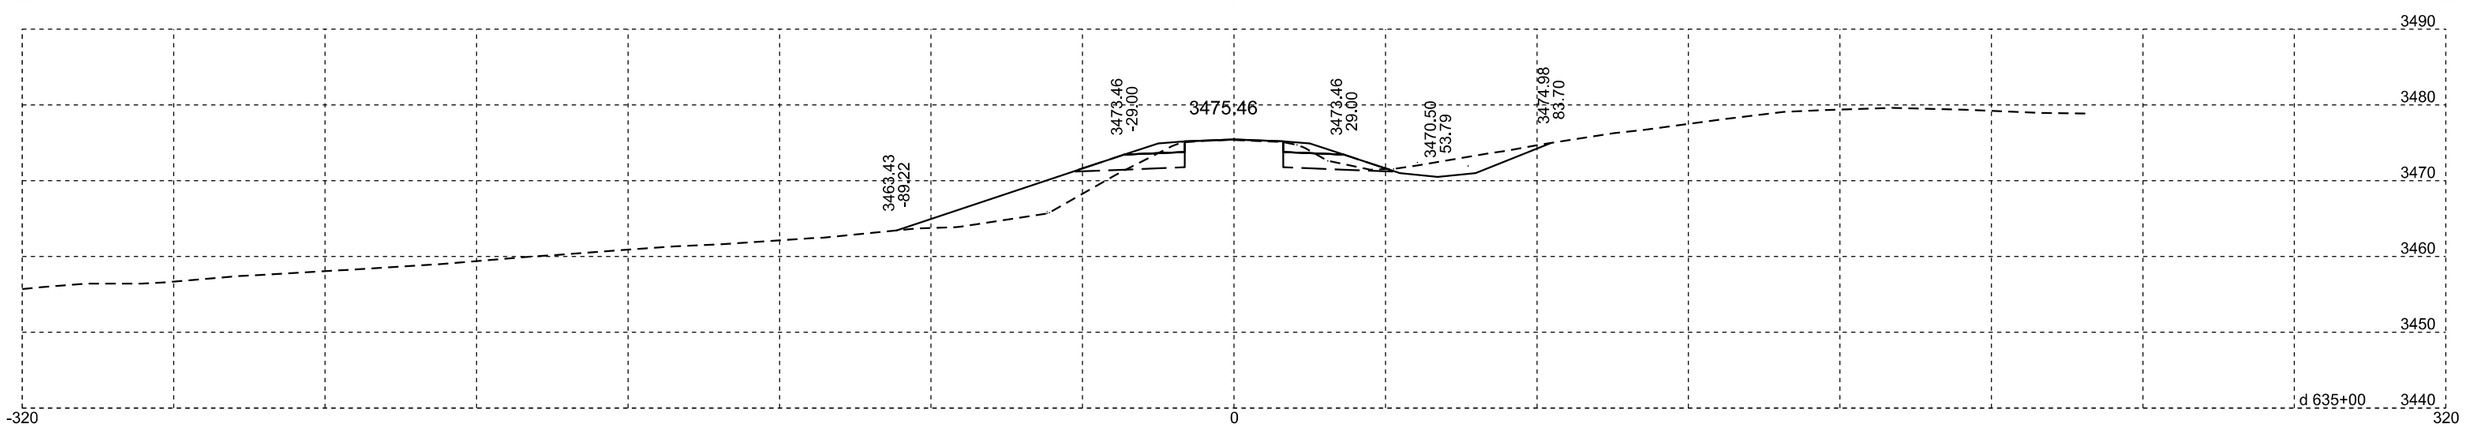

Plotting Date: 07/14/2015

STATE OF SOUTH DAKOTA	PROJECT	SHEET NO.	TOTAL SHEETS
	NH-PH 0018(177)104	X106	X329

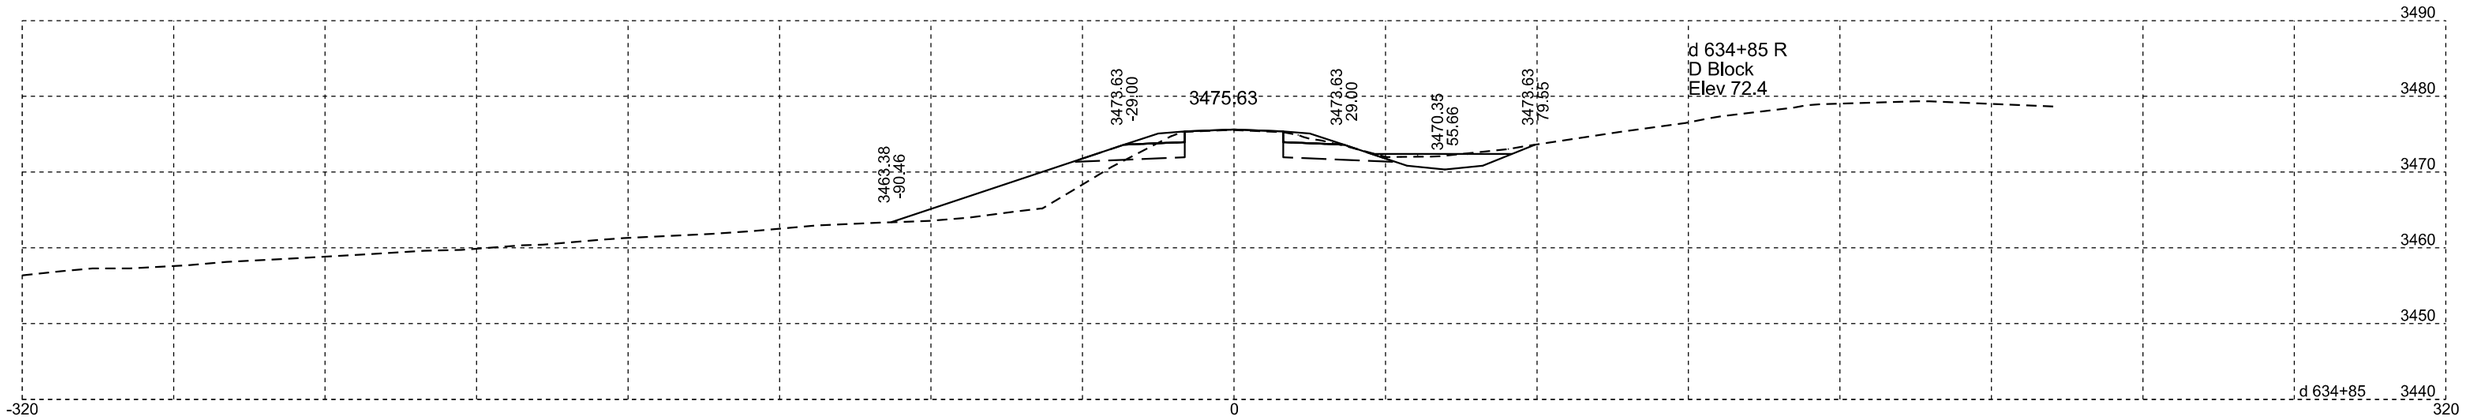

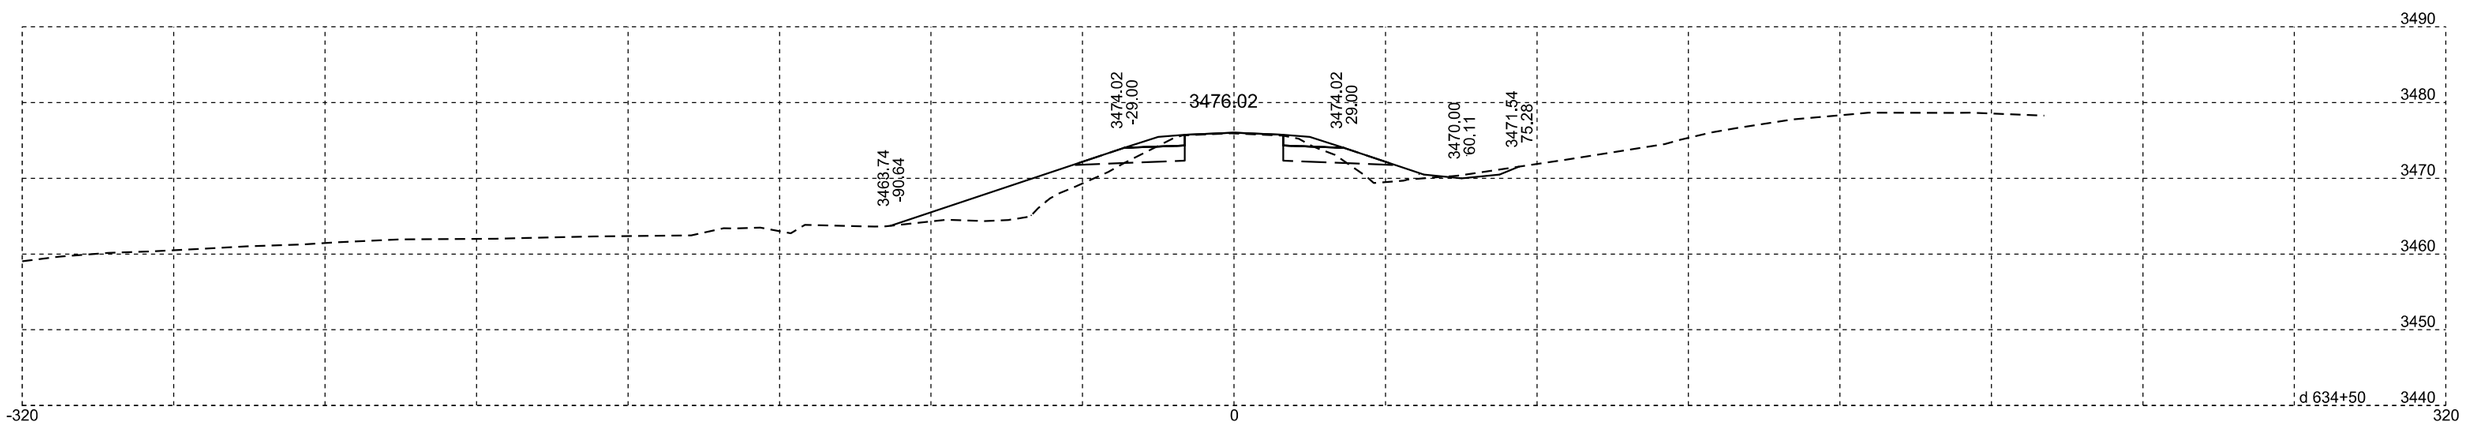

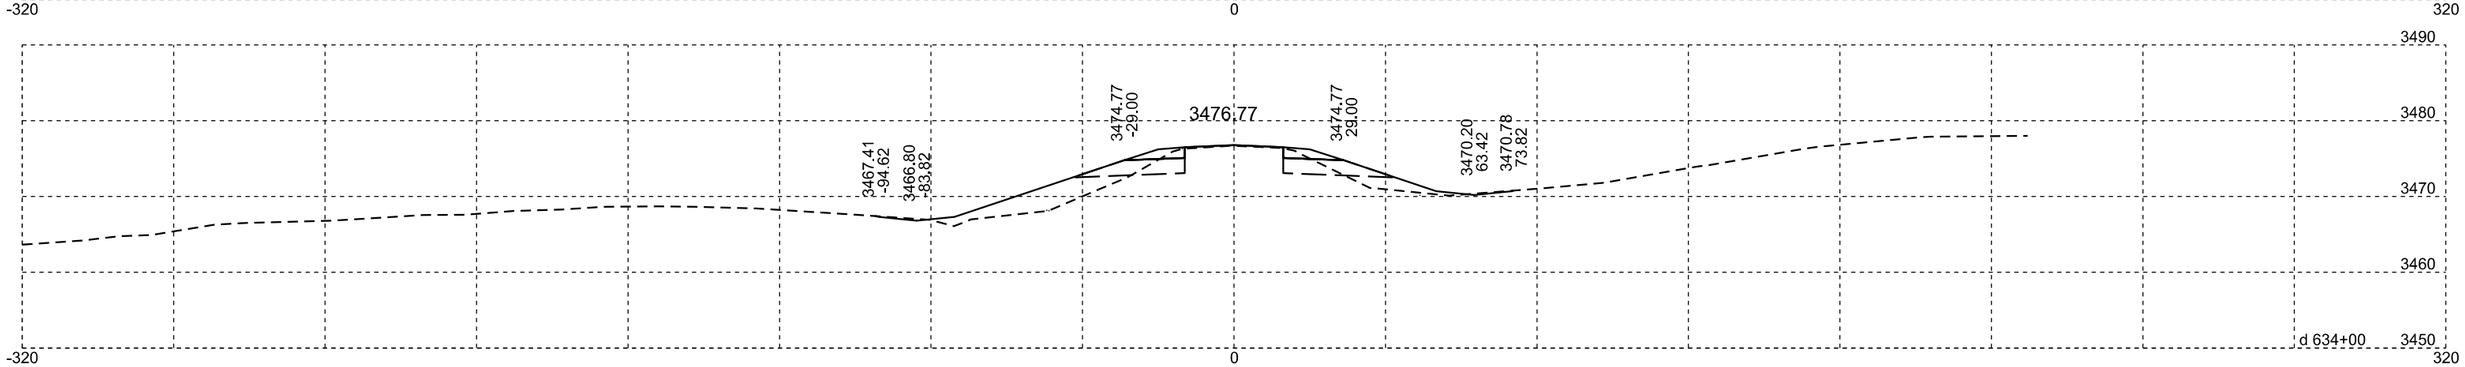

Plotting Date: 07/14/2015

STATE OF SOUTH DAKOTA	PROJECT	SHEET NO.	TOTAL SHEETS
	NH-PH 0018(177)104	X107	X329

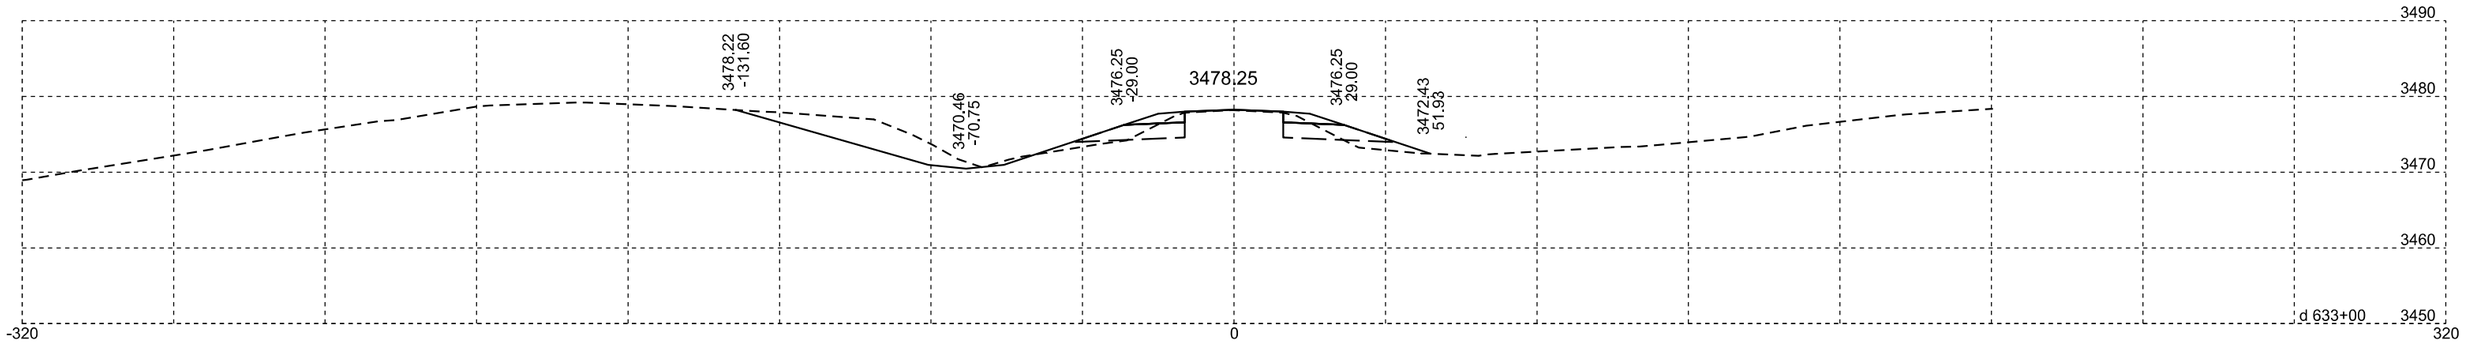

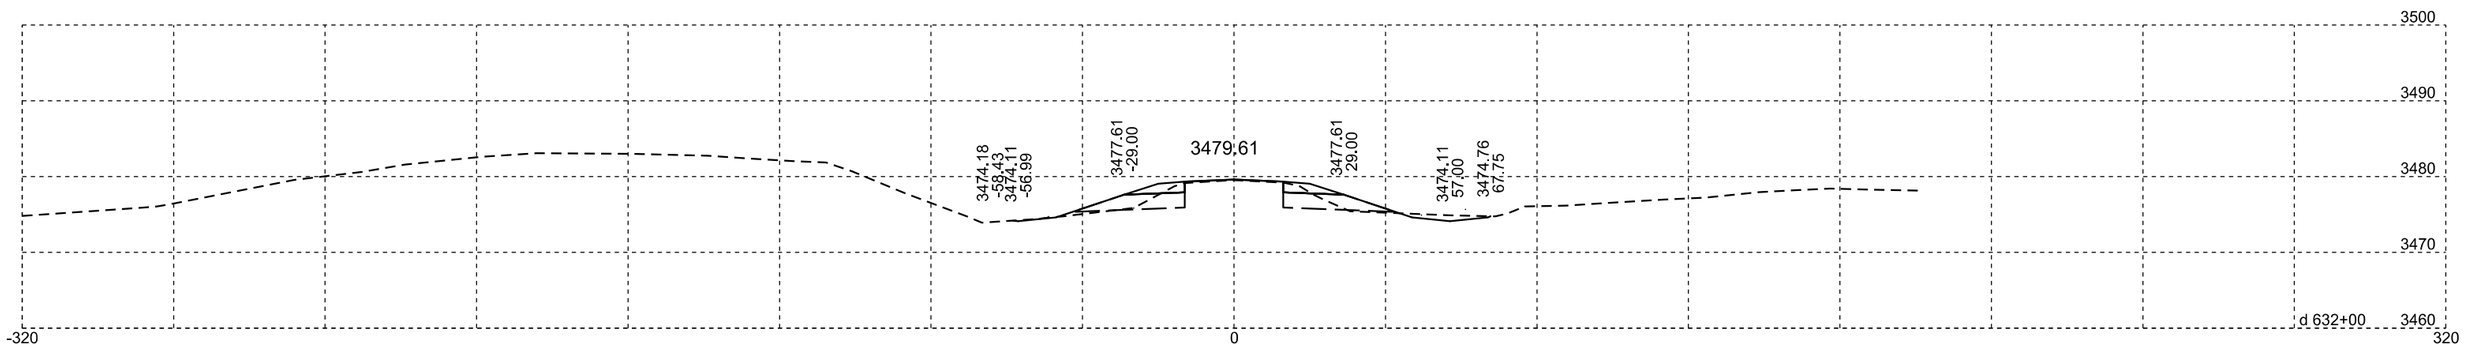

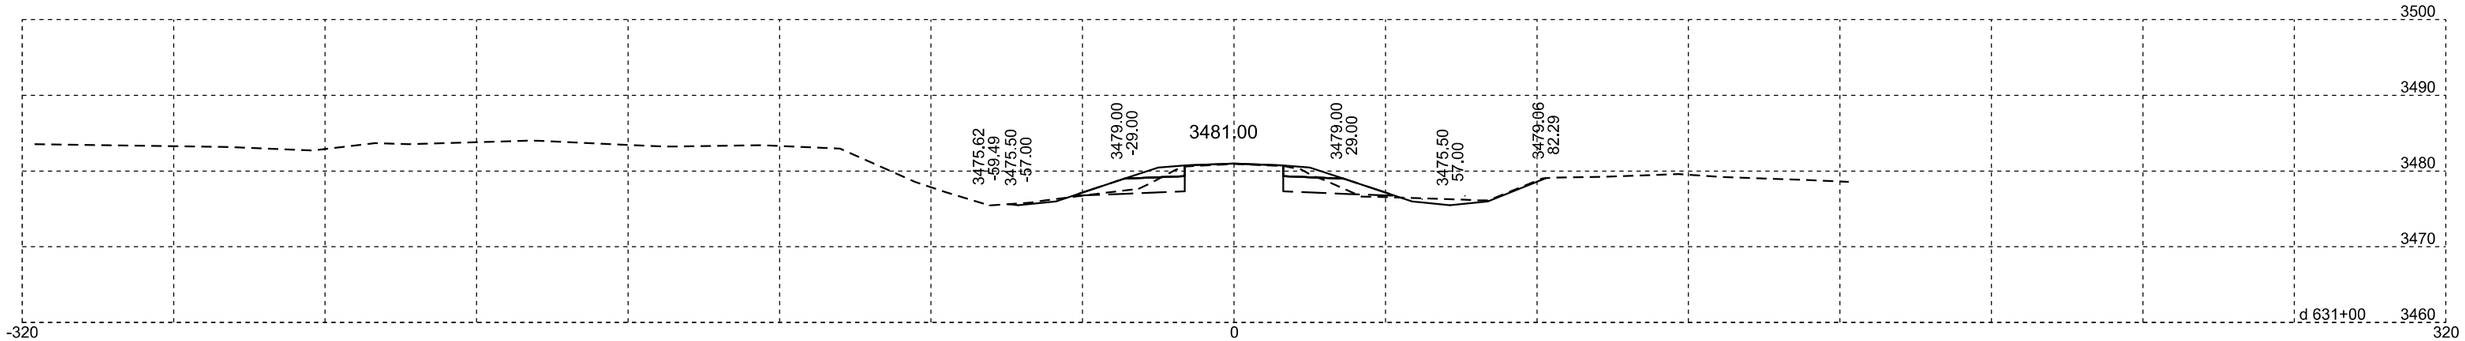

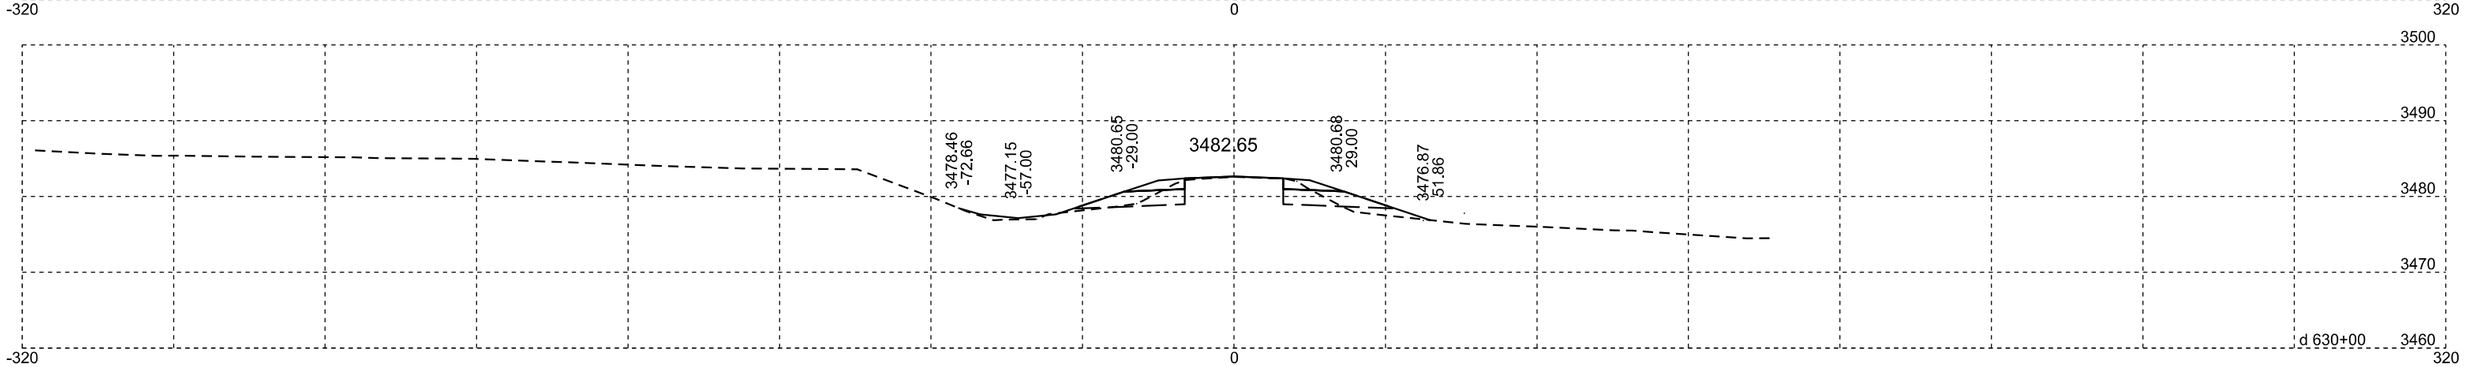

Plotting Date: 07/14/2015

STATE OF SOUTH DAKOTA	PROJECT	SHEET NO.	TOTAL SHEETS
	NH-PH 0018(177)104	X108	X329

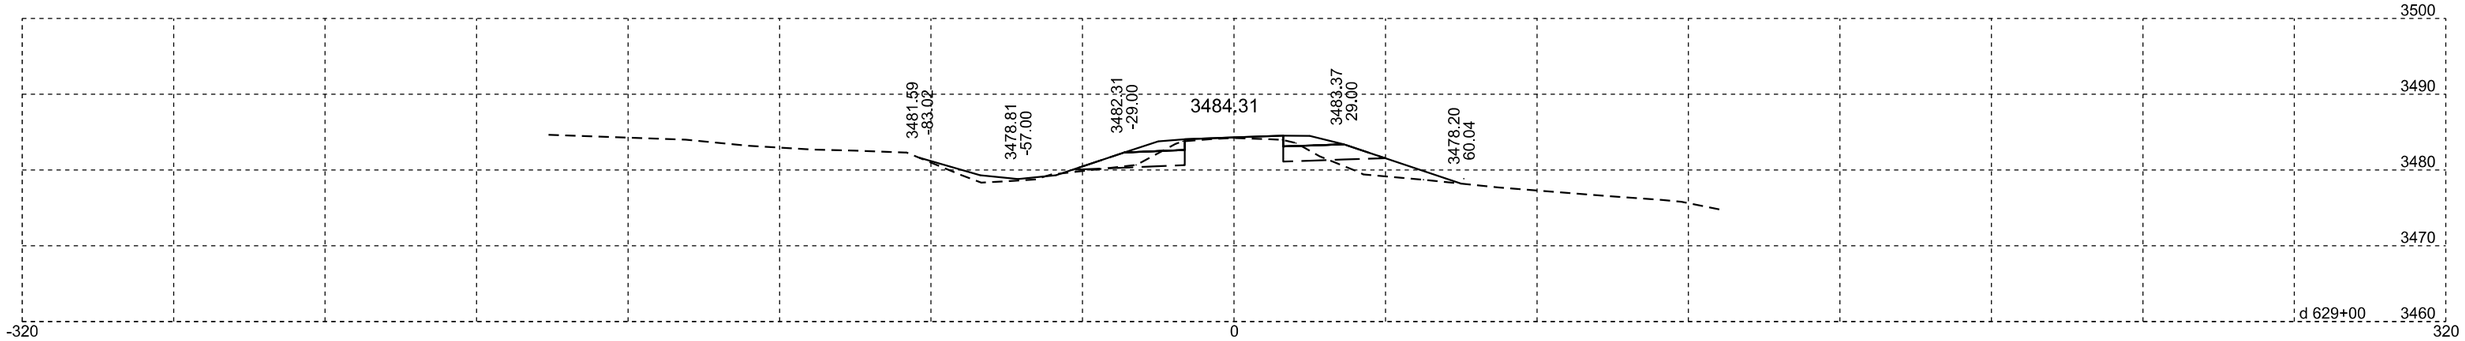

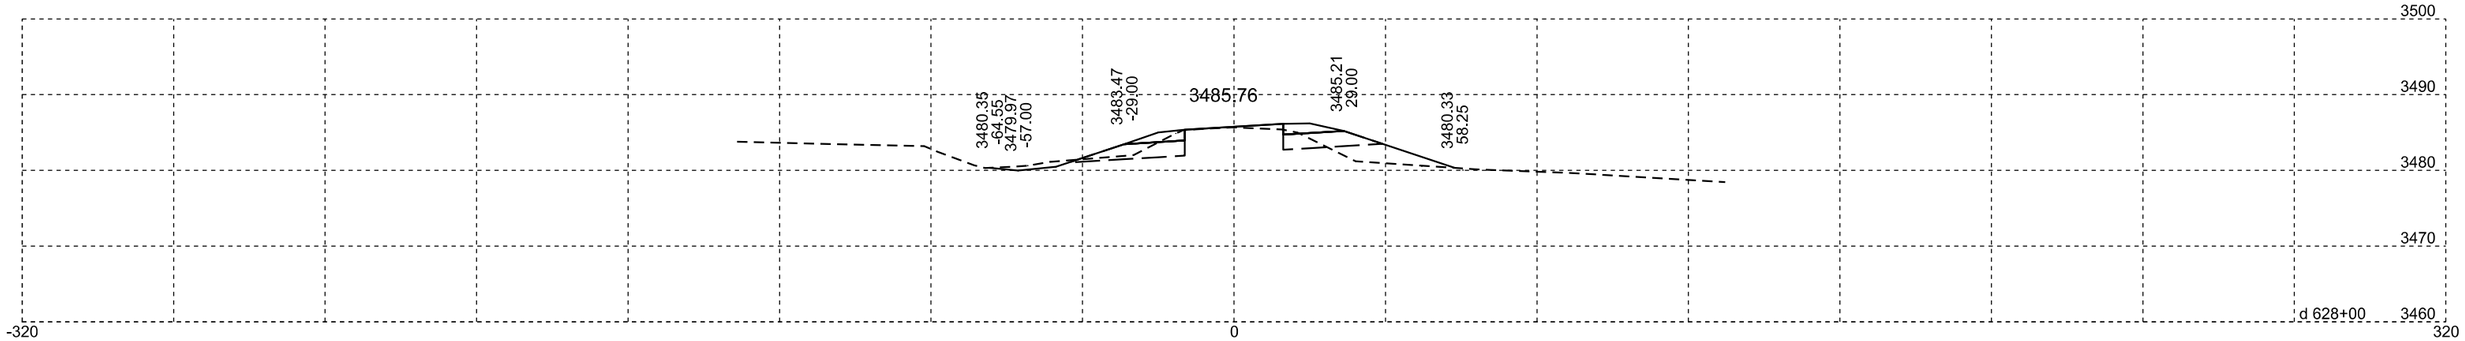

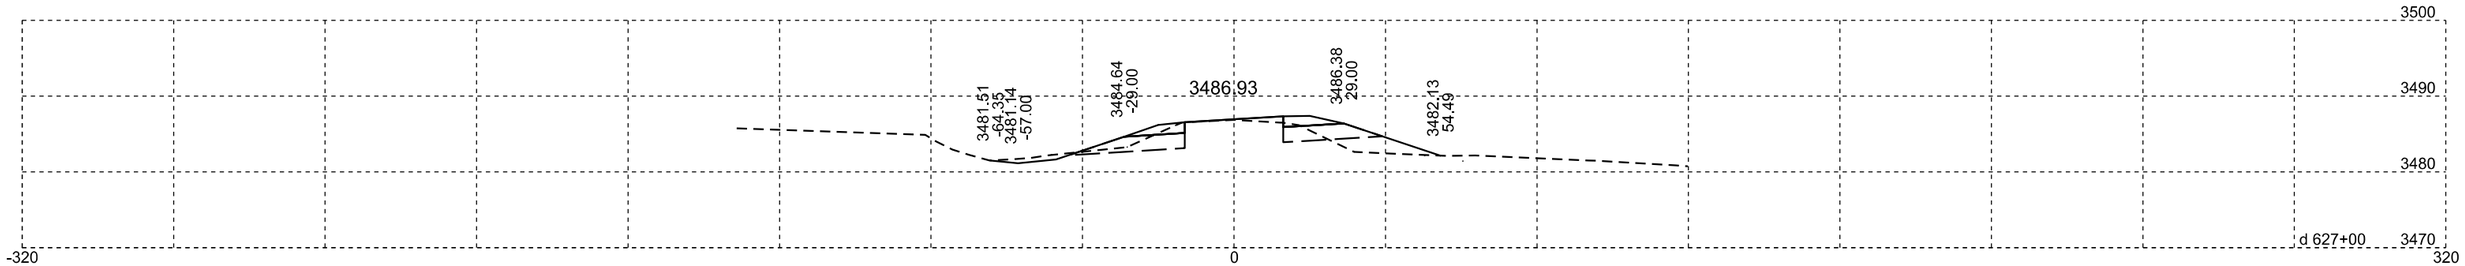

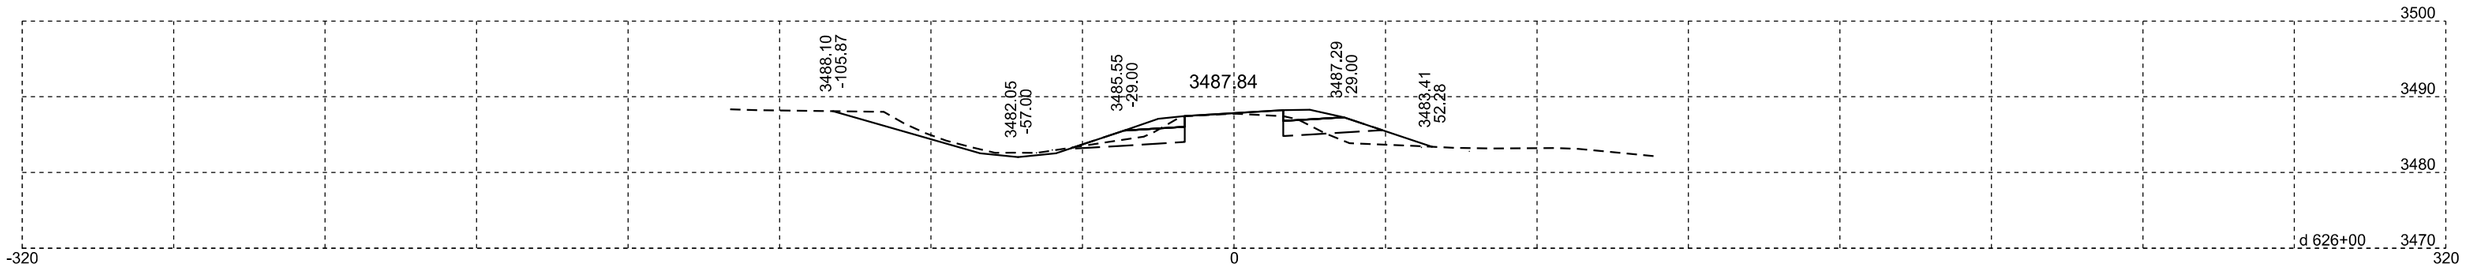

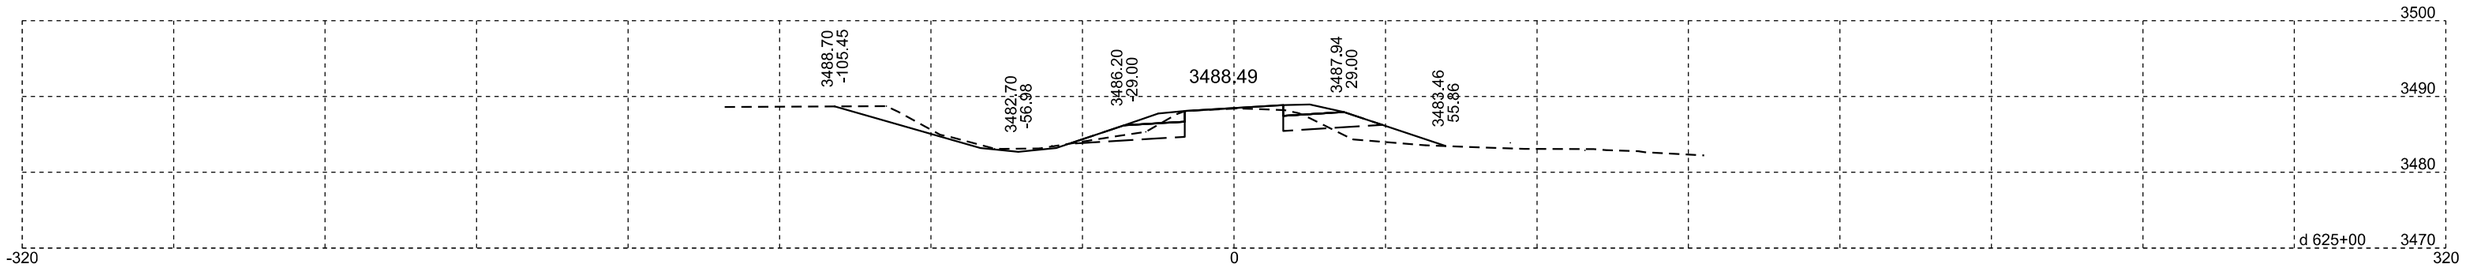

Plotting Date: 07/14/2015

STATE OF SOUTH DAKOTA	PROJECT	SHEET NO.	TOTAL SHEETS
	NH-PH 0018(177)104	X109	X329

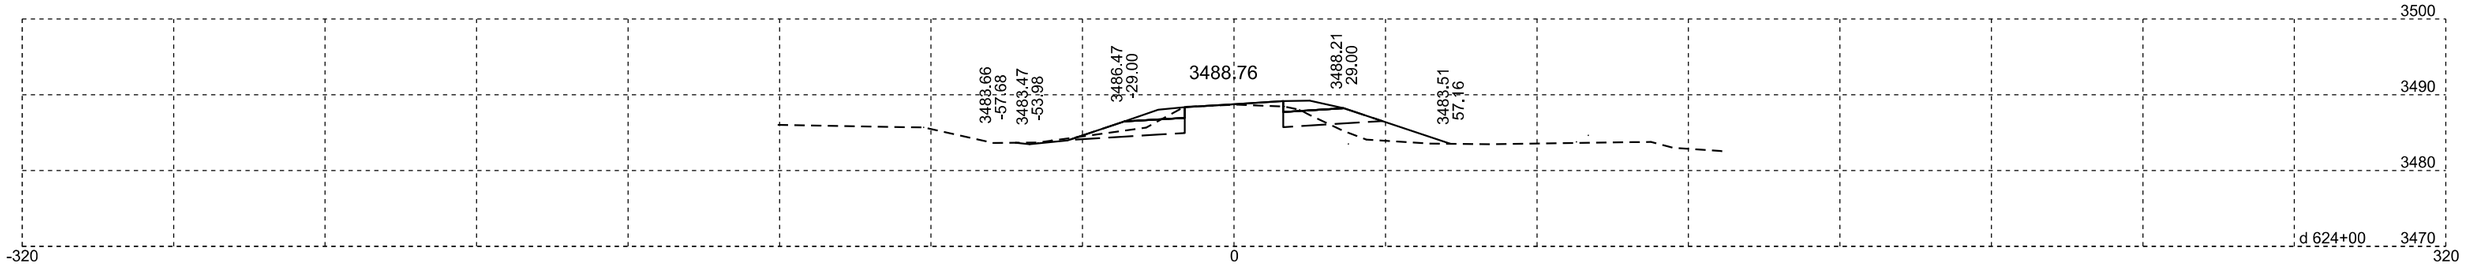

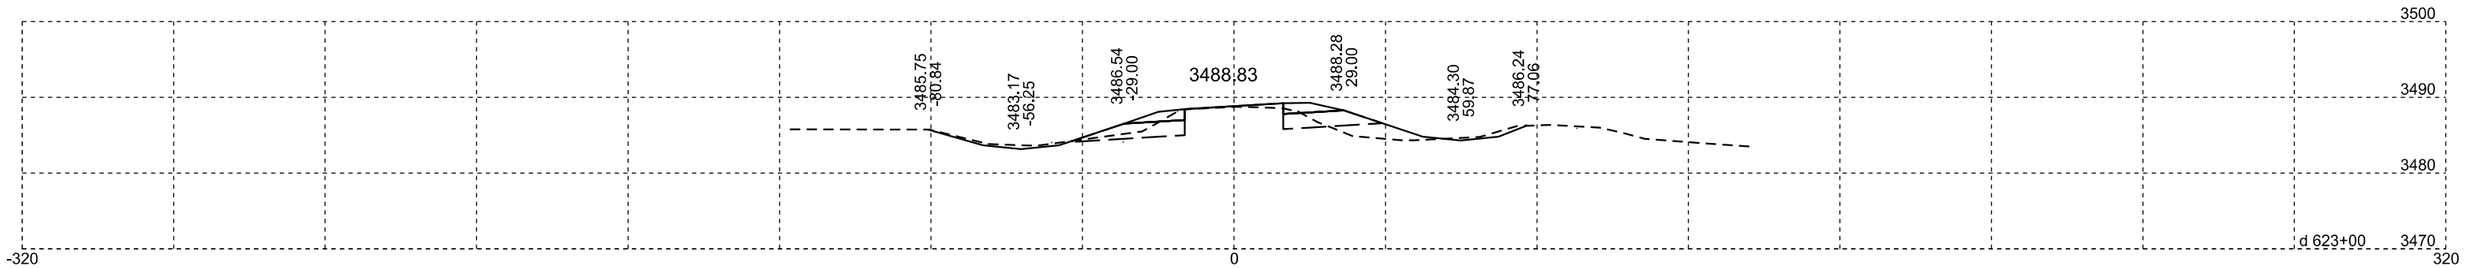

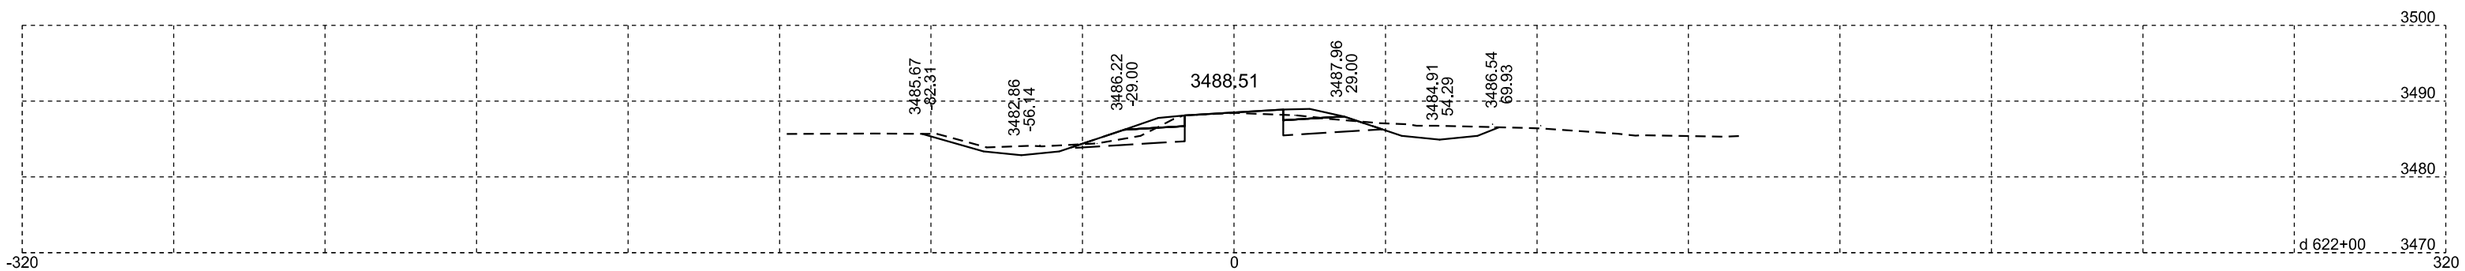

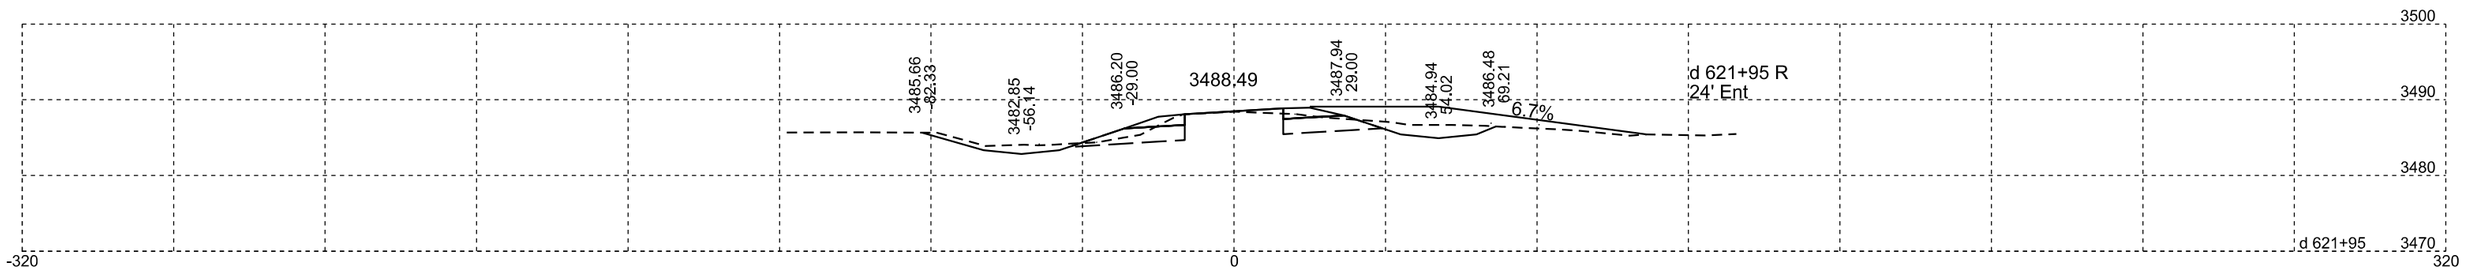

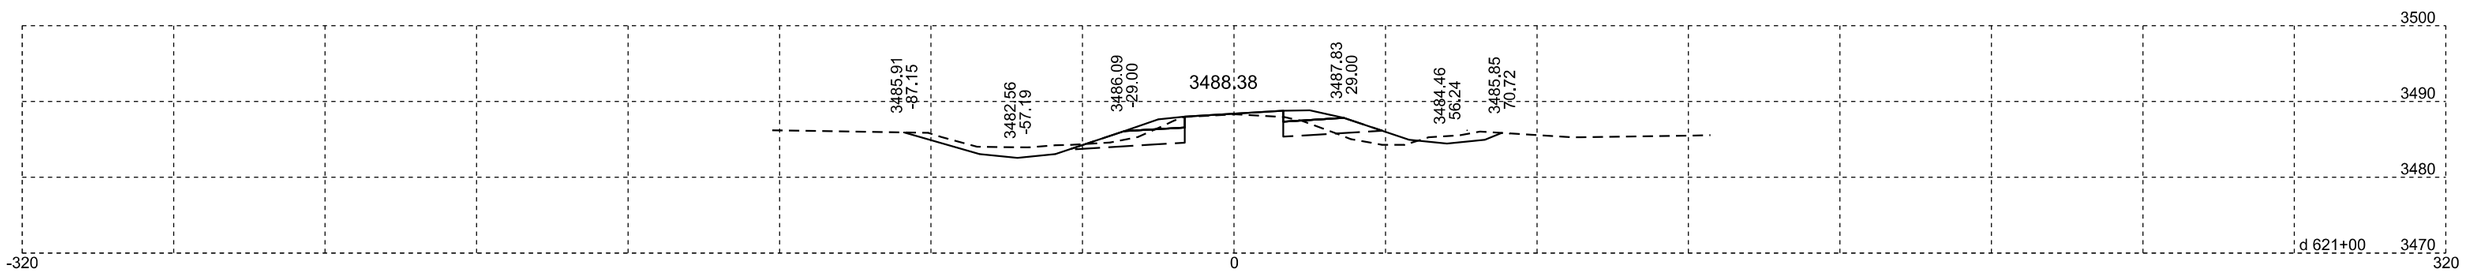

Plotting Date: 07/14/2015

STATE OF SOUTH DAKOTA	PROJECT	SHEET NO.	TOTAL SHEETS
	NH-PH 0018(177)104	X110	X329

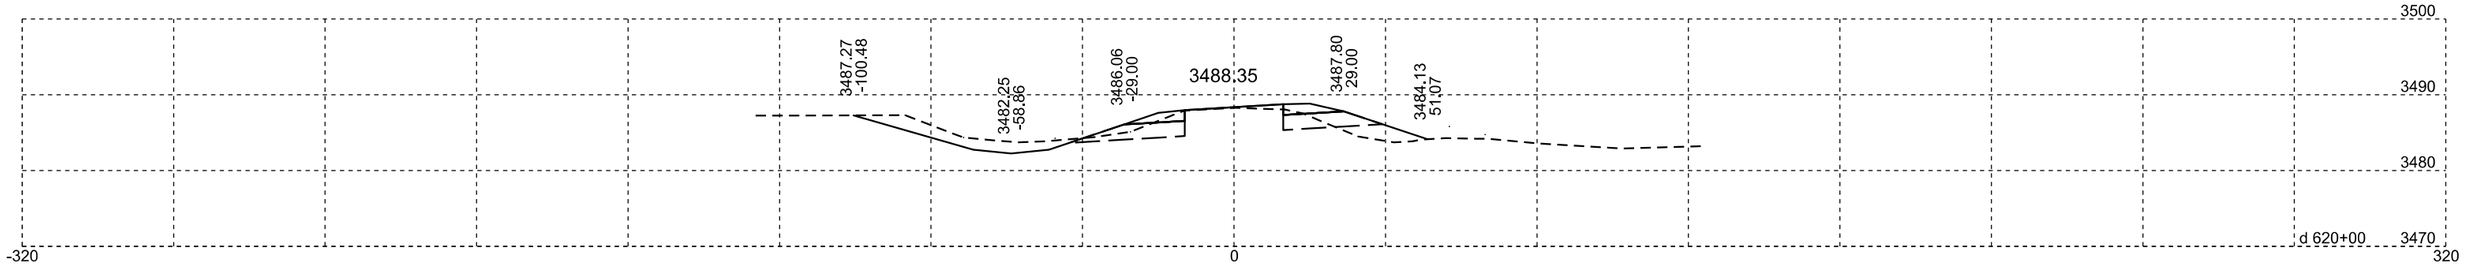

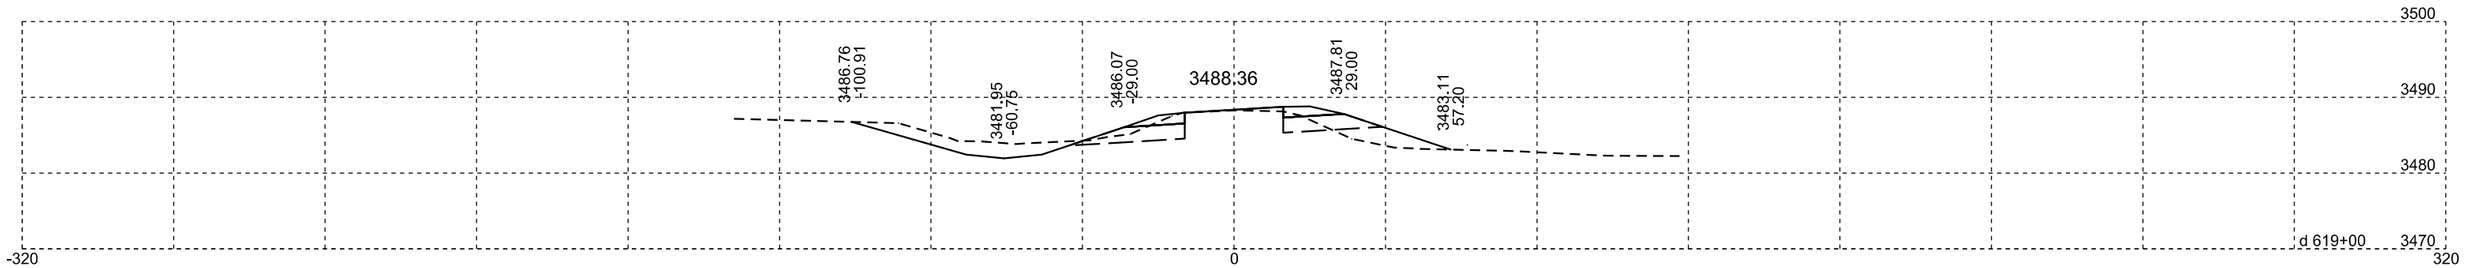

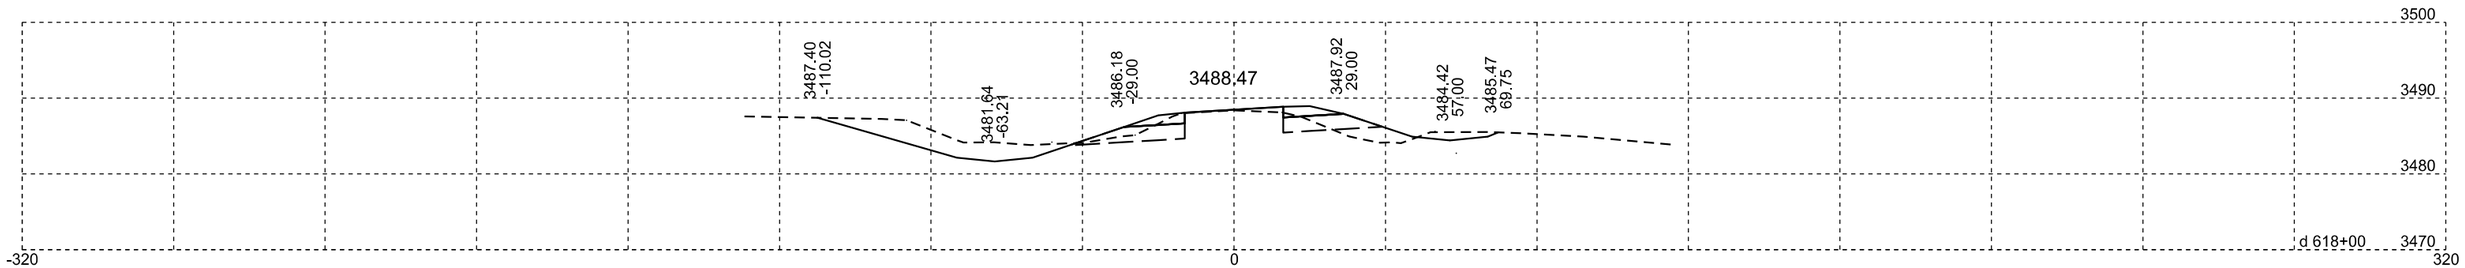

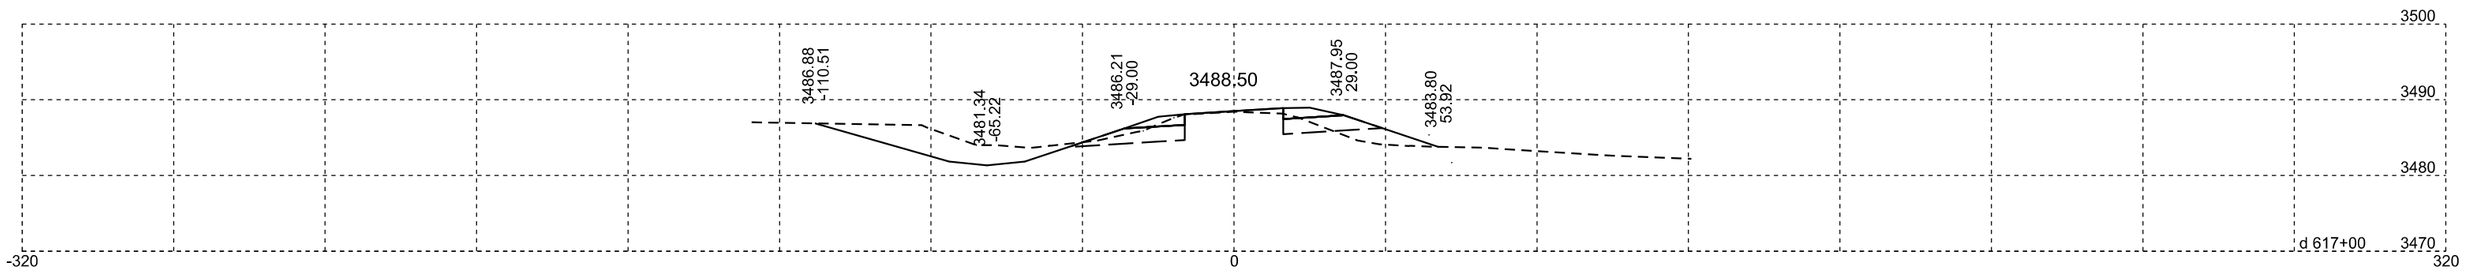

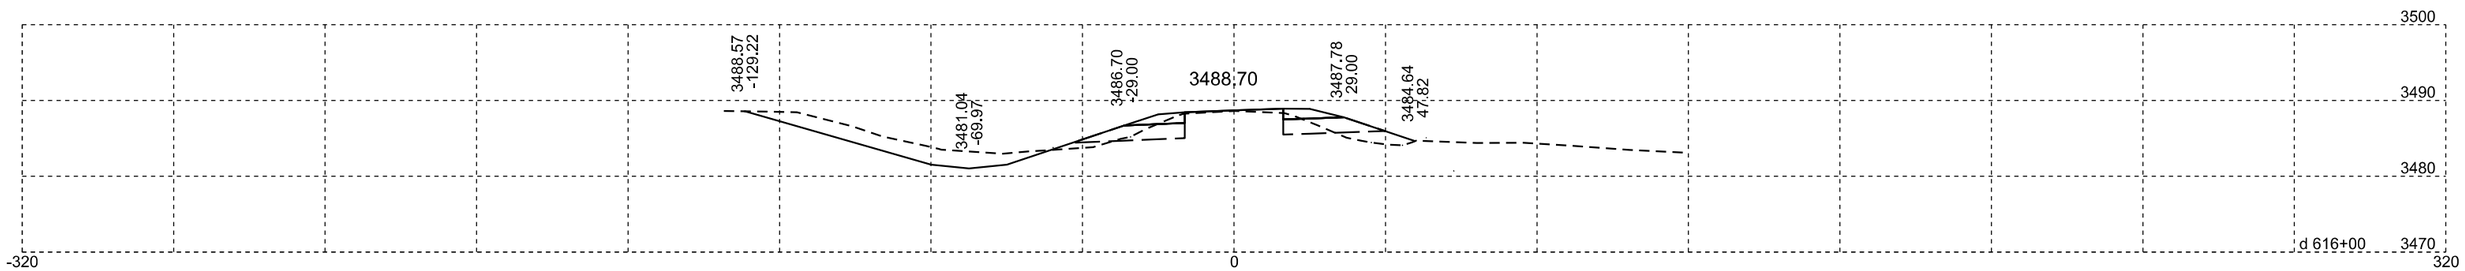

Plotting Date: 07/14/2015

STATE OF SOUTH DAKOTA	PROJECT	SHEET NO.	TOTAL SHEETS
	NH-PH 0018(177)104	X111	X329

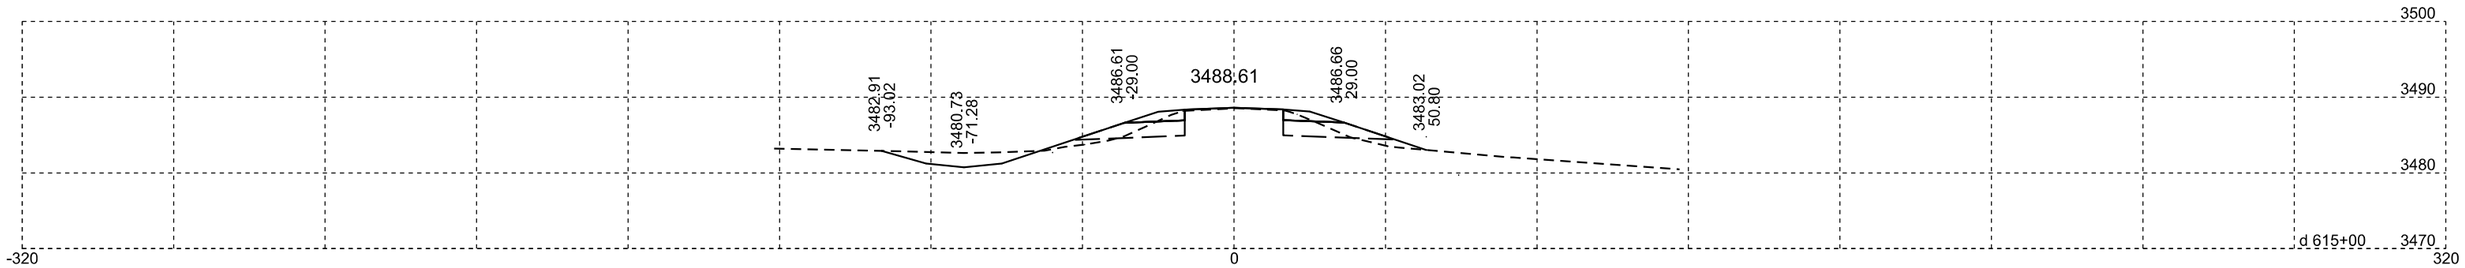

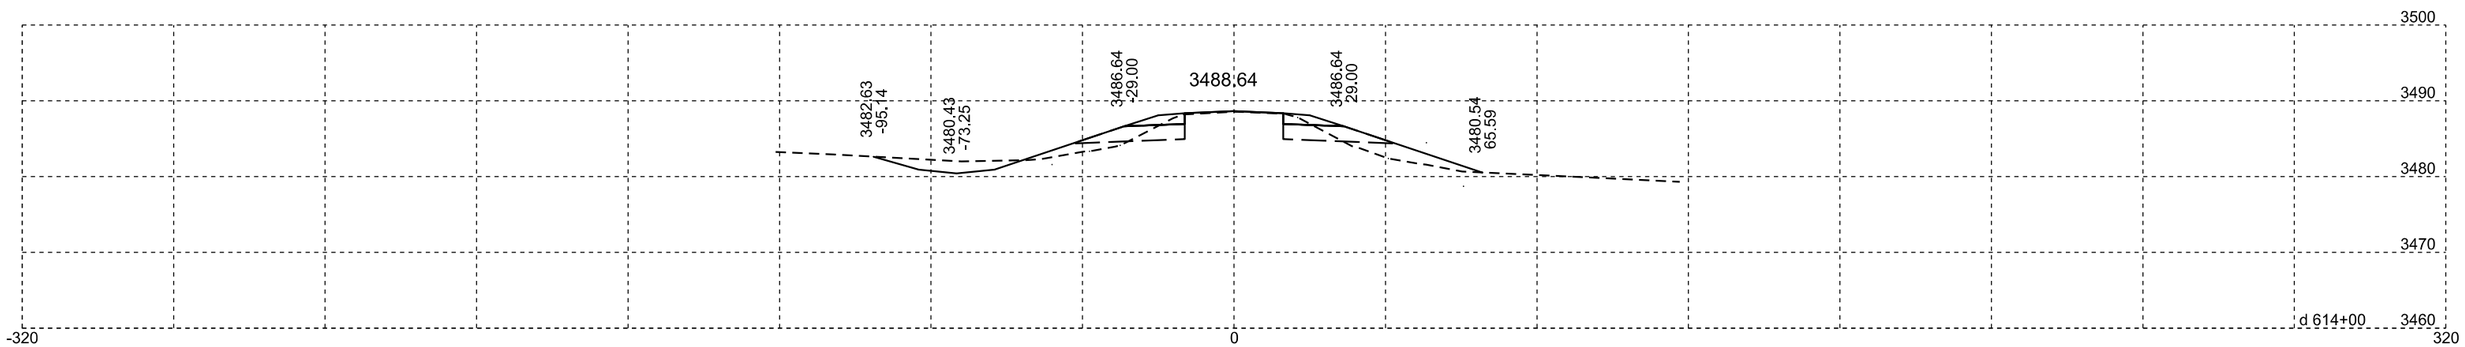

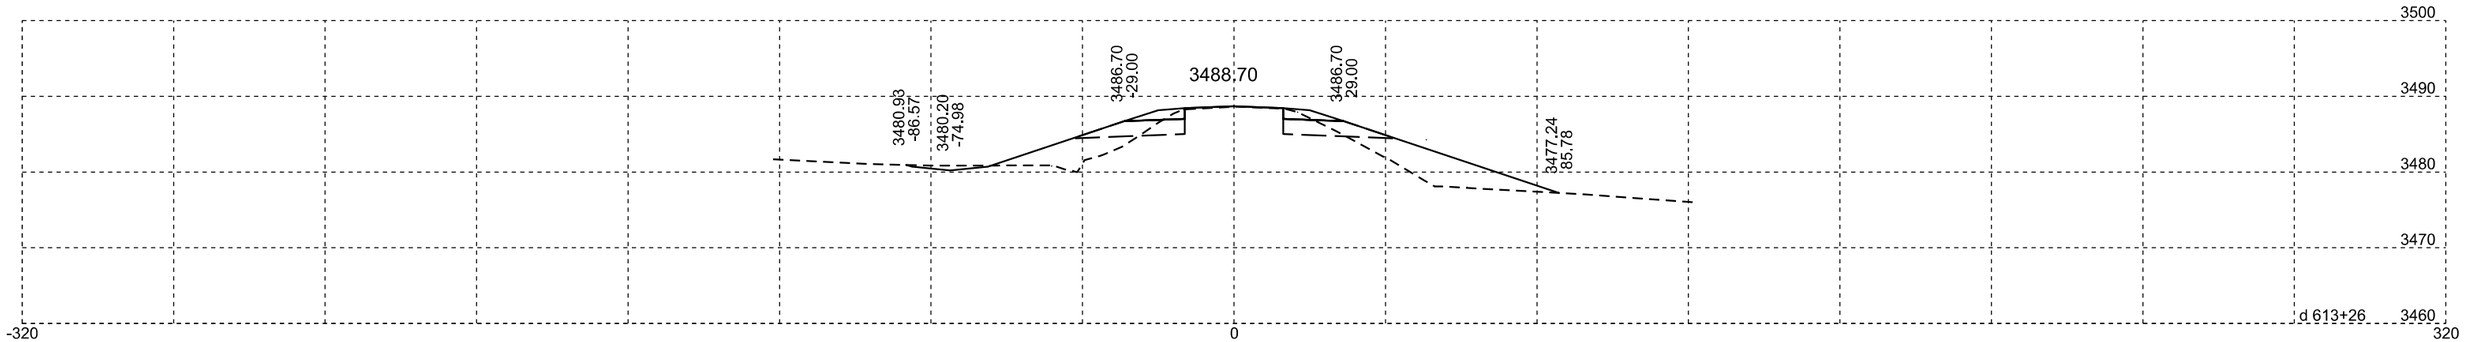

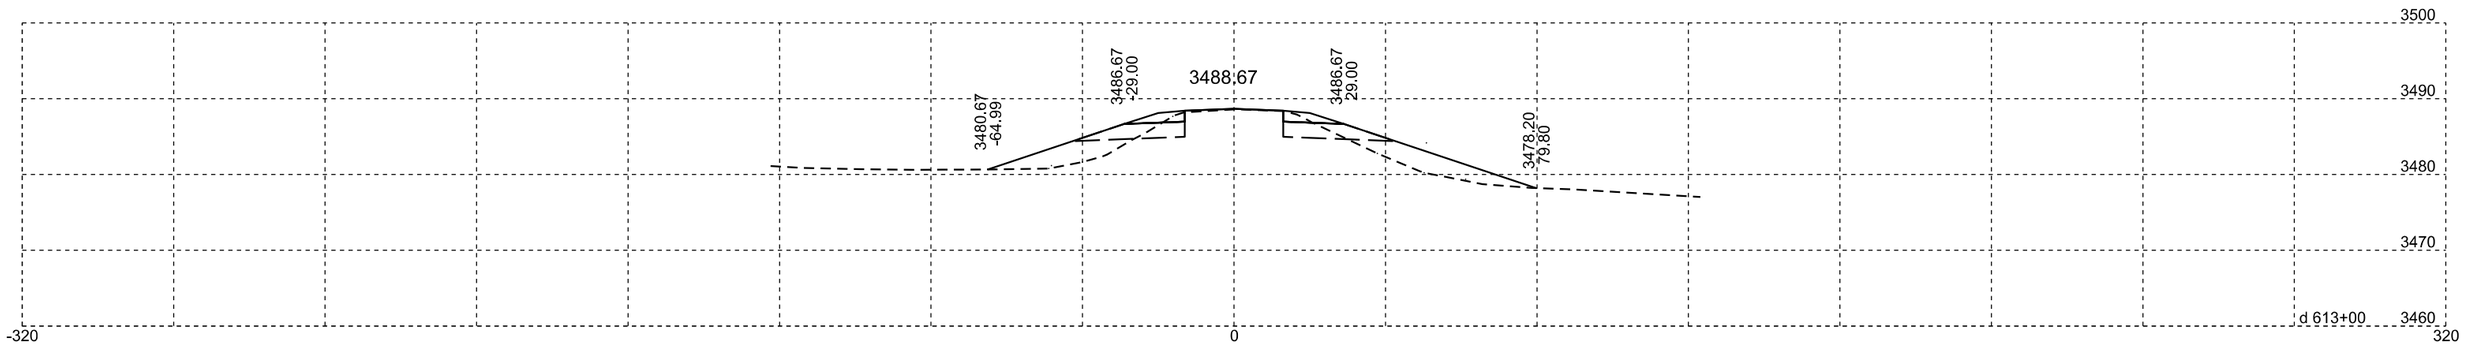

Plotting Date: 07/14/2015

STATE OF SOUTH DAKOTA	PROJECT	SHEET NO.	TOTAL SHEETS
	NH-PH 0018(177)104	X112	X329

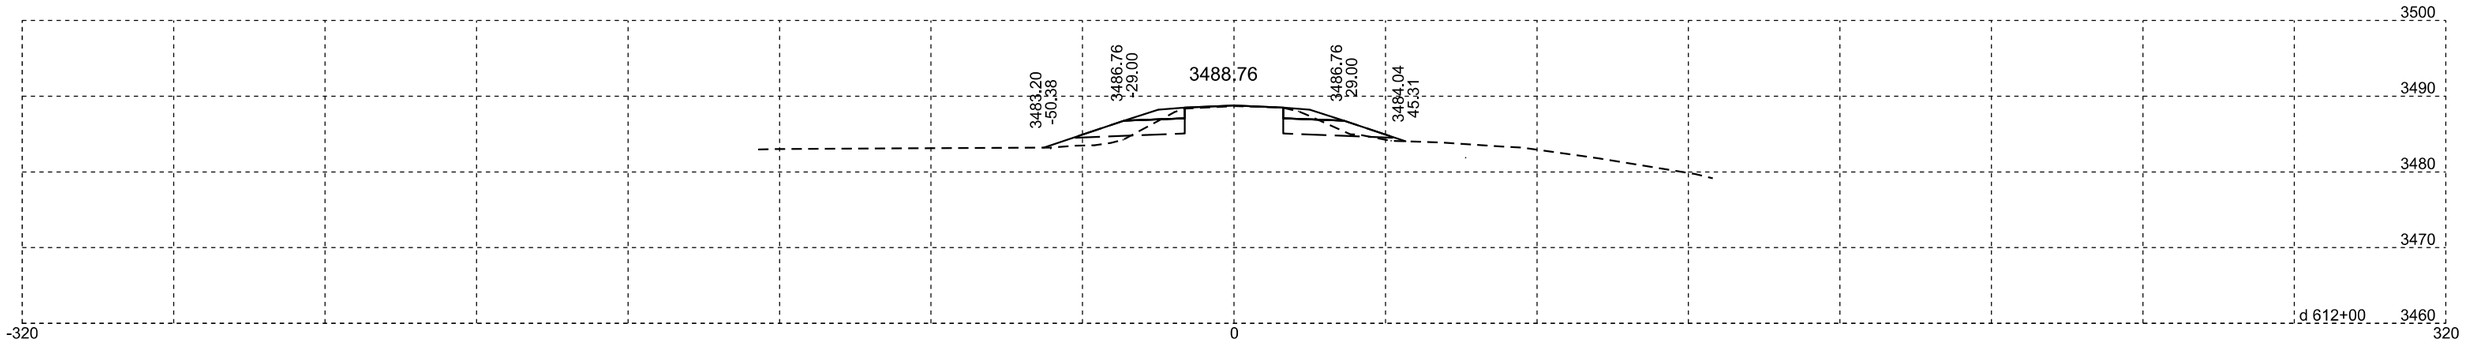

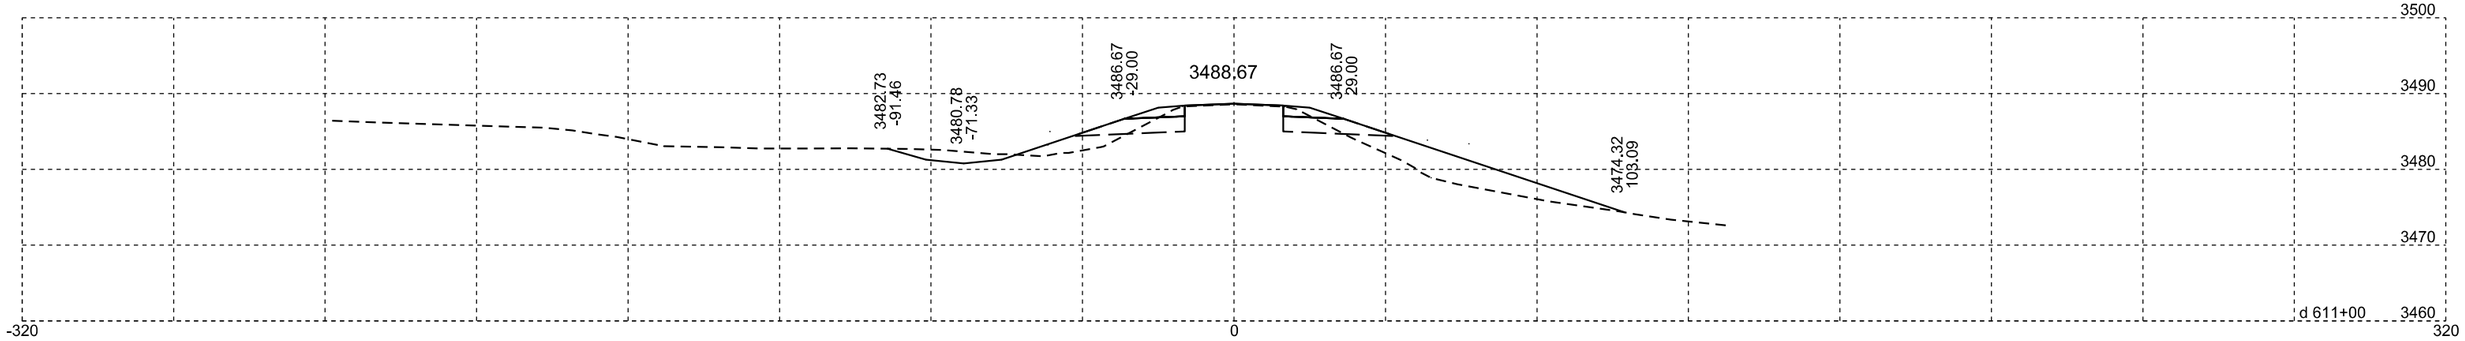

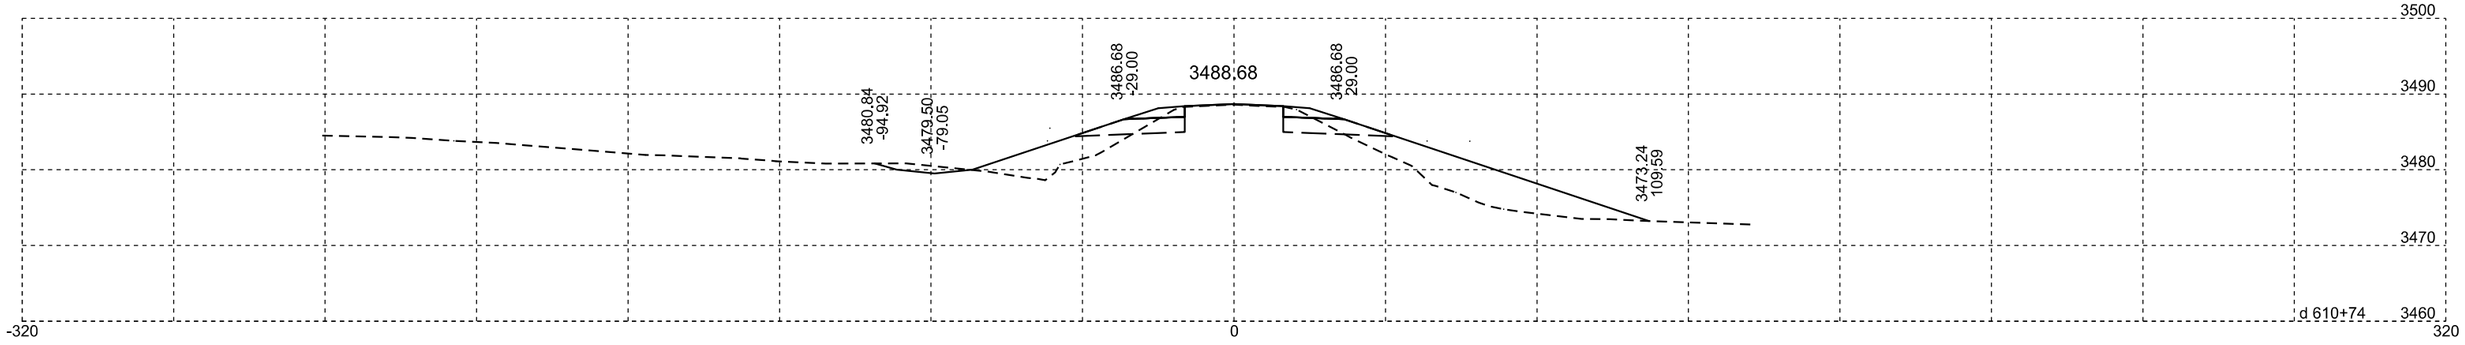

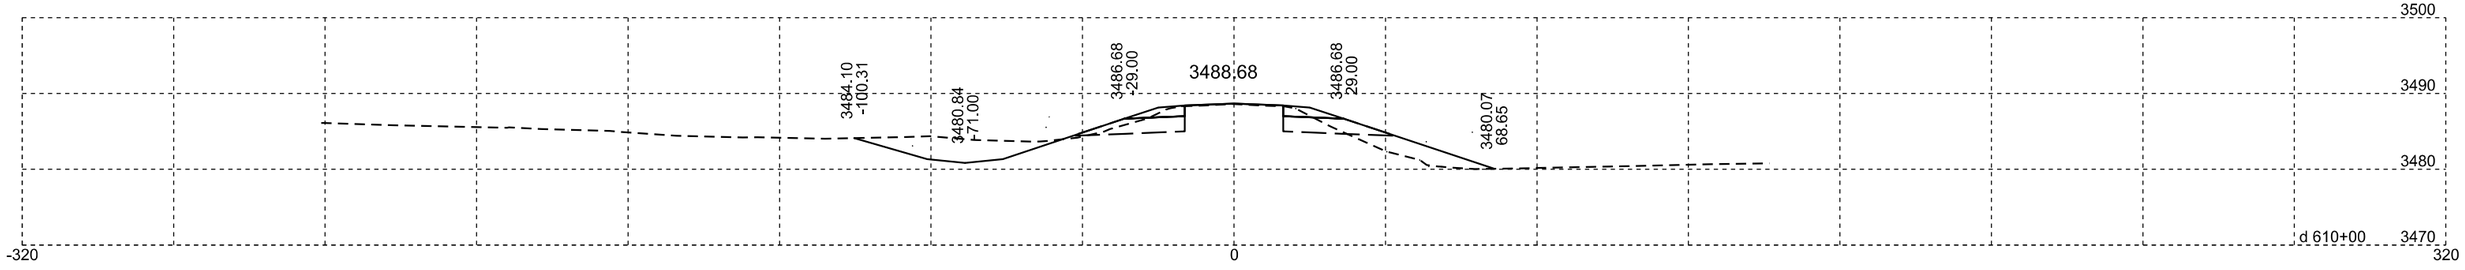

Plotting Date: 07/14/2015

STATE OF SOUTH DAKOTA	PROJECT	SHEET NO.	TOTAL SHEETS
	NH-PH 0018(177)104	X113	X329

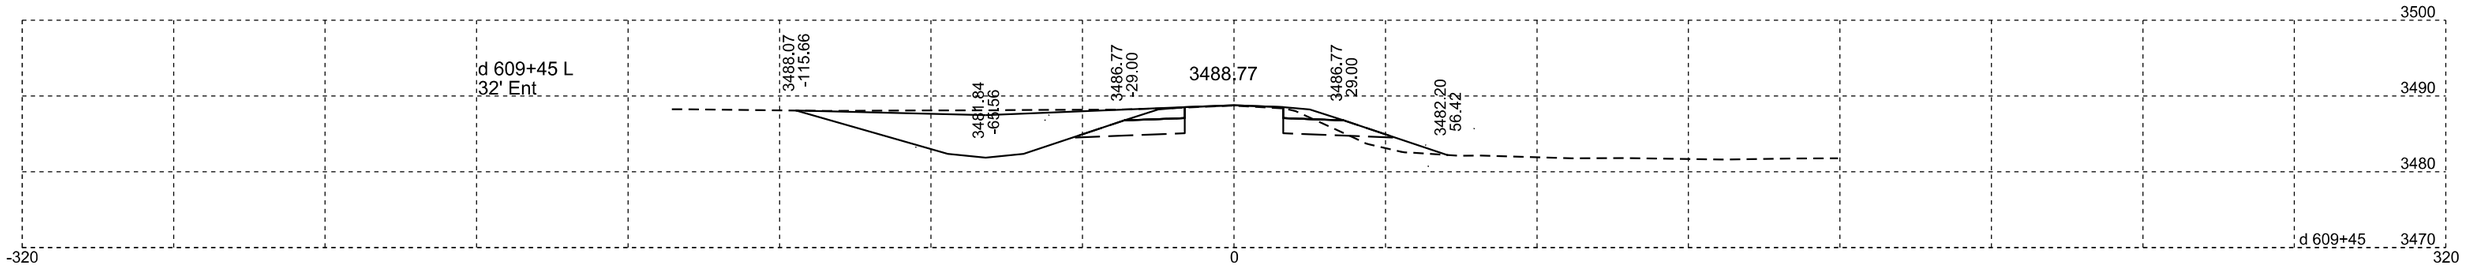

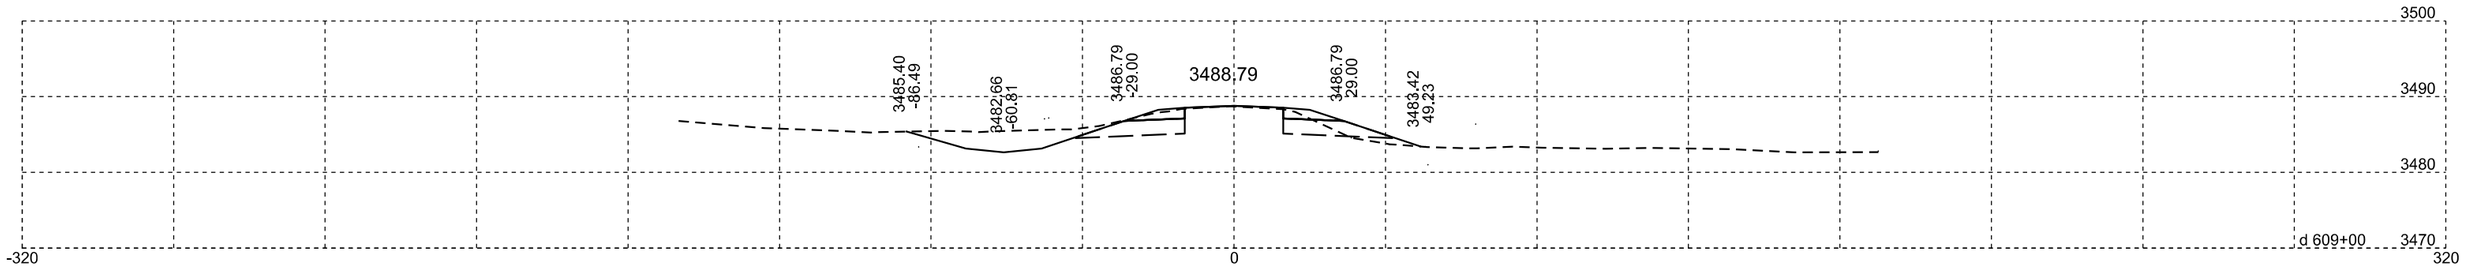

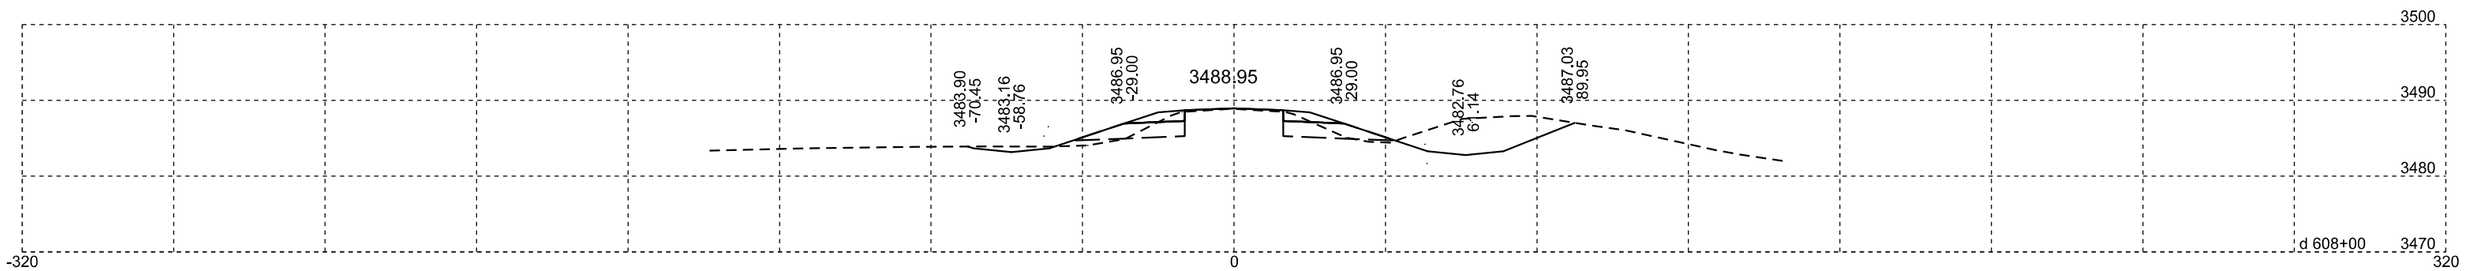

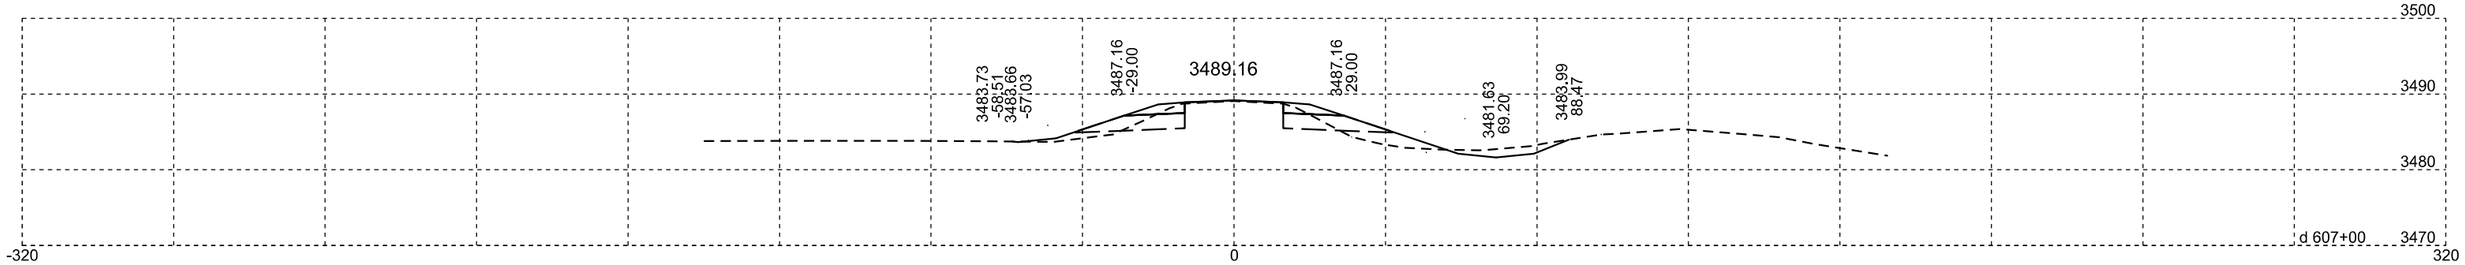

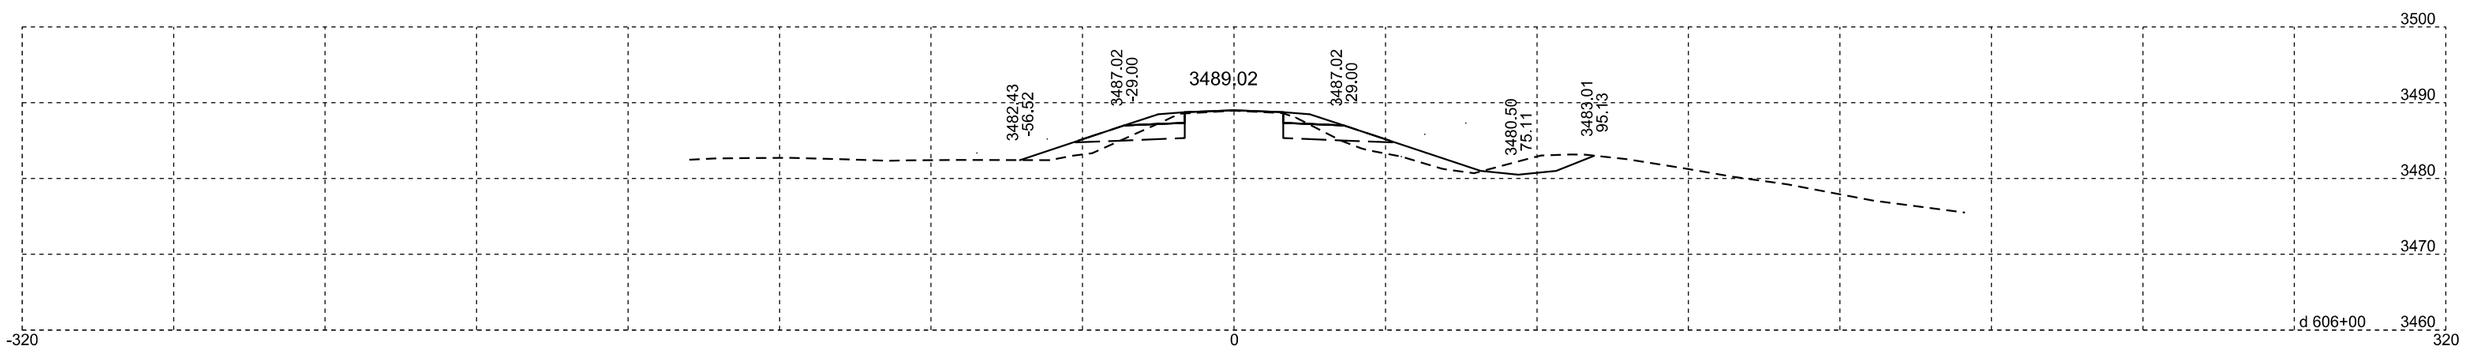

Plotting Date: 07/14/2015

STATE OF SOUTH DAKOTA	PROJECT	SHEET NO.	TOTAL SHEETS
	NH-PH 0018(177)104	X114	X329

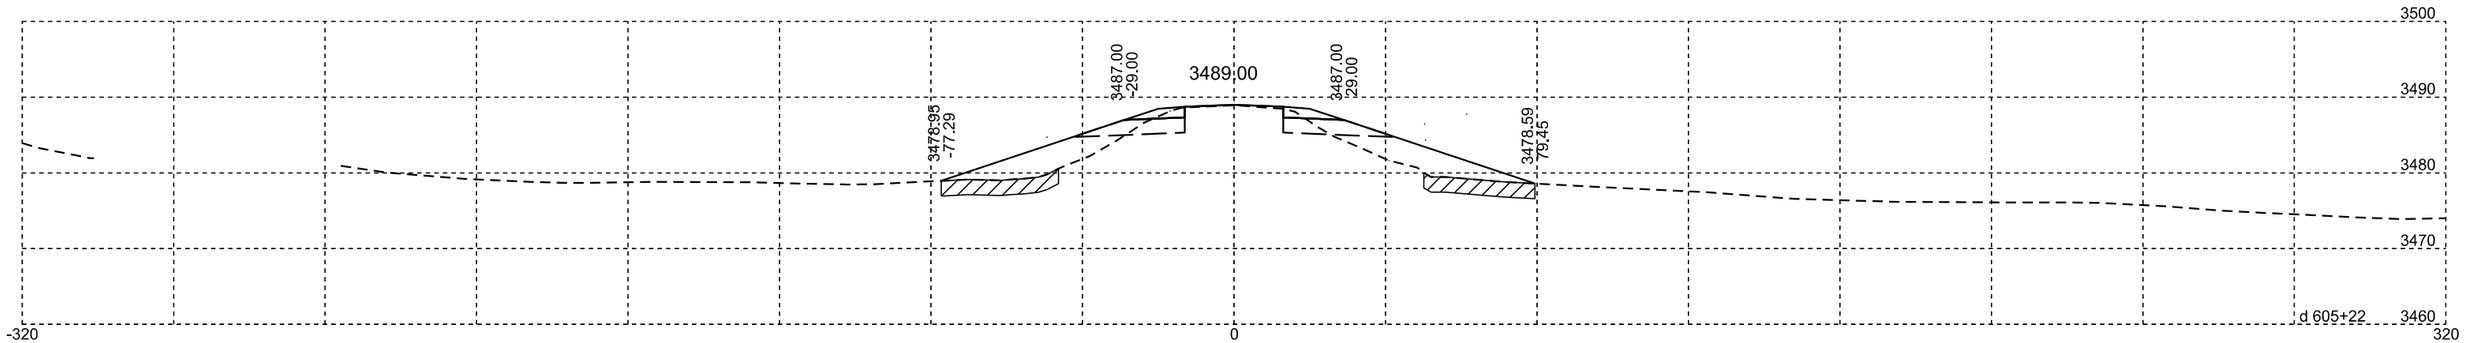

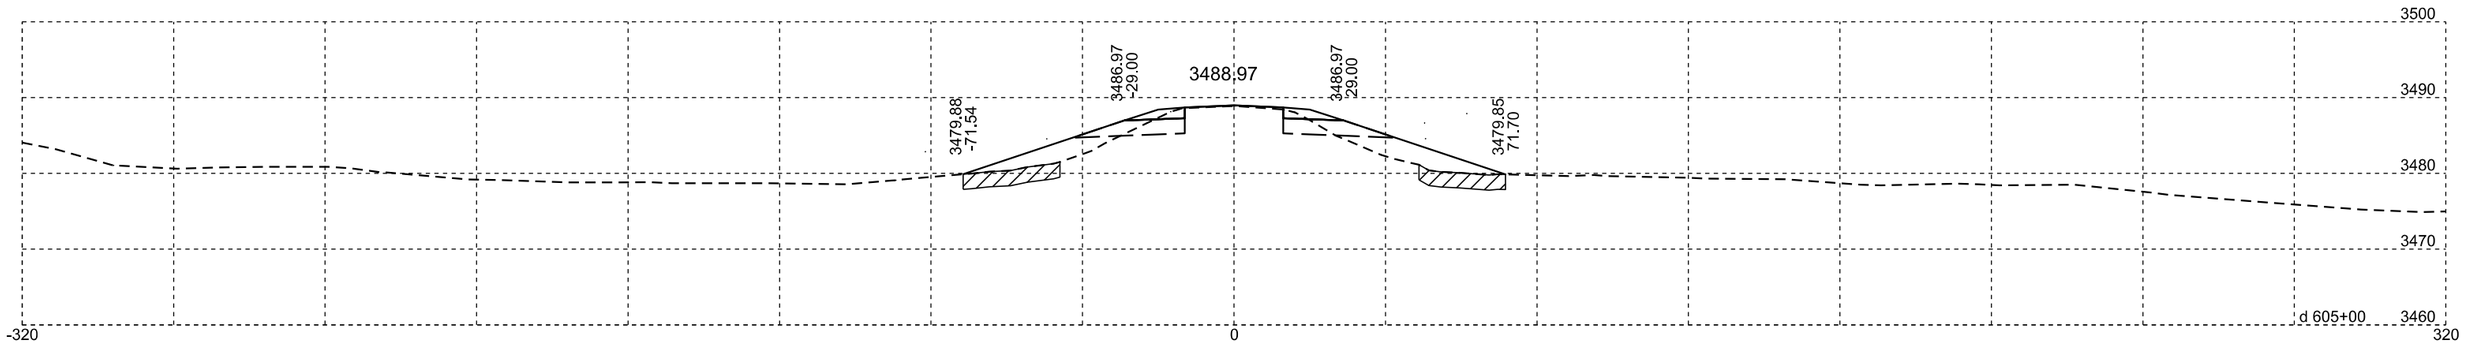

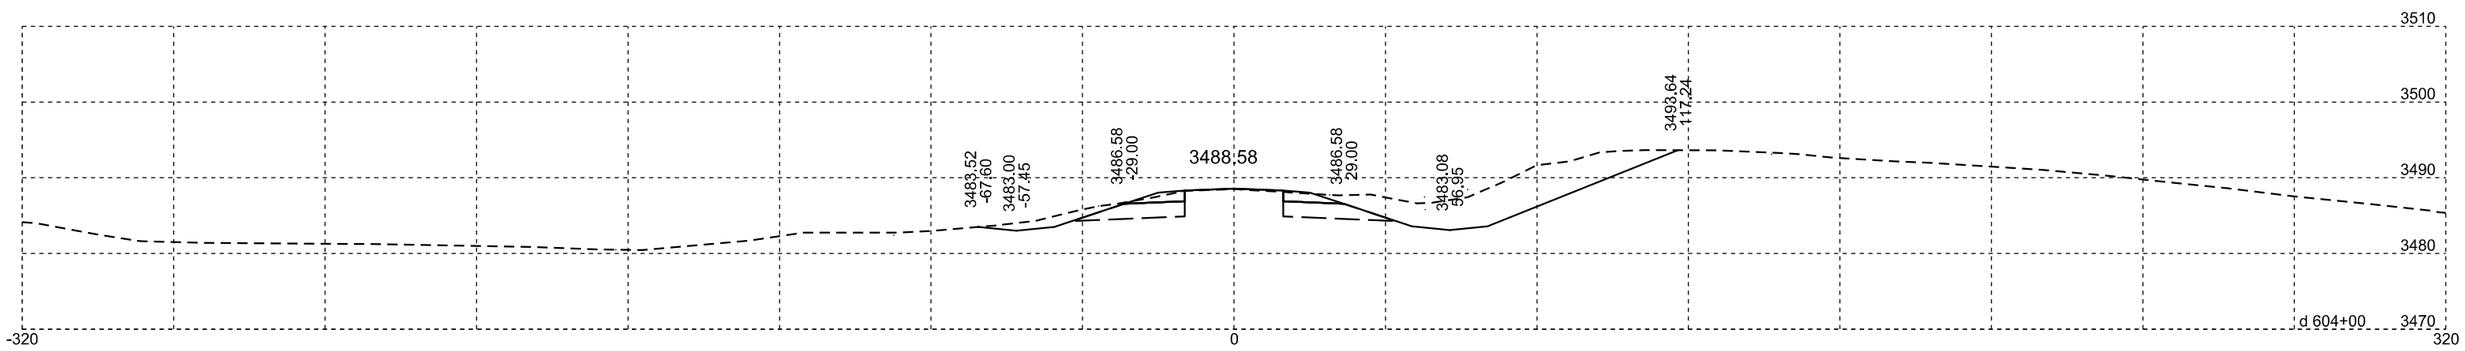

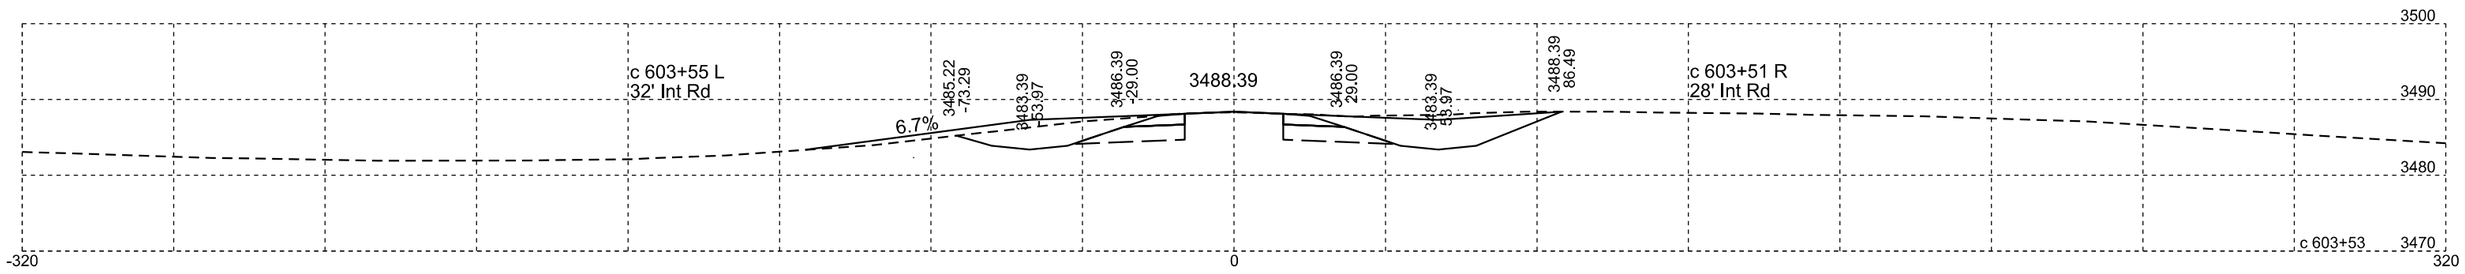

Plotting Date: 07/14/2015

STATE OF SOUTH DAKOTA	PROJECT	SHEET NO.	TOTAL SHEETS
	NH-PH 0018(177)104	X115	X329

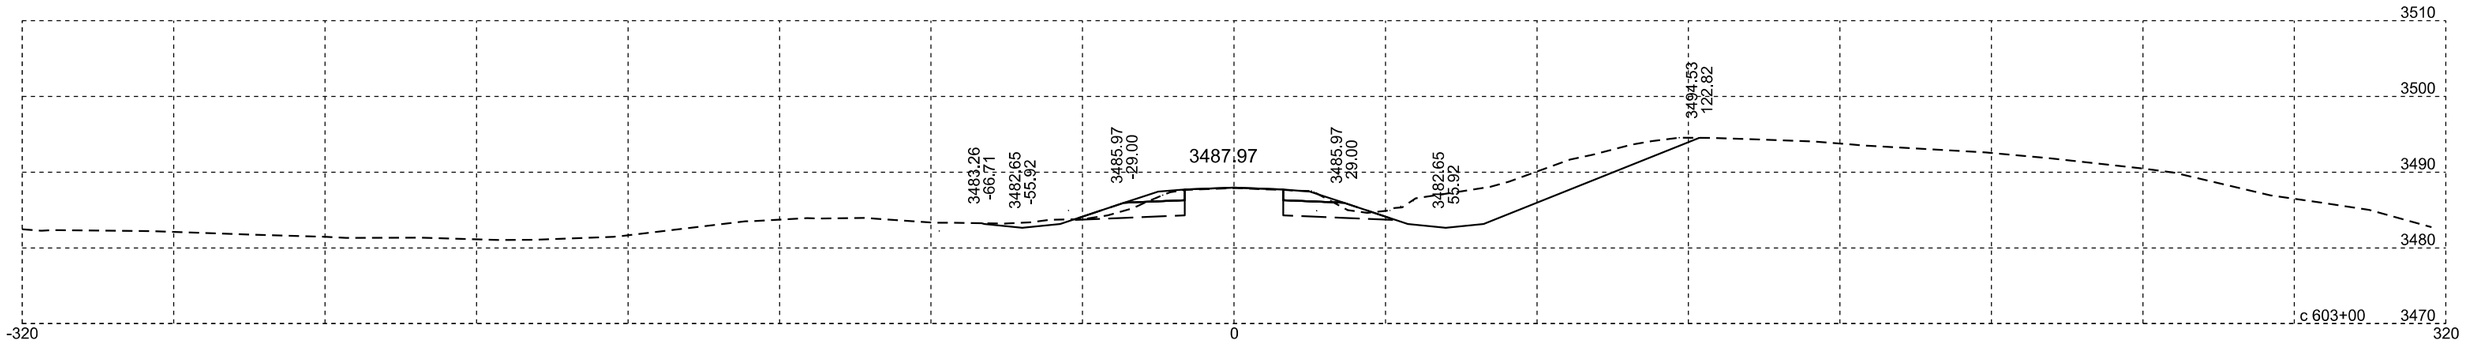

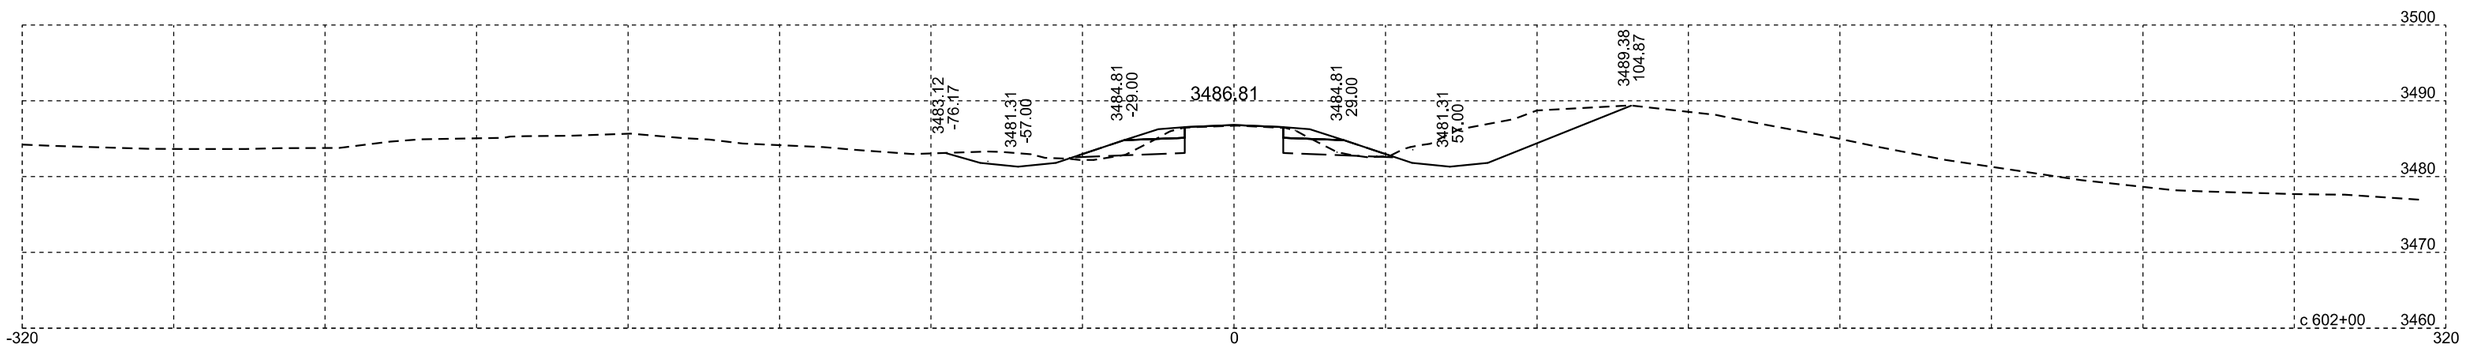

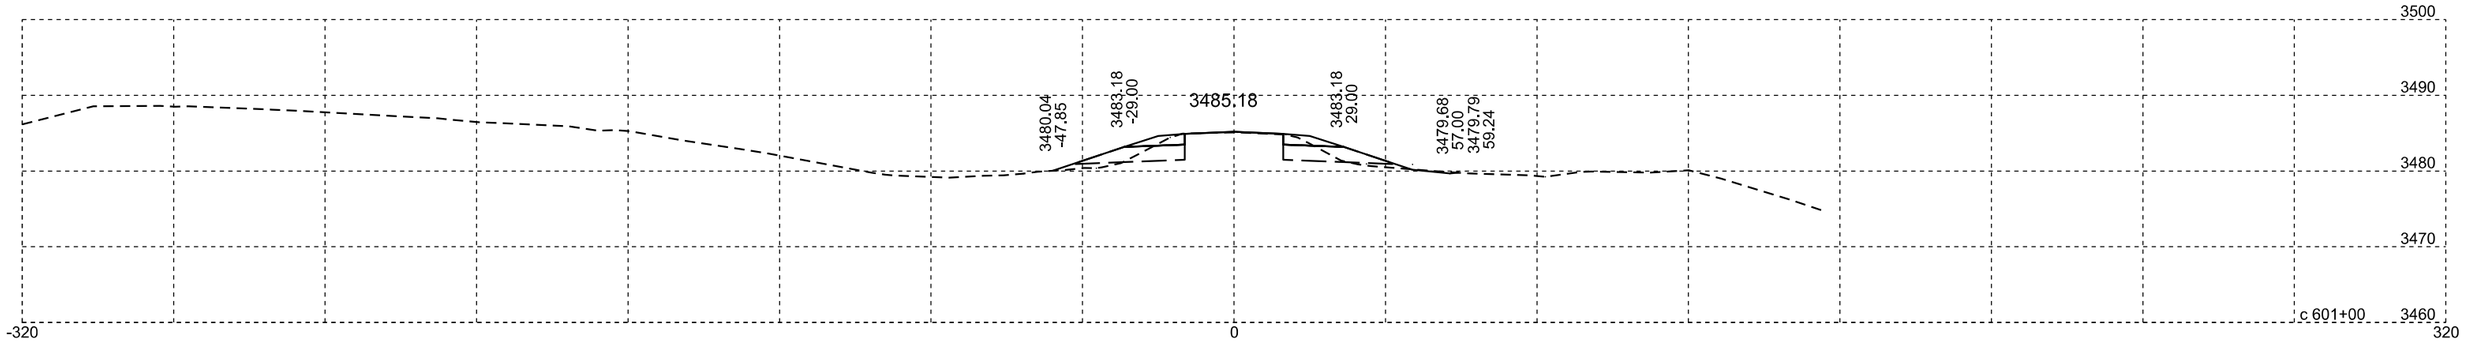

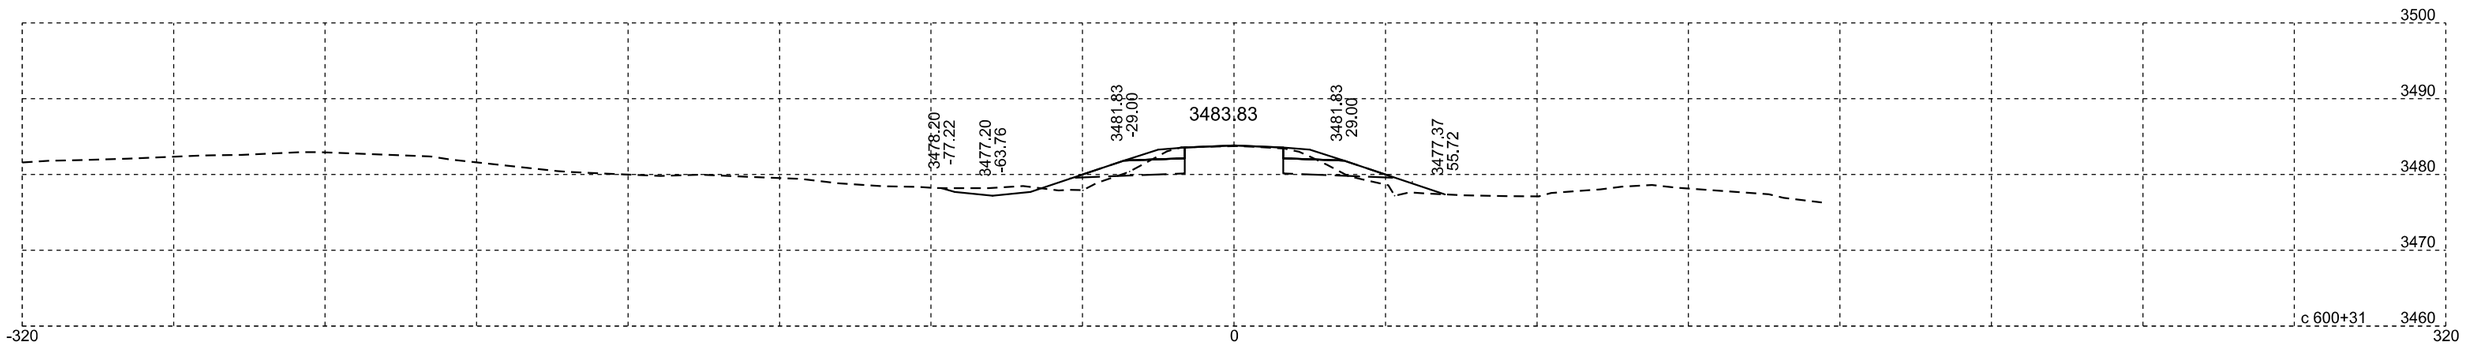

Plotting Date: 07/14/2015

STATE OF SOUTH DAKOTA	PROJECT	SHEET NO.	TOTAL SHEETS
	NH-PH 0018(177)104	X116	X329

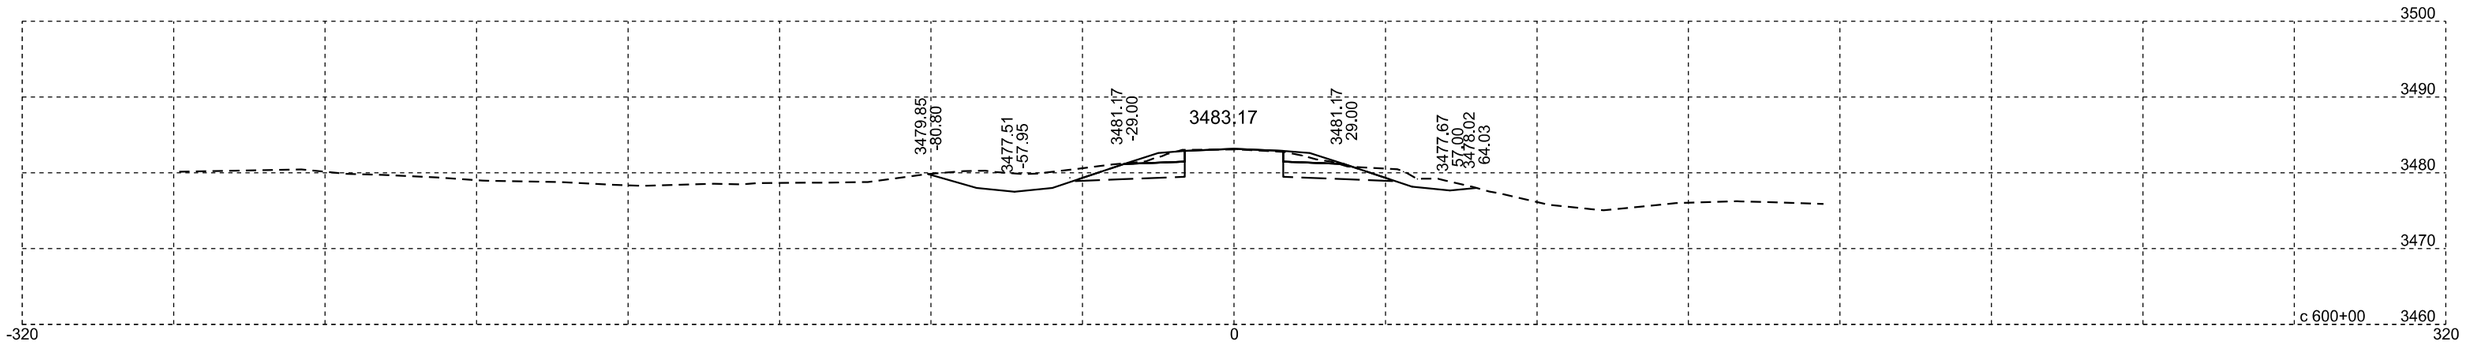

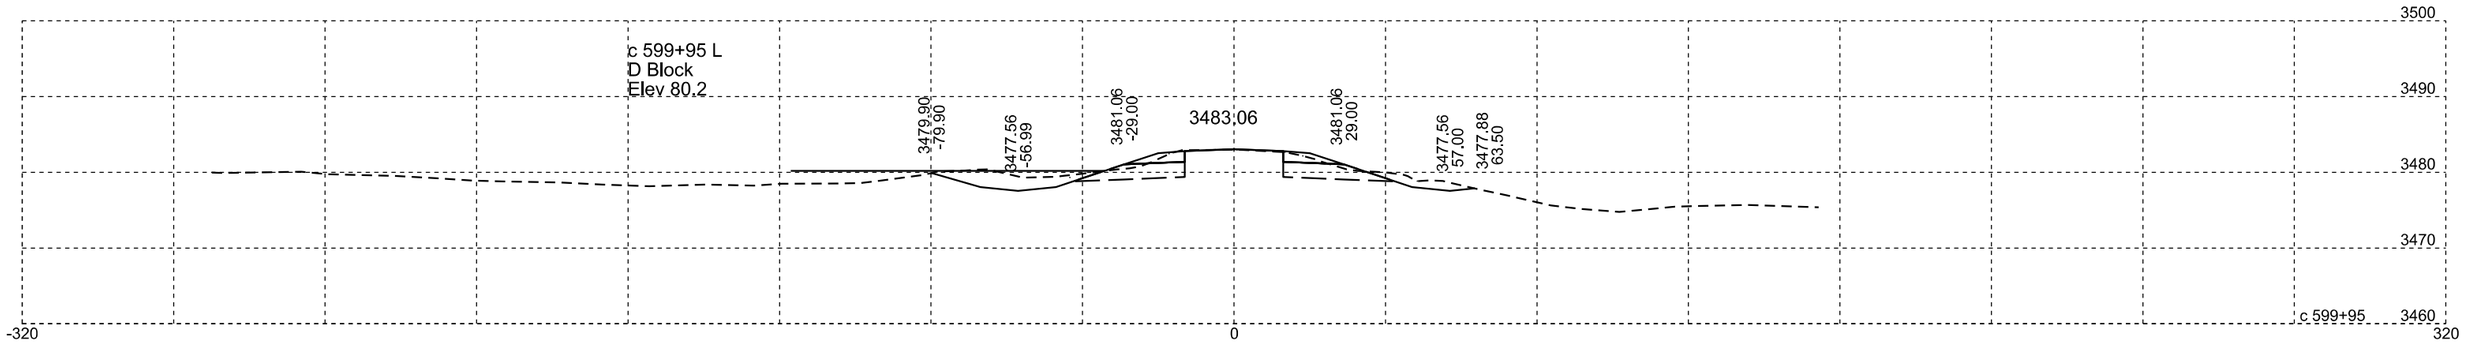

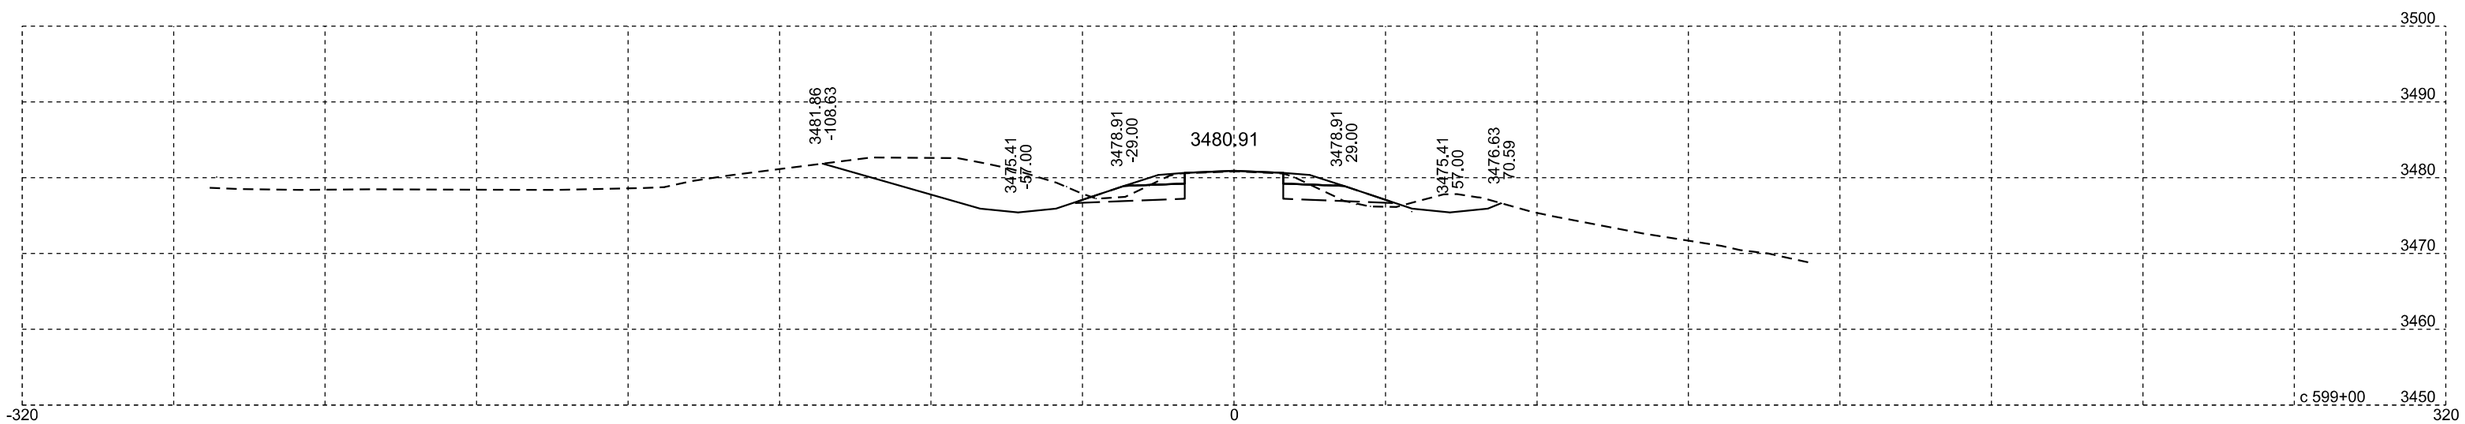

Plotting Date: 07/14/2015

STATE OF SOUTH DAKOTA	PROJECT	SHEET NO.	TOTAL SHEETS
	NH-PH 0018(177)104	X117	X329

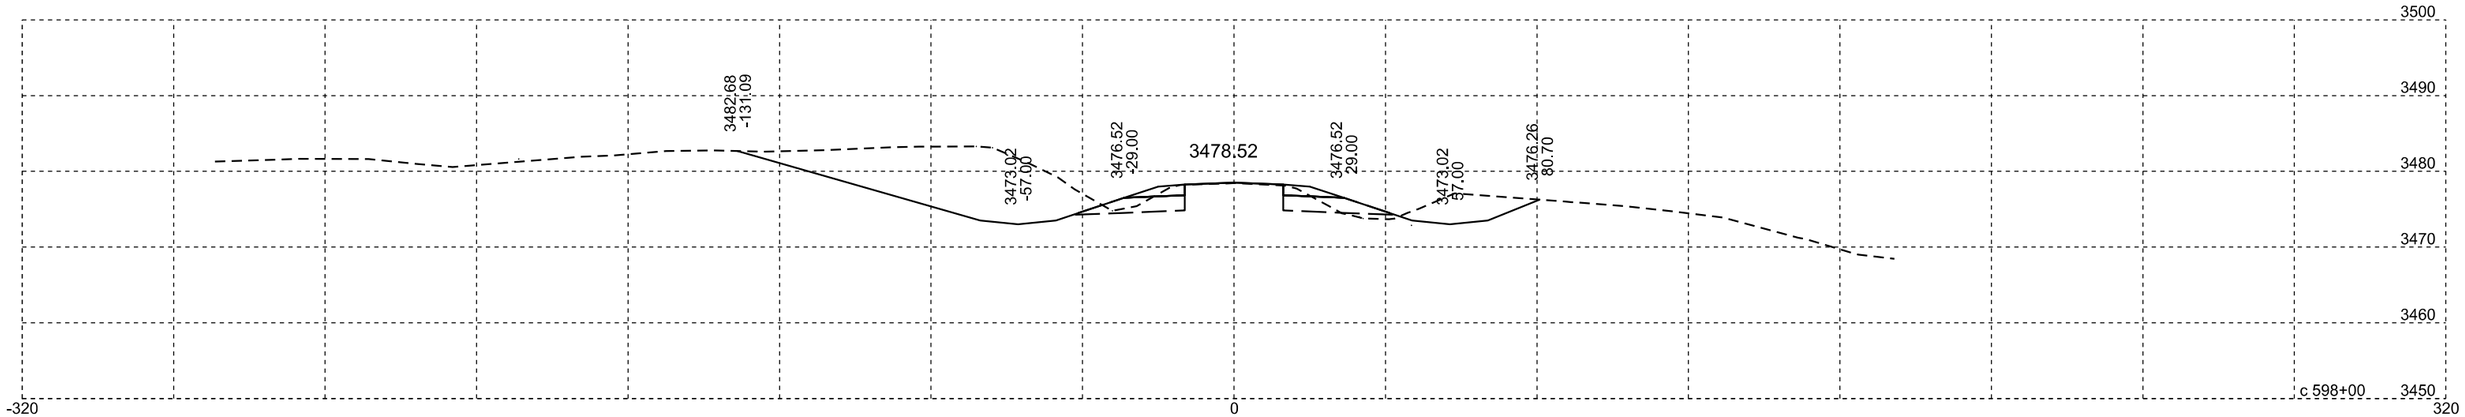

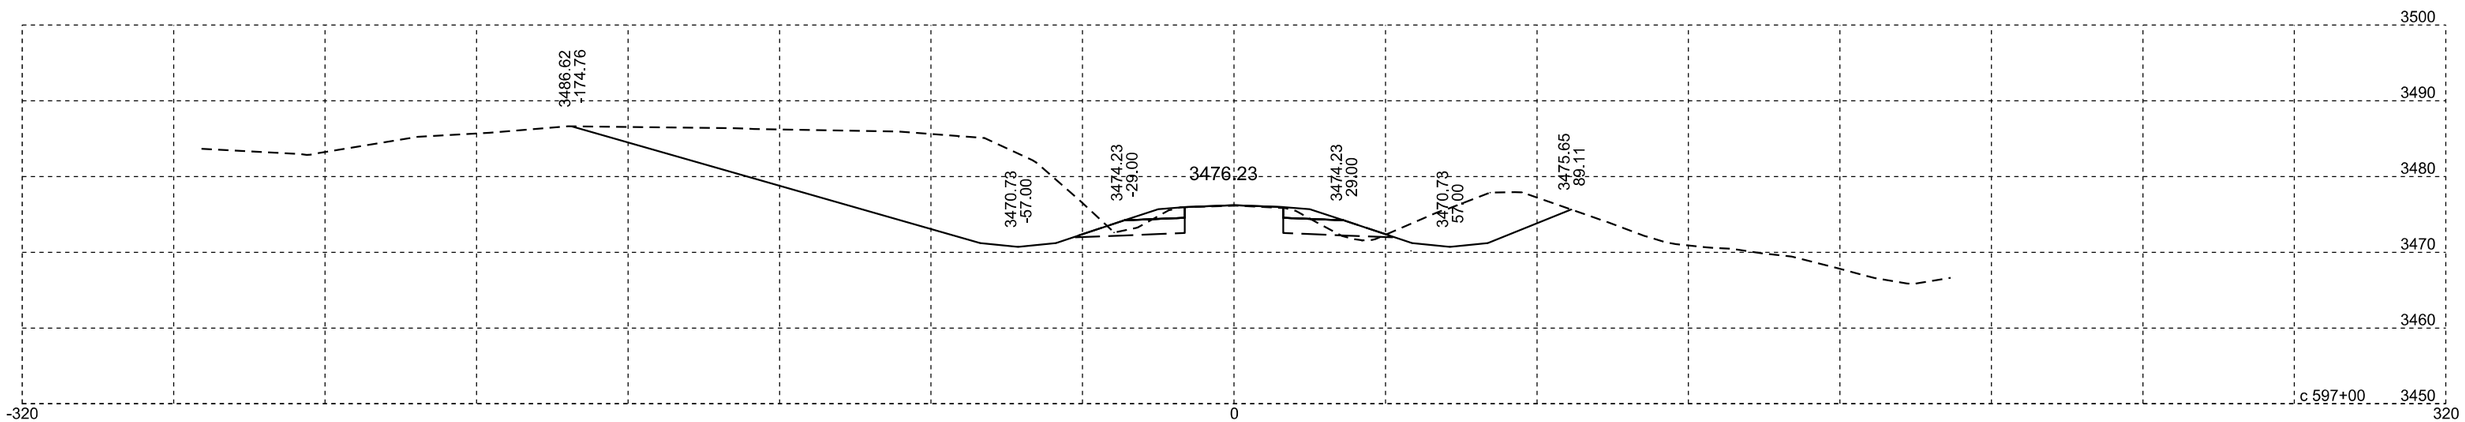

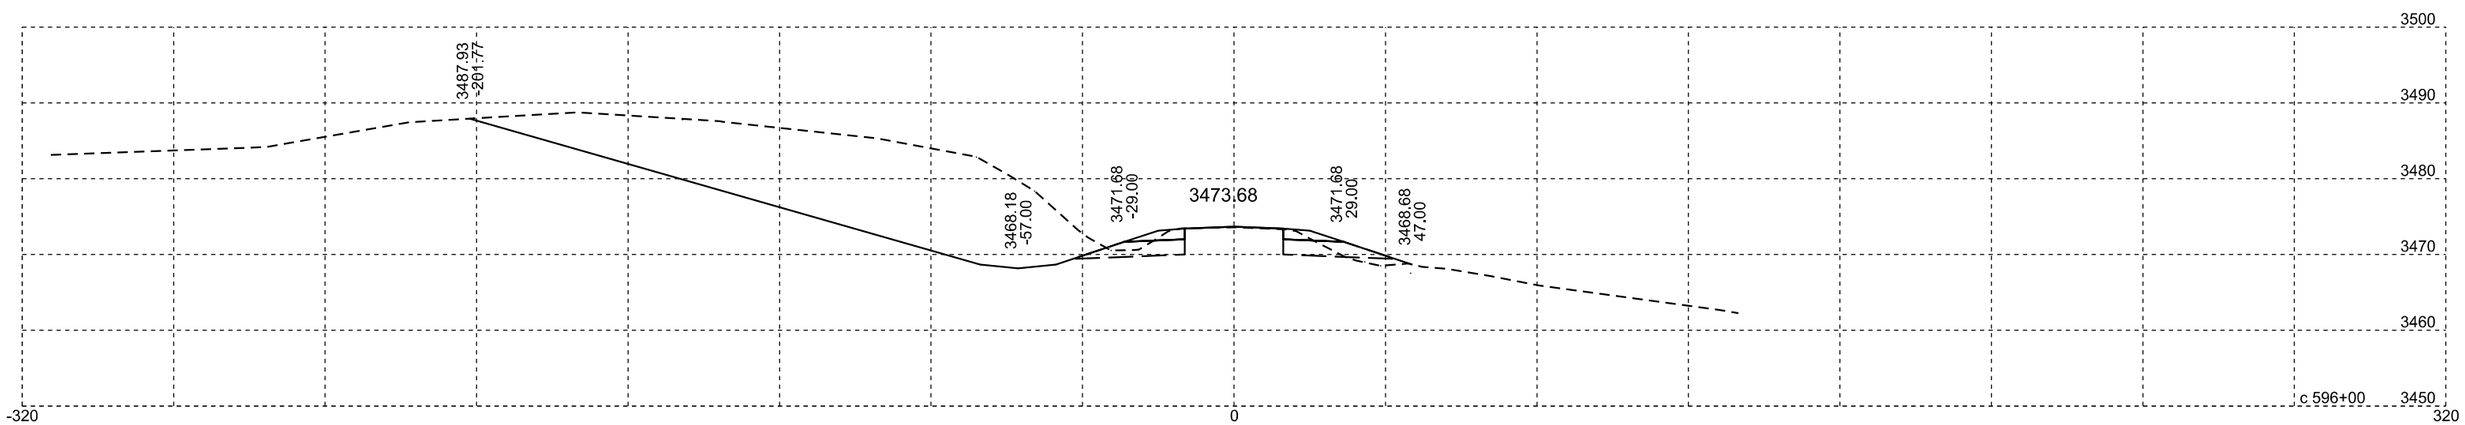

Plotting Date: 07/14/2015

STATE OF SOUTH DAKOTA	PROJECT	SHEET NO.	TOTAL SHEETS
	NH-PH 0018(177)104	X118	X329

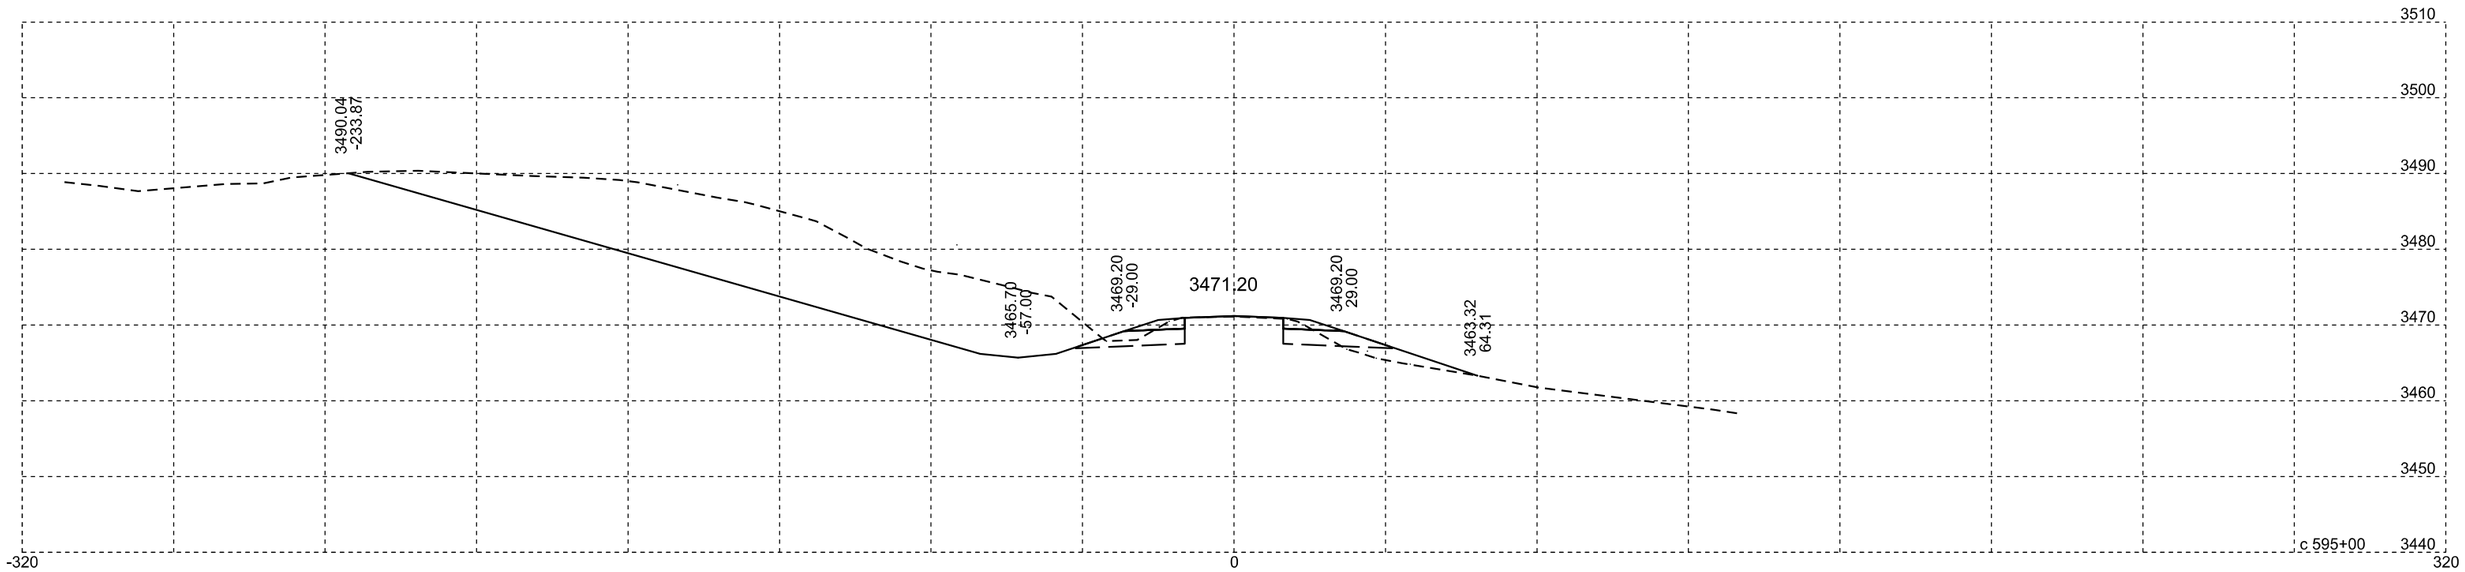

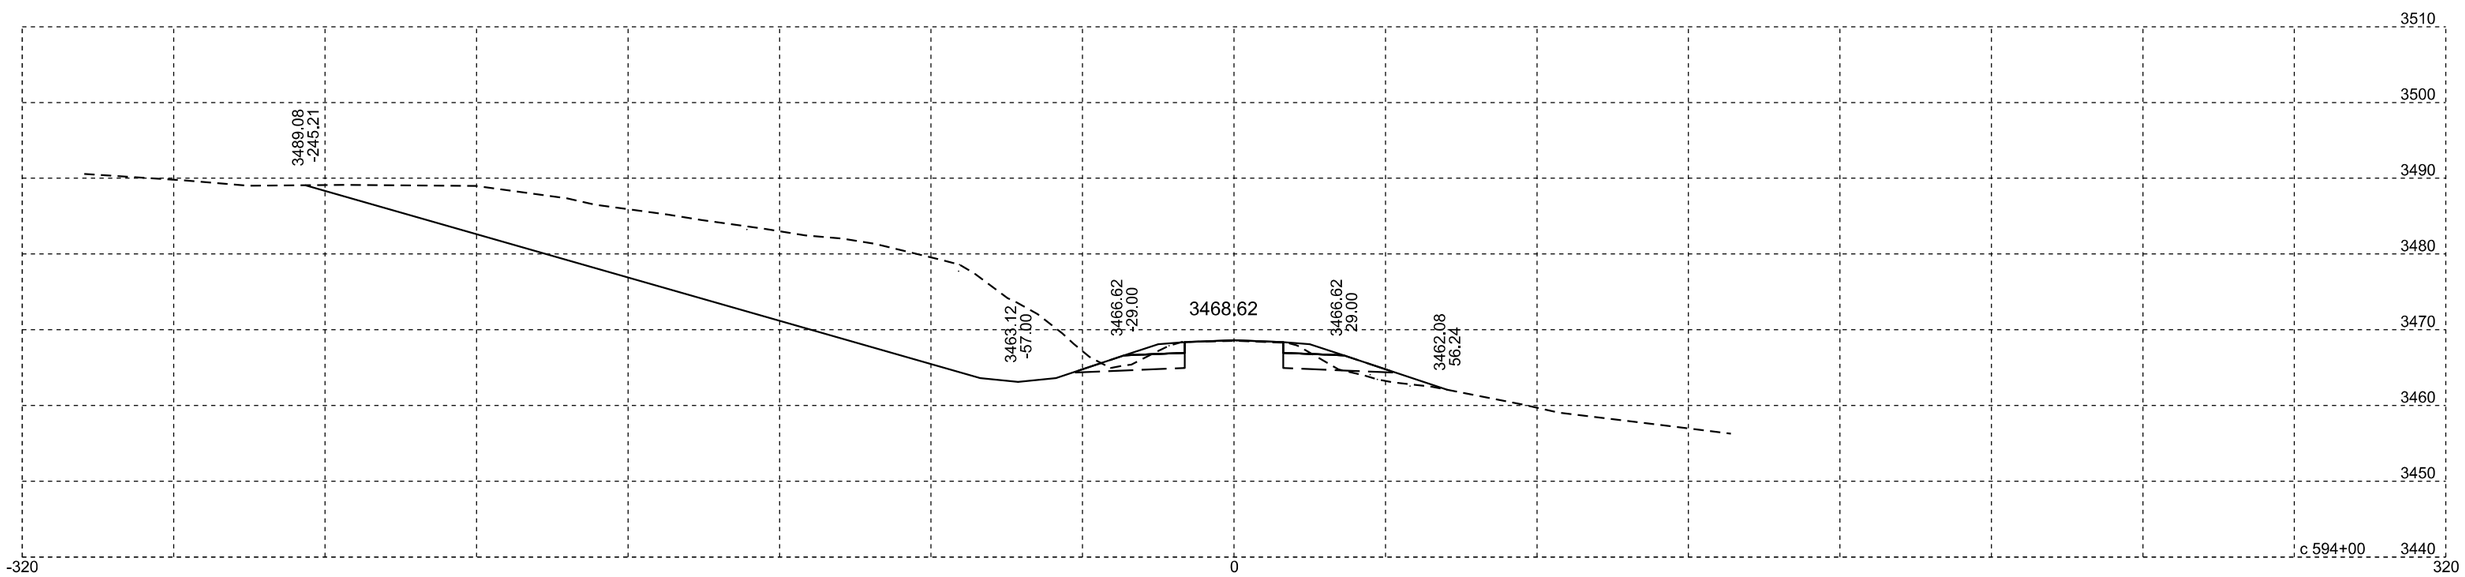

Plotting Date: 07/14/2015

STATE OF SOUTH DAKOTA	PROJECT	SHEET NO.	TOTAL SHEETS
	NH-PH 0018(177)104	X119	X329

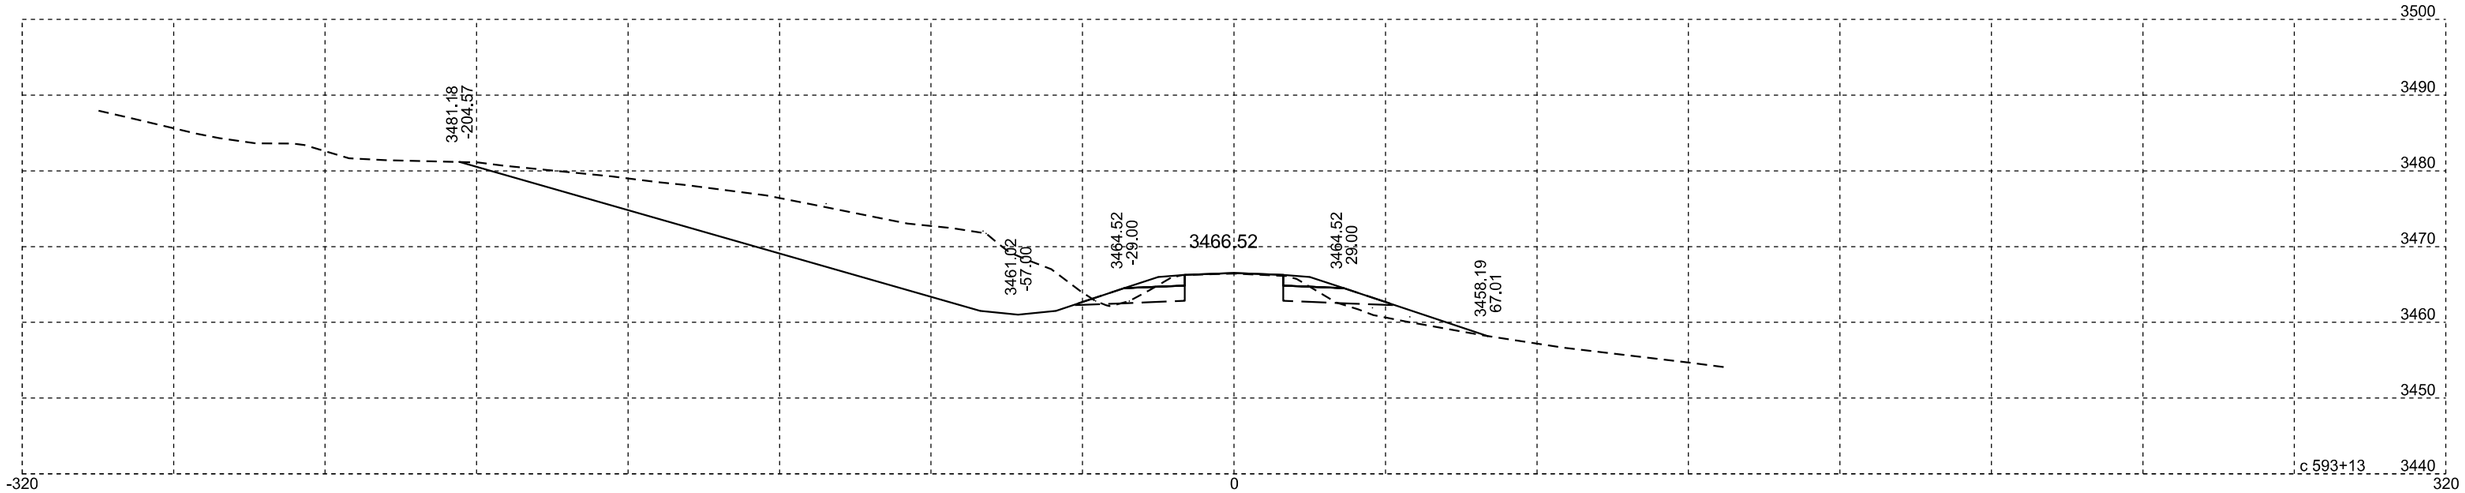

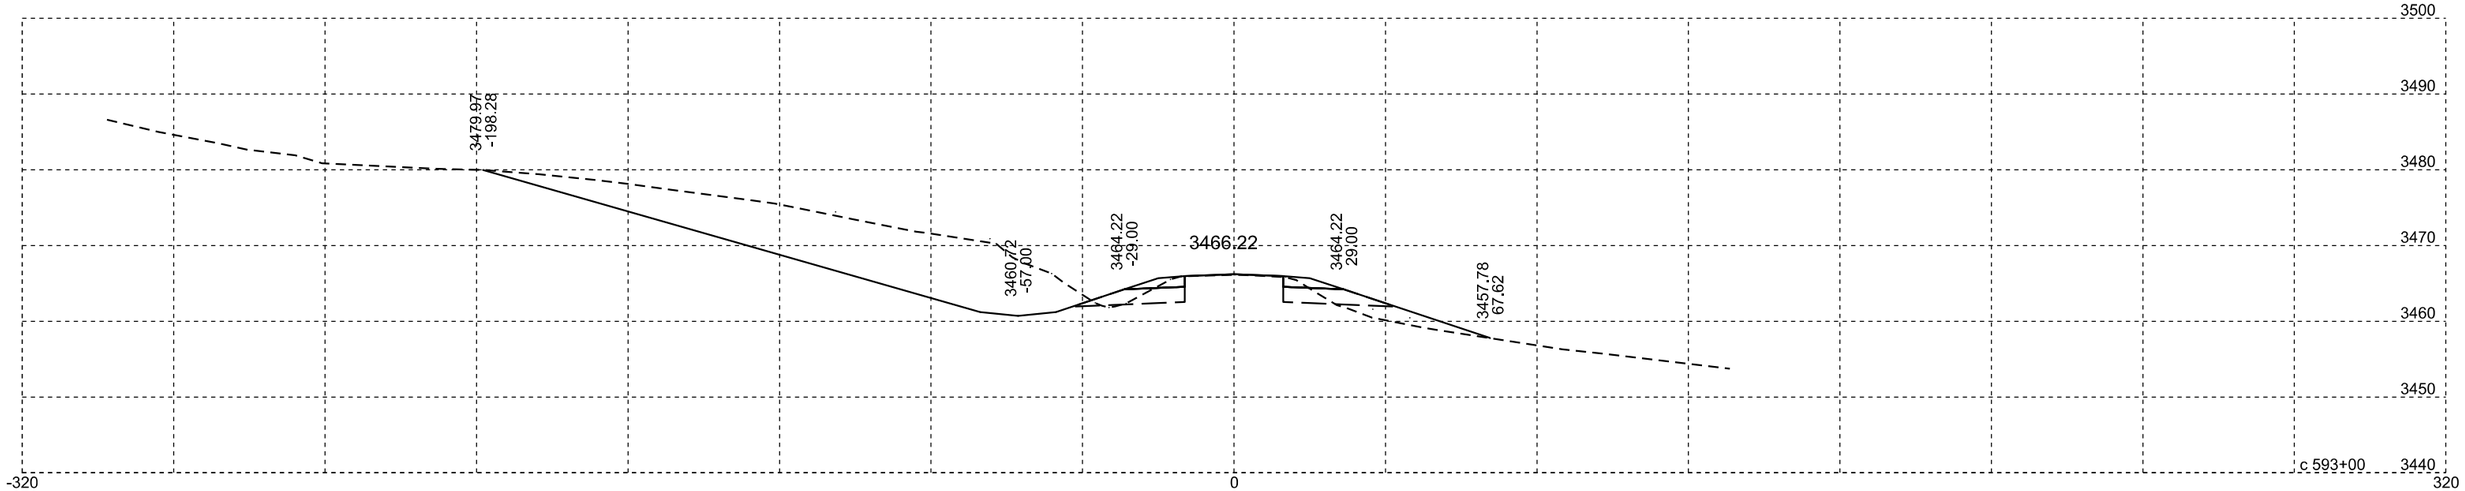

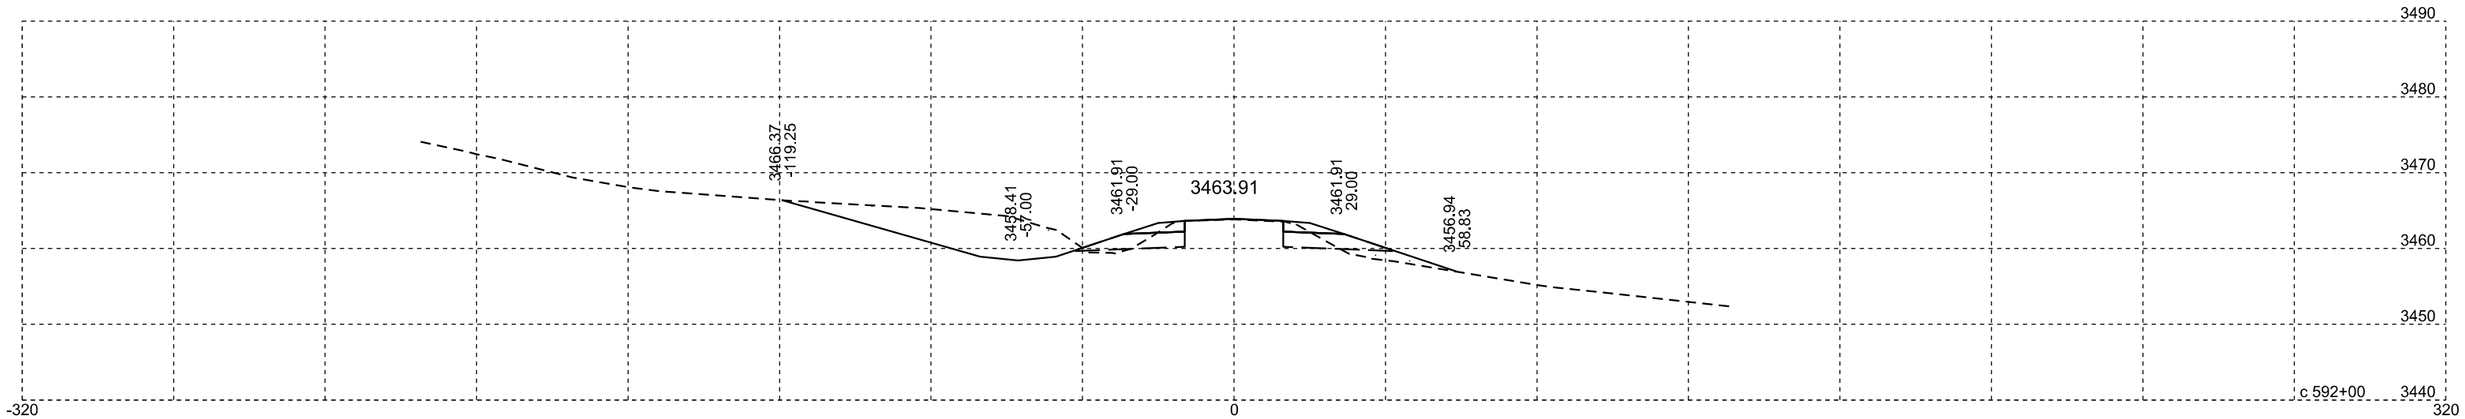

Plotting Date: 07/14/2015

STATE OF SOUTH DAKOTA	PROJECT	SHEET NO.	TOTAL SHEETS
	NH-PH 0018(177)104	X120	X329

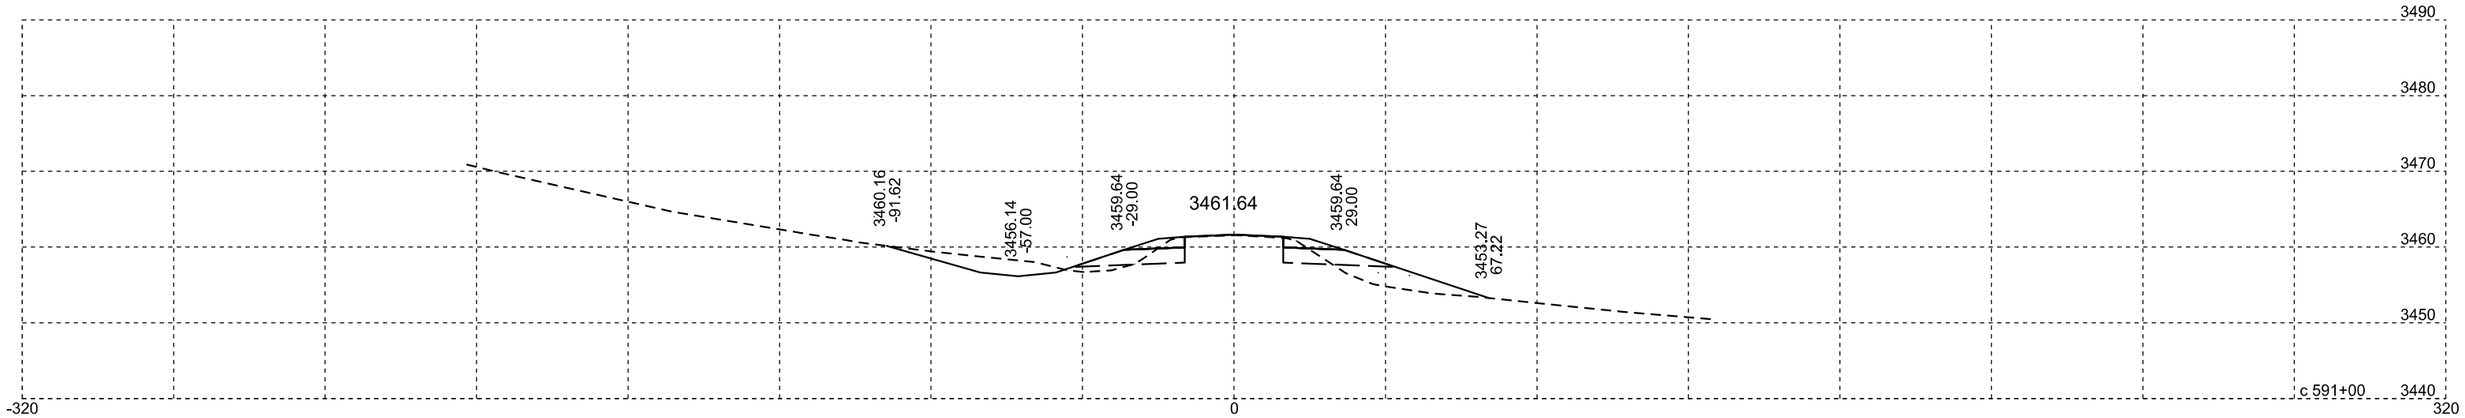

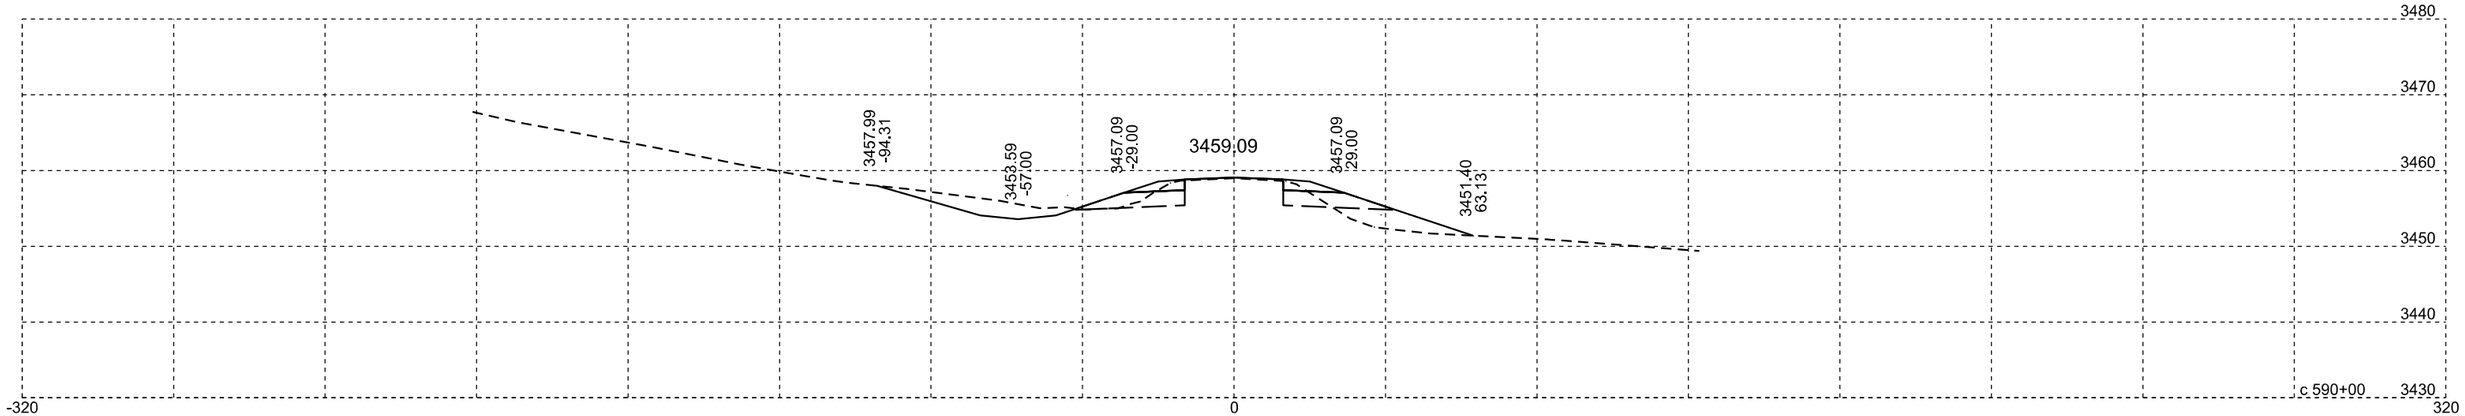

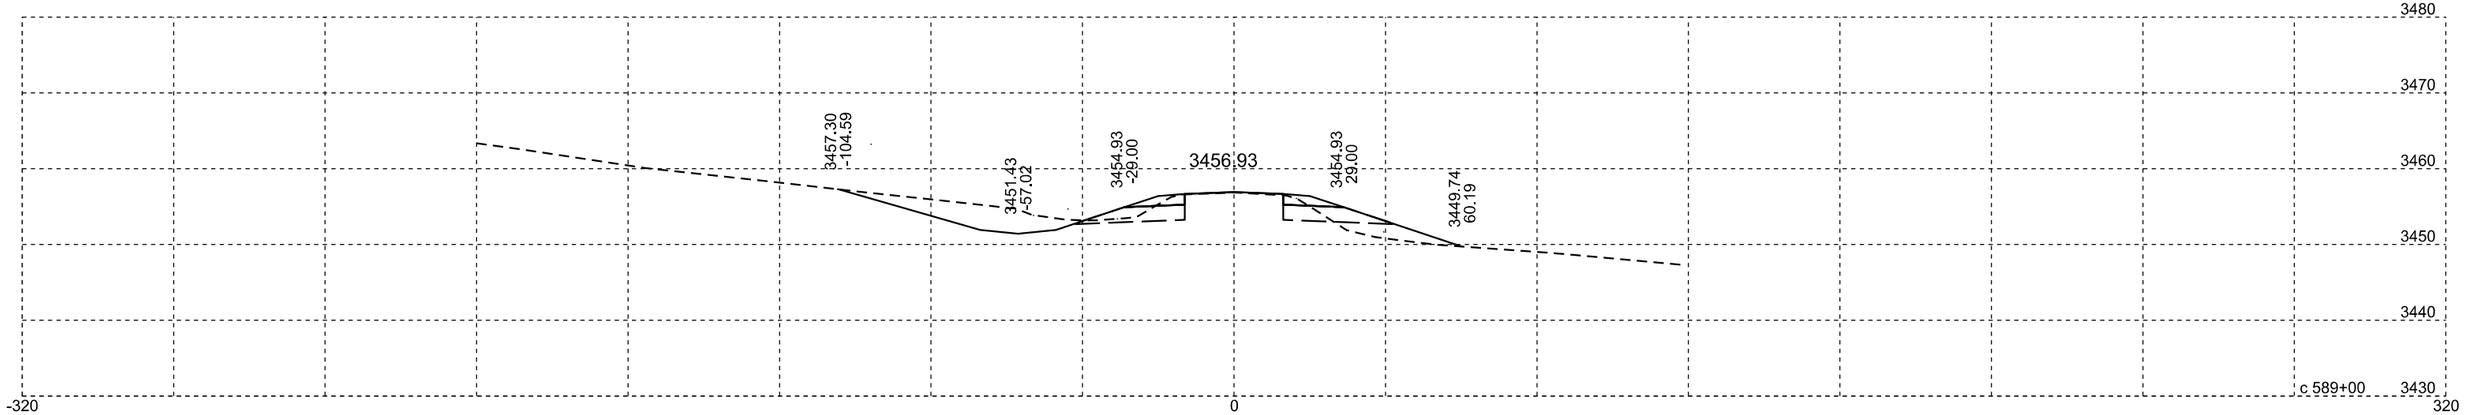

Plotting Date: 07/14/2015

STATE OF SOUTH DAKOTA	PROJECT	SHEET NO.	TOTAL SHEETS
	NH-PH 0018(177)104	X121	X329

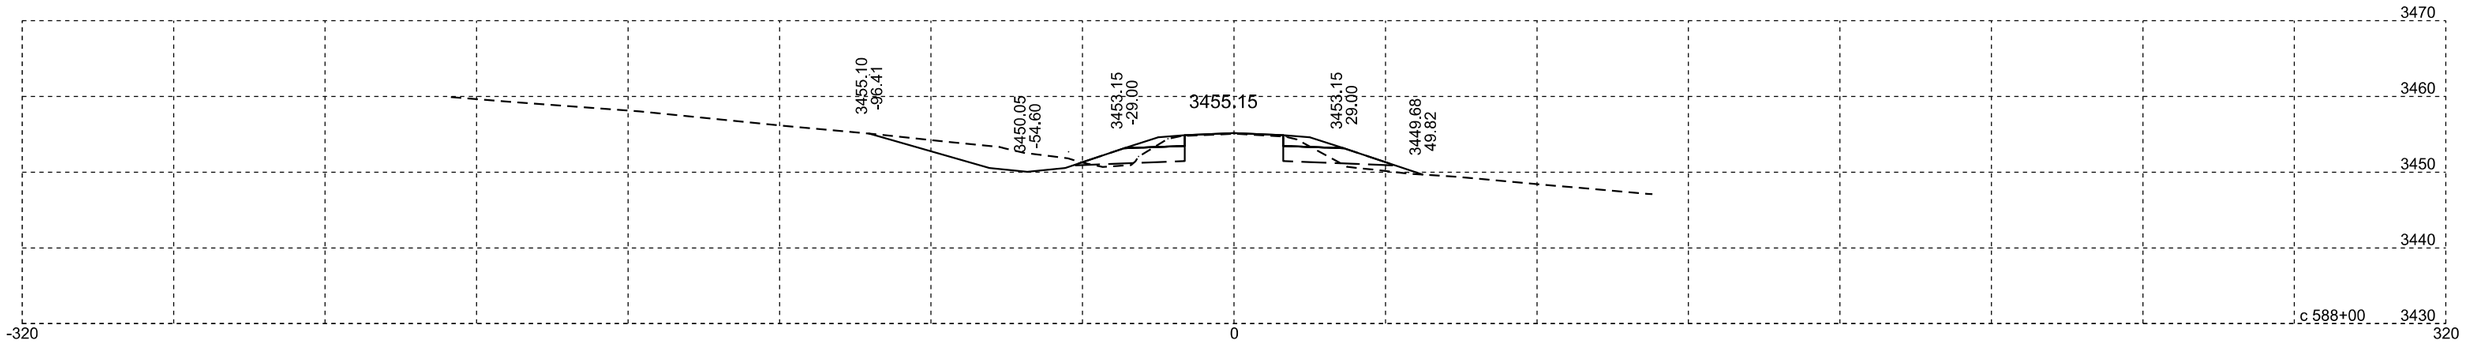

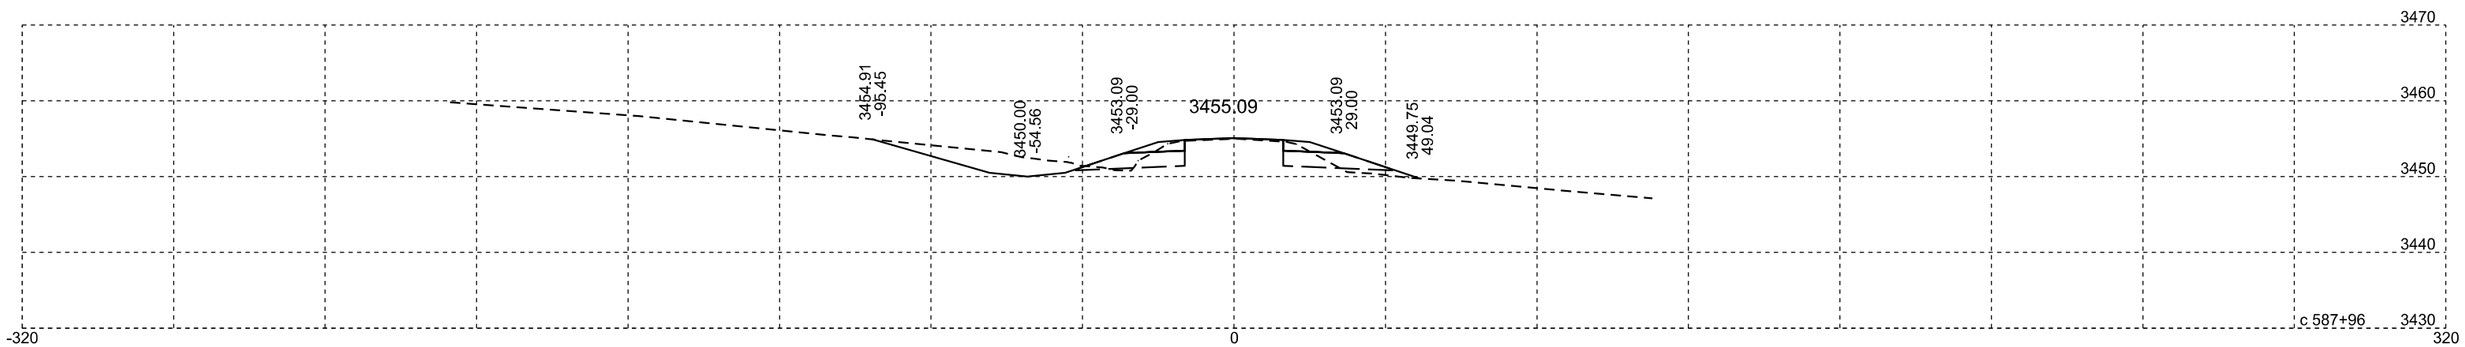

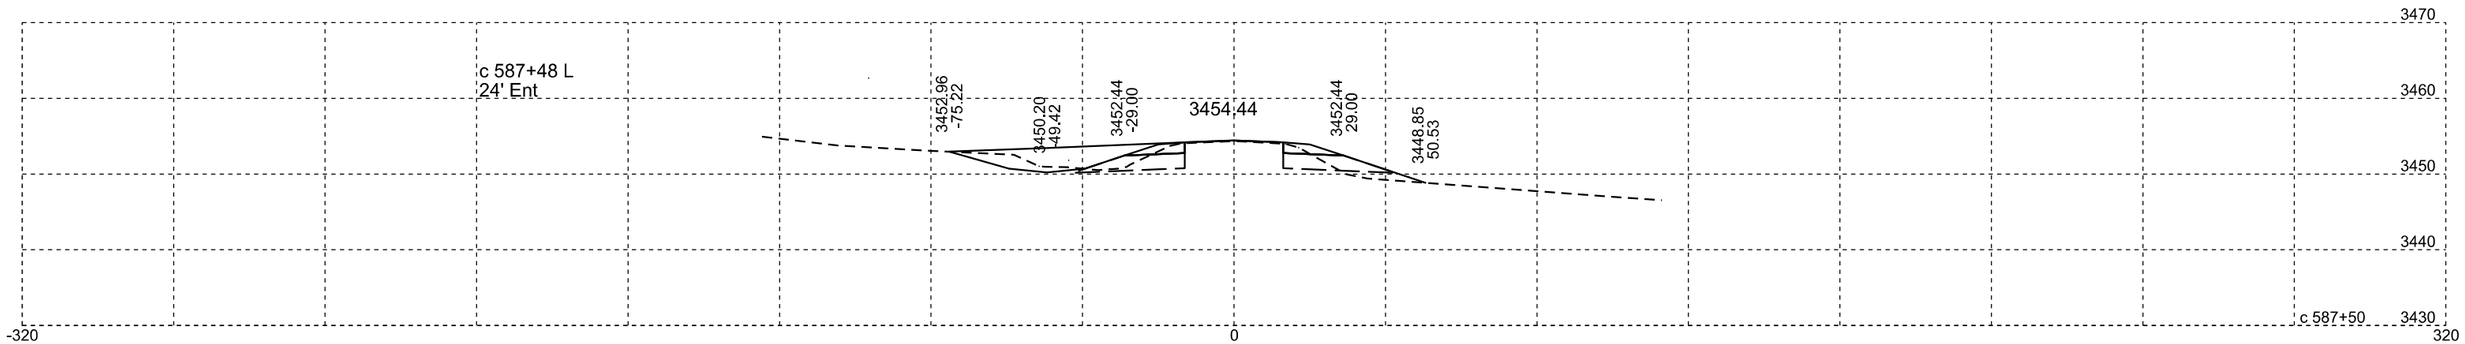

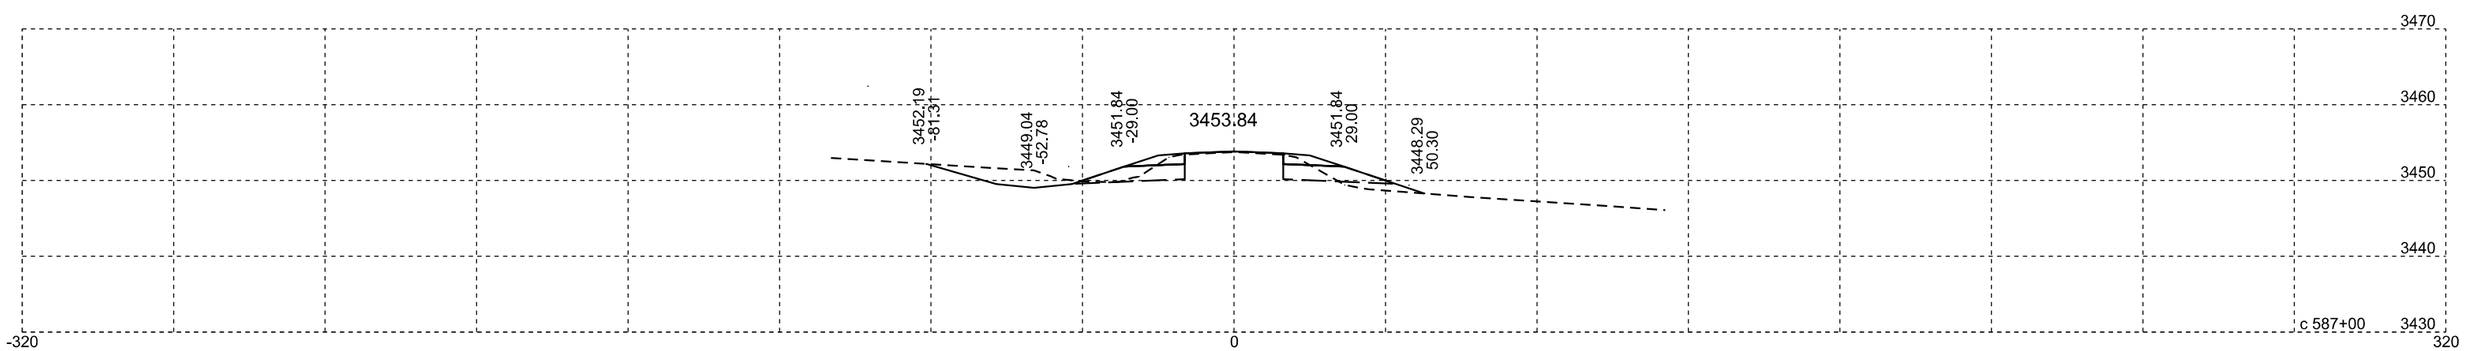

Plotting Date: 07/14/2015

STATE OF SOUTH DAKOTA	PROJECT	SHEET NO.	TOTAL SHEETS
	NH-PH 0018(177)104	X122	X329

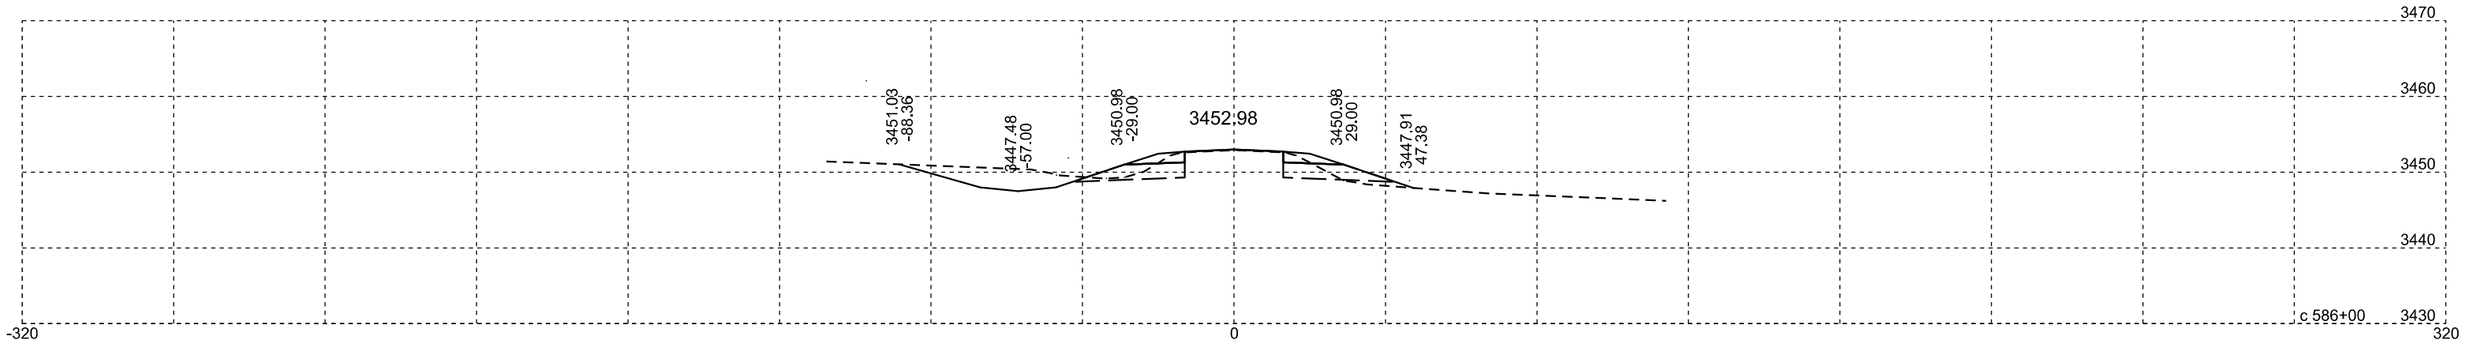

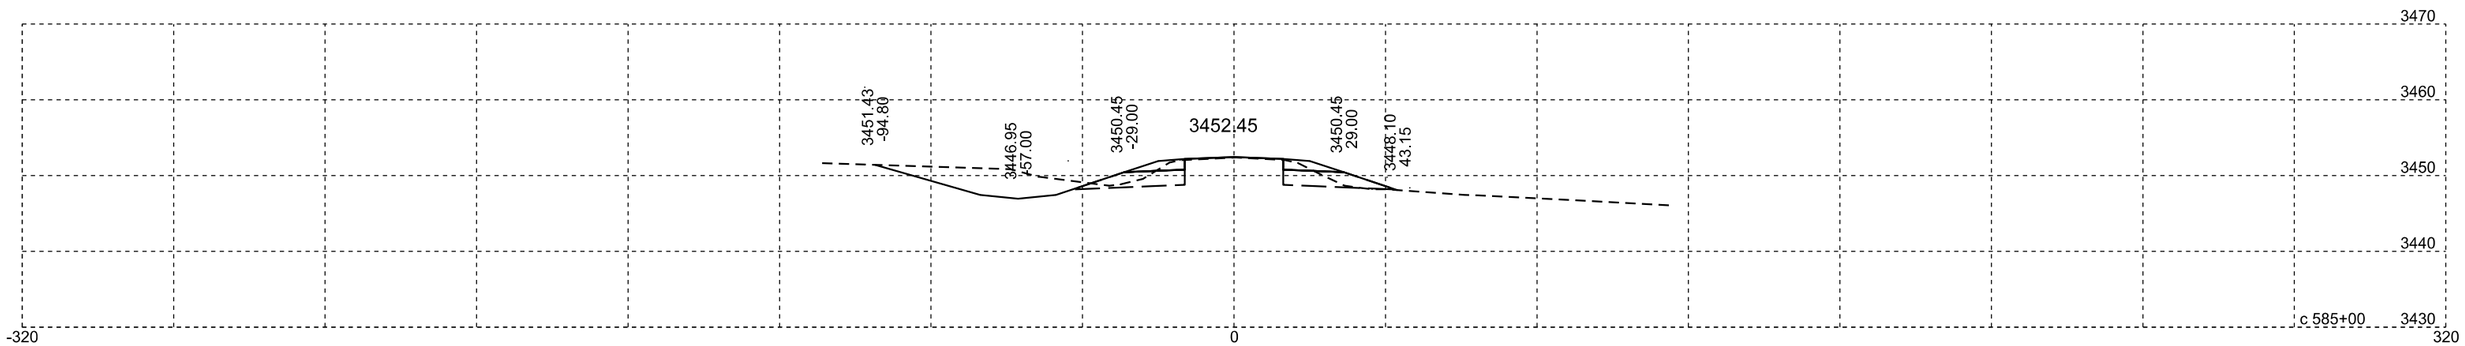

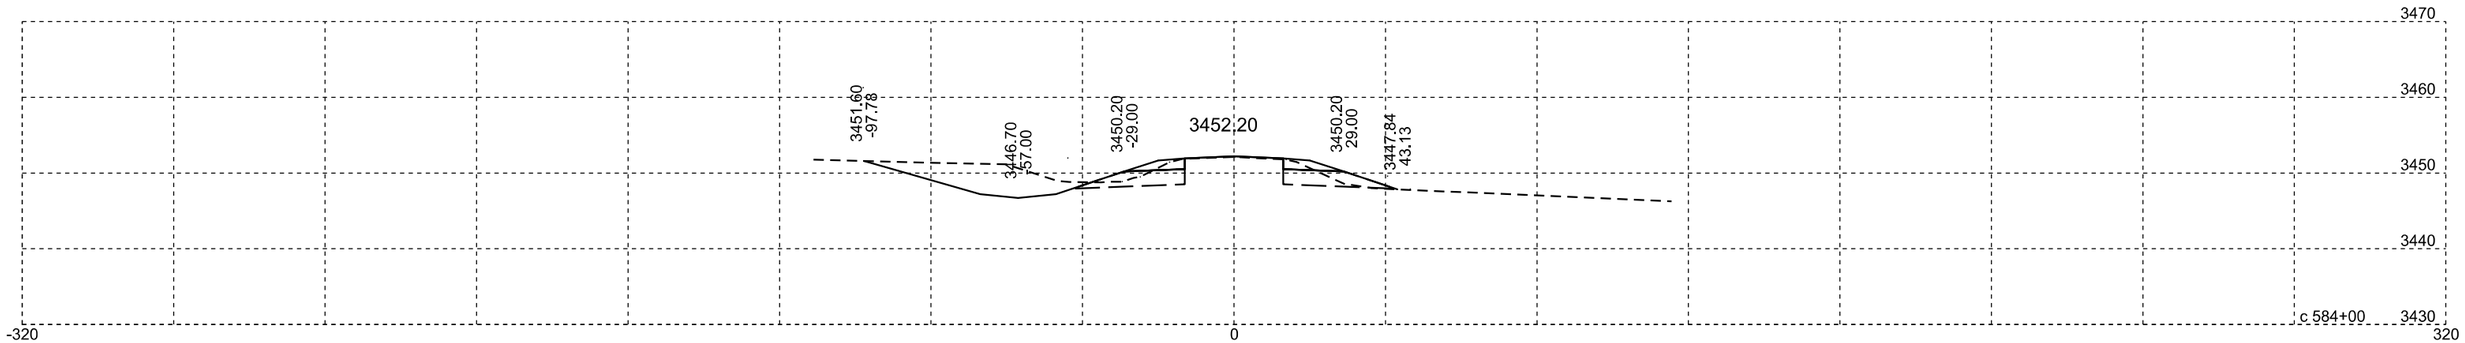

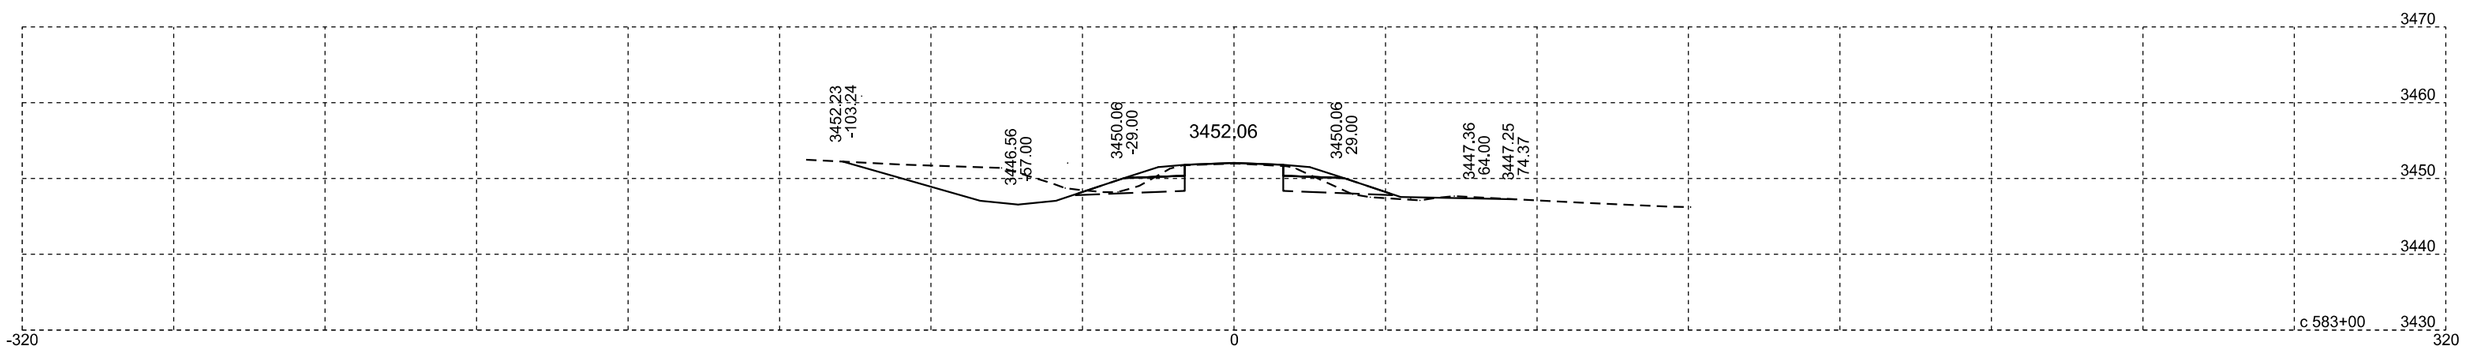

Plotting Date: 07/14/2015

STATE OF SOUTH DAKOTA	PROJECT	SHEET NO.	TOTAL SHEETS
	NH-PH 0018(177)104	X123	X329

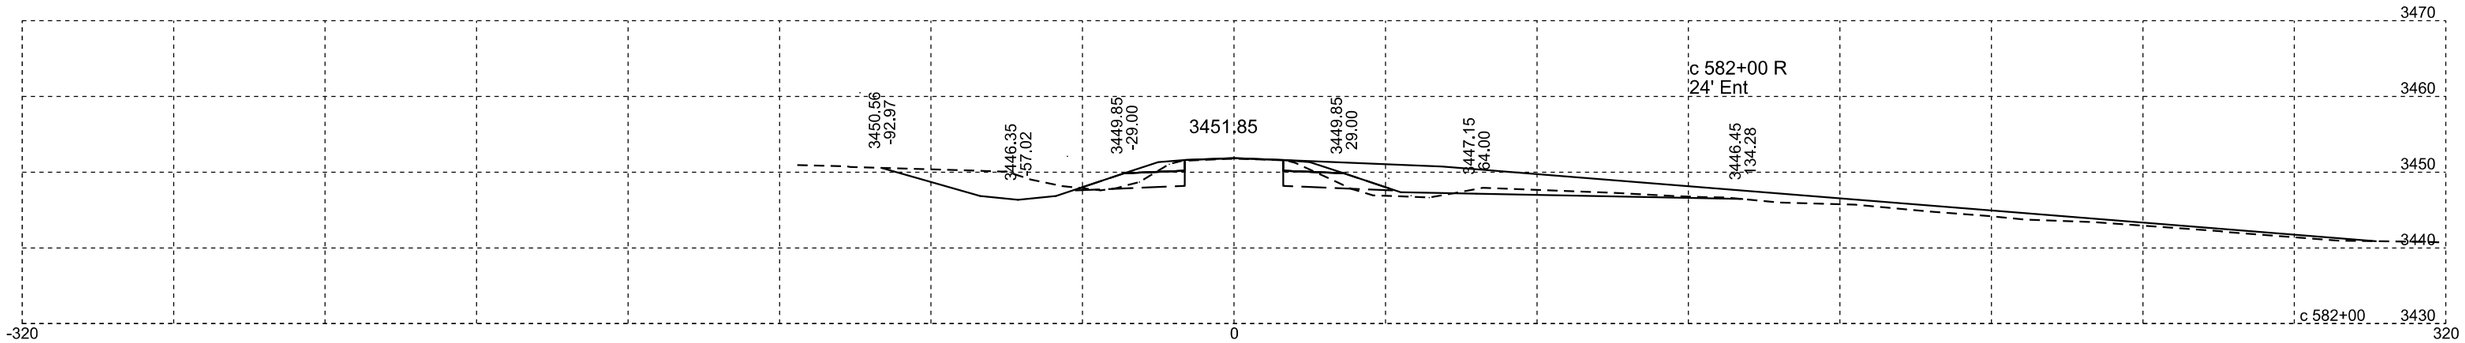

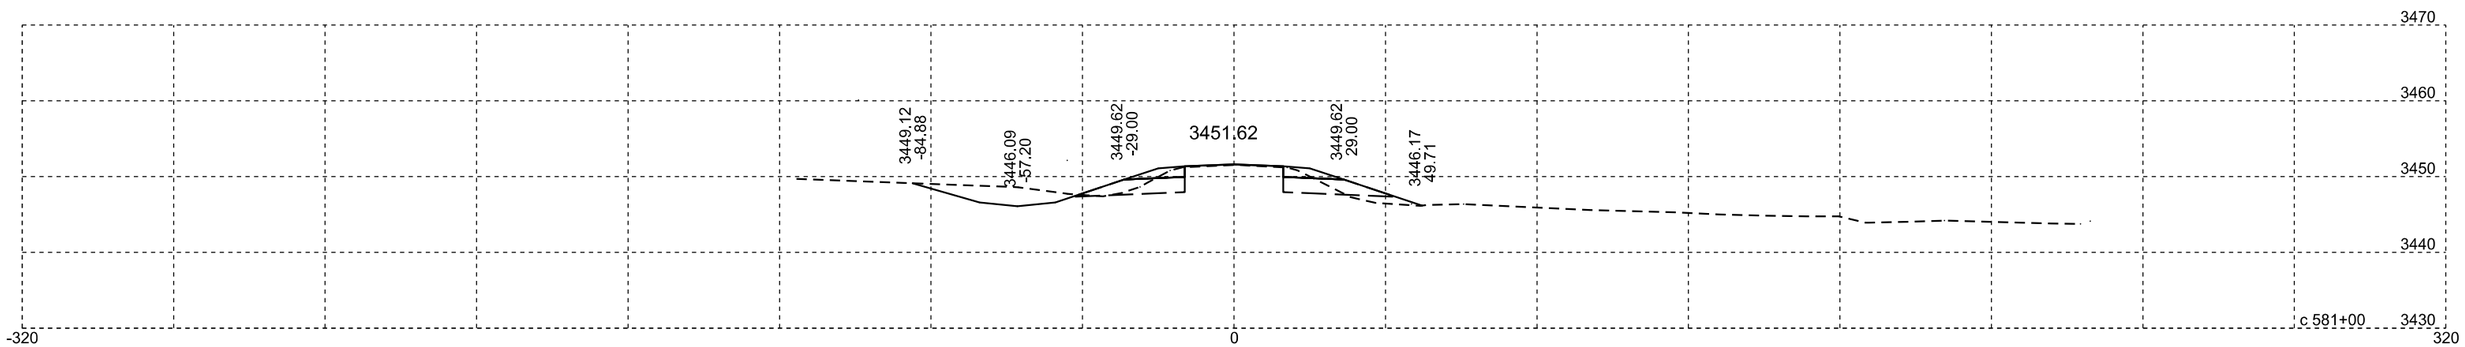

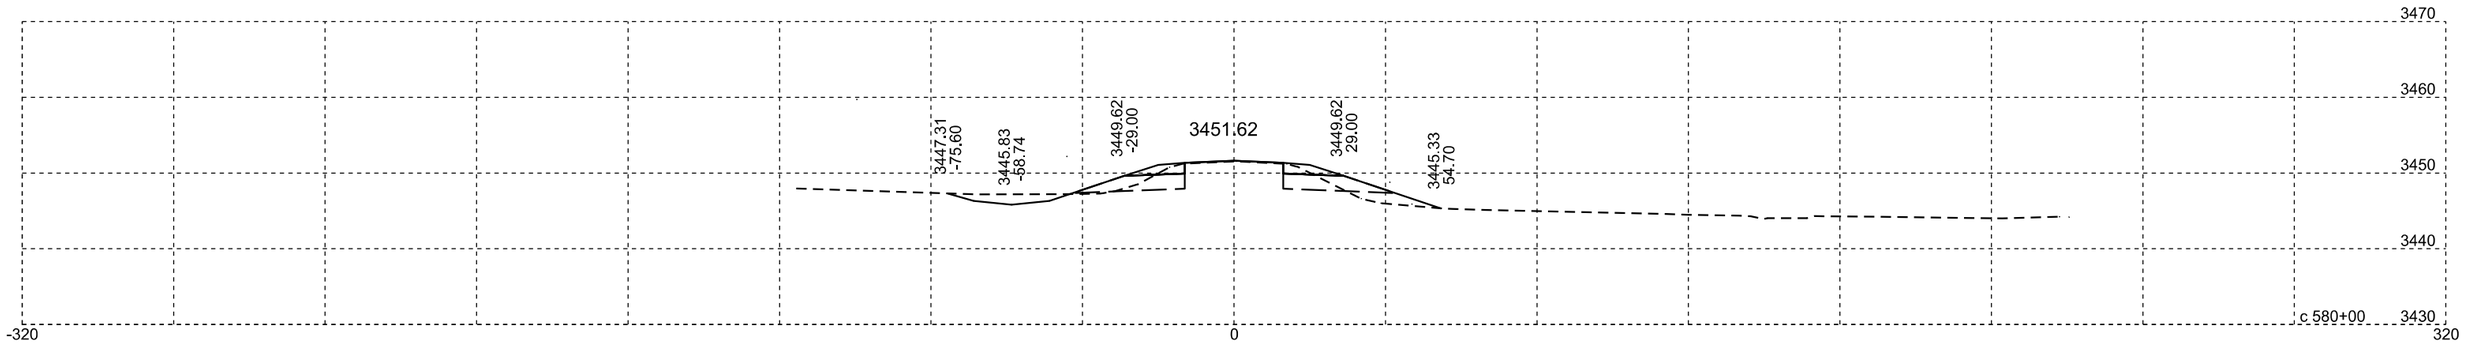

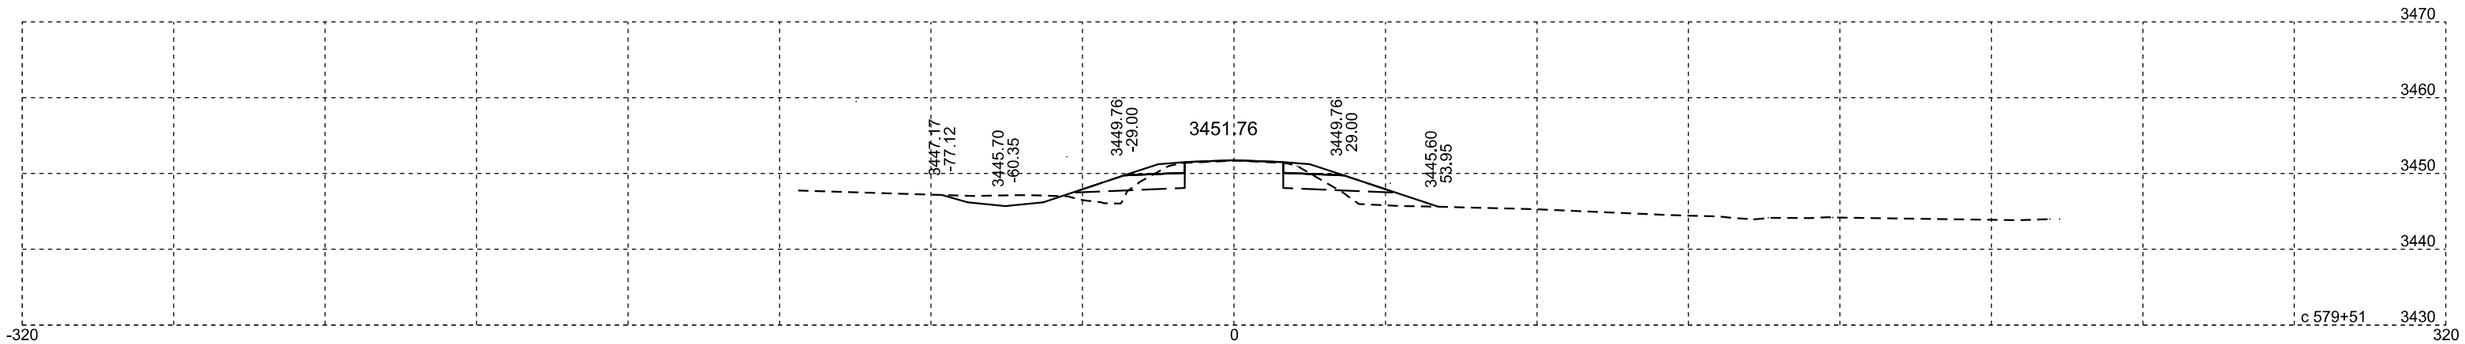

Plotting Date: 07/14/2015

STATE OF SOUTH DAKOTA	PROJECT	SHEET NO.	TOTAL SHEETS
	NH-PH 0018(177)104	X124	X329

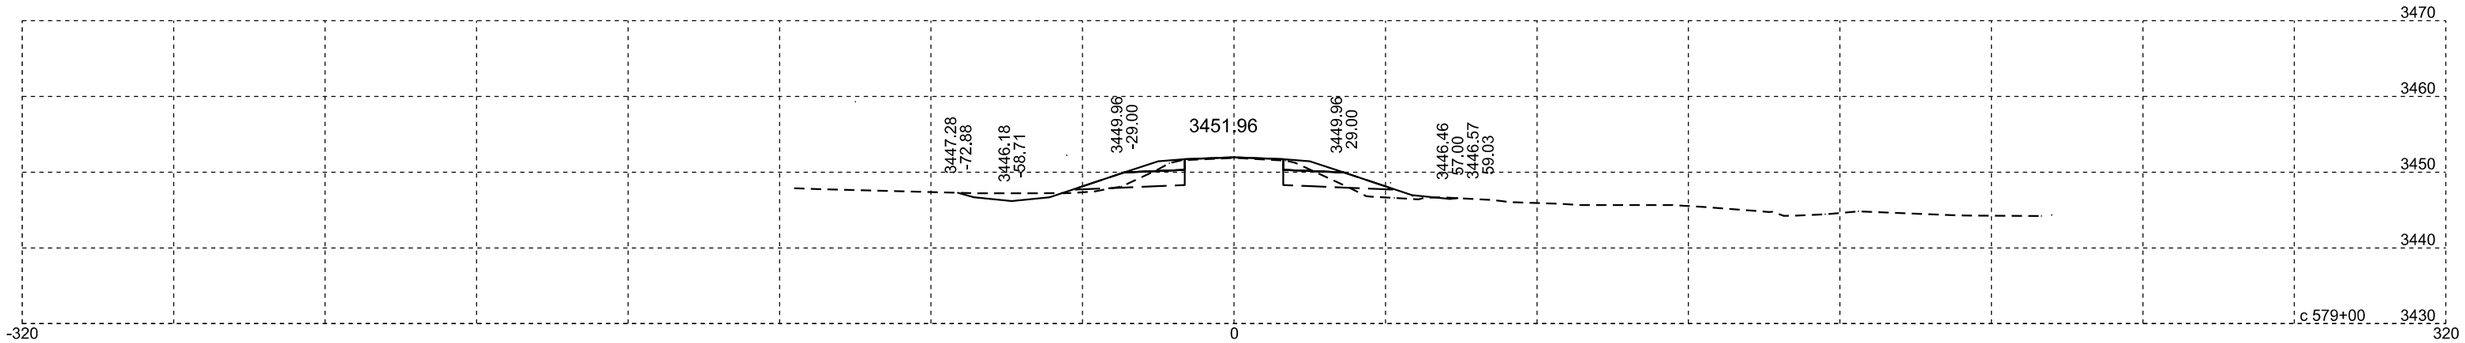

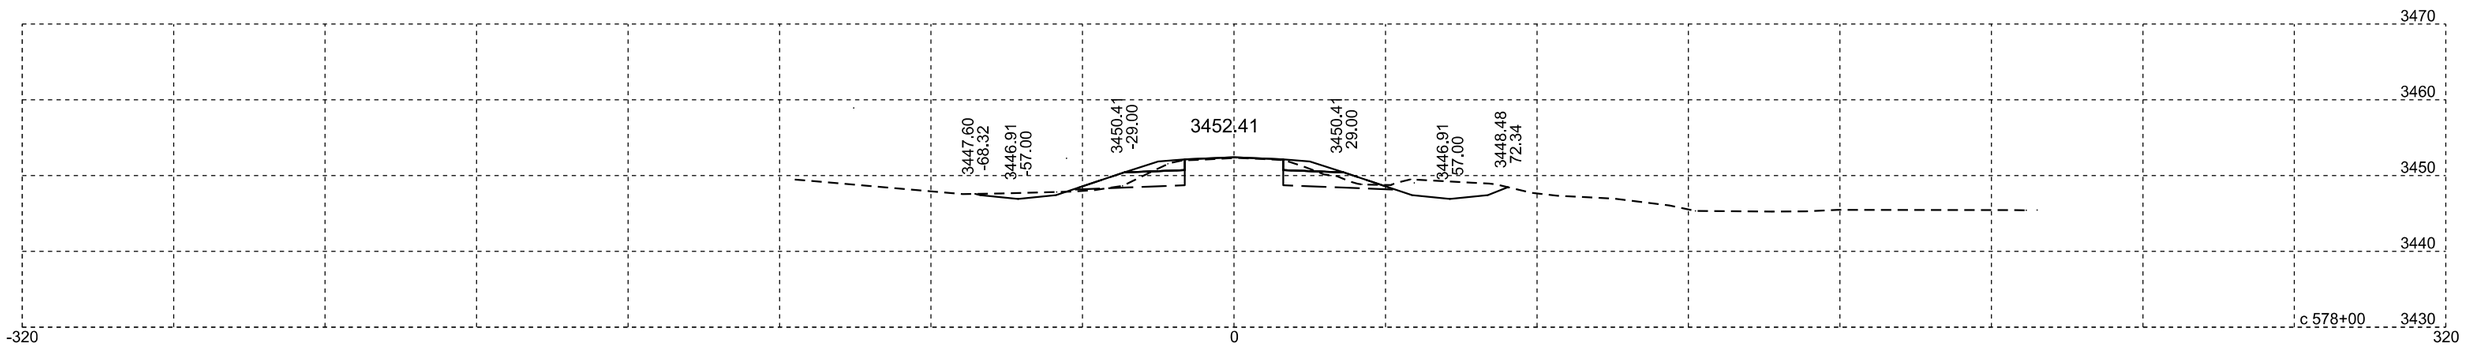

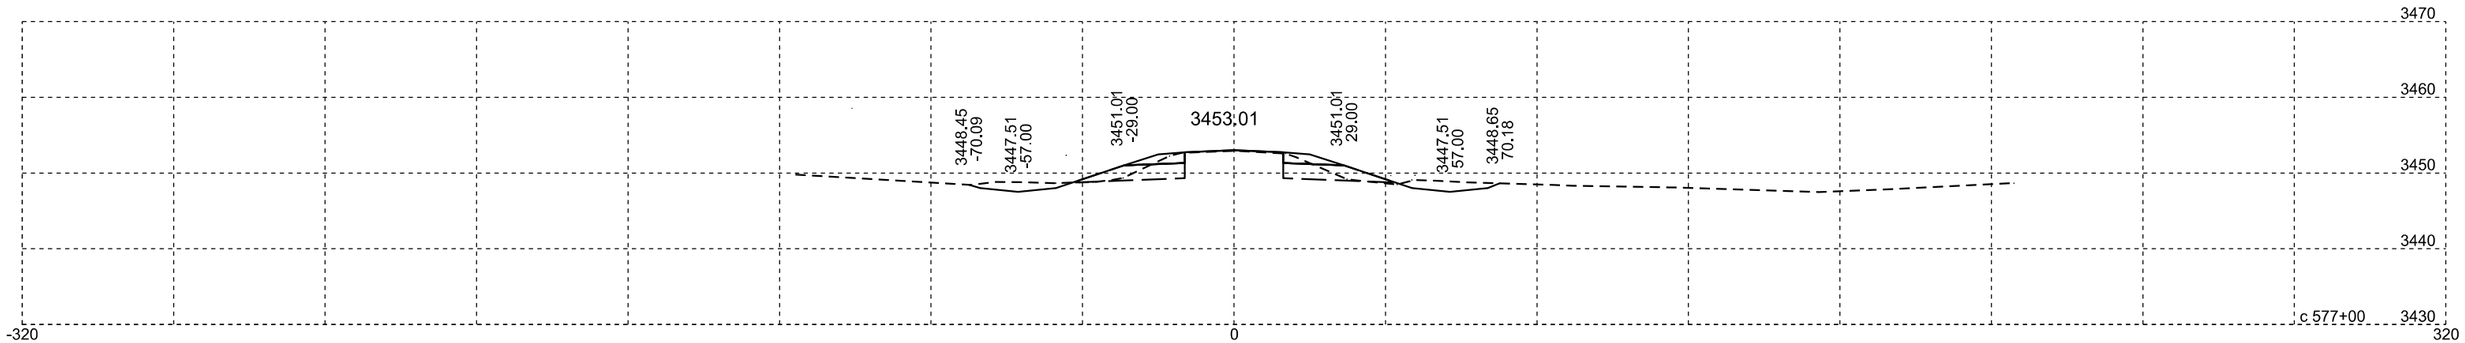

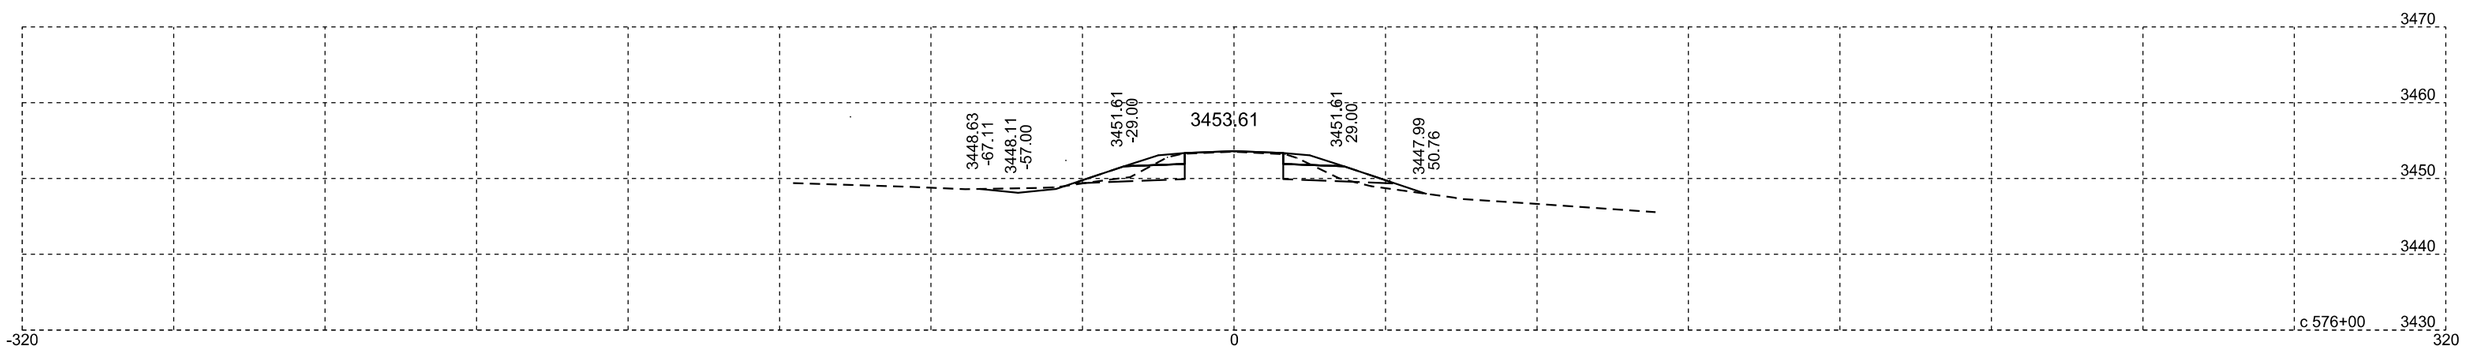

Plotting Date: 07/14/2015

STATE OF SOUTH DAKOTA	PROJECT	SHEET NO.	TOTAL SHEETS
	NH-PH 0018(177)104	X125	X329

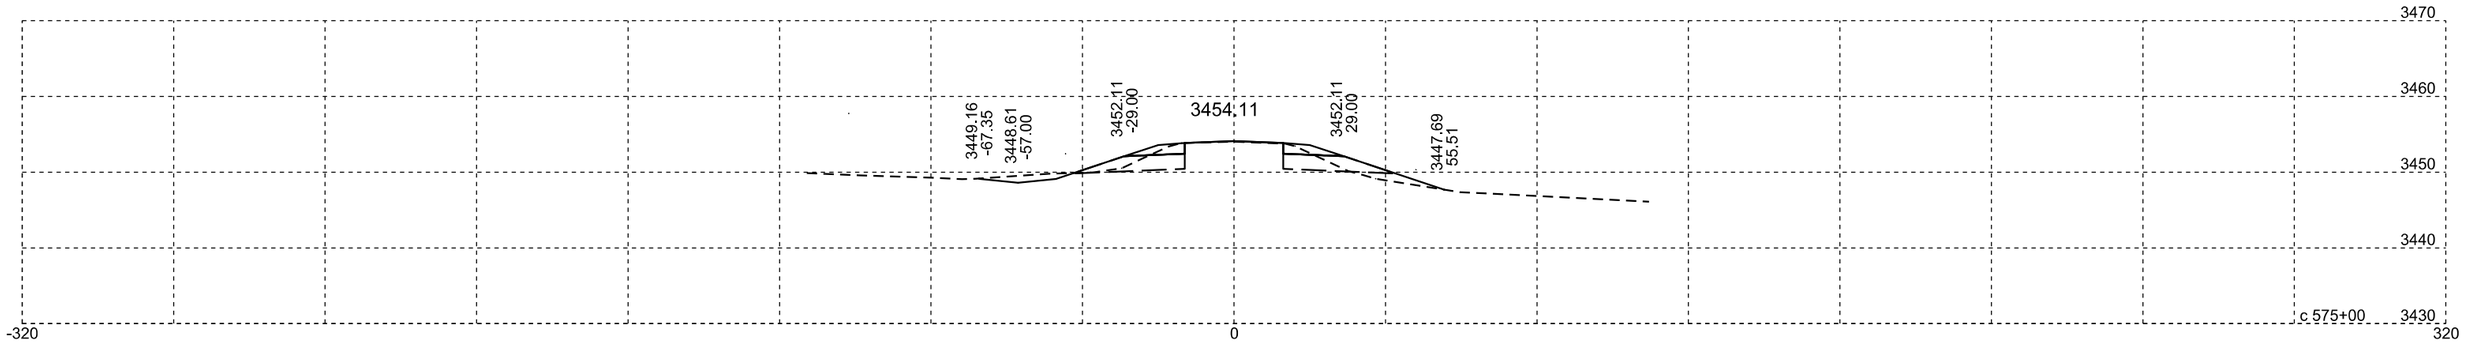

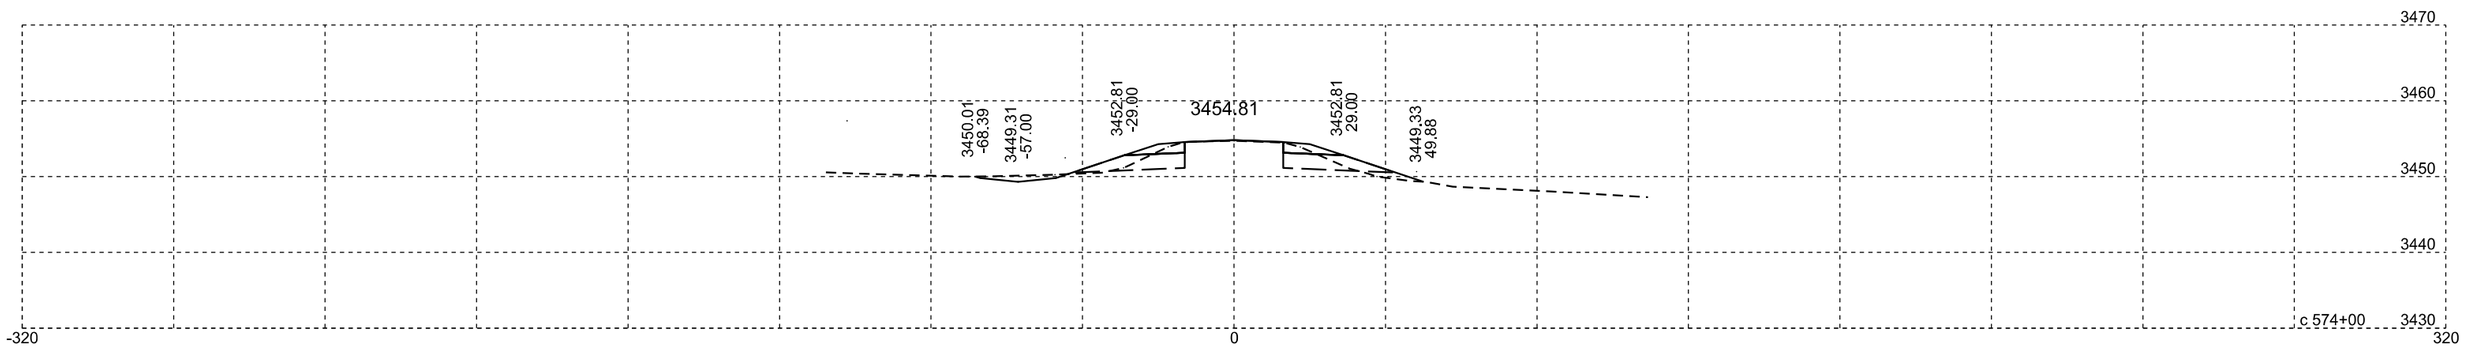

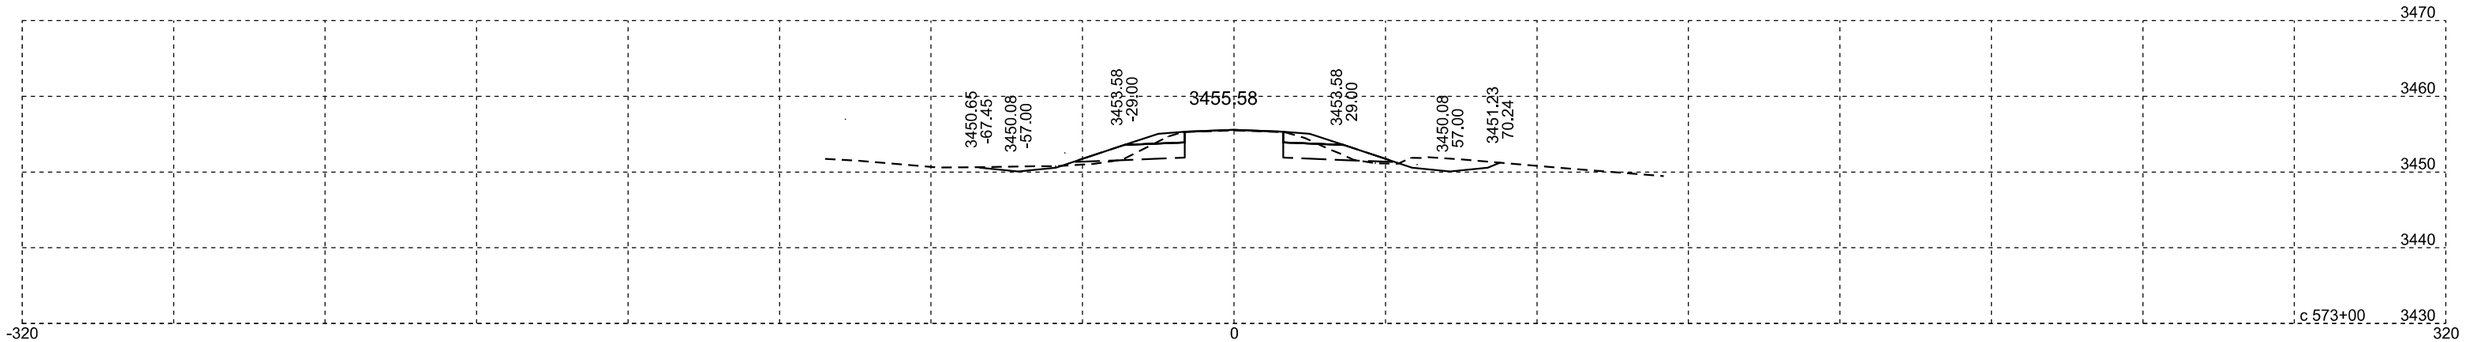

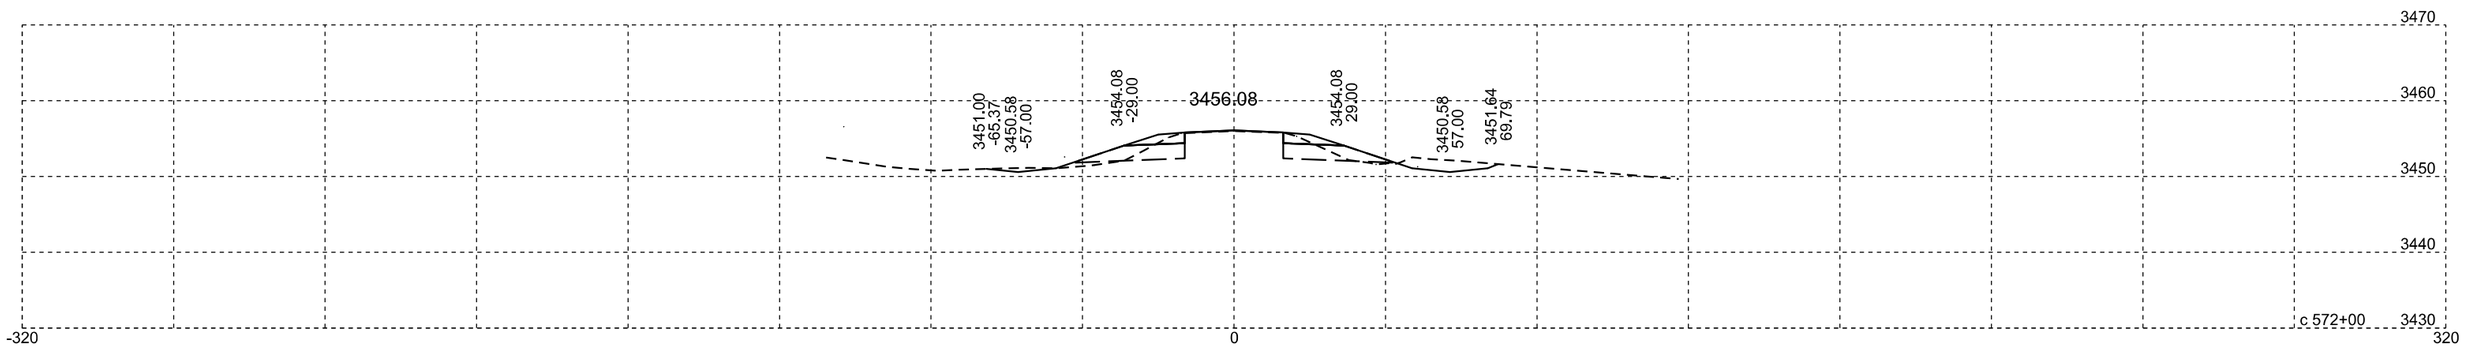

Plotting Date: 07/14/2015

STATE OF SOUTH DAKOTA	PROJECT	SHEET NO.	TOTAL SHEETS
	NH-PH 0018(177)104	X126	X329

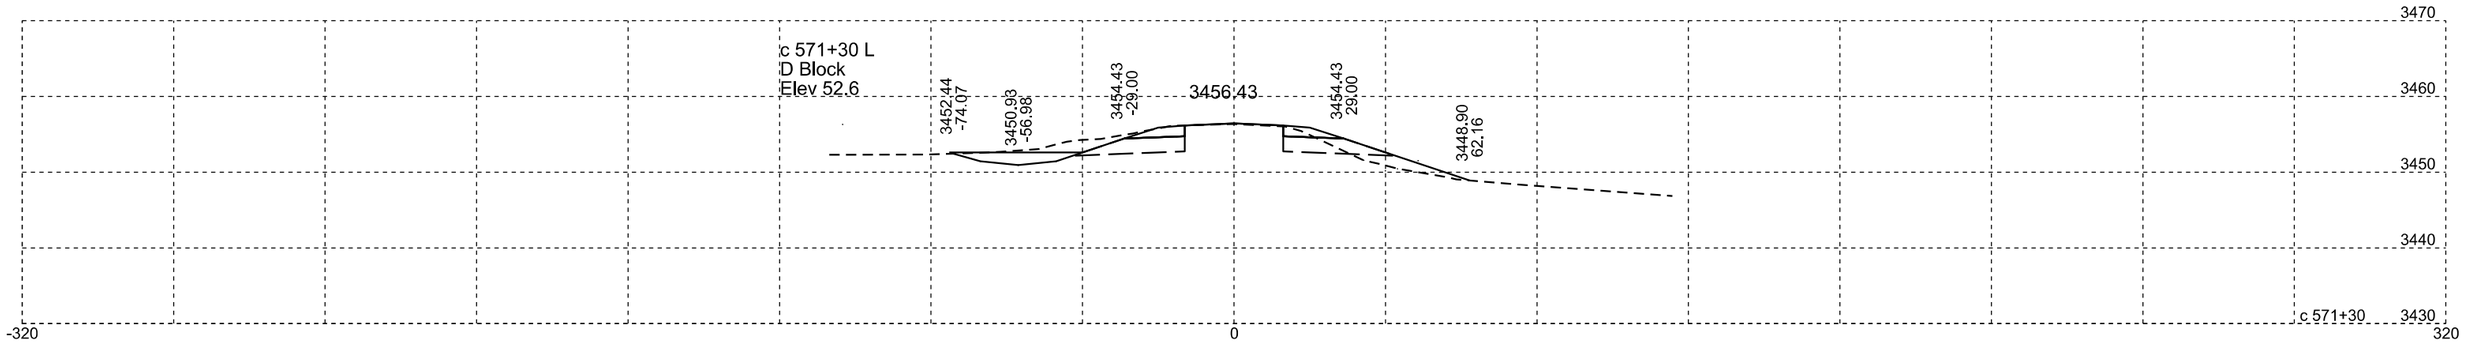

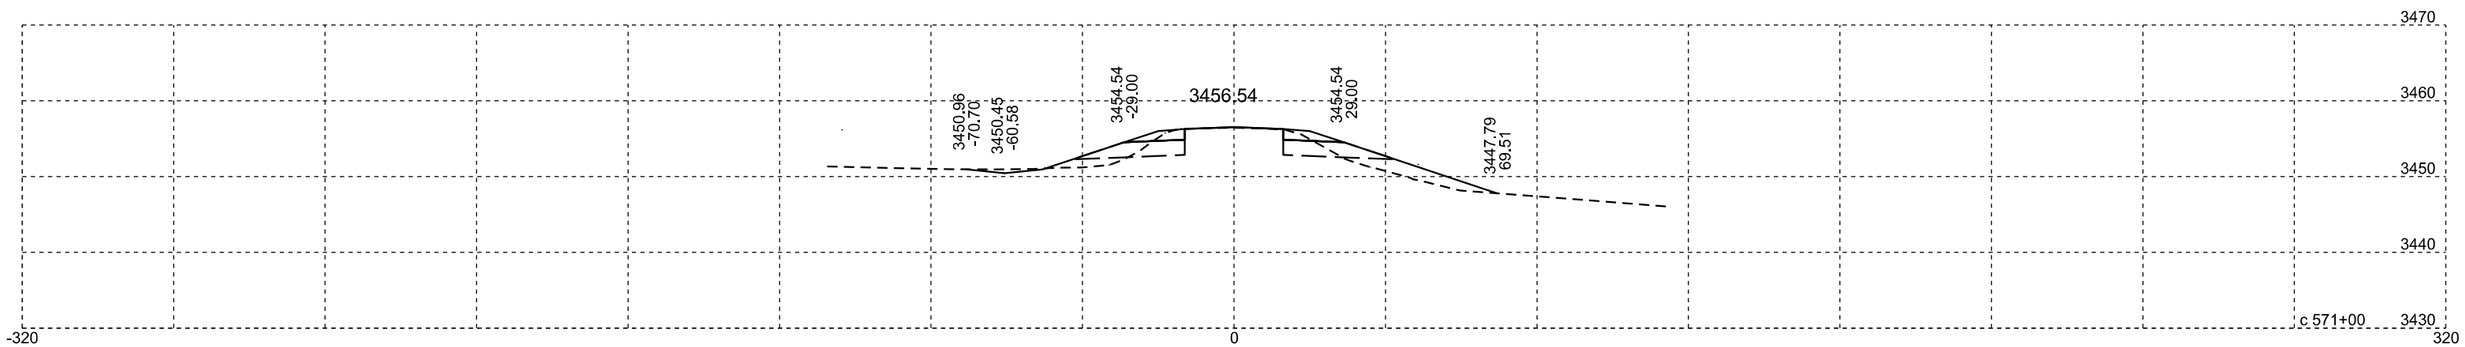

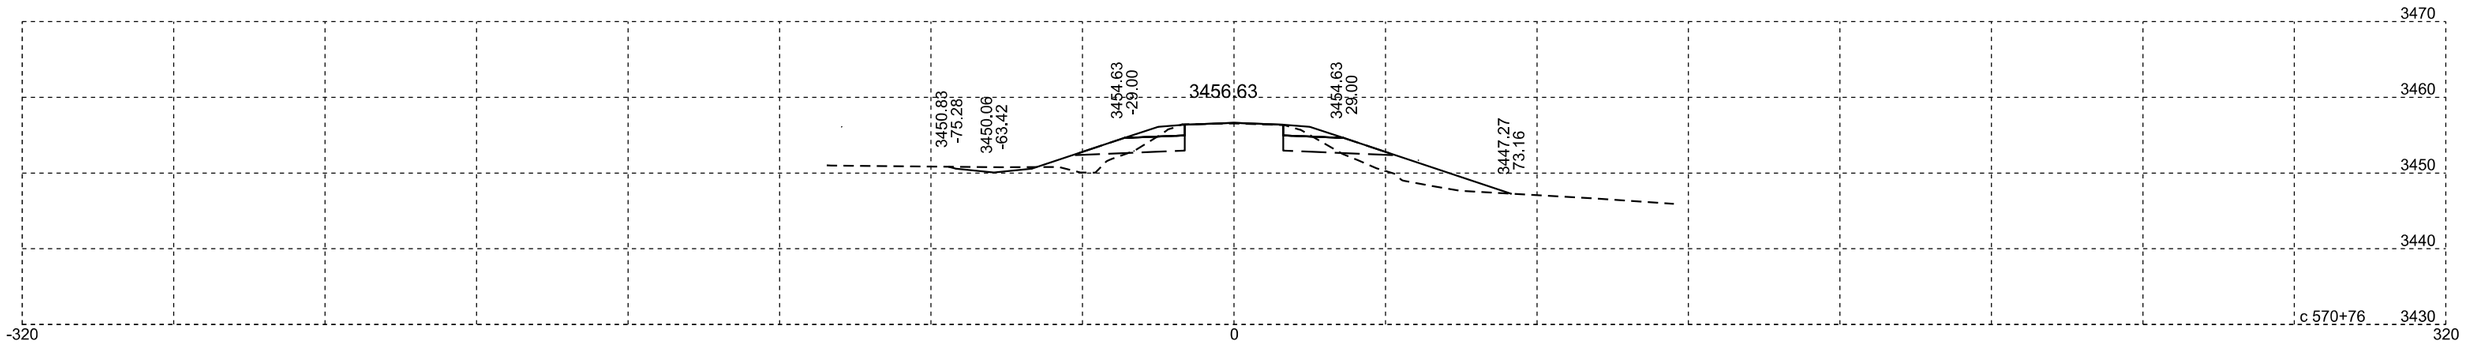

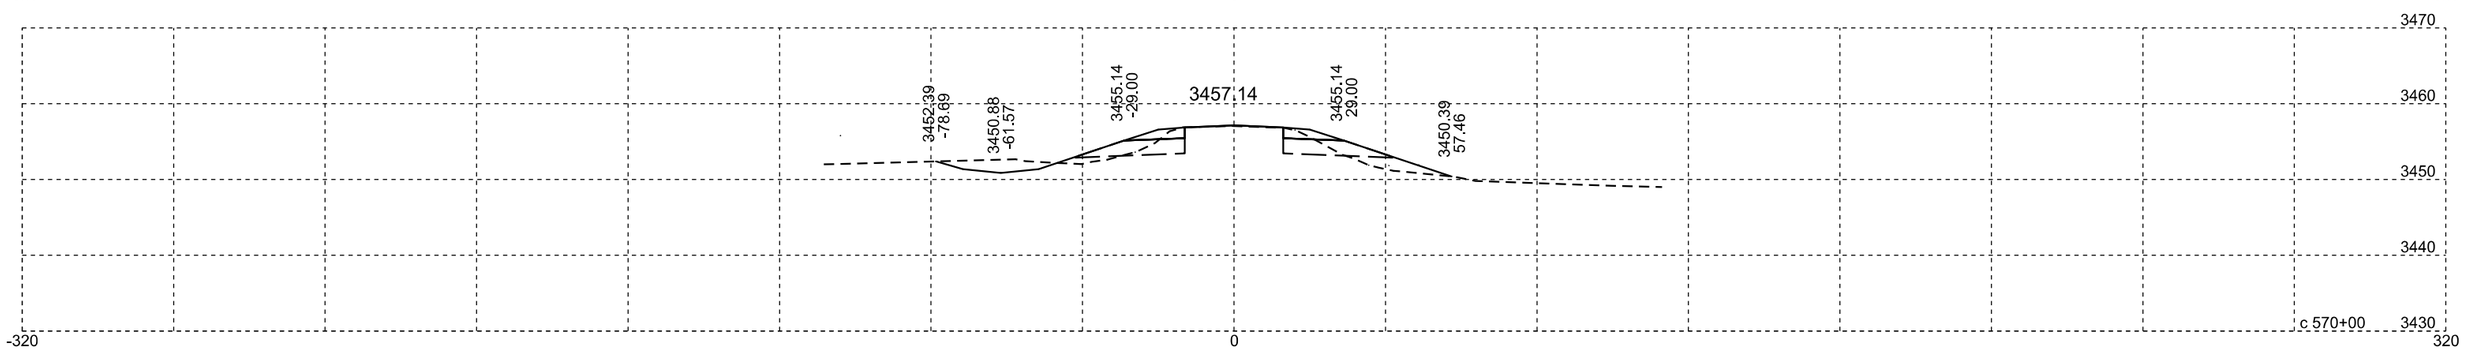

Plotting Date: 07/14/2015

STATE OF SOUTH DAKOTA	PROJECT	SHEET NO.	TOTAL SHEETS
	NH-PH 0018(177)104	X127	X329

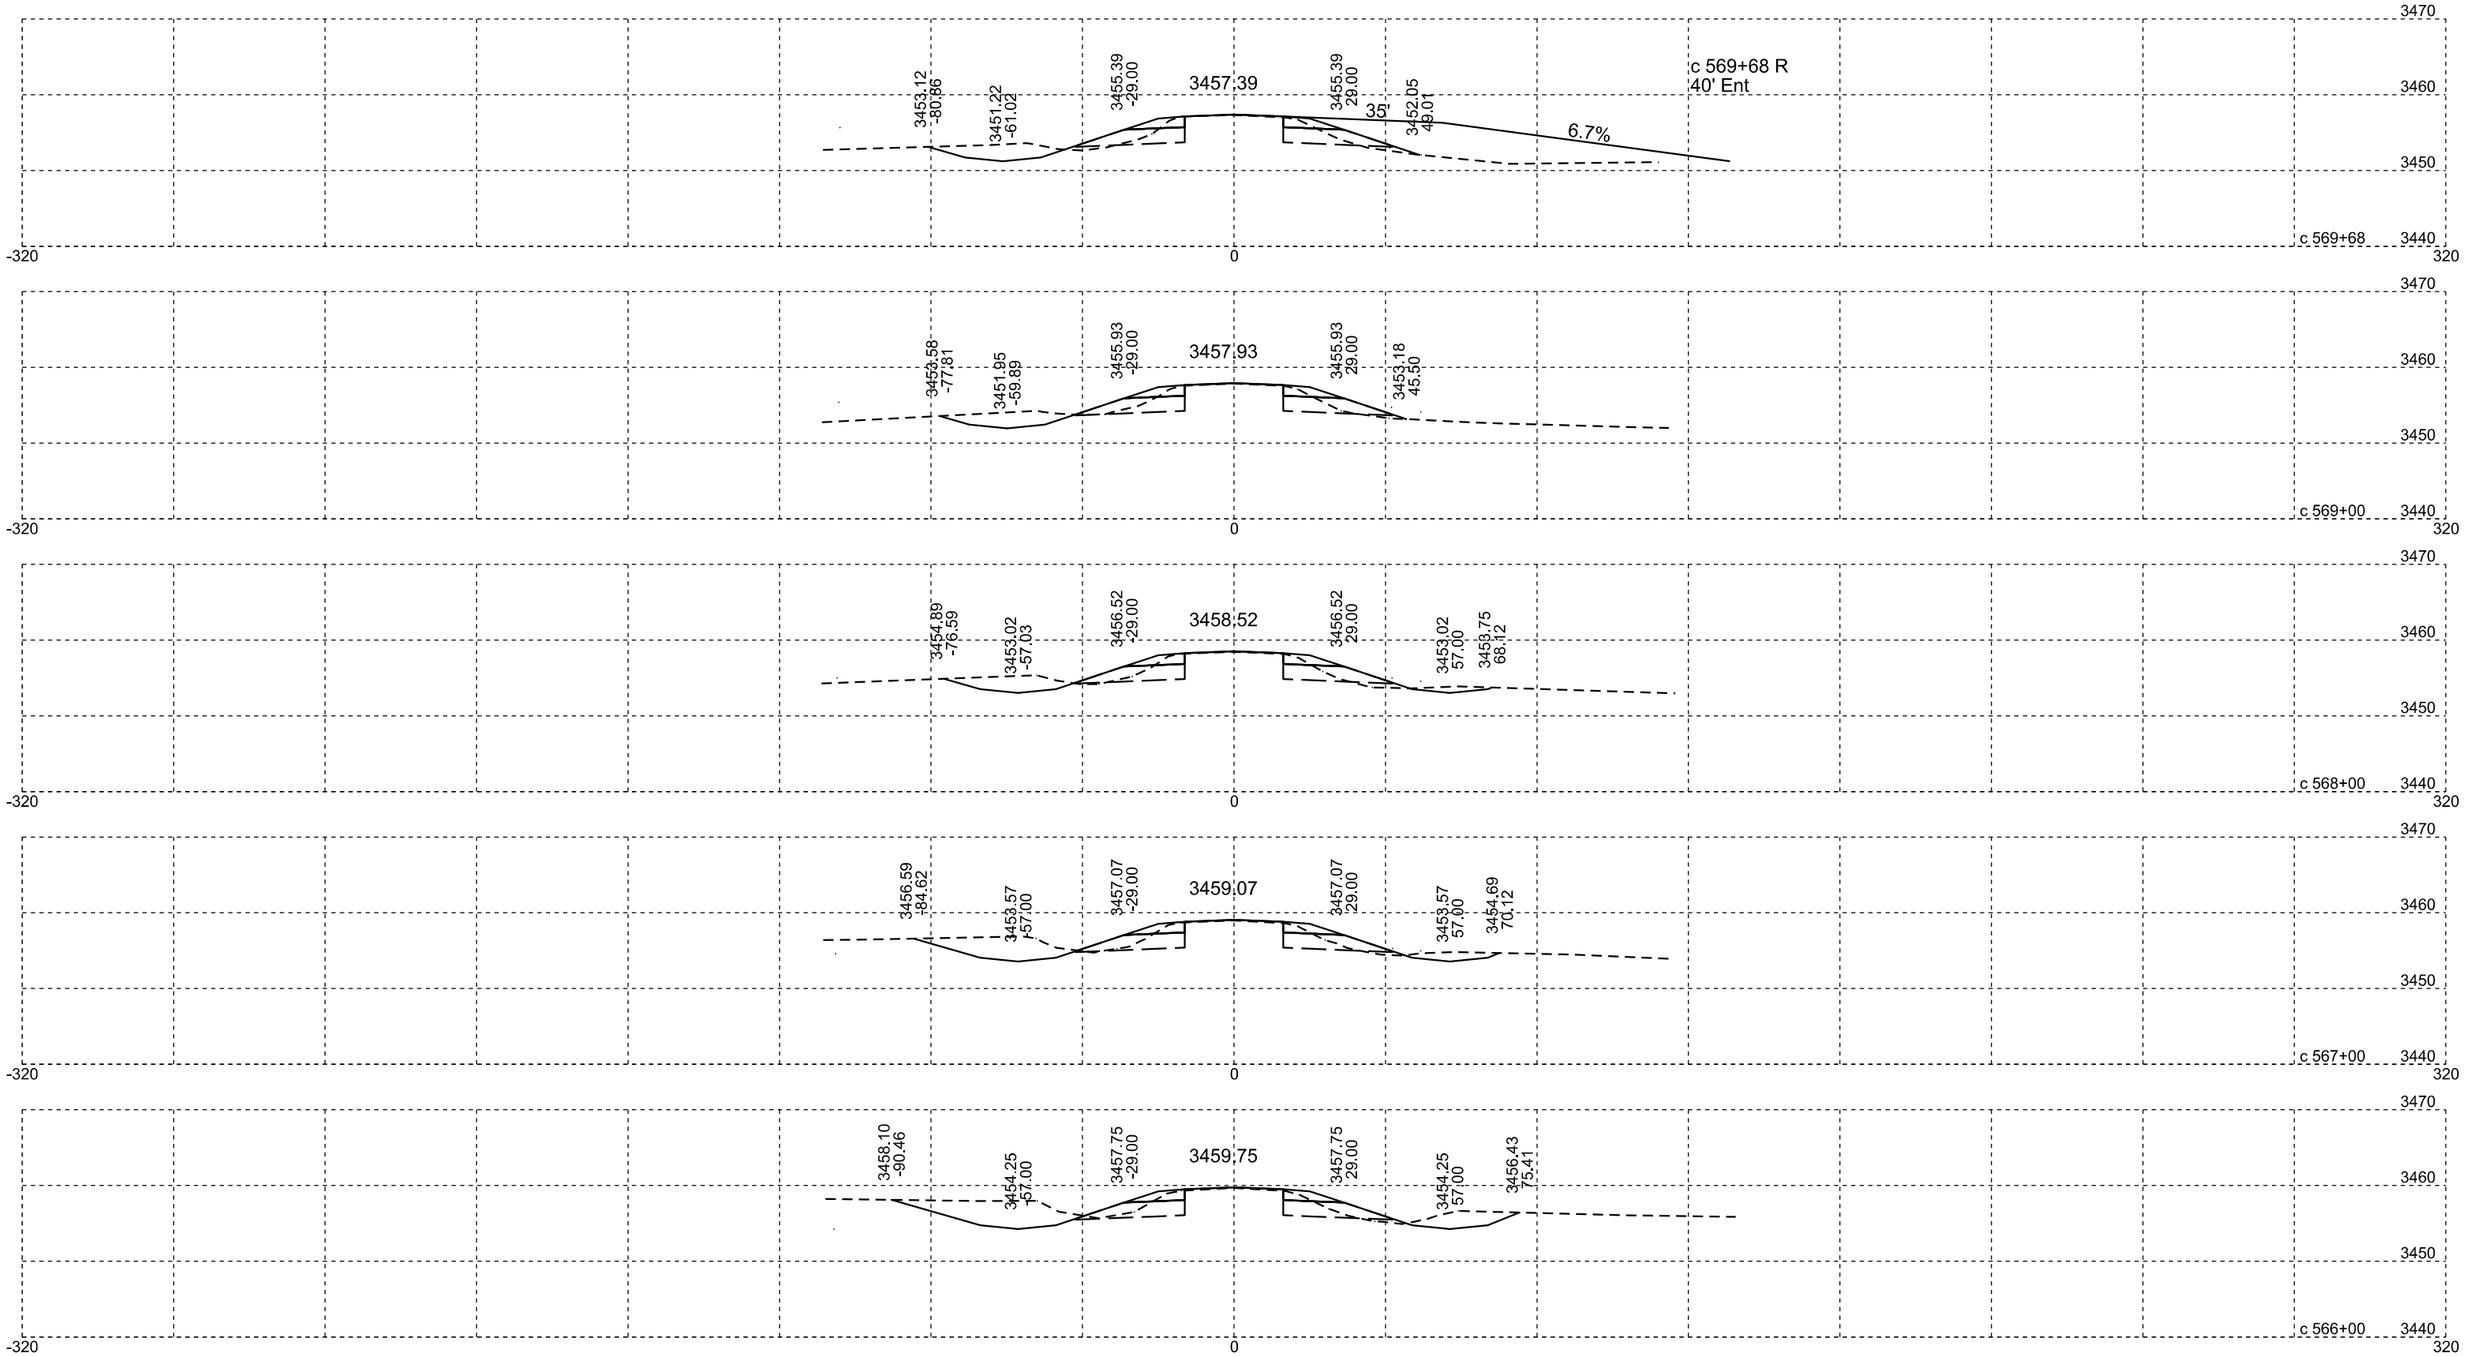

Plotting Date: 07/14/2015

STATE OF SOUTH DAKOTA	PROJECT	SHEET NO.	TOTAL SHEETS
	NH-PH 0018(177)104	X128	X329

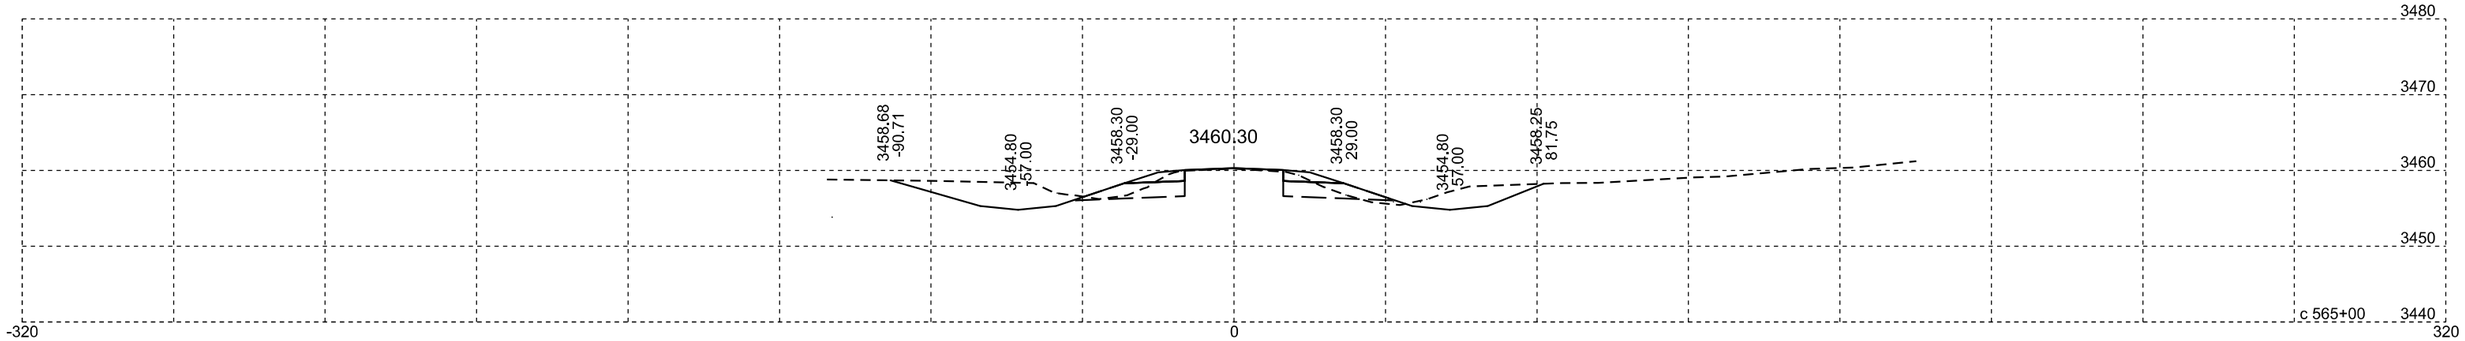

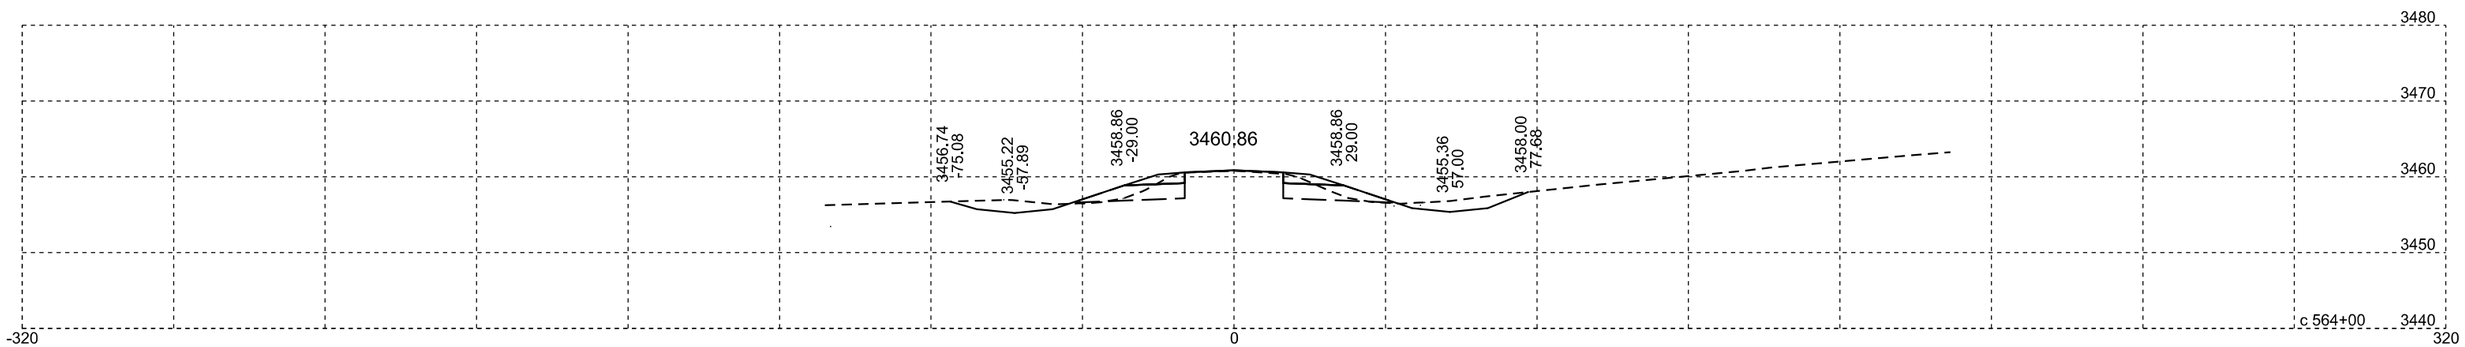

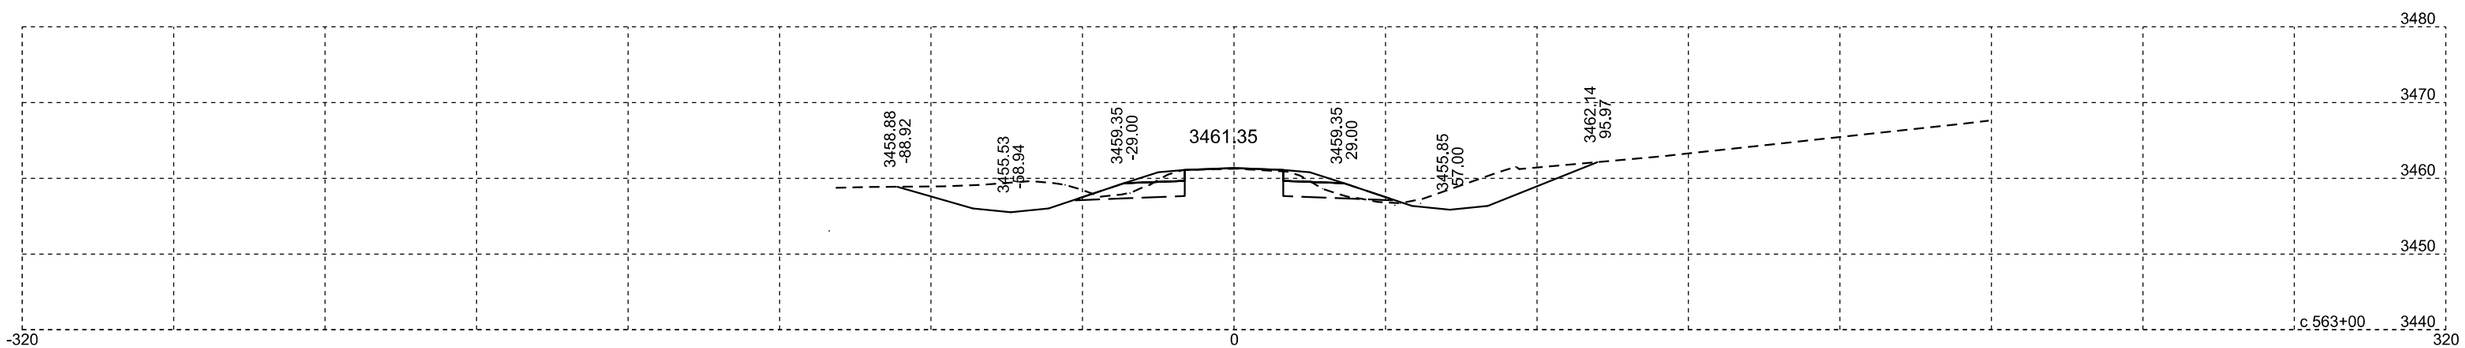

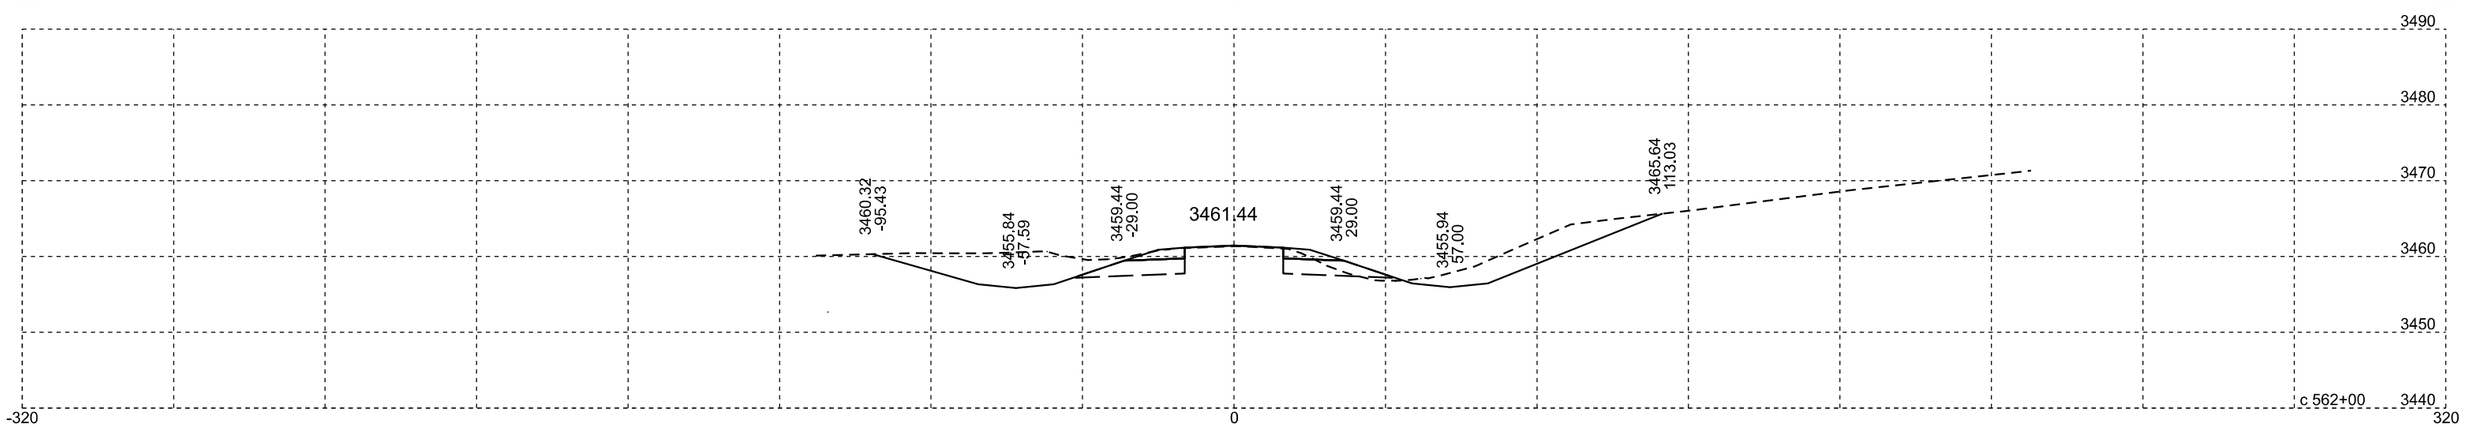

Plotting Date: 07/14/2015

STATE OF SOUTH DAKOTA	PROJECT	SHEET NO.	TOTAL SHEETS
	NH-PH 0018(177)104	X129	X329

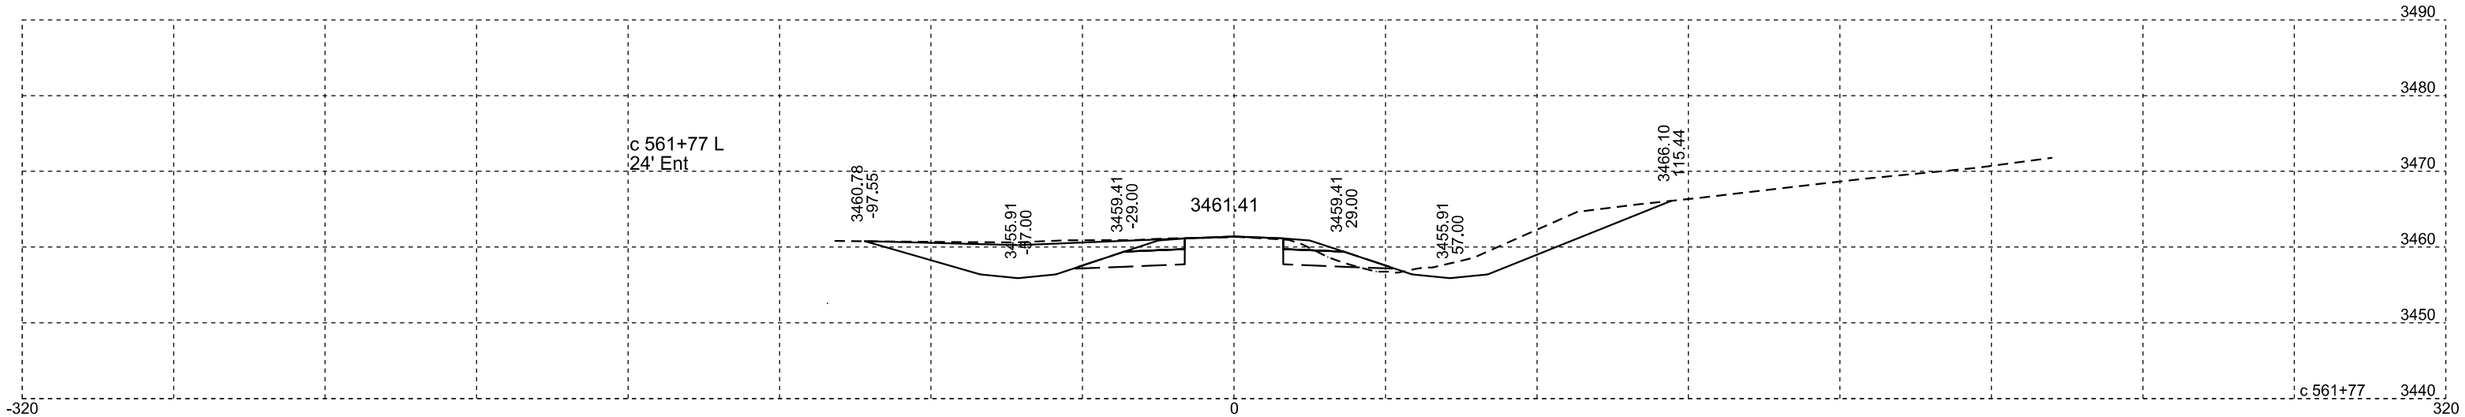

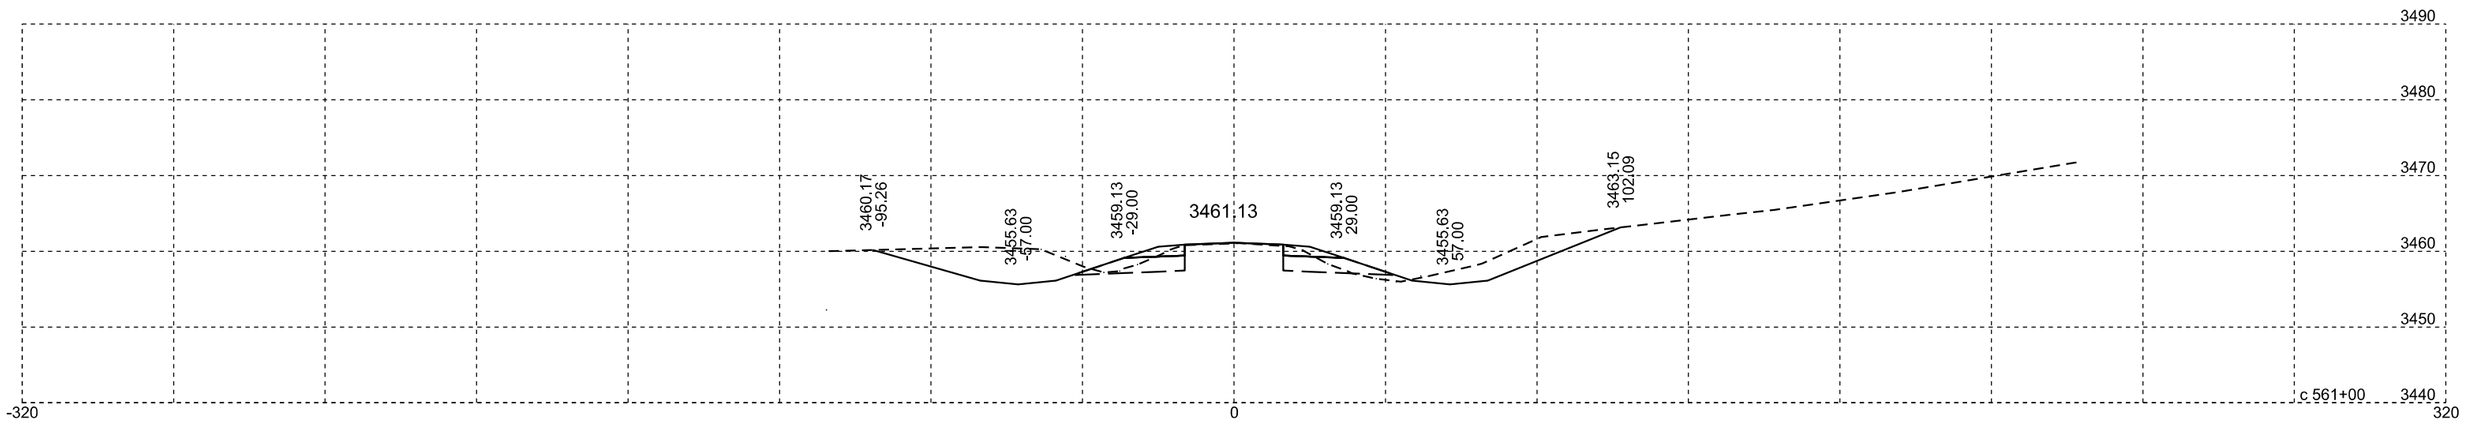

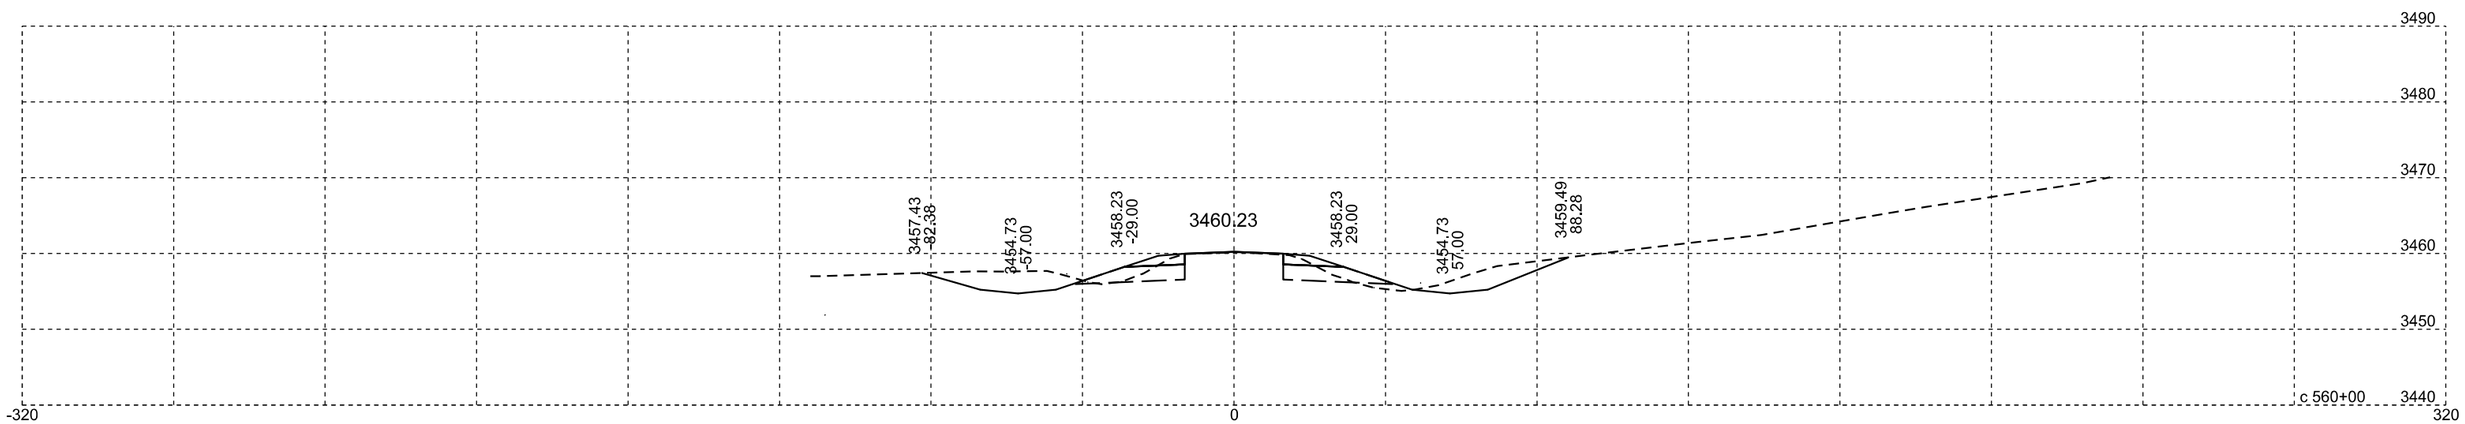

Plotting Date: 07/14/2015

STATE OF SOUTH DAKOTA	PROJECT	SHEET NO.	TOTAL SHEETS
	NH-PH 0018(177)104	X130	X329

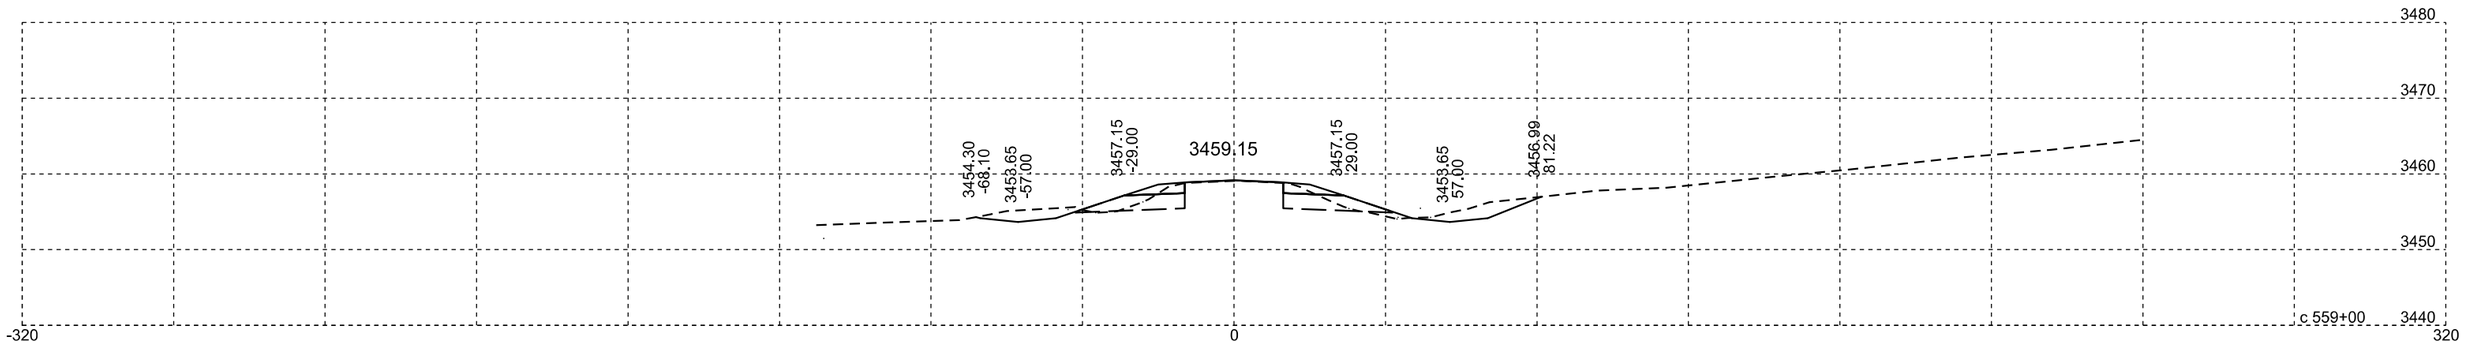

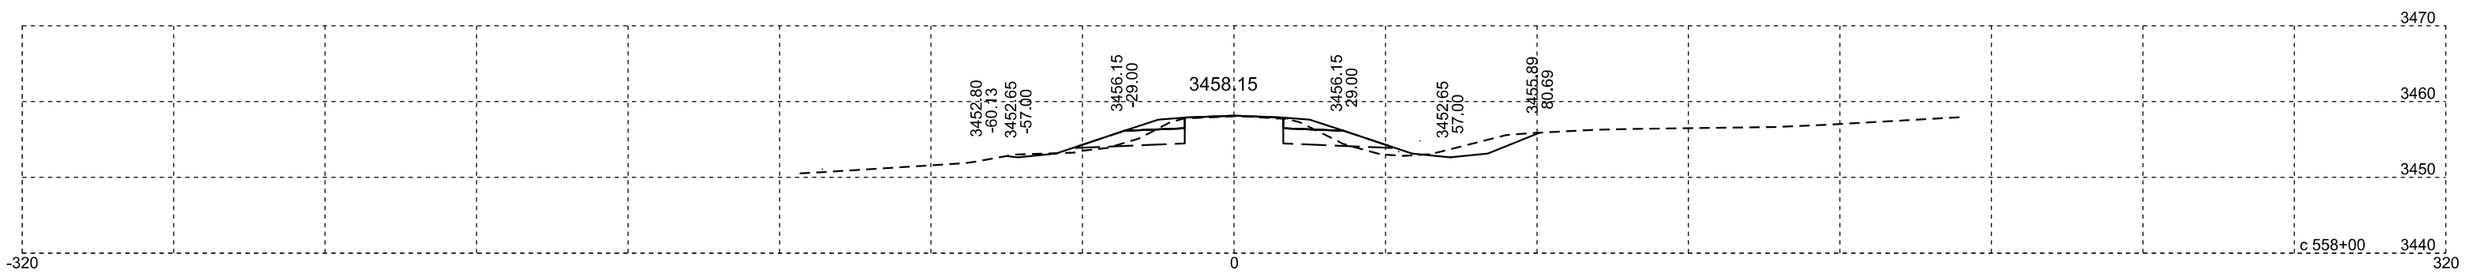

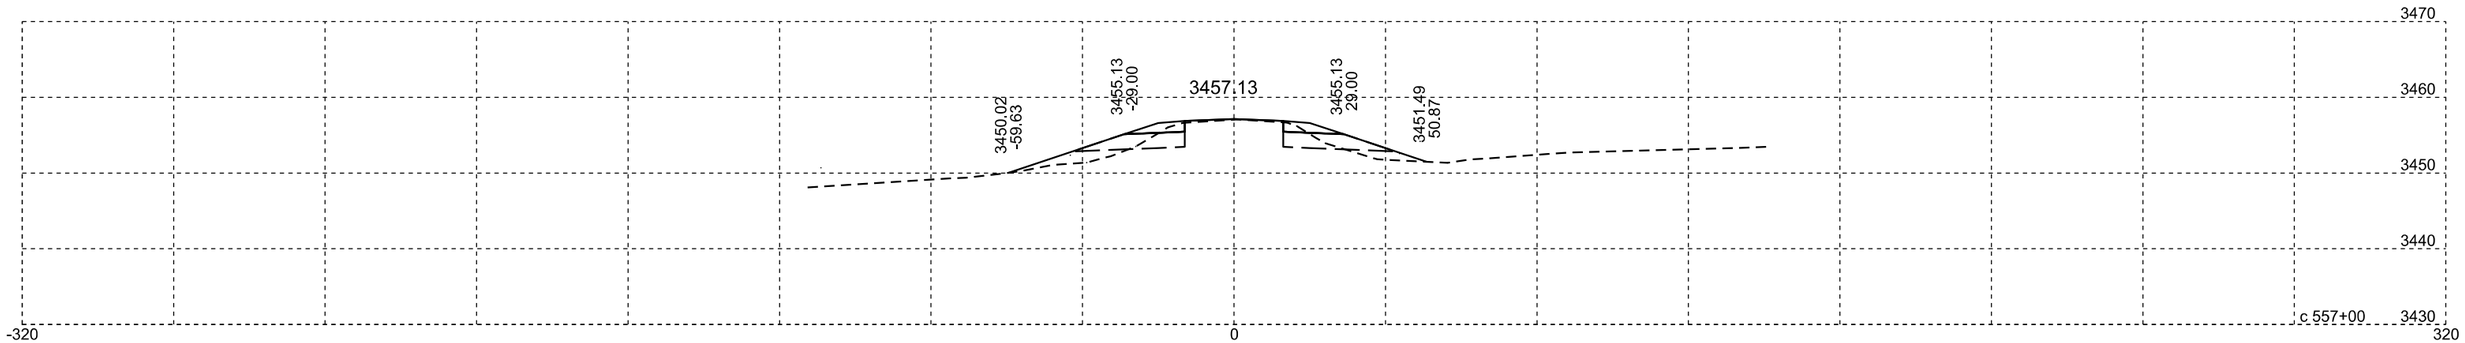

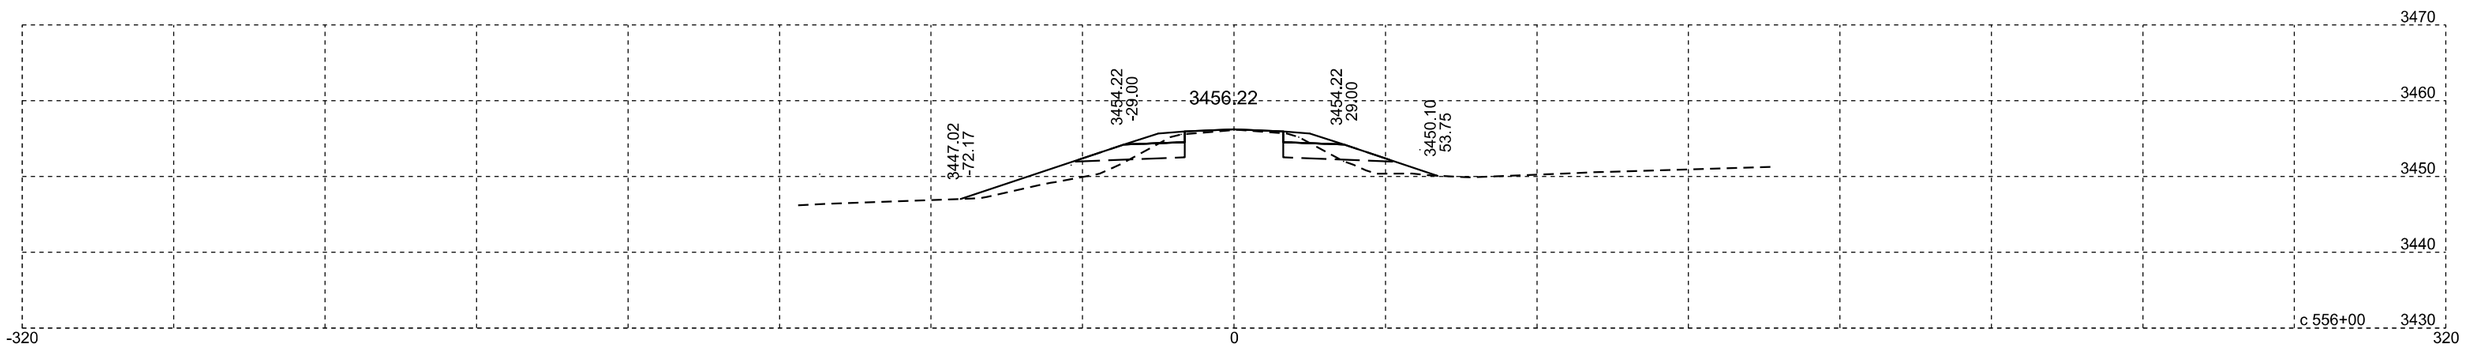

Plotting Date: 07/14/2015

STATE OF SOUTH DAKOTA	PROJECT	SHEET NO.	TOTAL SHEETS
	NH-PH 0018(177)104	X131	X329

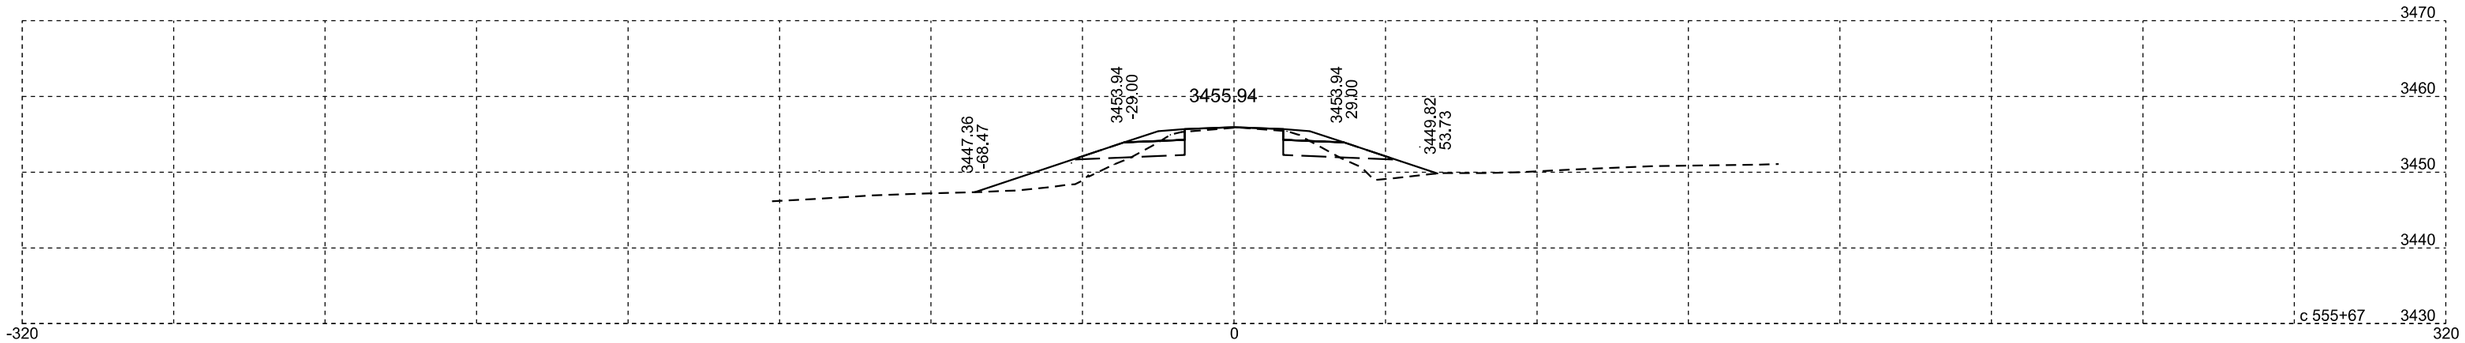

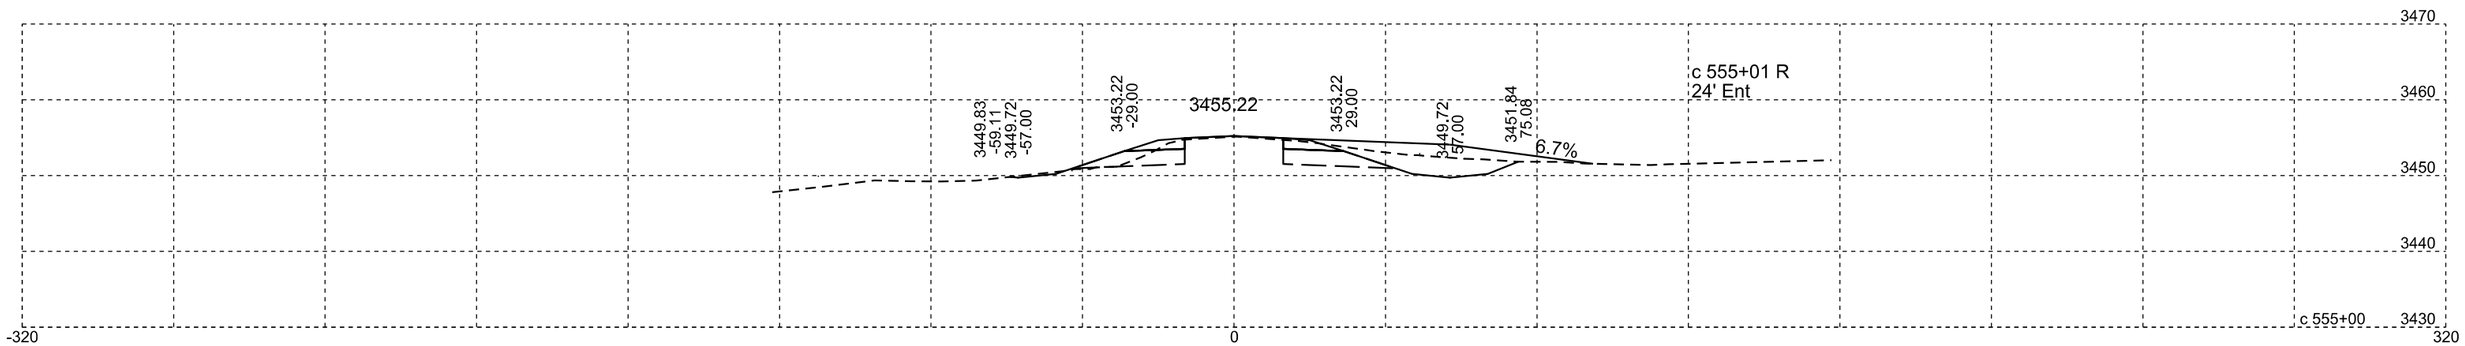

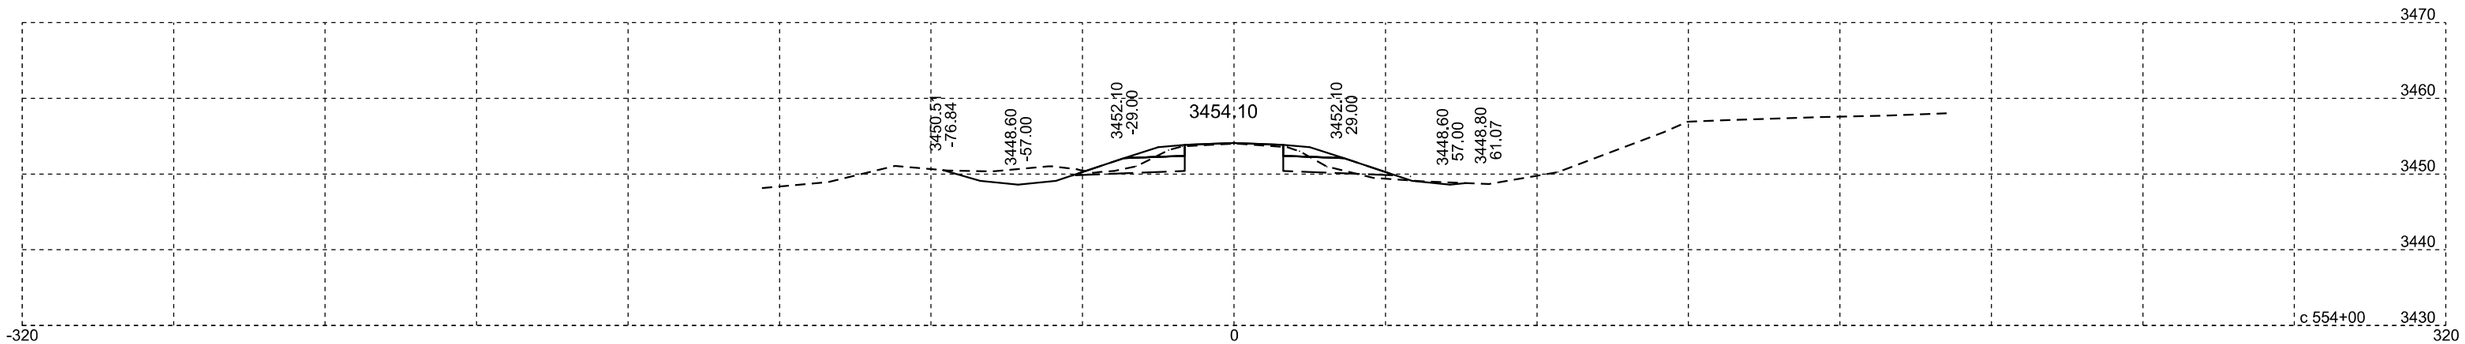

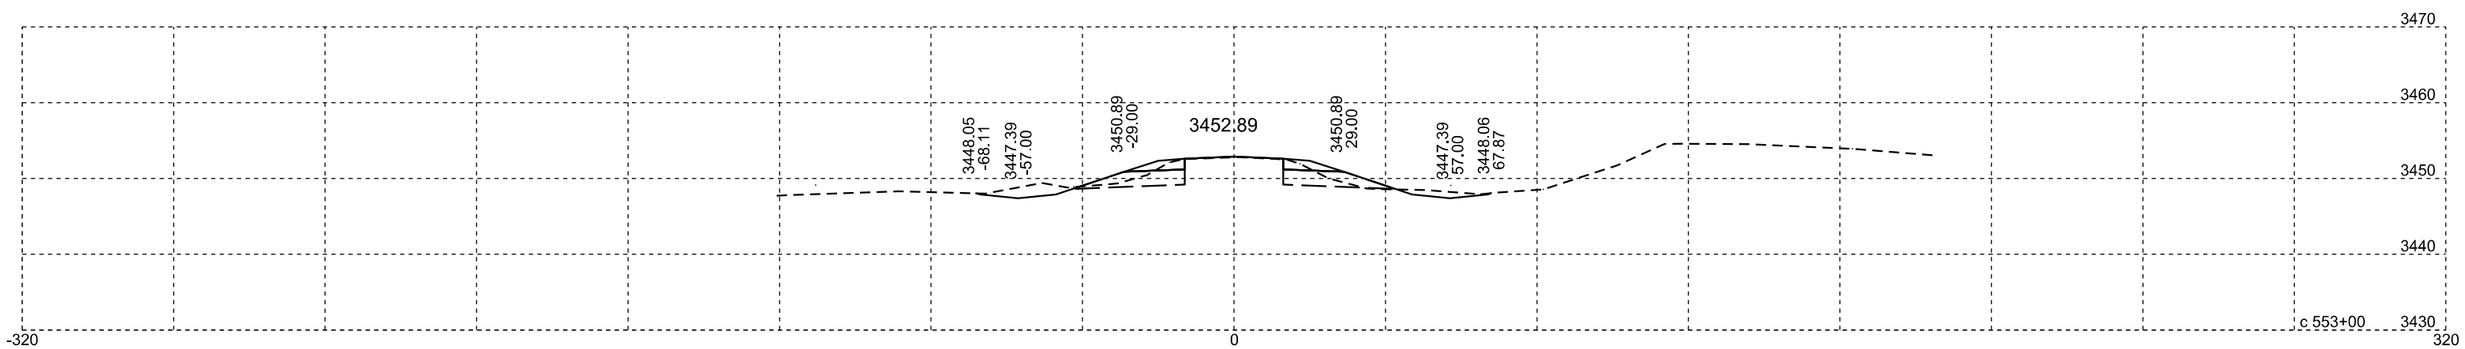

Plotting Date: 07/14/2015

STATE OF SOUTH DAKOTA	PROJECT	SHEET NO.	TOTAL SHEETS
	NH-PH 0018(177)104	X132	X329

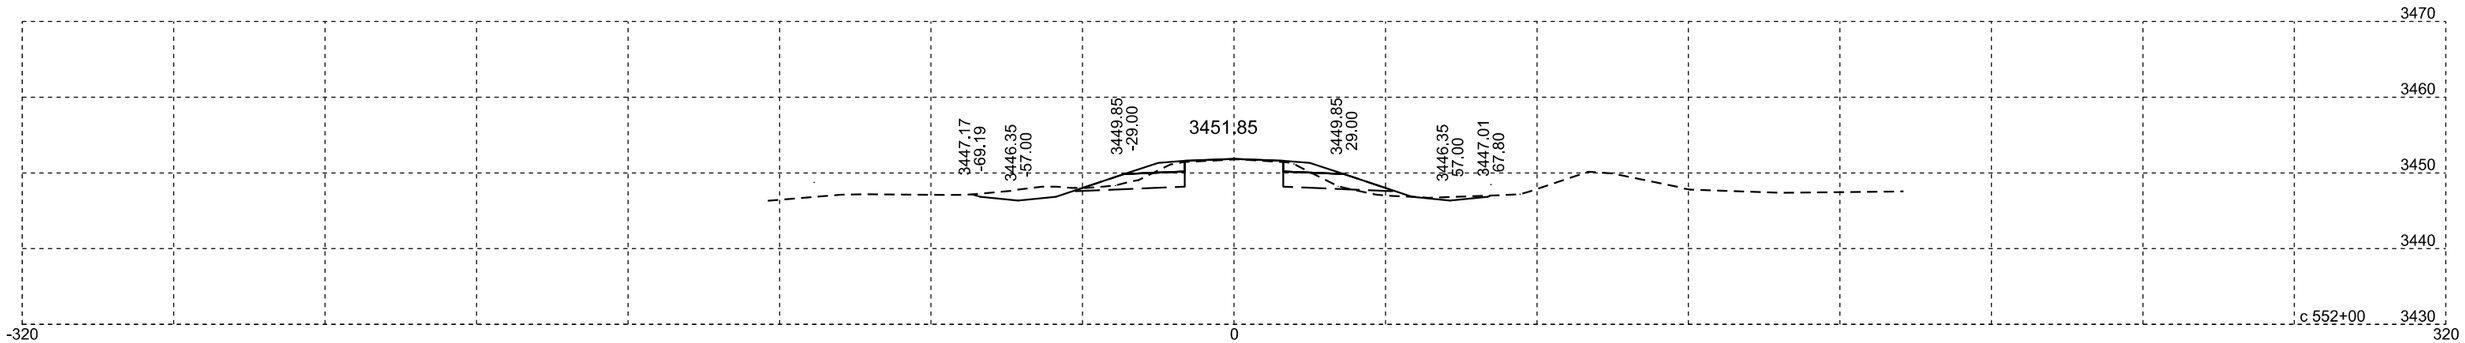

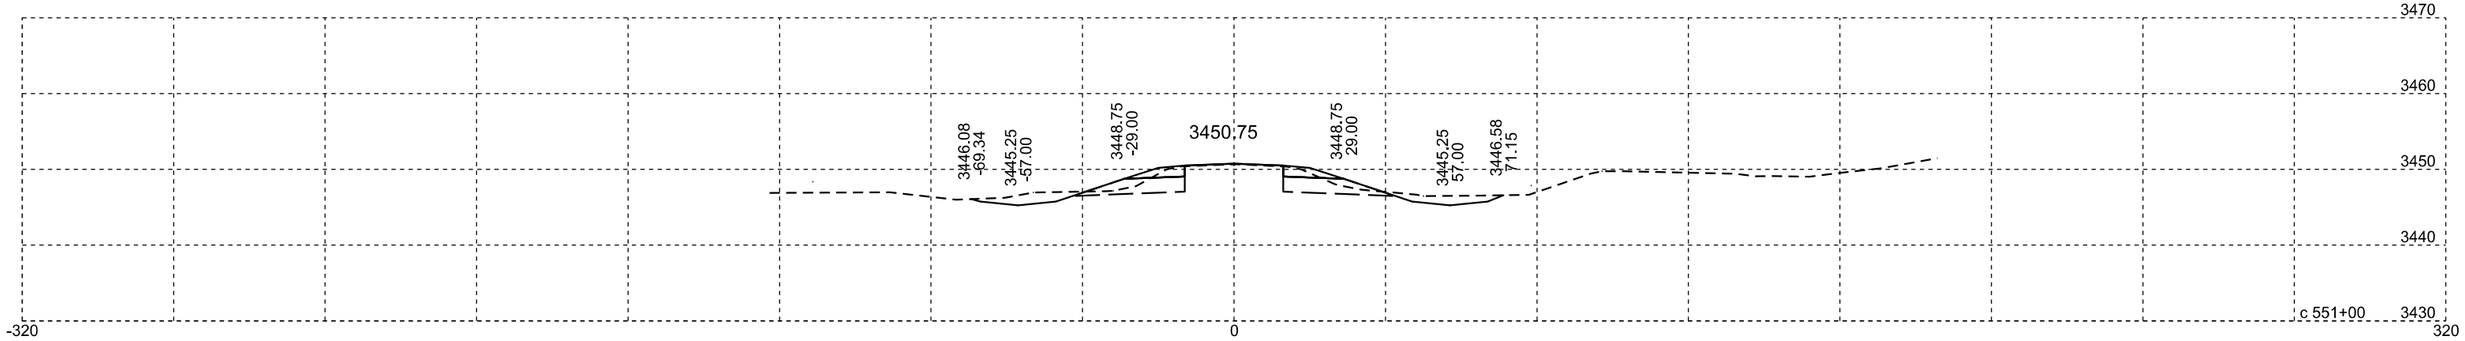

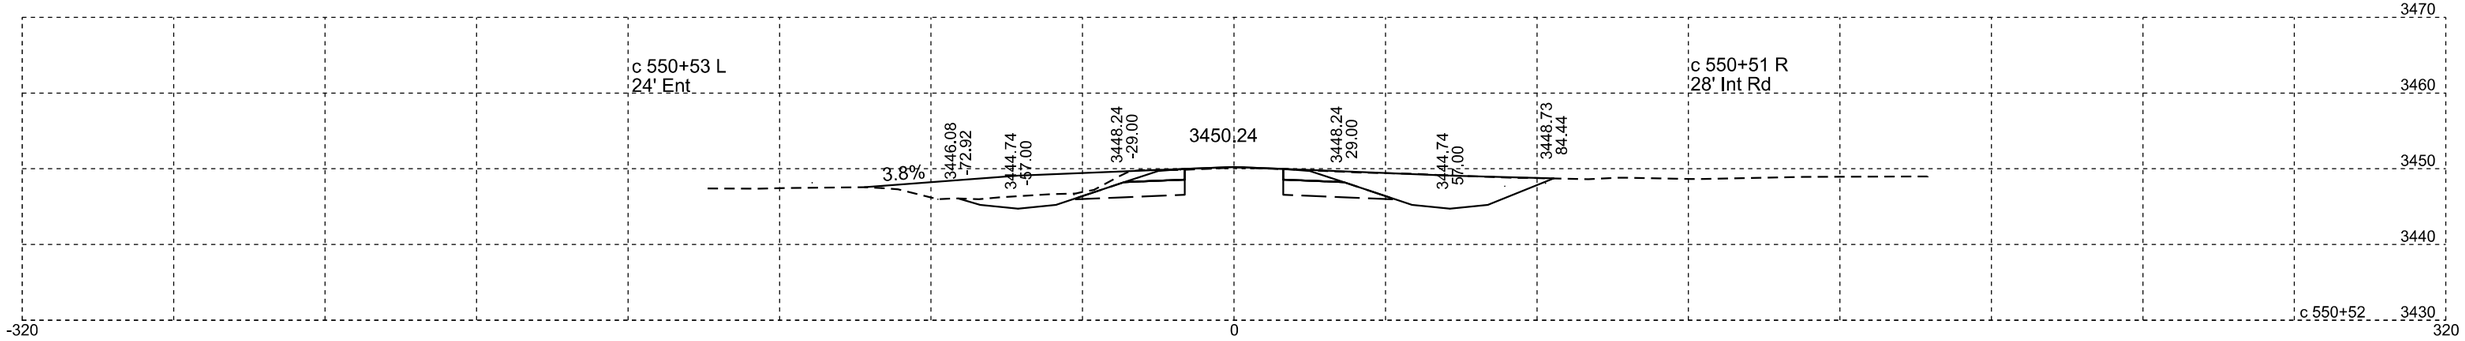

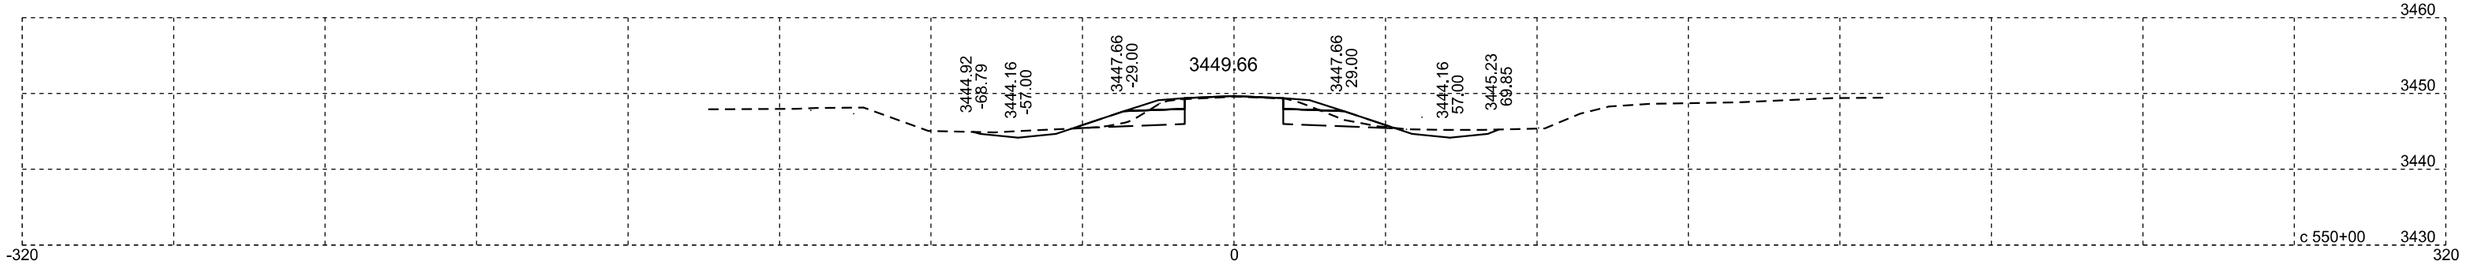

Plotting Date: 07/14/2015

STATE OF SOUTH DAKOTA	PROJECT	SHEET NO.	TOTAL SHEETS
	NH-PH 0018(177)104	X133	X329

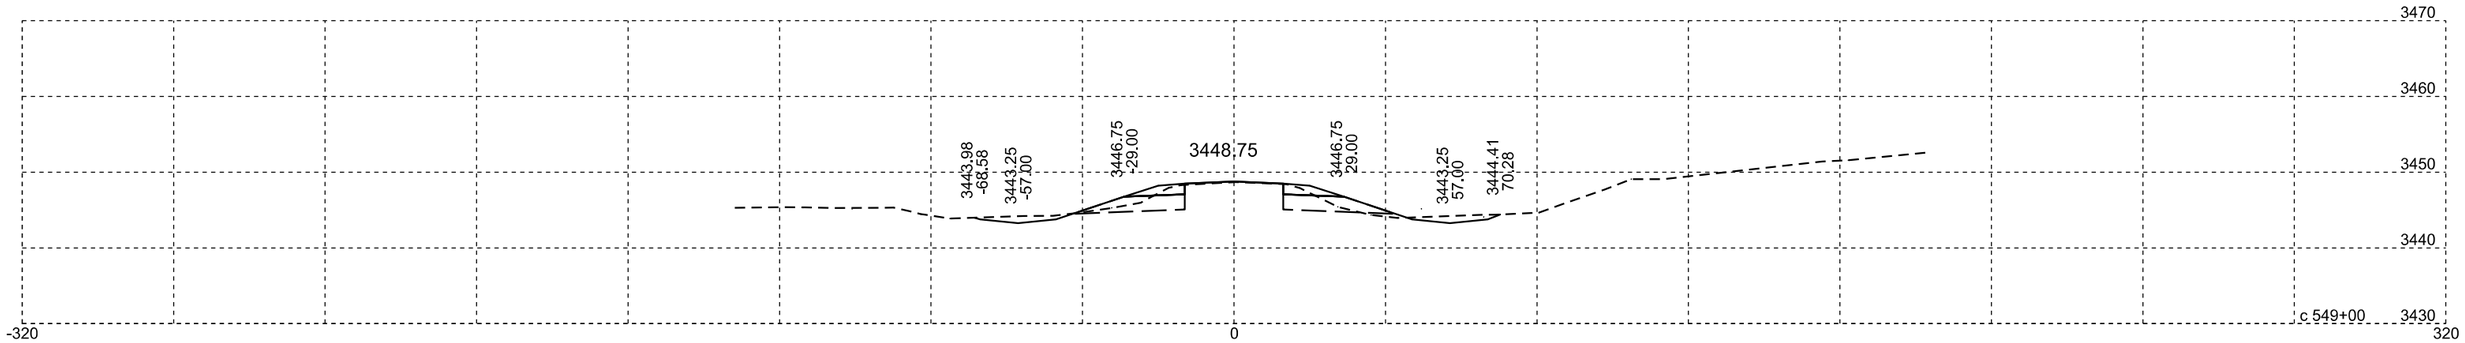

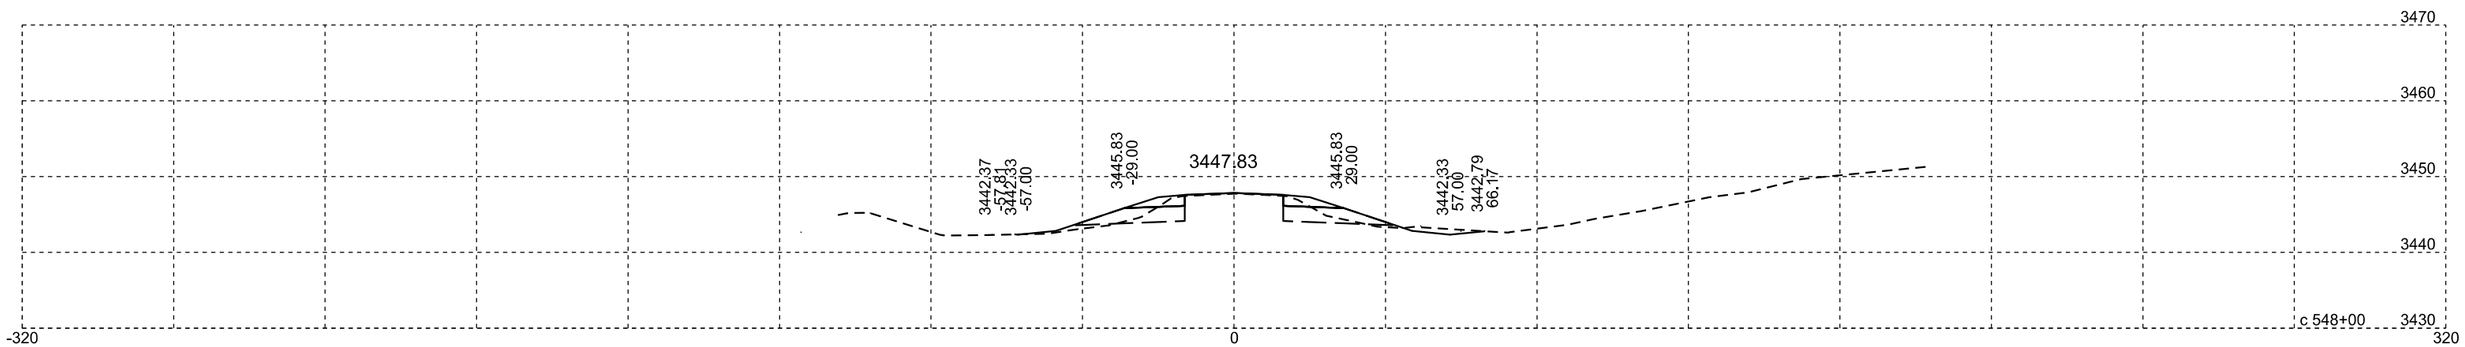

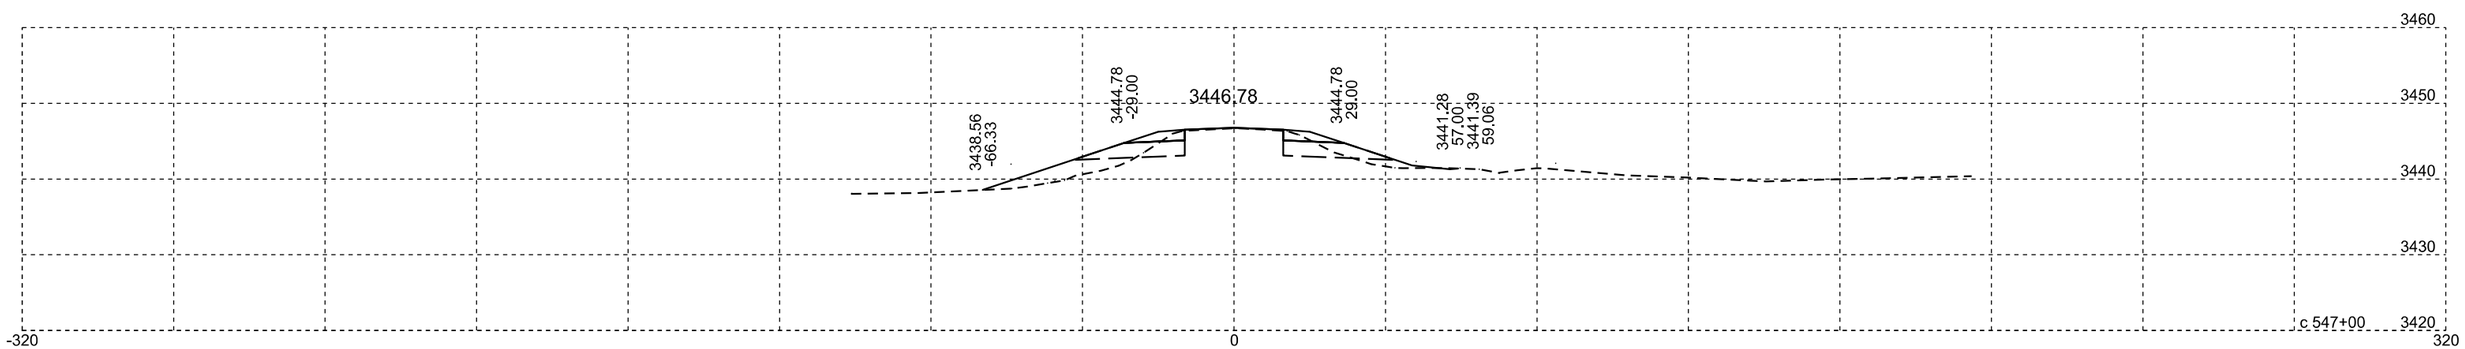

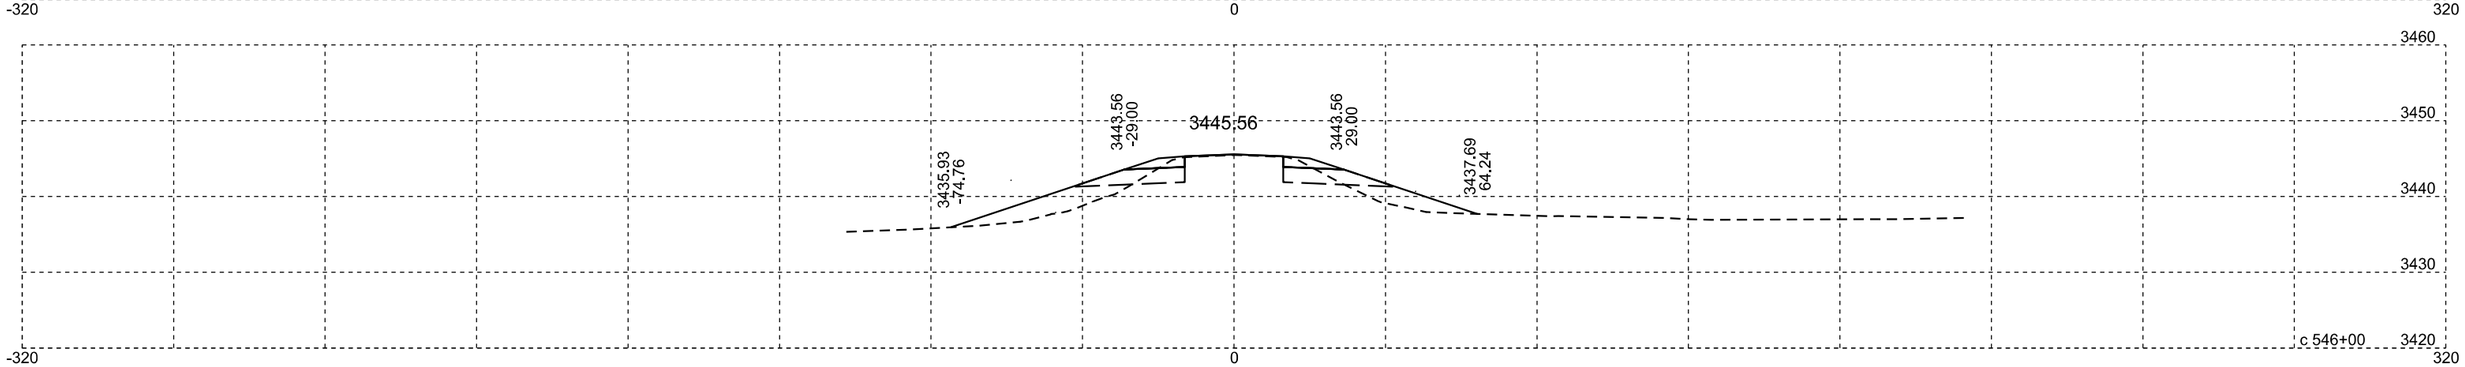

Plotting Date: 07/14/2015

STATE OF SOUTH DAKOTA	PROJECT	SHEET NO.	TOTAL SHEETS
	NH-PH 0018(177)104	X134	X329

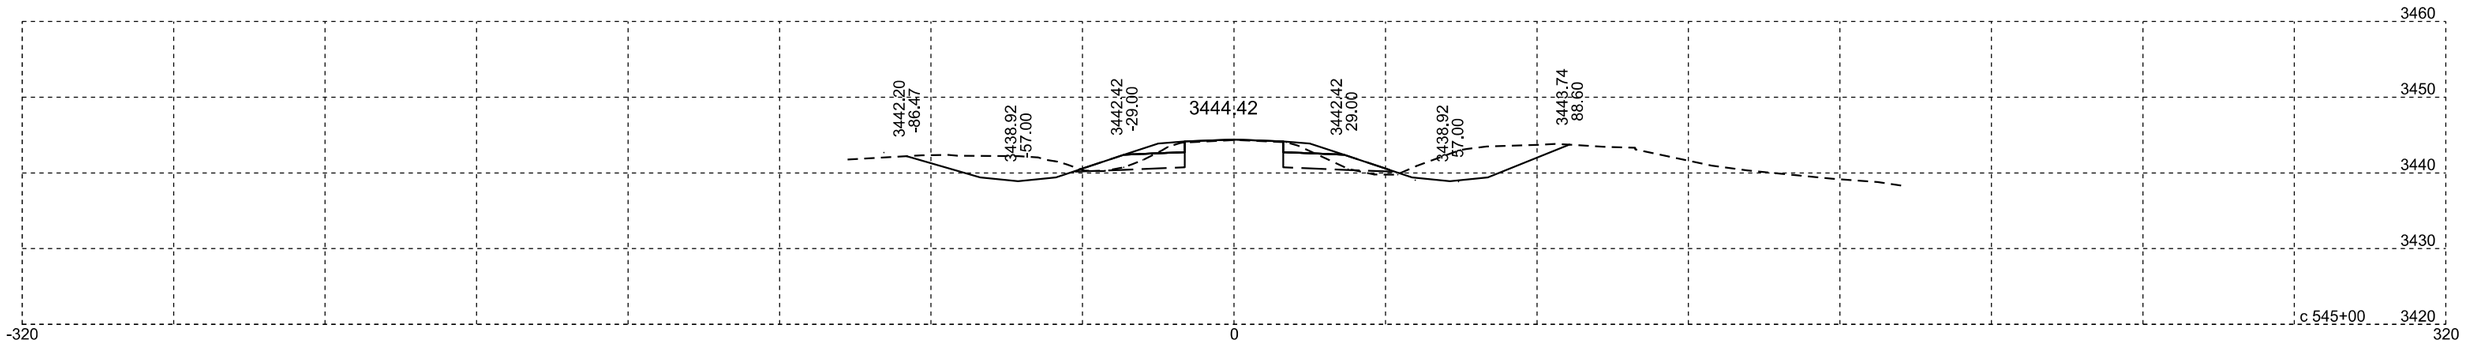

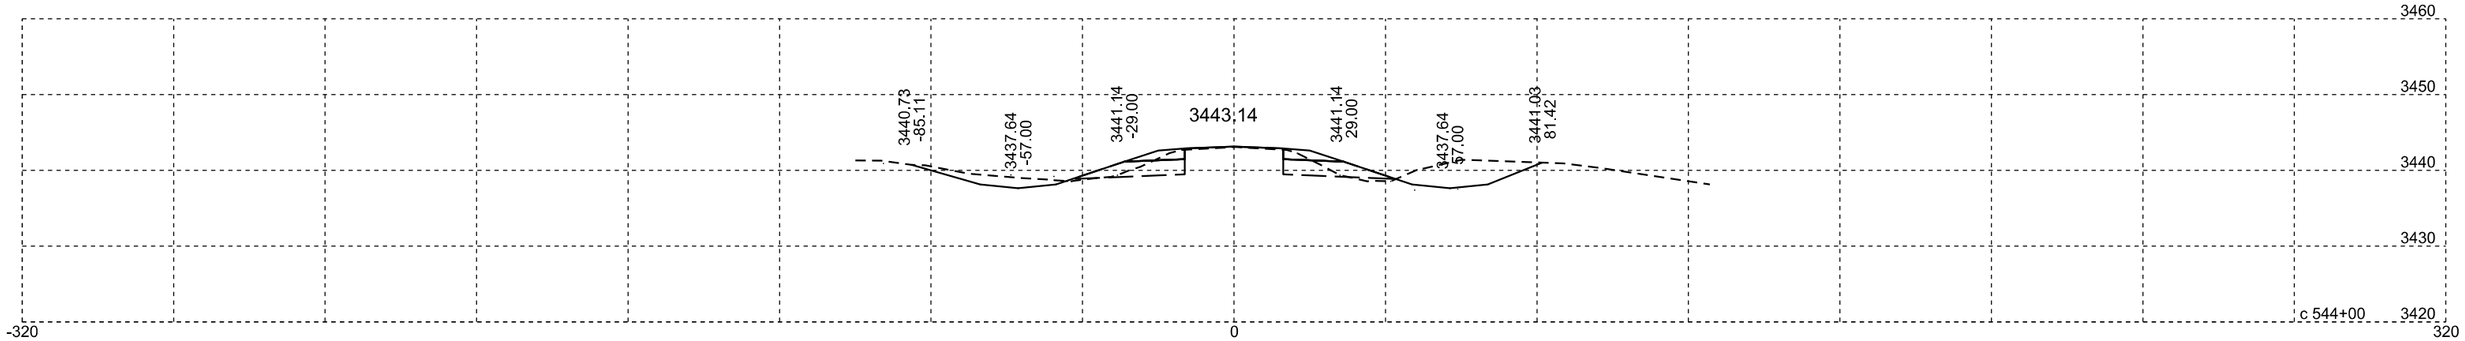

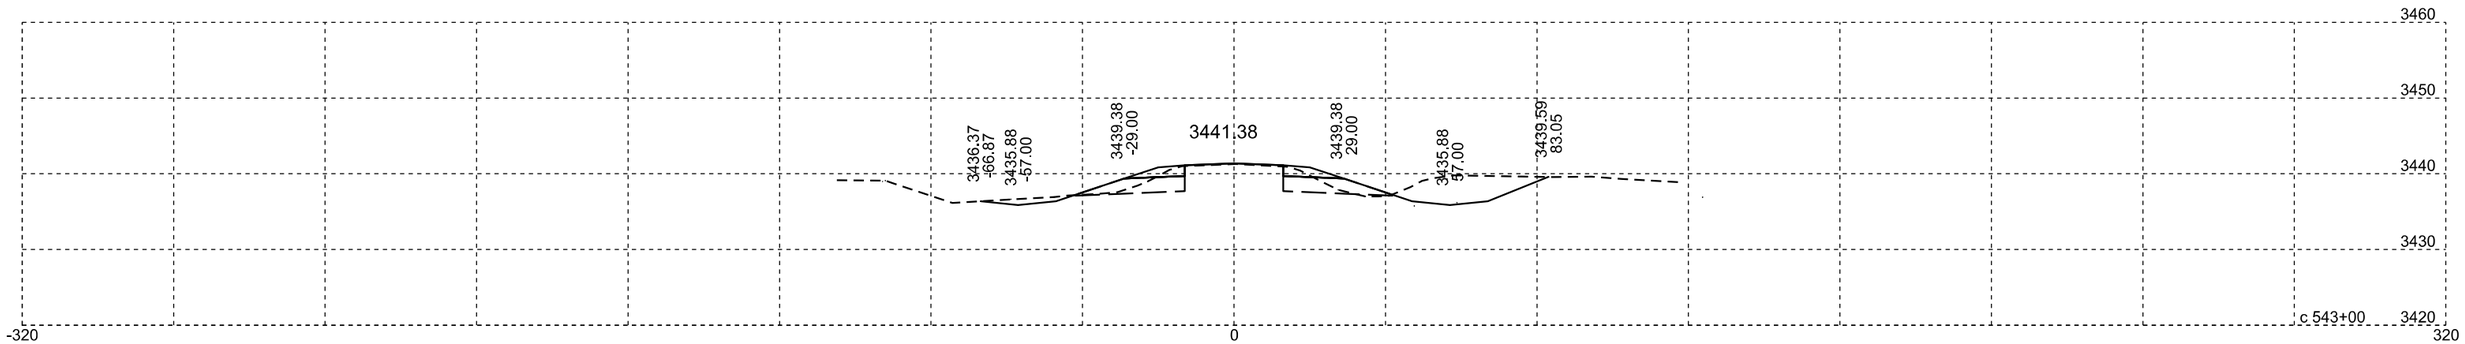

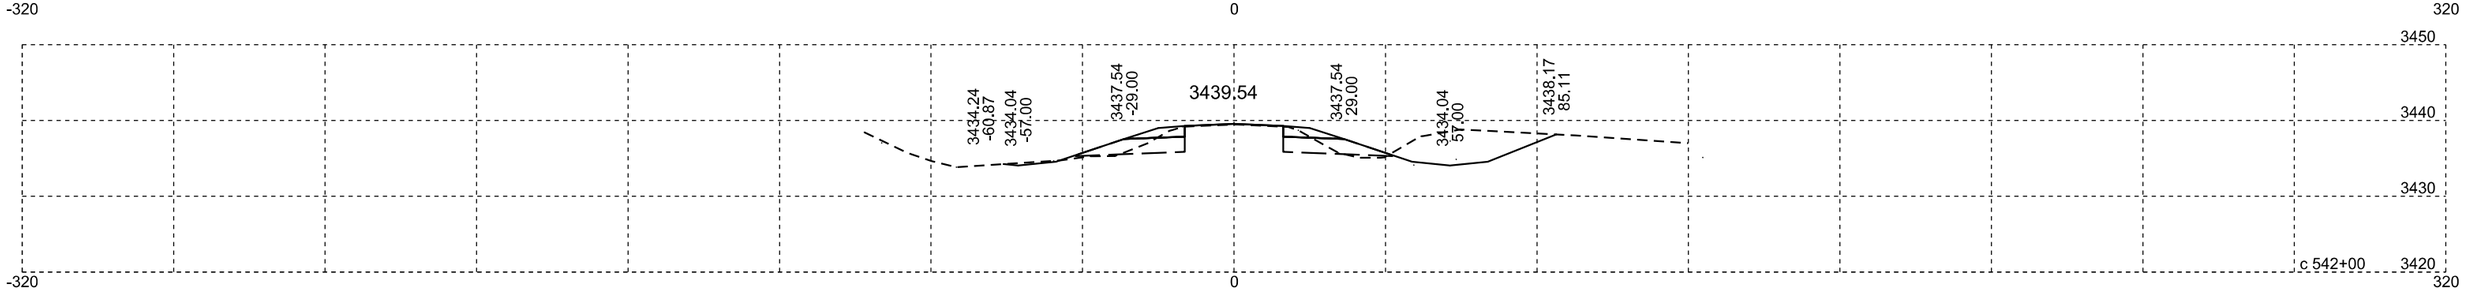

Plotting Date: 07/14/2015

STATE OF SOUTH DAKOTA	PROJECT	SHEET NO.	TOTAL SHEETS
	NH-PH 0018(177)104	X135	X329

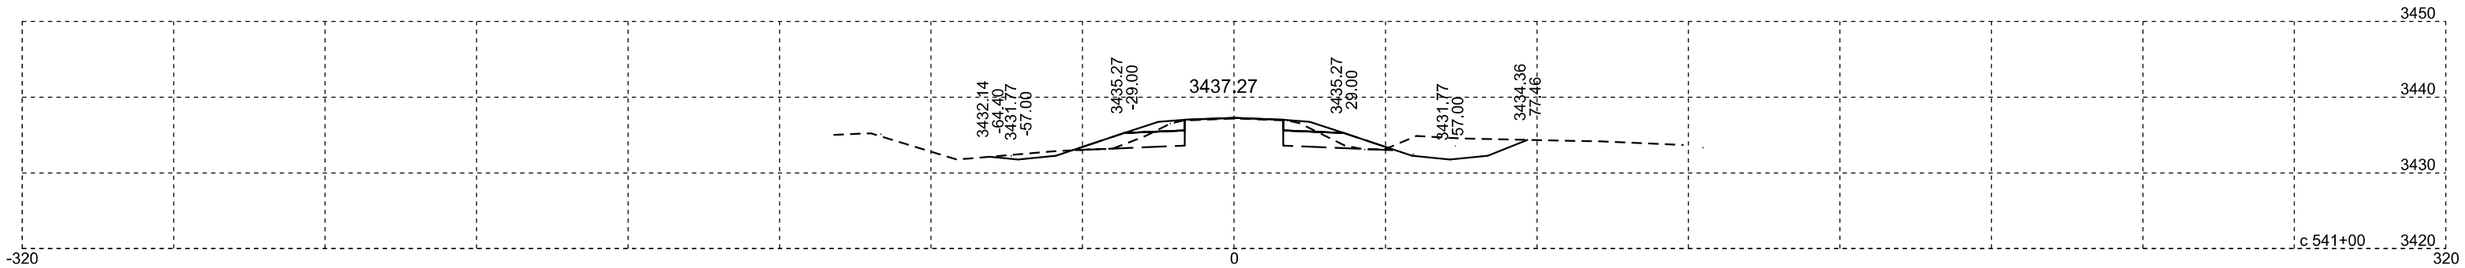

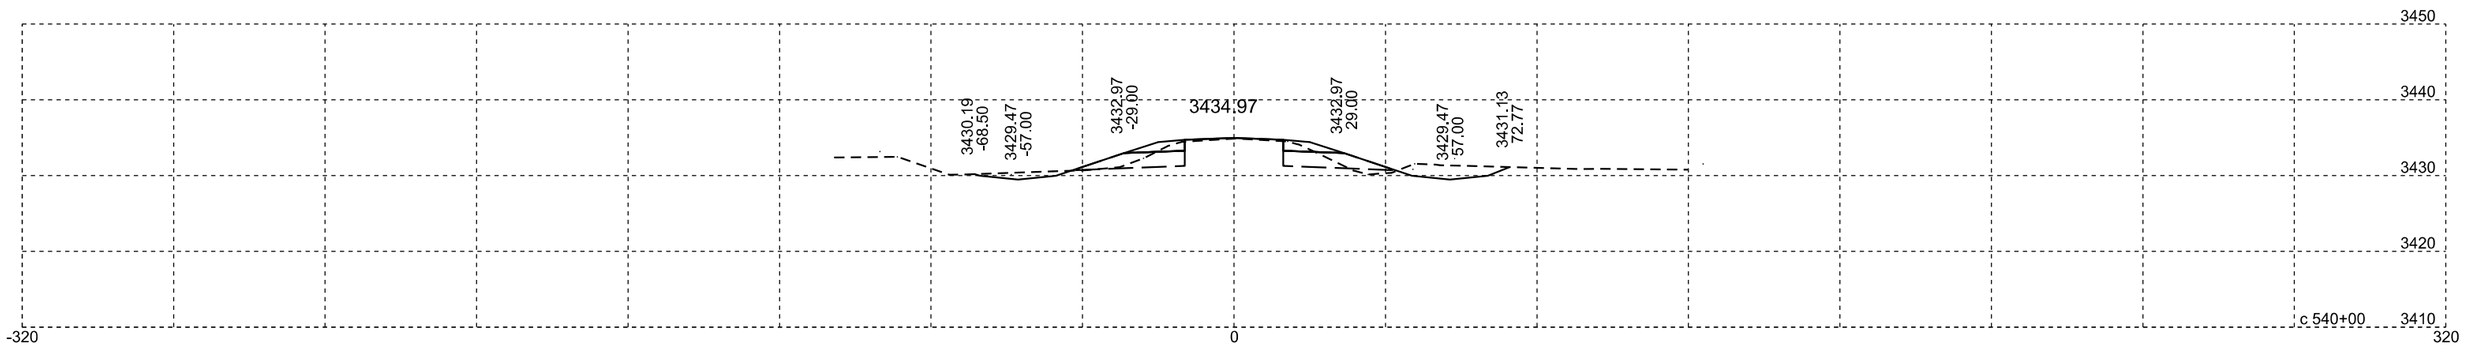

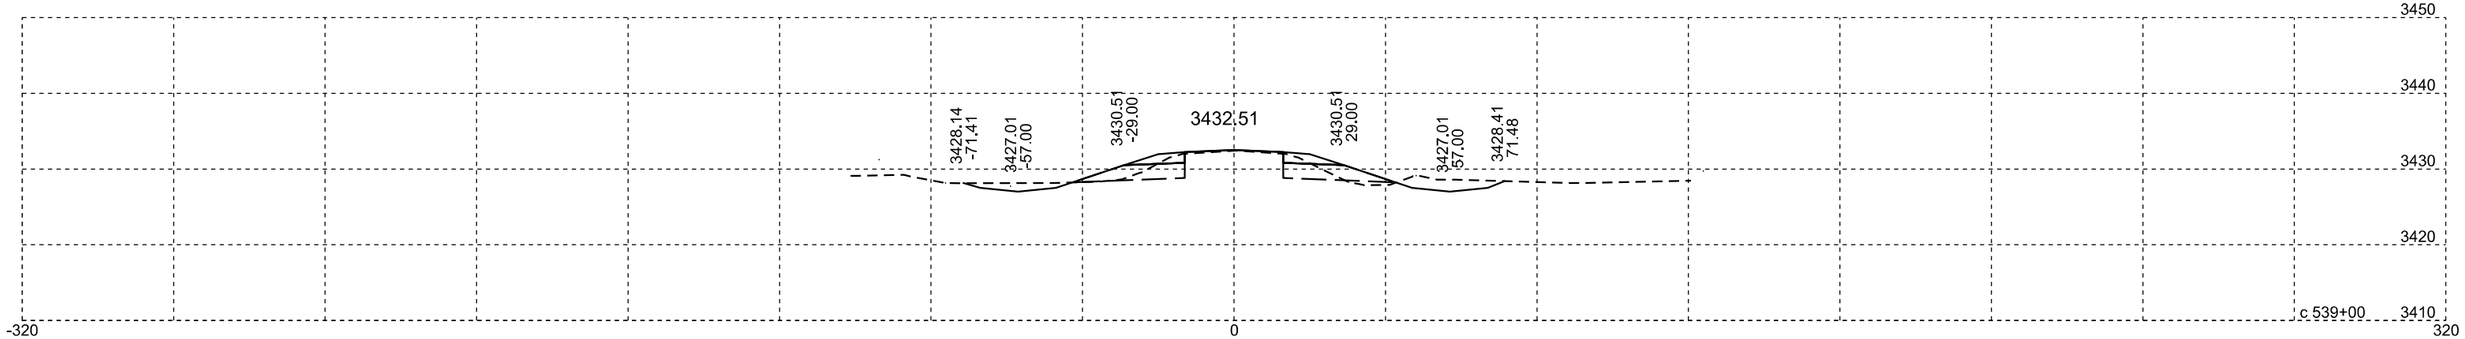

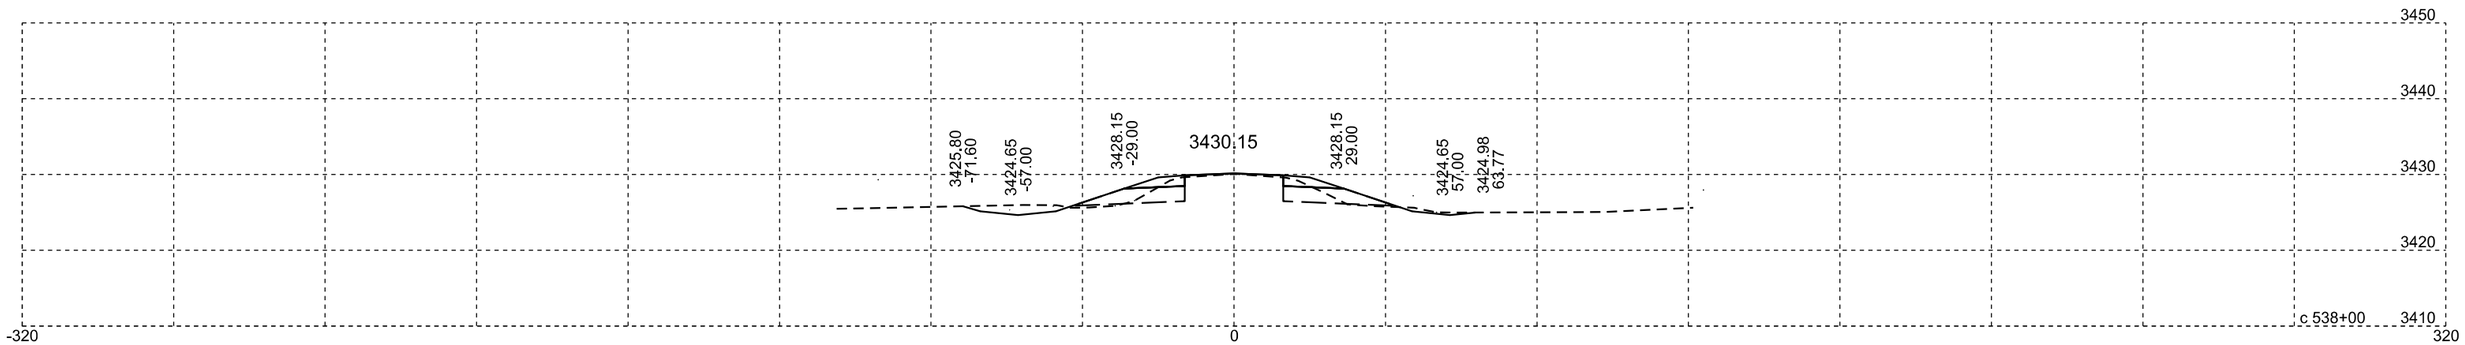

Plotting Date: 07/14/2015

STATE OF SOUTH DAKOTA	PROJECT	SHEET NO.	TOTAL SHEETS
	NH-PH 0018(177)104	X136	X329

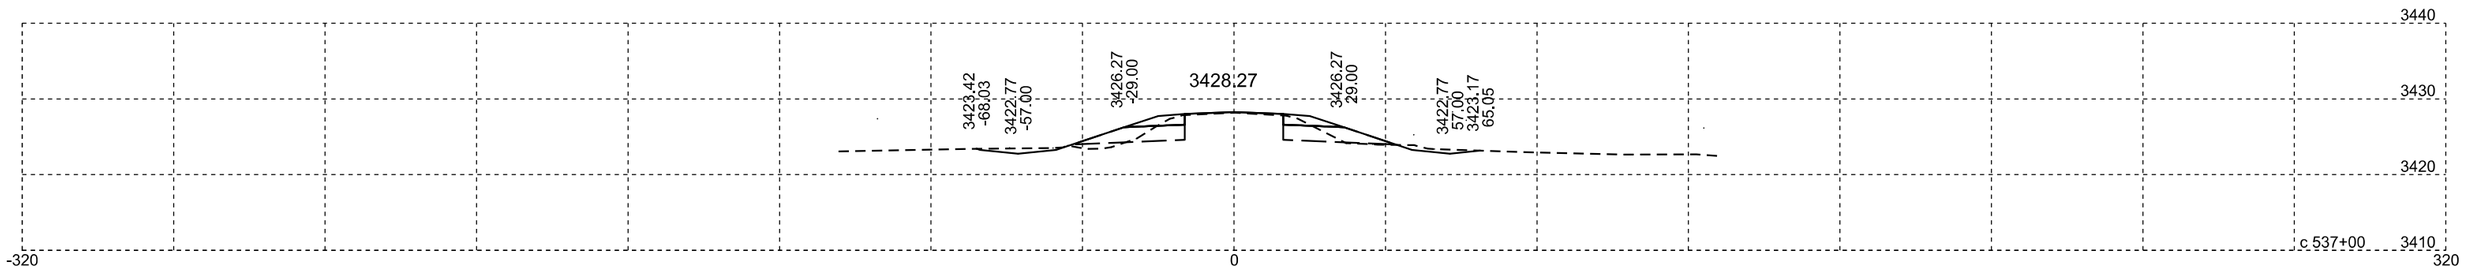

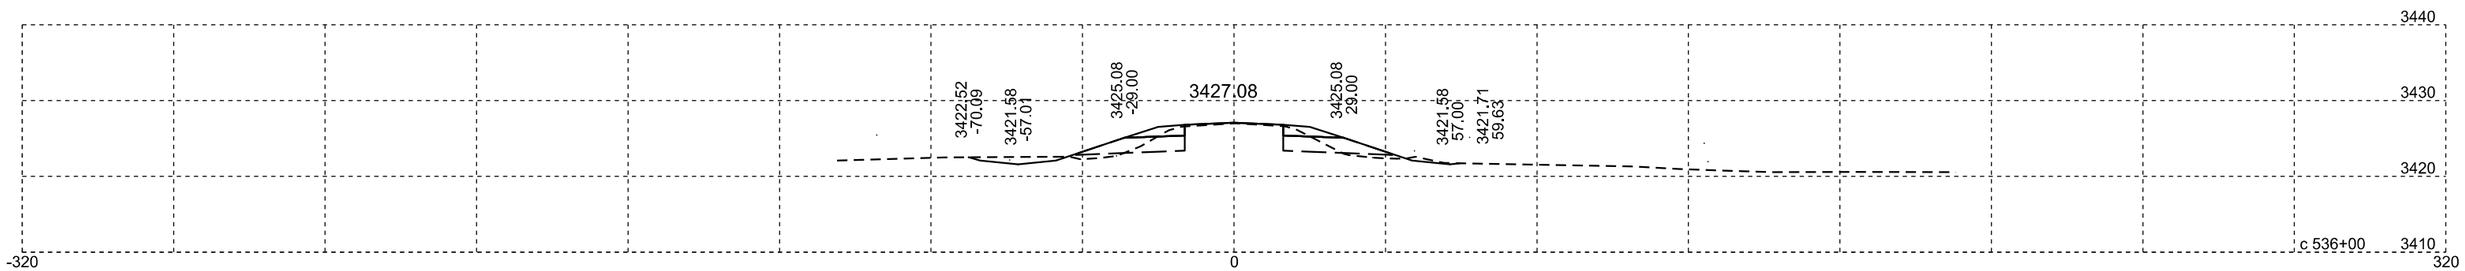

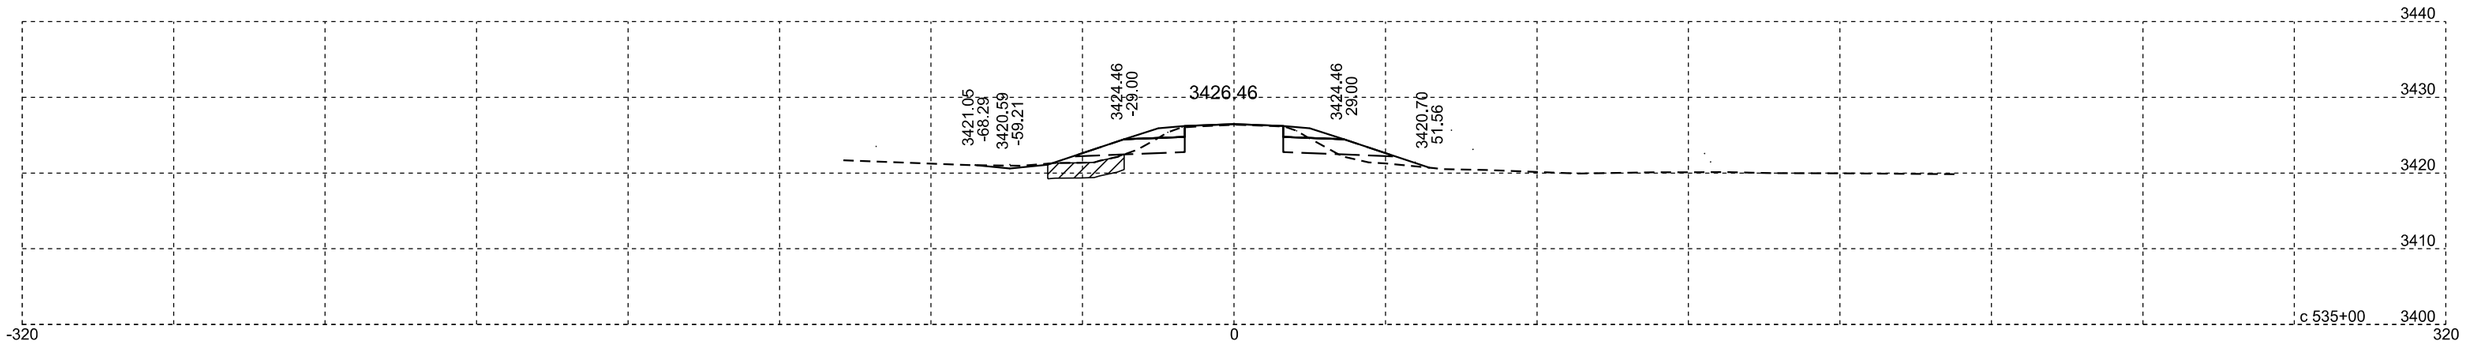

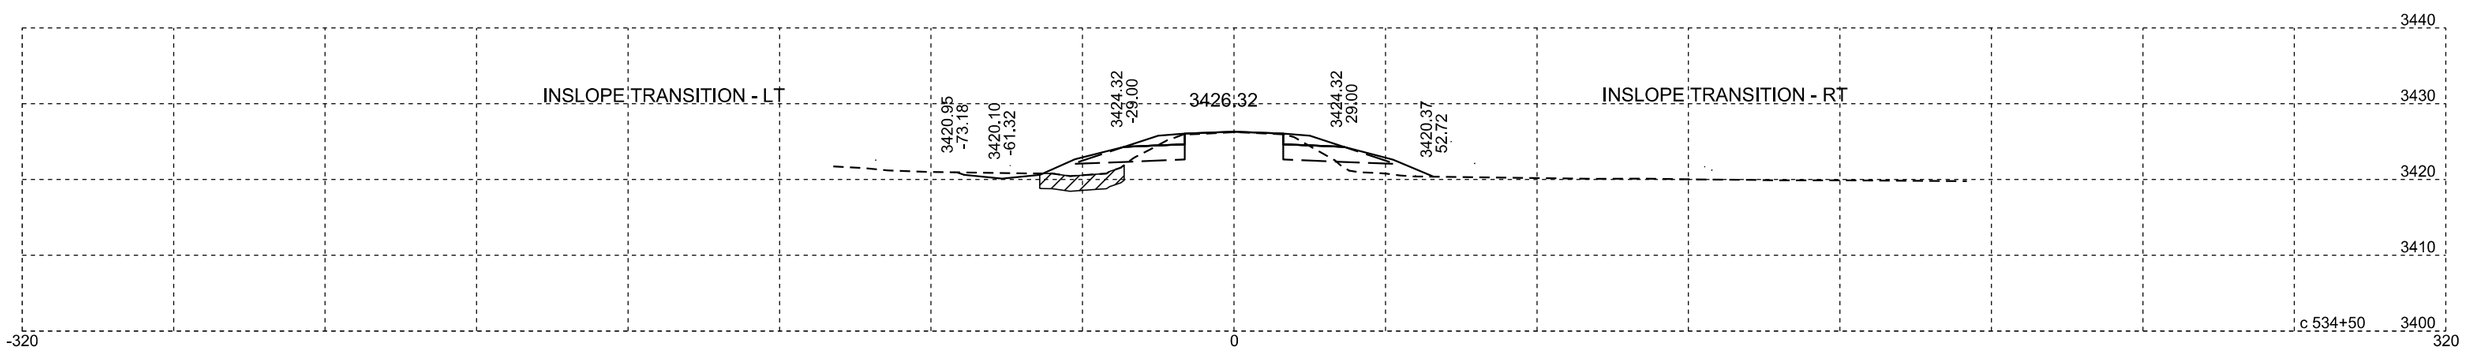

Plotting Date: 07/14/2015

STATE OF SOUTH DAKOTA	PROJECT	SHEET NO.	TOTAL SHEETS
	NH-PH 0018(177)104	X137	X329

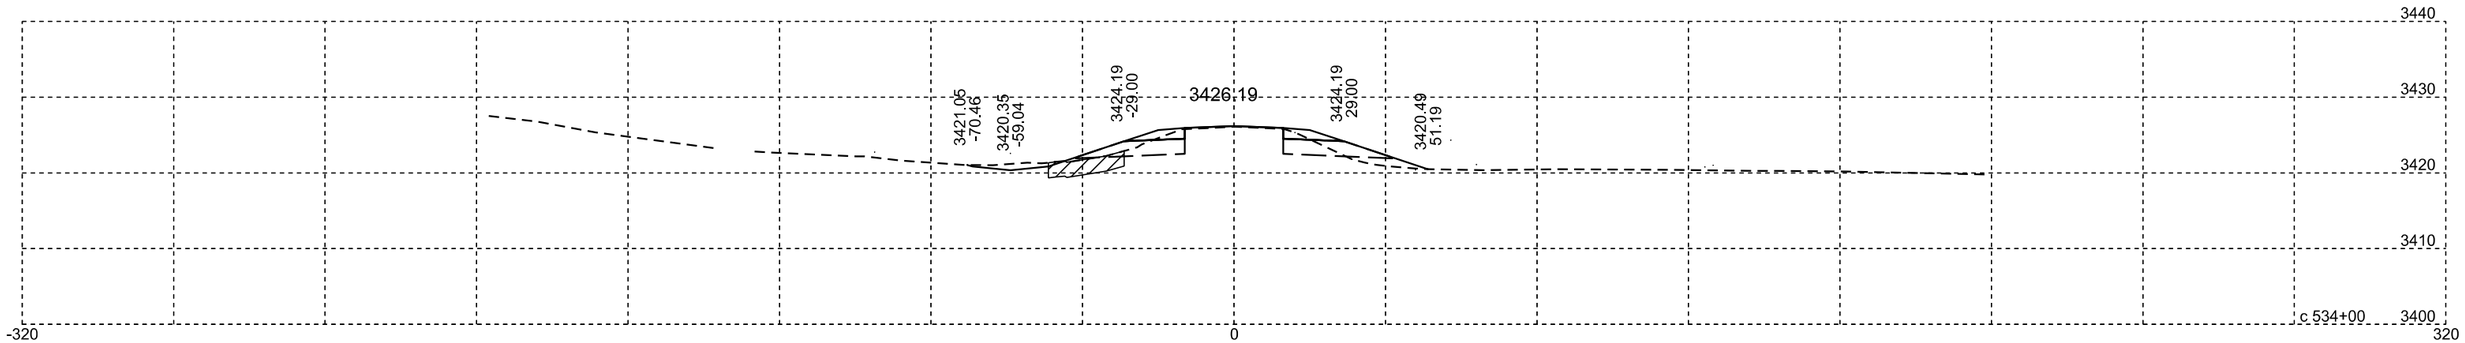

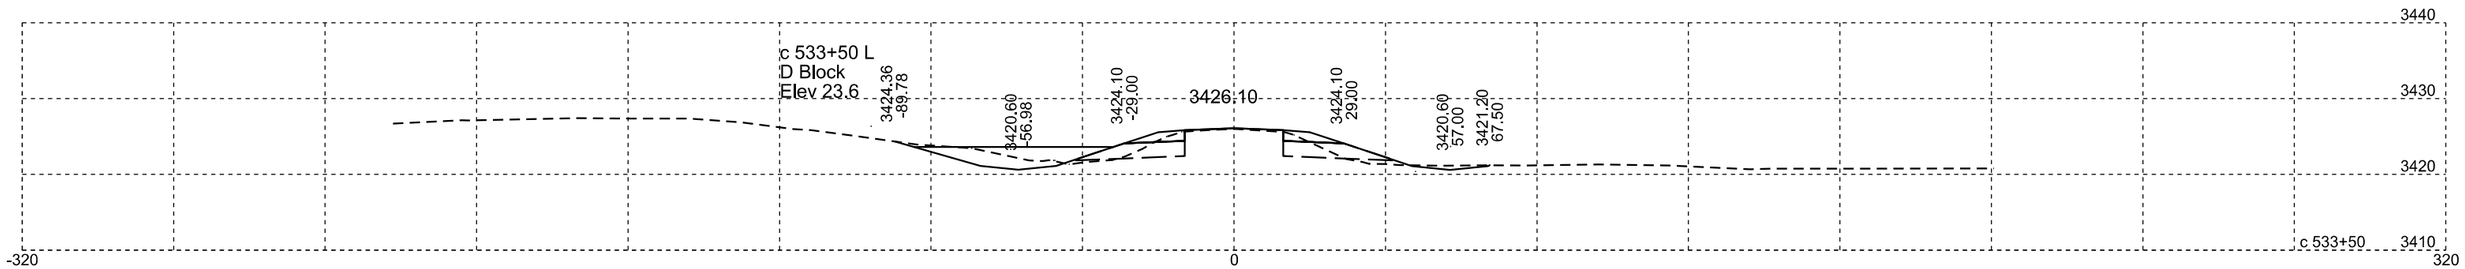

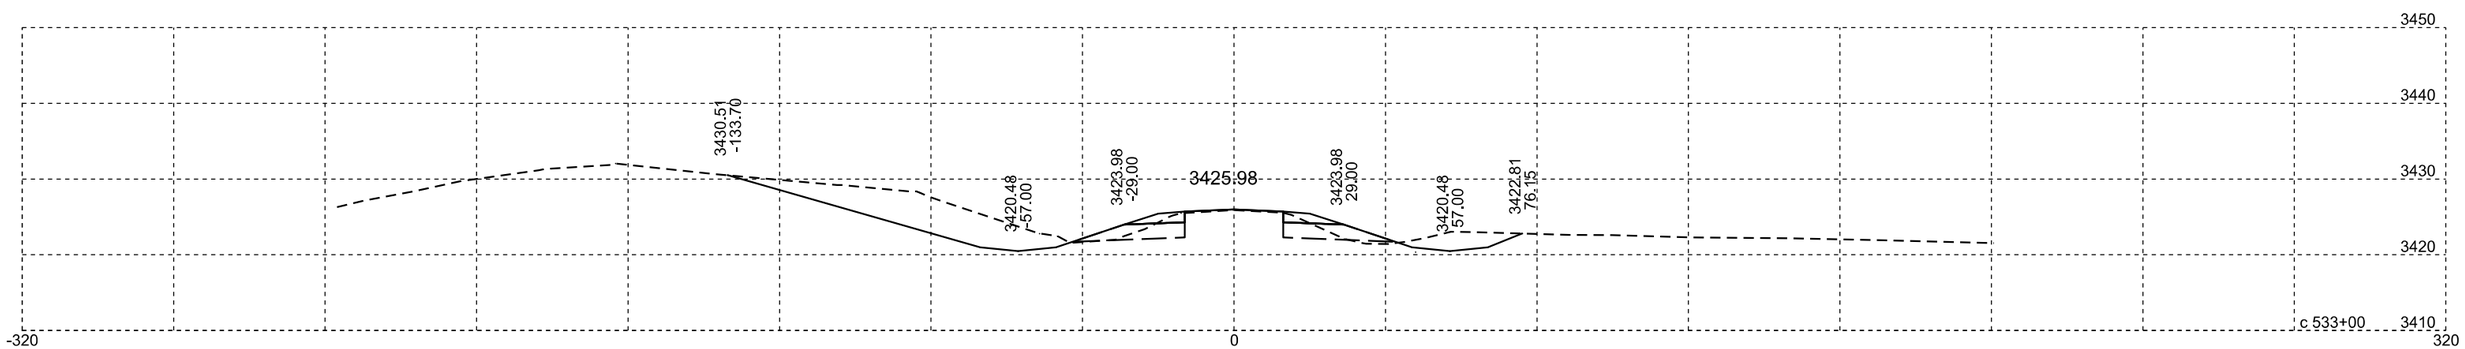

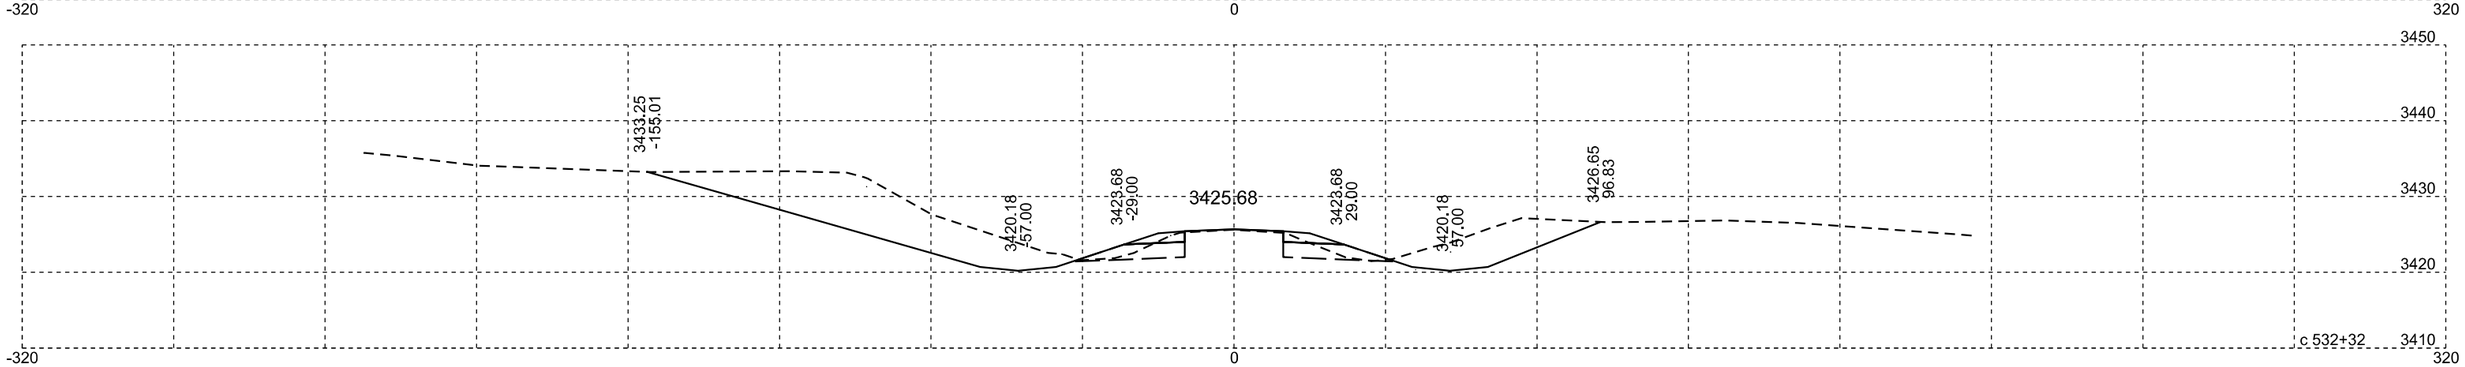

Plotting Date: 07/14/2015

STATE OF SOUTH DAKOTA	PROJECT	SHEET NO.	TOTAL SHEETS
	NH-PH 0018(177)104	X138	X329

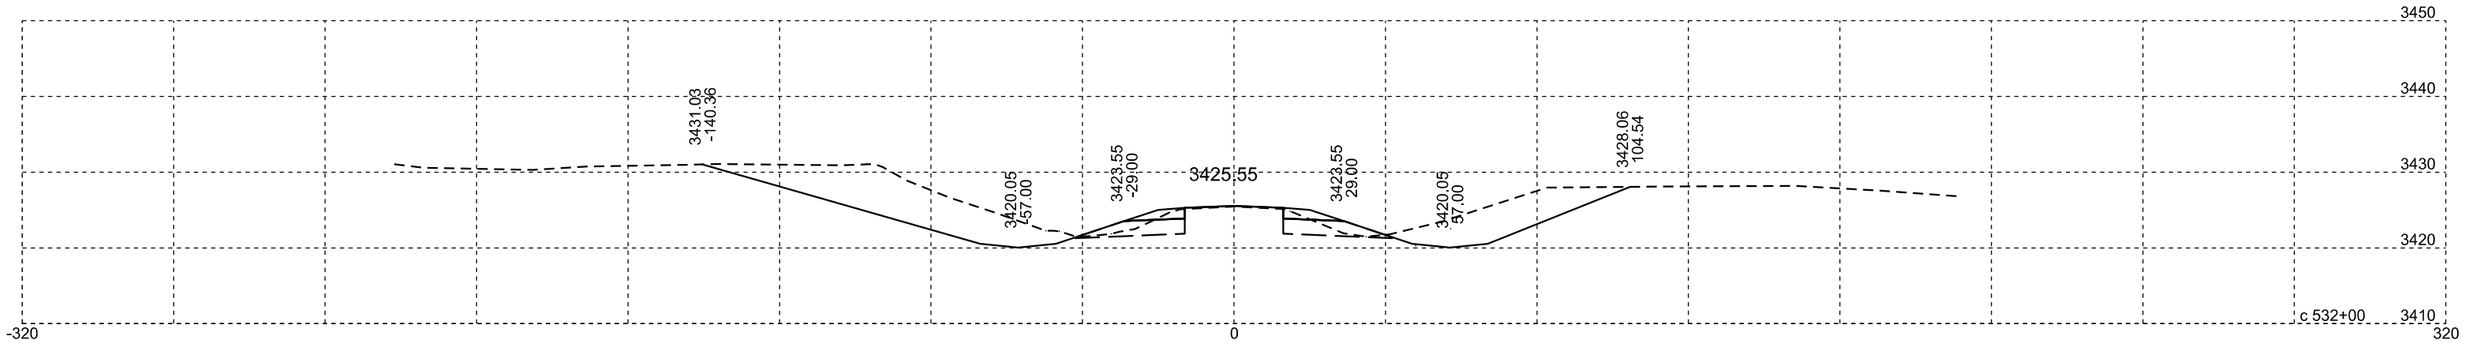

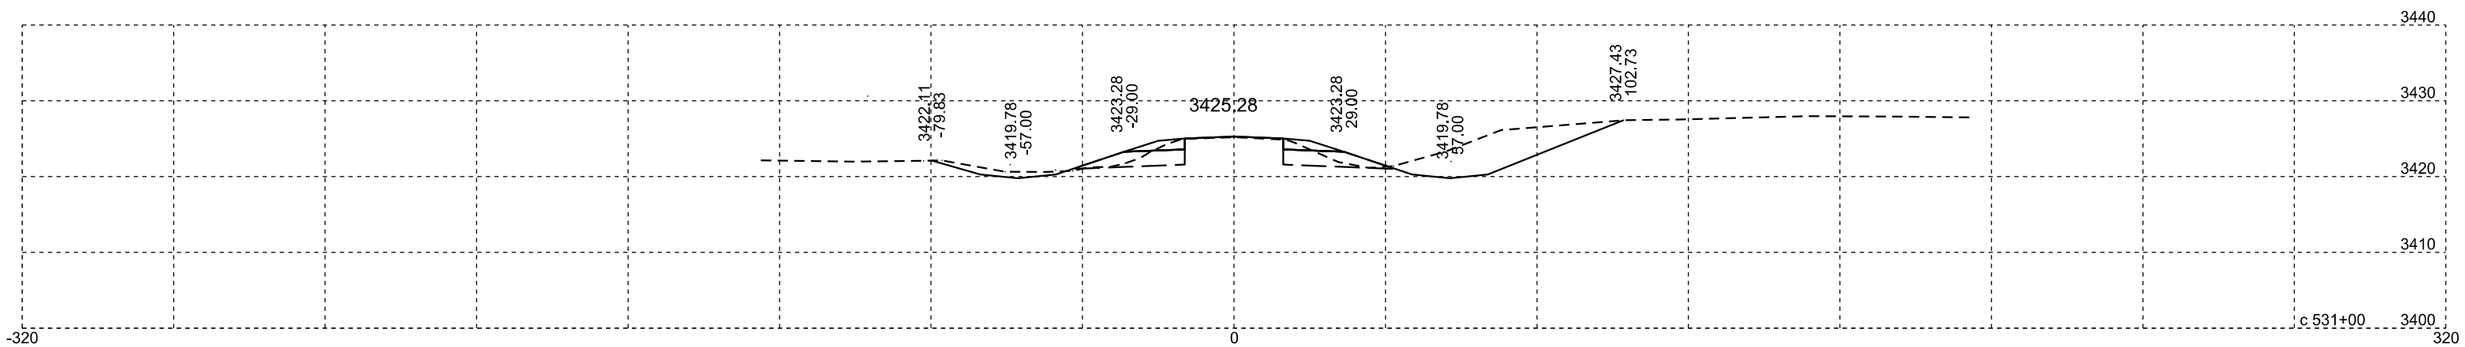

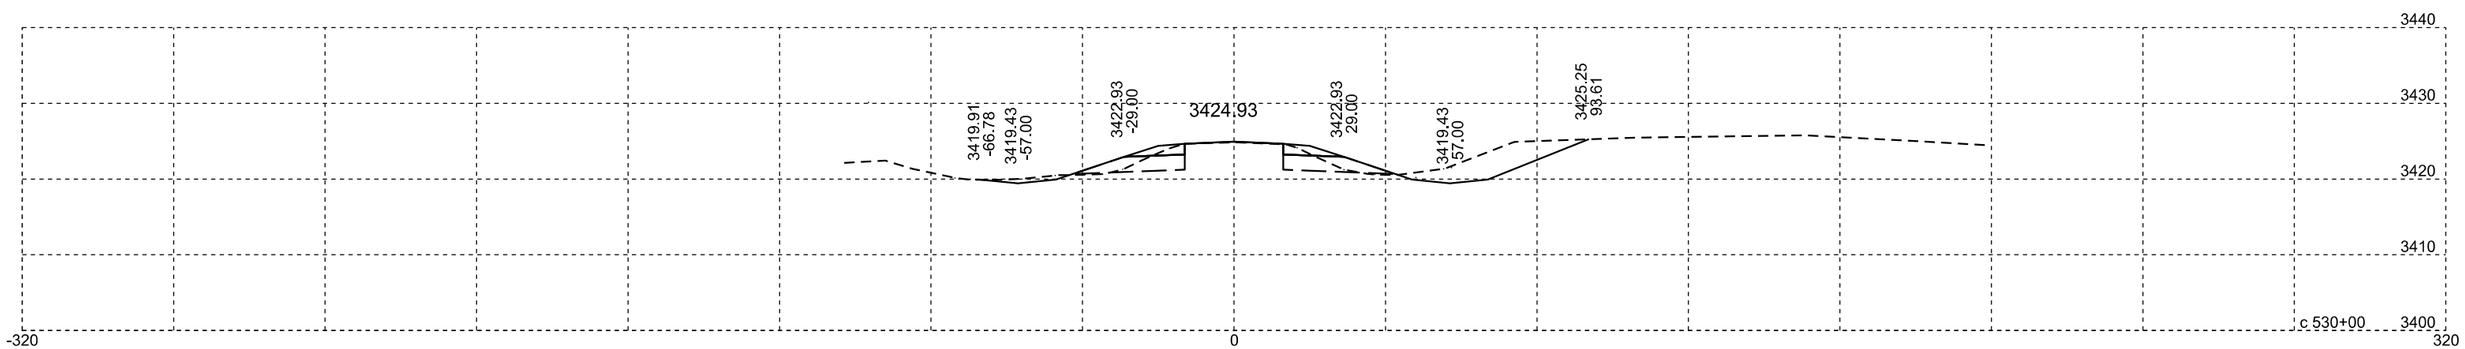

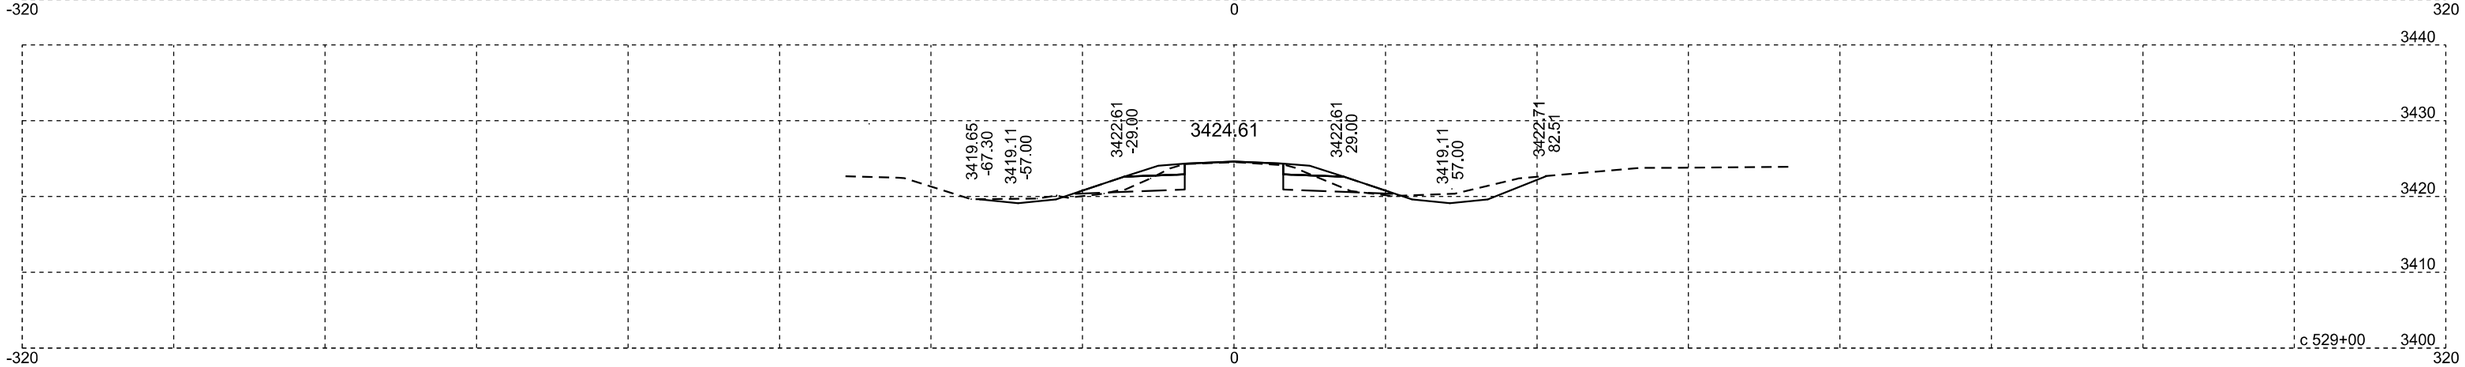

Plotting Date: 07/14/2015

STATE OF SOUTH DAKOTA	PROJECT	SHEET NO.	TOTAL SHEETS
	NH-PH 0018(177)104	X139	X329

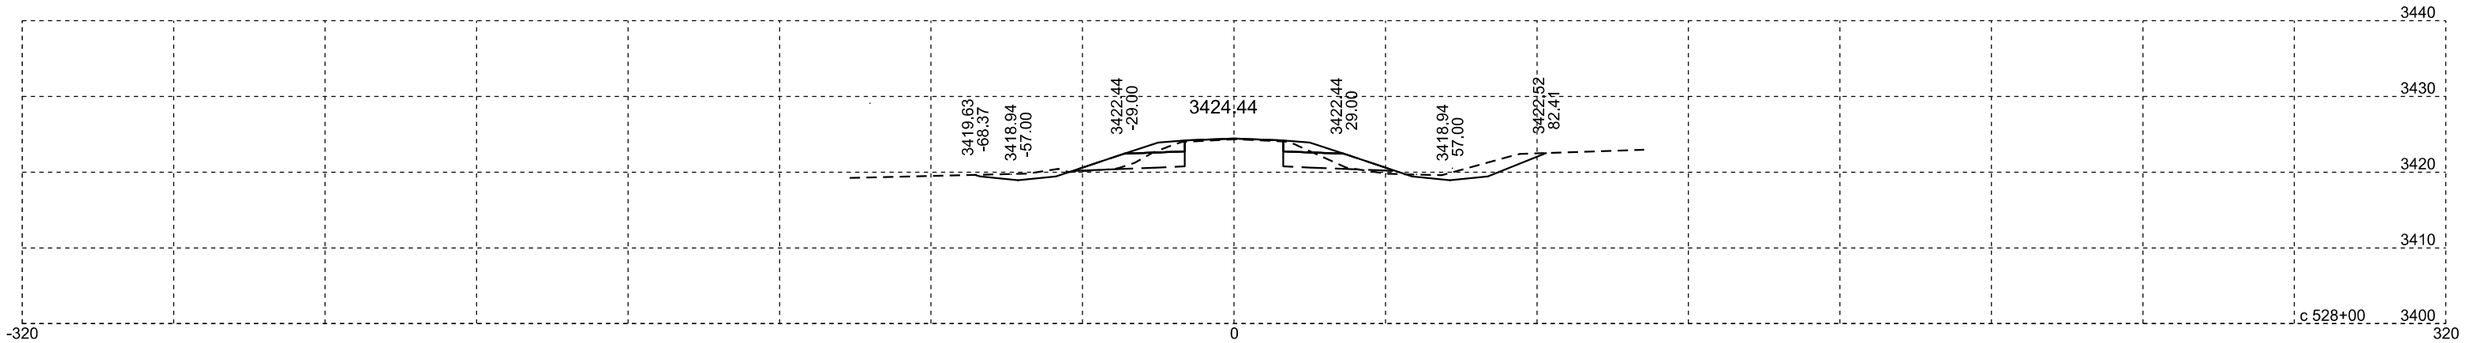

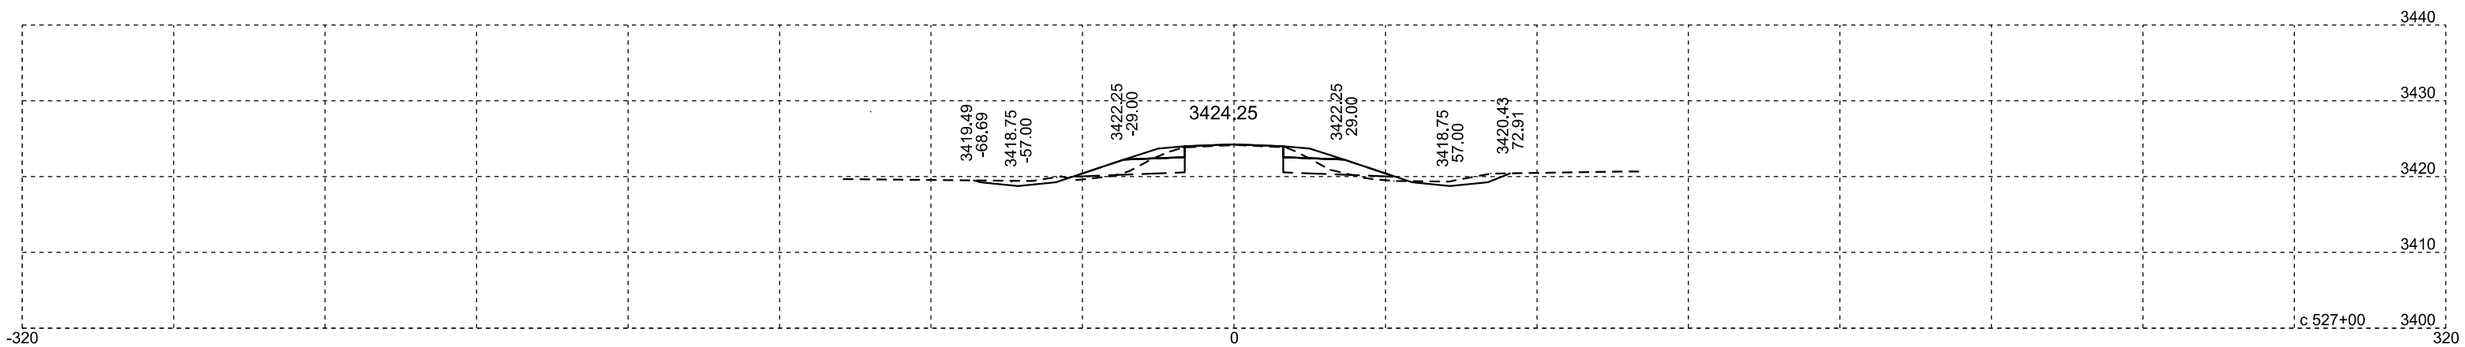

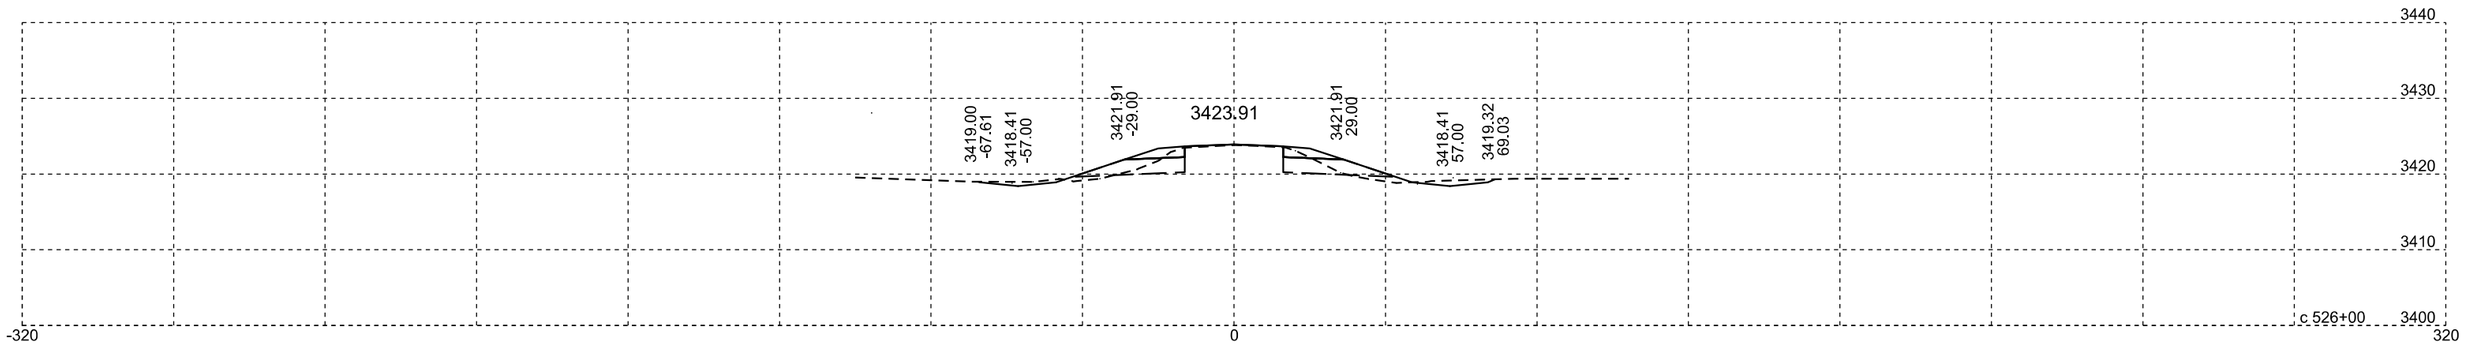

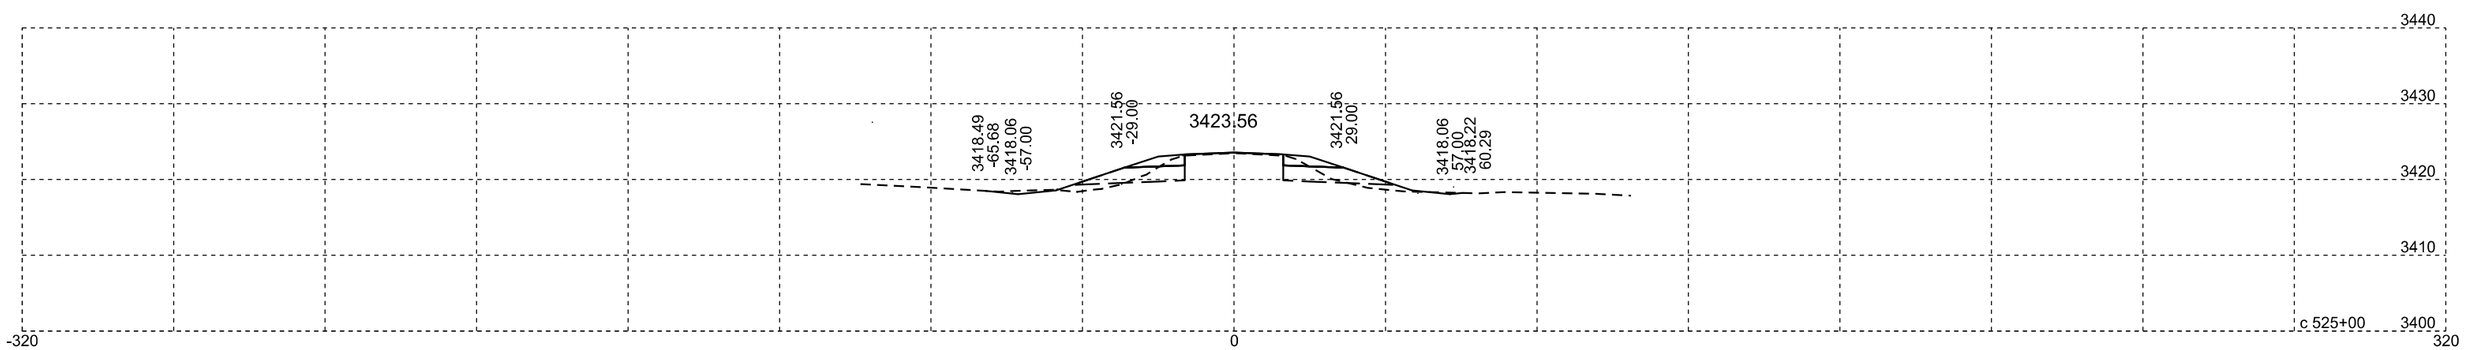

Plotting Date: 07/14/2015

STATE OF SOUTH DAKOTA	PROJECT	SHEET NO.	TOTAL SHEETS
	NH-PH 0018(177)104	X140	X329

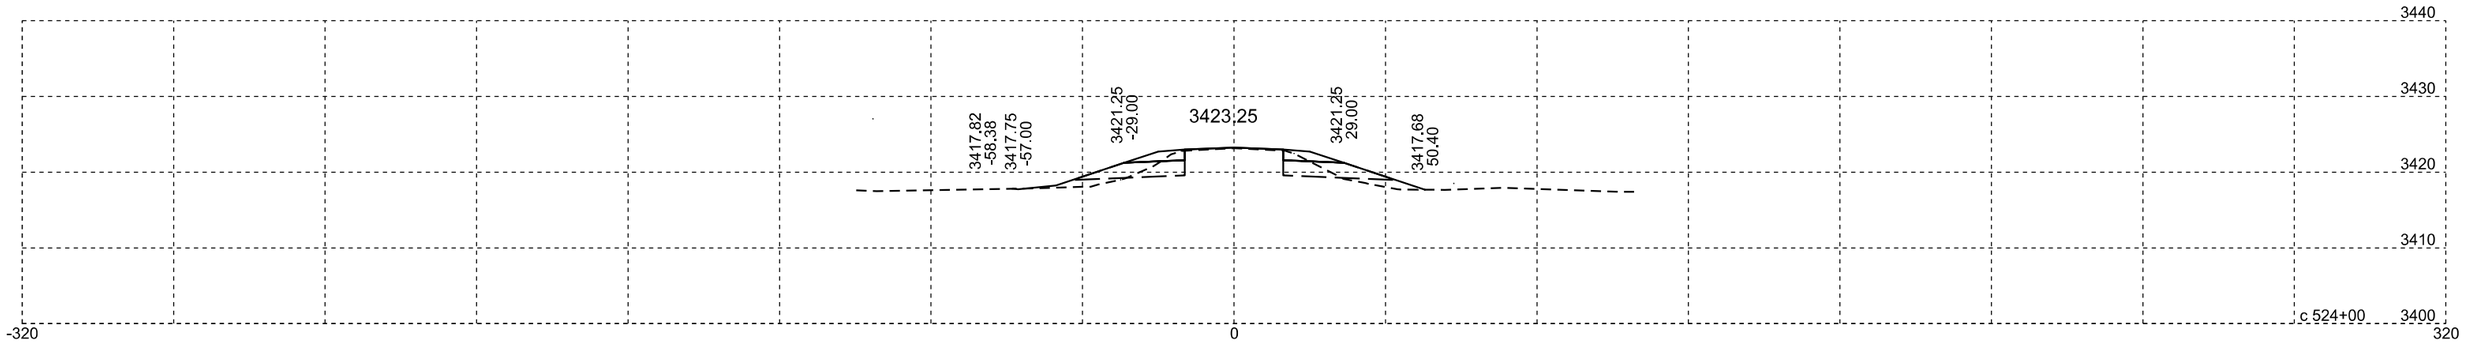

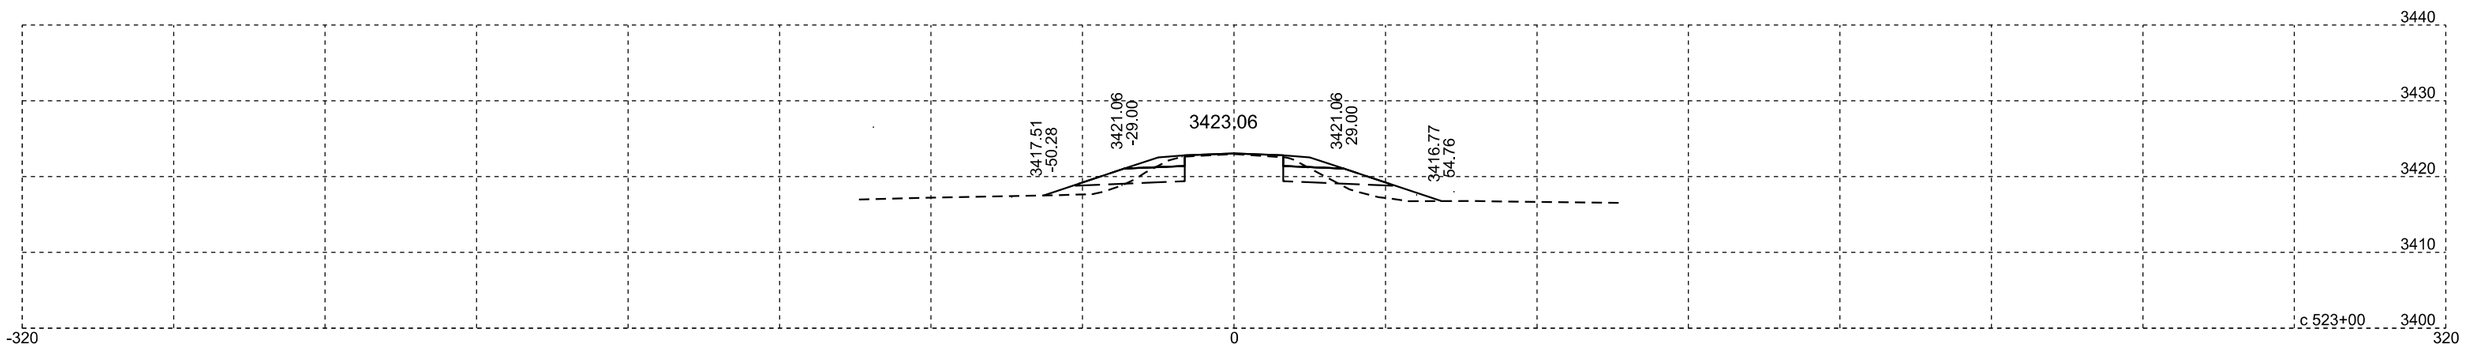

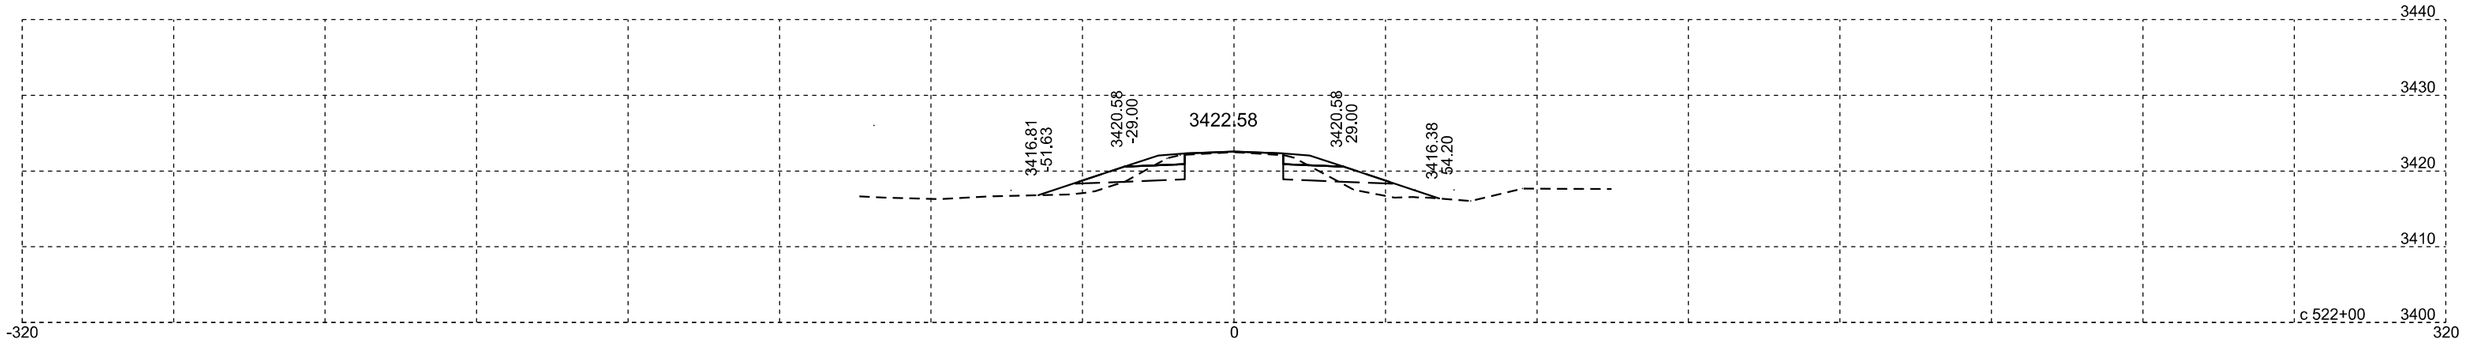

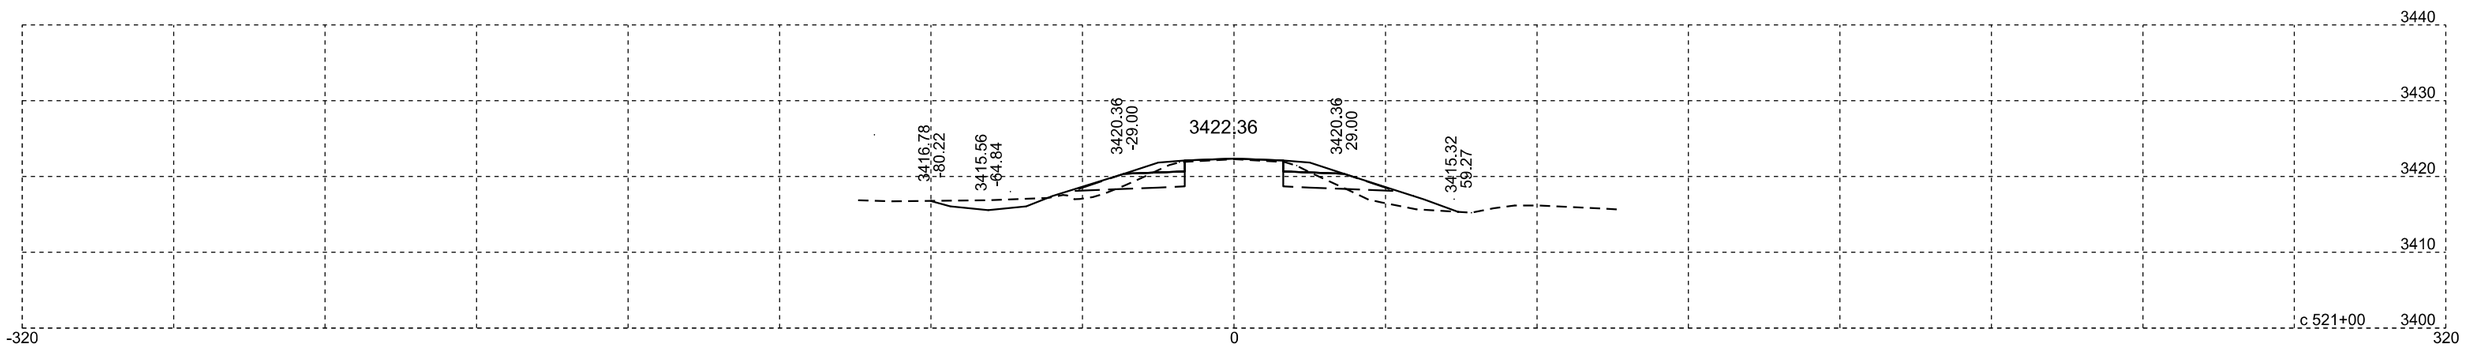

Plotting Date: 07/14/2015

STATE OF SOUTH DAKOTA	PROJECT	SHEET NO.	TOTAL SHEETS
	NH-PH 0018(177)104	X141	X329

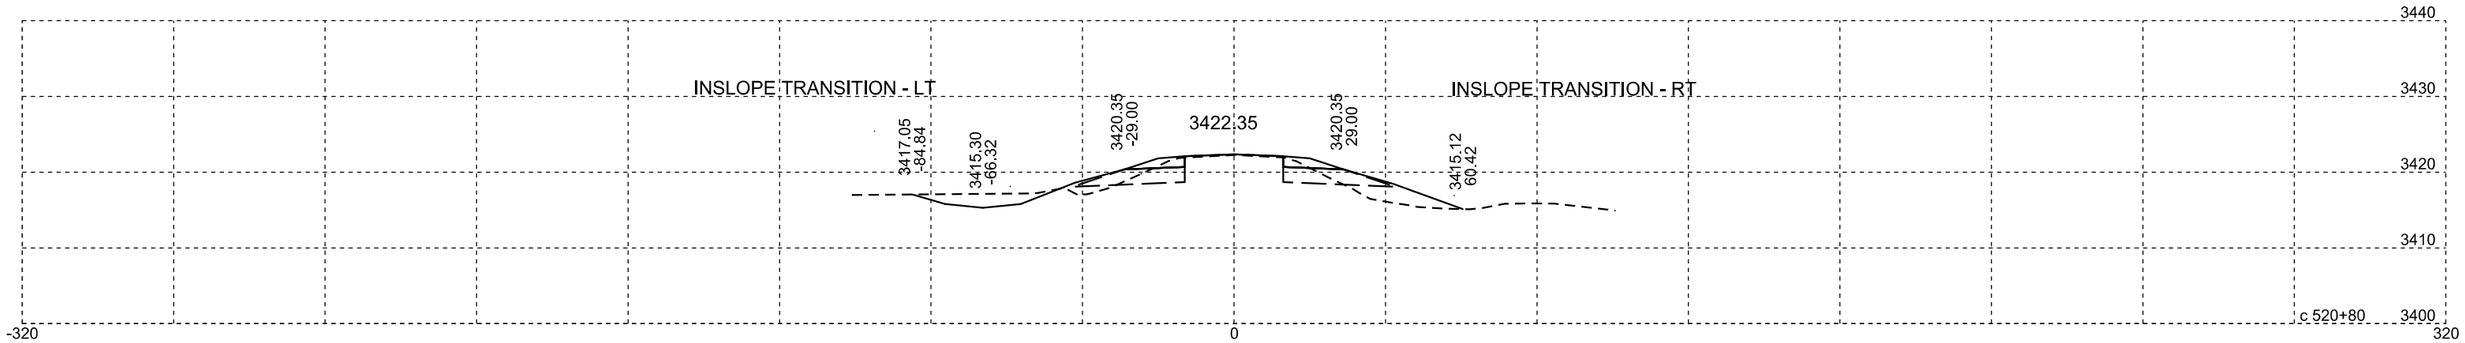

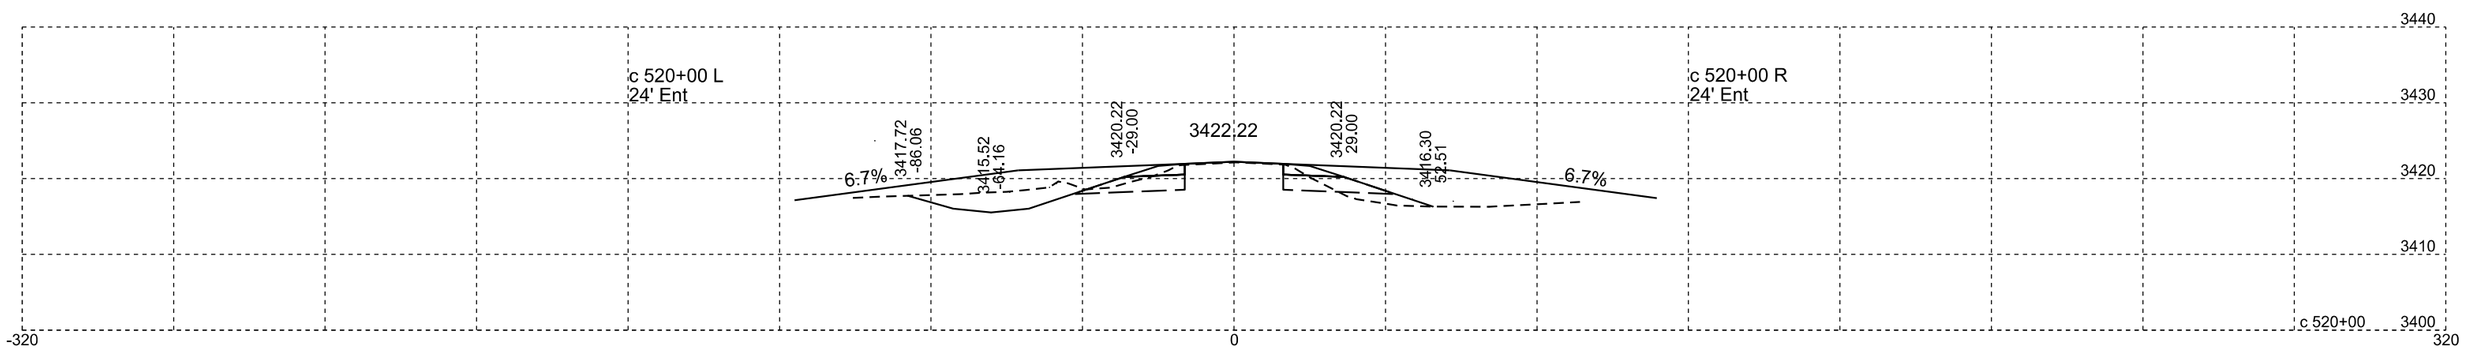

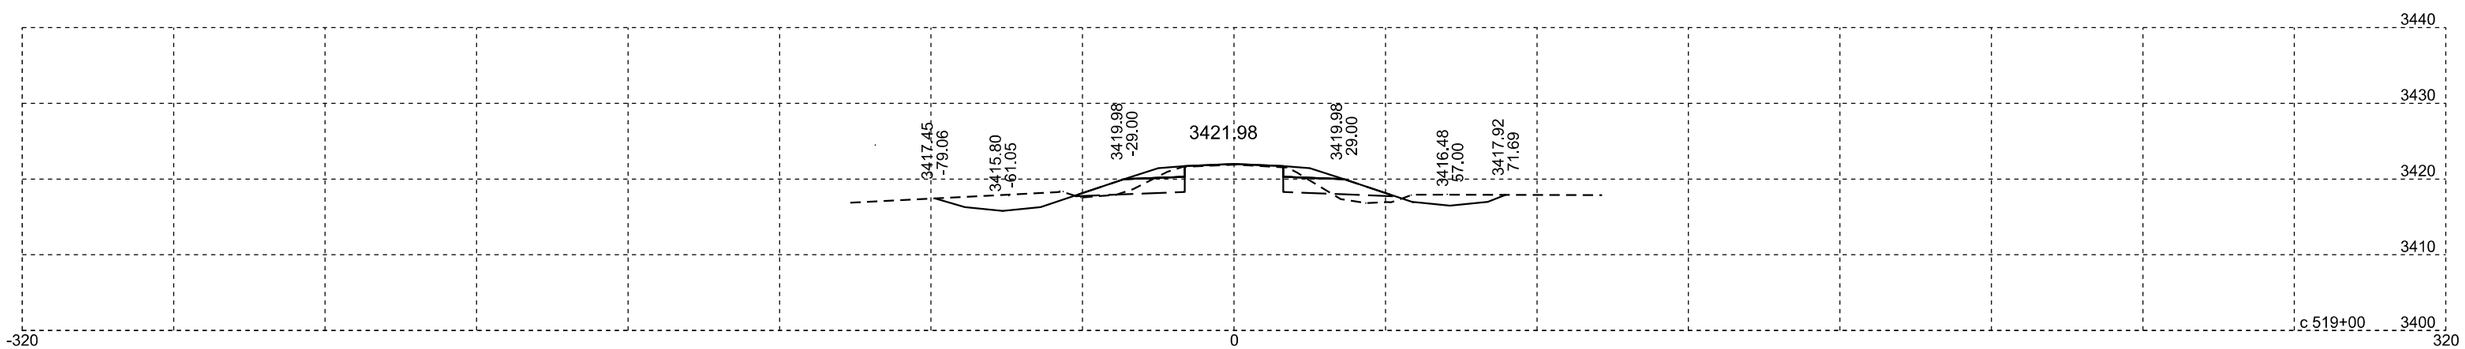

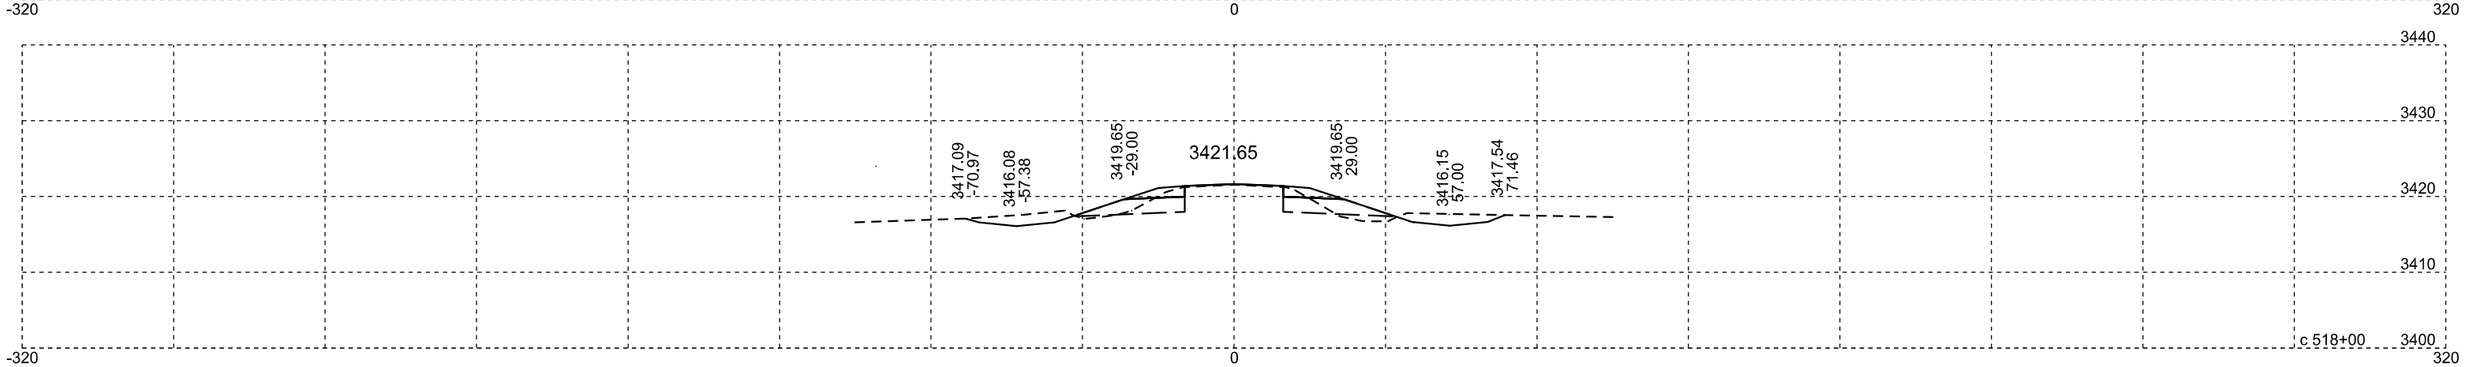

Plotting Date: 07/14/2015

STATE OF SOUTH DAKOTA	PROJECT	SHEET NO.	TOTAL SHEETS
	NH-PH 0018(177)104	X142	X329

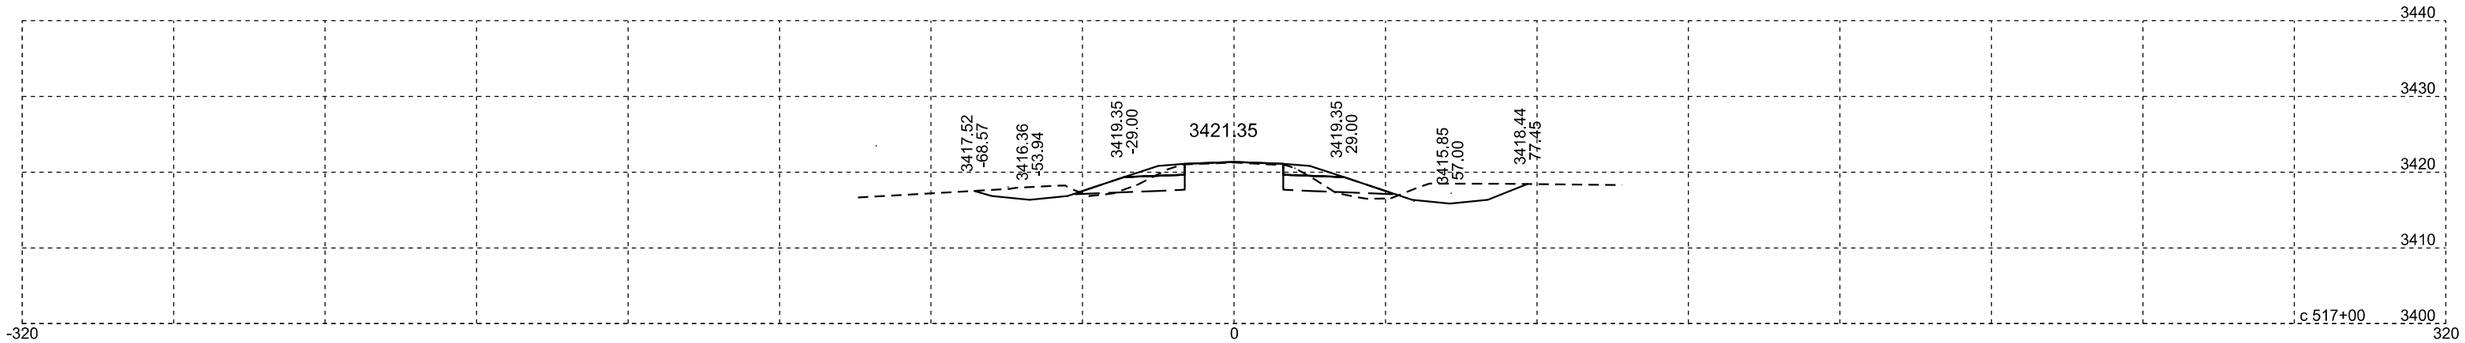

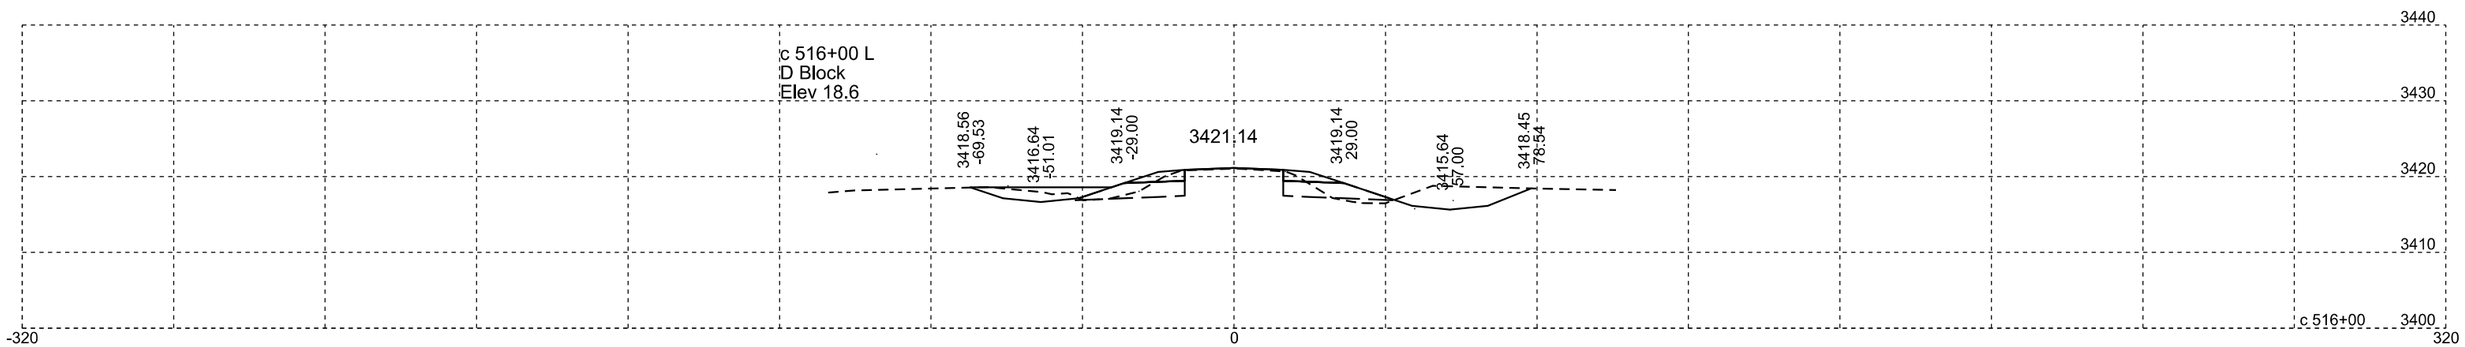

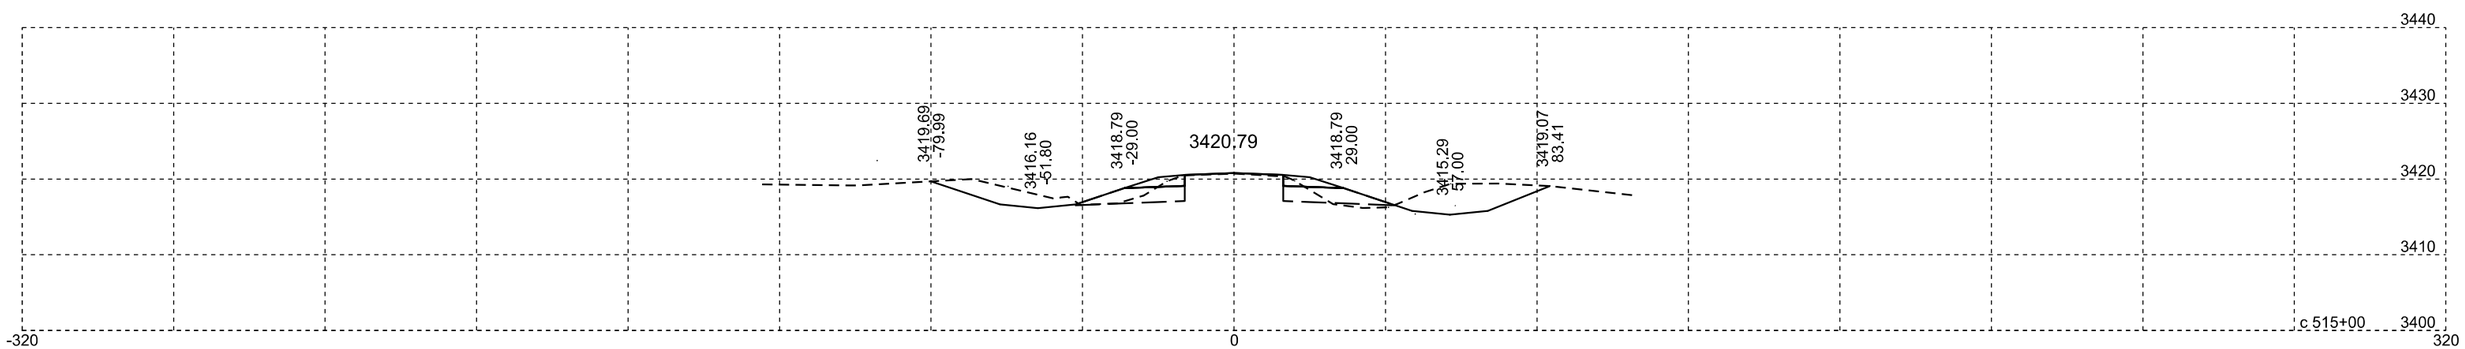

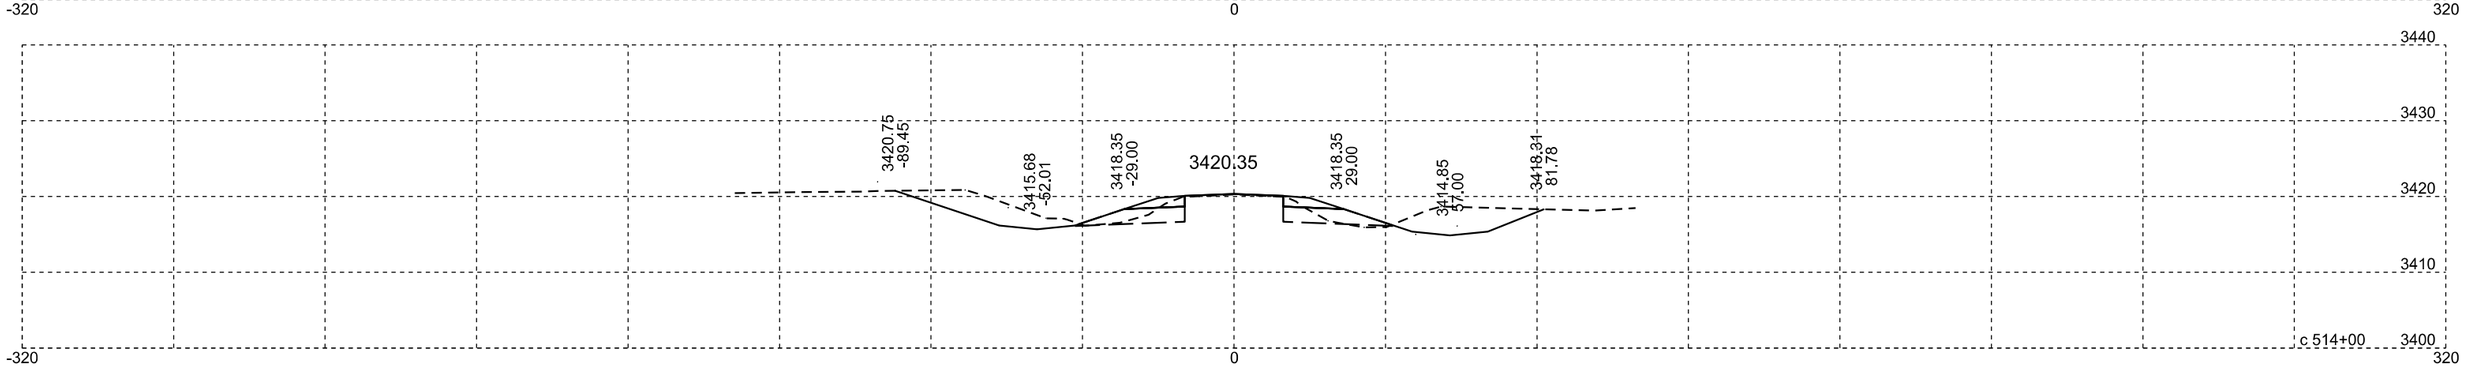

Plotting Date: 07/14/2015

STATE OF SOUTH DAKOTA	PROJECT	SHEET NO.	TOTAL SHEETS
	NH-PH 0018(177)104	X143	X329

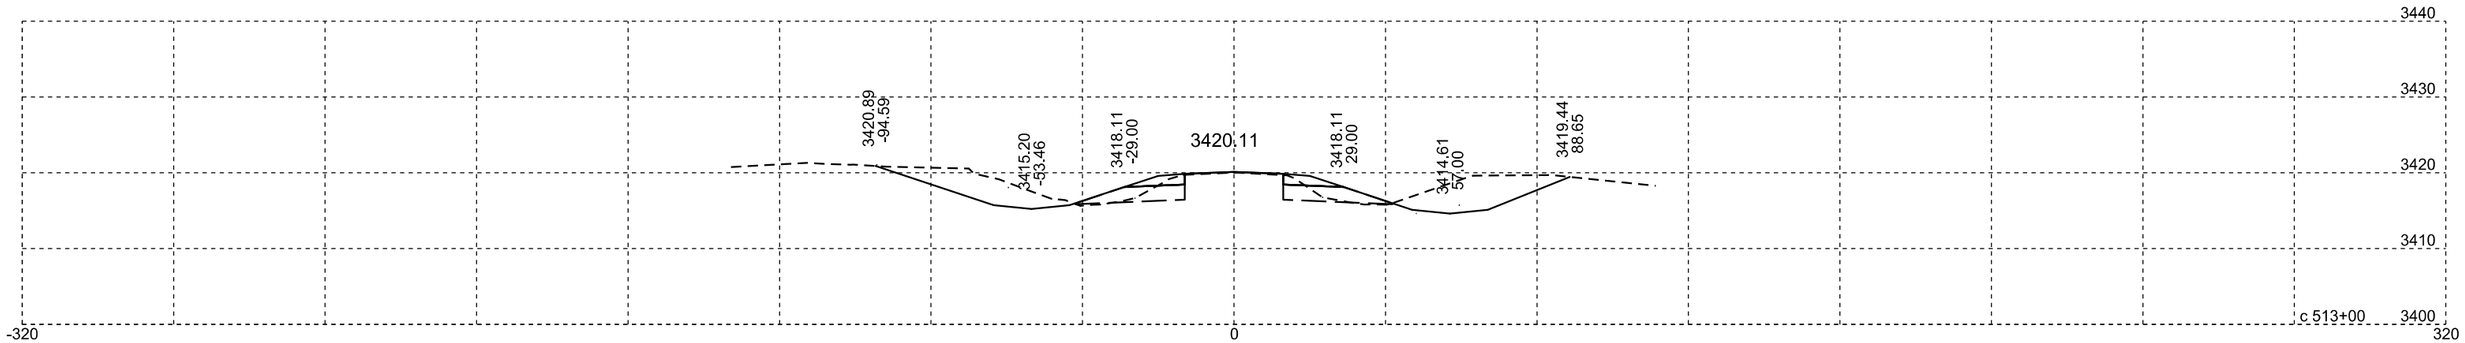

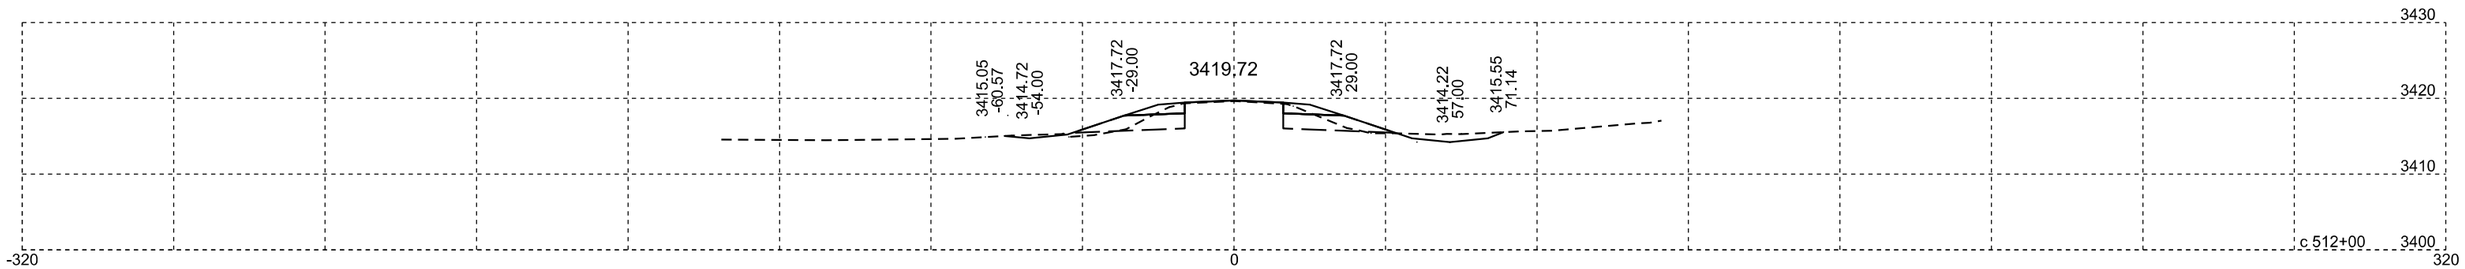

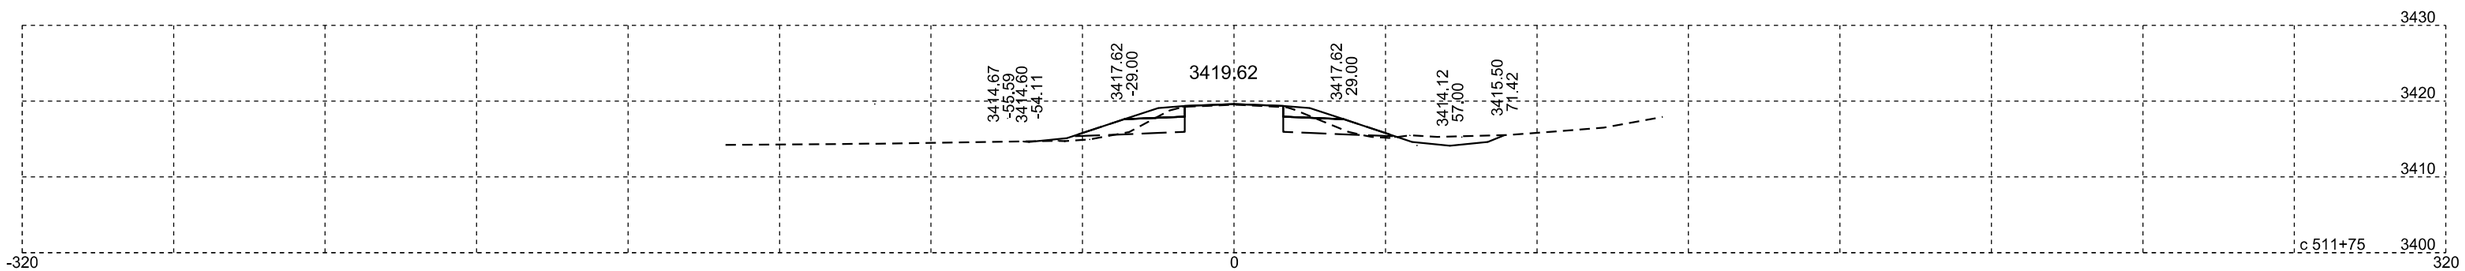

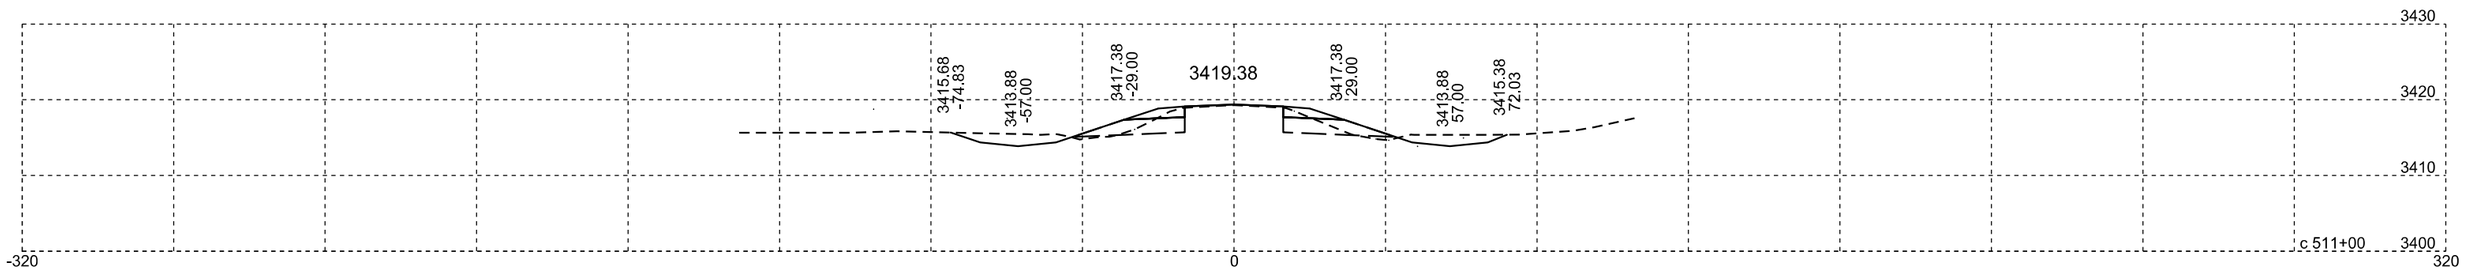

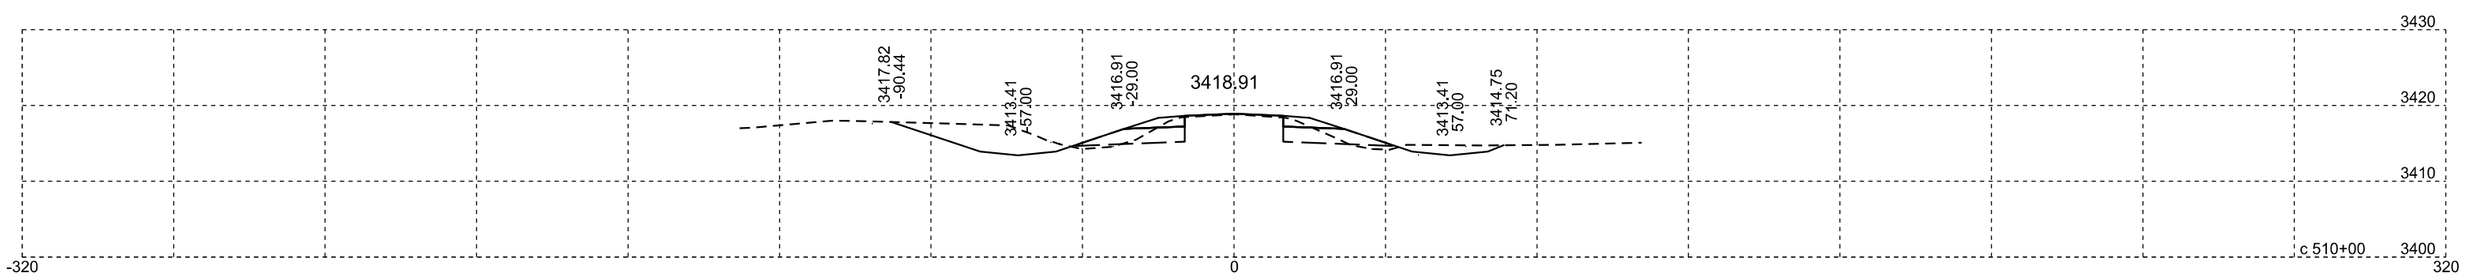

Plotting Date: 07/14/2015

STATE OF SOUTH DAKOTA	PROJECT	SHEET NO.	TOTAL SHEETS
	NH-PH 0018(177)104	X144	X329

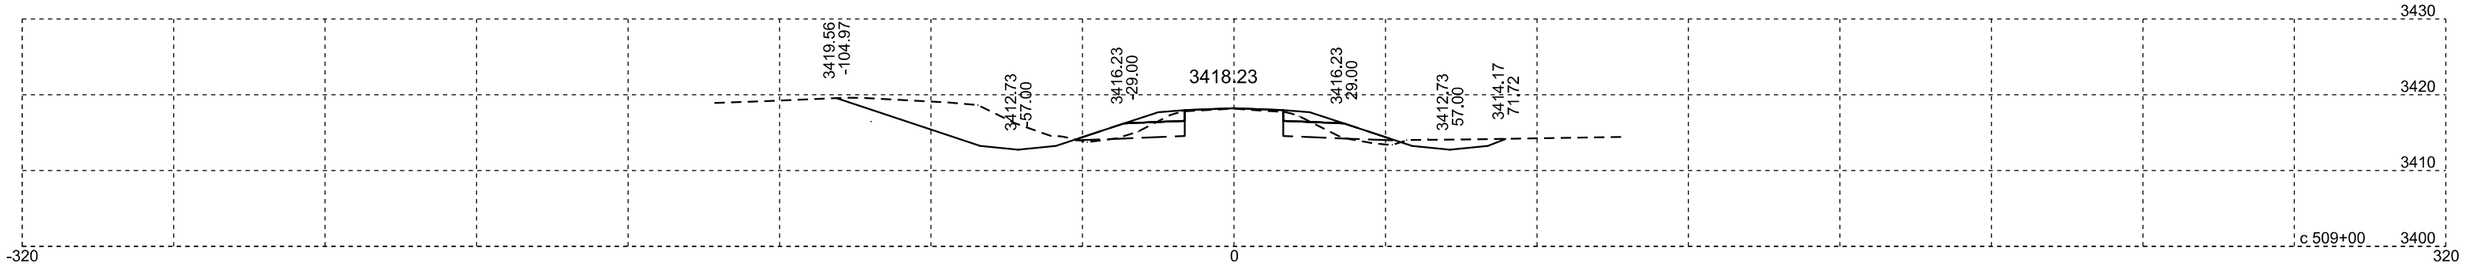

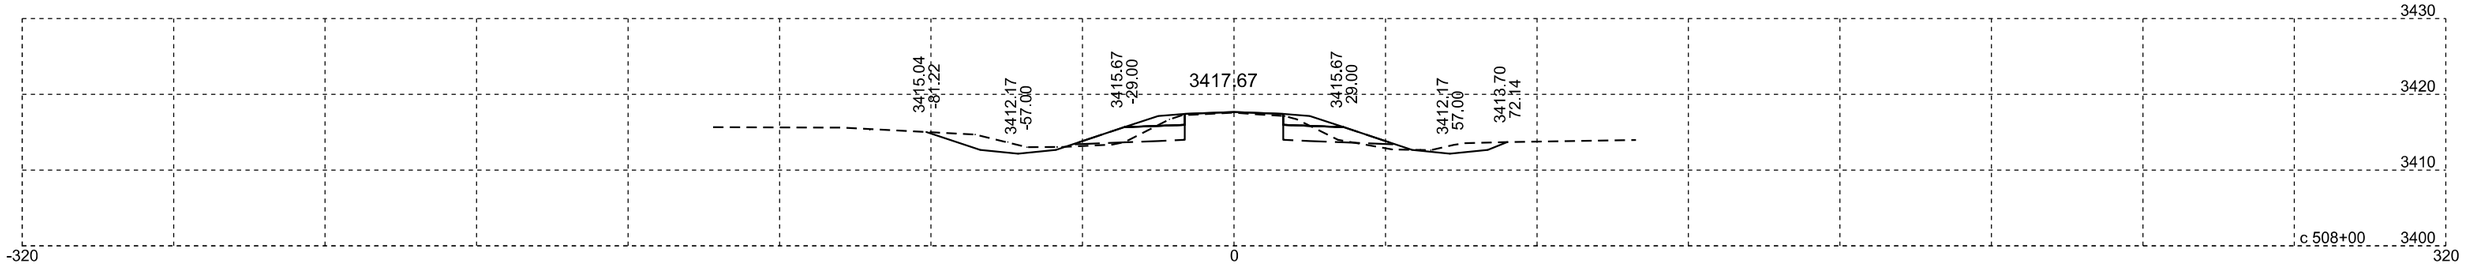

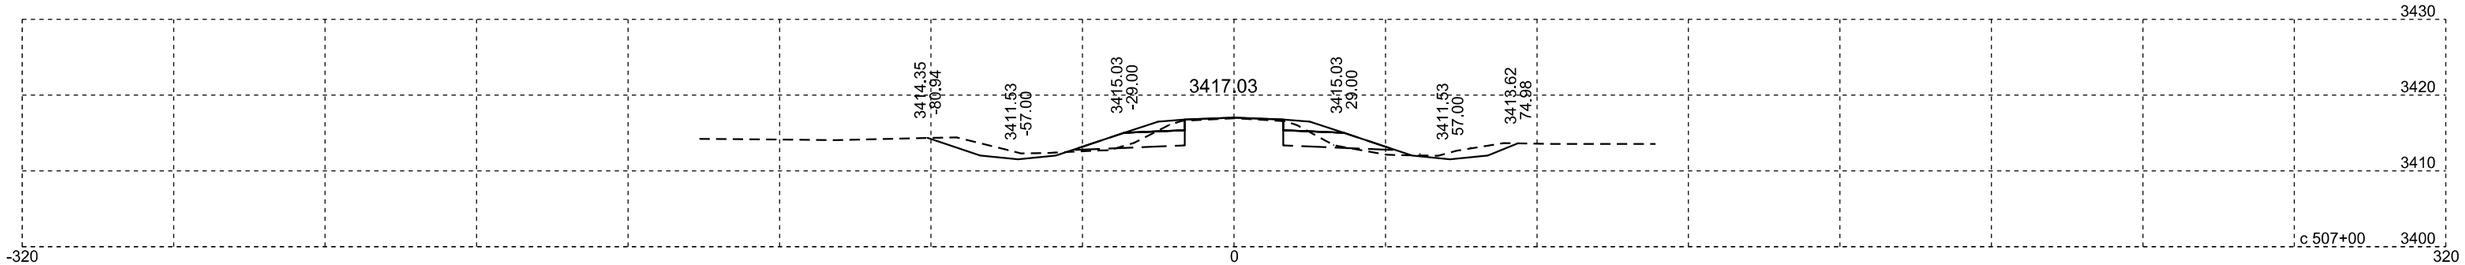

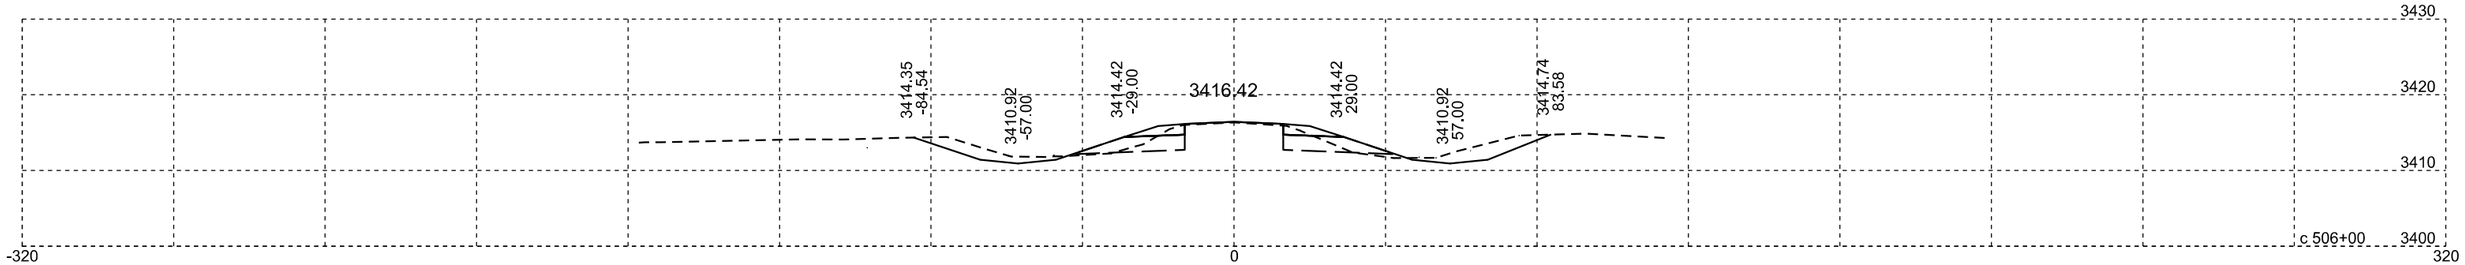

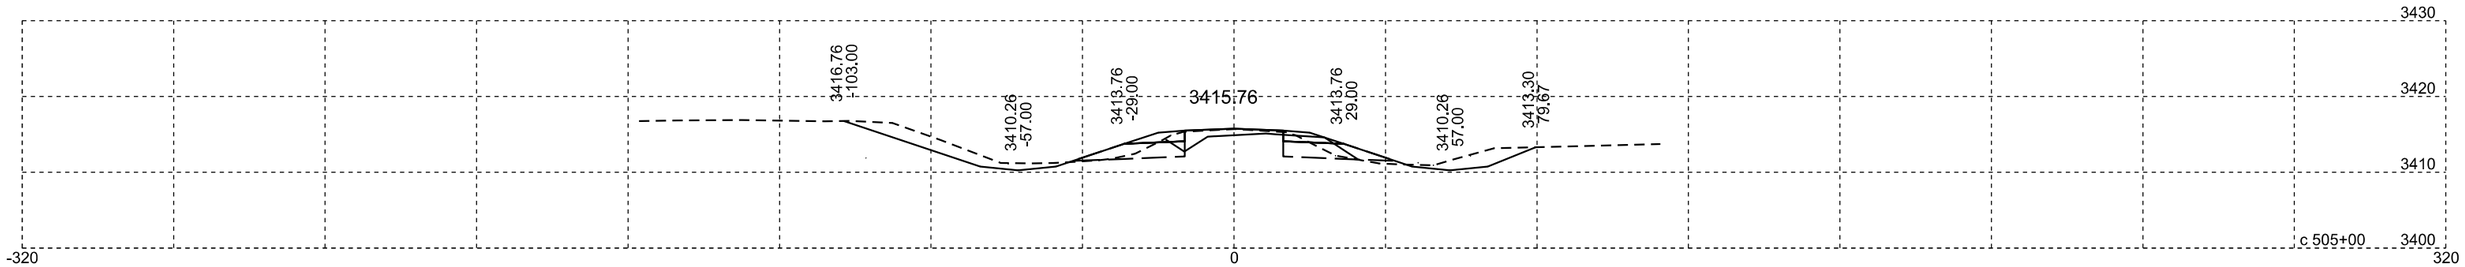

Plotting Date: 07/14/2015

STATE OF SOUTH DAKOTA	PROJECT	SHEET NO.	TOTAL SHEETS
	NH-PH 0018(177)104	X145	X329

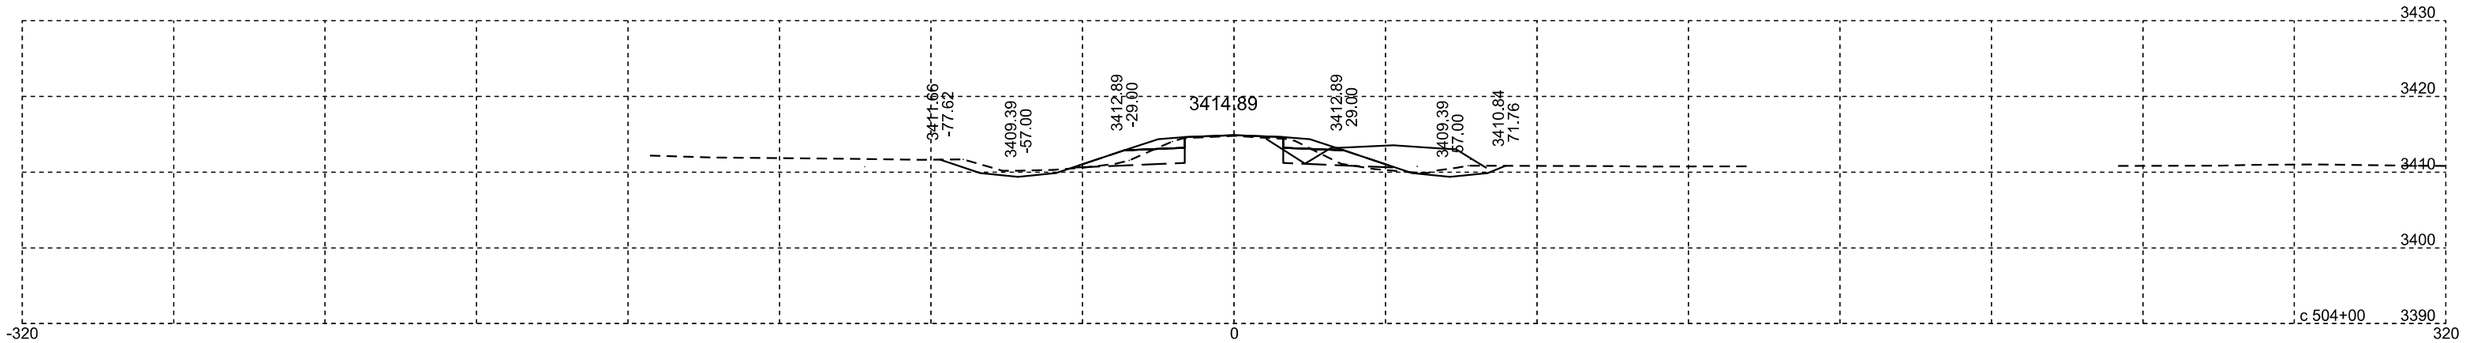

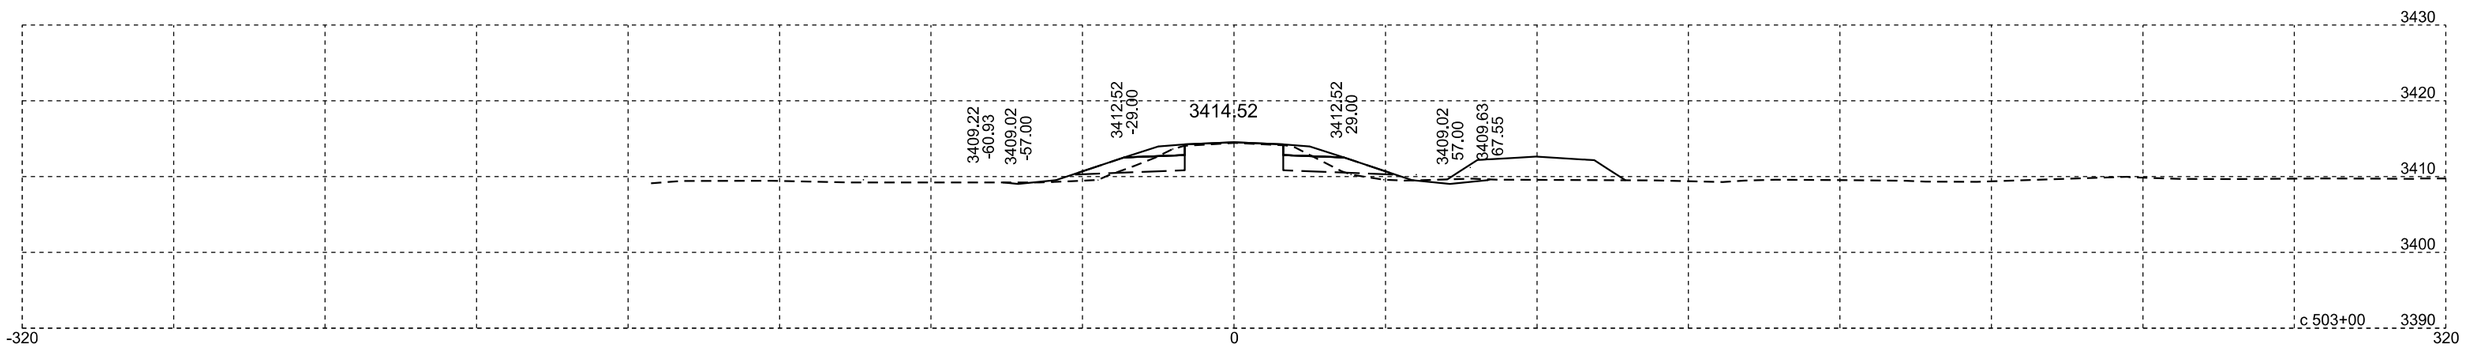

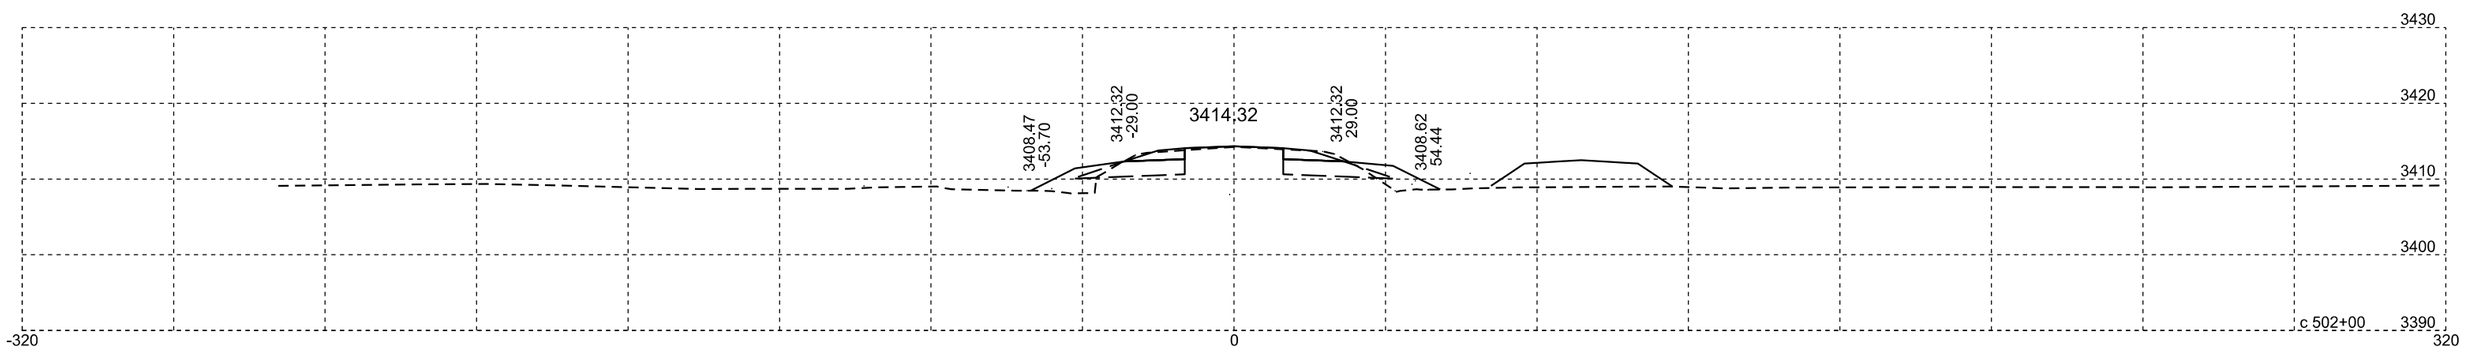

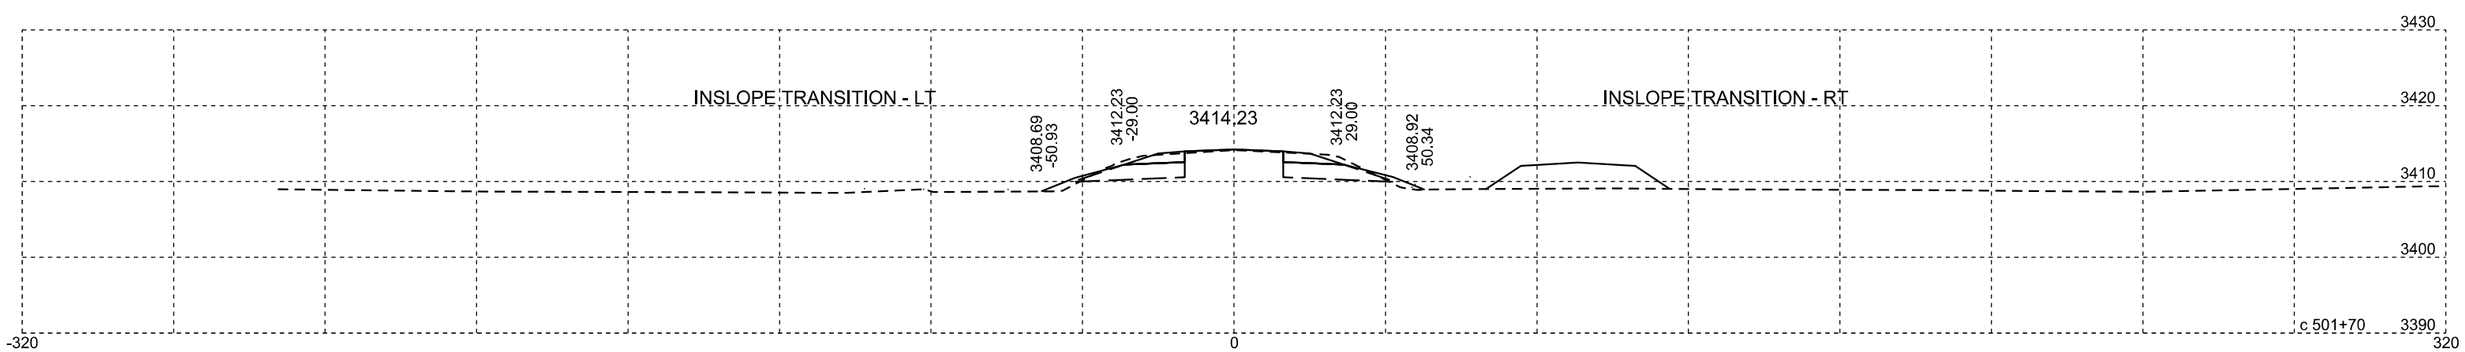

Plotting Date: 07/14/2015

STATE OF SOUTH DAKOTA	PROJECT	SHEET NO.	TOTAL SHEETS
	NH-PH 0018(177)104	X146	X329

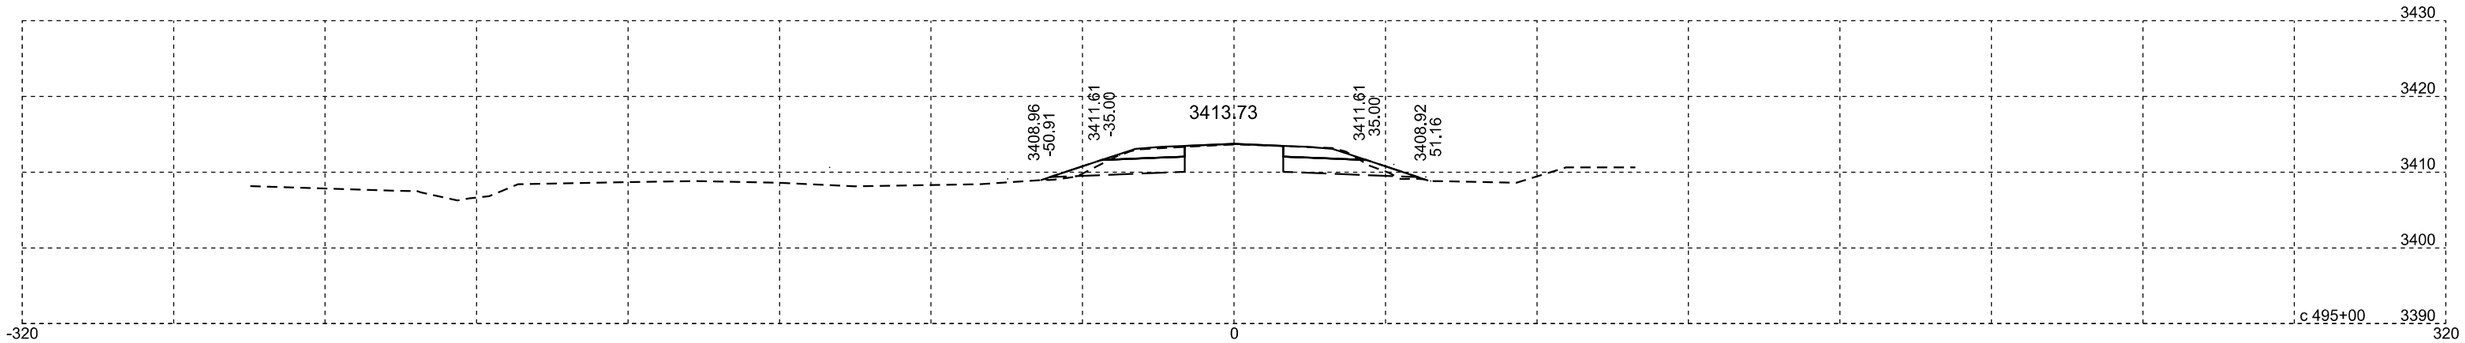

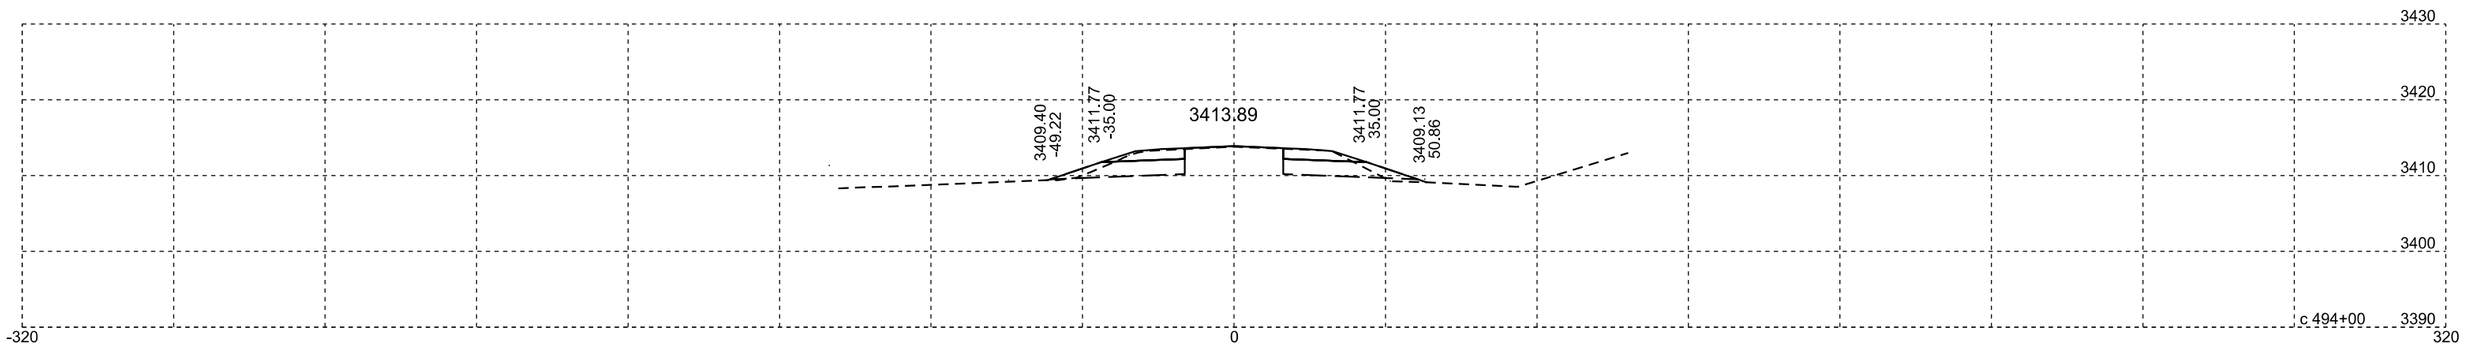

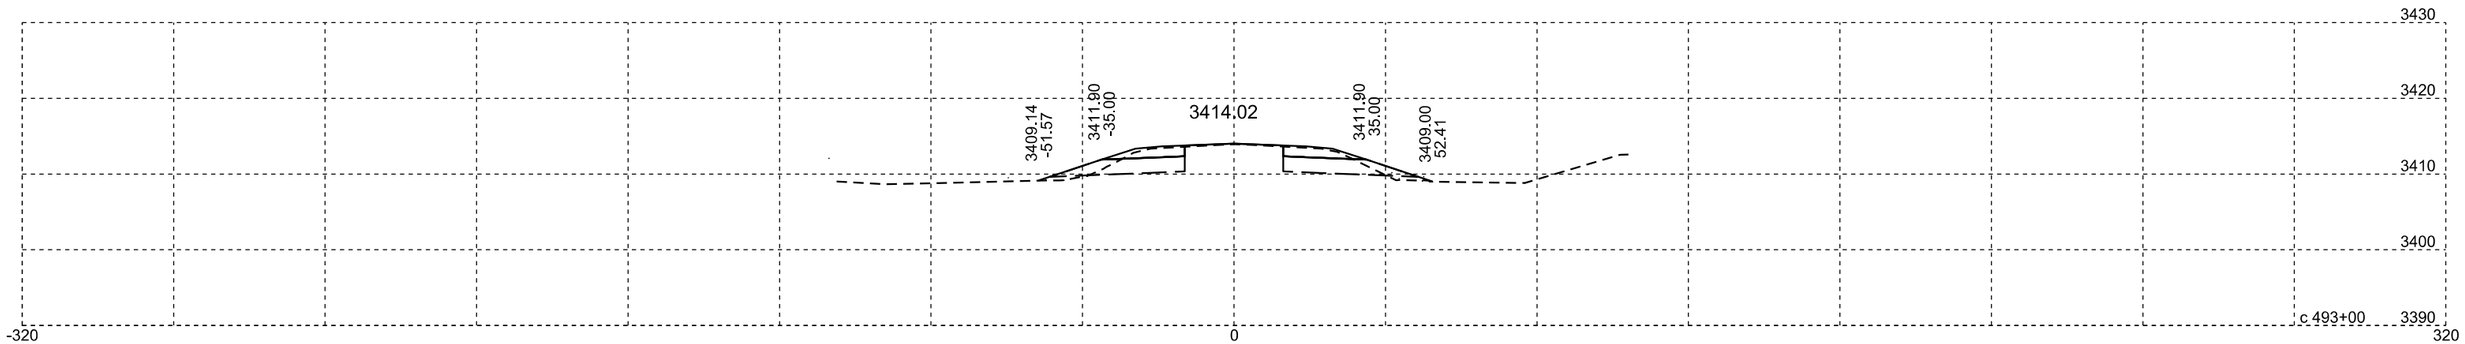

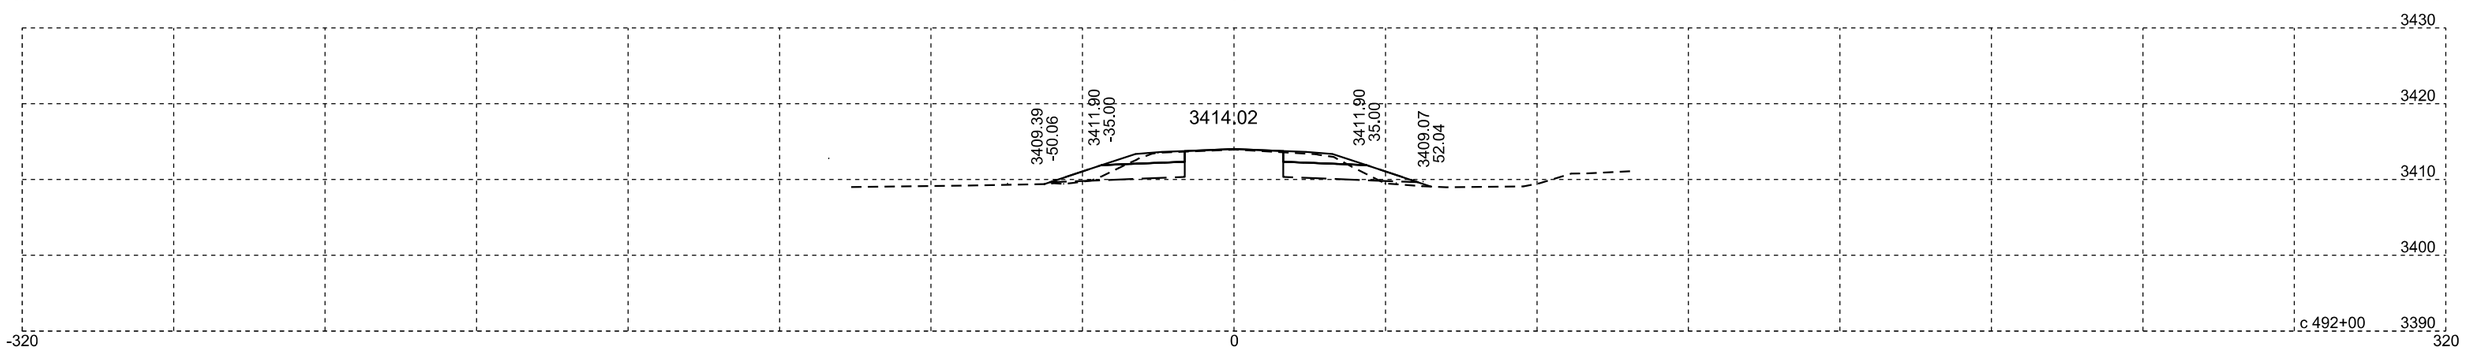

Plotting Date: 07/14/2015

STATE OF SOUTH DAKOTA	PROJECT	SHEET NO.	TOTAL SHEETS
	NH-PH 0018(177)104	X147	X329

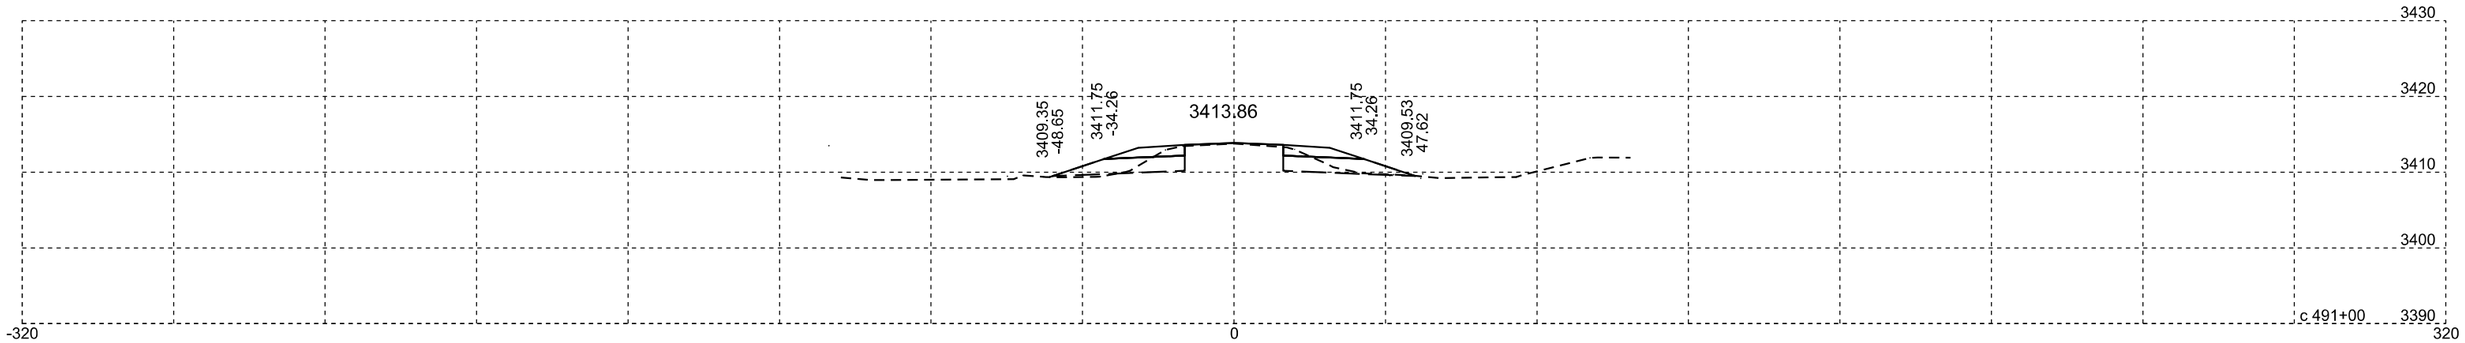

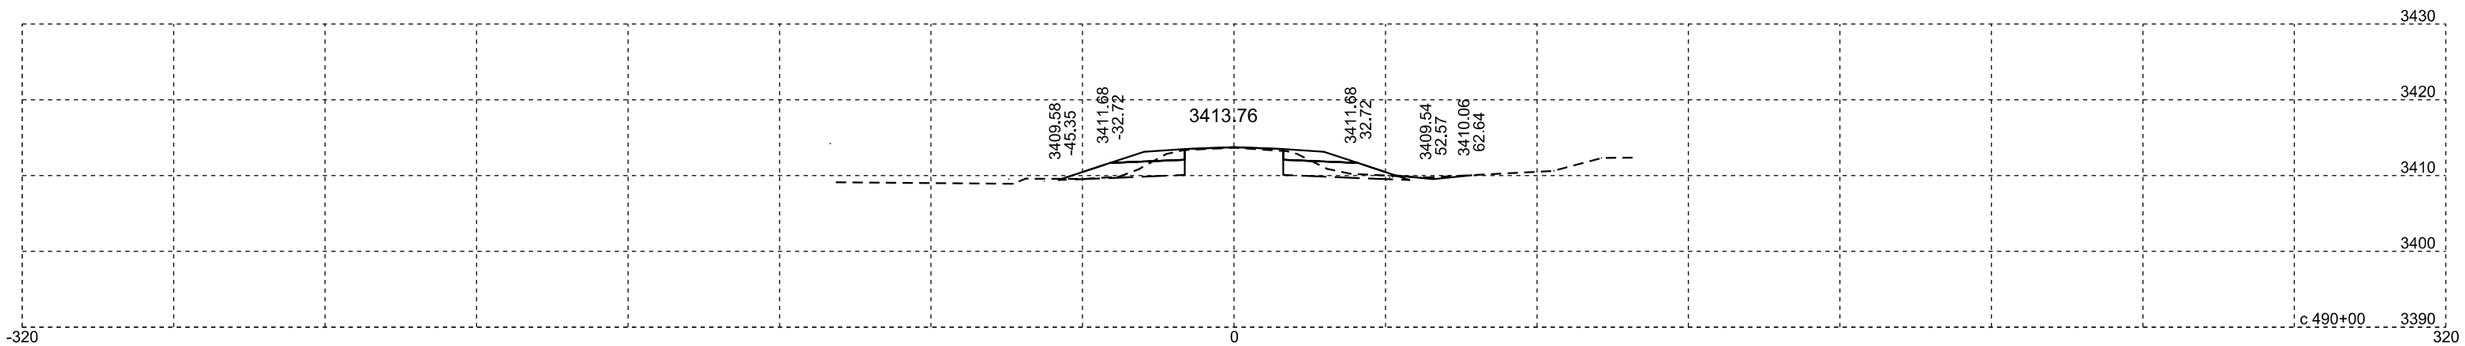

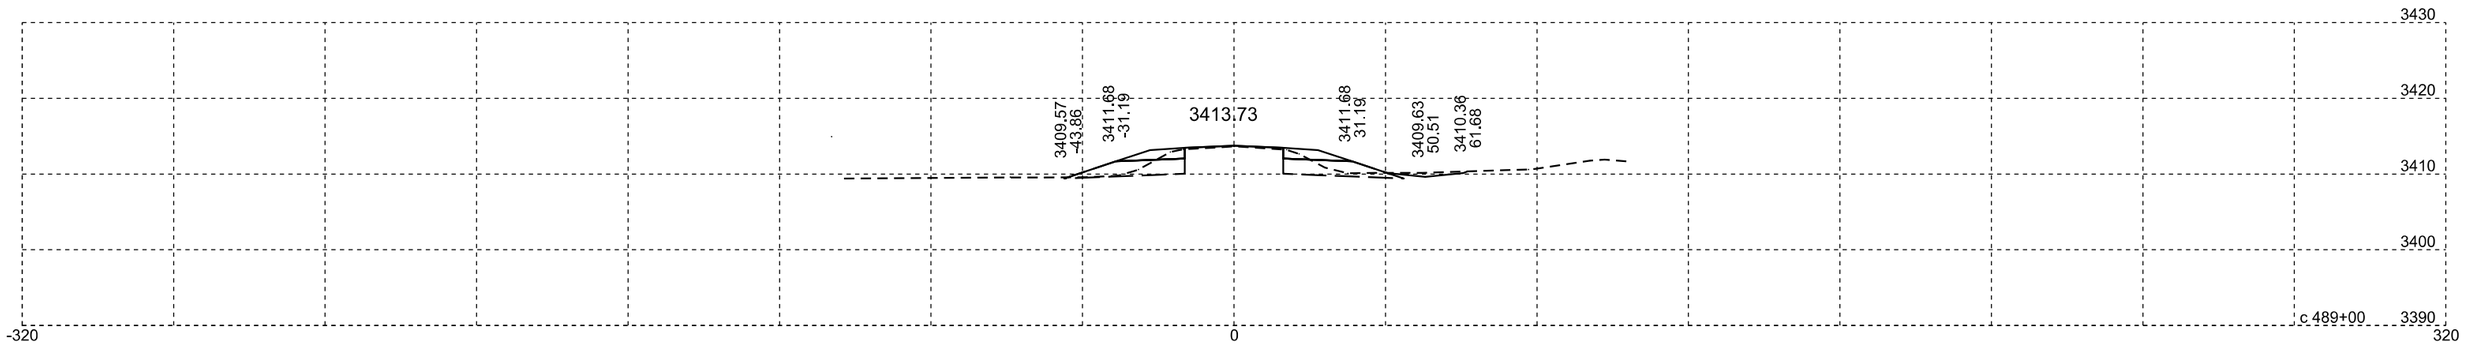

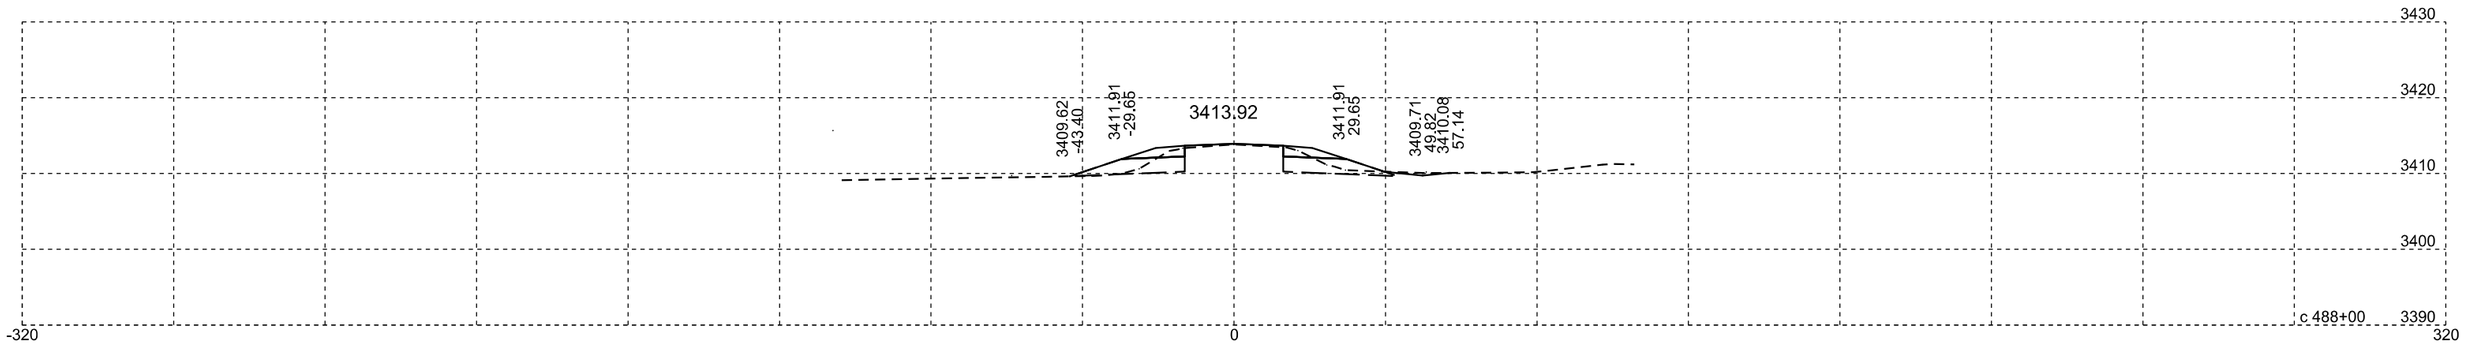

Plotting Date: 07/14/2015

STATE OF SOUTH DAKOTA	PROJECT	SHEET NO.	TOTAL SHEETS
	NH-PH 0018(177)104	X148	X329

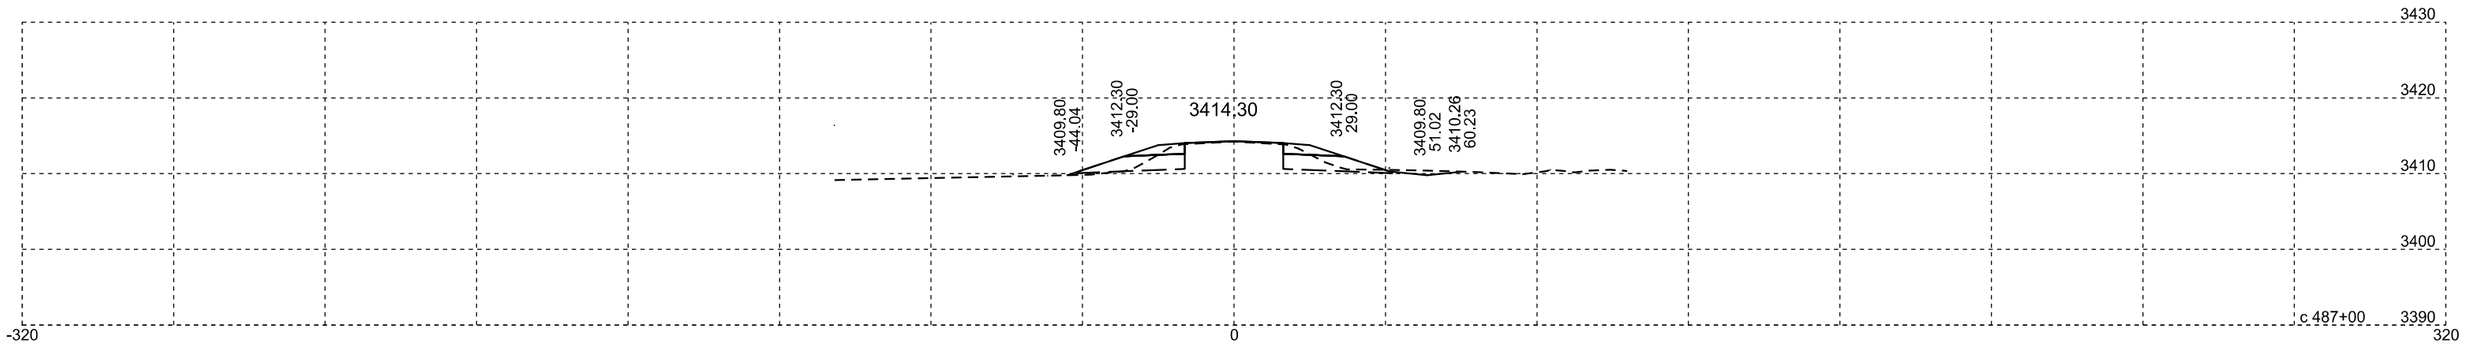

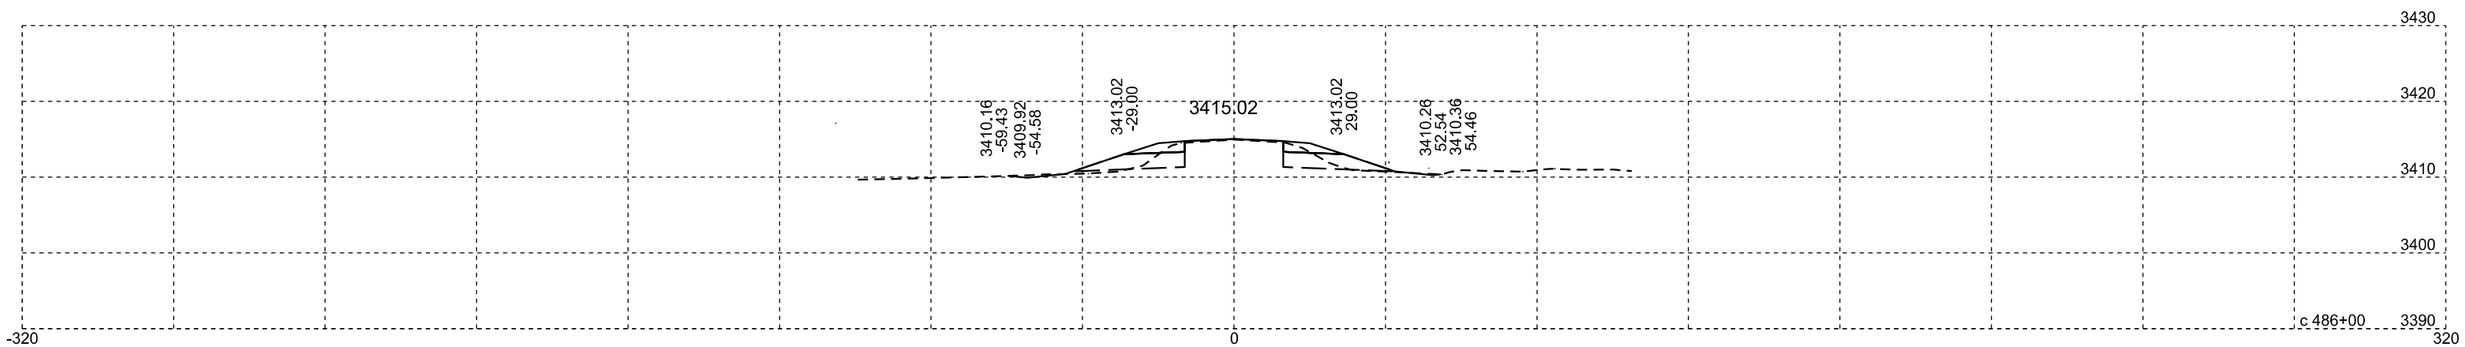

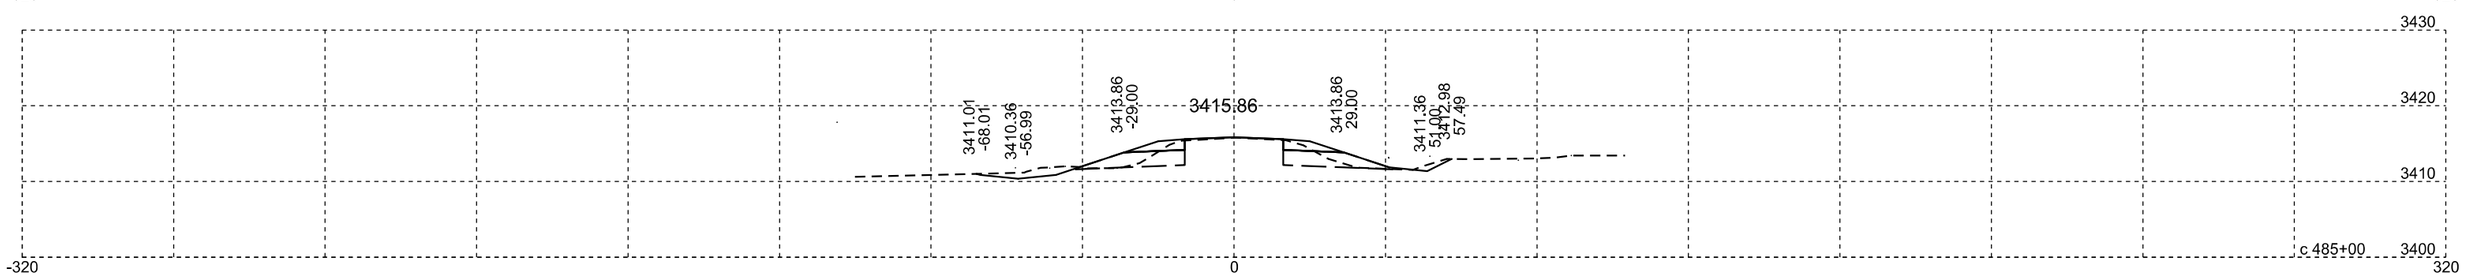

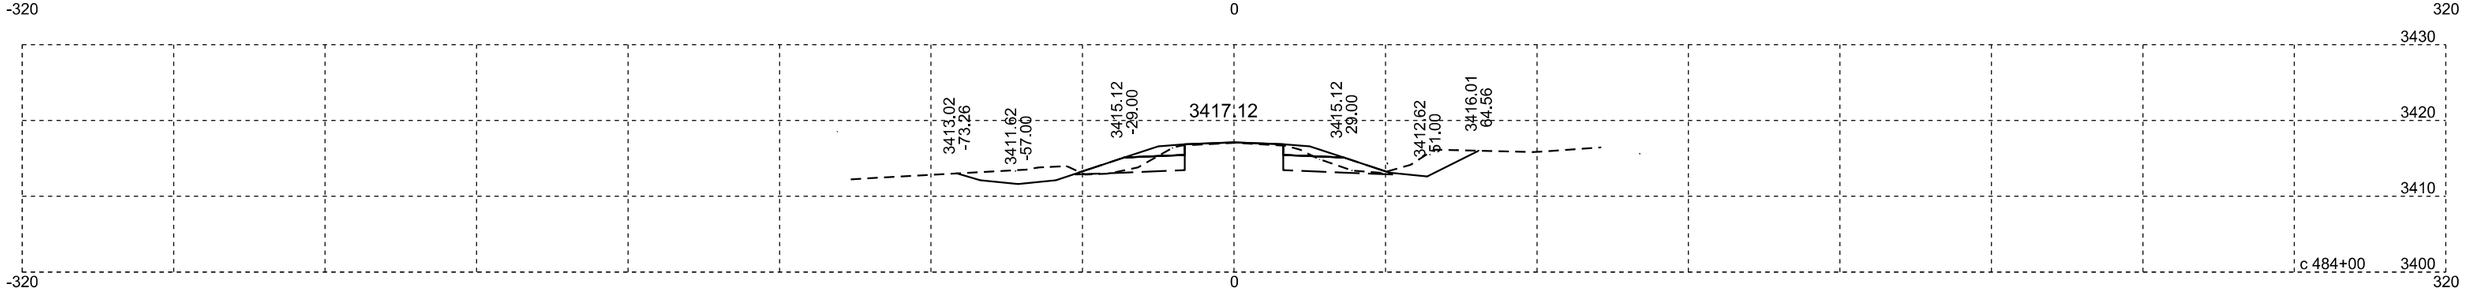

Plotting Date: 07/14/2015

STATE OF SOUTH DAKOTA	PROJECT	SHEET NO.	TOTAL SHEETS
	NH-PH 0018(177)104	X149	X329

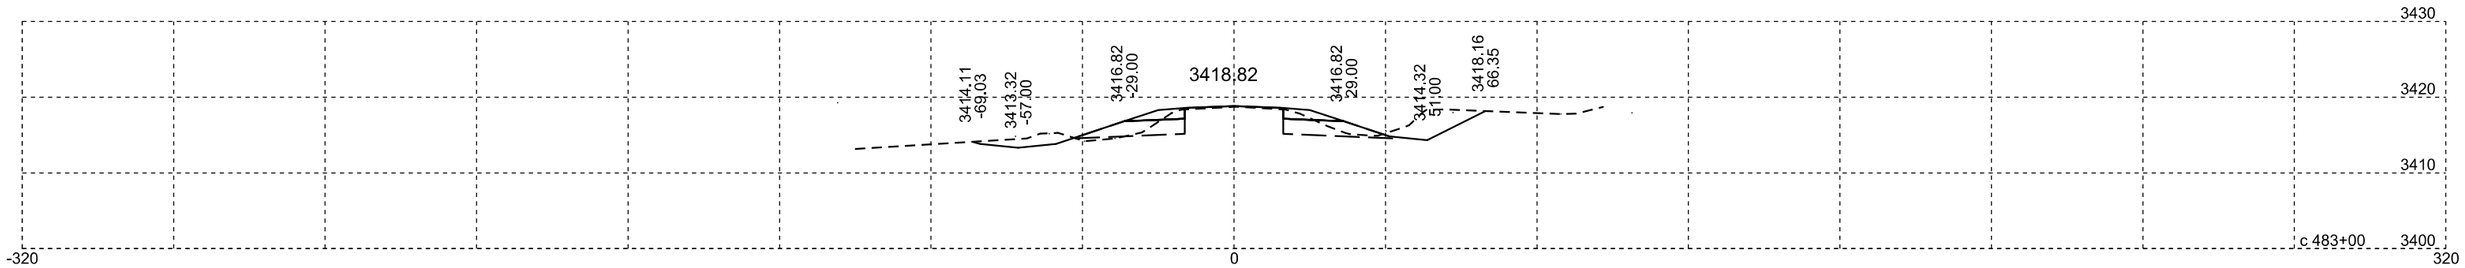

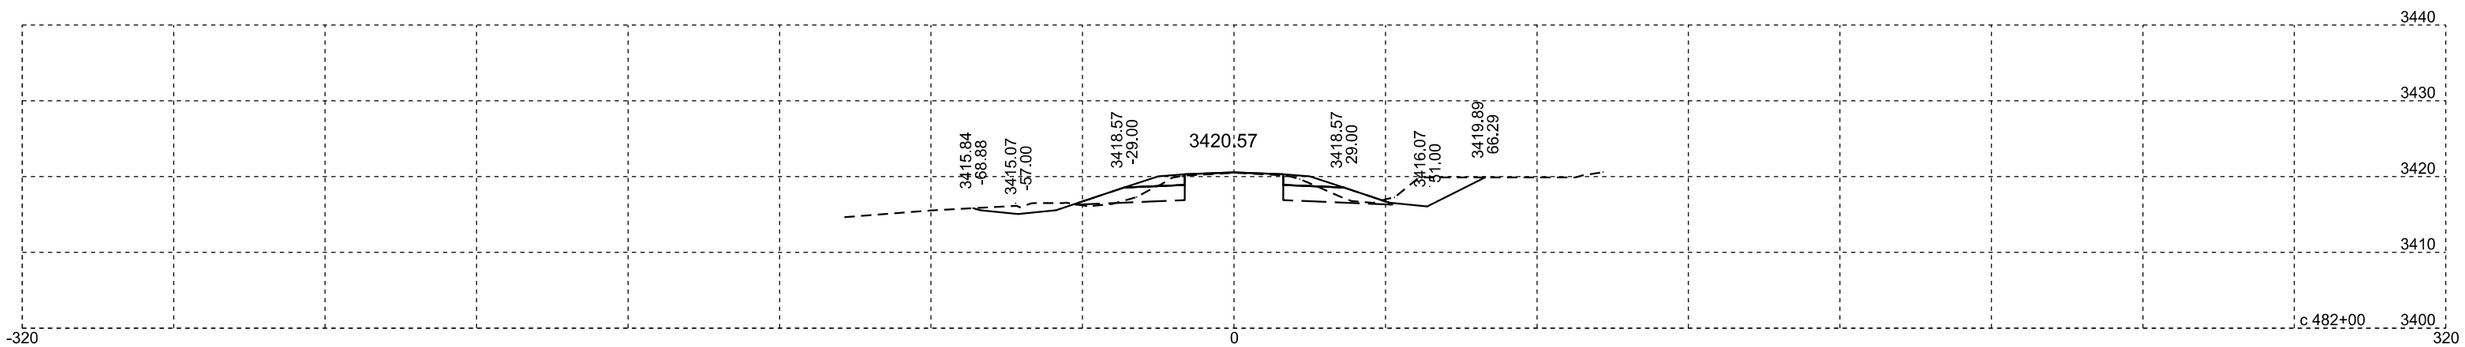

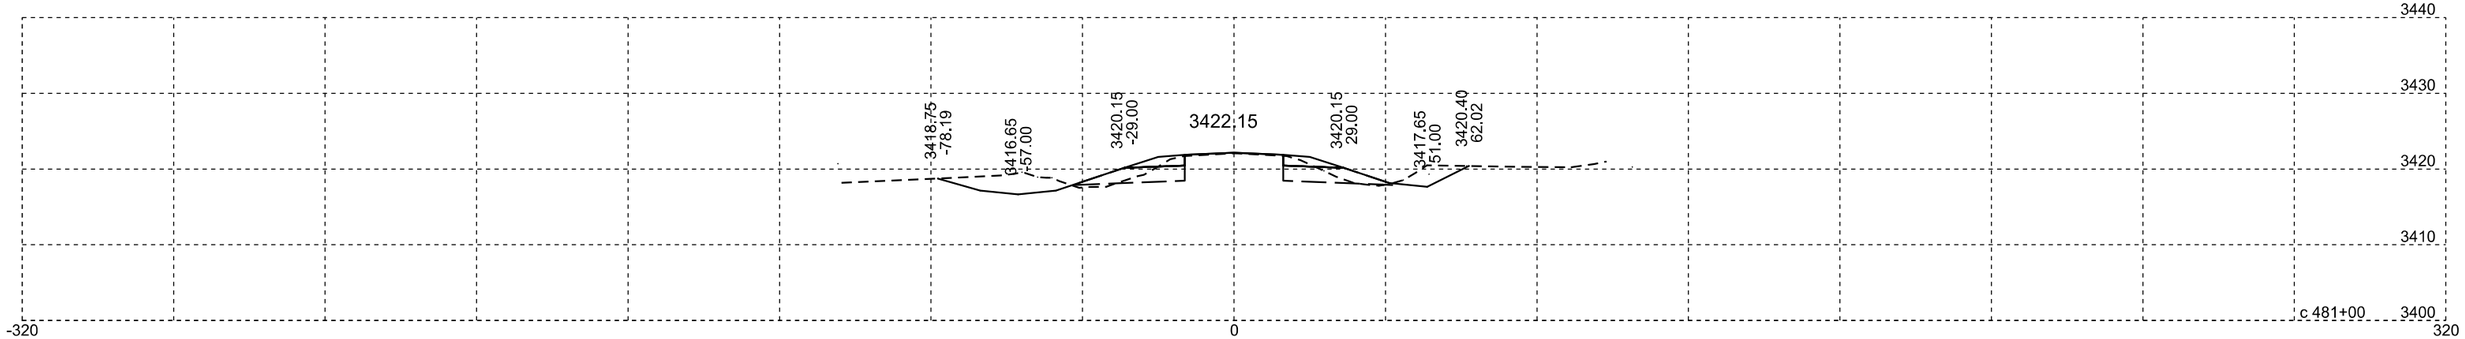

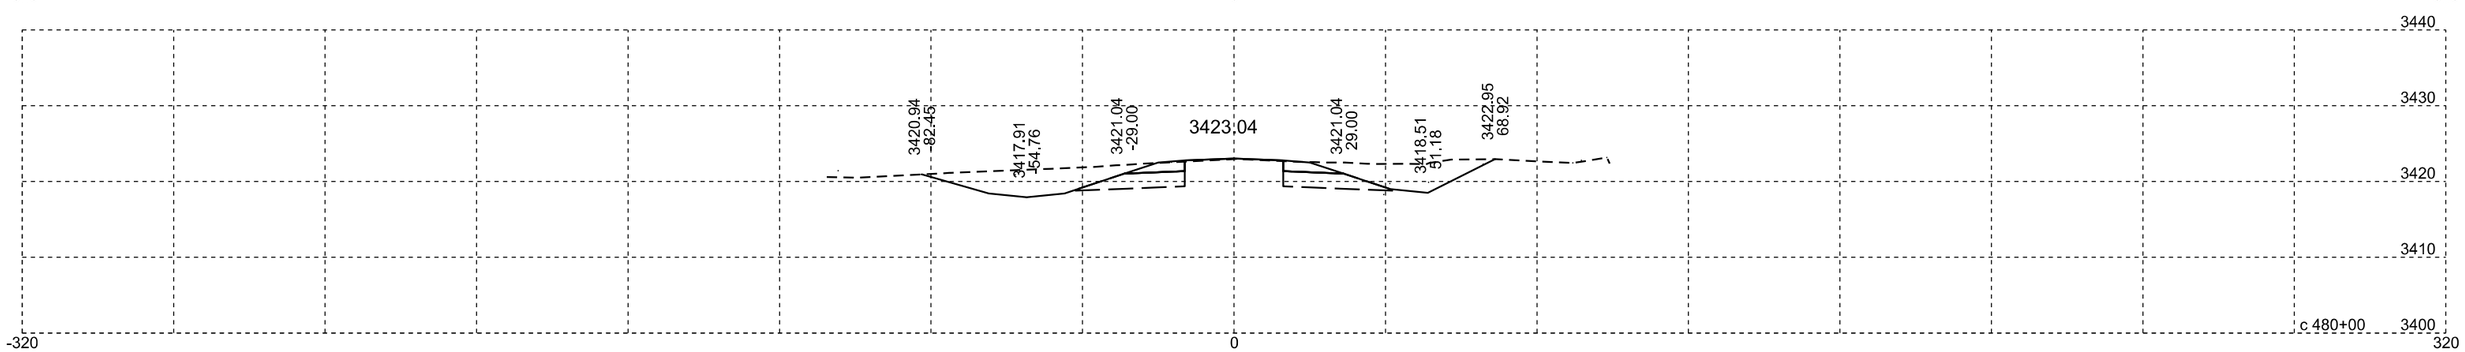

Plotting Date: 07/14/2015

STATE OF SOUTH DAKOTA	PROJECT	SHEET NO.	TOTAL SHEETS
	NH-PH 0018(177)104	X150	X329

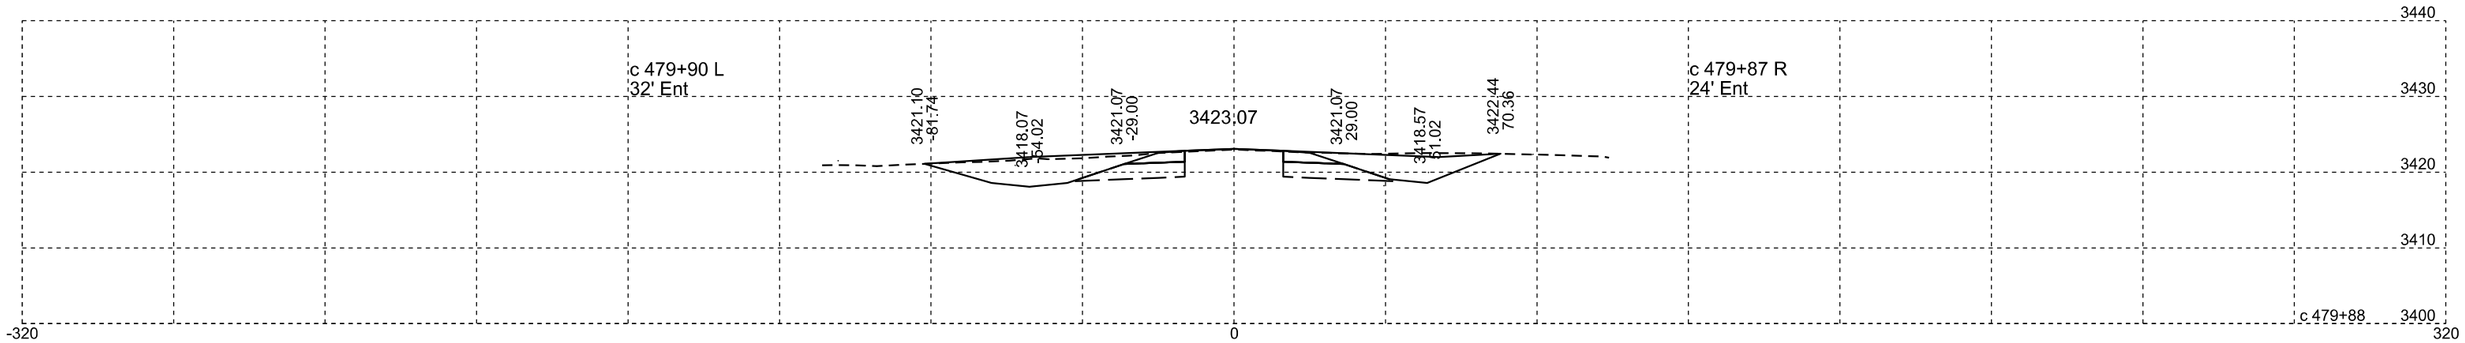

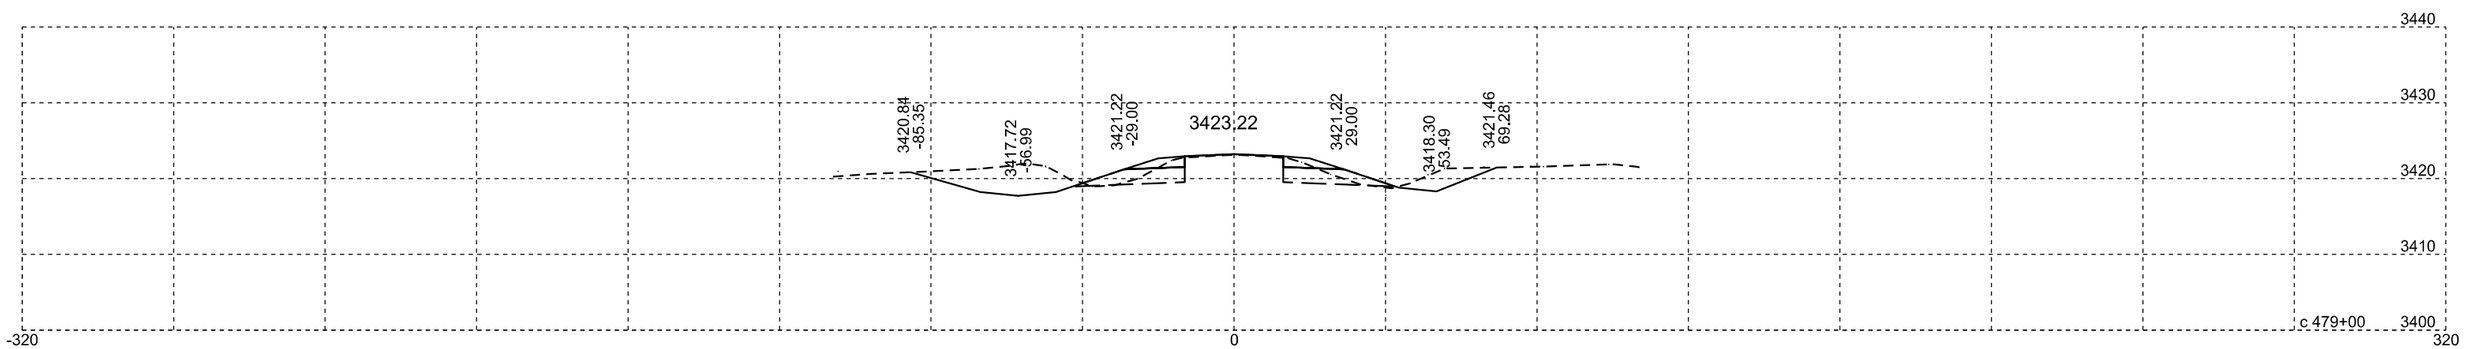

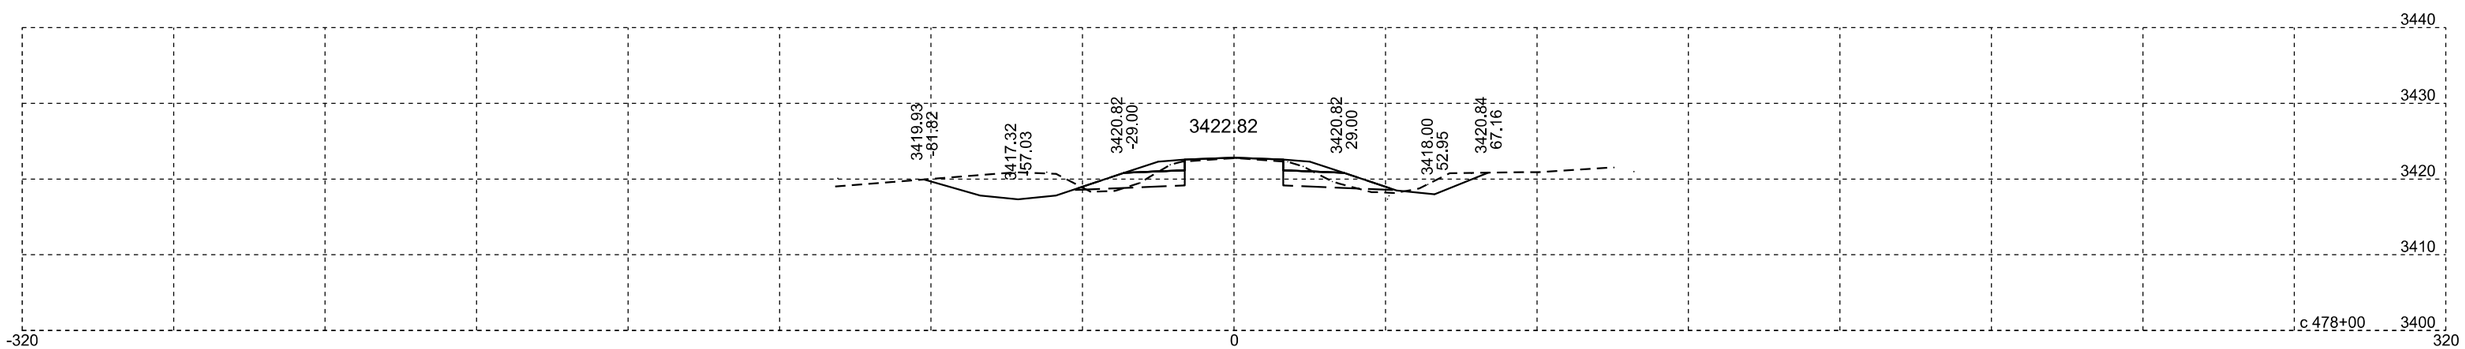

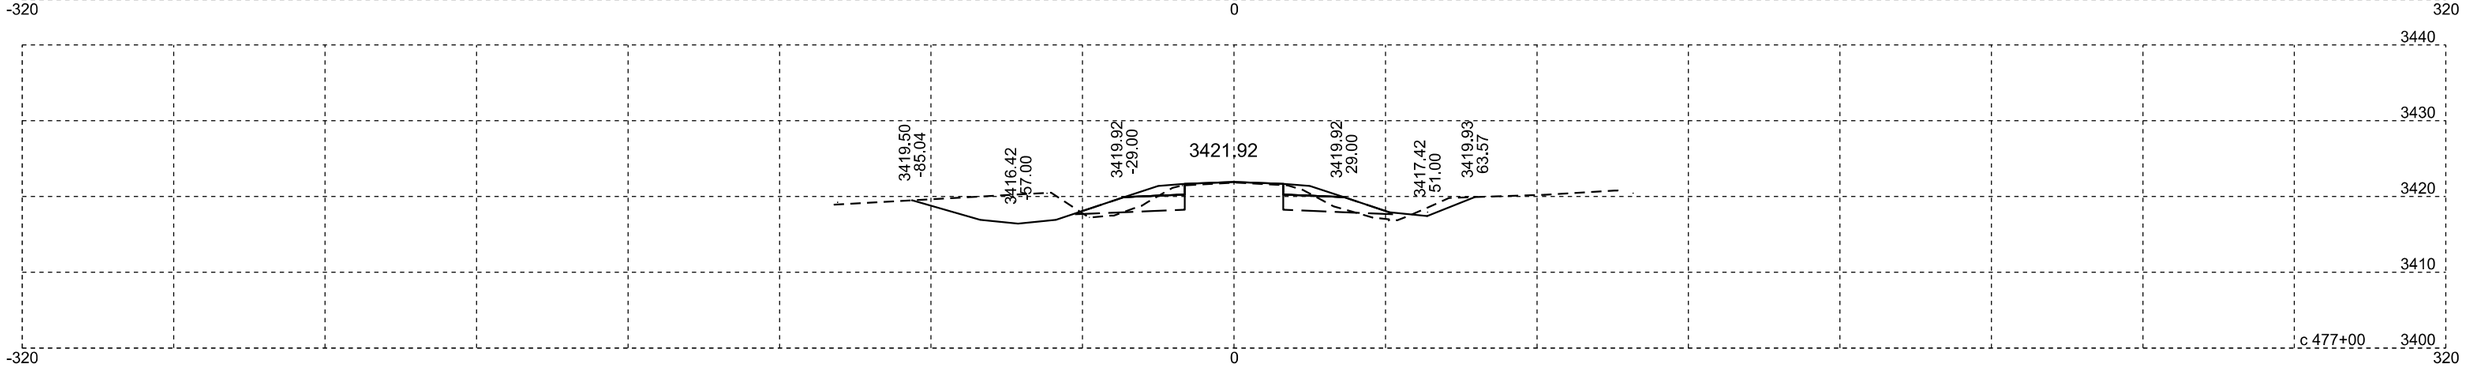

Plotting Date: 07/14/2015

STATE OF SOUTH DAKOTA	PROJECT	SHEET NO.	TOTAL SHEETS
	NH-PH 0018(177)104	X151	X329

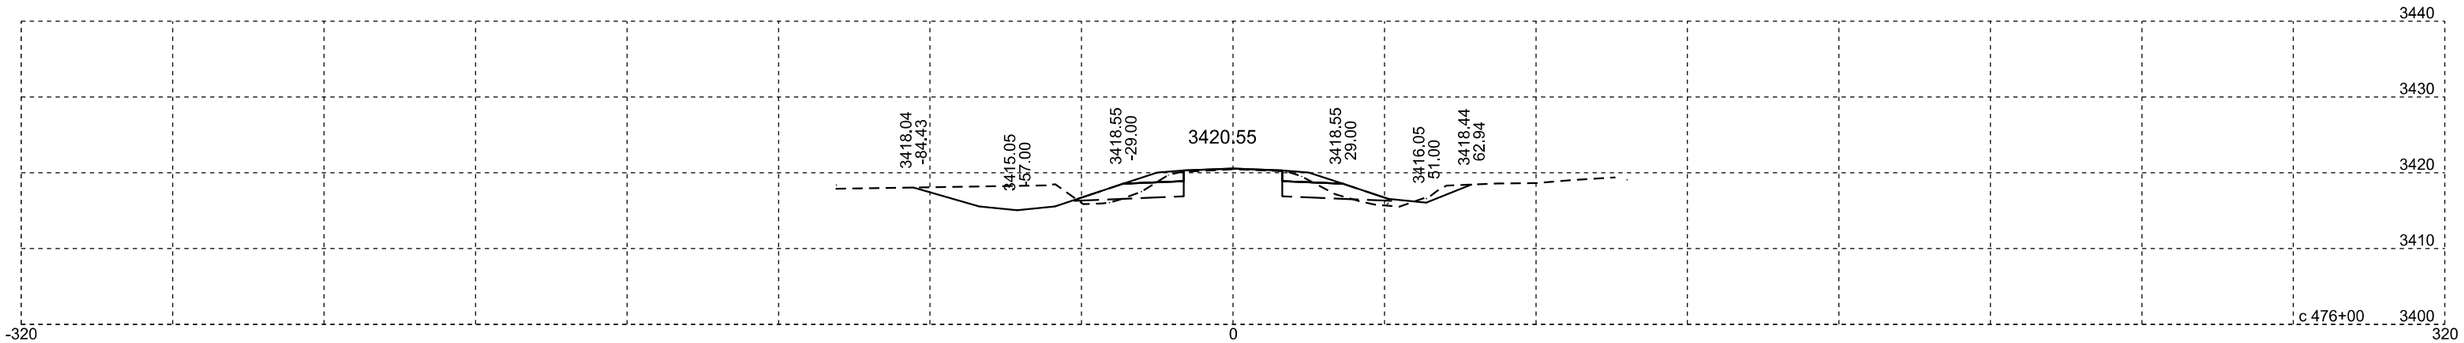

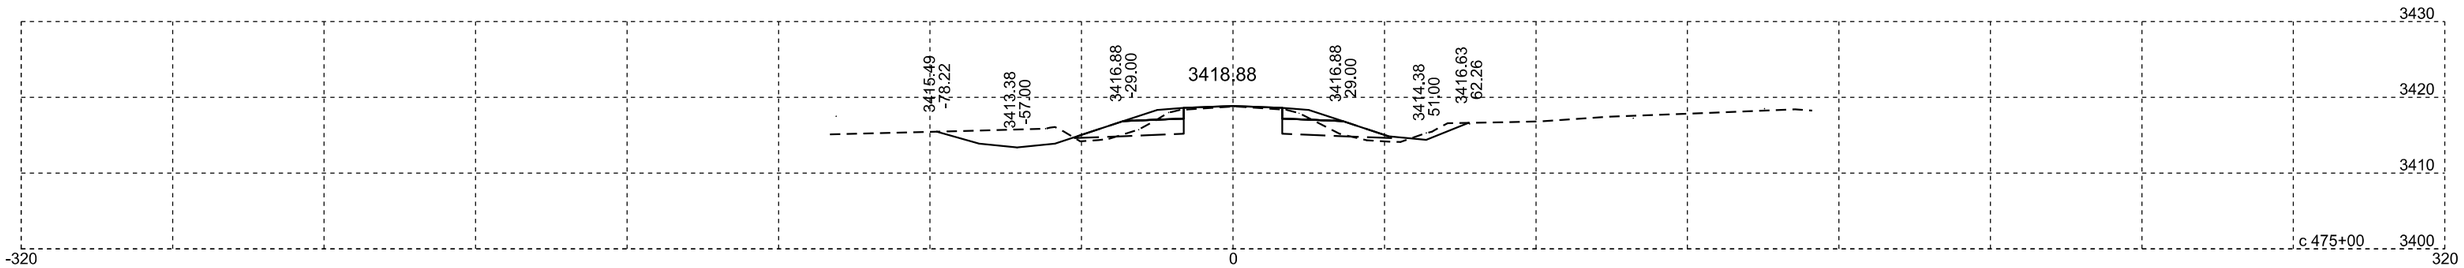

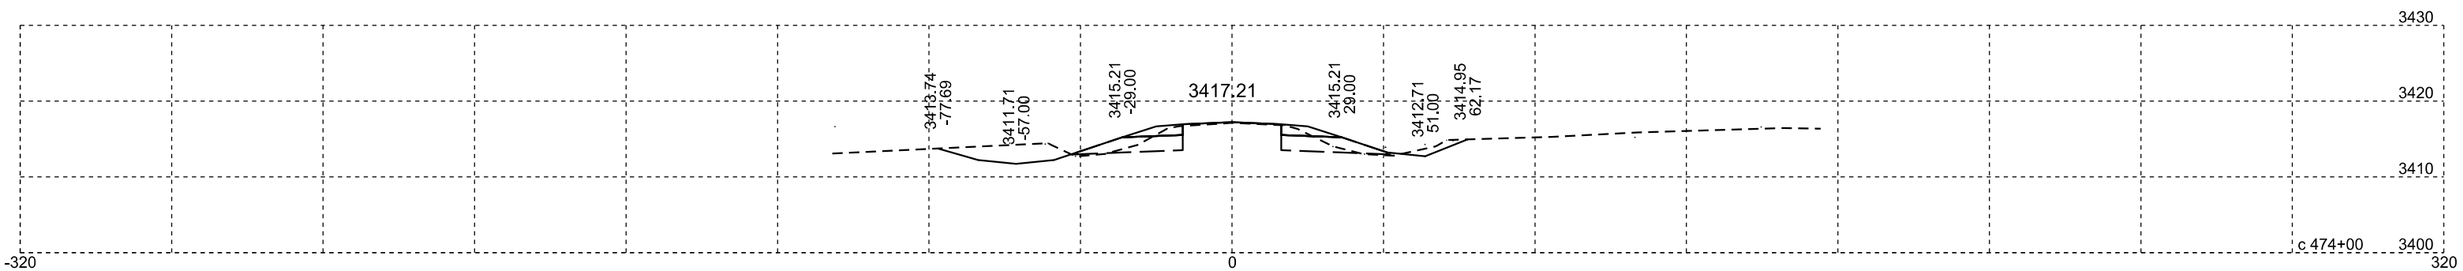

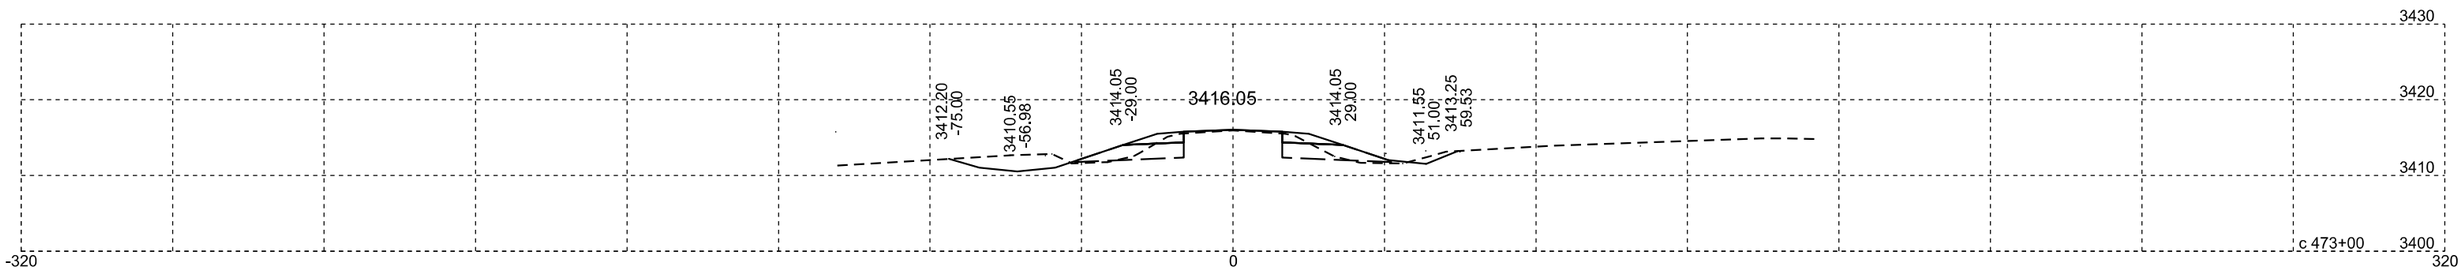

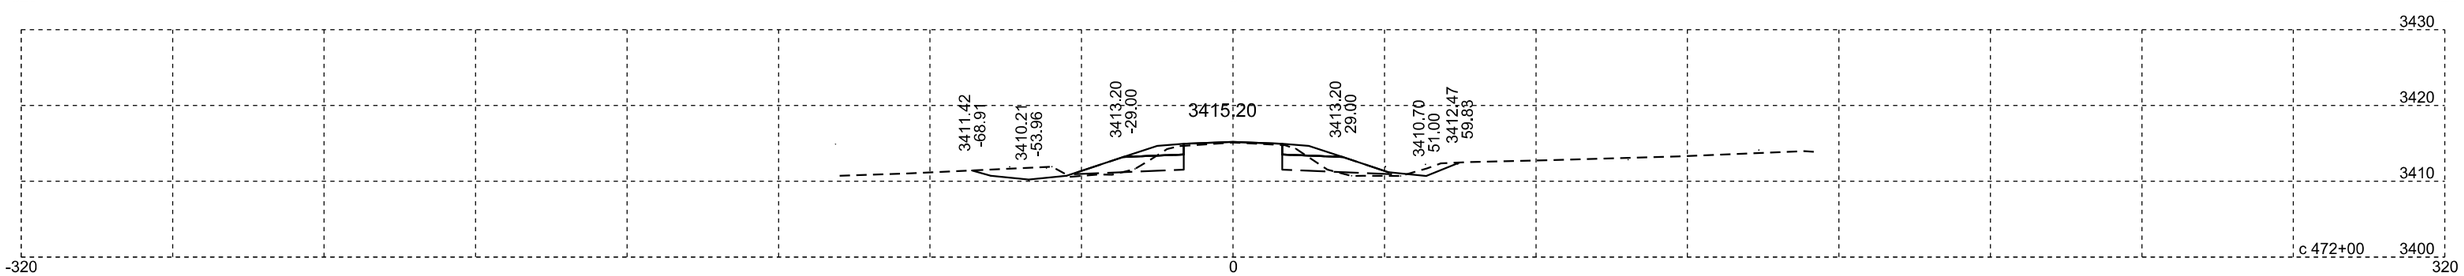

Plotting Date: 07/14/2015

STATE OF SOUTH DAKOTA	PROJECT	SHEET NO.	TOTAL SHEETS
	NH-PH 0018(177)104	X152	X329

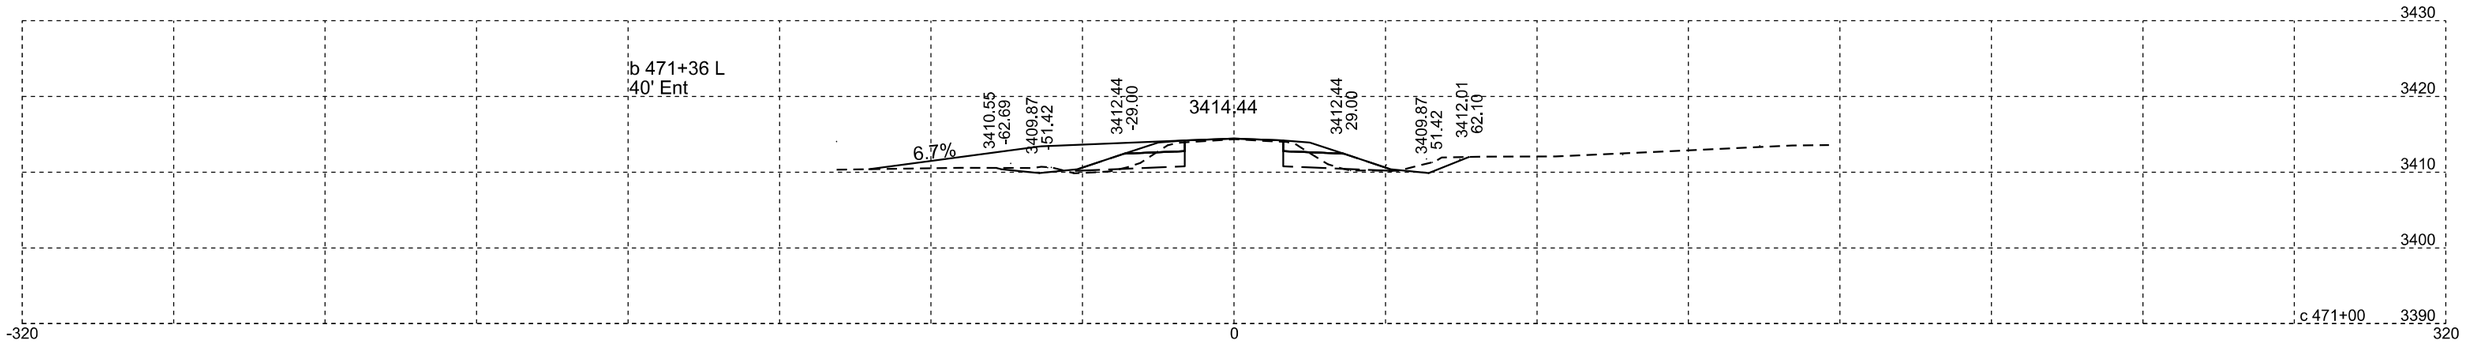

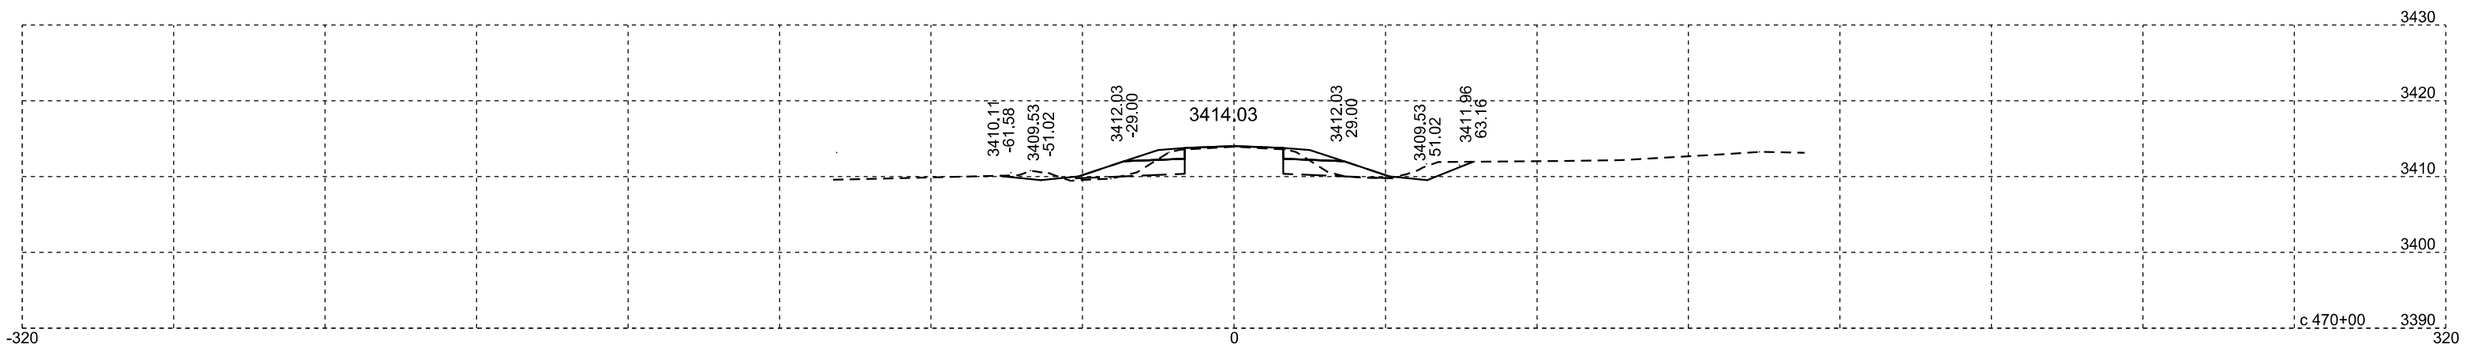

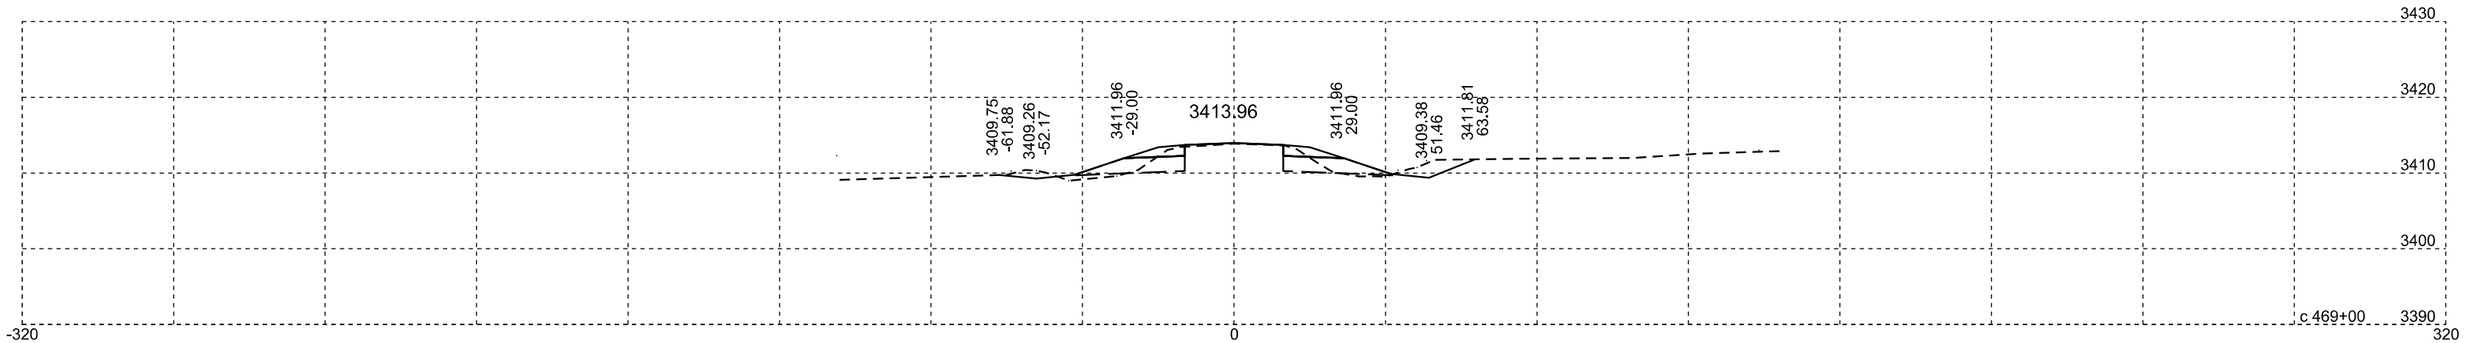

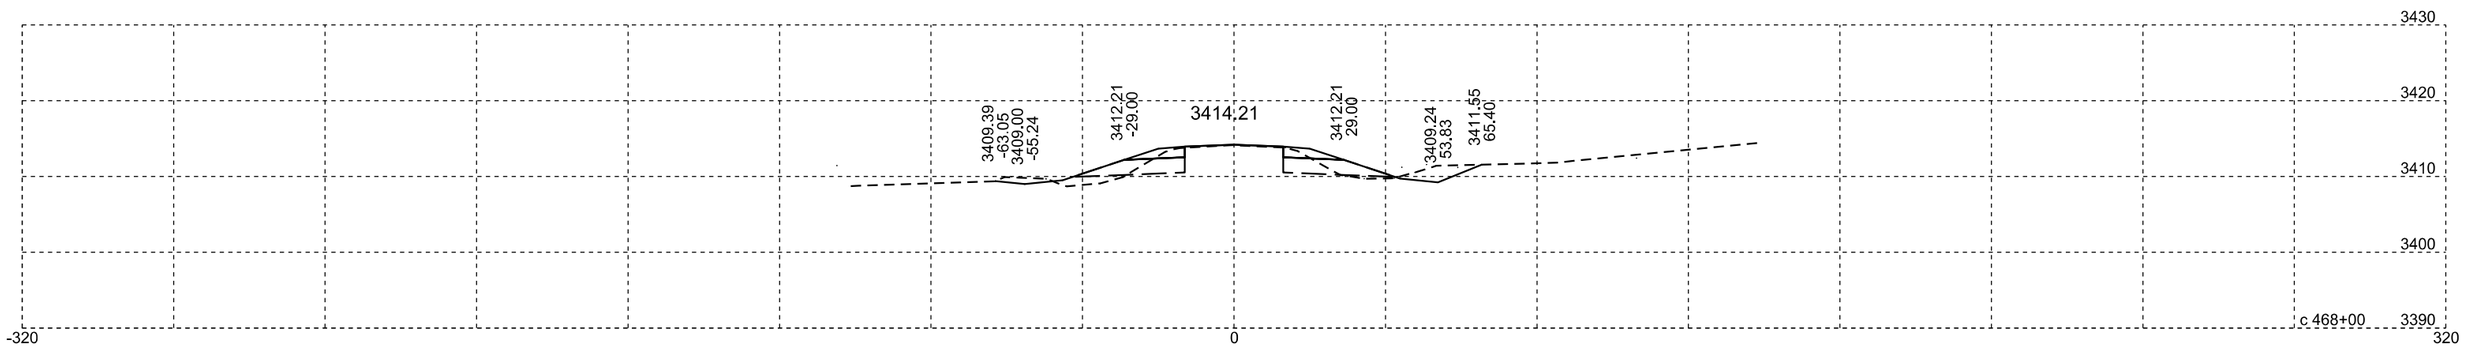

Plotting Date: 07/14/2015

STATE OF SOUTH DAKOTA	PROJECT	SHEET NO.	TOTAL SHEETS
	NH-PH 0018(177)104	X153	X329

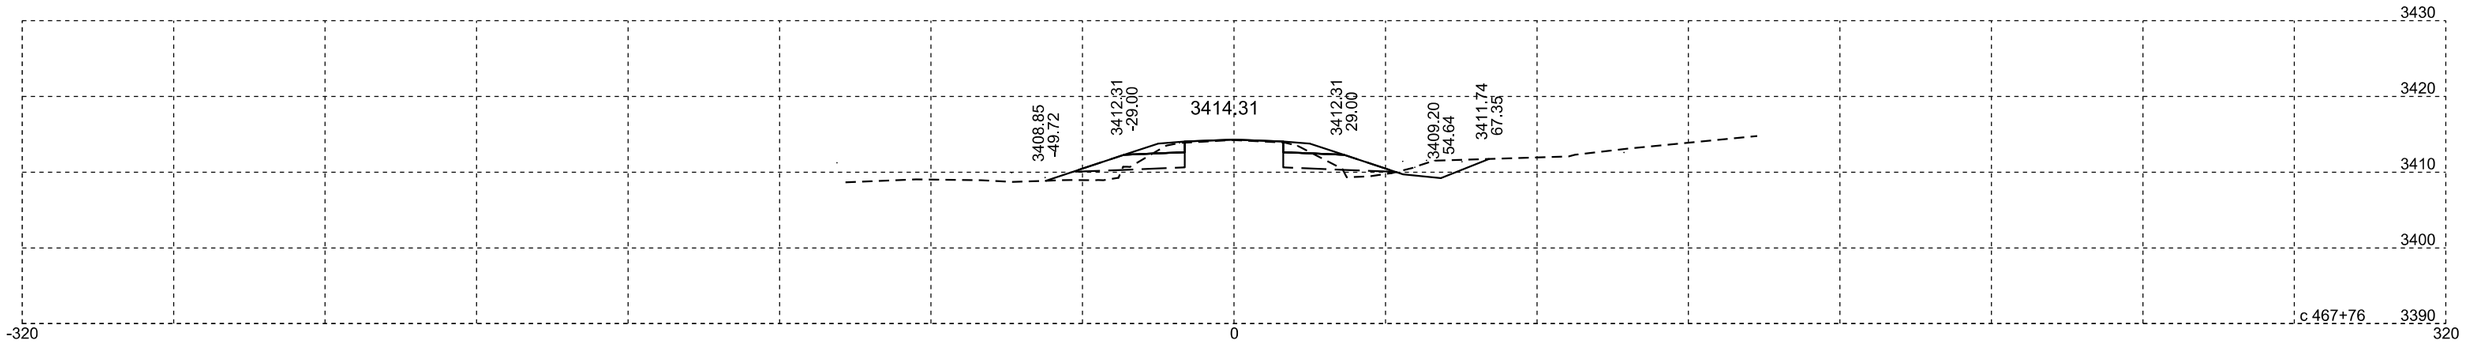

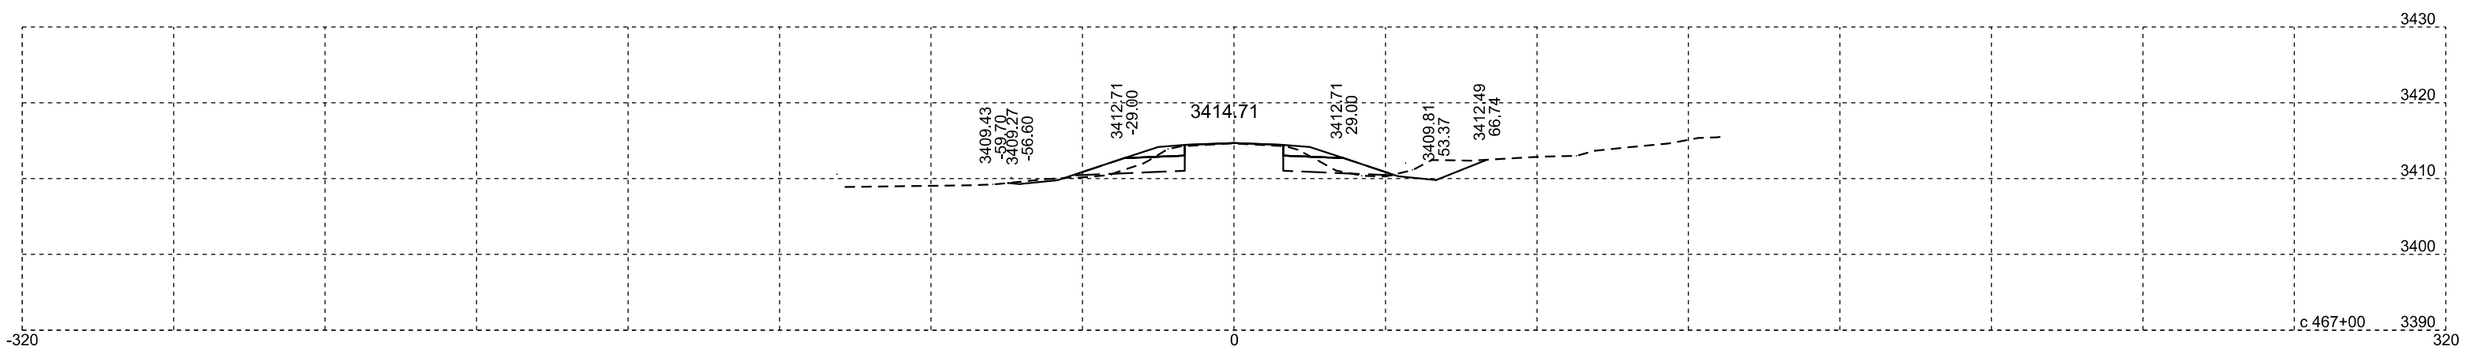

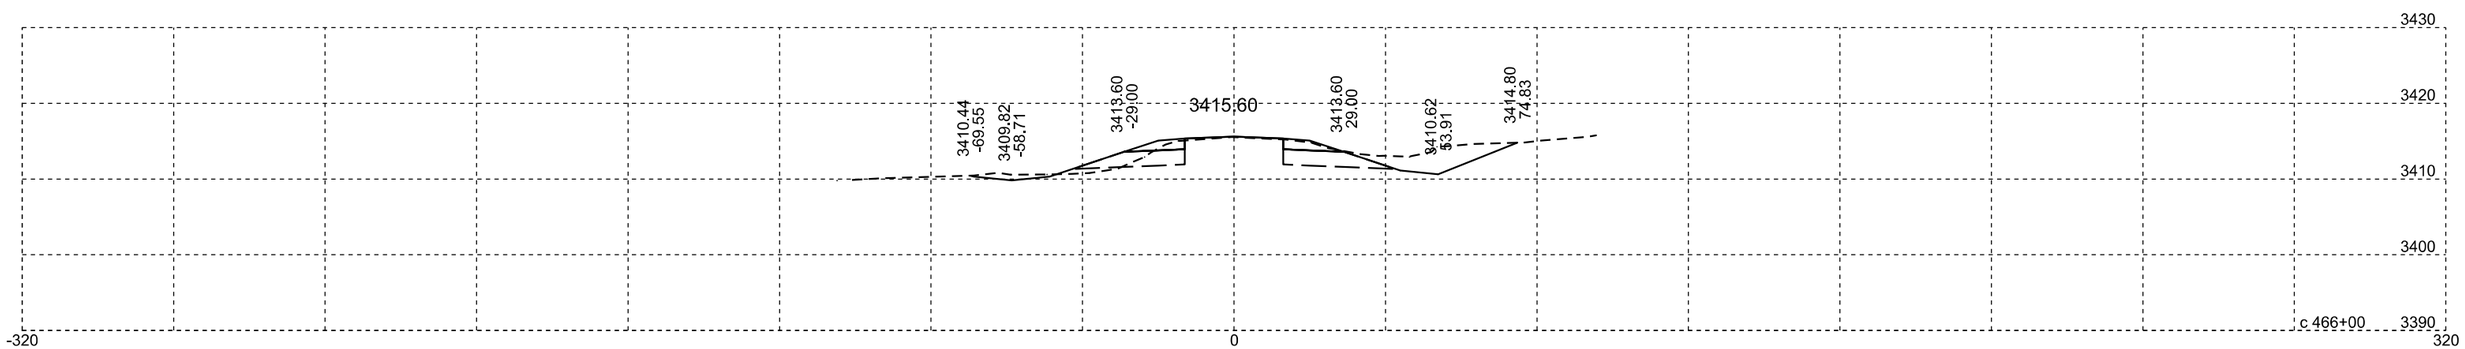

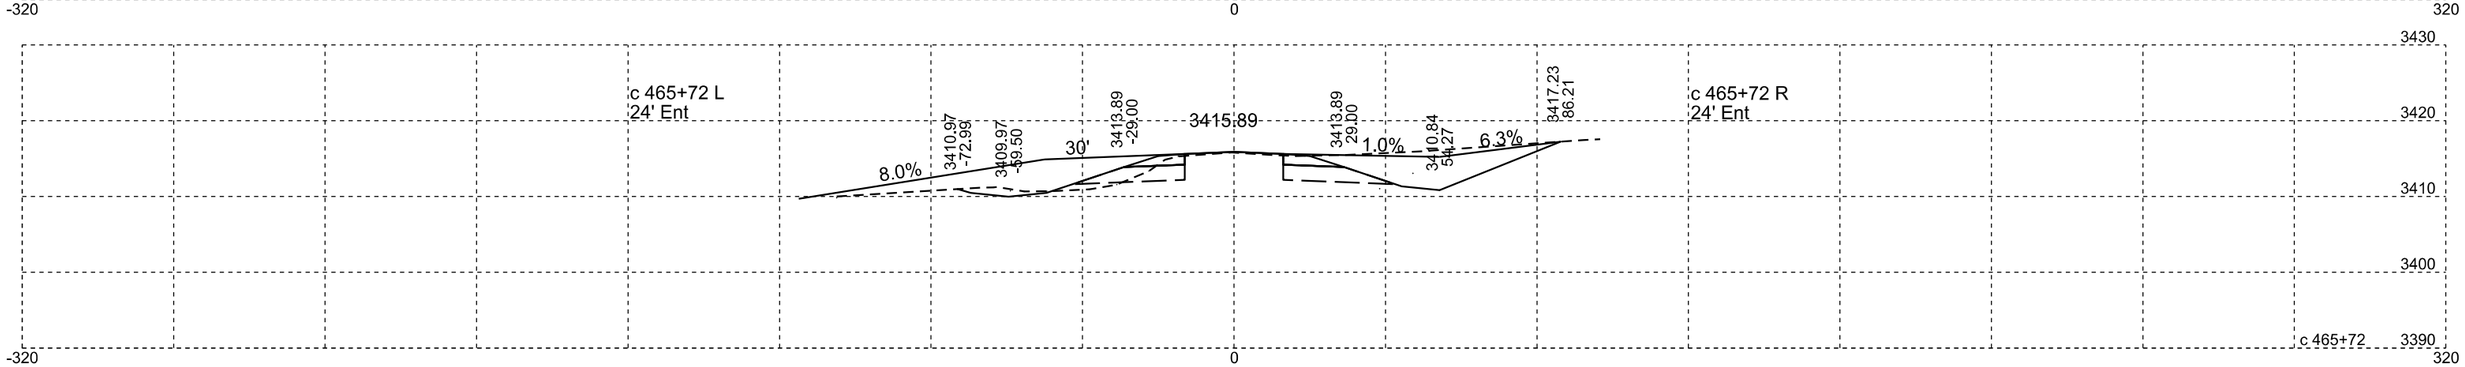

Plotting Date: 07/14/2015

STATE OF SOUTH DAKOTA	PROJECT	SHEET NO.	TOTAL SHEETS
	NH-PH 0018(177)104	X154	X329

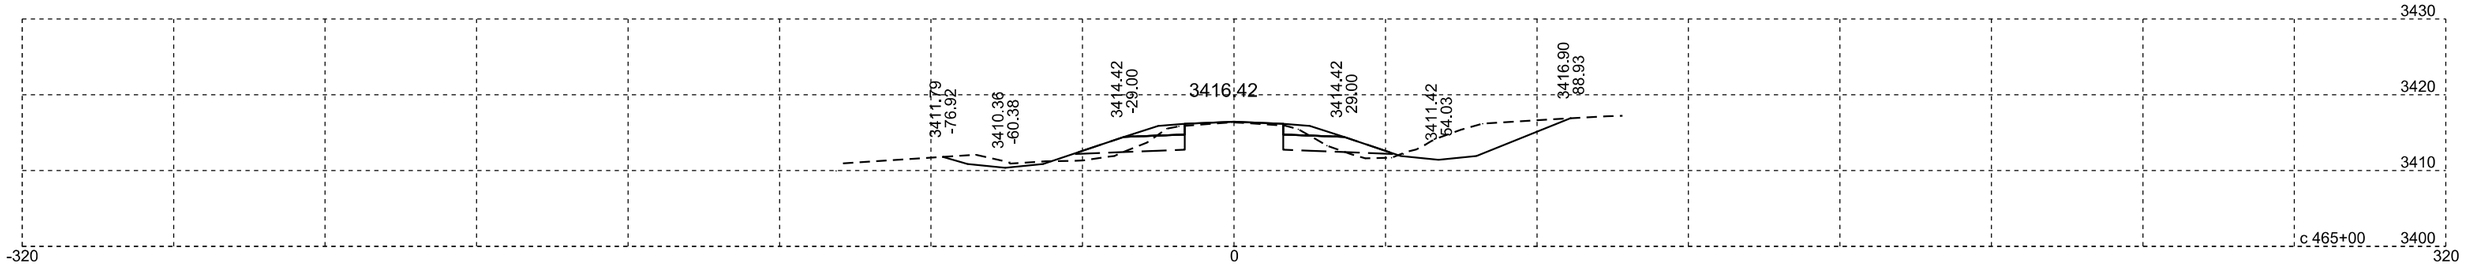

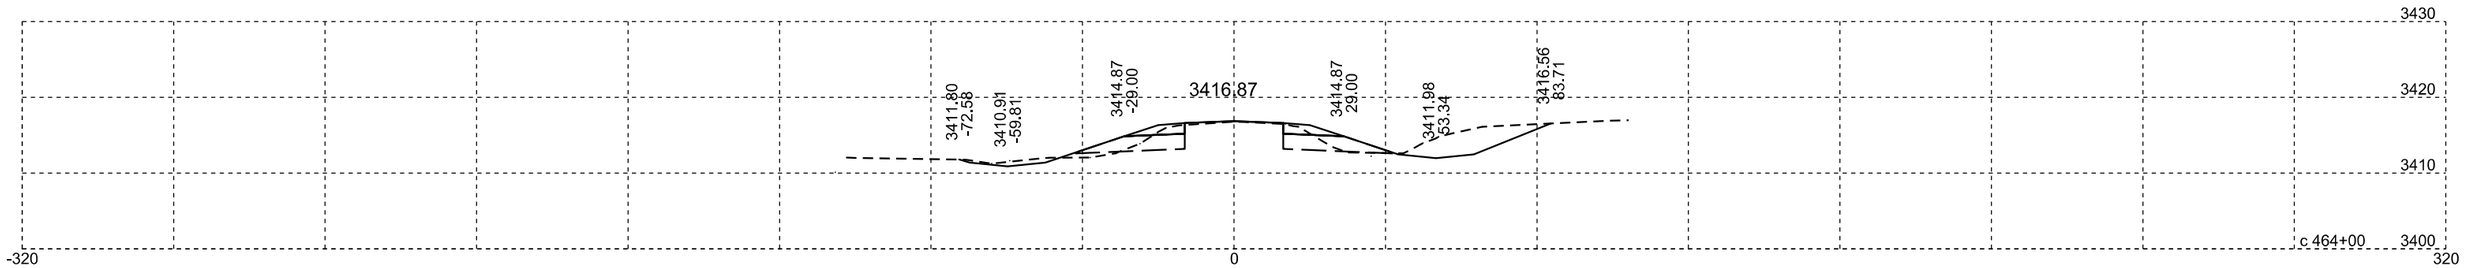

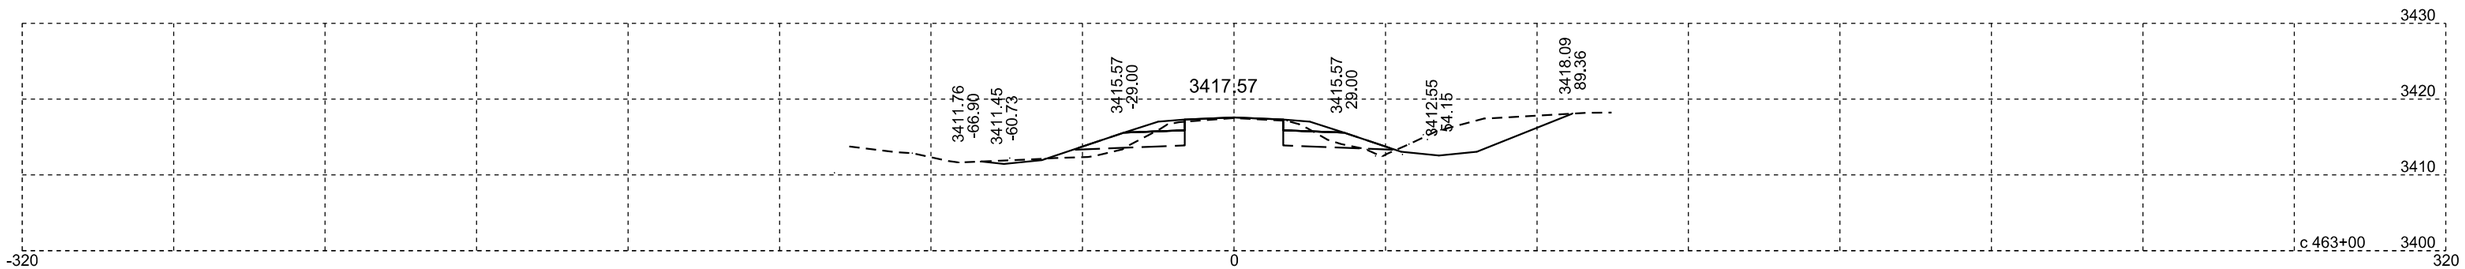

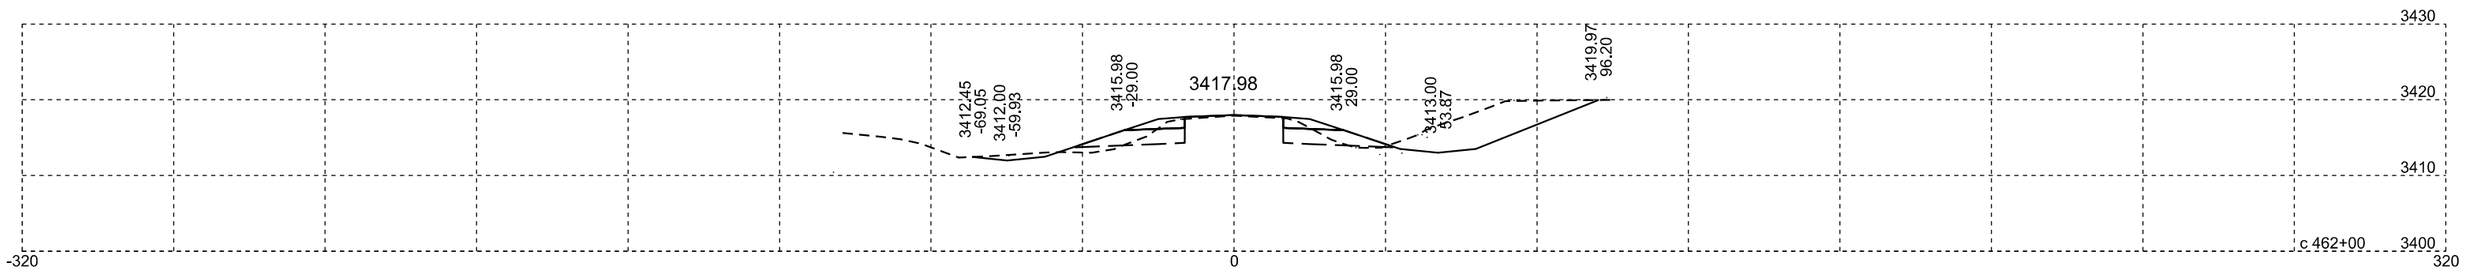

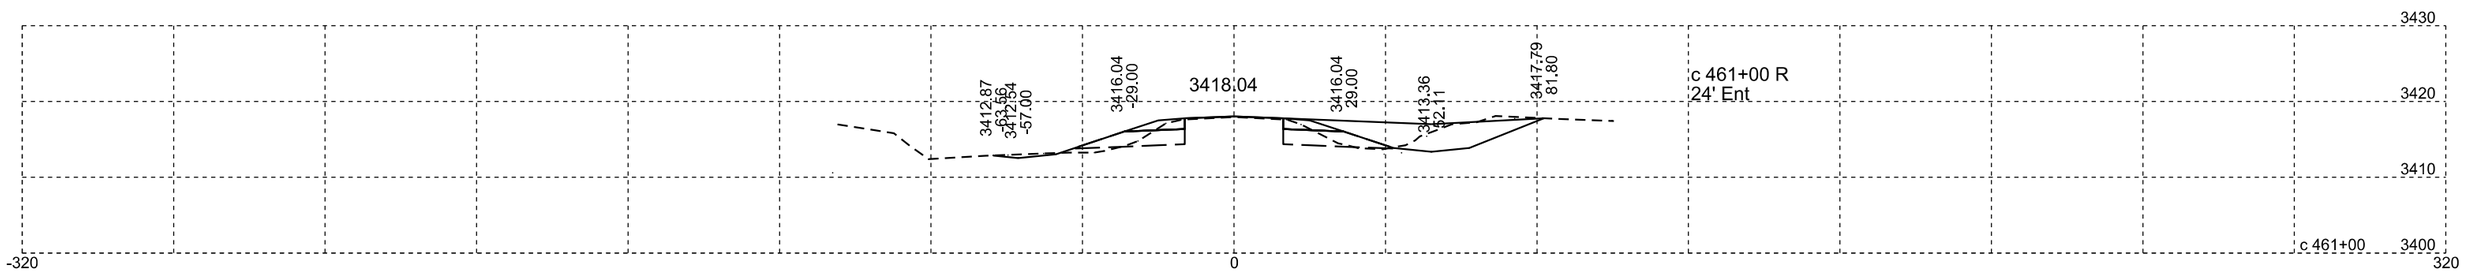

Plotting Date: 08/17/2015
Revised 8-17-15 DMJ

STATE OF SOUTH DAKOTA	PROJECT	SHEET NO.	TOTAL SHEETS
	NH-PH 0018(177)104	X155	X329

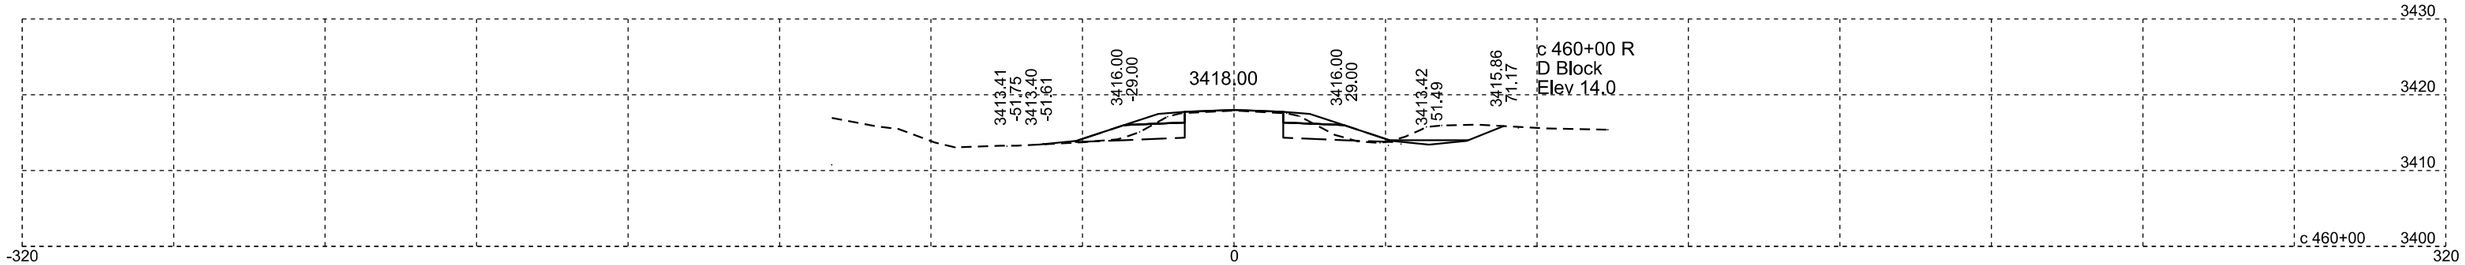

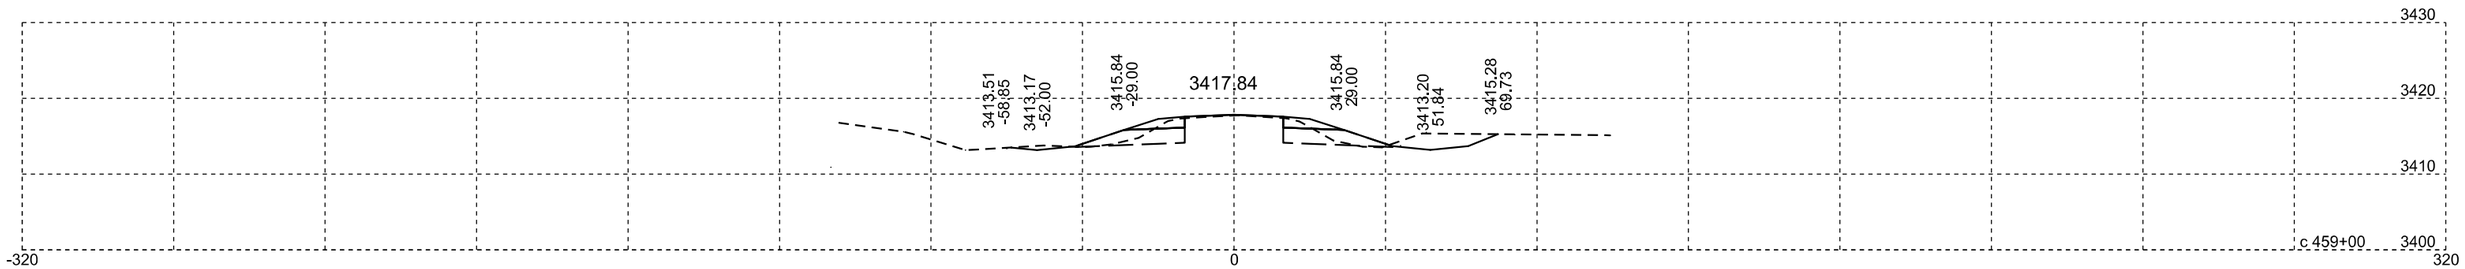

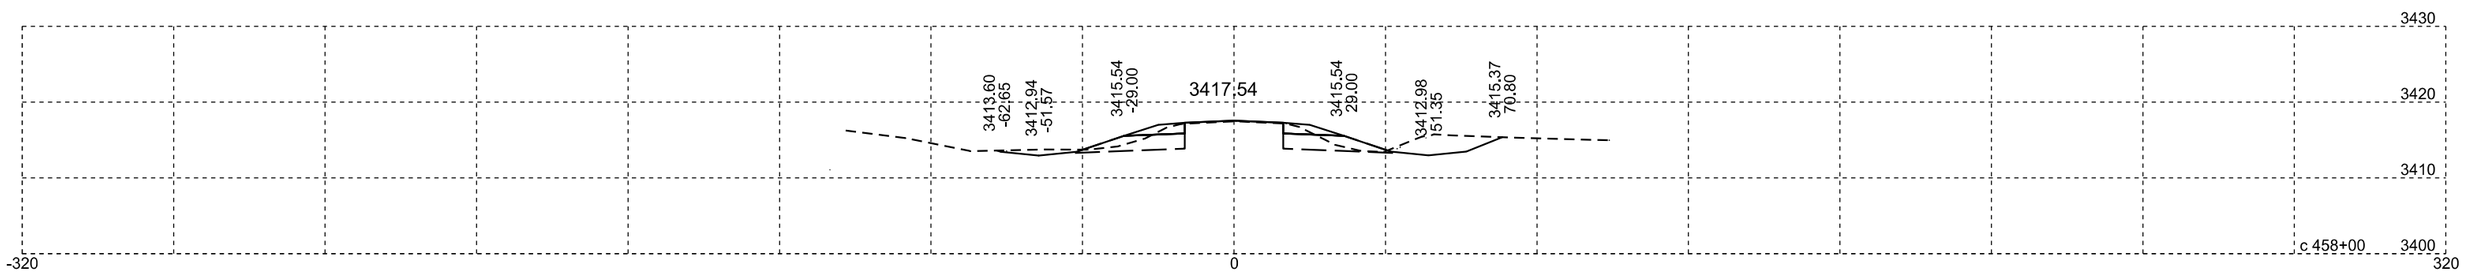

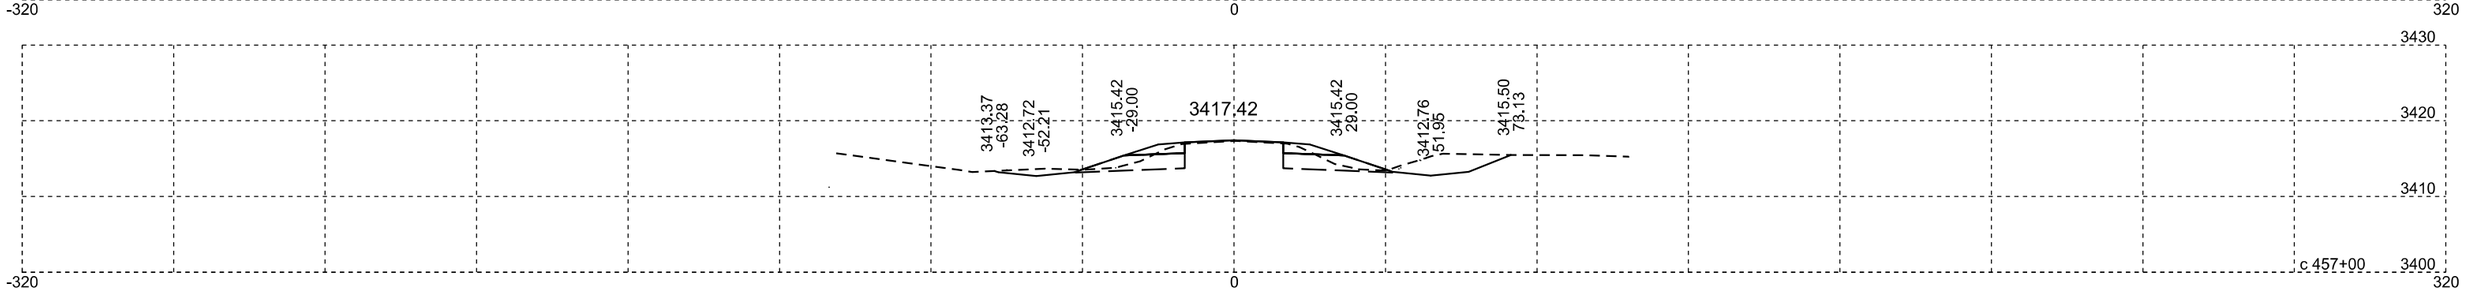

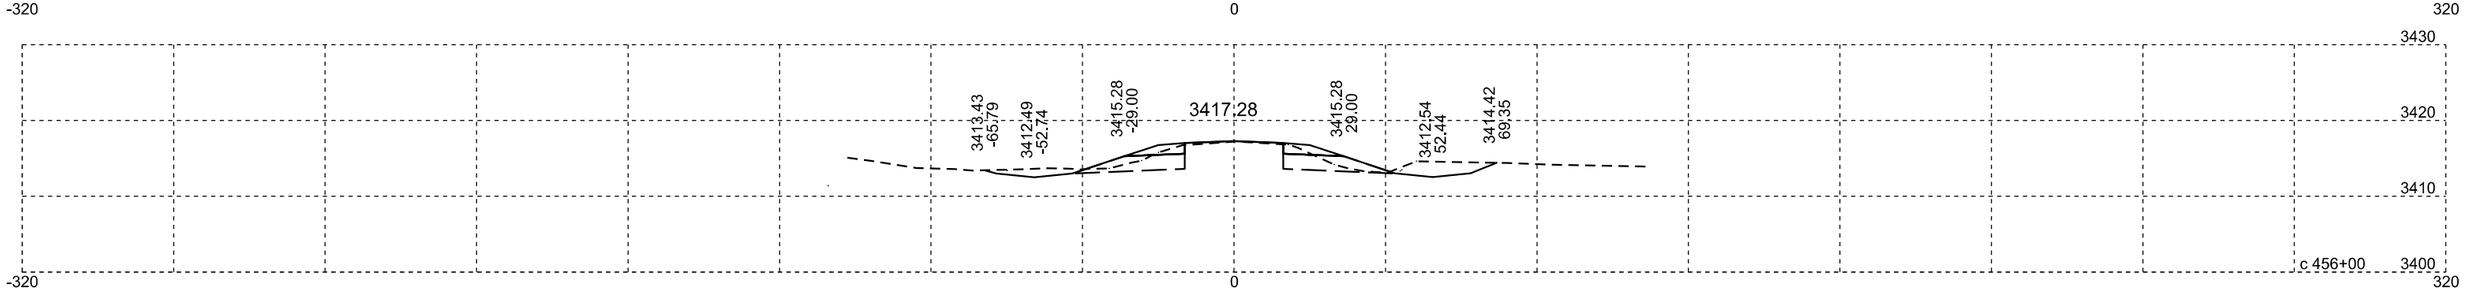

Plotting Date: 08/17/2015
Revised 8-17-15 DMJ

STATE OF SOUTH DAKOTA	PROJECT	SHEET NO.	TOTAL SHEETS
	NH-PH 0018(177)104	X156	X329

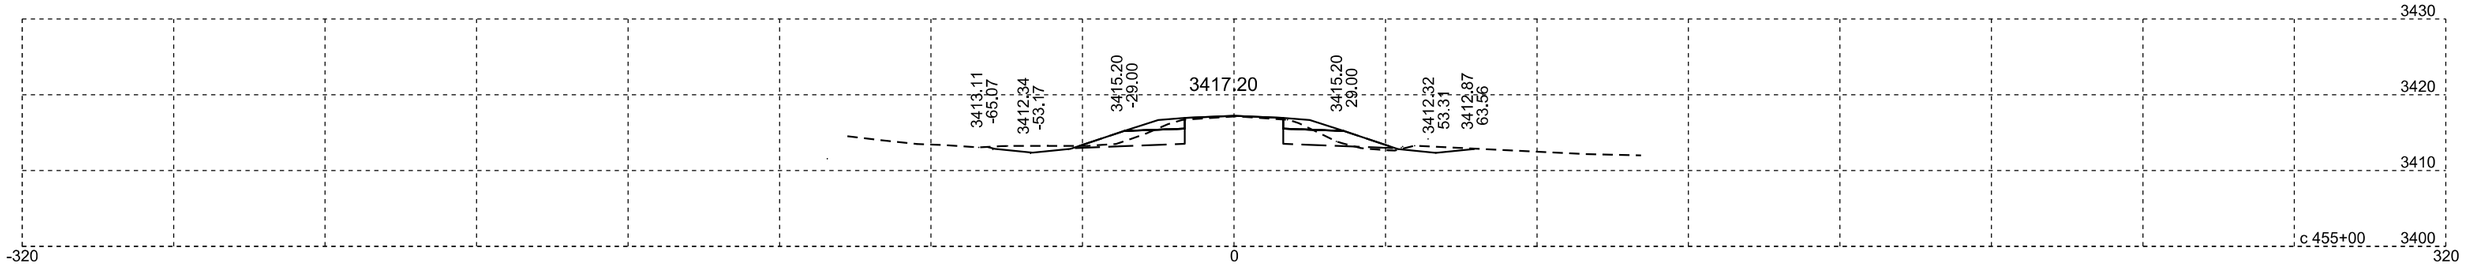

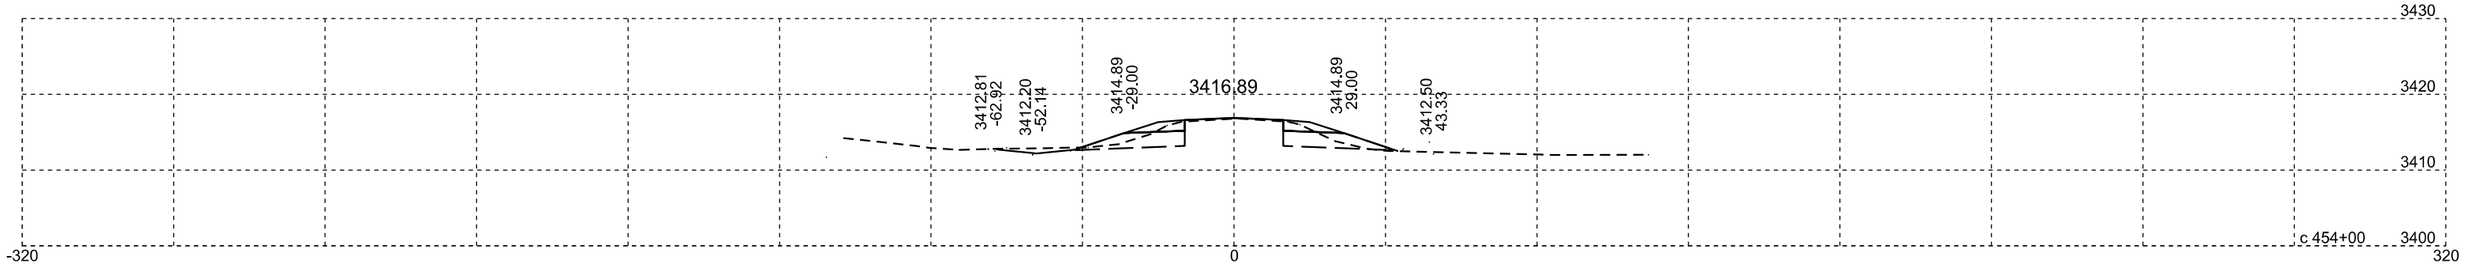

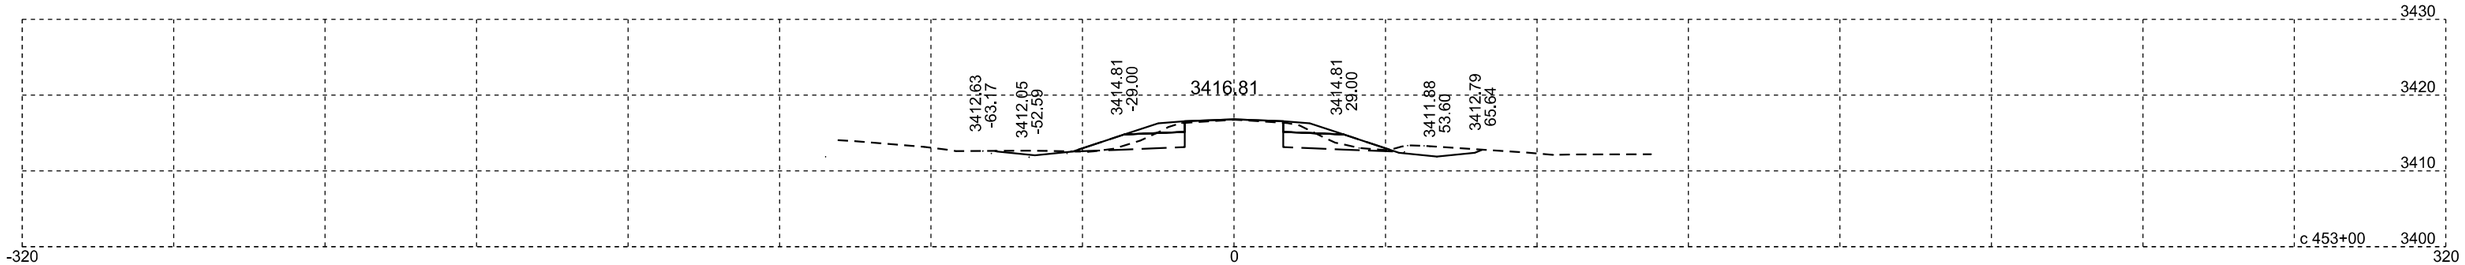

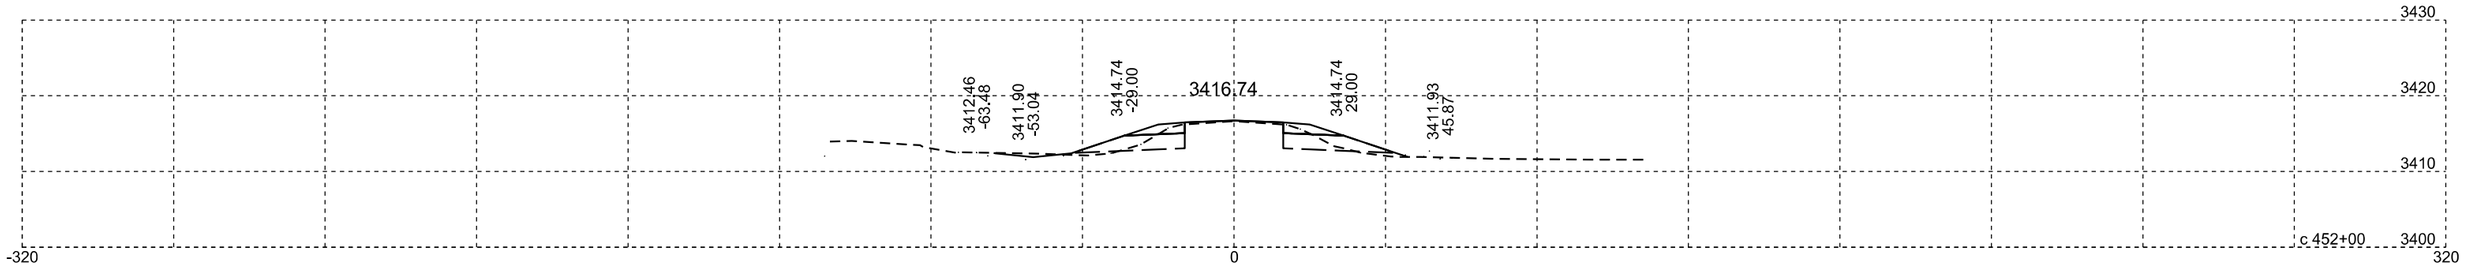

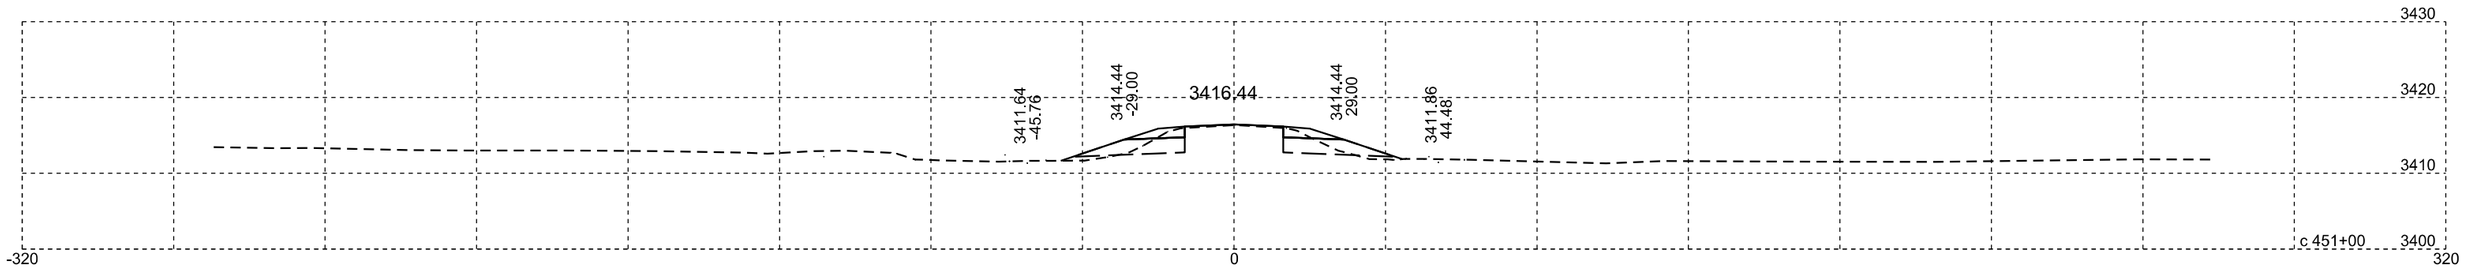

Plotting Date: 08/17/2015
Revised 8-17-15 DMJ

STATE OF SOUTH DAKOTA	PROJECT	SHEET NO.	TOTAL SHEETS
	NH-PH 0018(177)104	X157	X329

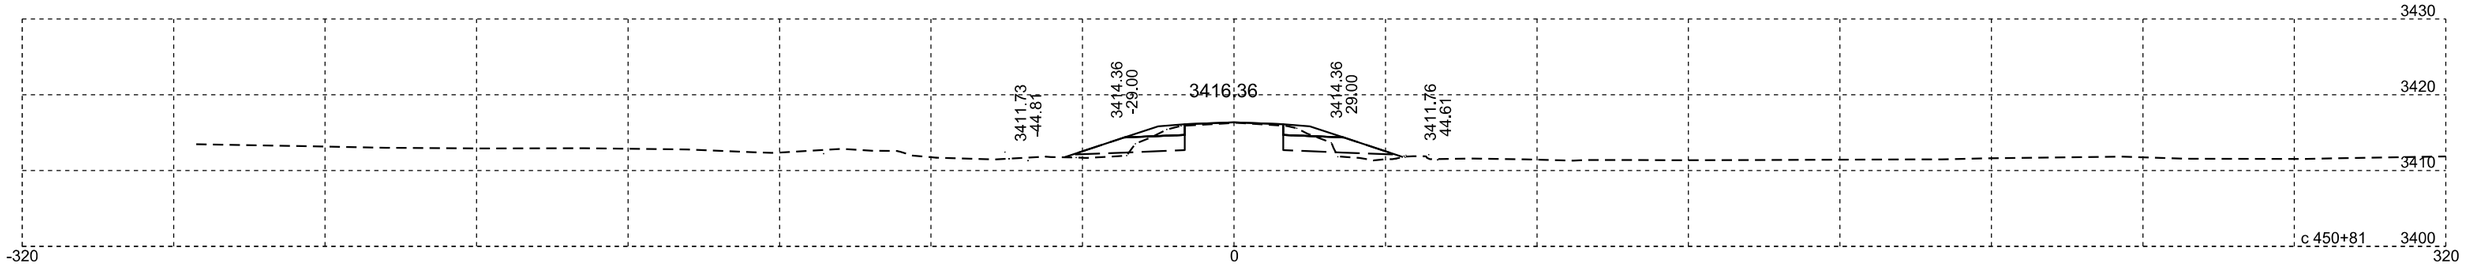

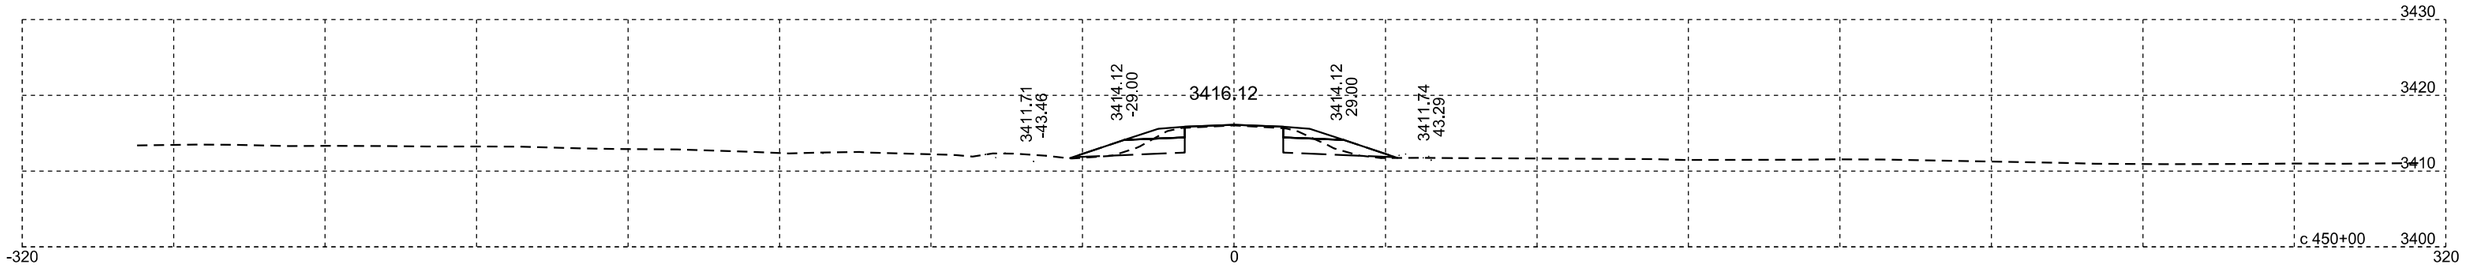

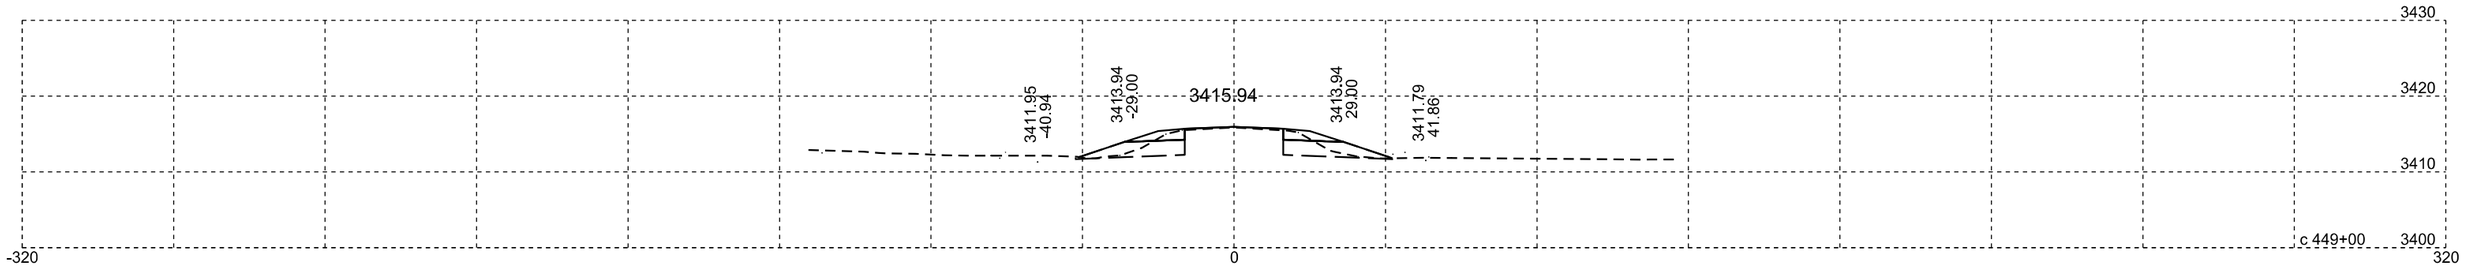

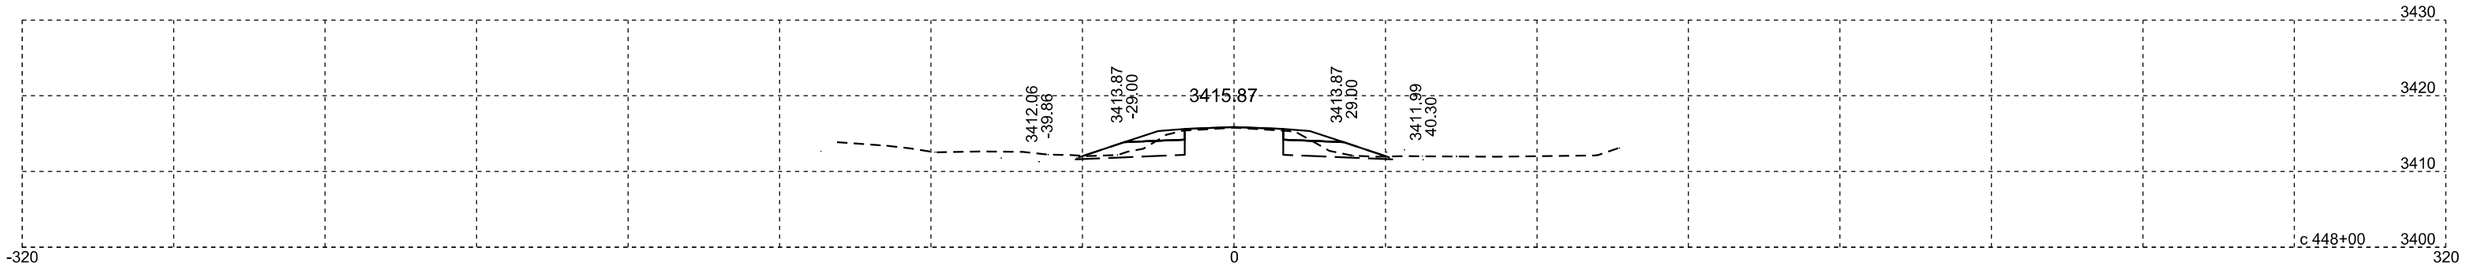

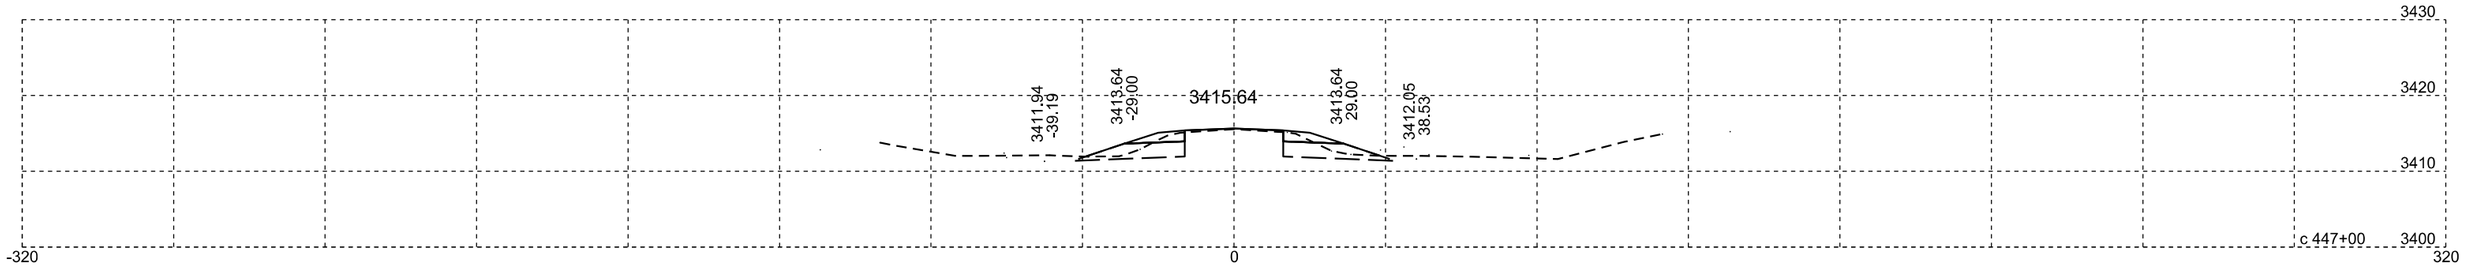

Plotting Date: 08/17/2015
Revised 8-17-15 DMJ

STATE OF SOUTH DAKOTA	PROJECT	SHEET NO.	TOTAL SHEETS
	NH-PH 0018(177)104	X158	X329

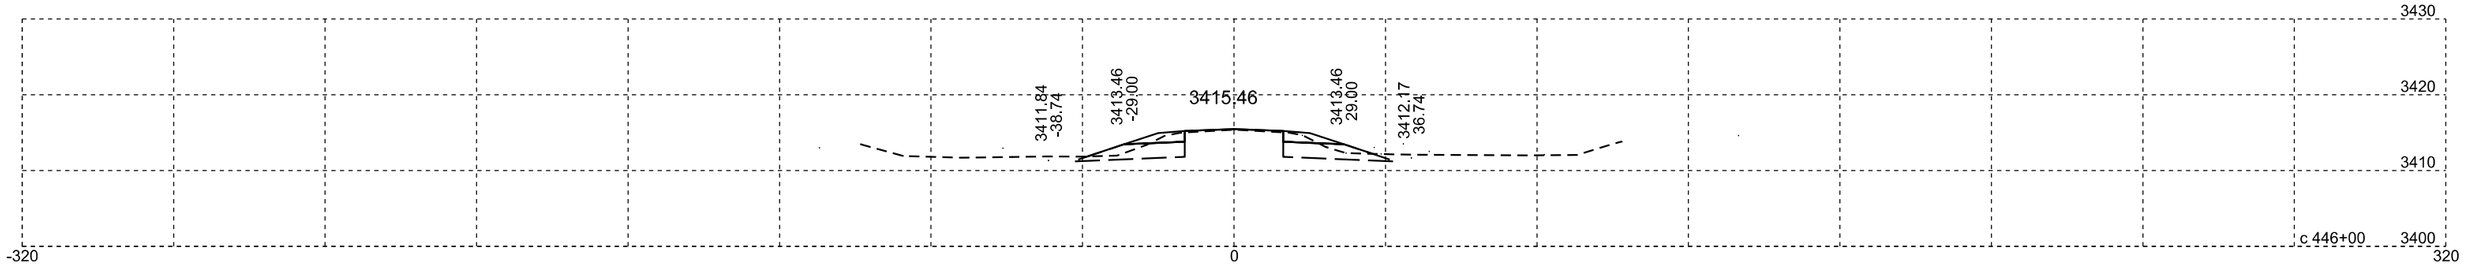

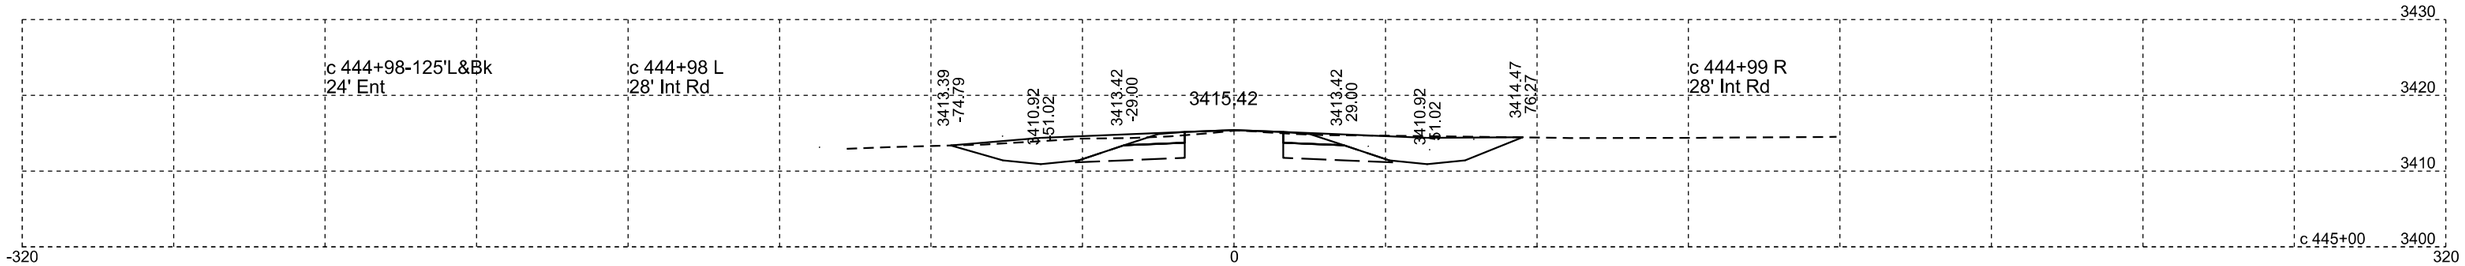

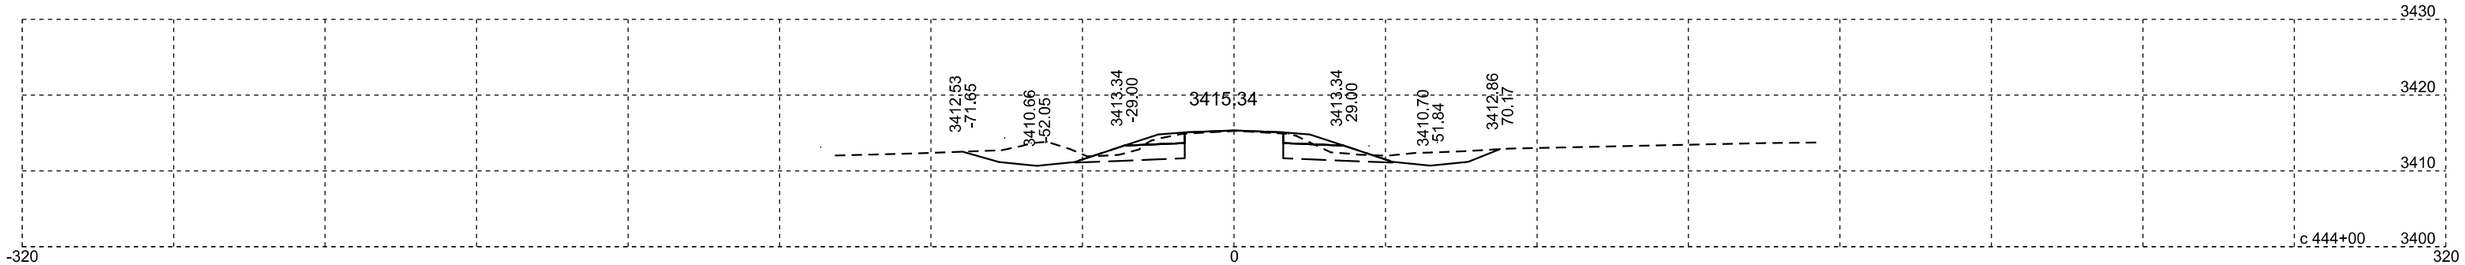

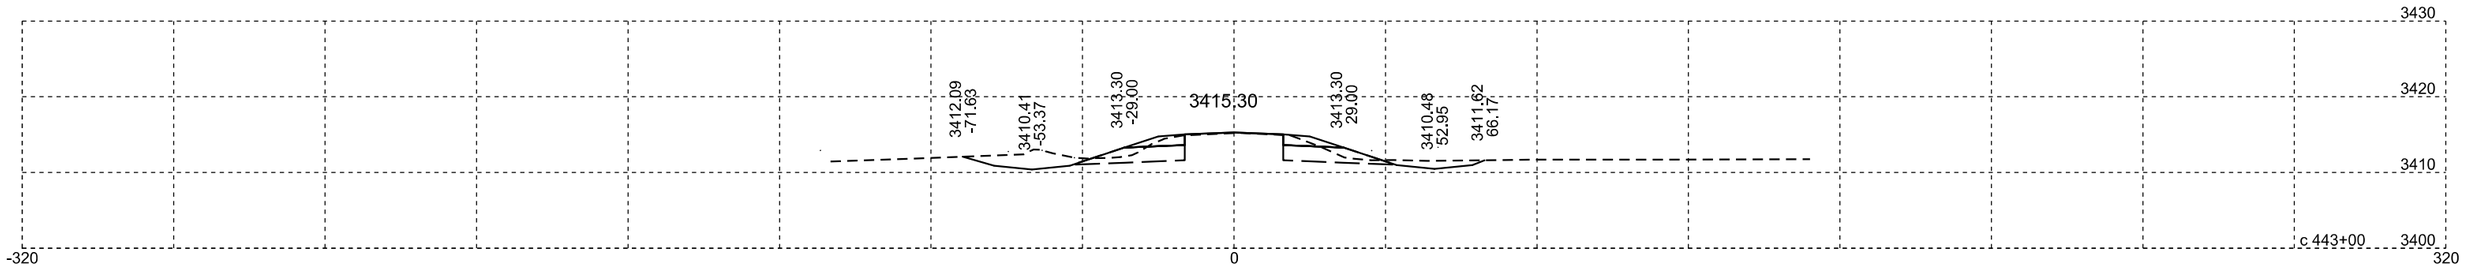

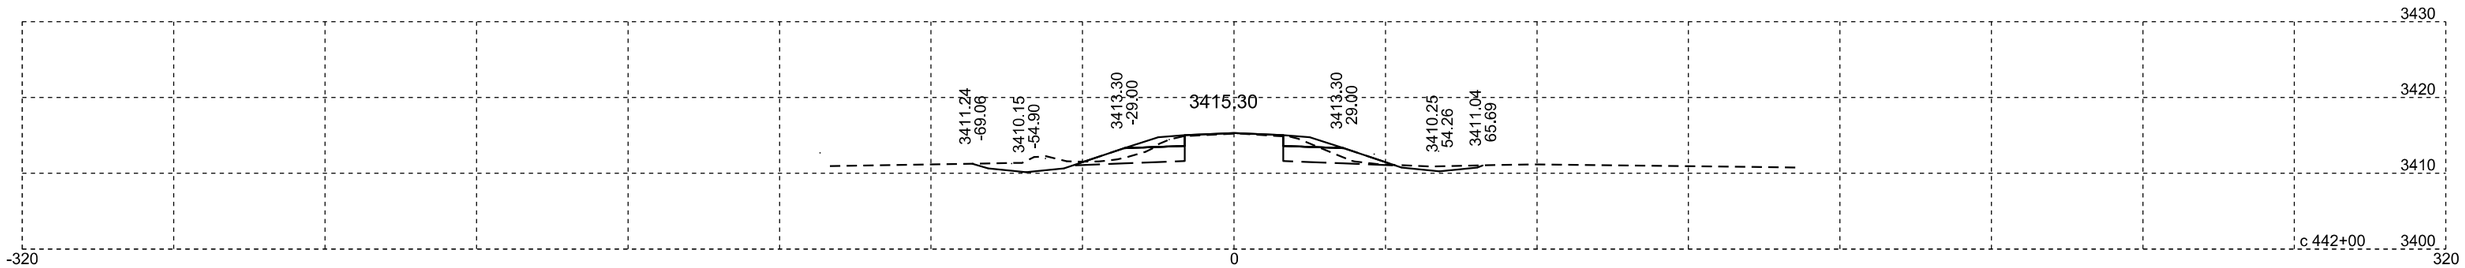

Plotting Date: 07/14/2015

STATE OF SOUTH DAKOTA	PROJECT	SHEET NO.	TOTAL SHEETS
	NH-PH 0018(177)104	X159	X329

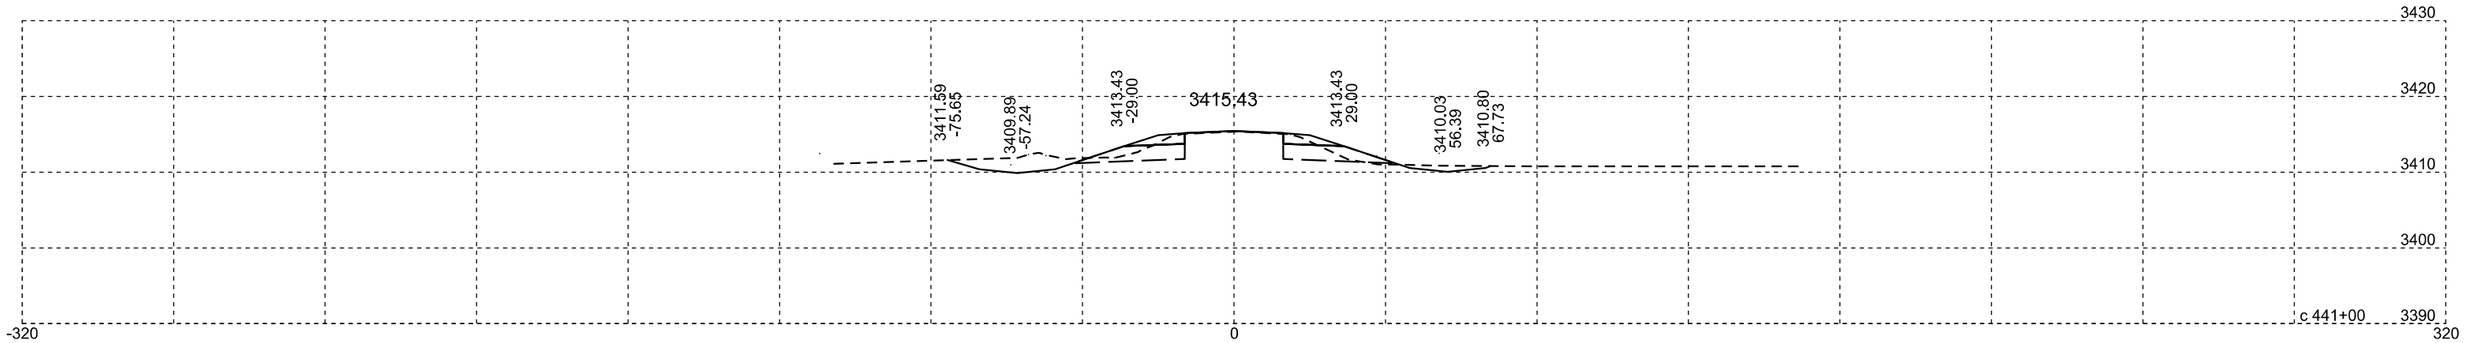

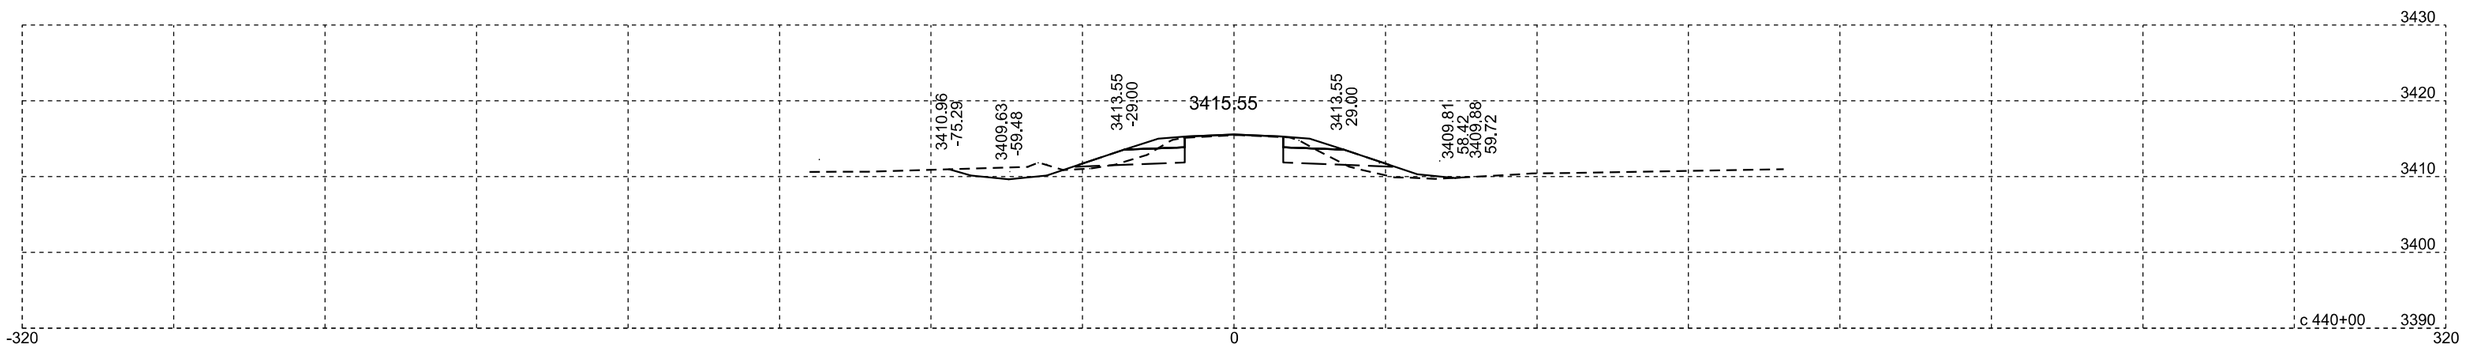

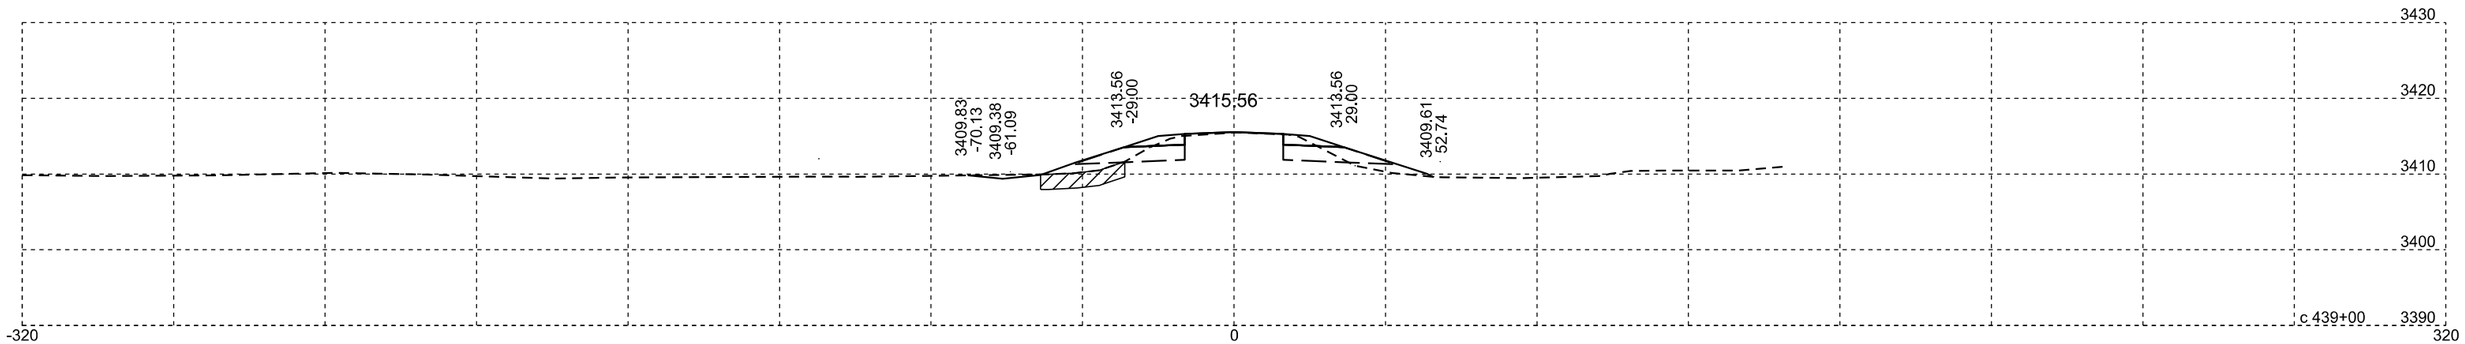

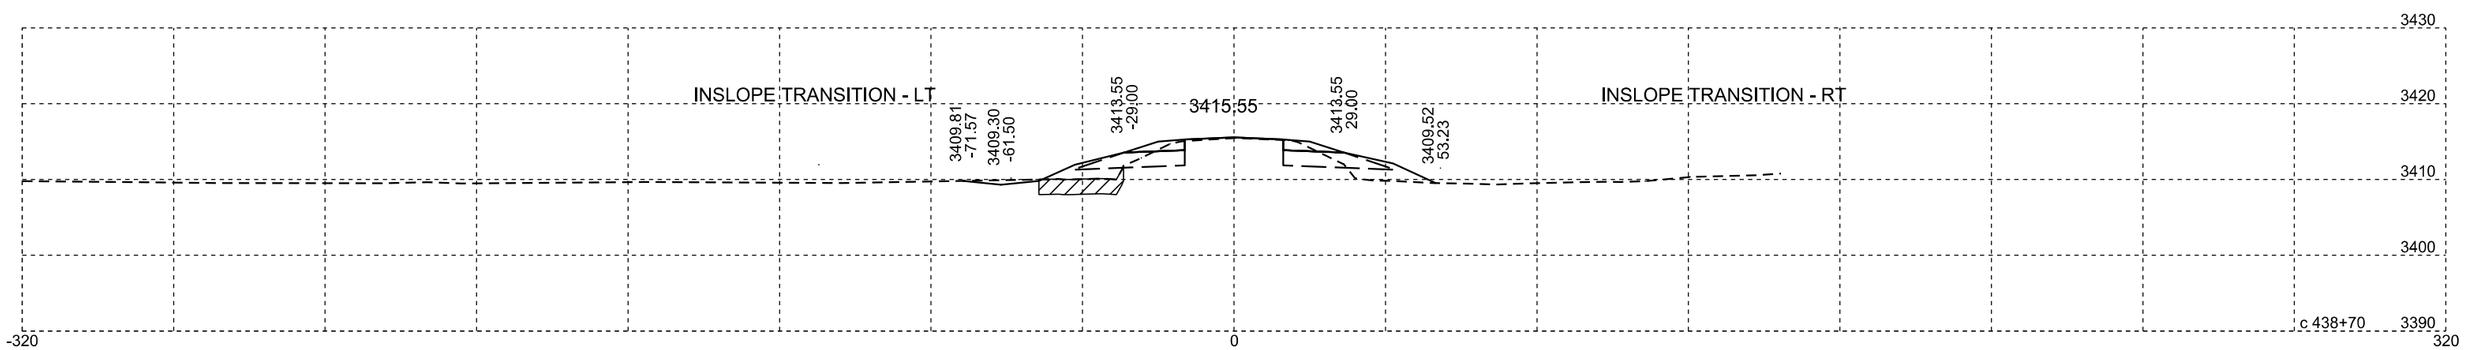

Plotting Date: 07/14/2015

STATE OF SOUTH DAKOTA	PROJECT	SHEET NO.	TOTAL SHEETS
	NH-PH 0018(177)104	X160	X329

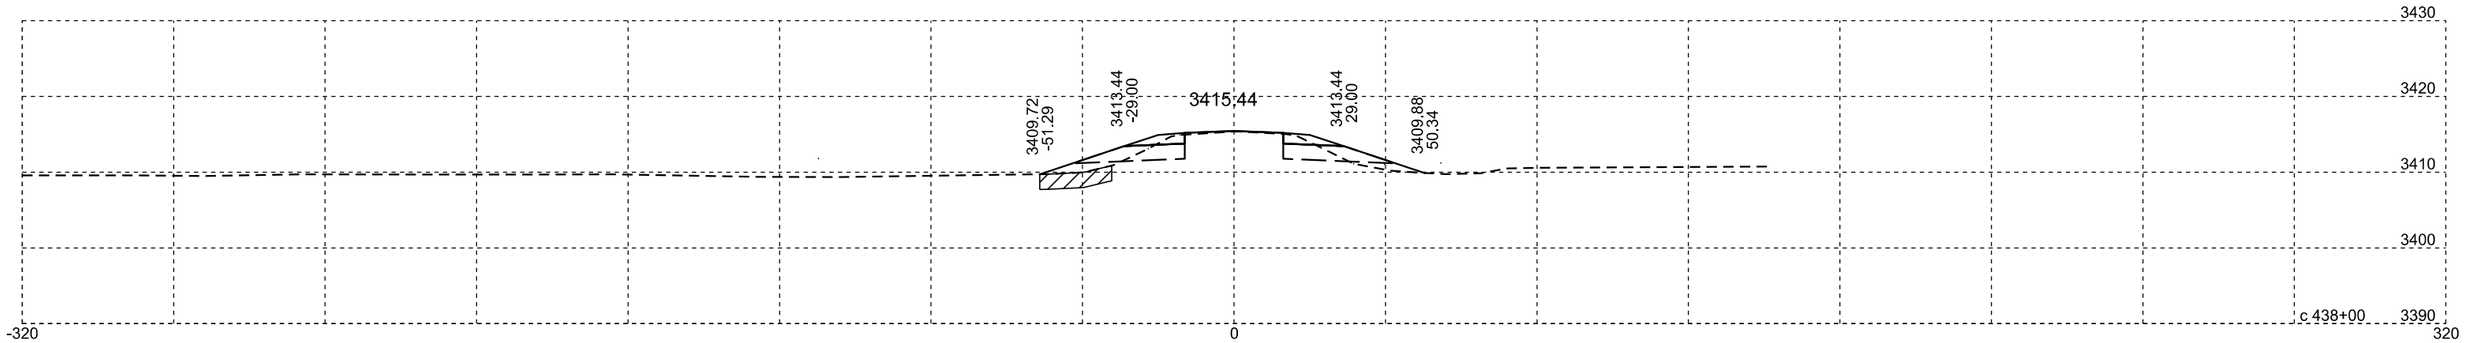

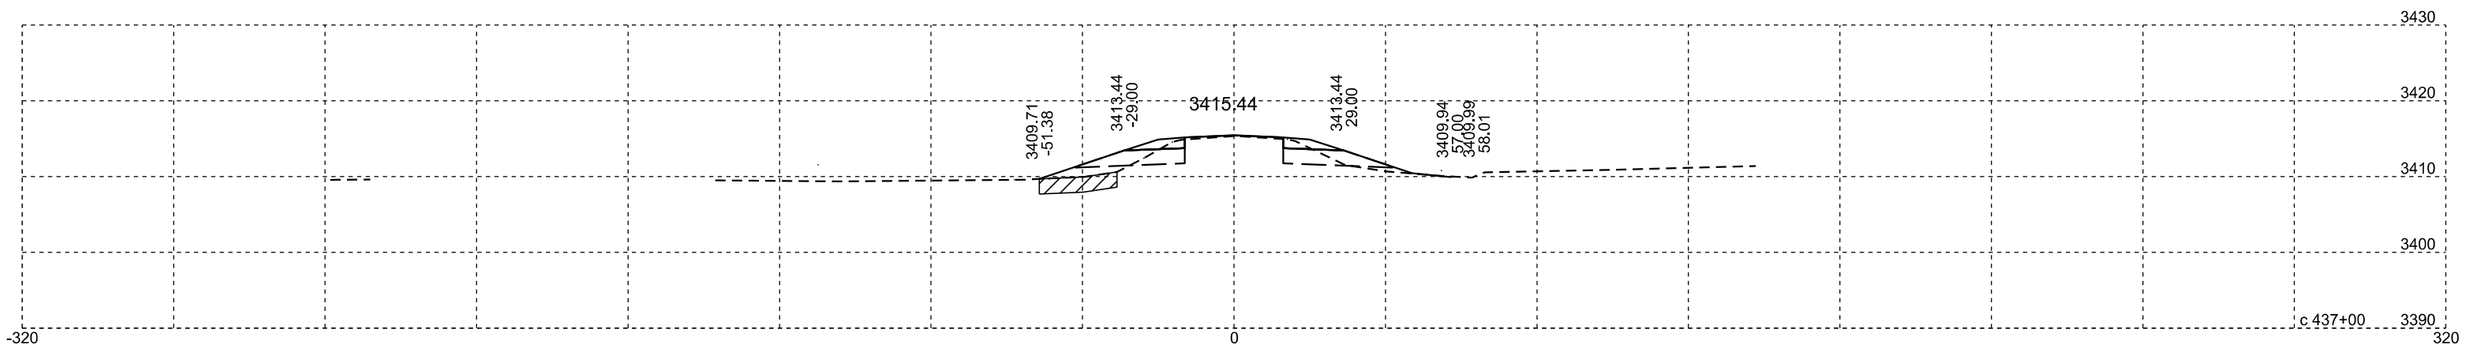

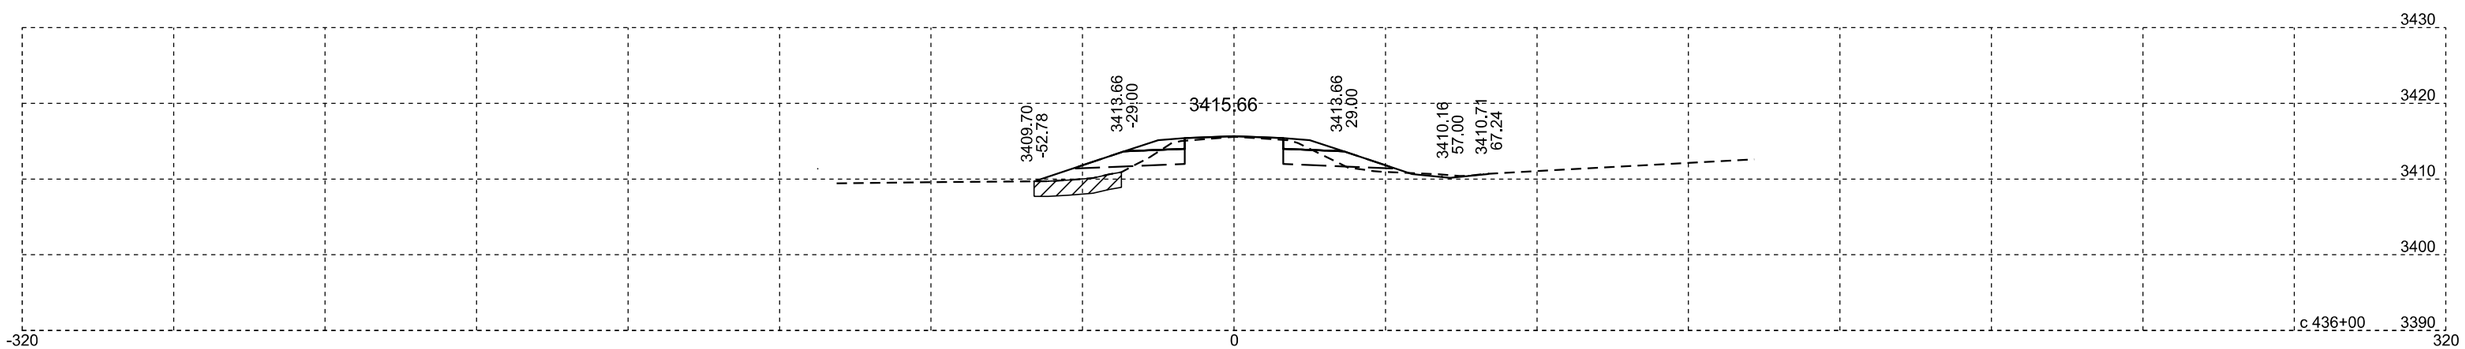

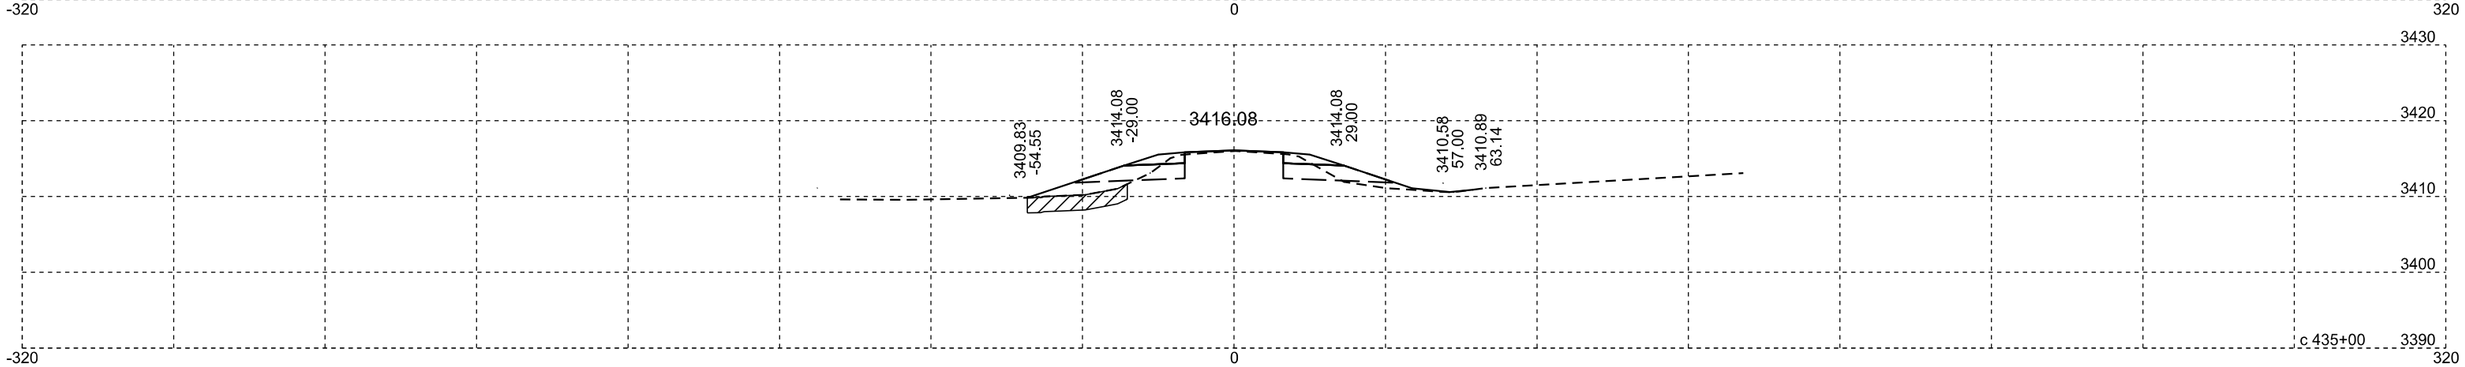

Plotting Date: 07/14/2015

STATE OF SOUTH DAKOTA	PROJECT	SHEET NO.	TOTAL SHEETS
	NH-PH 0018(177)104	X161	X329

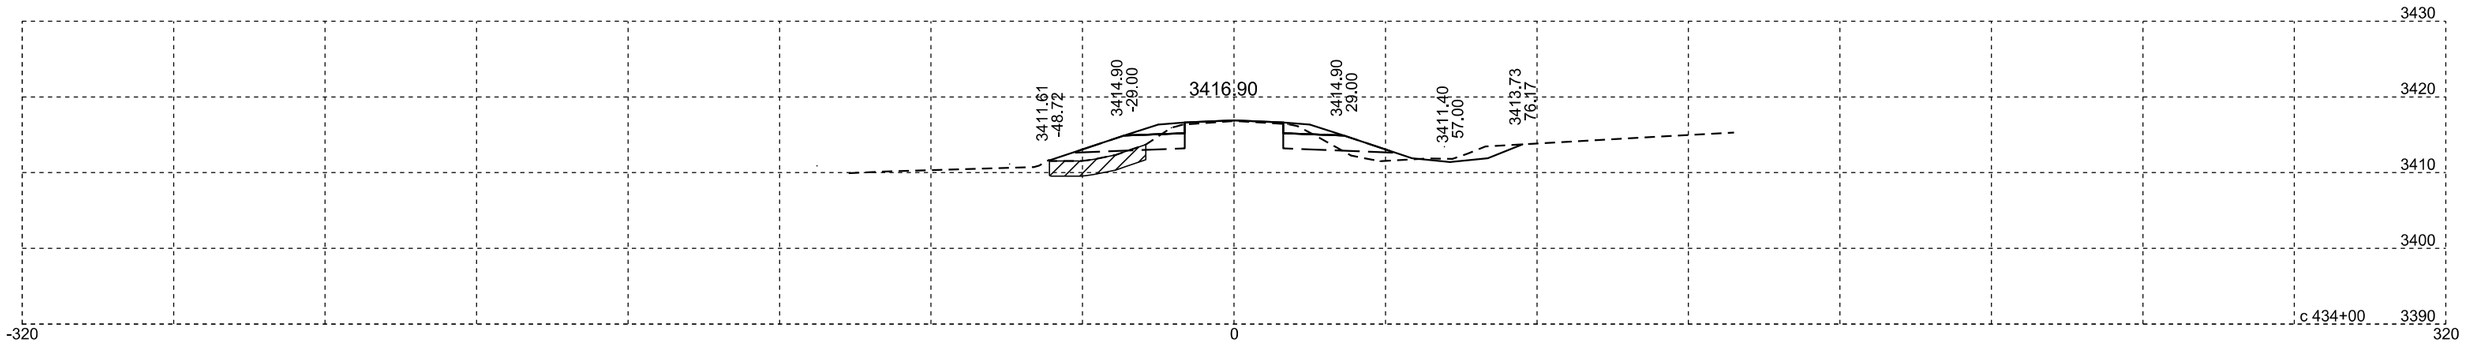

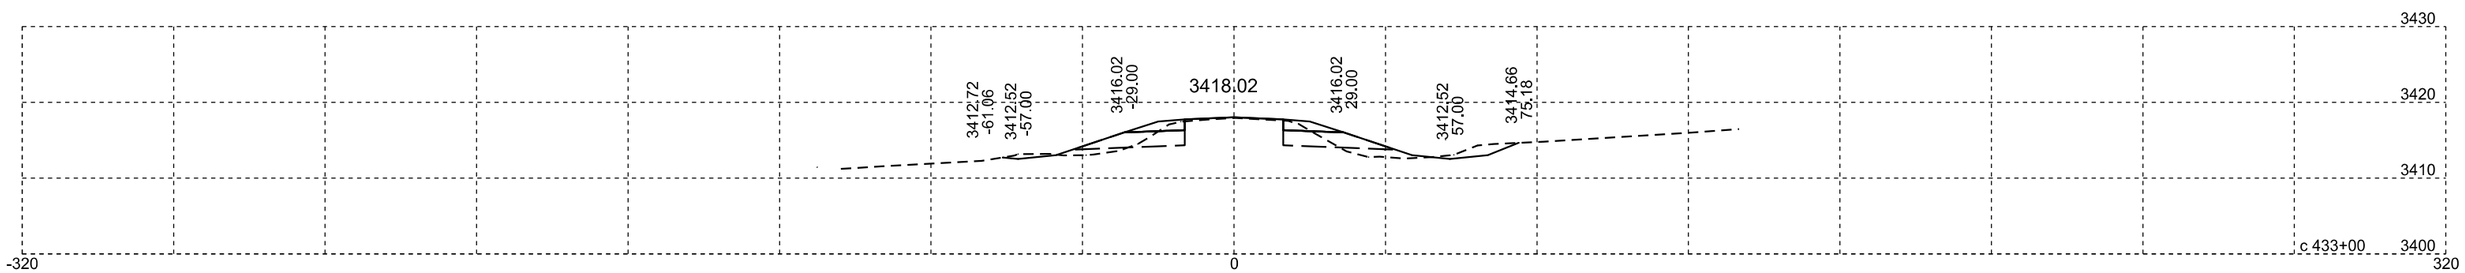

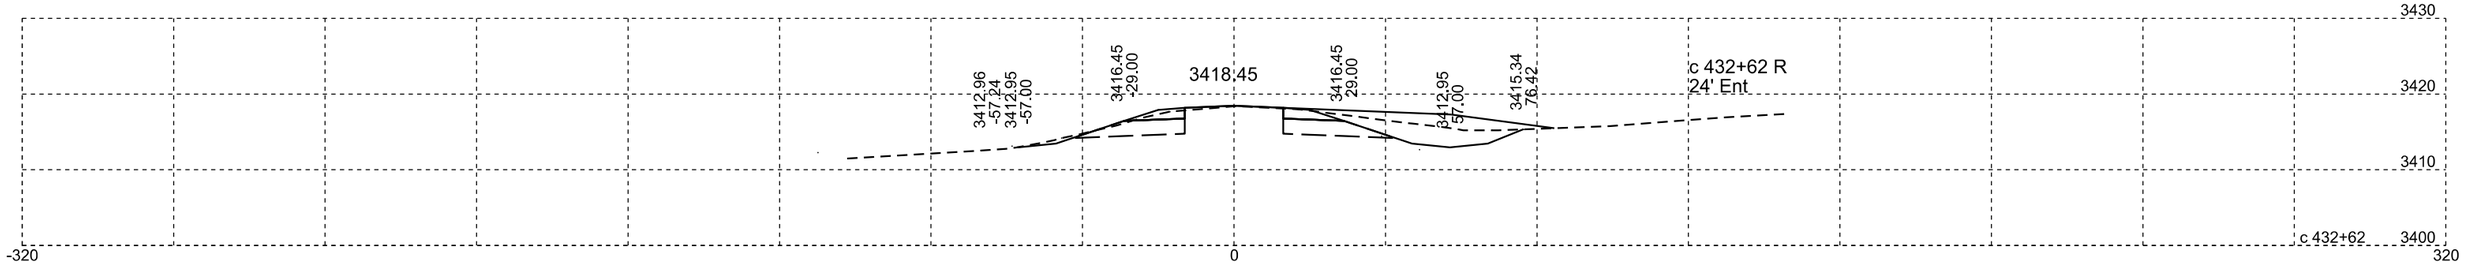

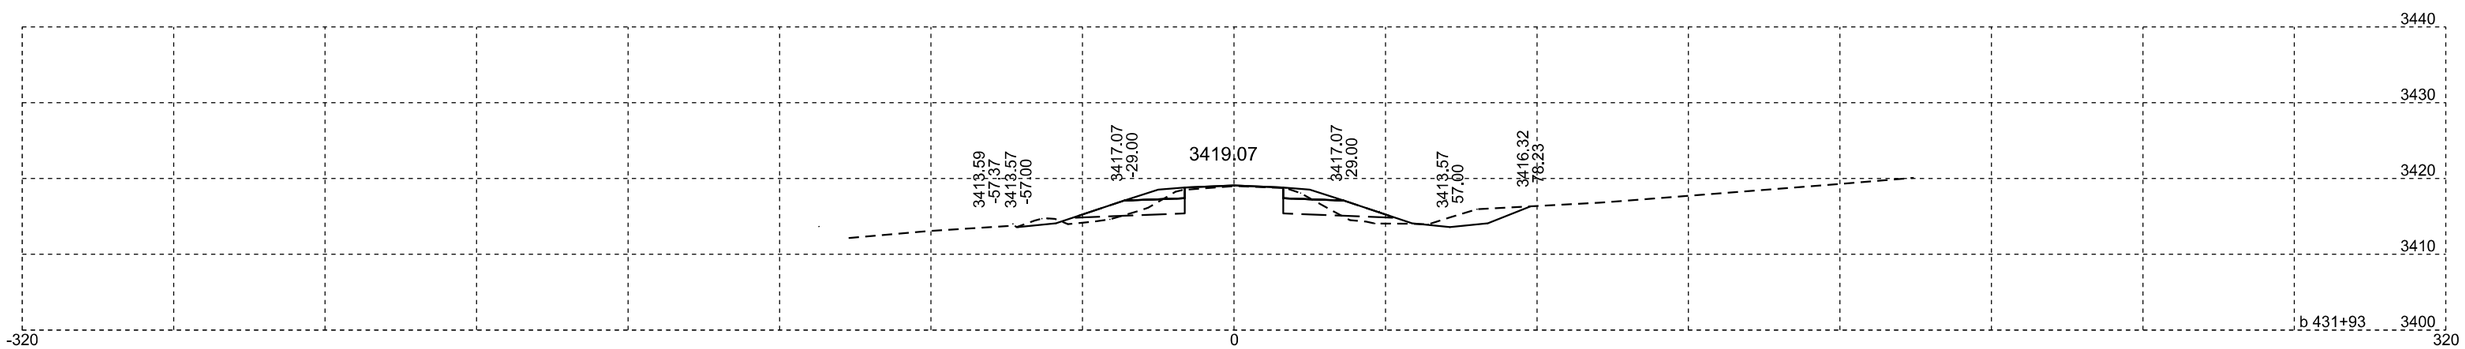

Plotting Date: 07/14/2015

STATE OF SOUTH DAKOTA	PROJECT	SHEET NO.	TOTAL SHEETS
	NH-PH 0018(177)104	X162	X329

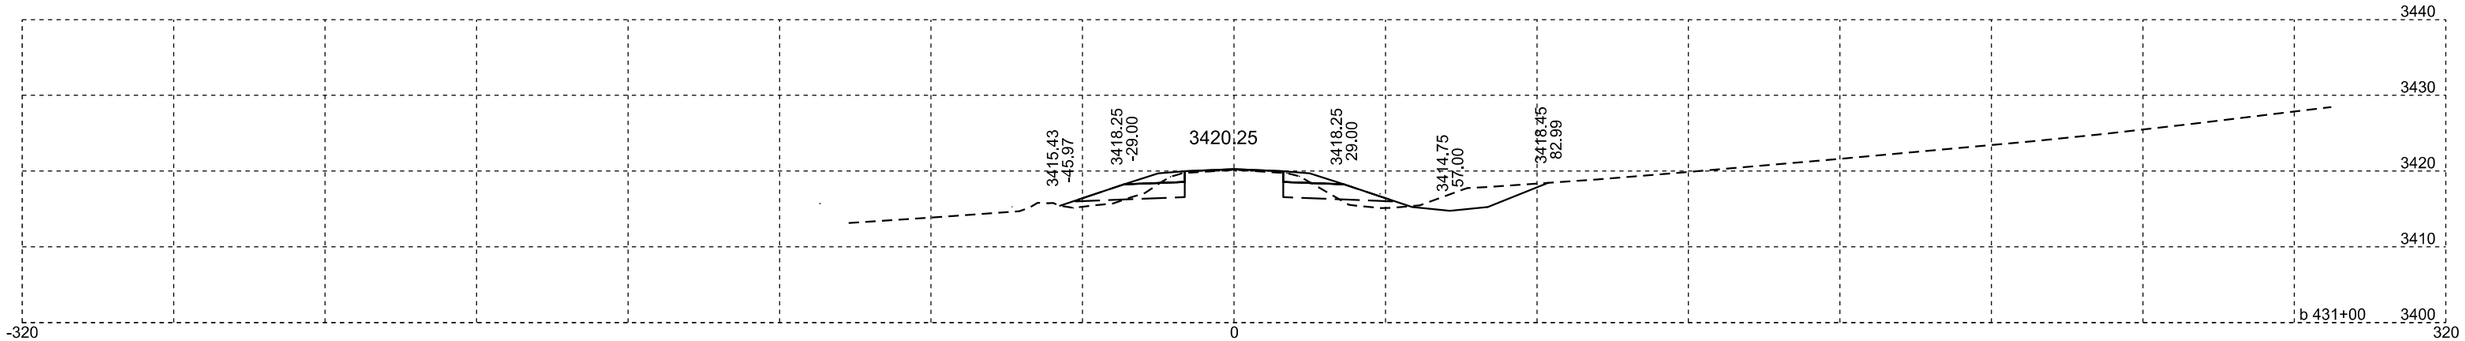

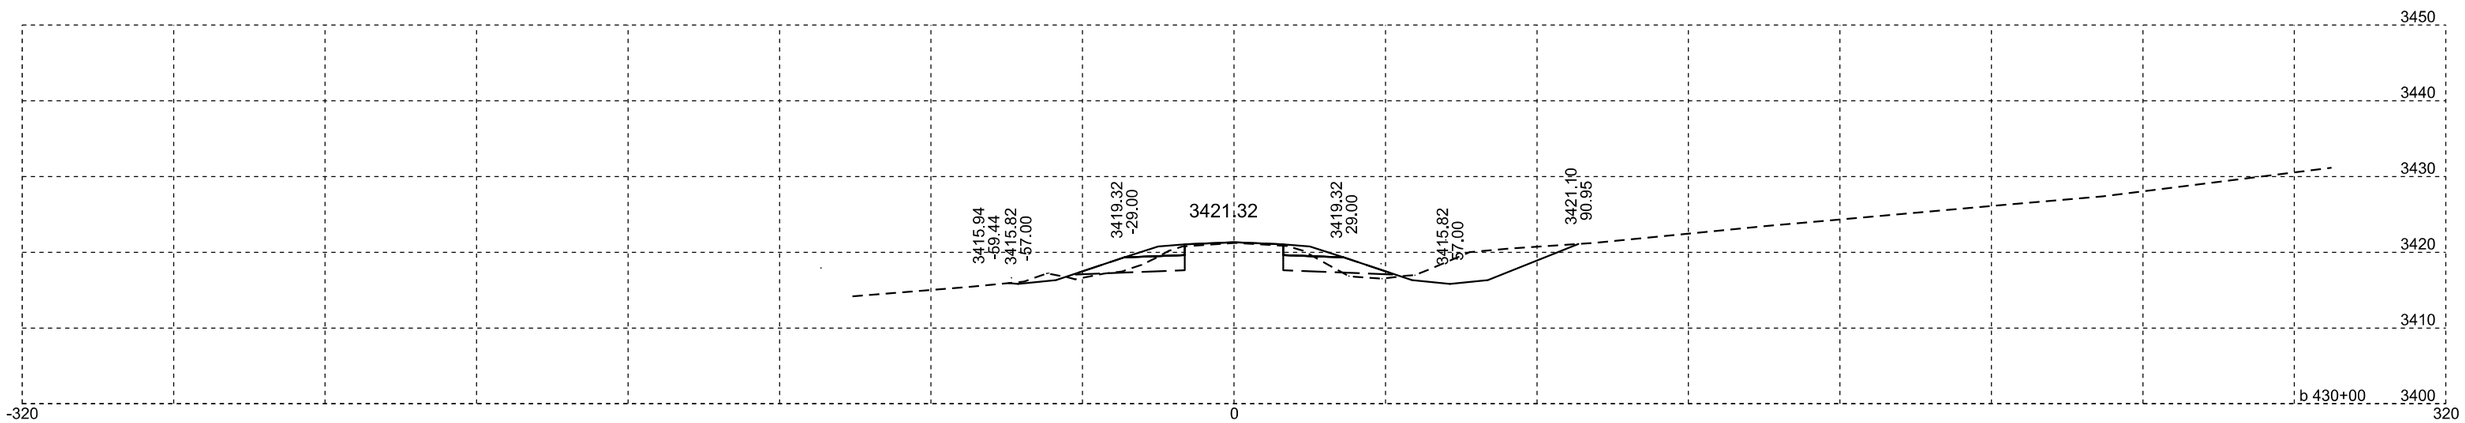

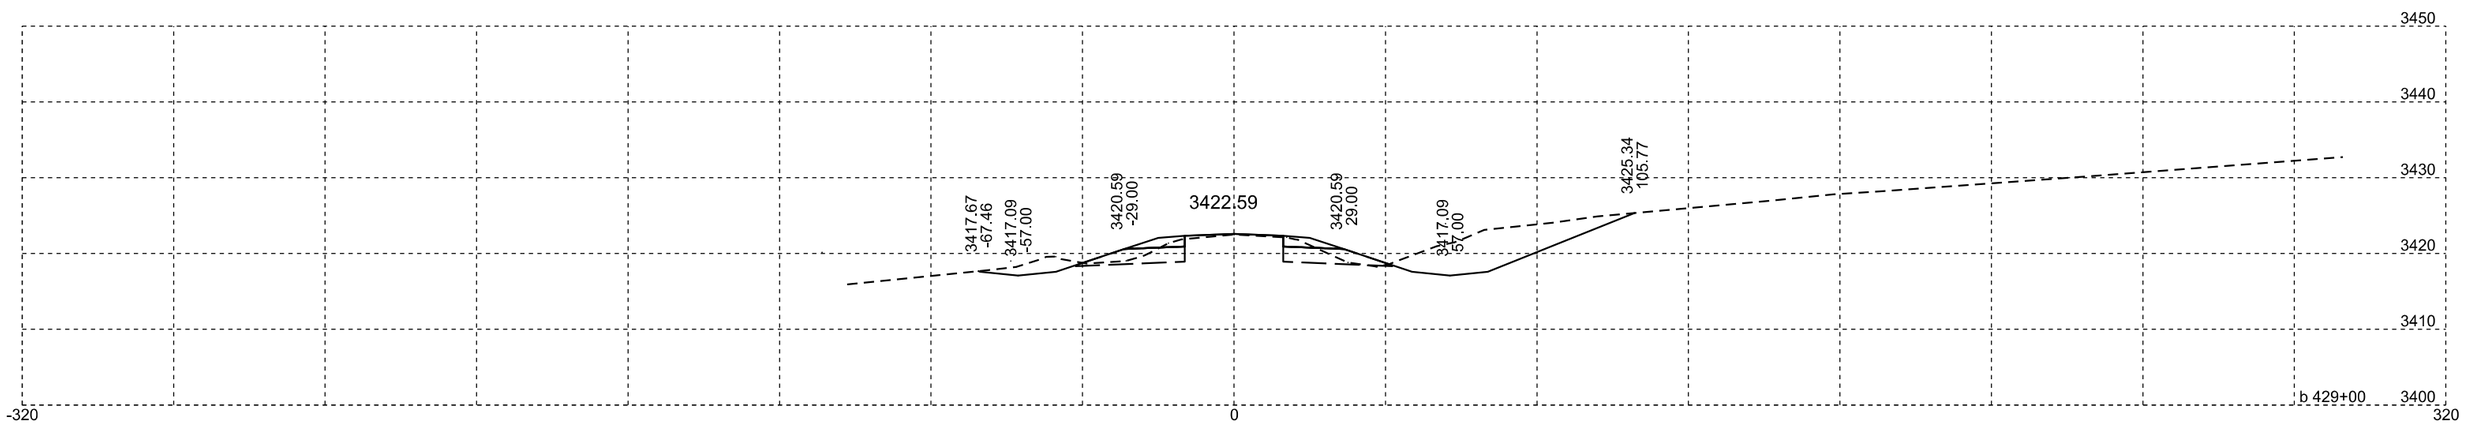

Plotting Date: 07/14/2015

STATE OF SOUTH DAKOTA	PROJECT	SHEET NO.	TOTAL SHEETS
	NH-PH 0018(177)104	X163	X329

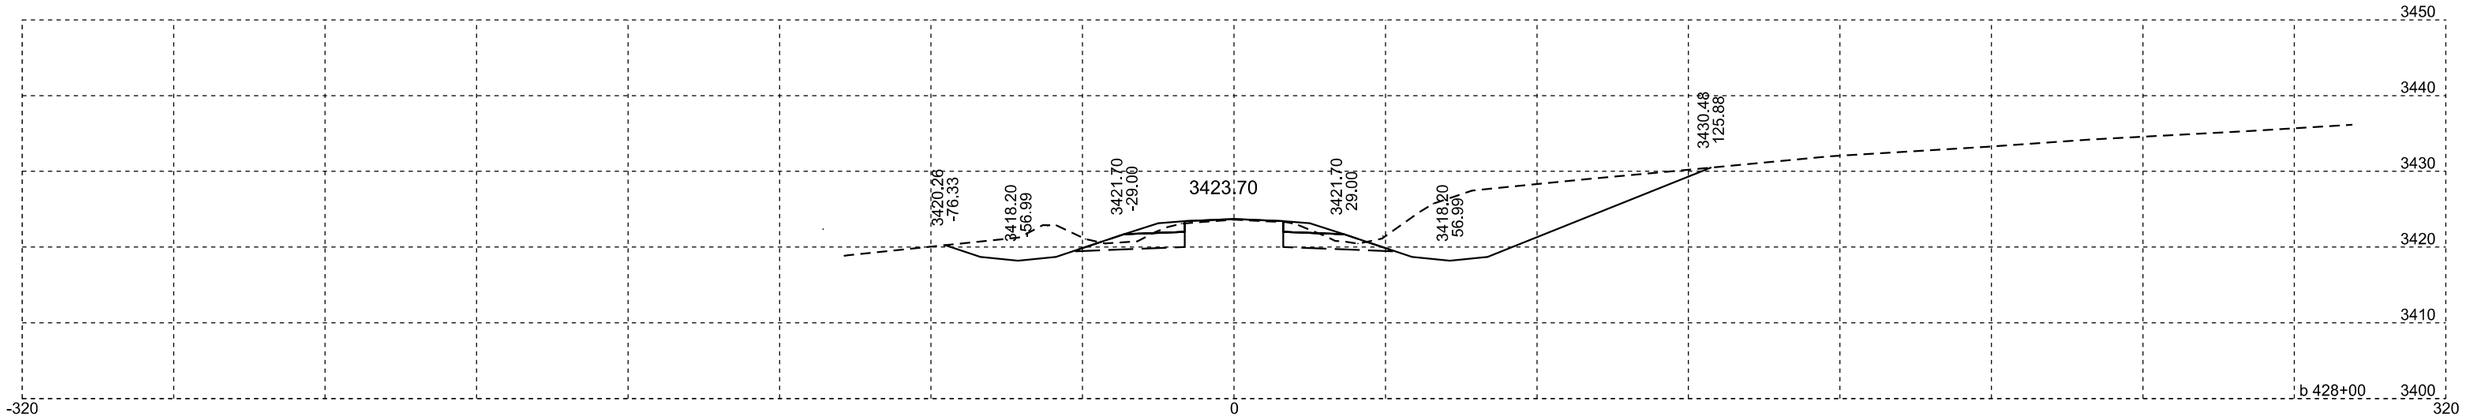

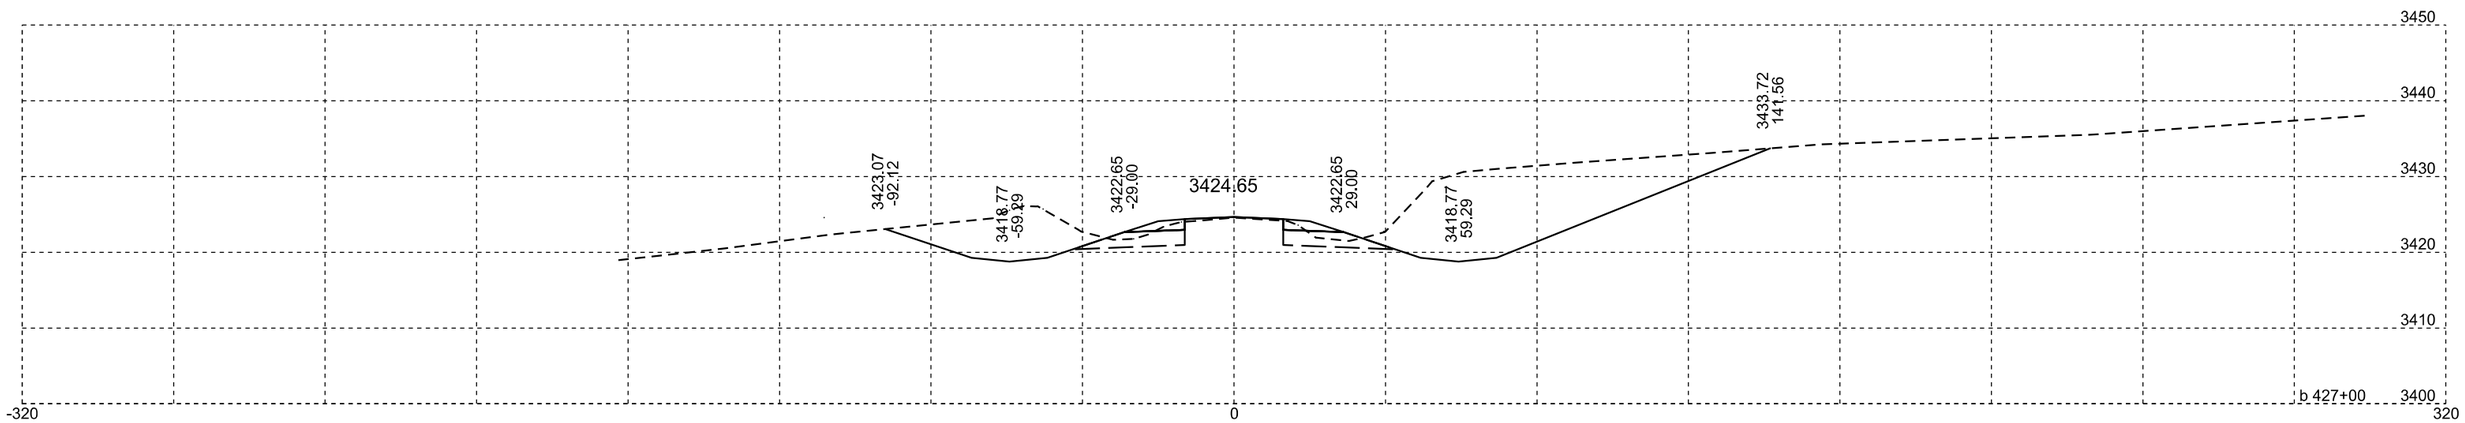

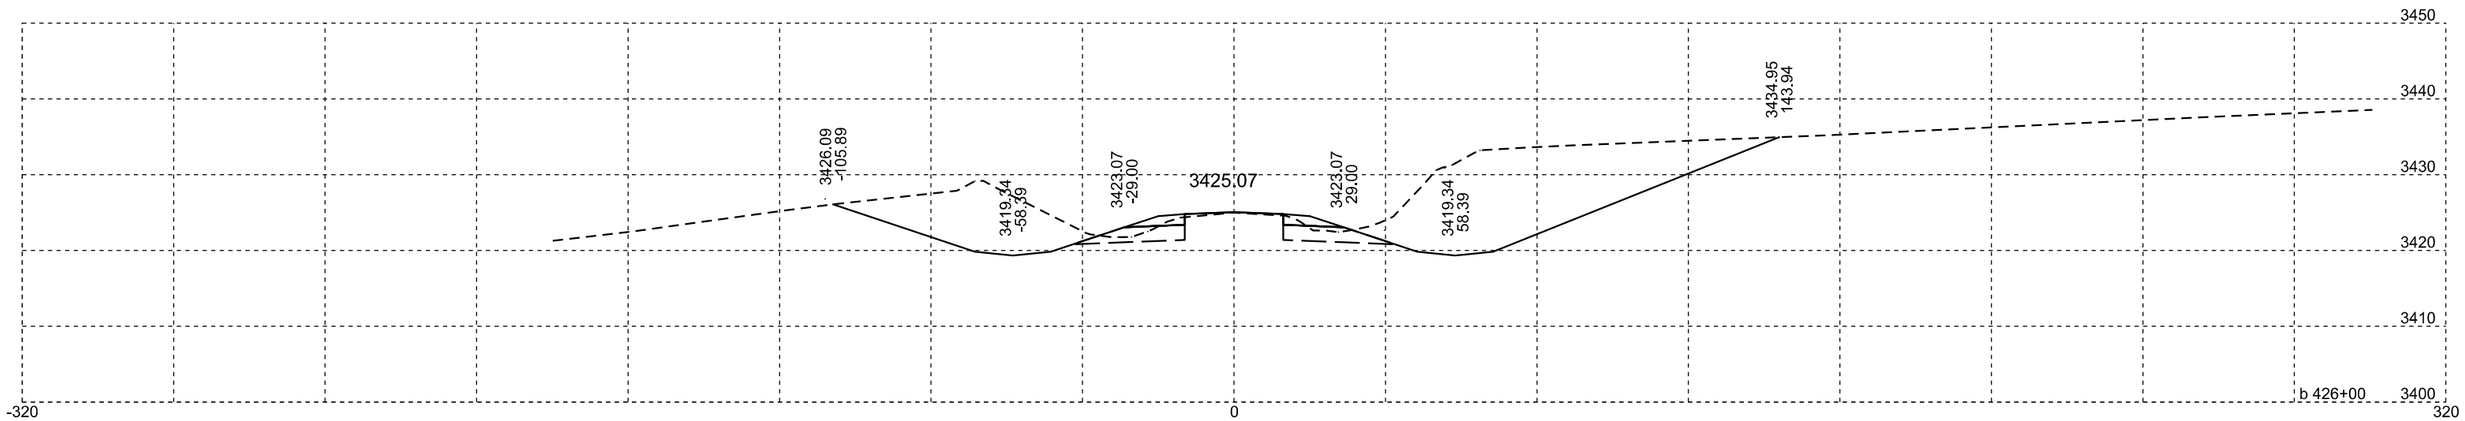

Plotting Date: 07/14/2015

STATE OF SOUTH DAKOTA	PROJECT	SHEET NO.	TOTAL SHEETS
	NH-PH 0018(177)104	X164	X329

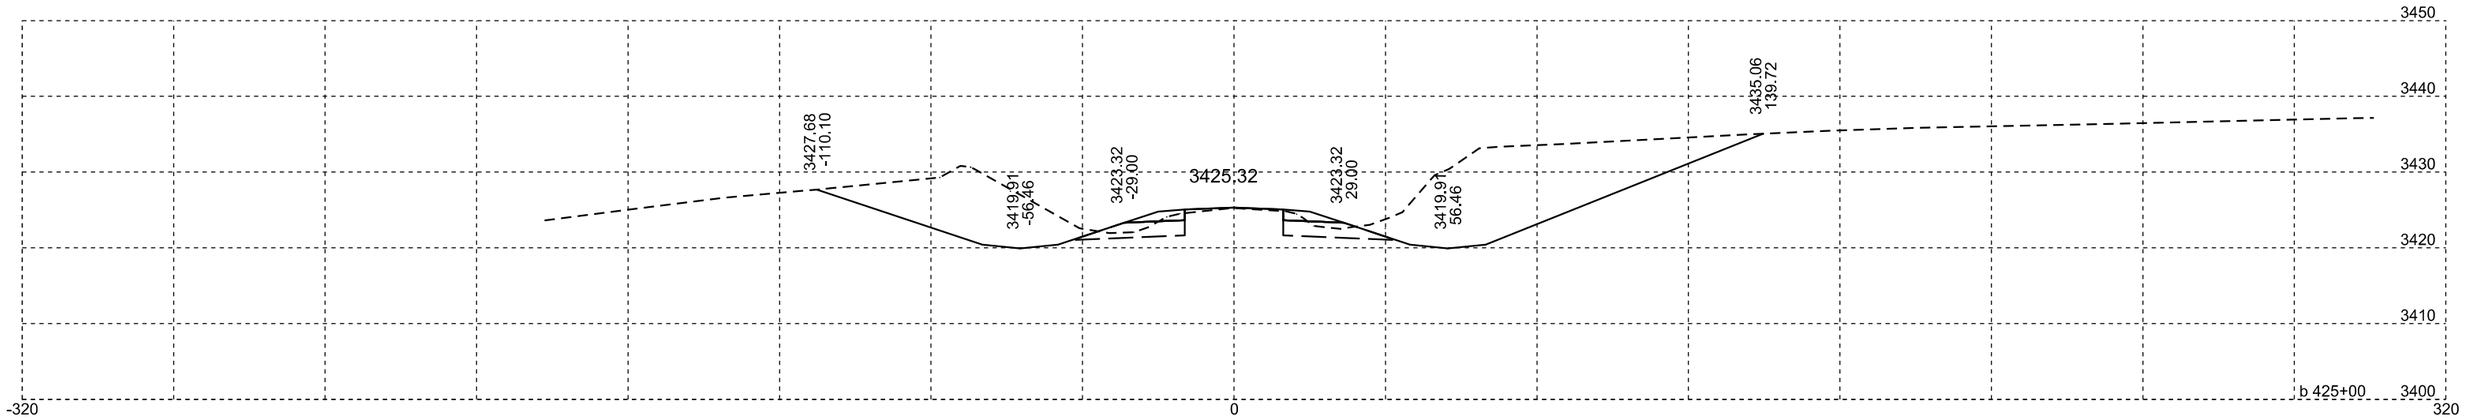

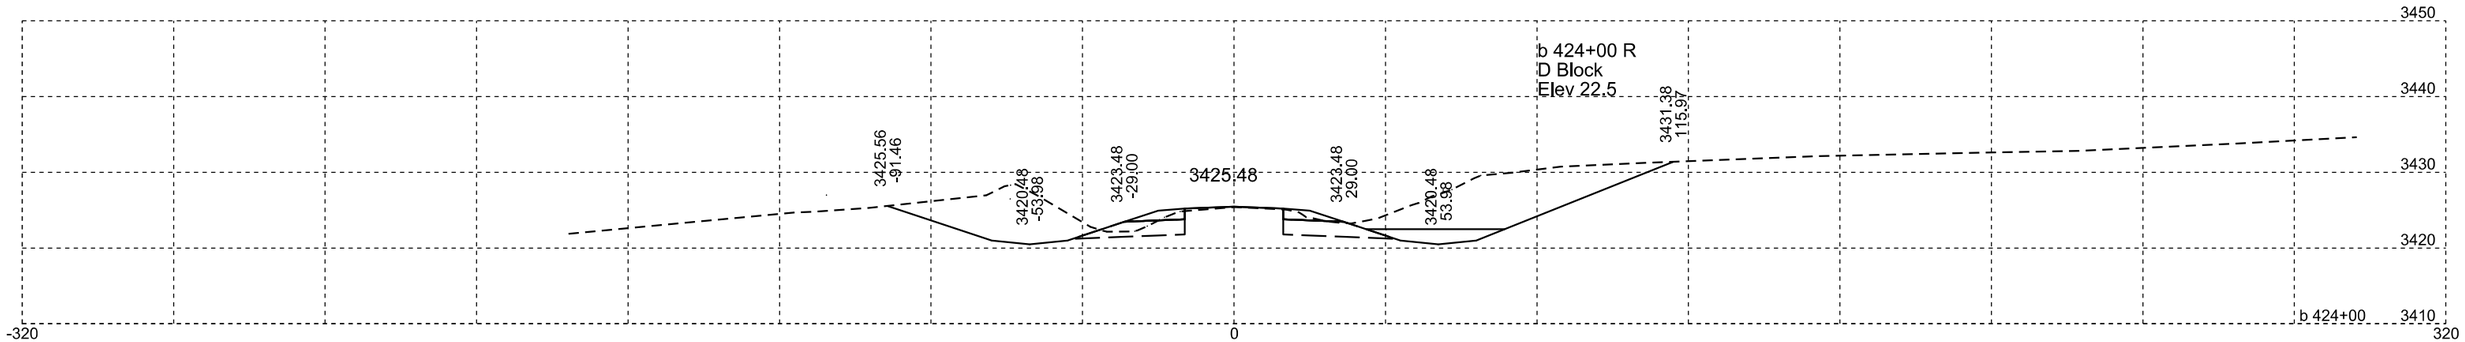

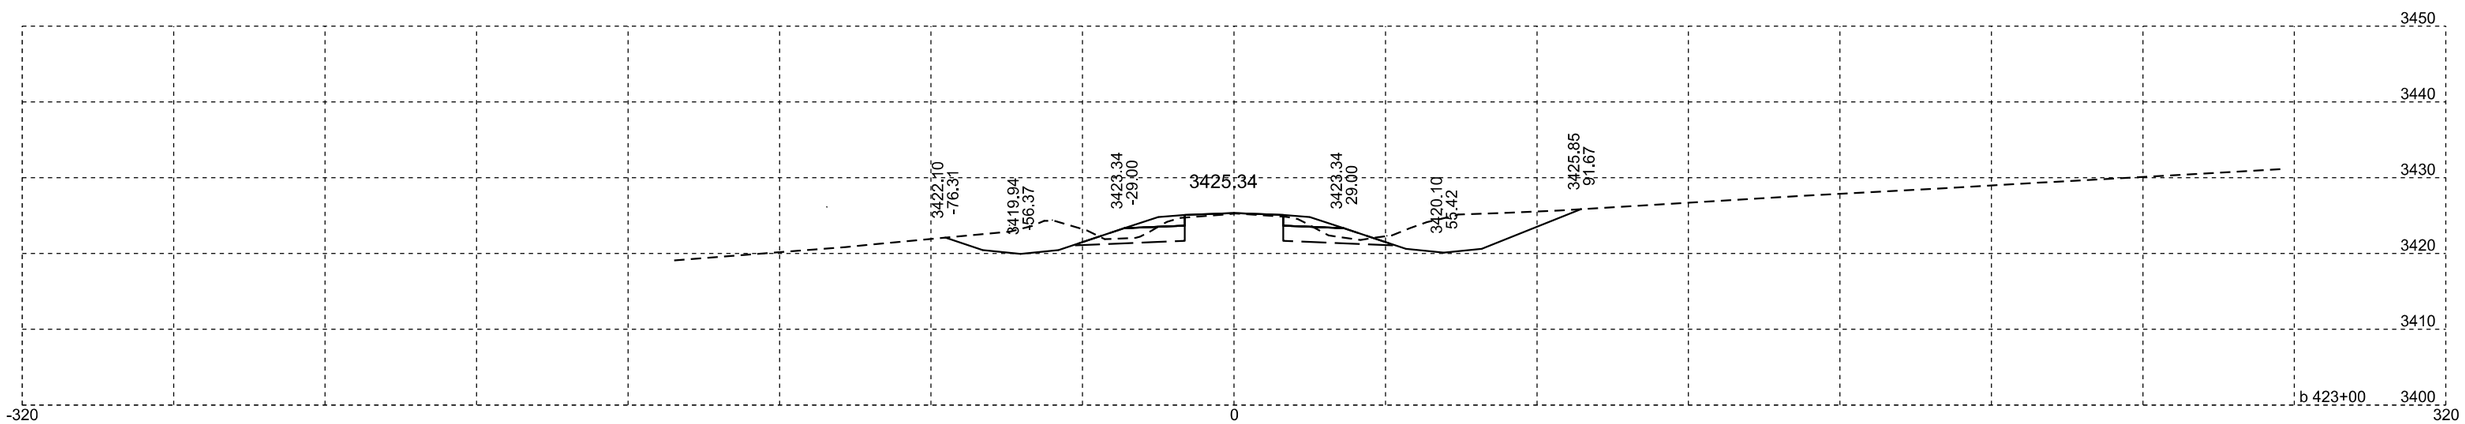

Plotting Date: 07/14/2015

STATE OF SOUTH DAKOTA	PROJECT	SHEET NO.	TOTAL SHEETS
	NH-PH 0018(177)104	X165	X329

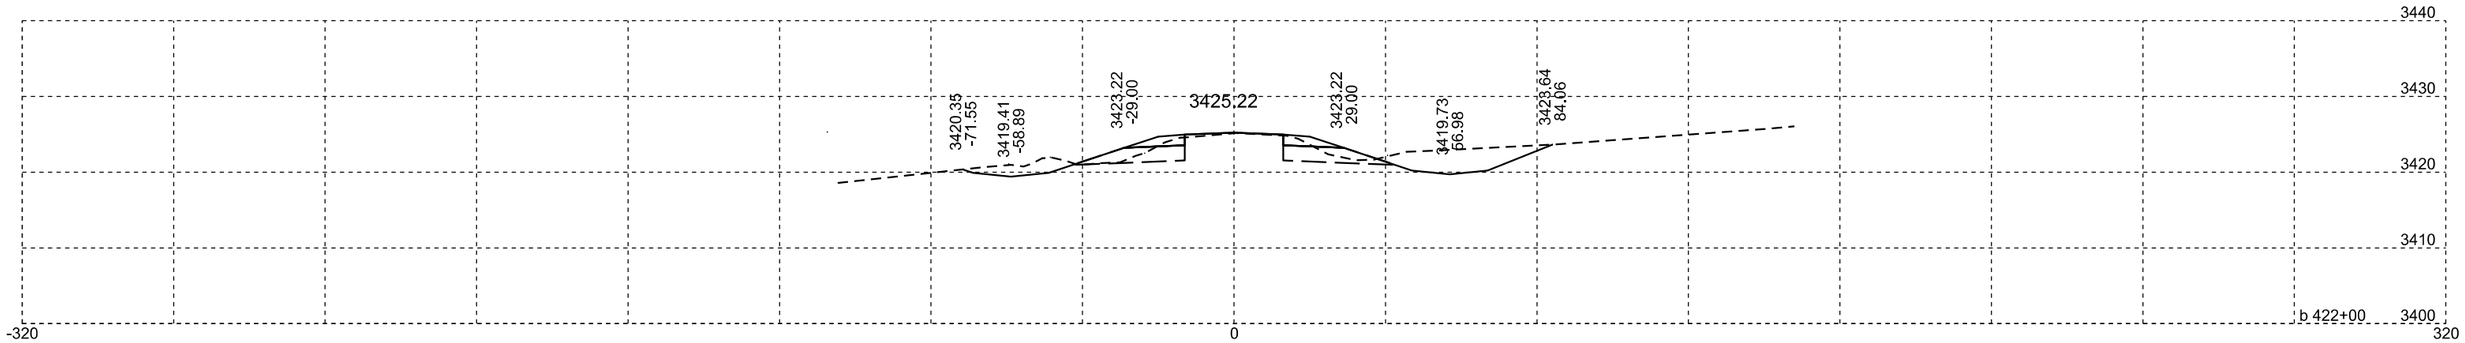

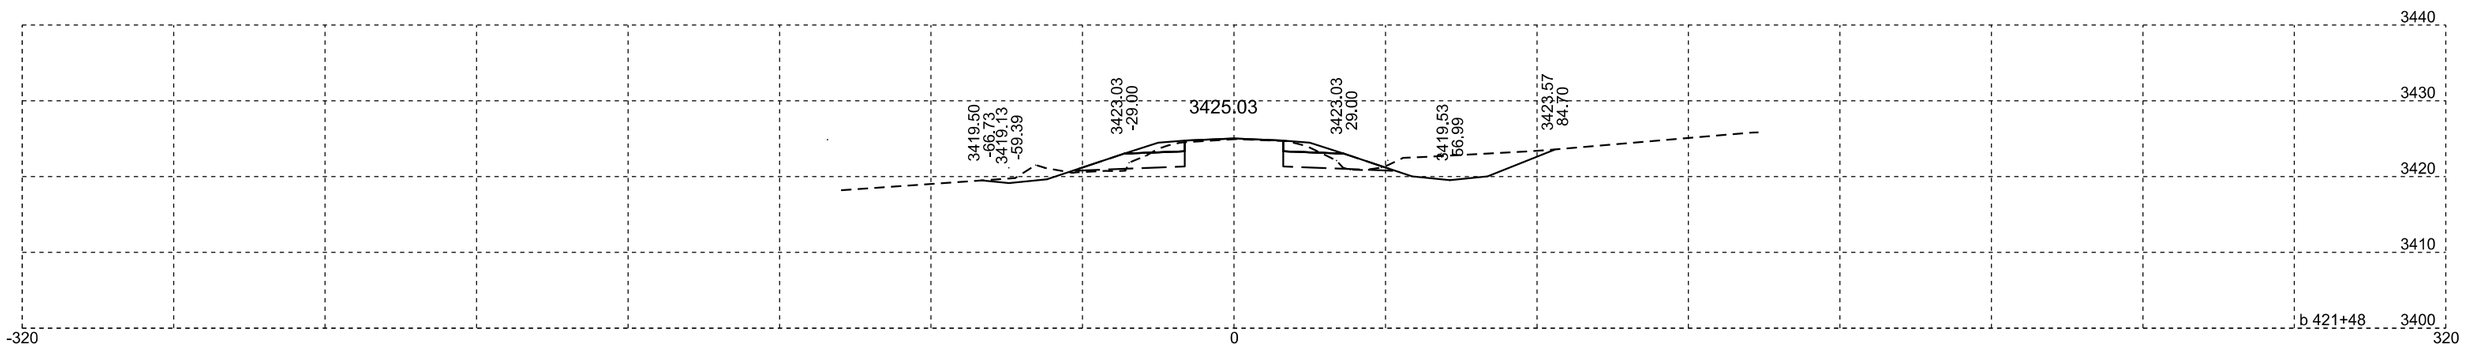

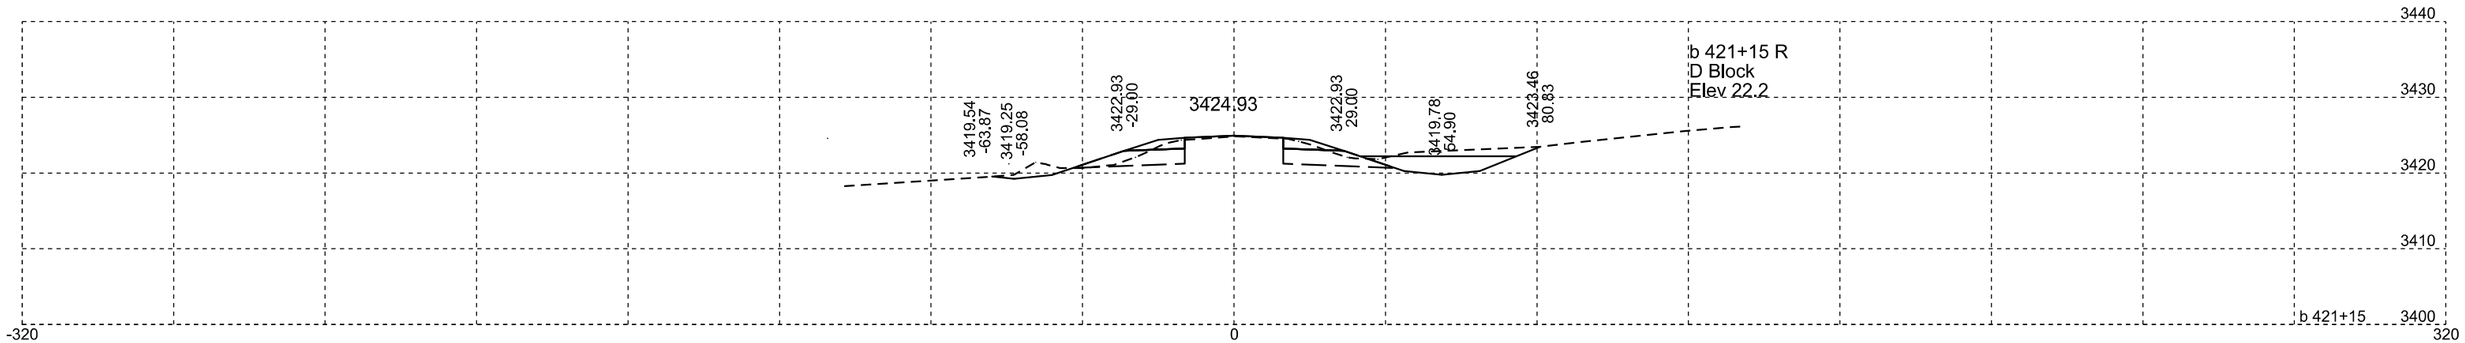

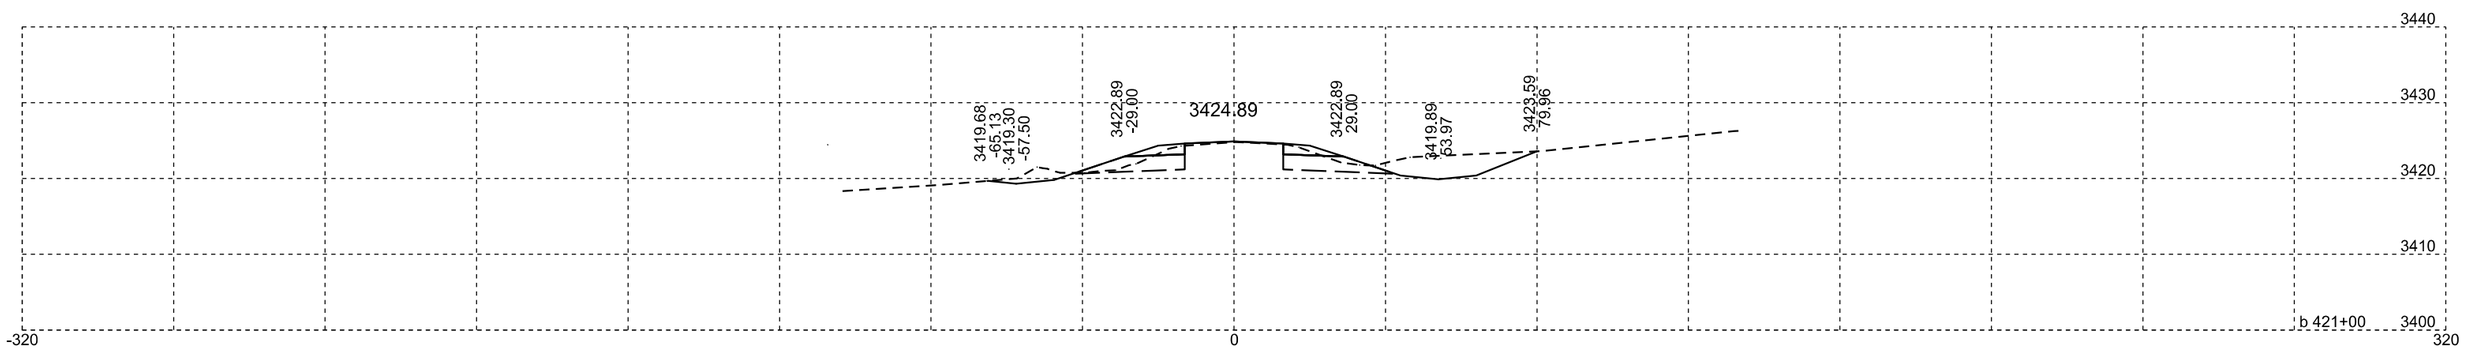

Plotting Date: 07/14/2015

STATE OF SOUTH DAKOTA	PROJECT	SHEET NO.	TOTAL SHEETS
	NH-PH 0018(177)104	X166	X329

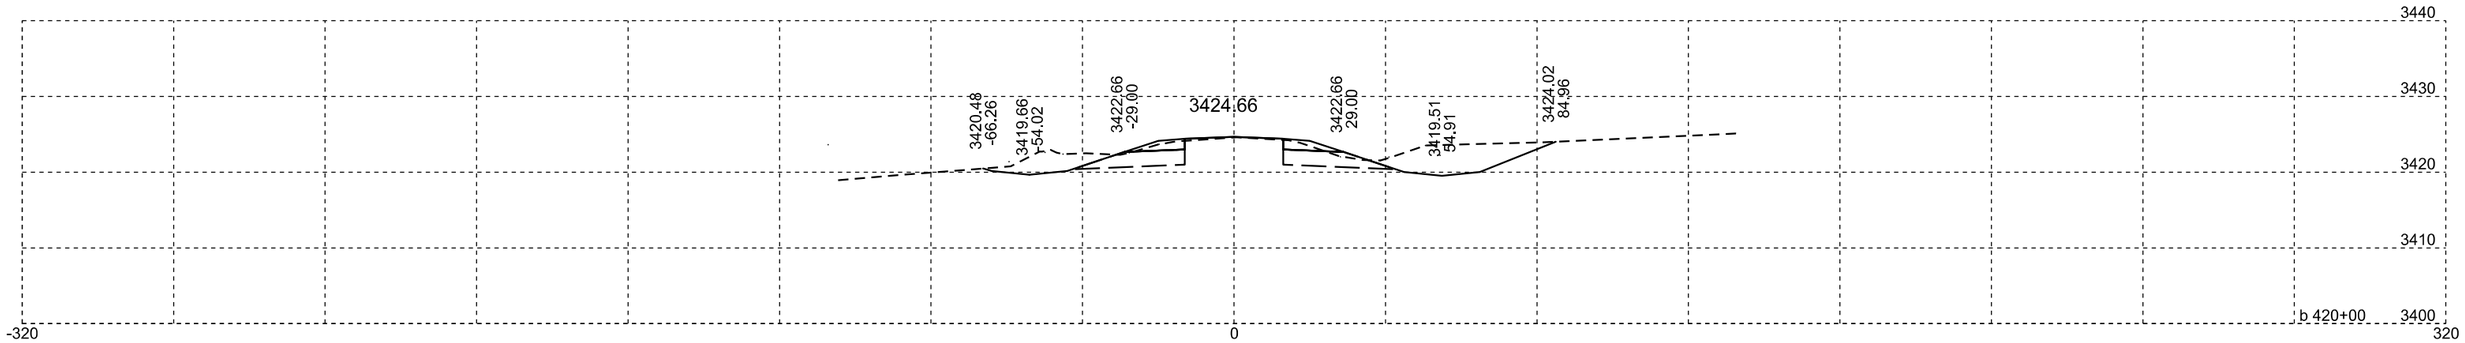

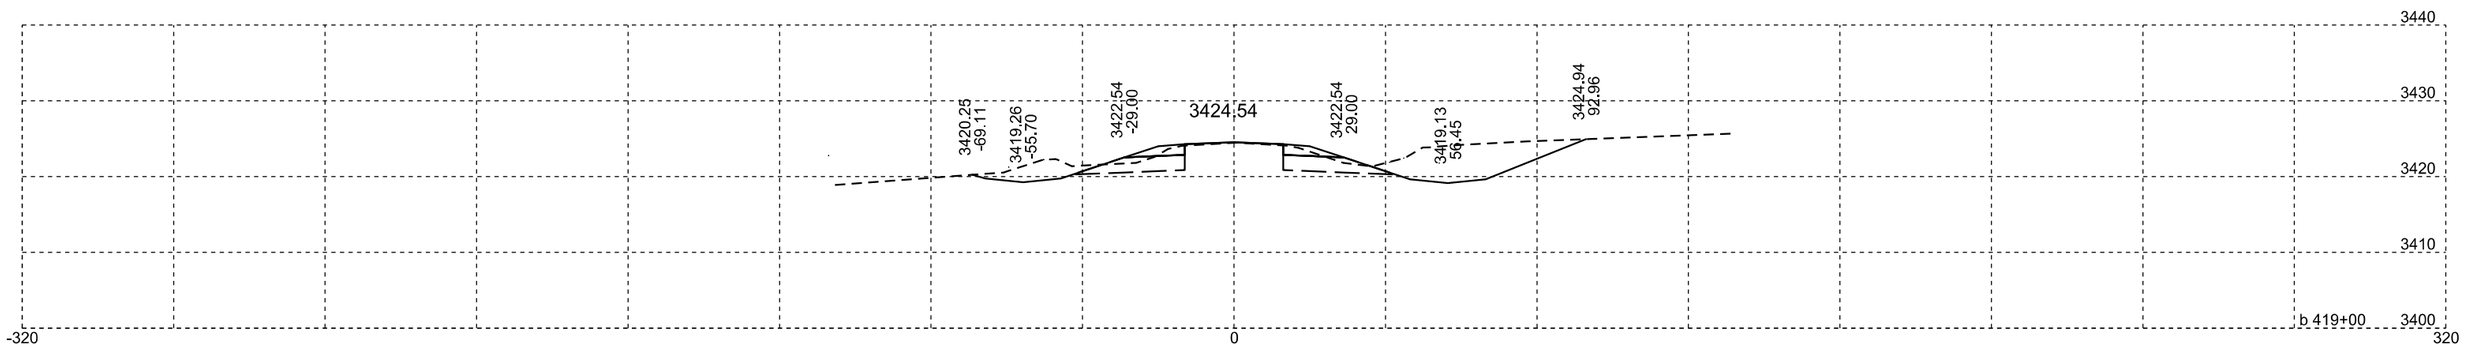

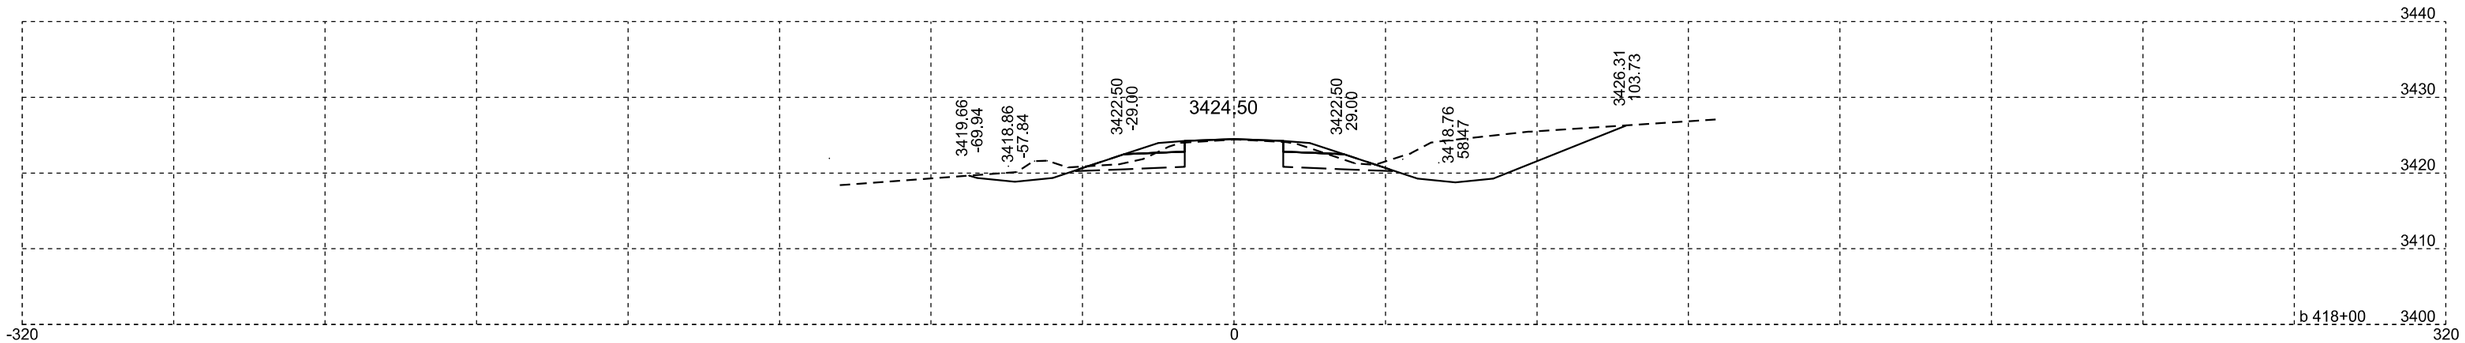

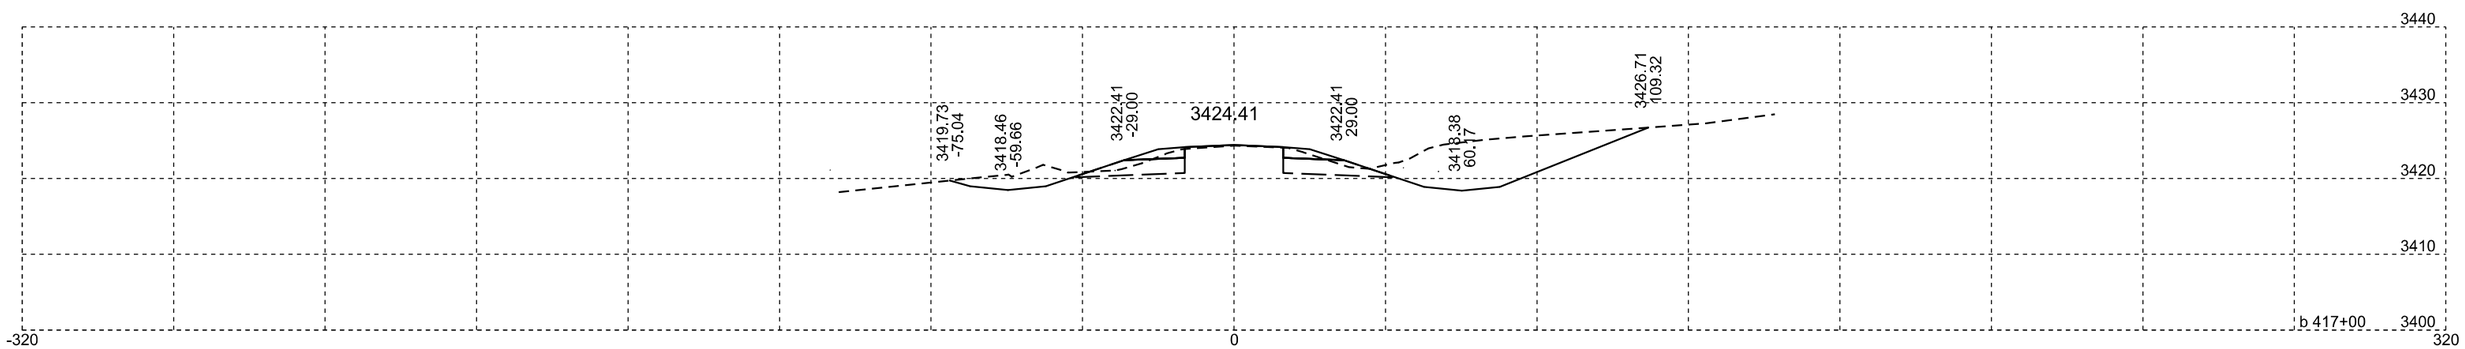

Plotting Date: 07/14/2015

STATE OF SOUTH DAKOTA	PROJECT	SHEET NO.	TOTAL SHEETS
	NH-PH 0018(177)104	X167	X329

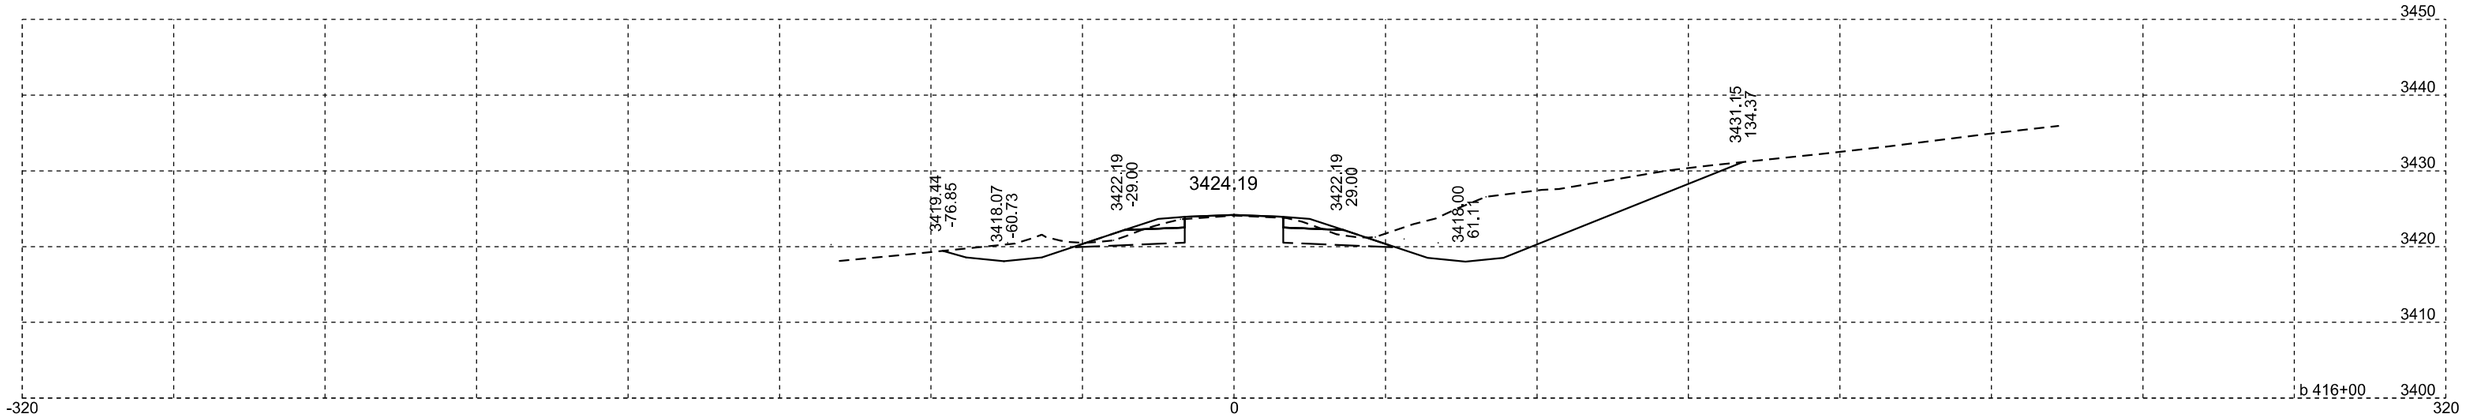

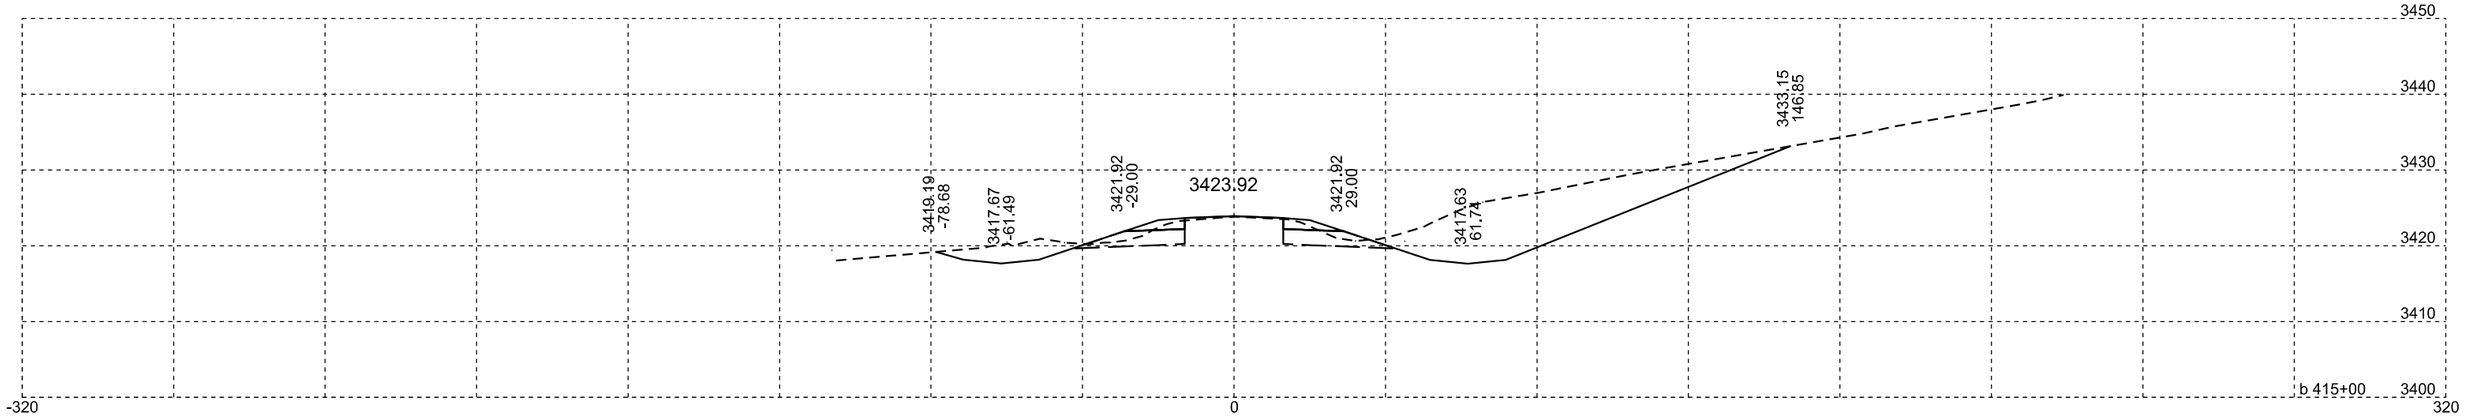

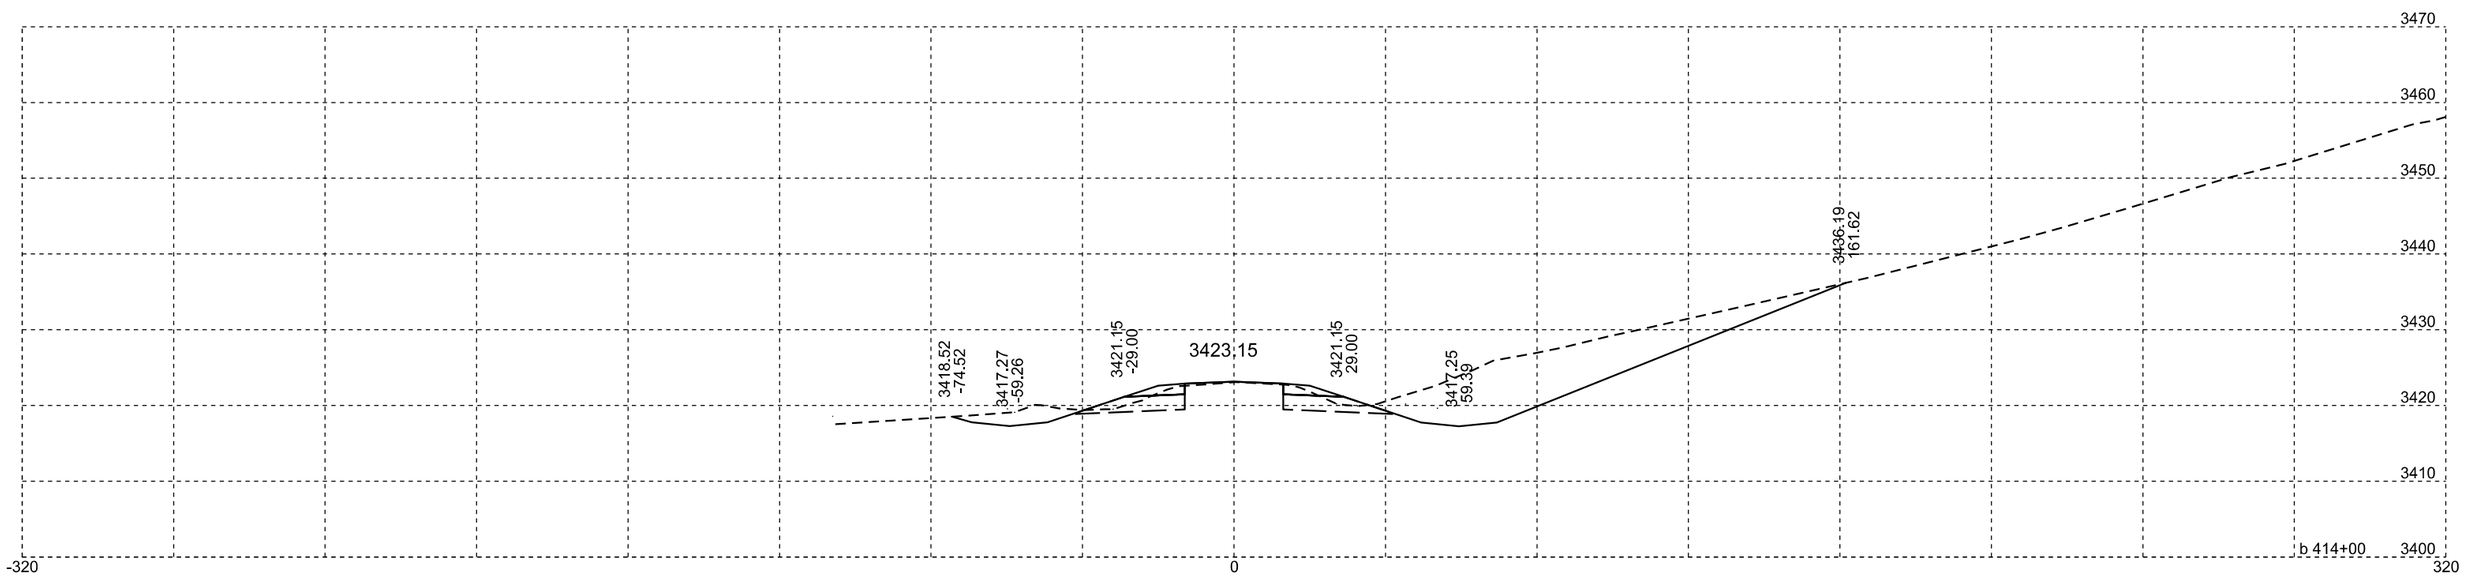

Plotting Date: 07/14/2015

STATE OF SOUTH DAKOTA	PROJECT	SHEET NO.	TOTAL SHEETS
	NH-PH 0018(177)104	X168	X329

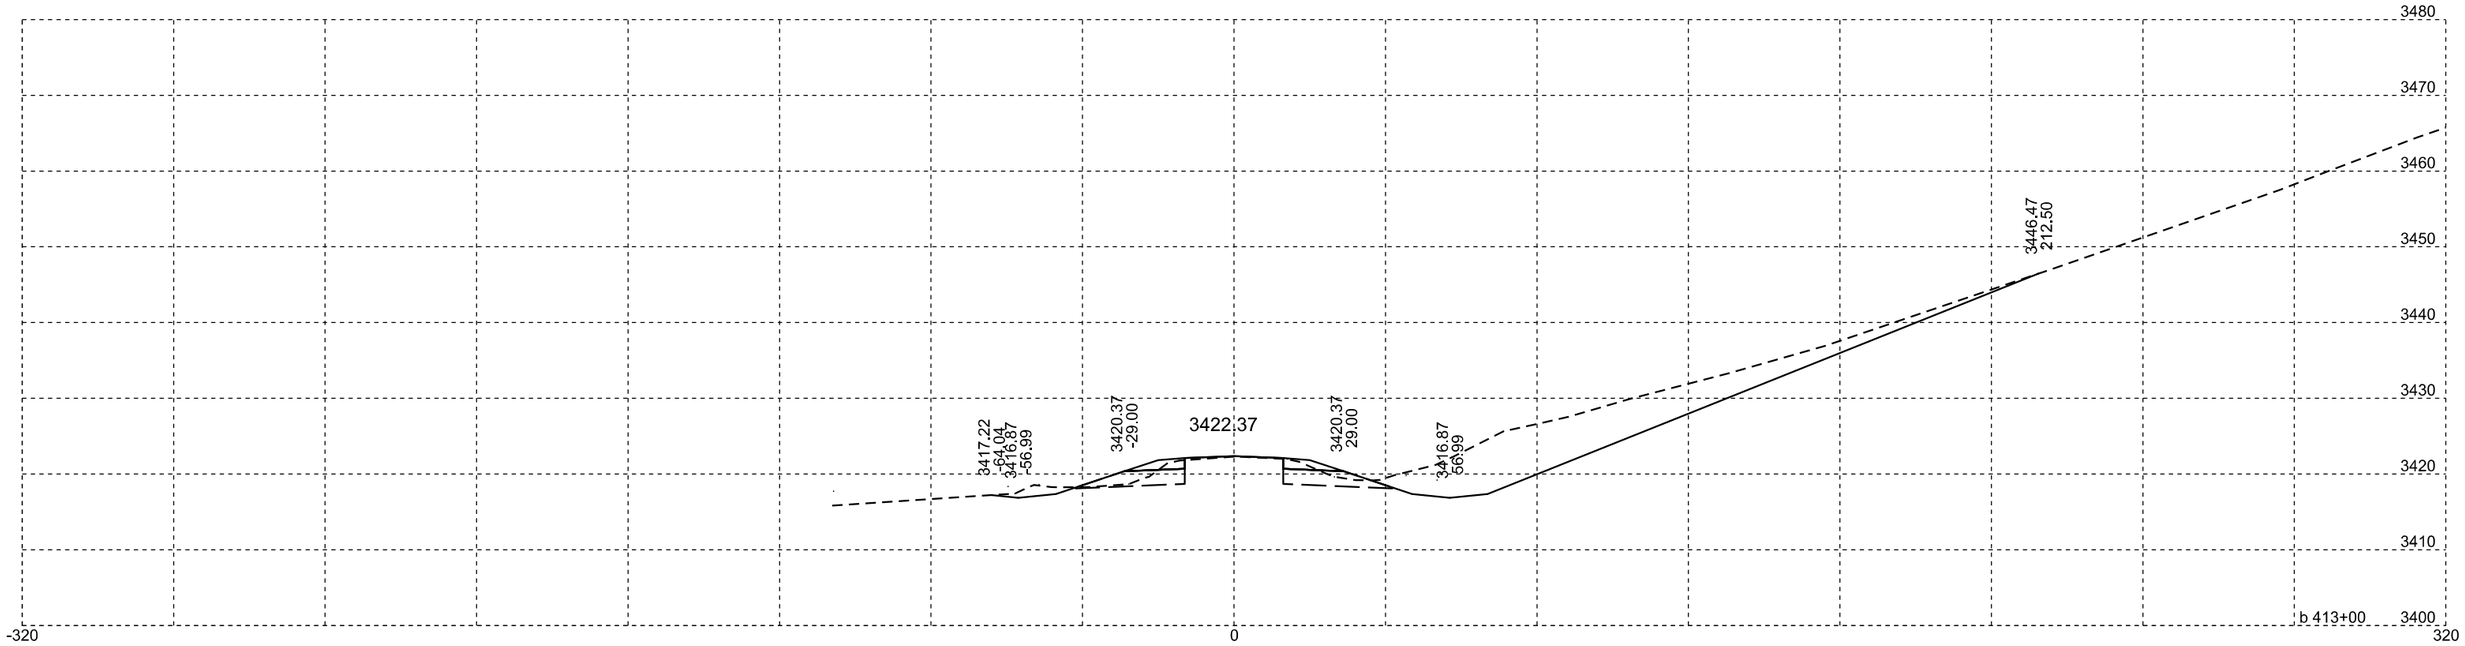

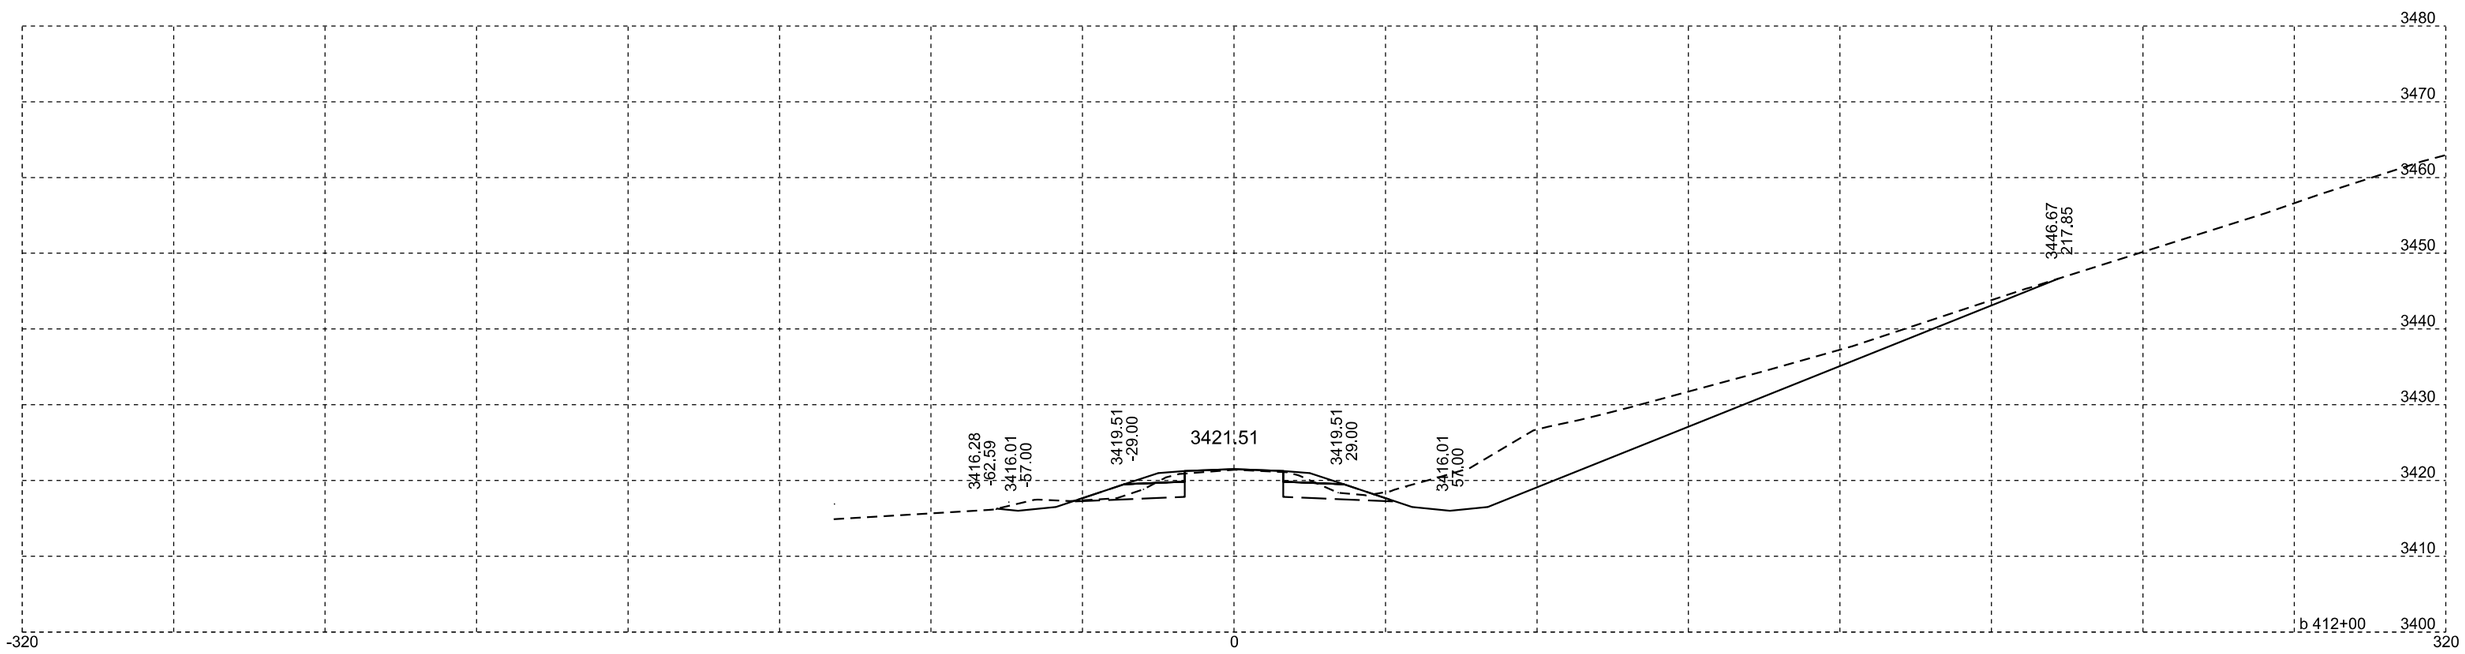

Plotting Date: 07/14/2015

STATE OF SOUTH DAKOTA	PROJECT	SHEET NO.	TOTAL SHEETS
	NH-PH 0018(177)104	X169	X329

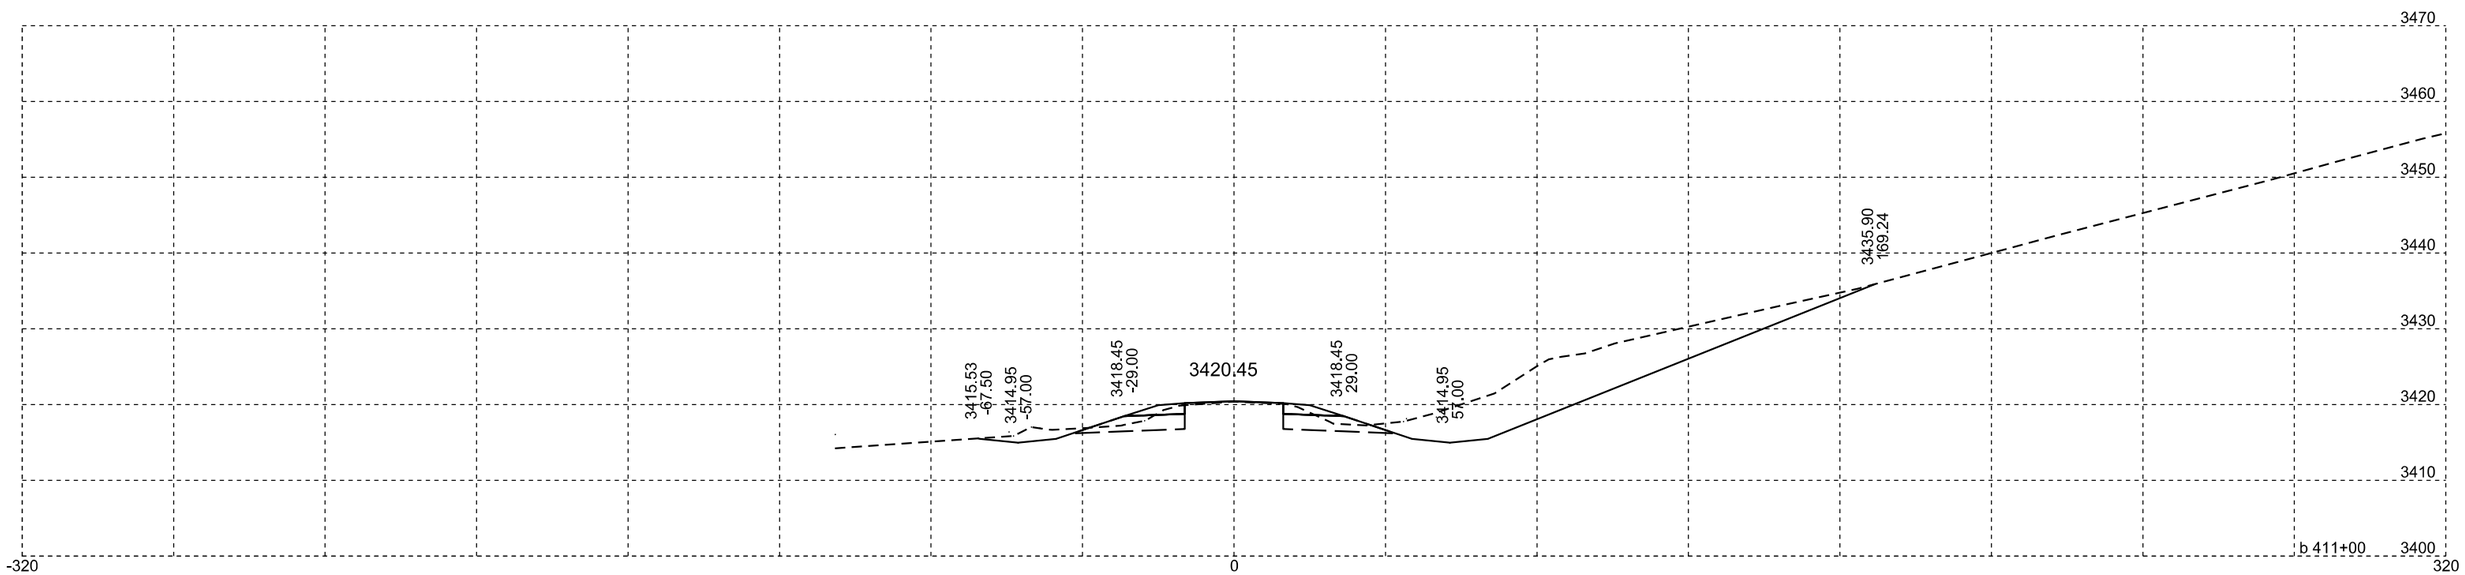

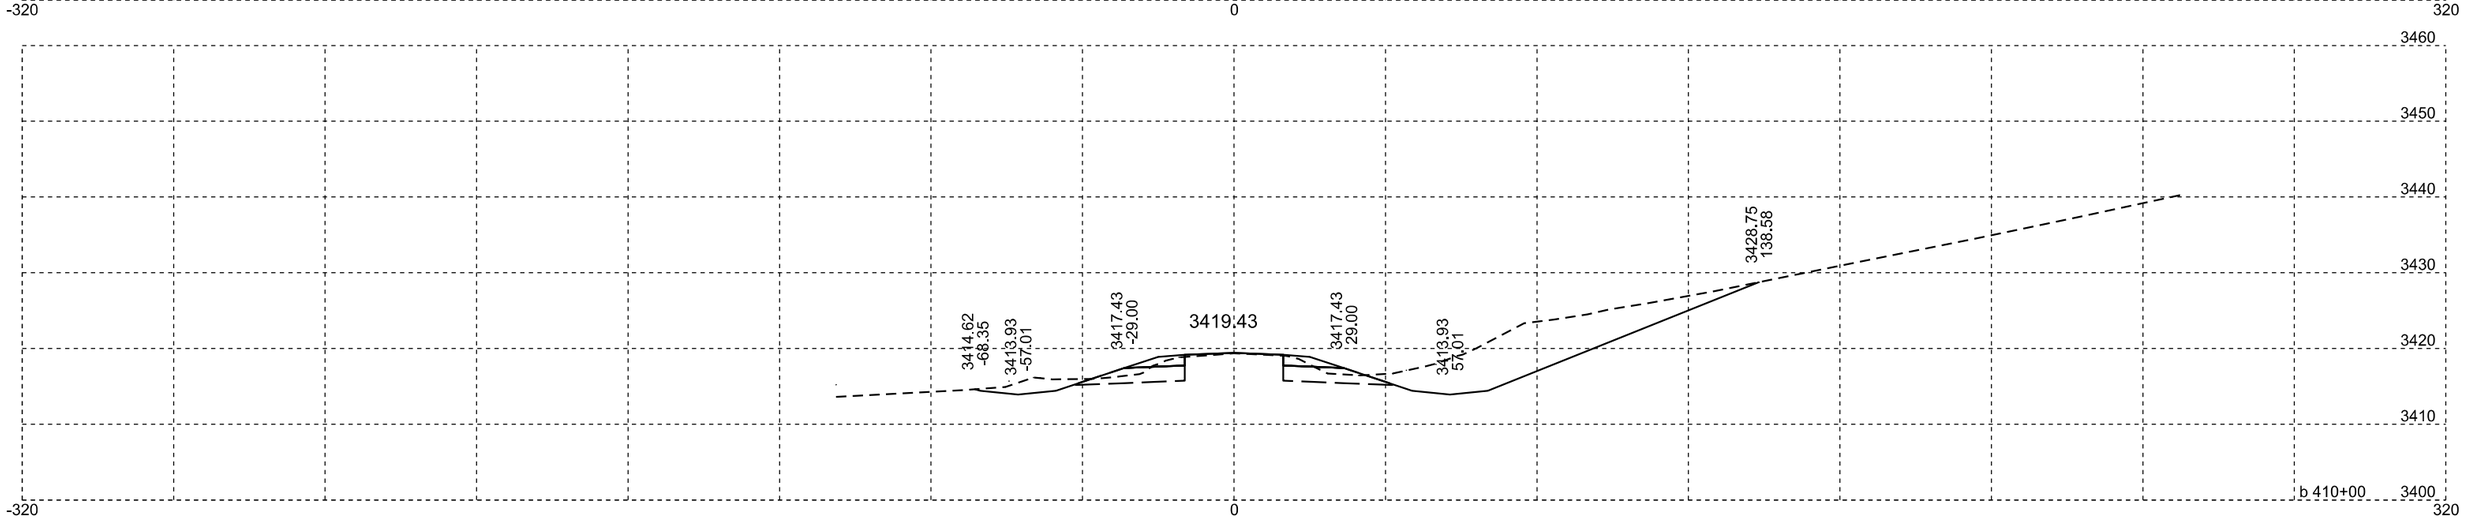

Plotting Date: 07/14/2015

STATE OF SOUTH DAKOTA	PROJECT	SHEET NO.	TOTAL SHEETS
	NH-PH 0018(177)104	X170	X329

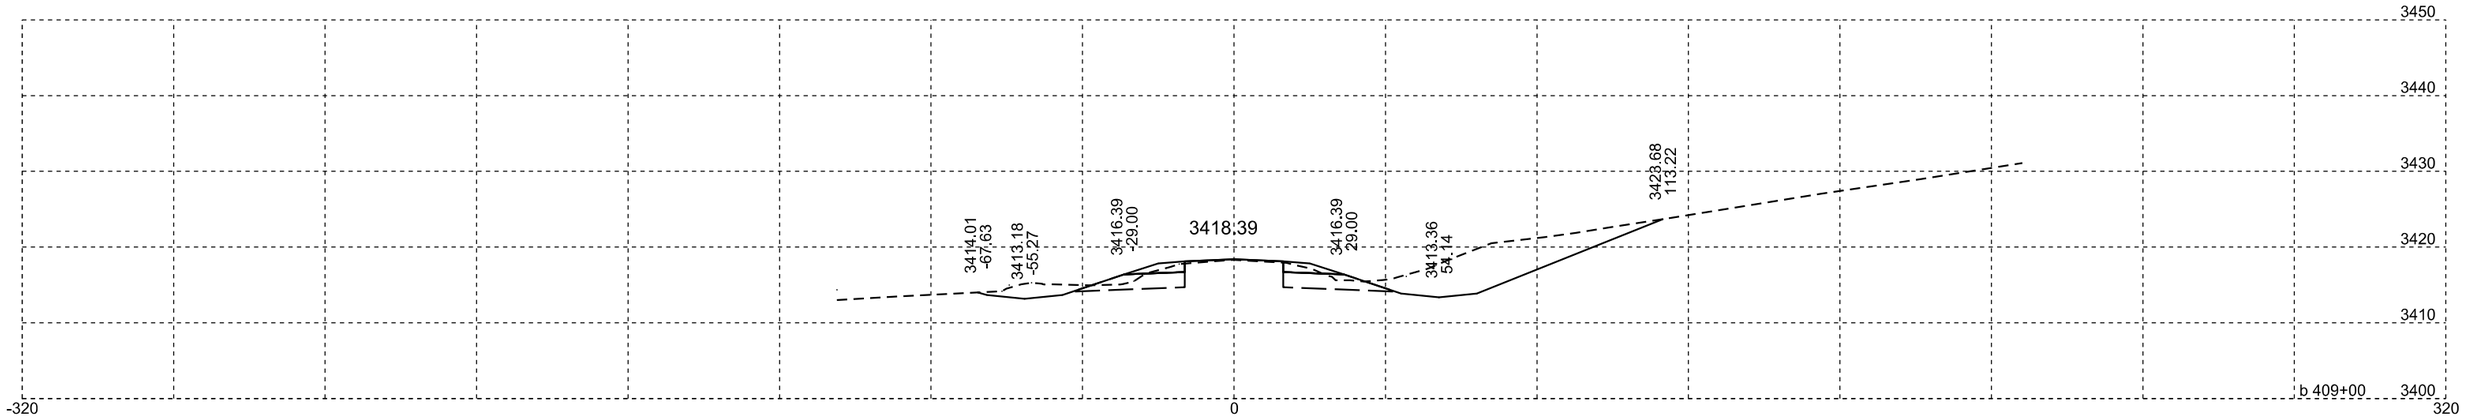

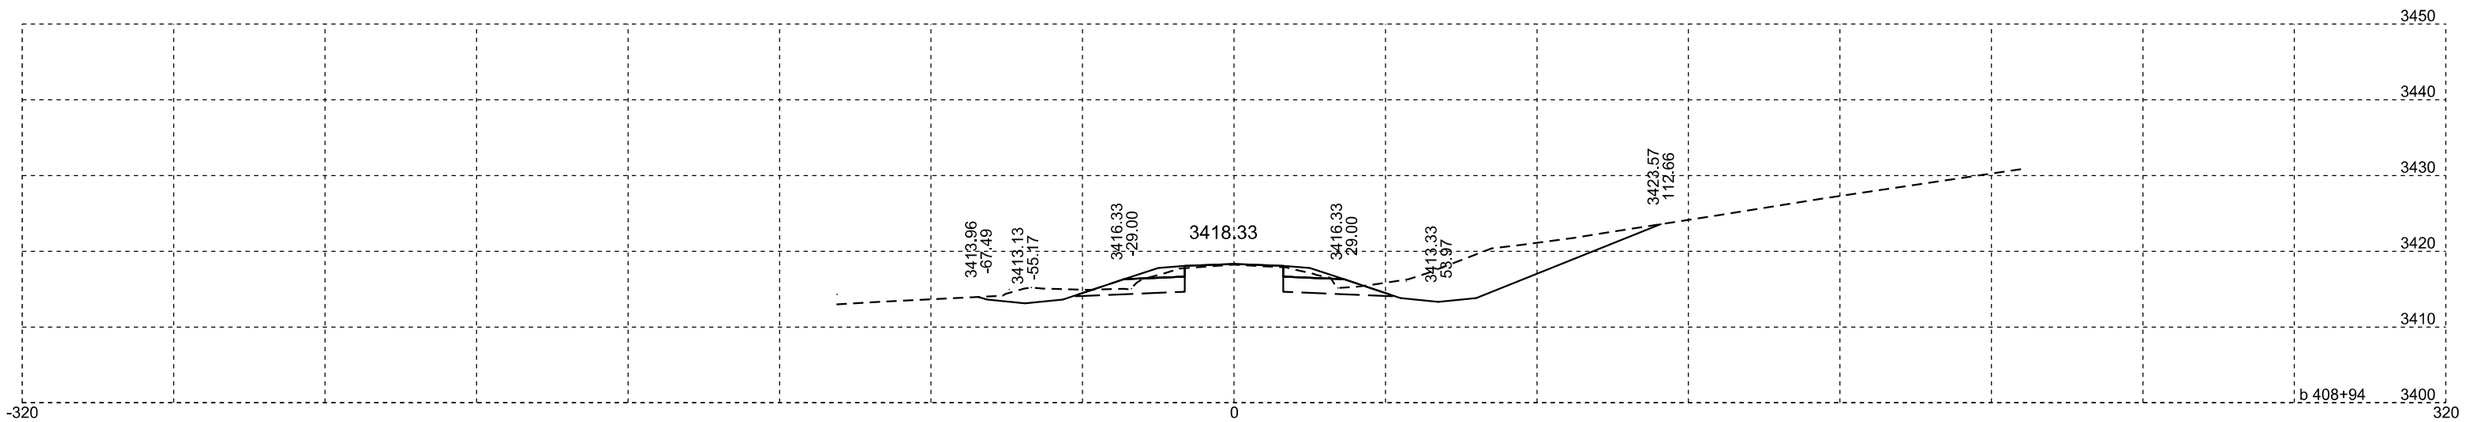

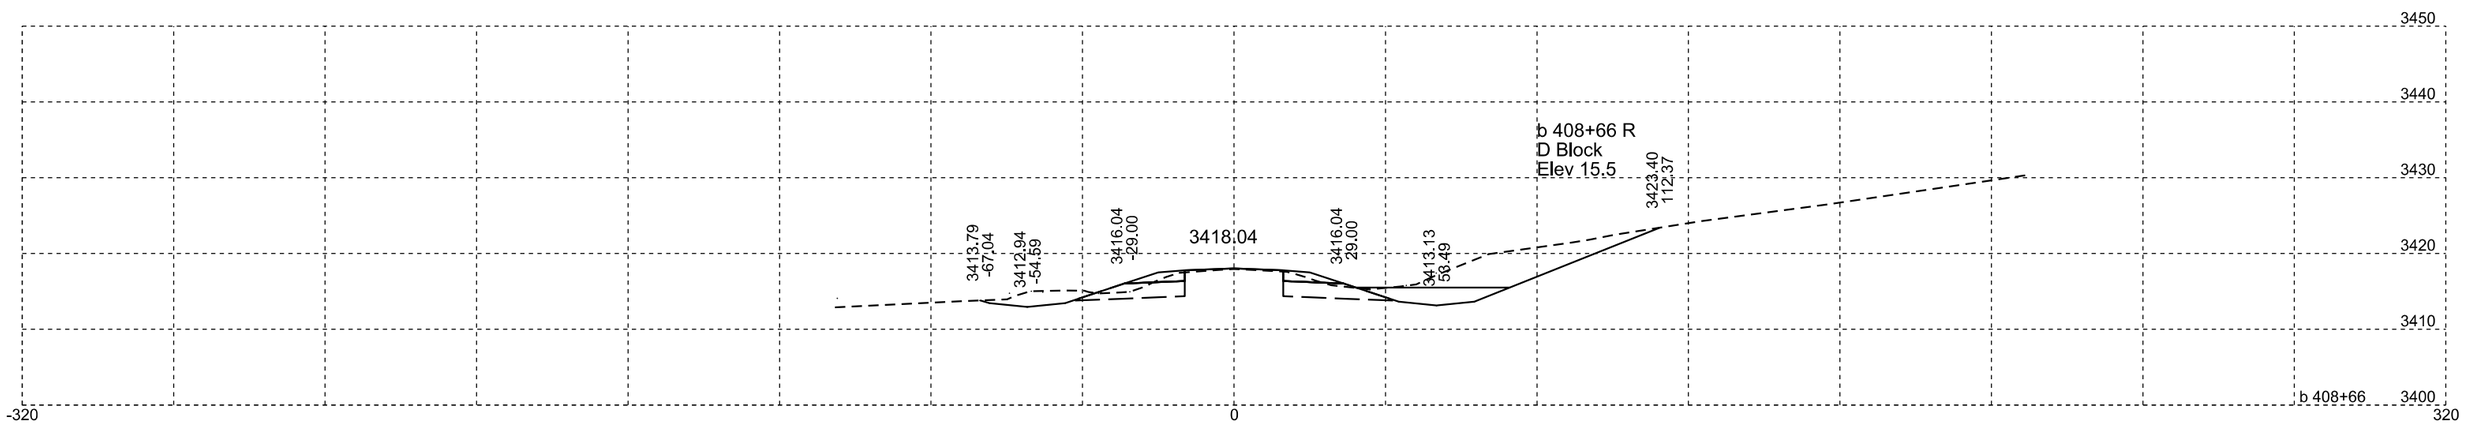

Plotting Date: 07/14/2015

STATE OF SOUTH DAKOTA	PROJECT	SHEET NO.	TOTAL SHEETS
	NH-PH 0018(177)104	X171	X329

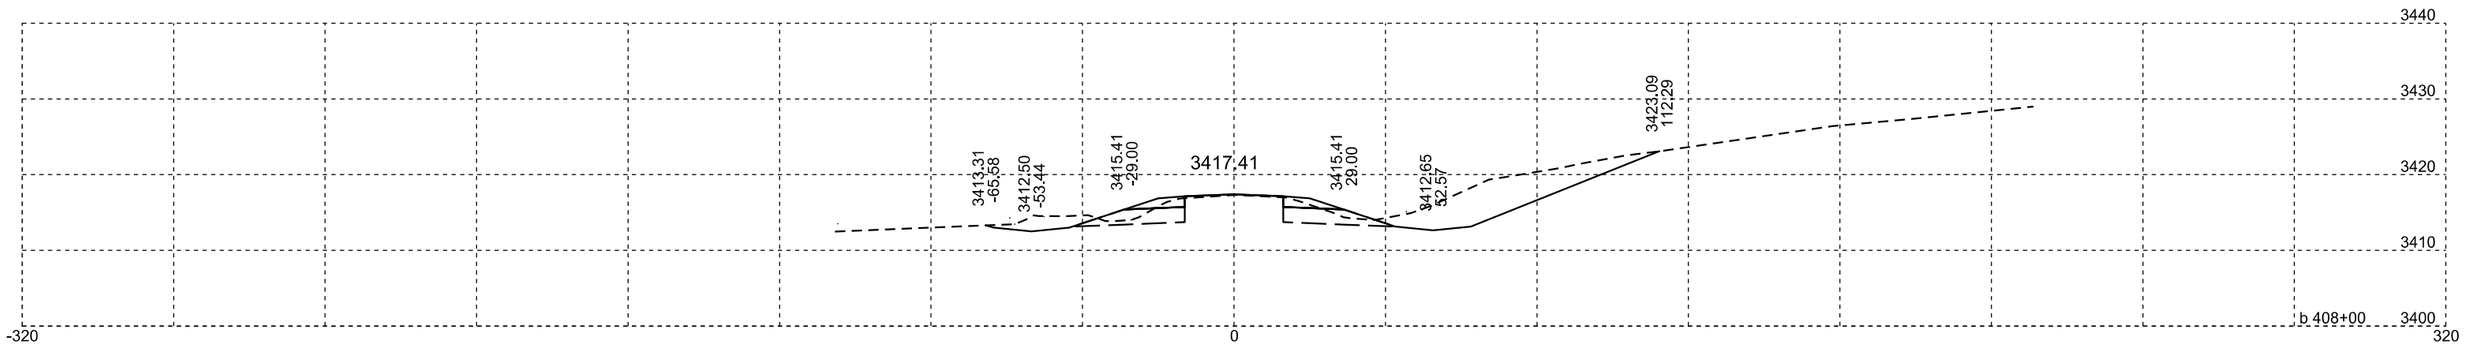

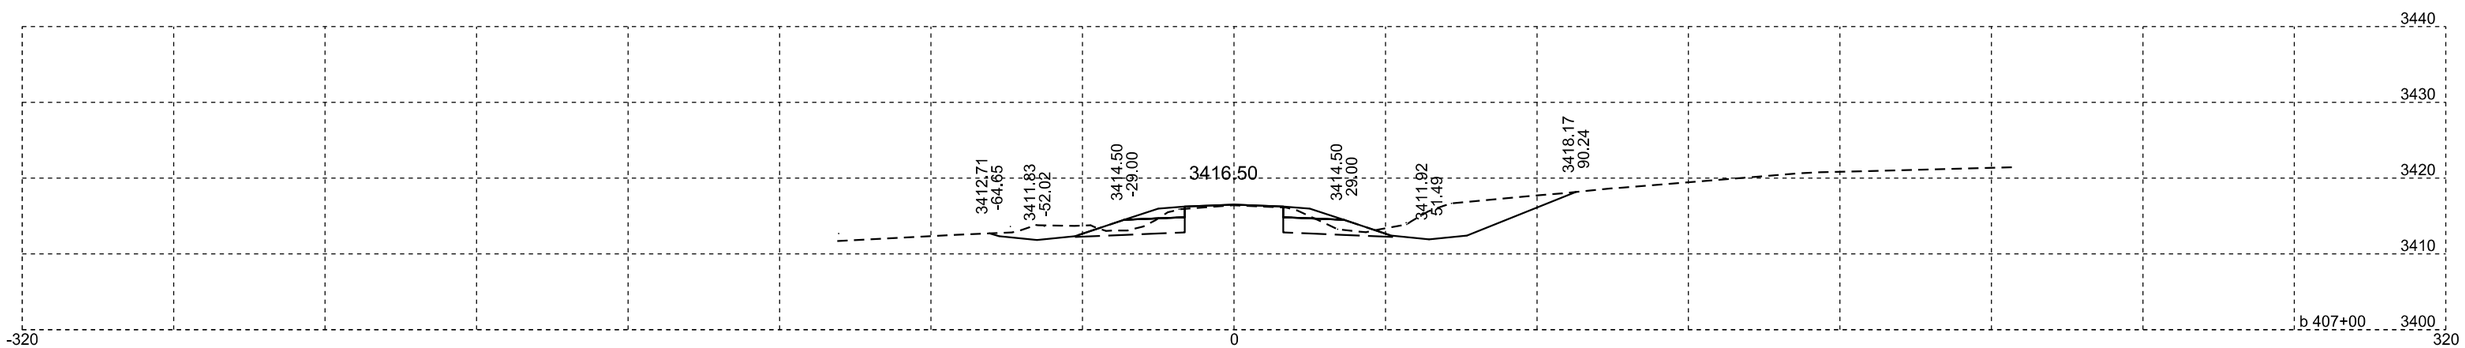

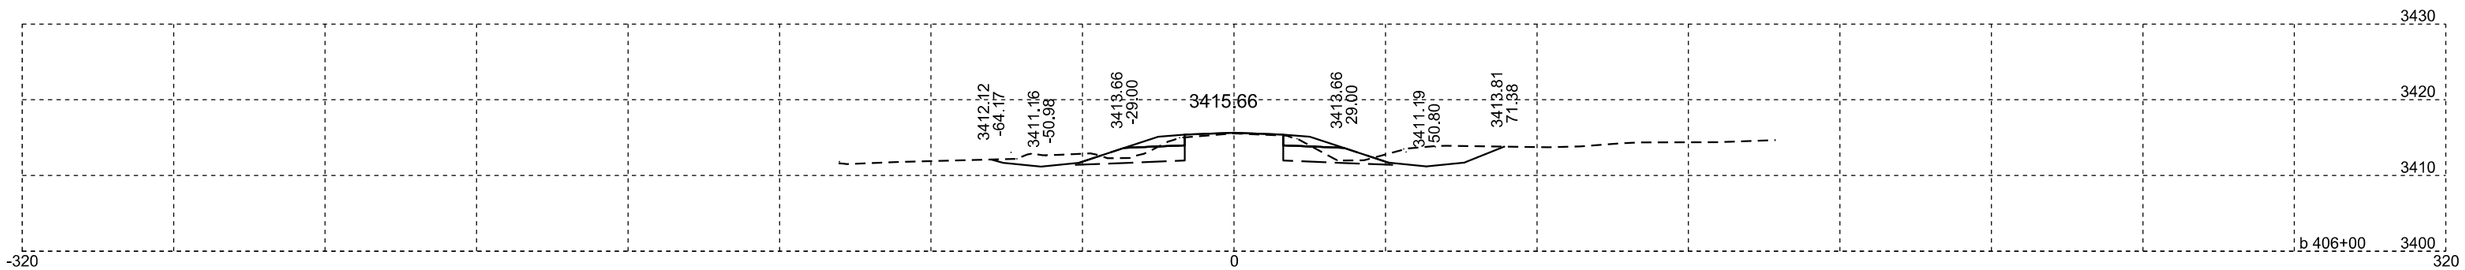

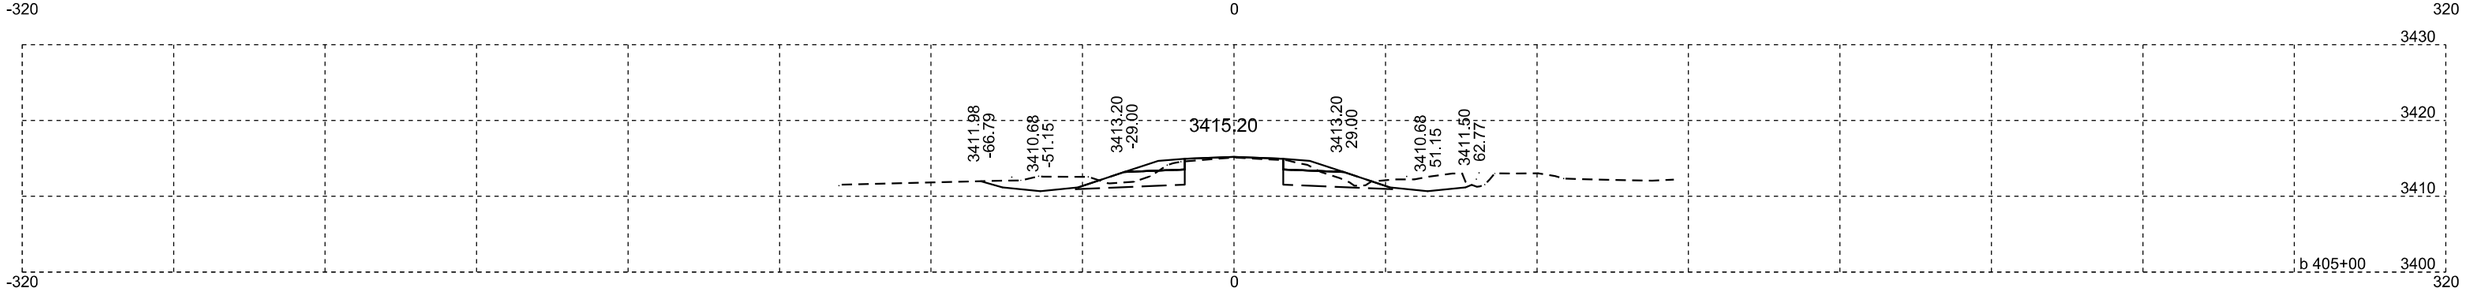

Plotting Date: 07/14/2015

STATE OF SOUTH DAKOTA	PROJECT	SHEET NO.	TOTAL SHEETS
	NH-PH 0018(177)104	X172	X329

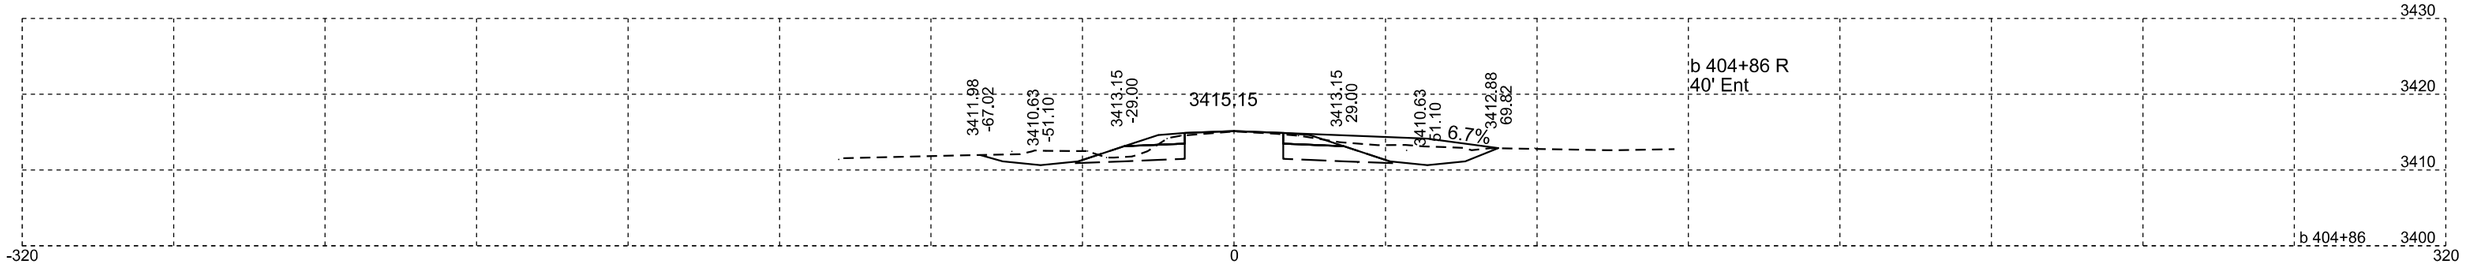

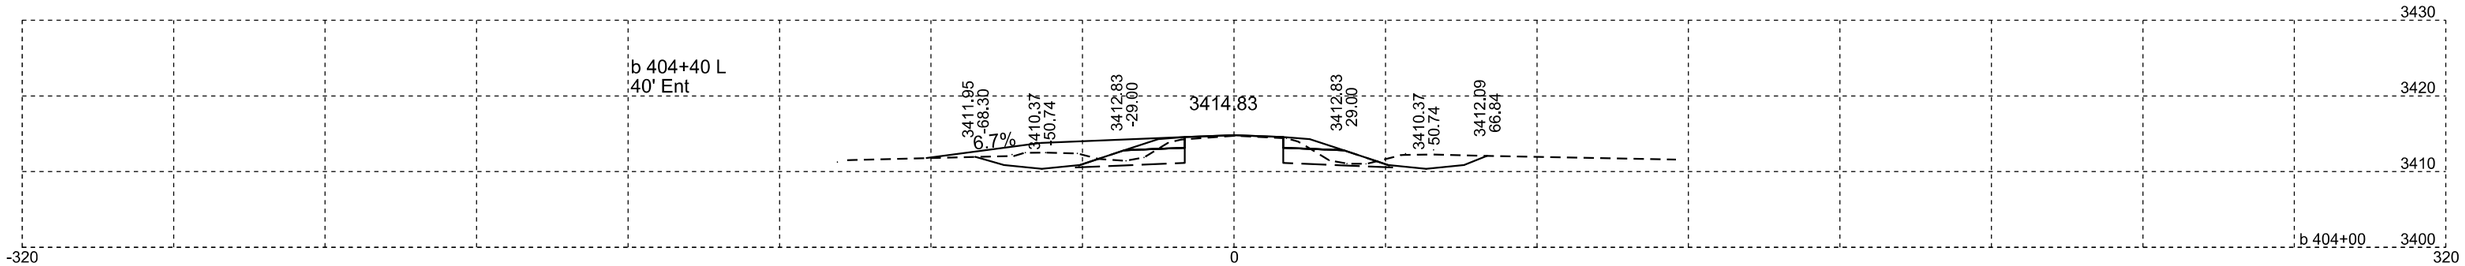

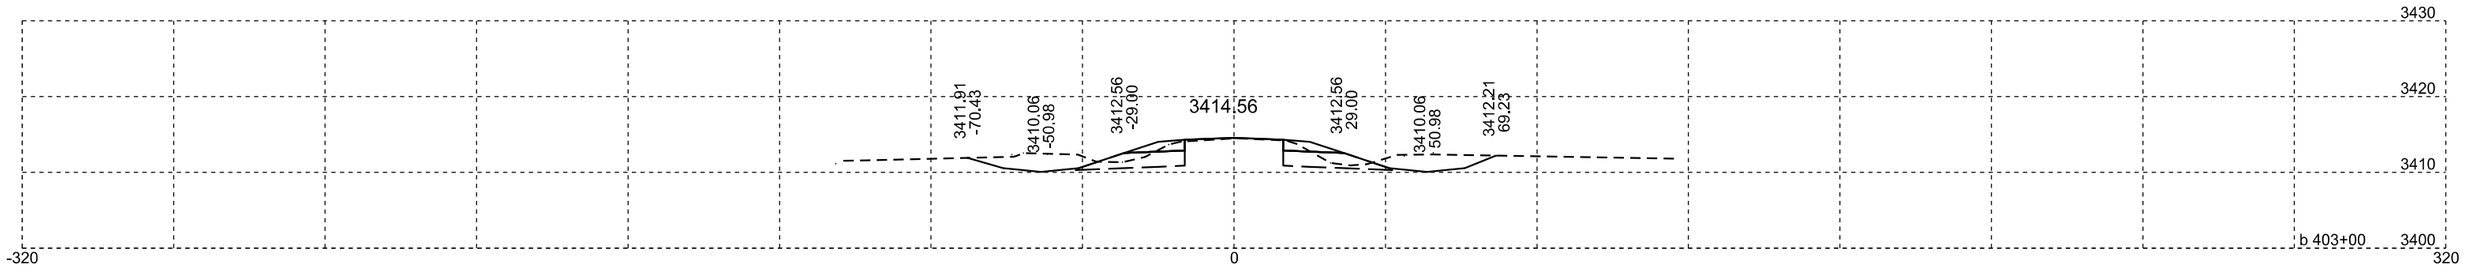

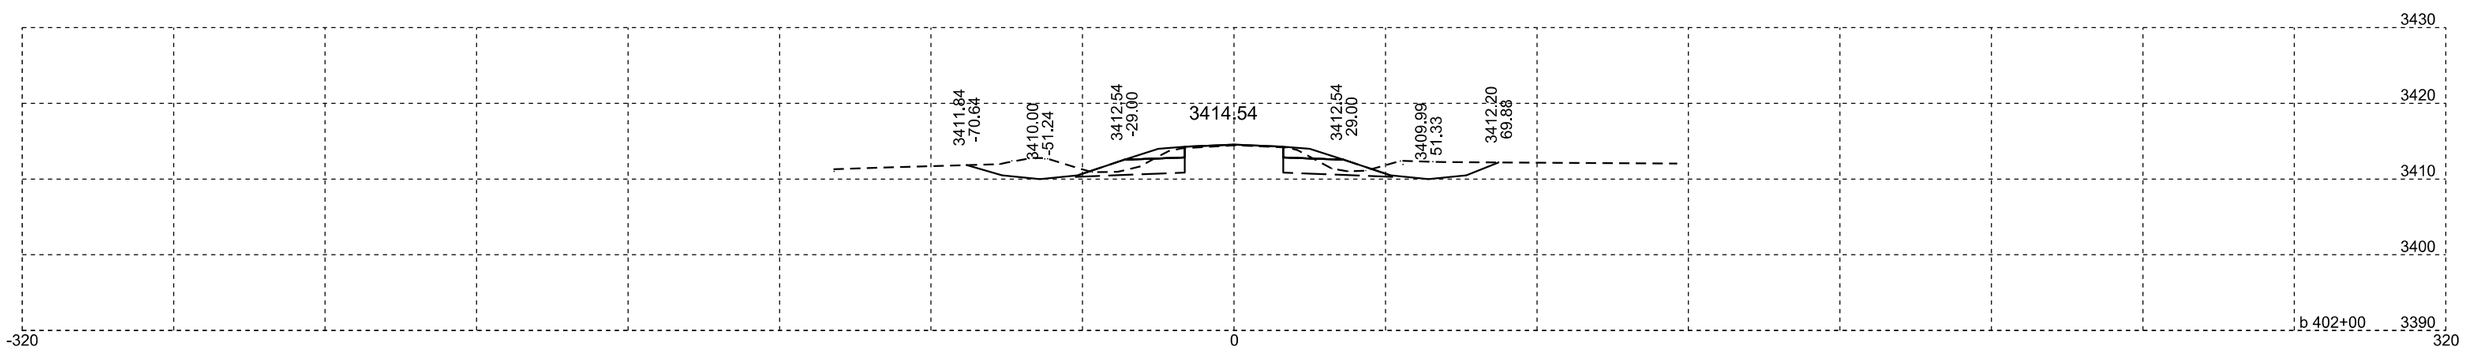

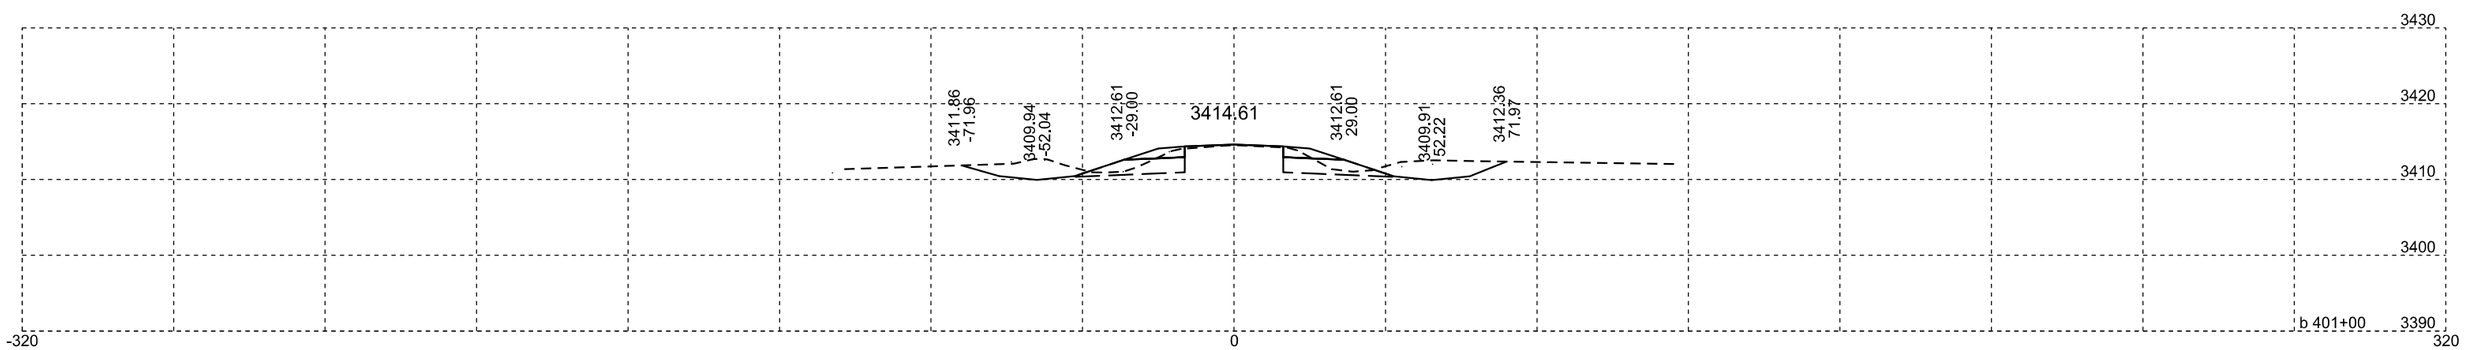

Plotting Date: 07/14/2015

STATE OF SOUTH DAKOTA	PROJECT	SHEET NO.	TOTAL SHEETS
	NH-PH 0018(177)104	X173	X329

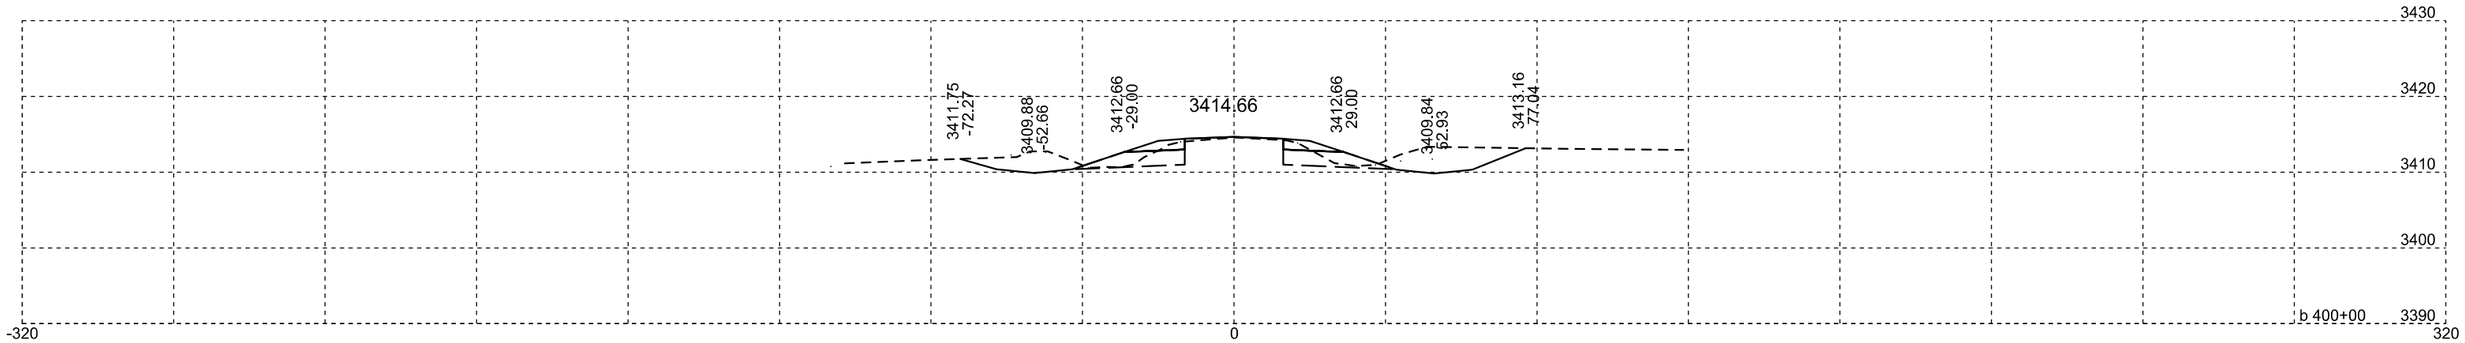

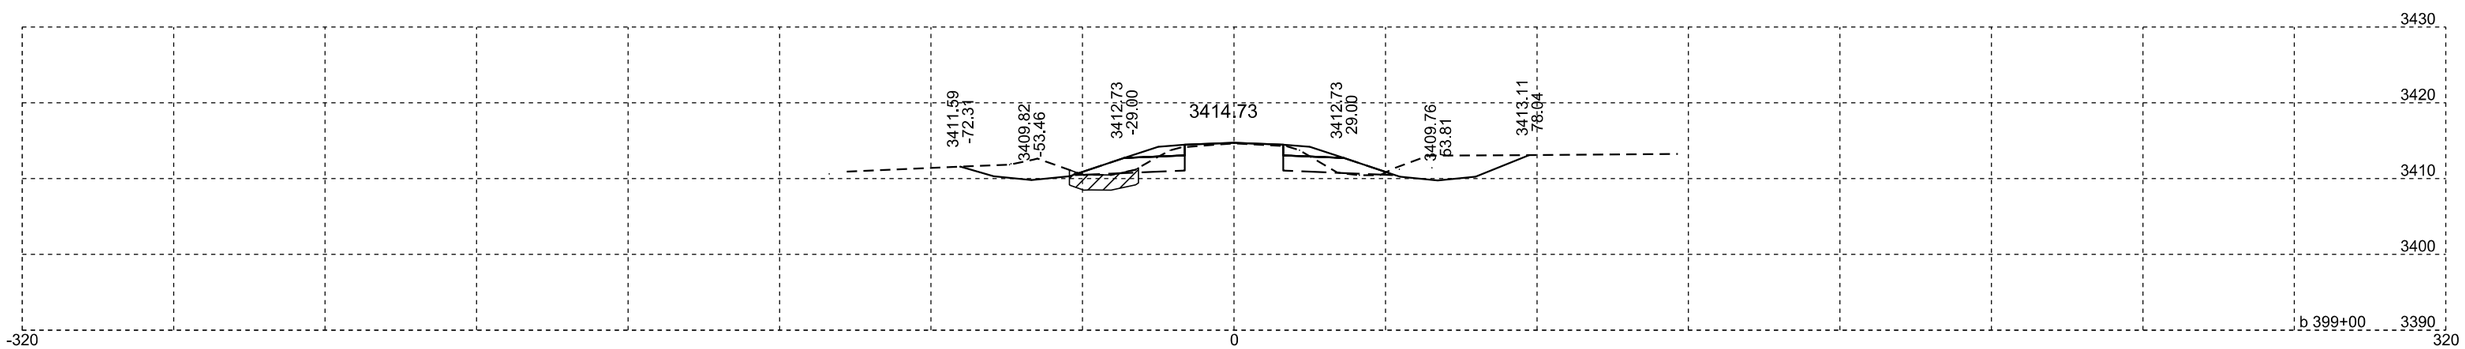

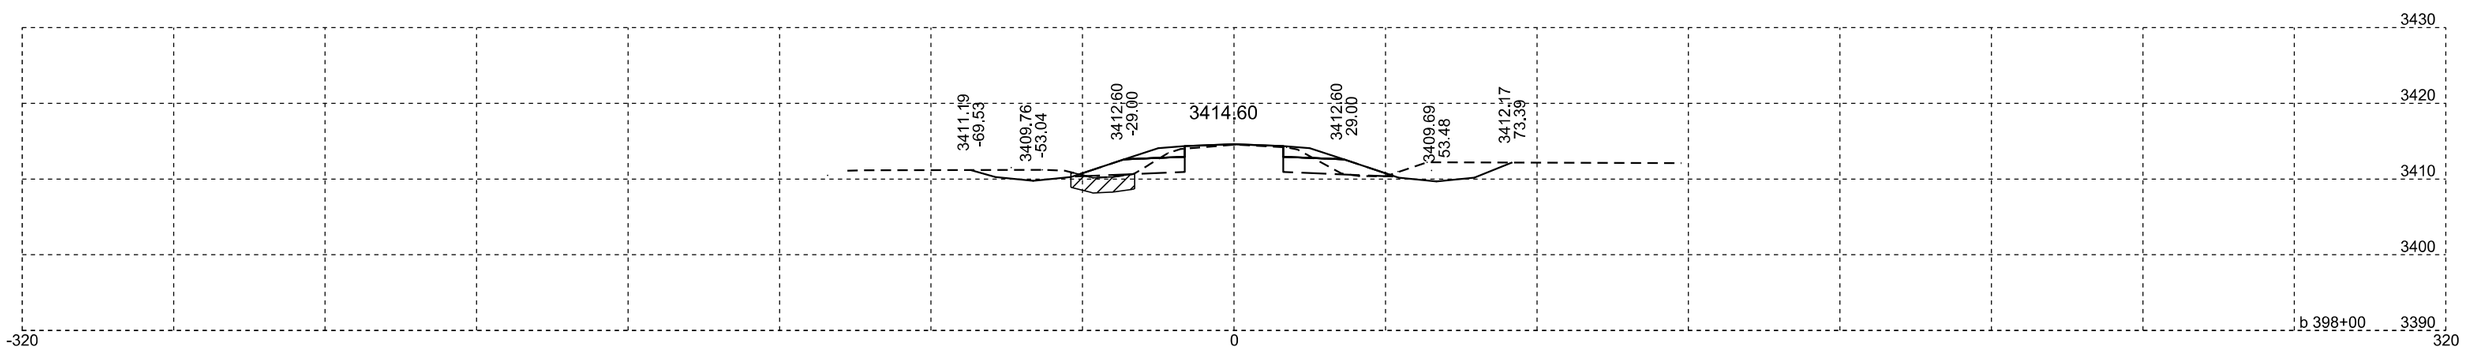

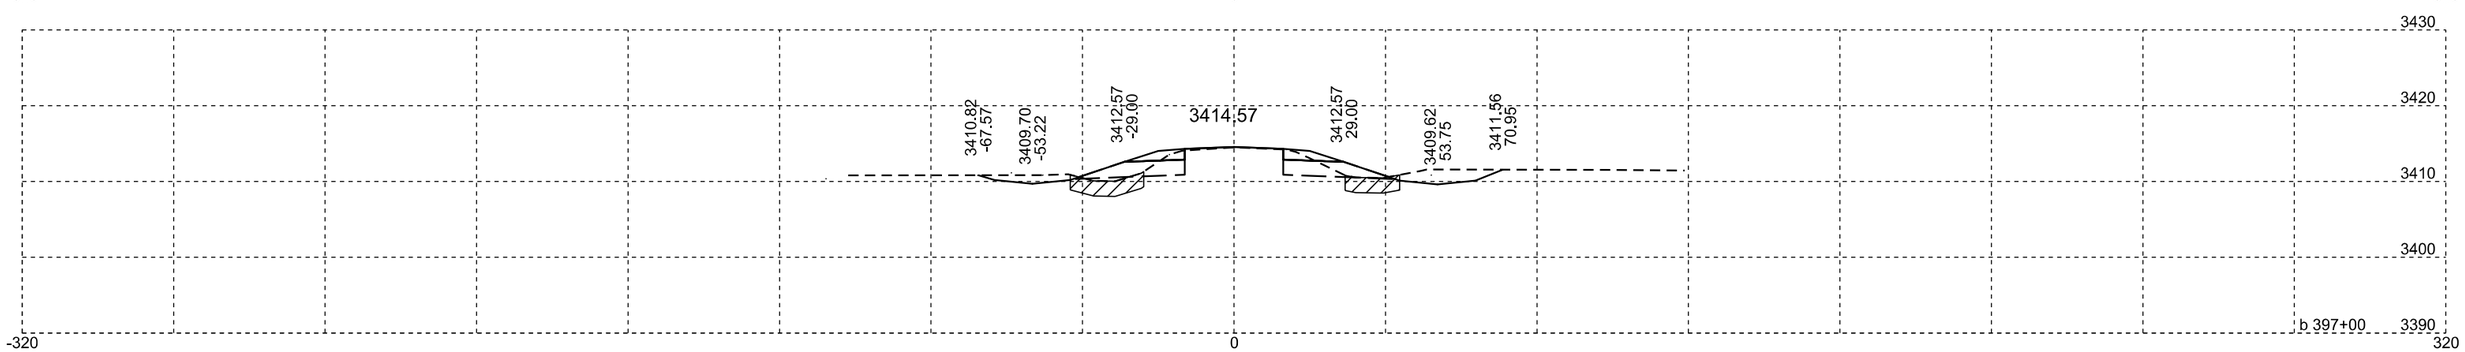

Plotting Date: 07/14/2015

STATE OF SOUTH DAKOTA	PROJECT	SHEET NO.	TOTAL SHEETS
	NH-PH 0018(177)104	X174	X329

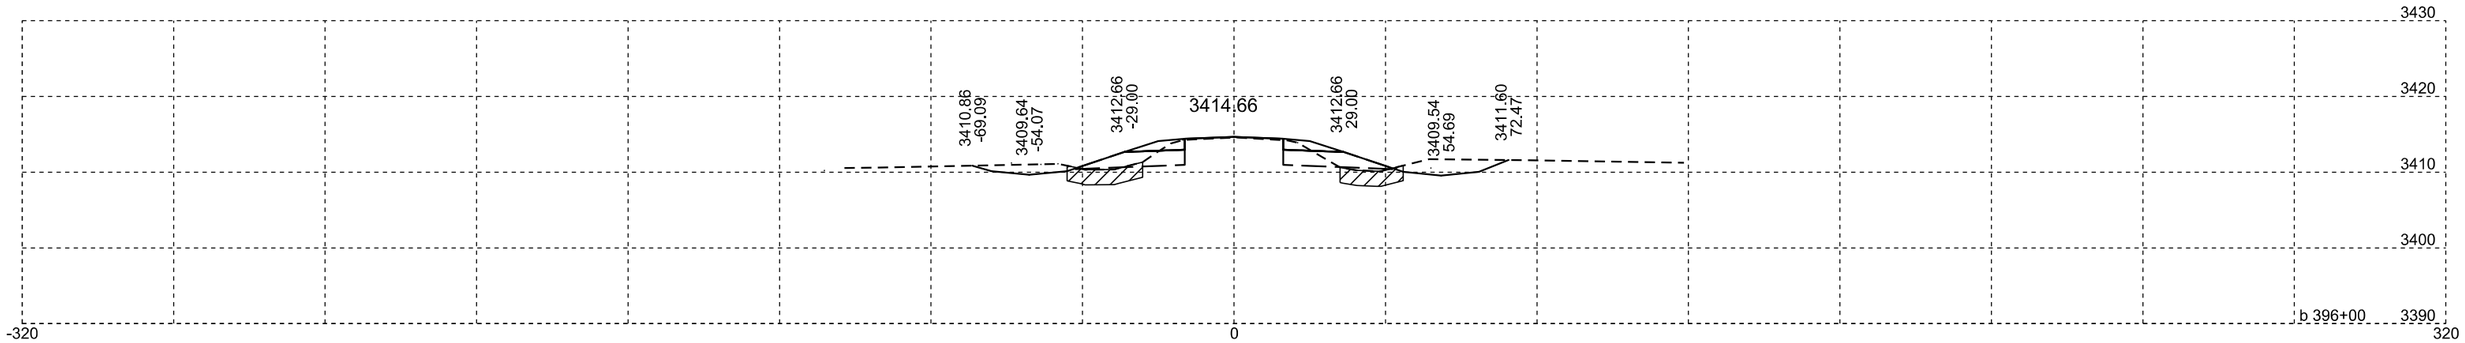

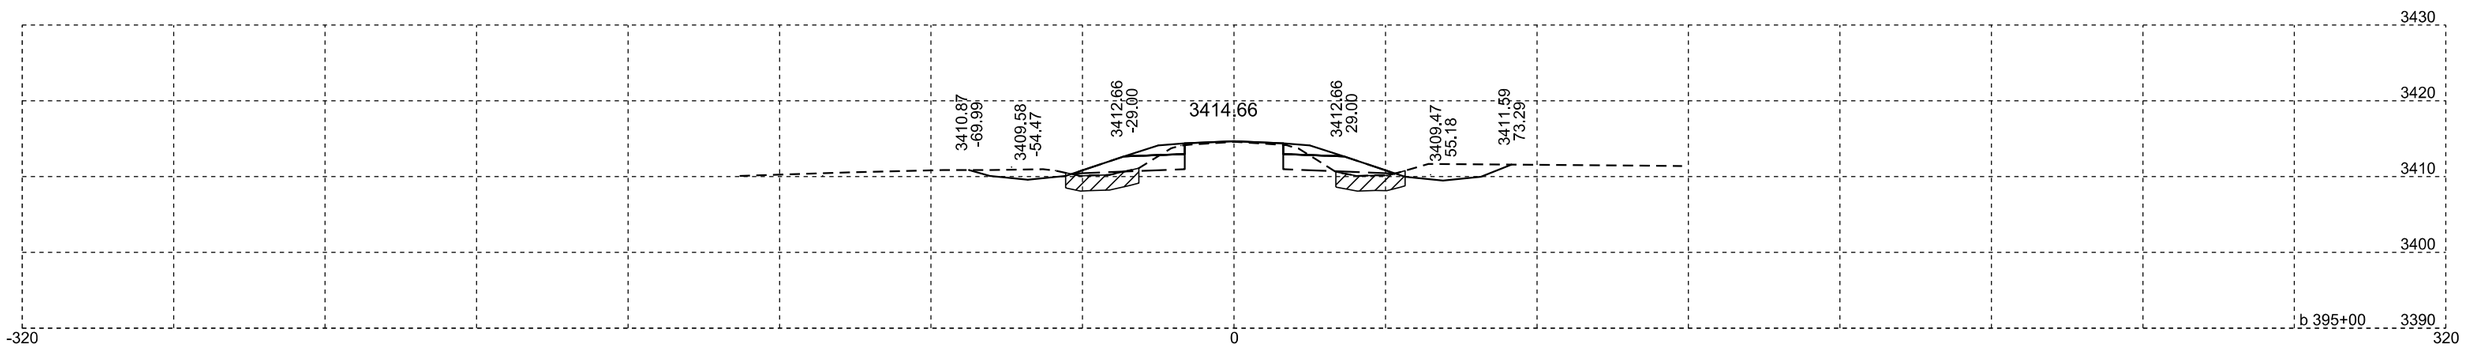

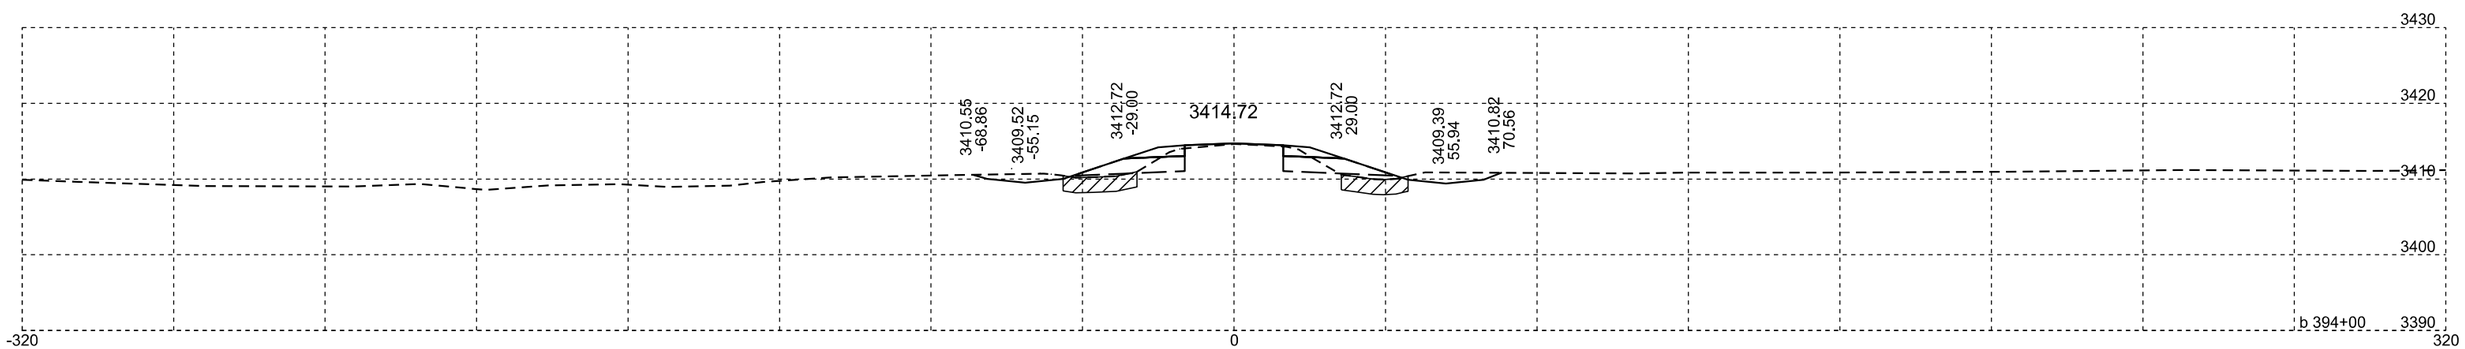

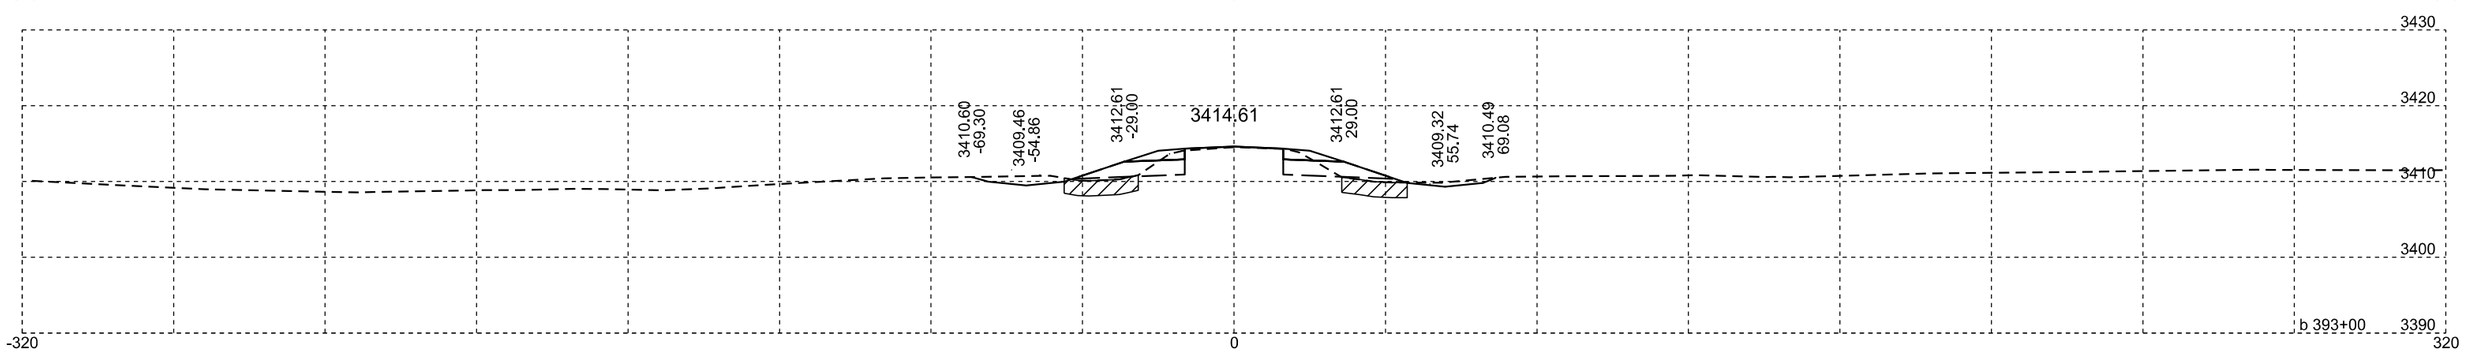

Plotting Date: 07/14/2015

STATE OF SOUTH DAKOTA	PROJECT	SHEET NO.	TOTAL SHEETS
	NH-PH 0018(177)104	X175	X329

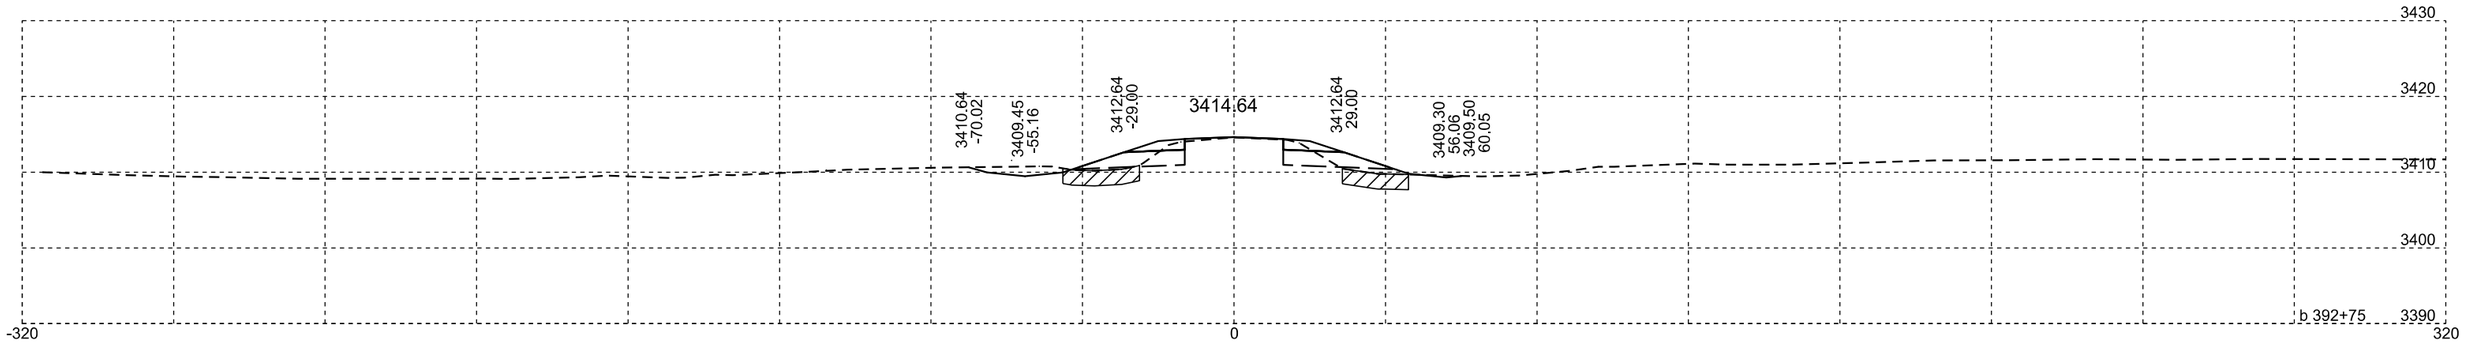

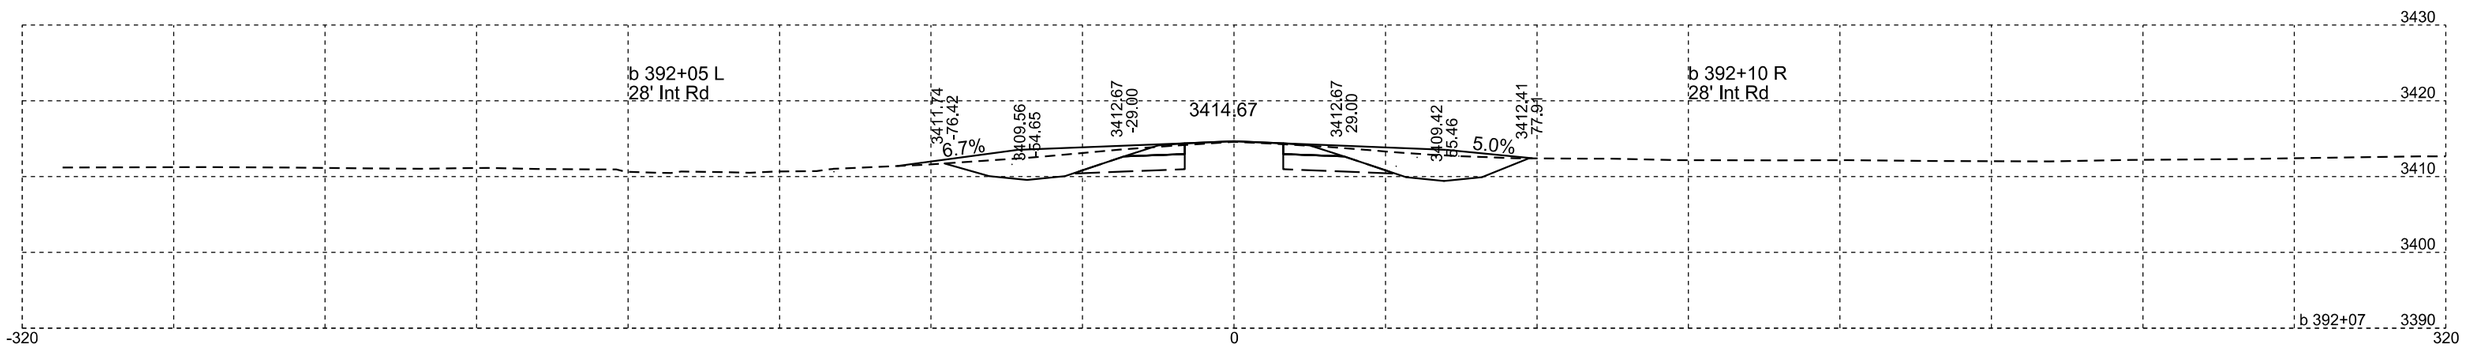

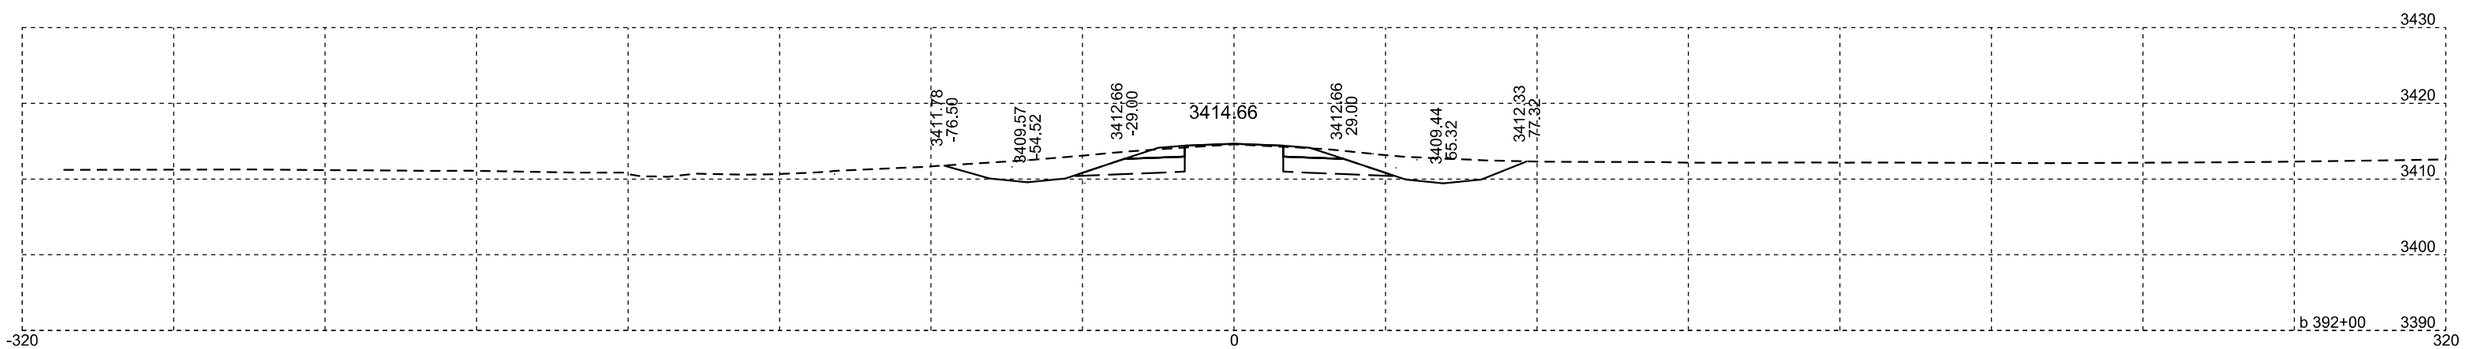

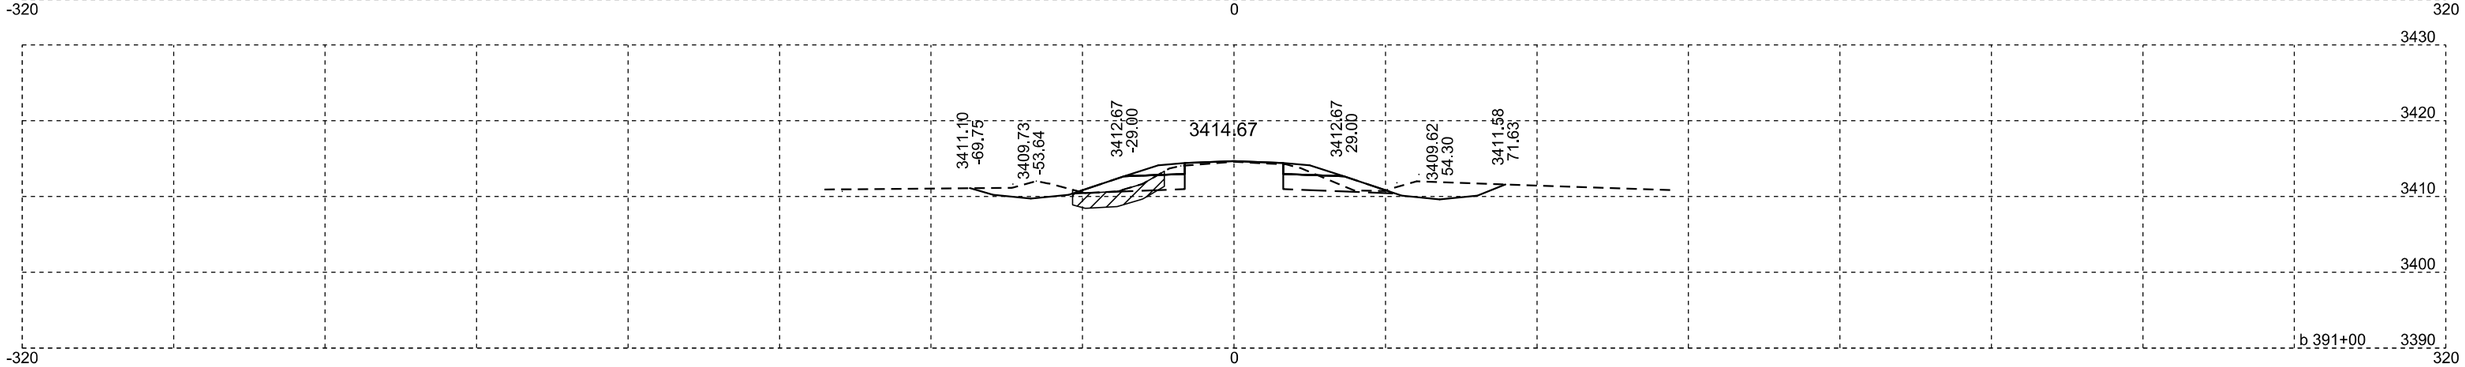

Plotting Date: 07/14/2015

STATE OF SOUTH DAKOTA	PROJECT	SHEET NO.	TOTAL SHEETS
	NH-PH 0018(177)104	X176	X329

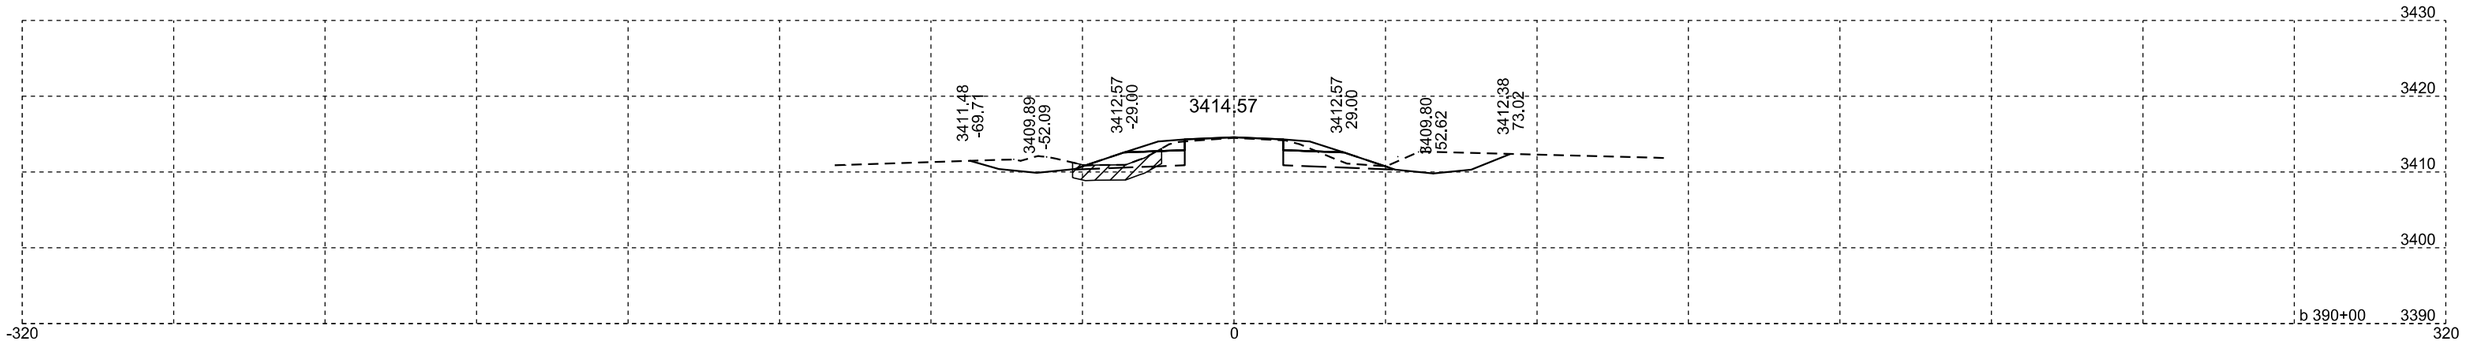

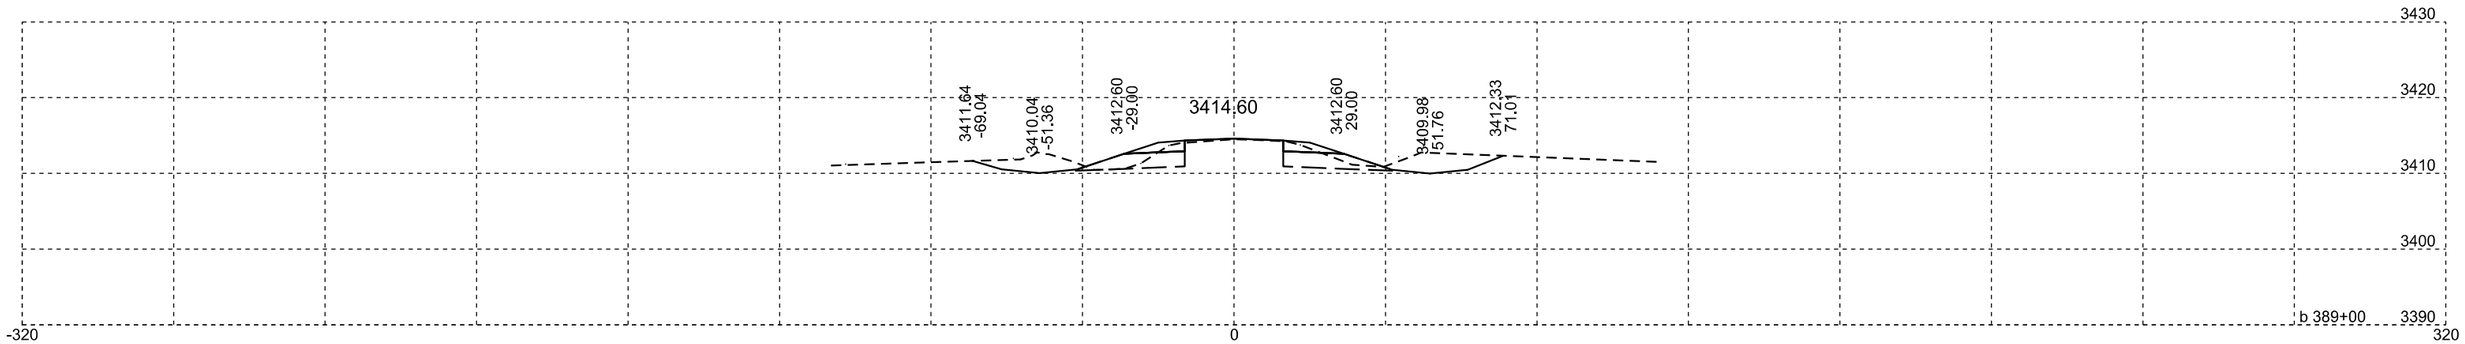

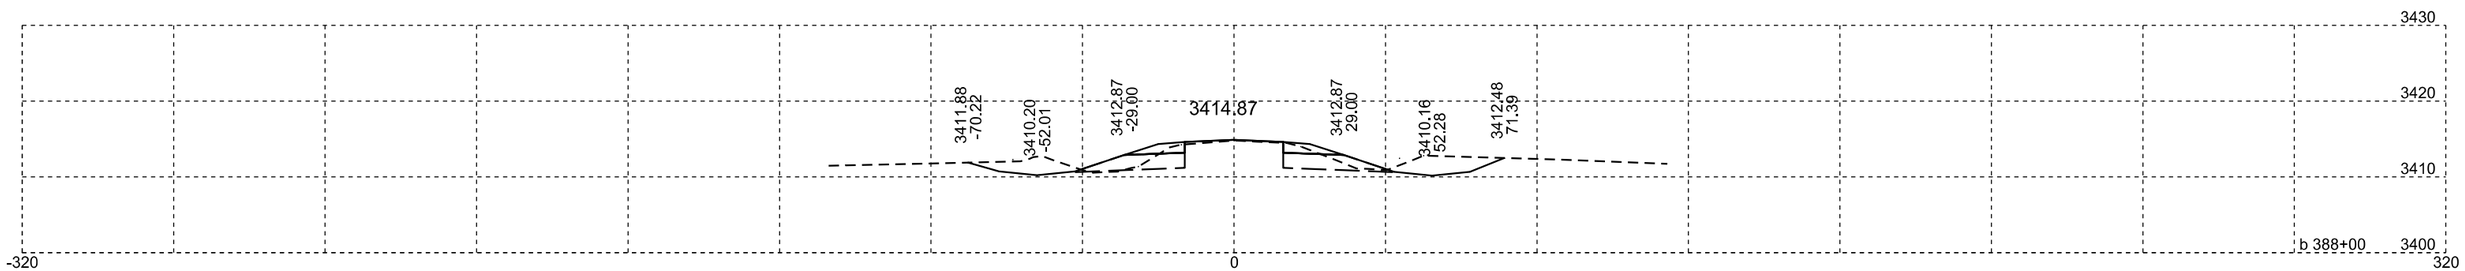

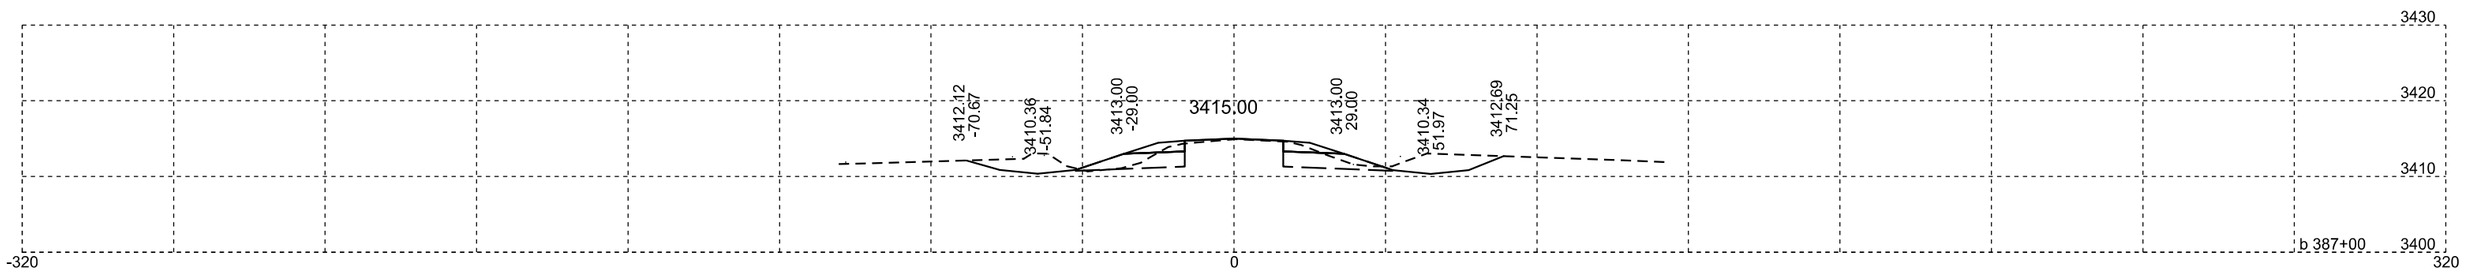

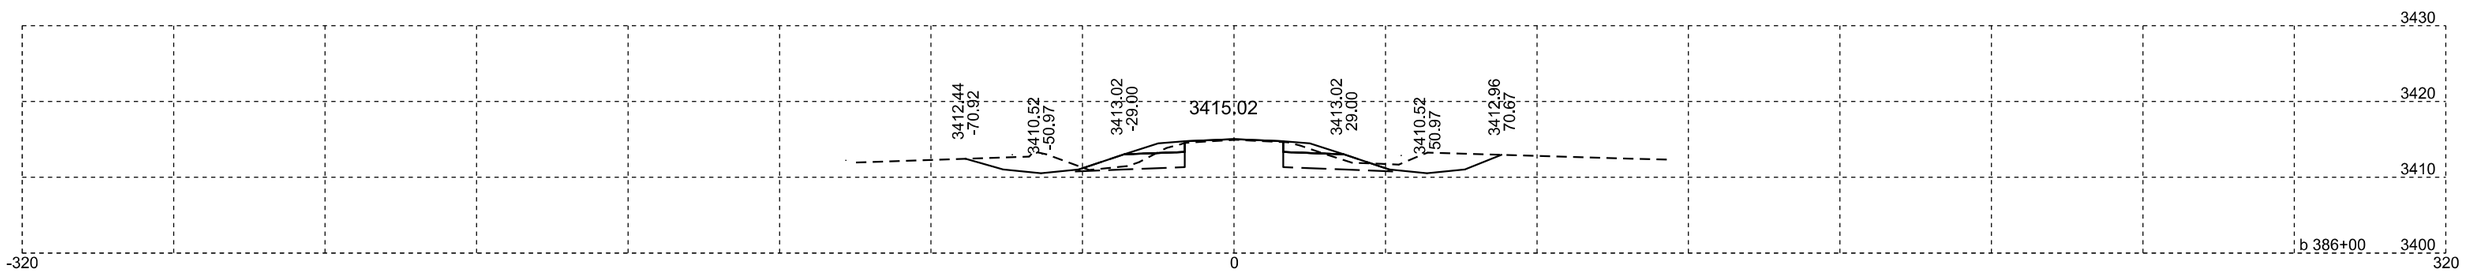

Plotting Date: 07/14/2015

STATE OF SOUTH DAKOTA	PROJECT	SHEET NO.	TOTAL SHEETS
	NH-PH 0018(177)104	X177	X329

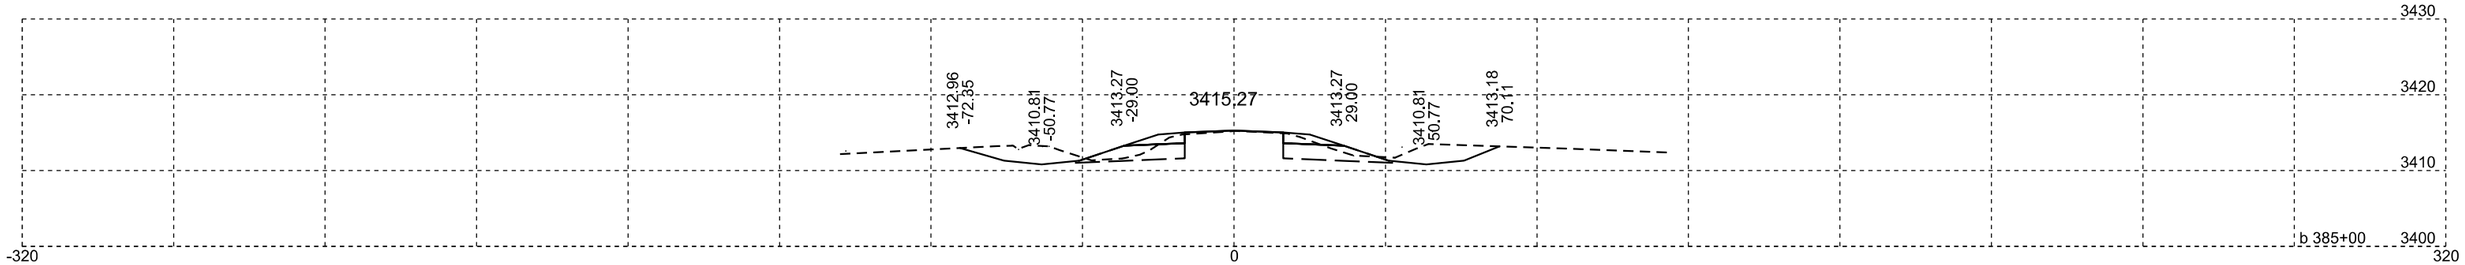

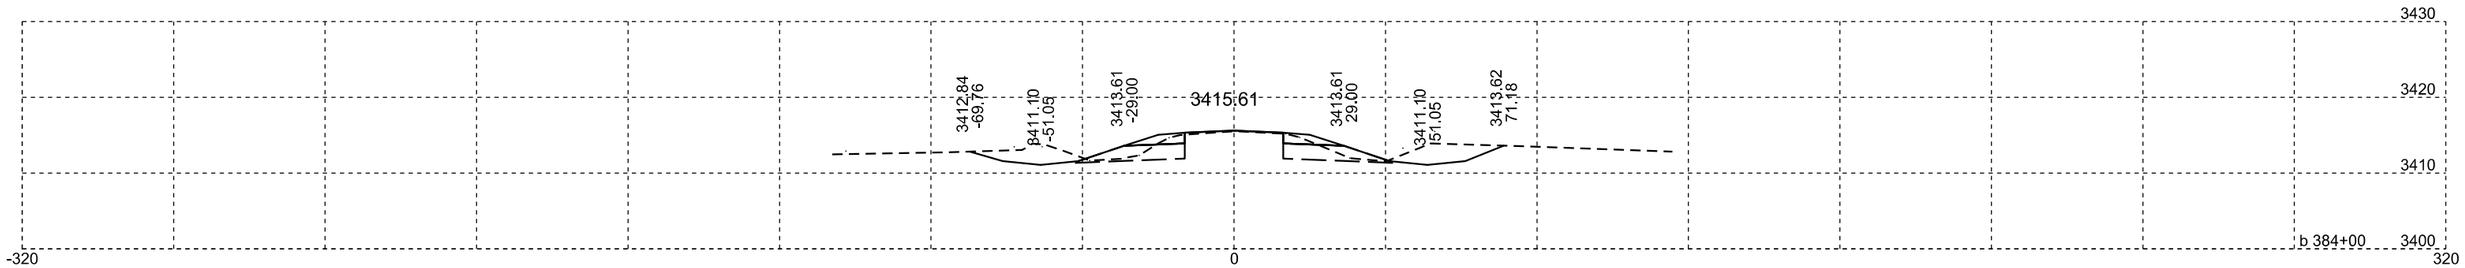

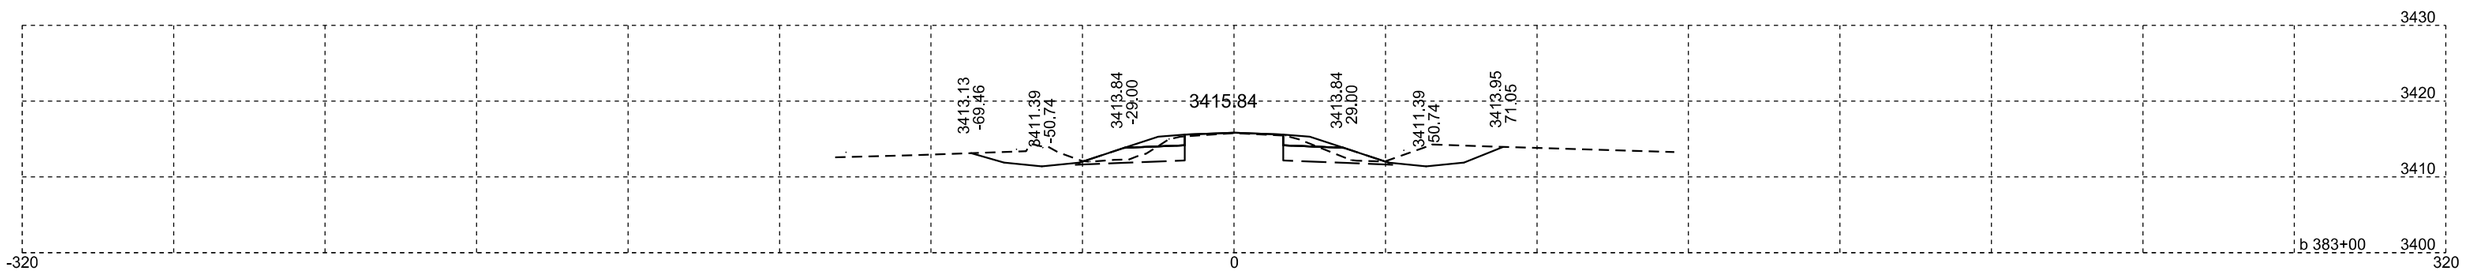

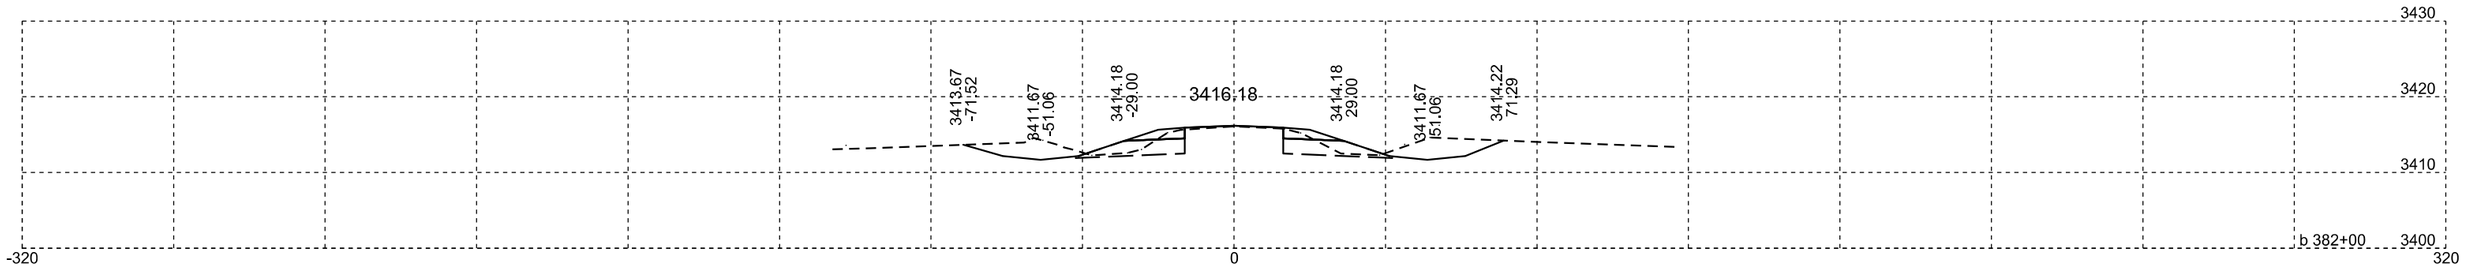

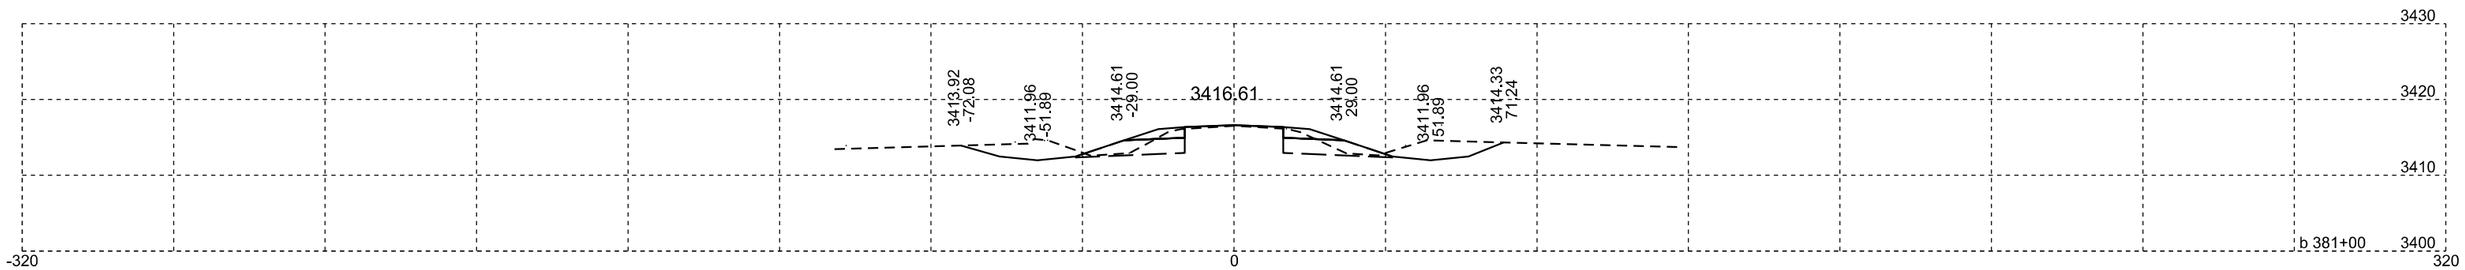

Plotting Date: 07/14/2015

STATE OF SOUTH DAKOTA	PROJECT	SHEET NO.	TOTAL SHEETS
	NH-PH 0018(177)104	X178	X329

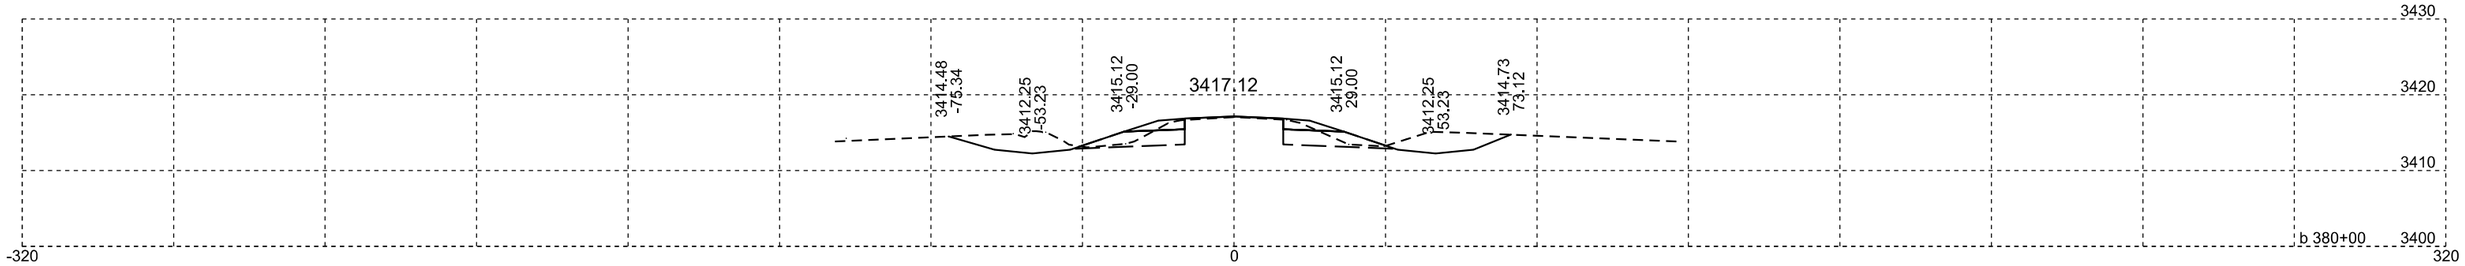

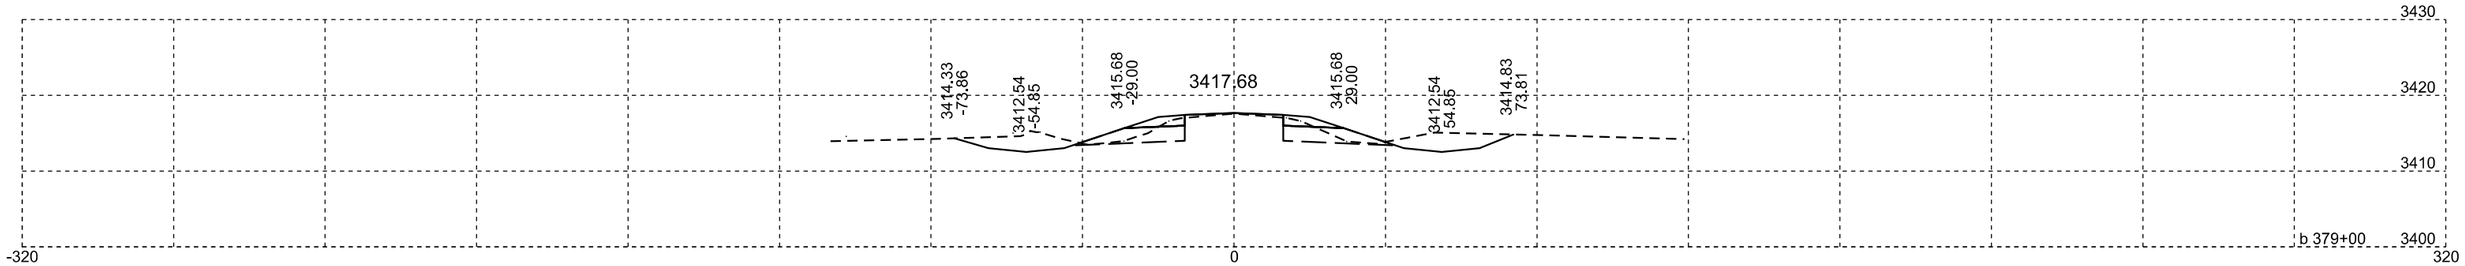

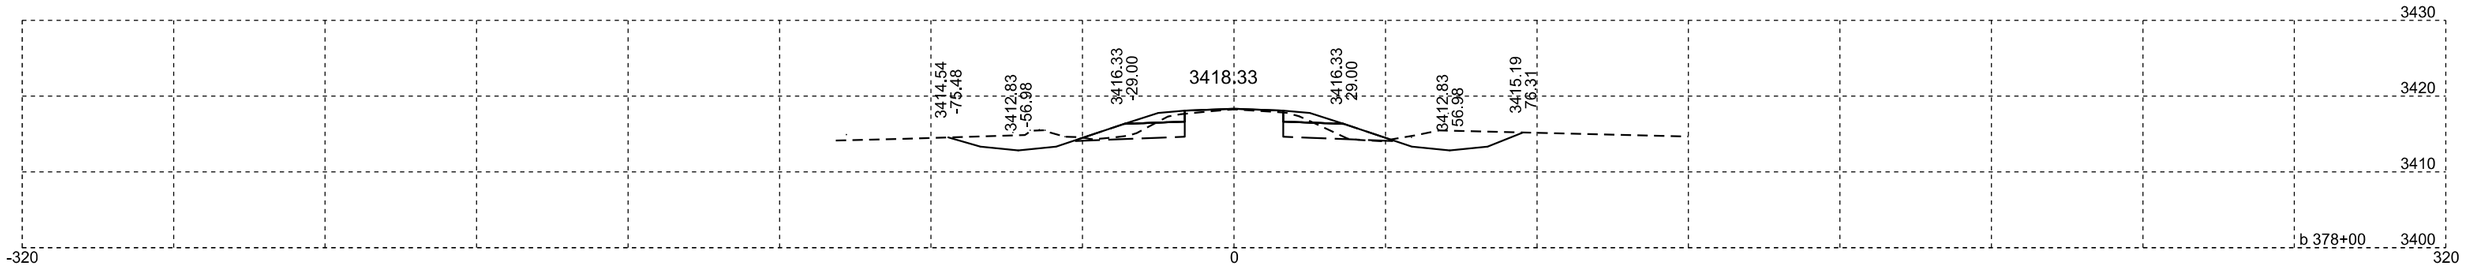

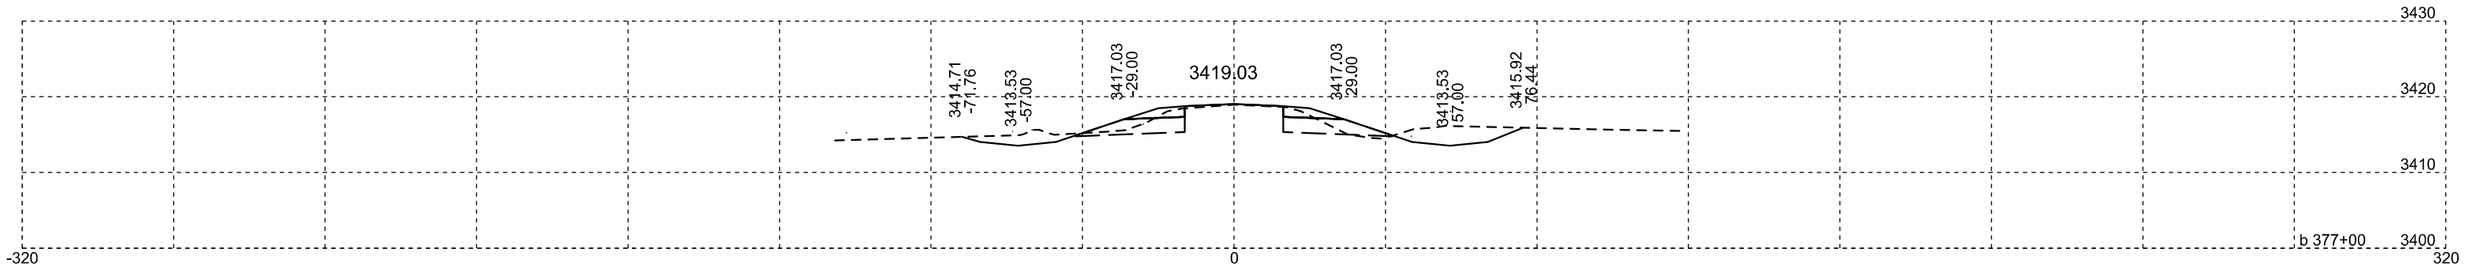

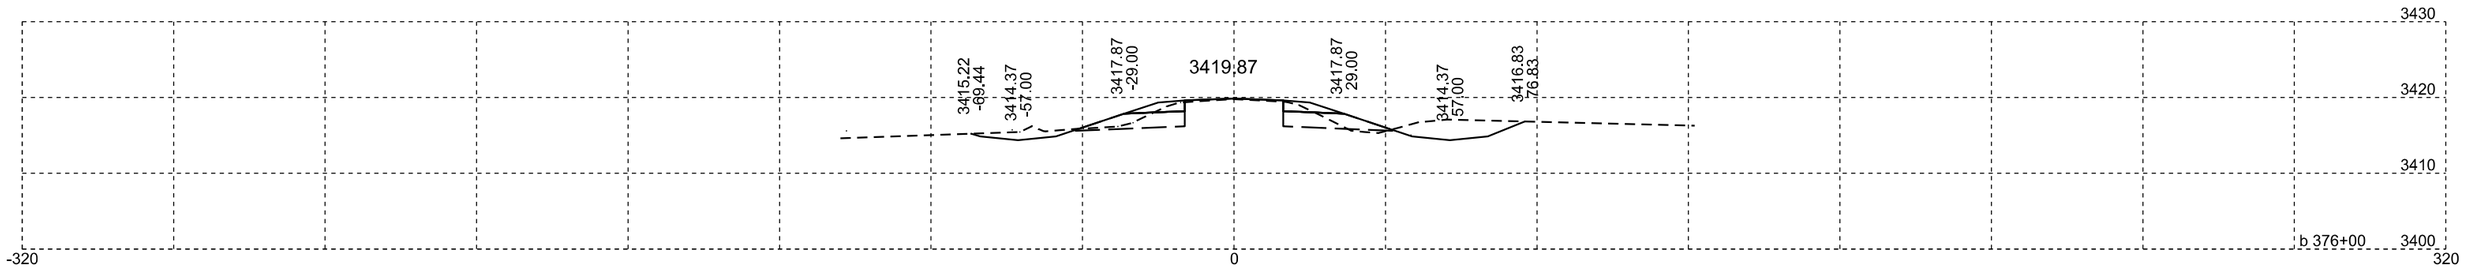

Plotting Date: 07/14/2015

STATE OF SOUTH DAKOTA	PROJECT	SHEET NO.	TOTAL SHEETS
	NH-PH 0018(177)104	X179	X329

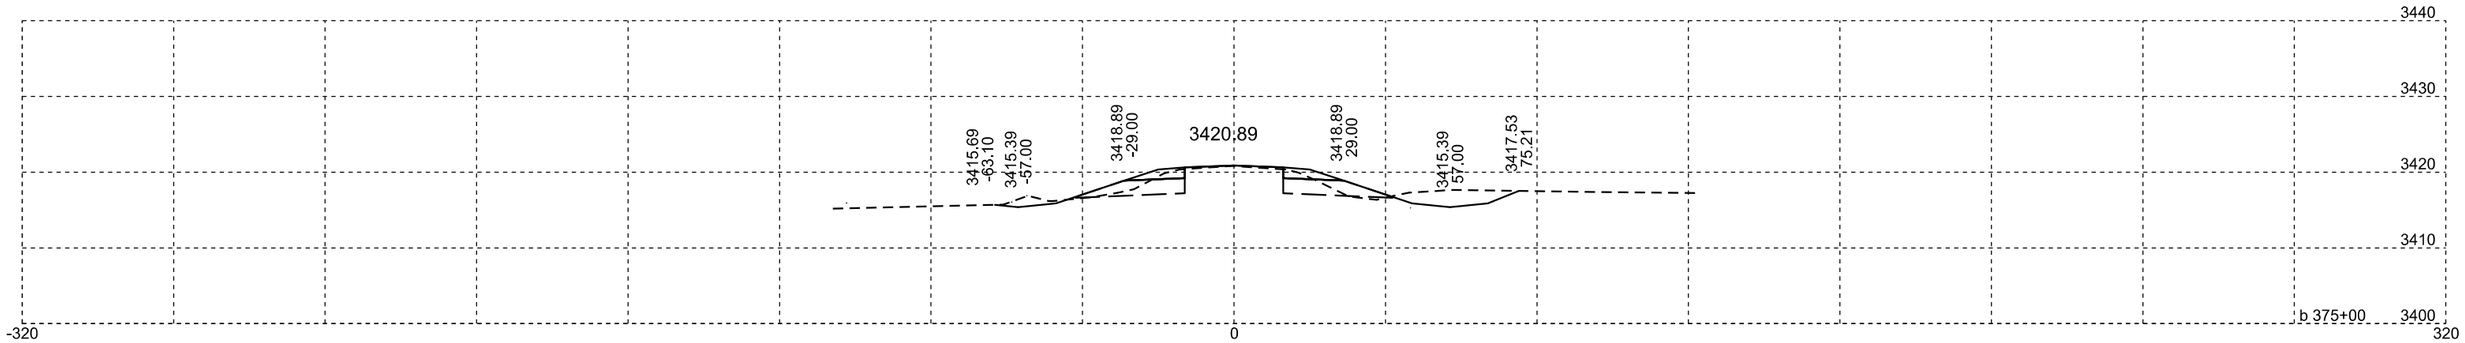

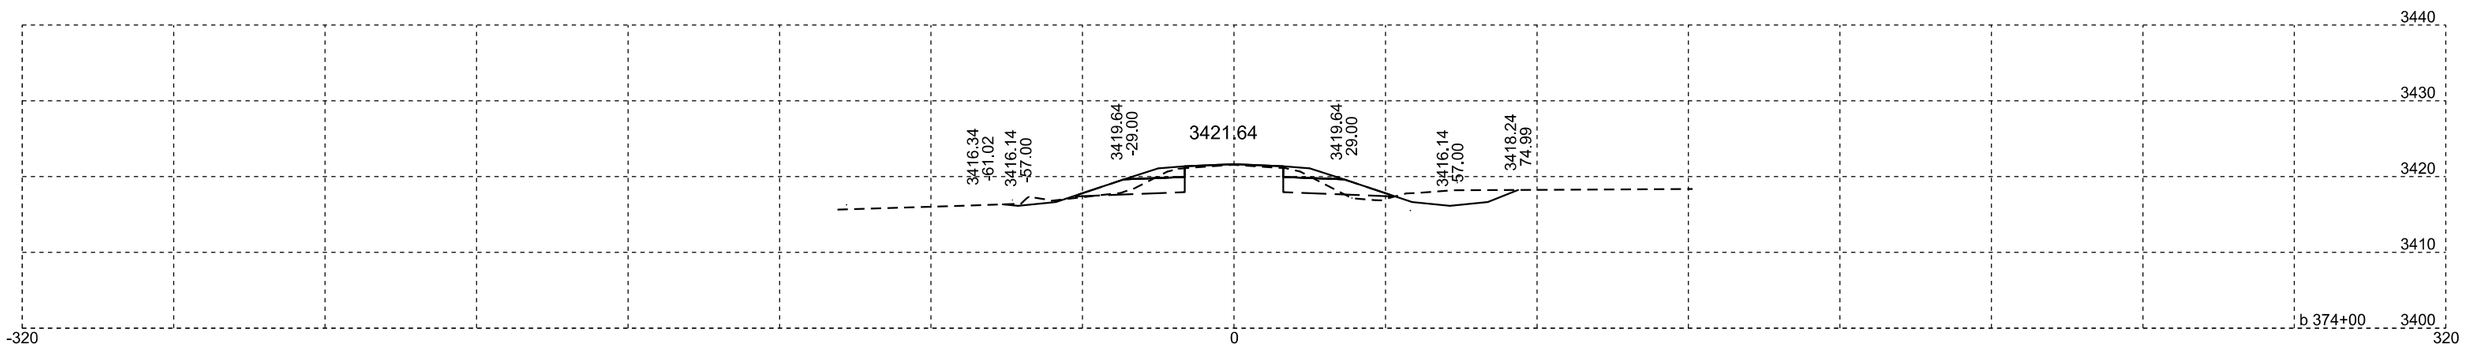

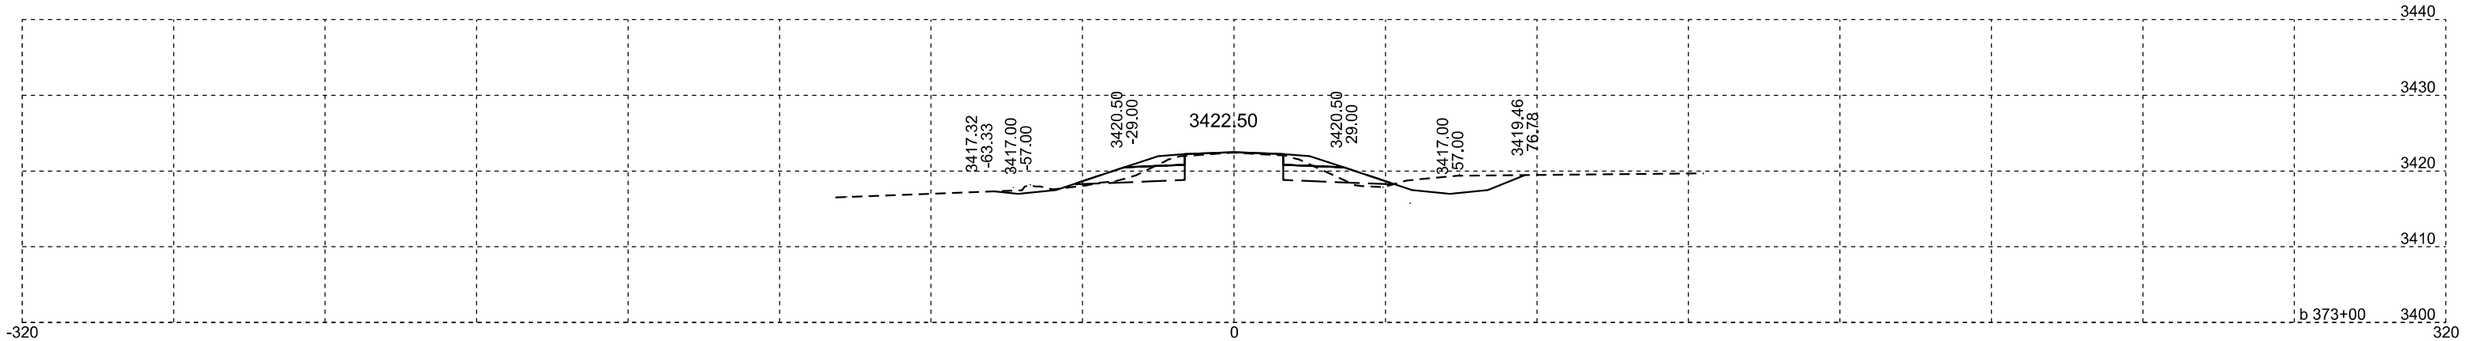

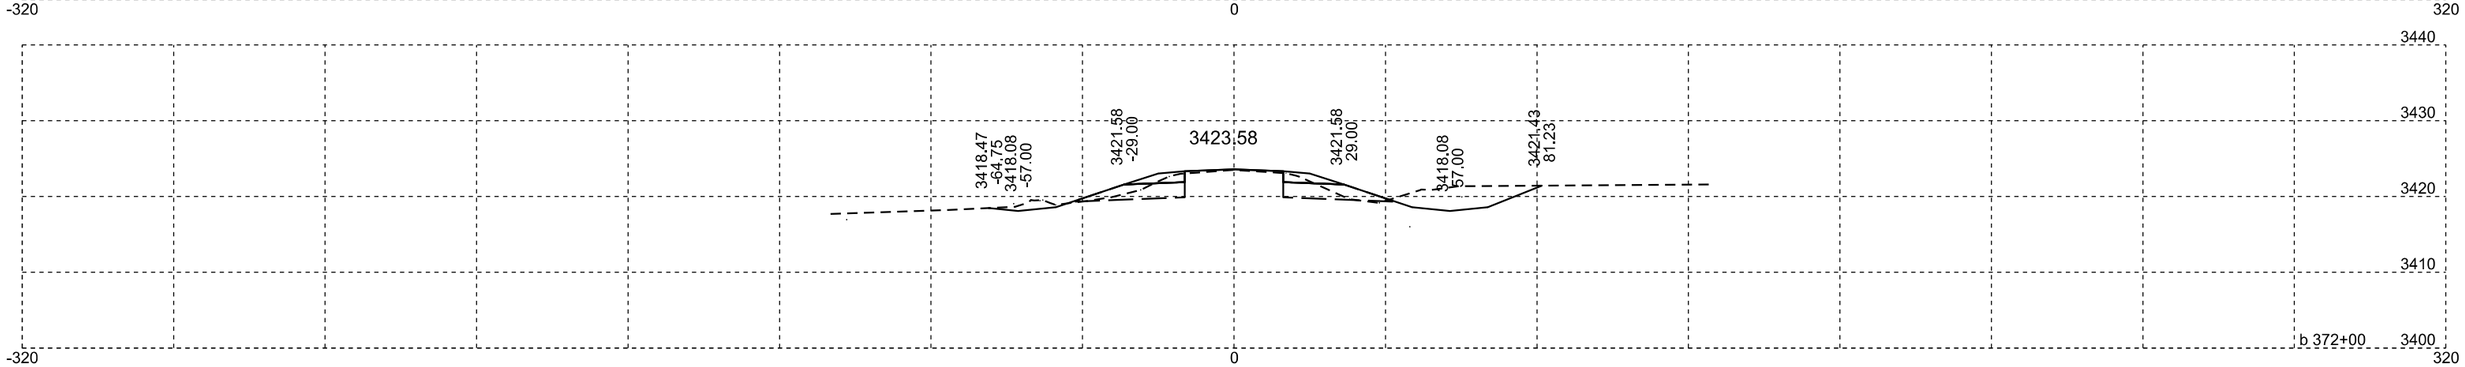

Plotting Date: 07/14/2015

STATE OF SOUTH DAKOTA	PROJECT	SHEET NO.	TOTAL SHEETS
	NH-PH 0018(177)104	X180	X329

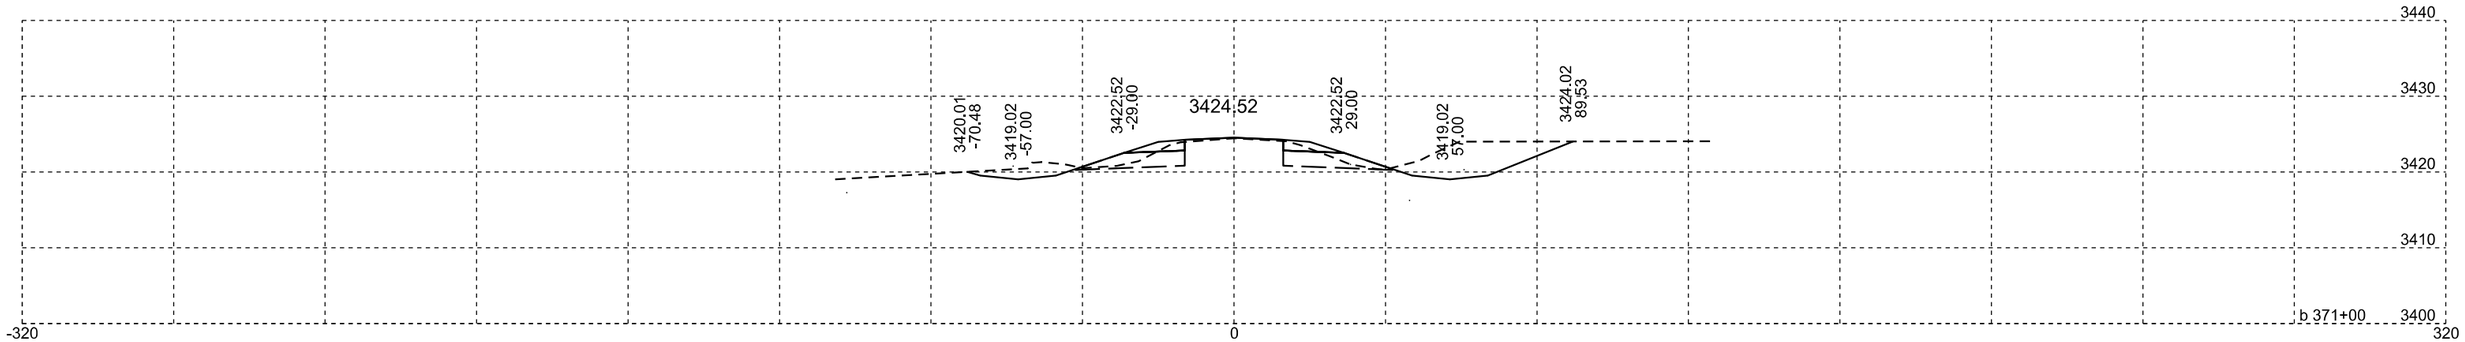

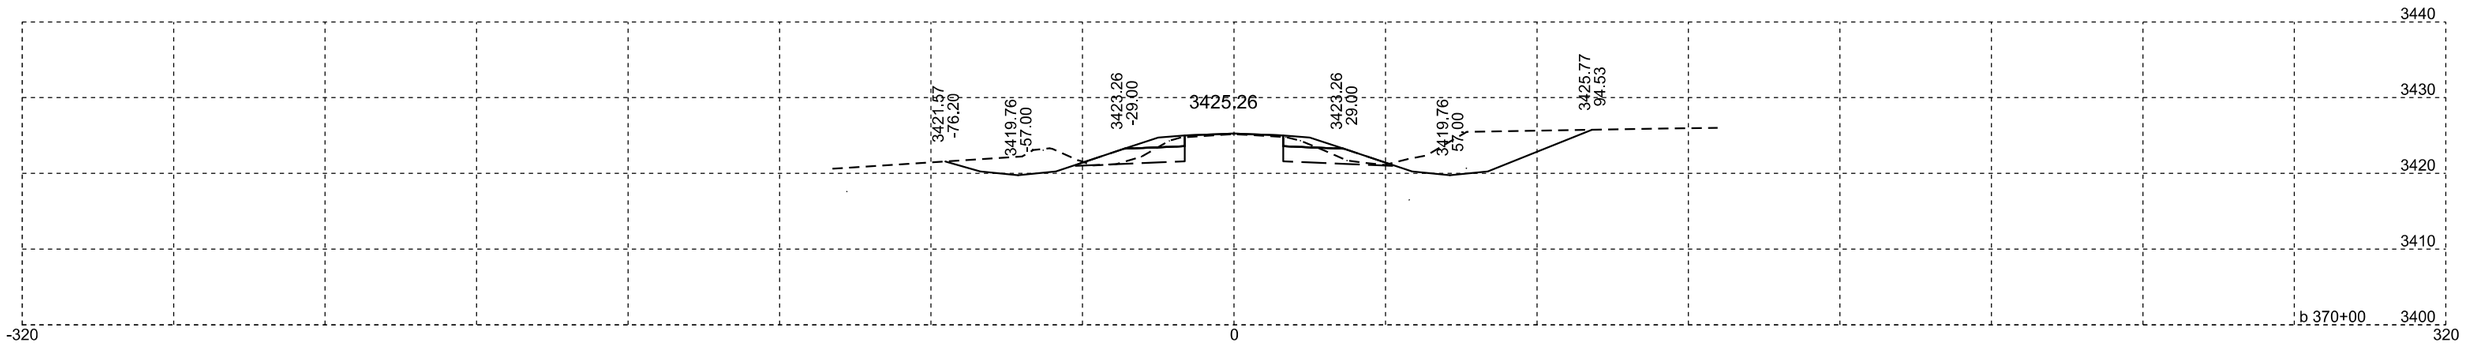

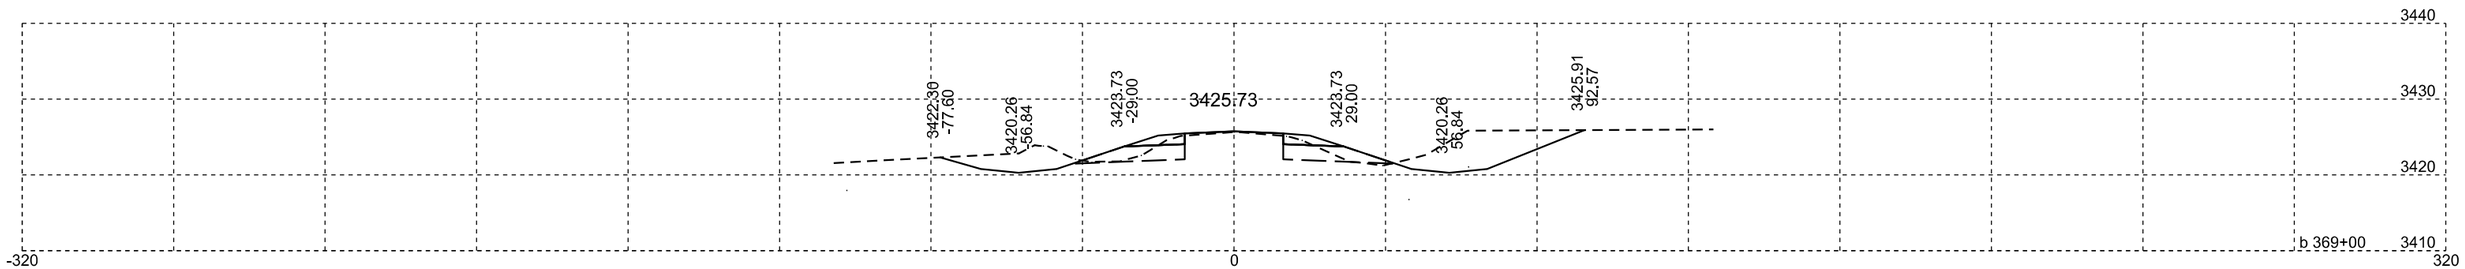

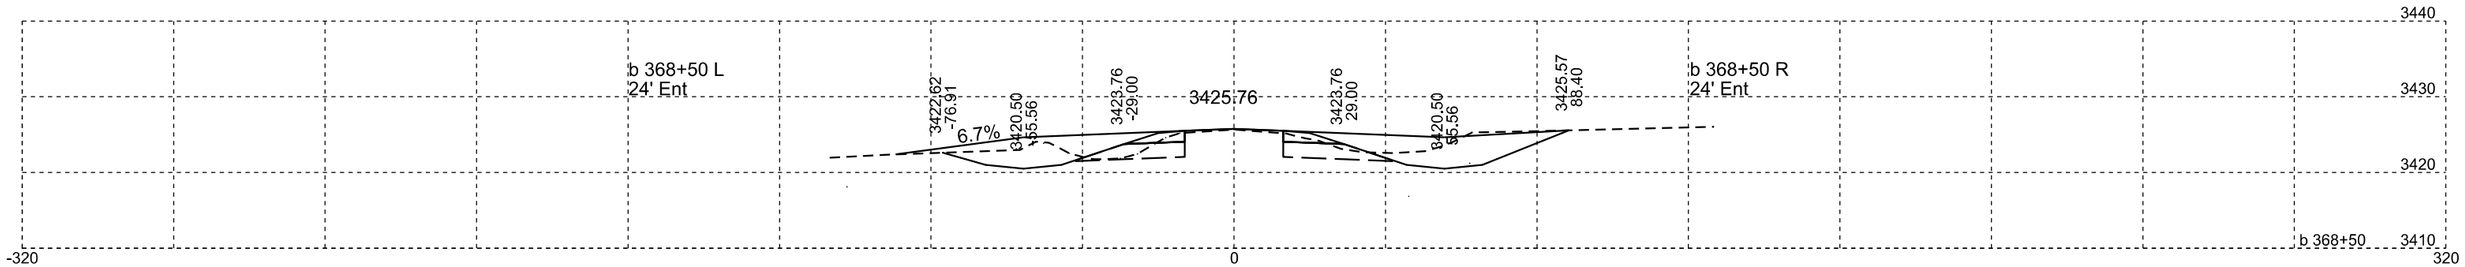

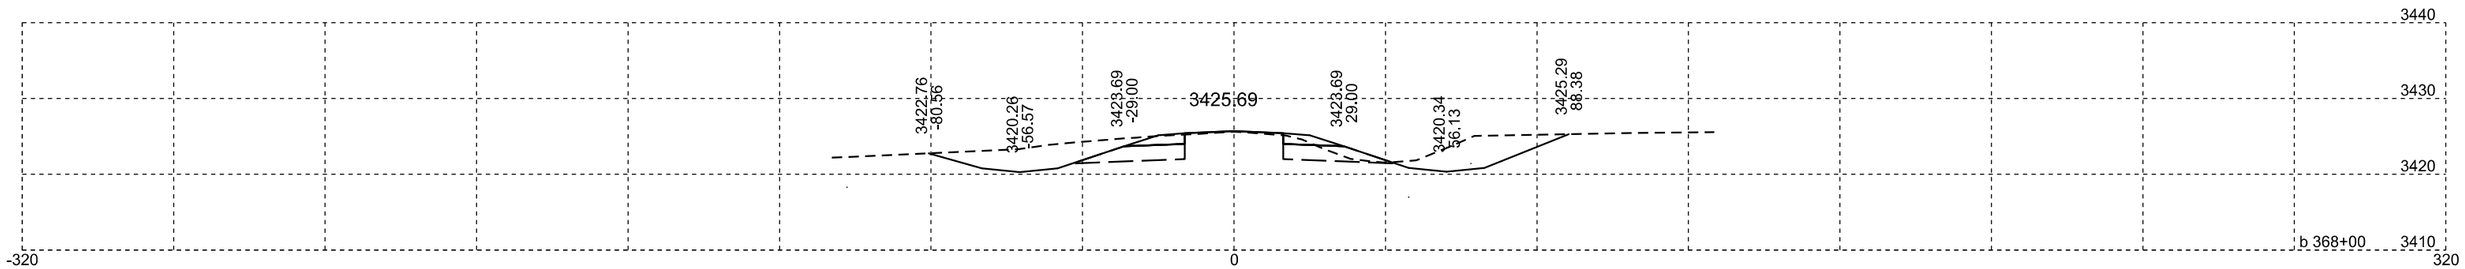

Plotting Date: 07/14/2015

STATE OF SOUTH DAKOTA	PROJECT	SHEET NO.	TOTAL SHEETS
	NH-PH 0018(177)104	X181	X329

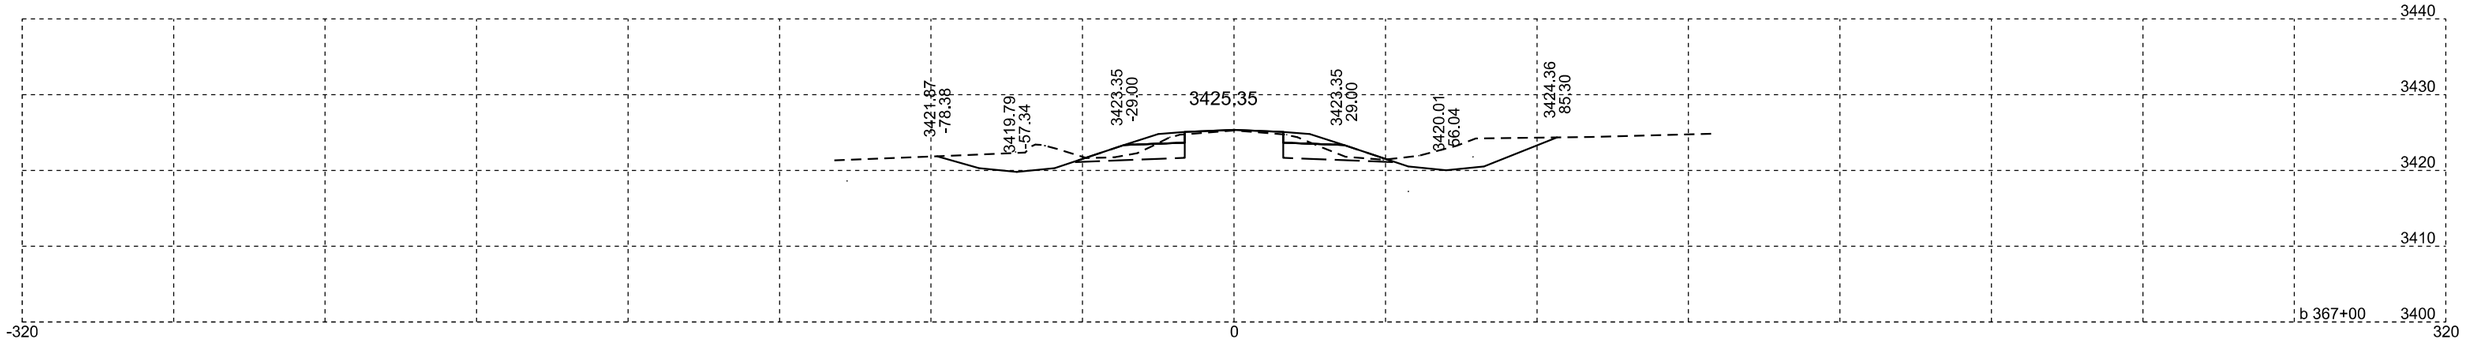

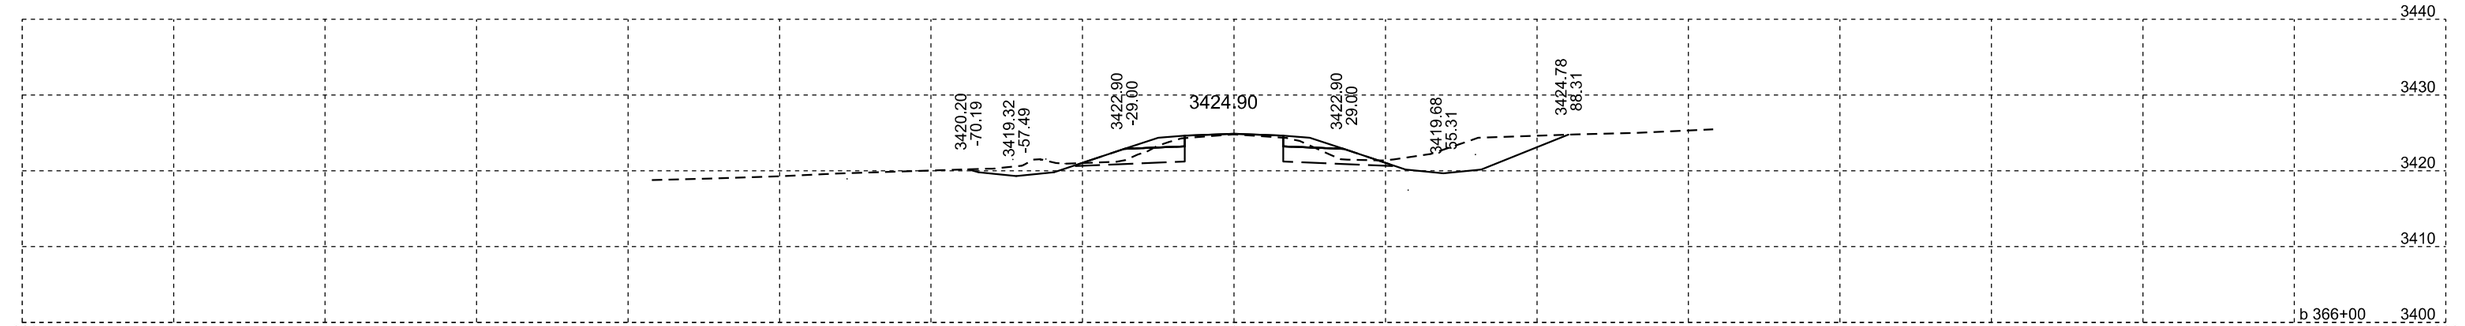

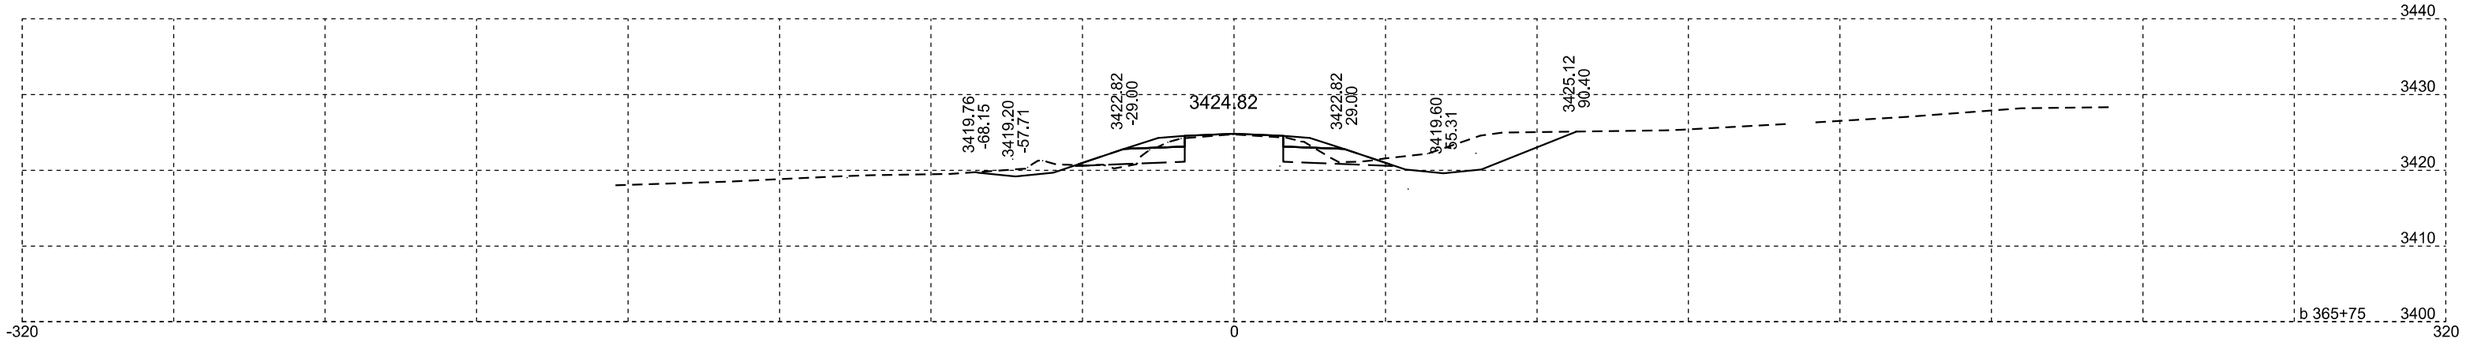

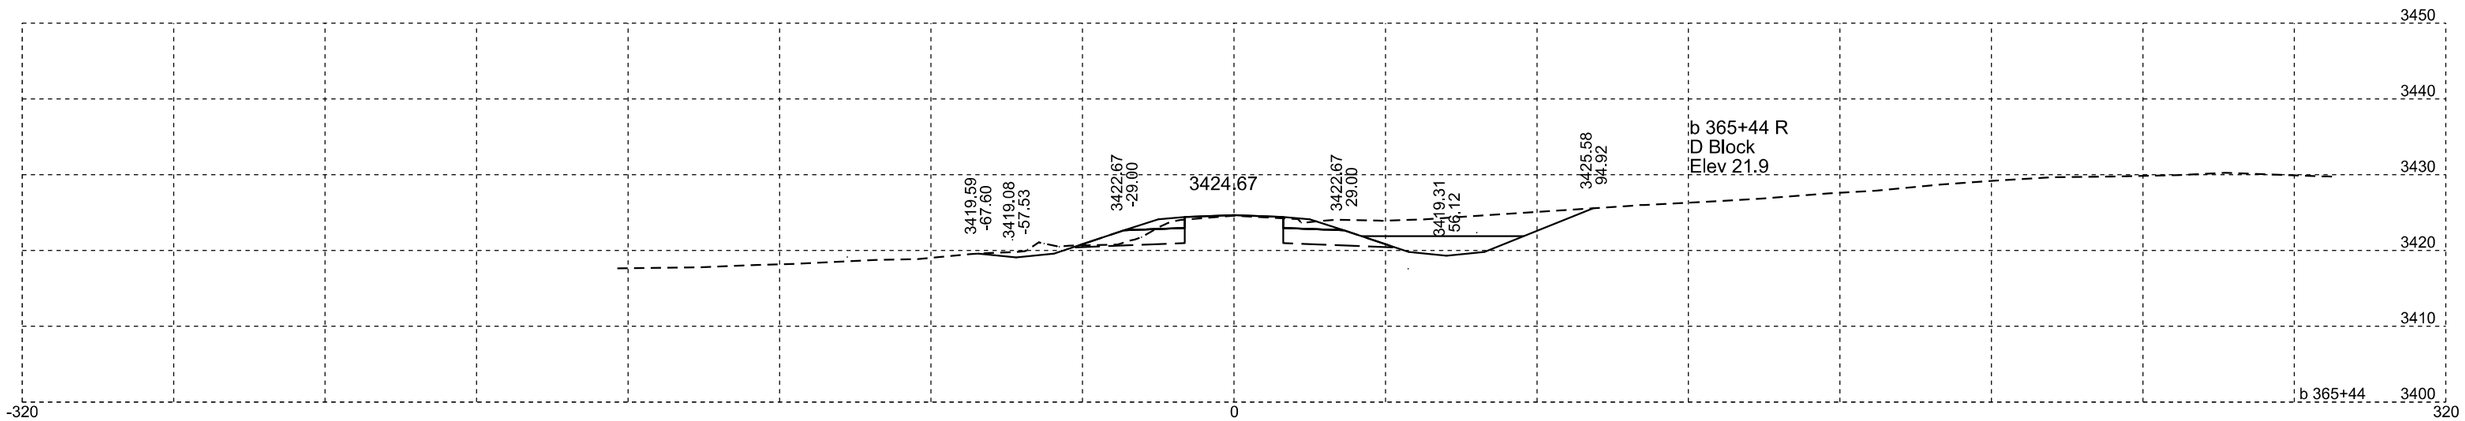

Plotting Date: 07/14/2015

STATE OF SOUTH DAKOTA	PROJECT	SHEET NO.	TOTAL SHEETS
	NH-PH 0018(177)104	X182	X329

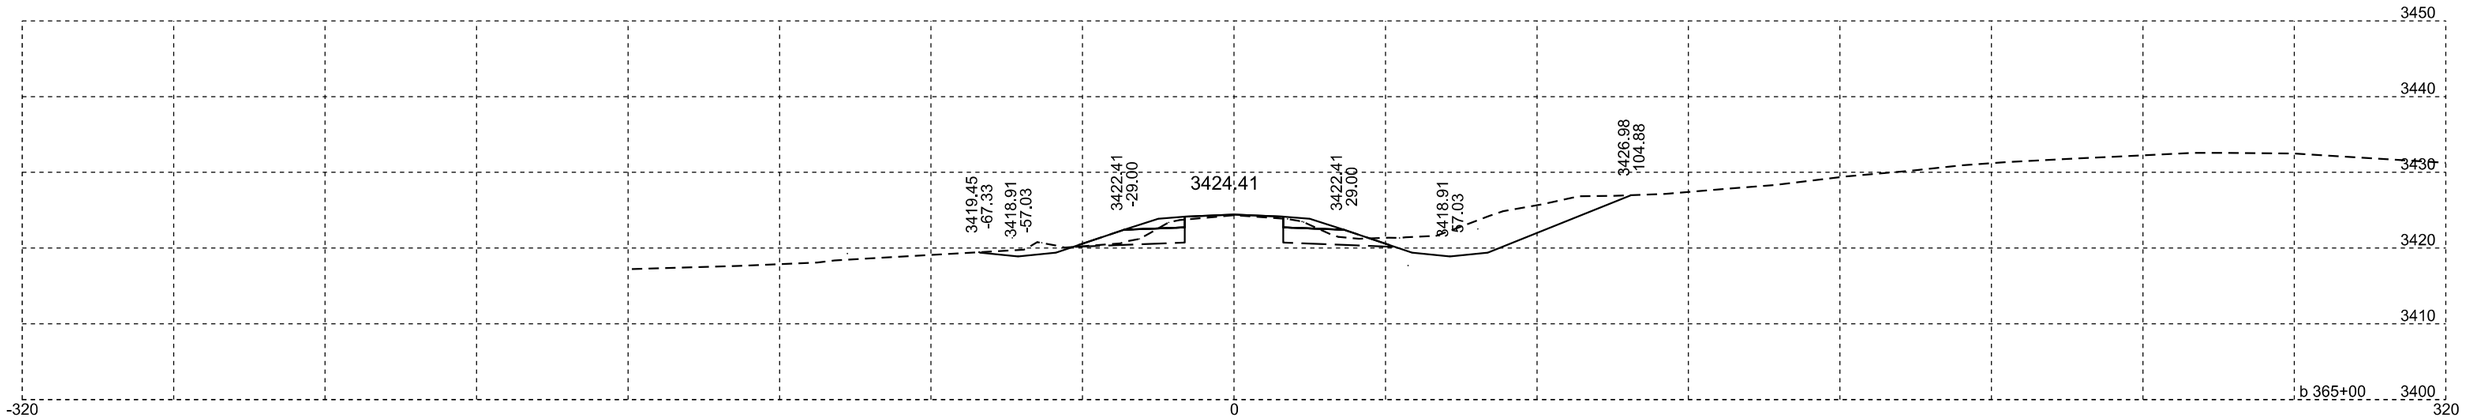

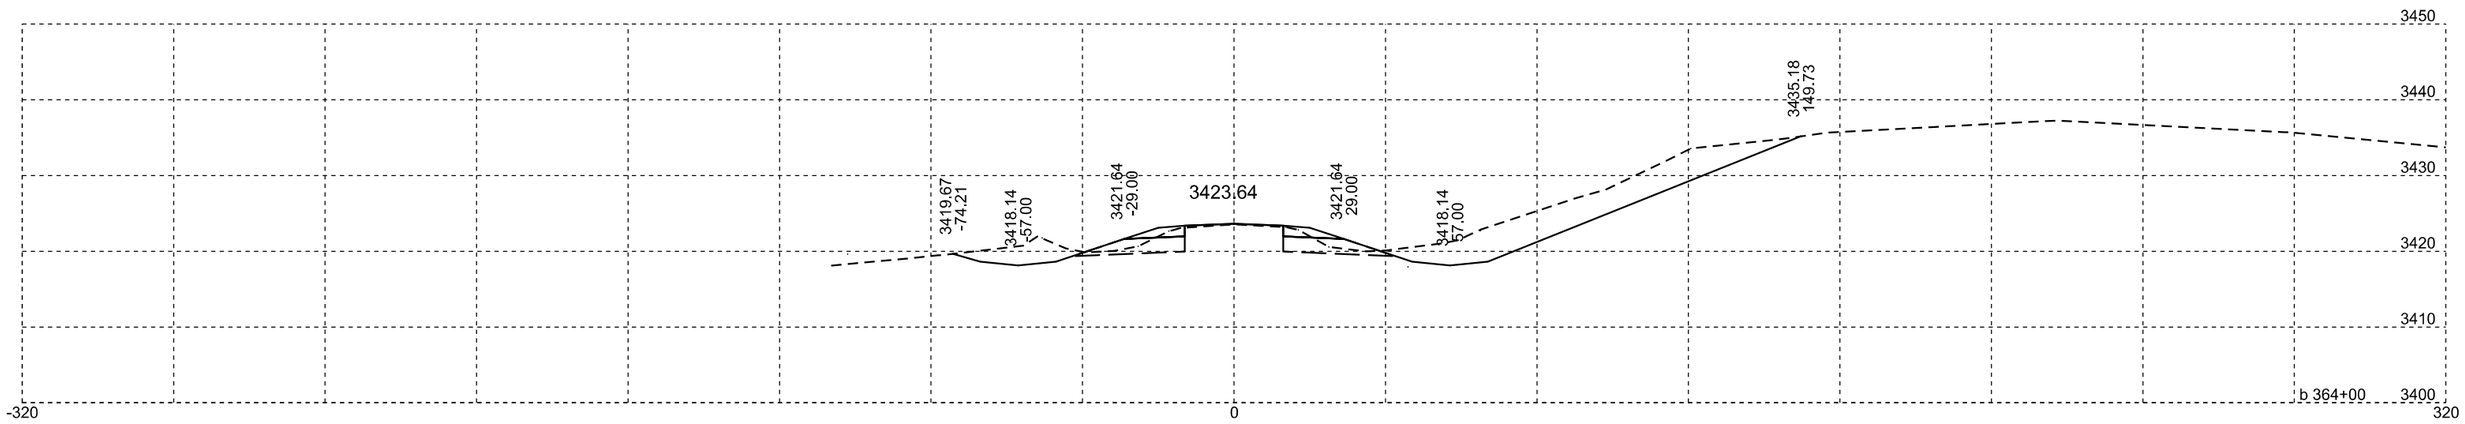

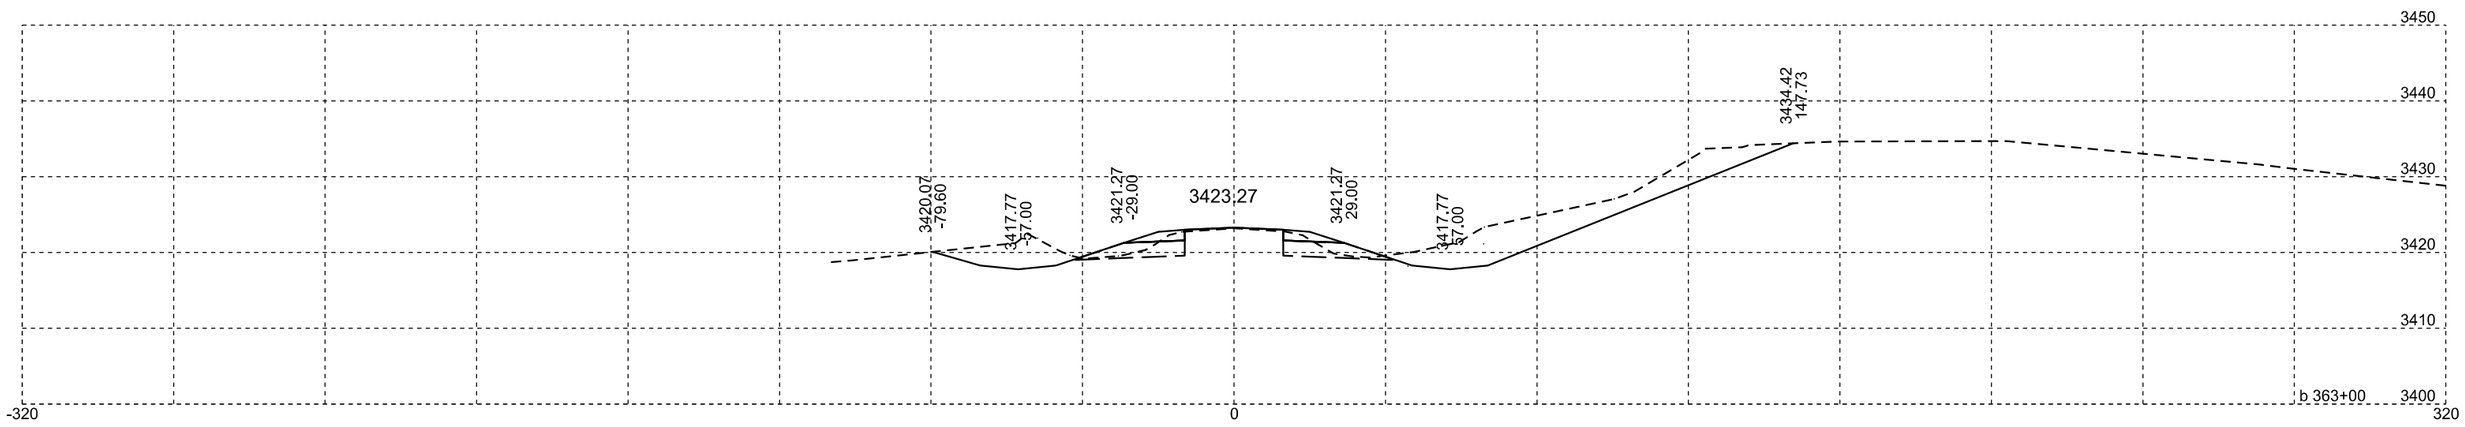

Plotting Date: 07/14/2015

STATE OF SOUTH DAKOTA	PROJECT	SHEET NO.	TOTAL SHEETS
	NH-PH 0018(177)104	X183	X329

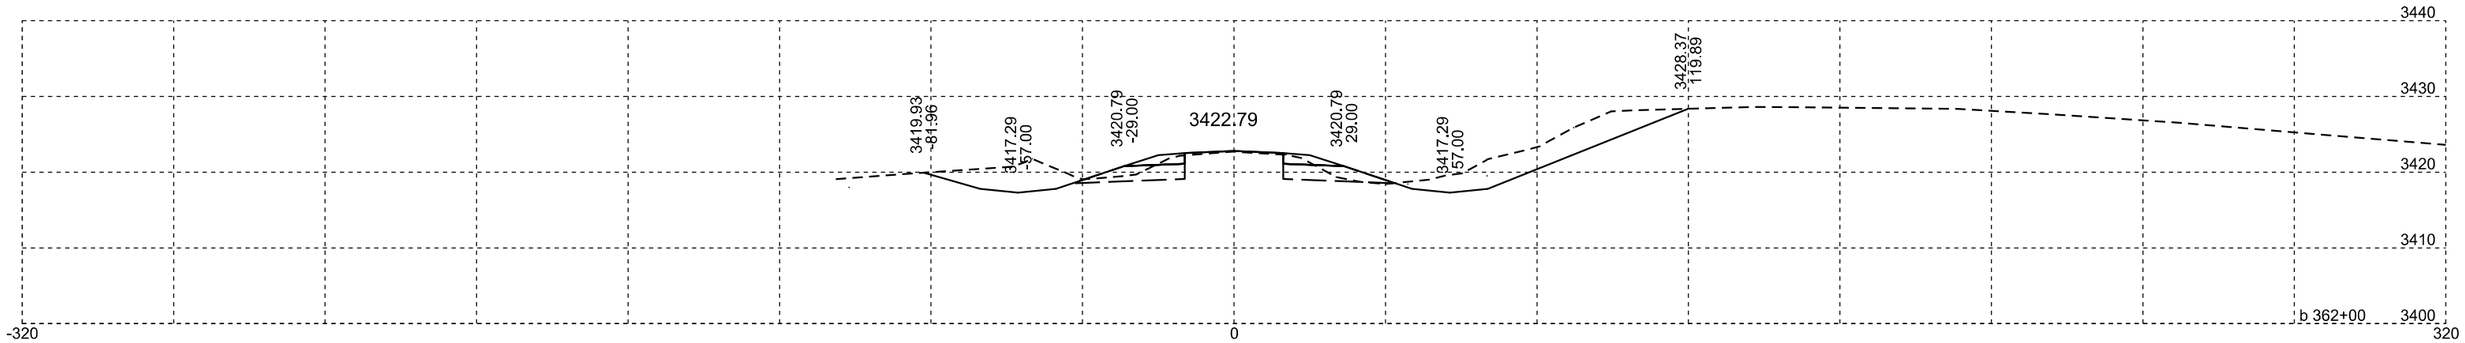

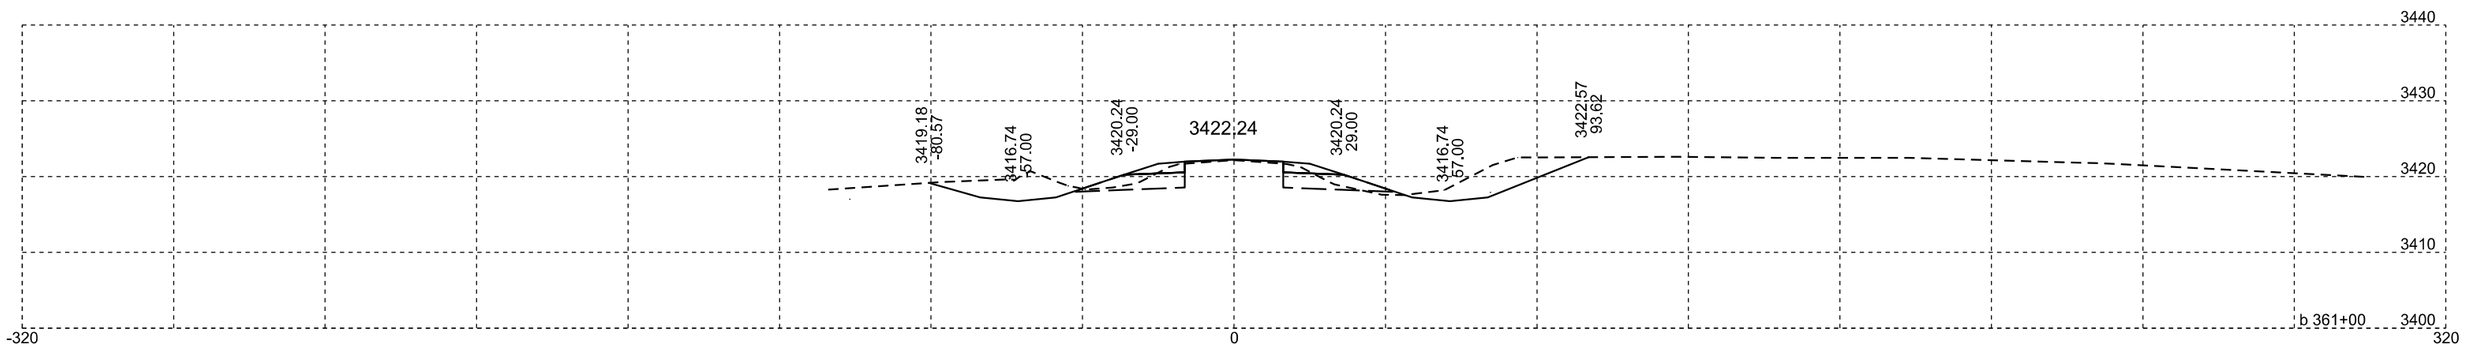

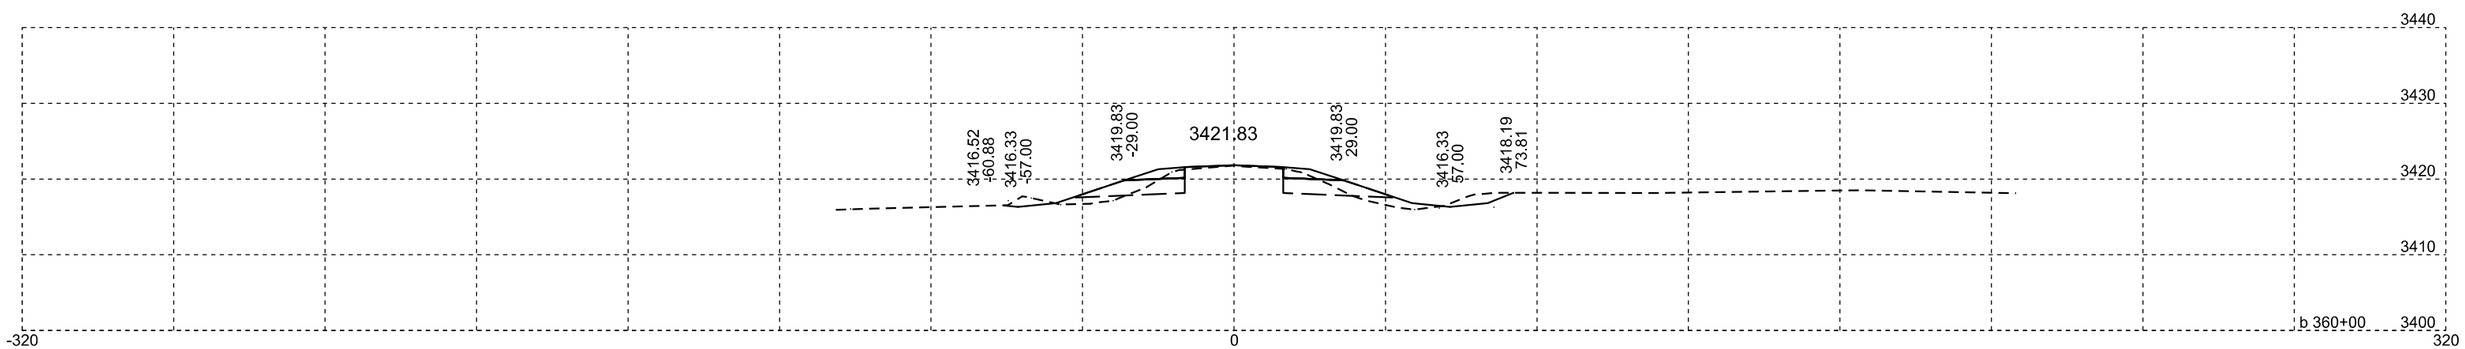

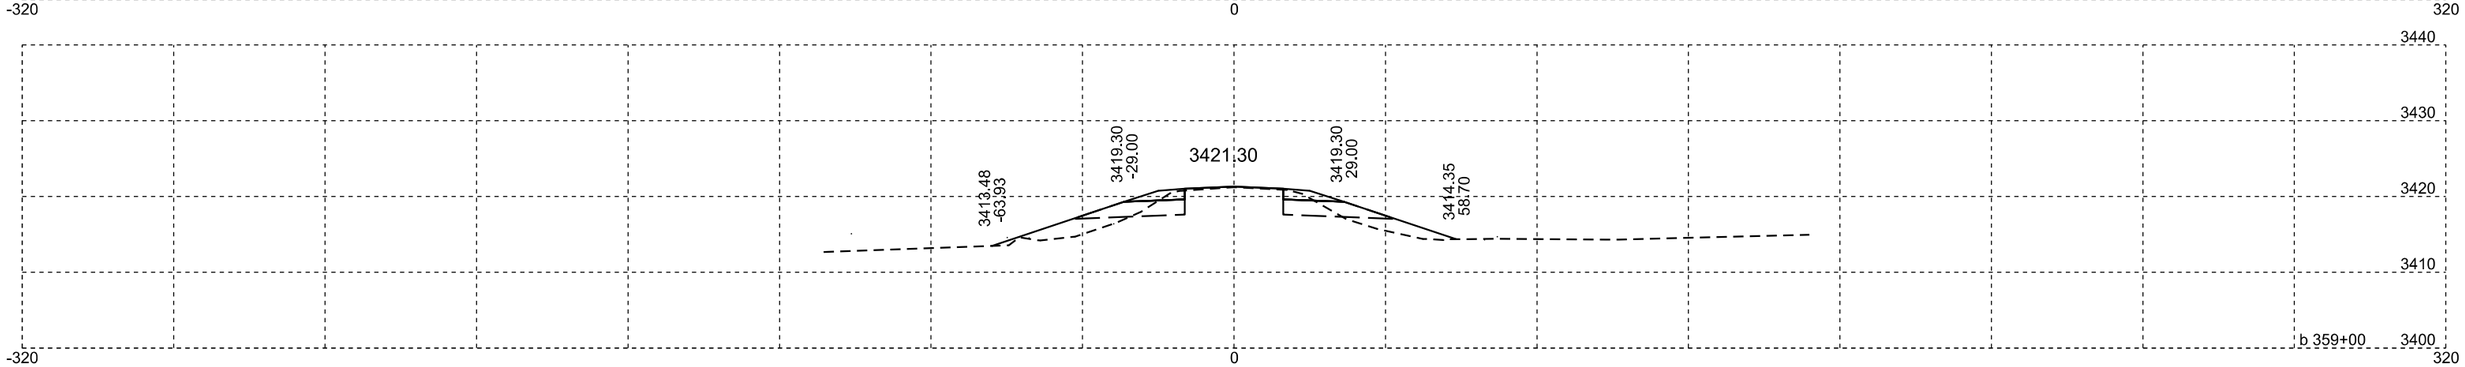

Plotting Date: 07/14/2015

STATE OF SOUTH DAKOTA	PROJECT	SHEET NO.	TOTAL SHEETS
	NH-PH 0018(177)104	X184	X329

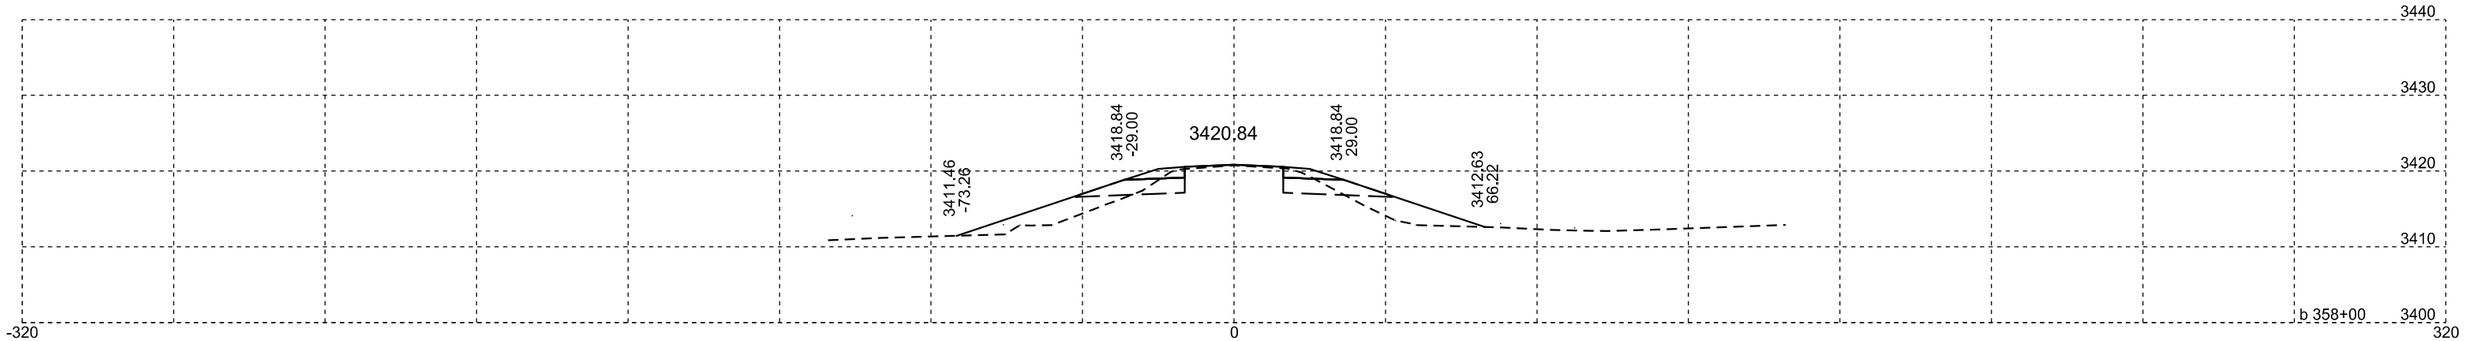

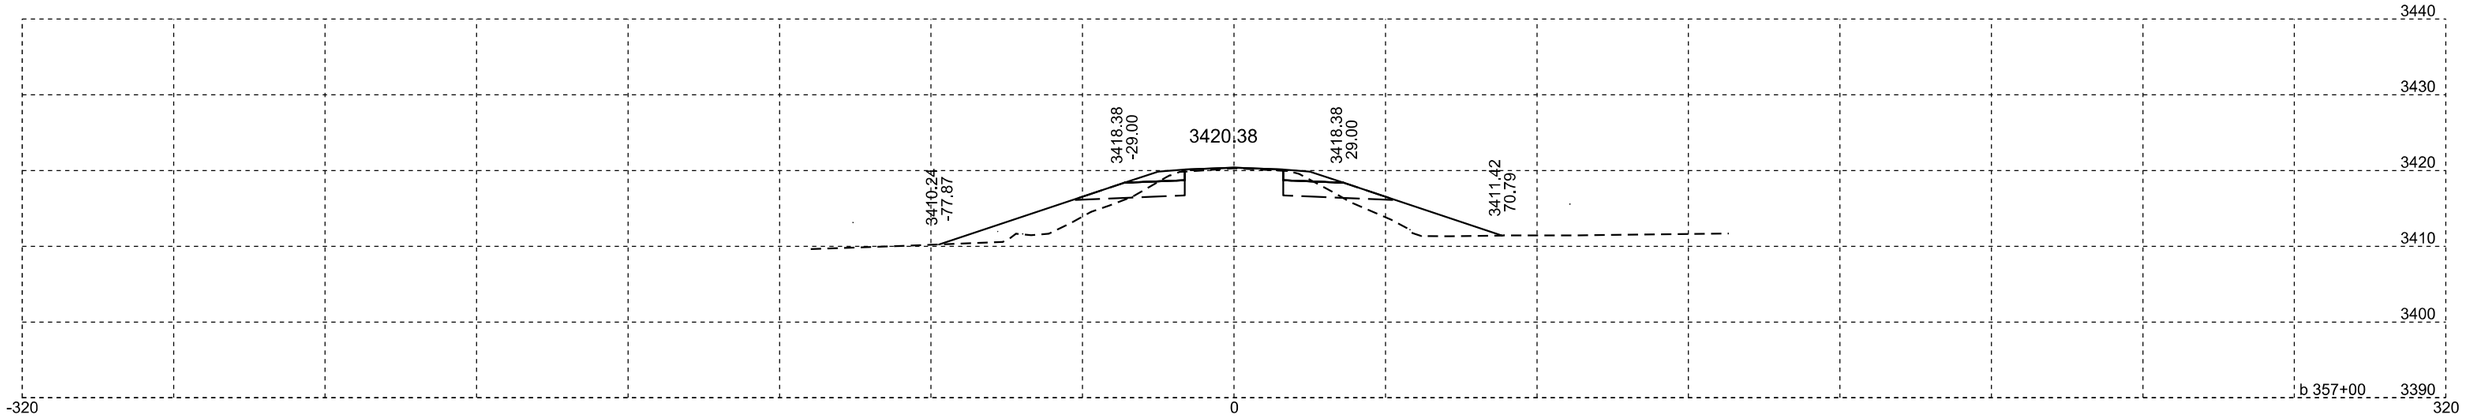

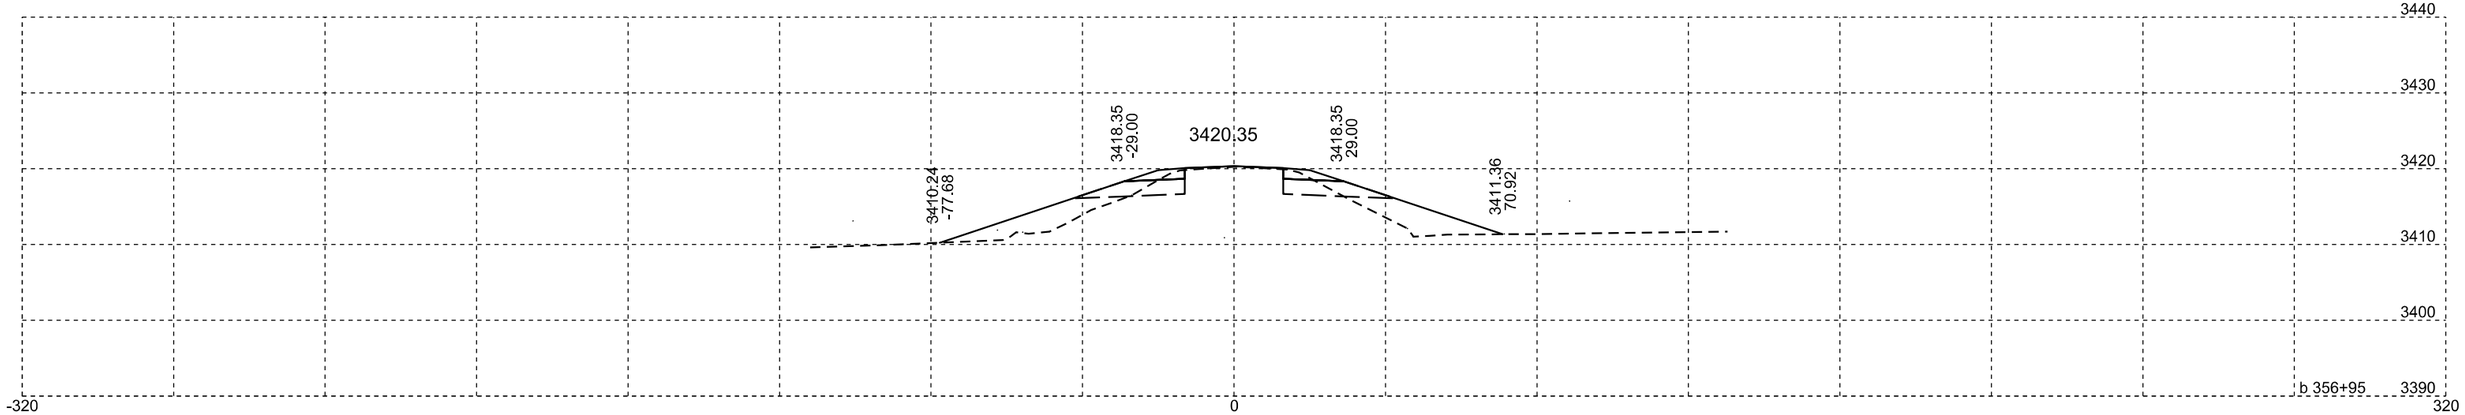

Plotting Date: 07/14/2015

STATE OF SOUTH DAKOTA	PROJECT	SHEET NO.	TOTAL SHEETS
	NH-PH 0018(177)104	X185	X329

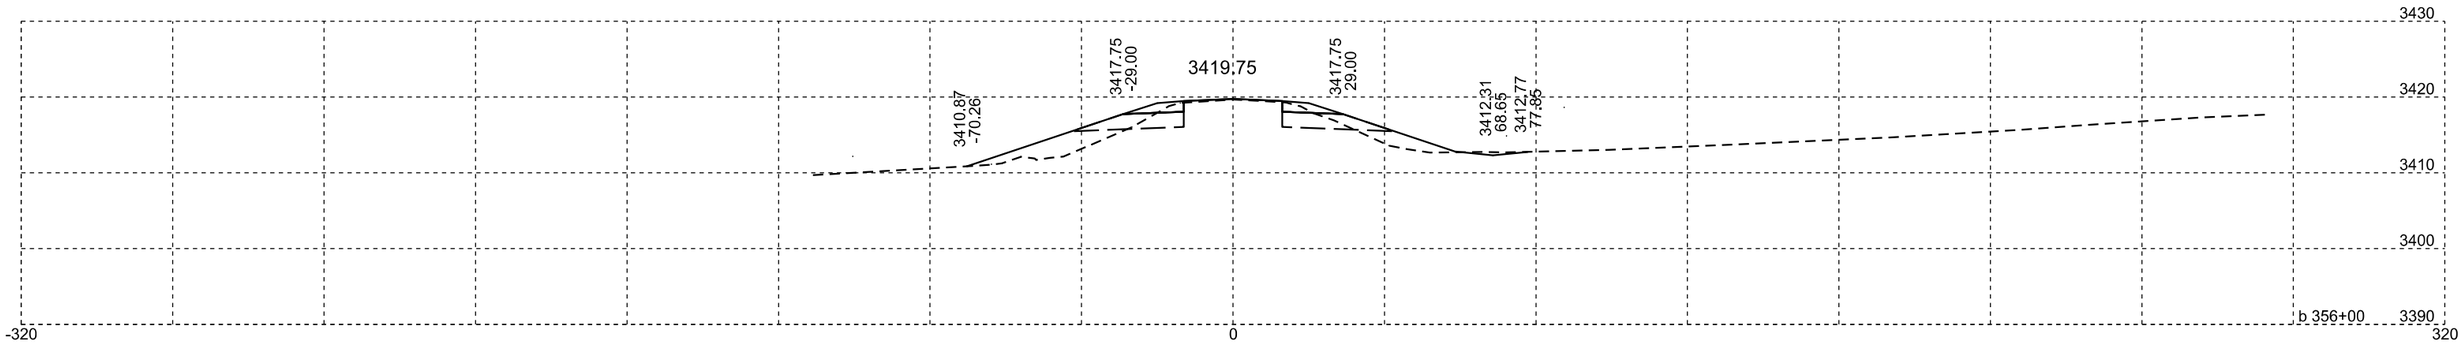

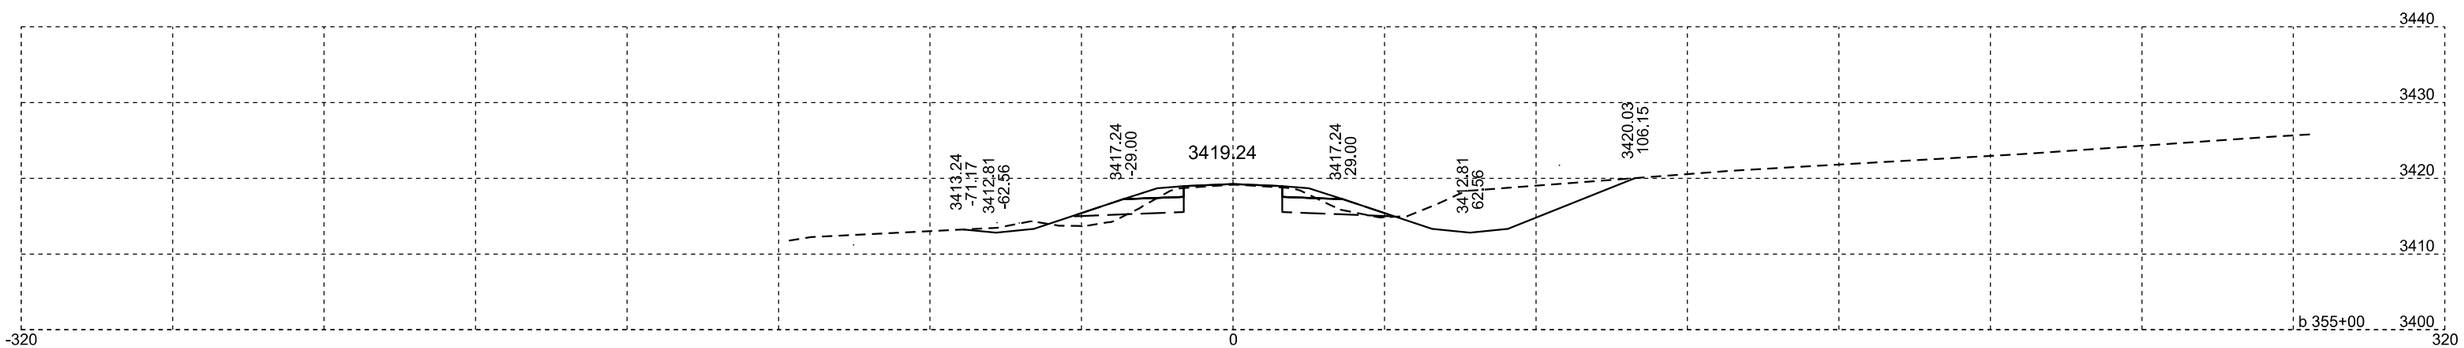

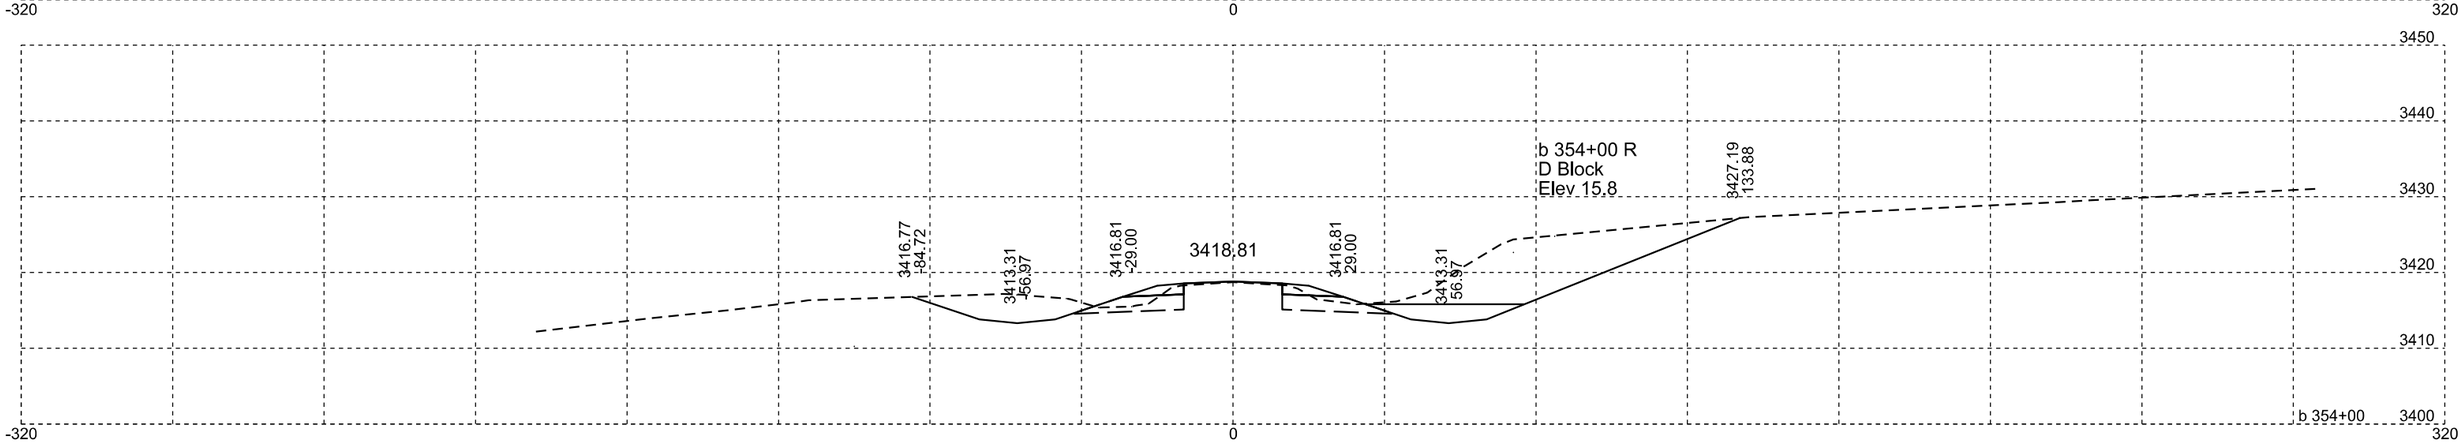

Plotting Date: 07/14/2015

STATE OF SOUTH DAKOTA	PROJECT	SHEET NO.	TOTAL SHEETS
	NH-PH 0018(177)104	X186	X329

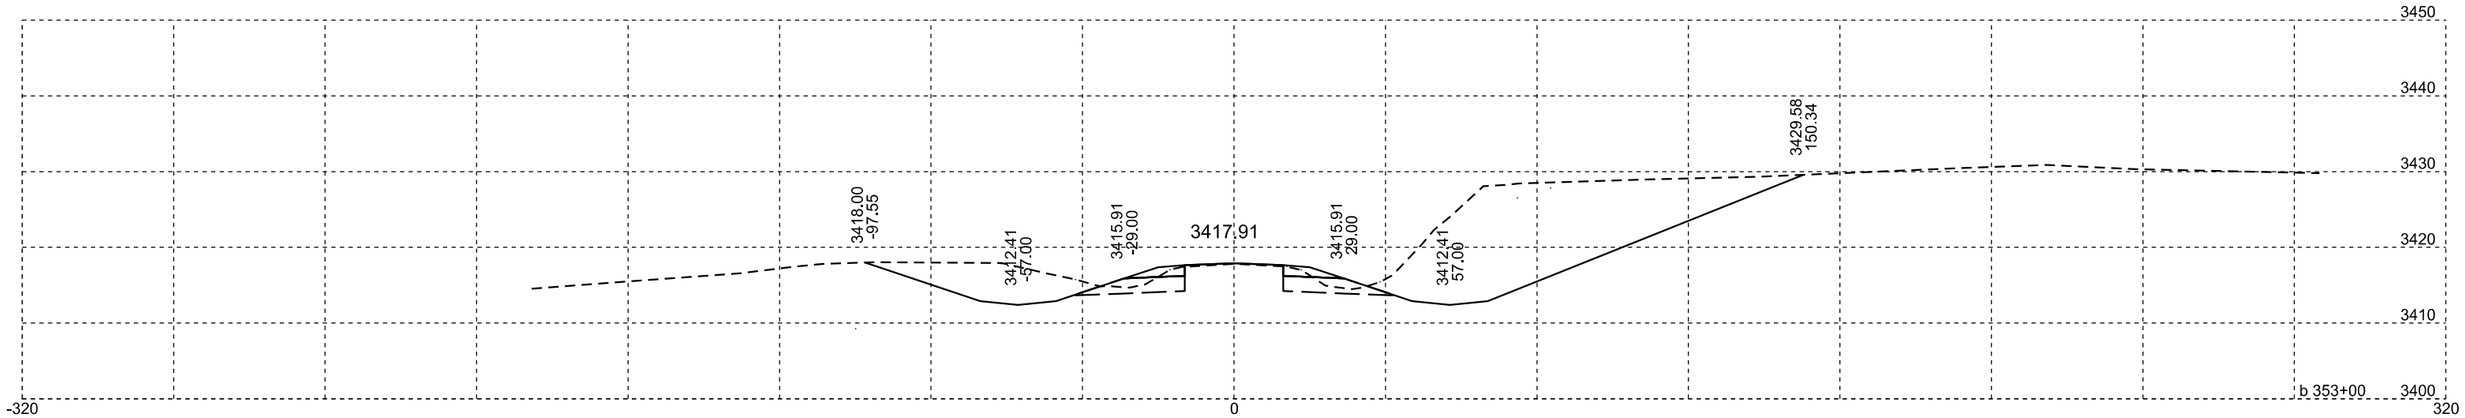

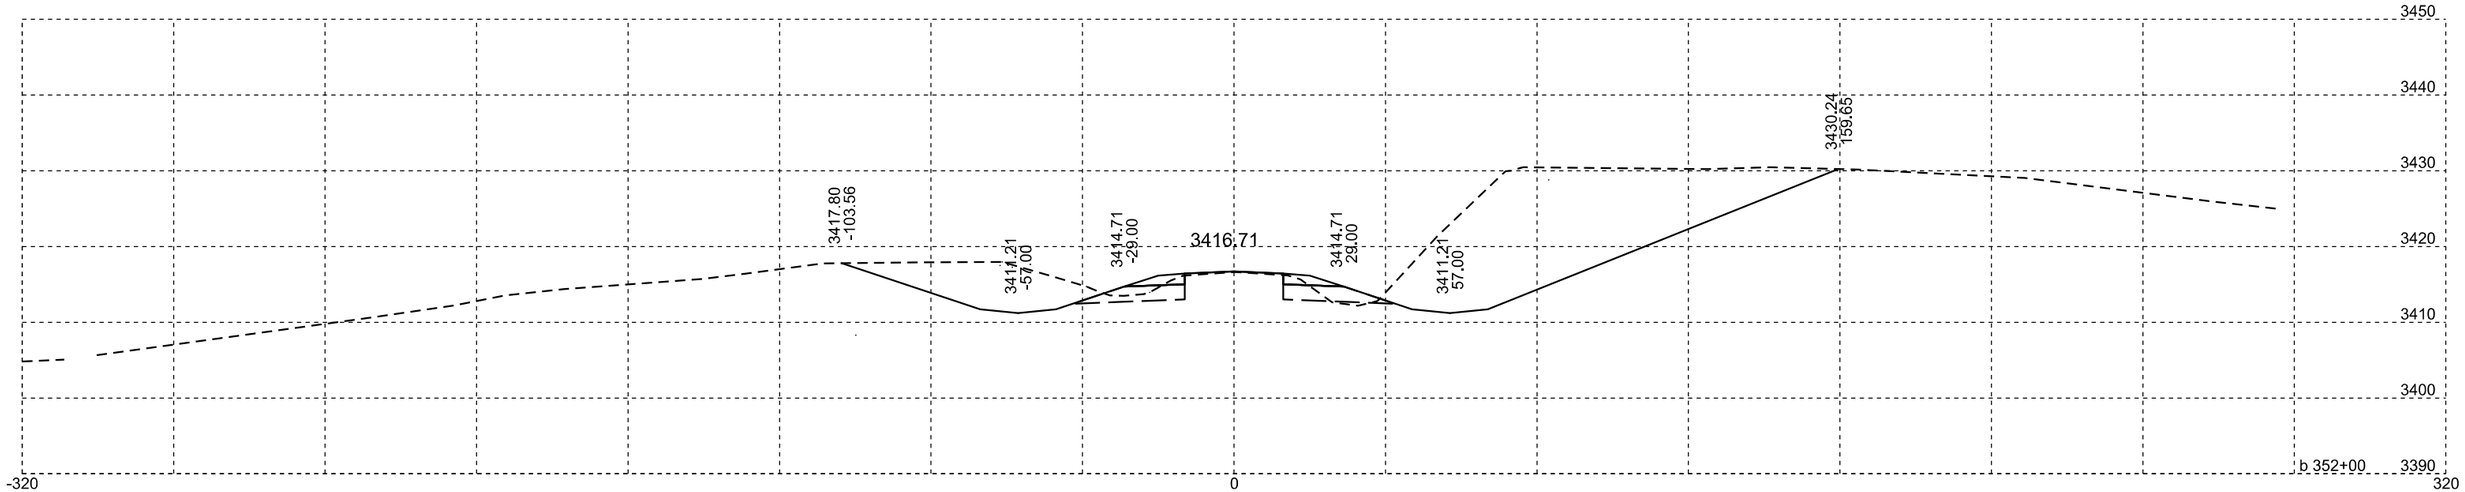

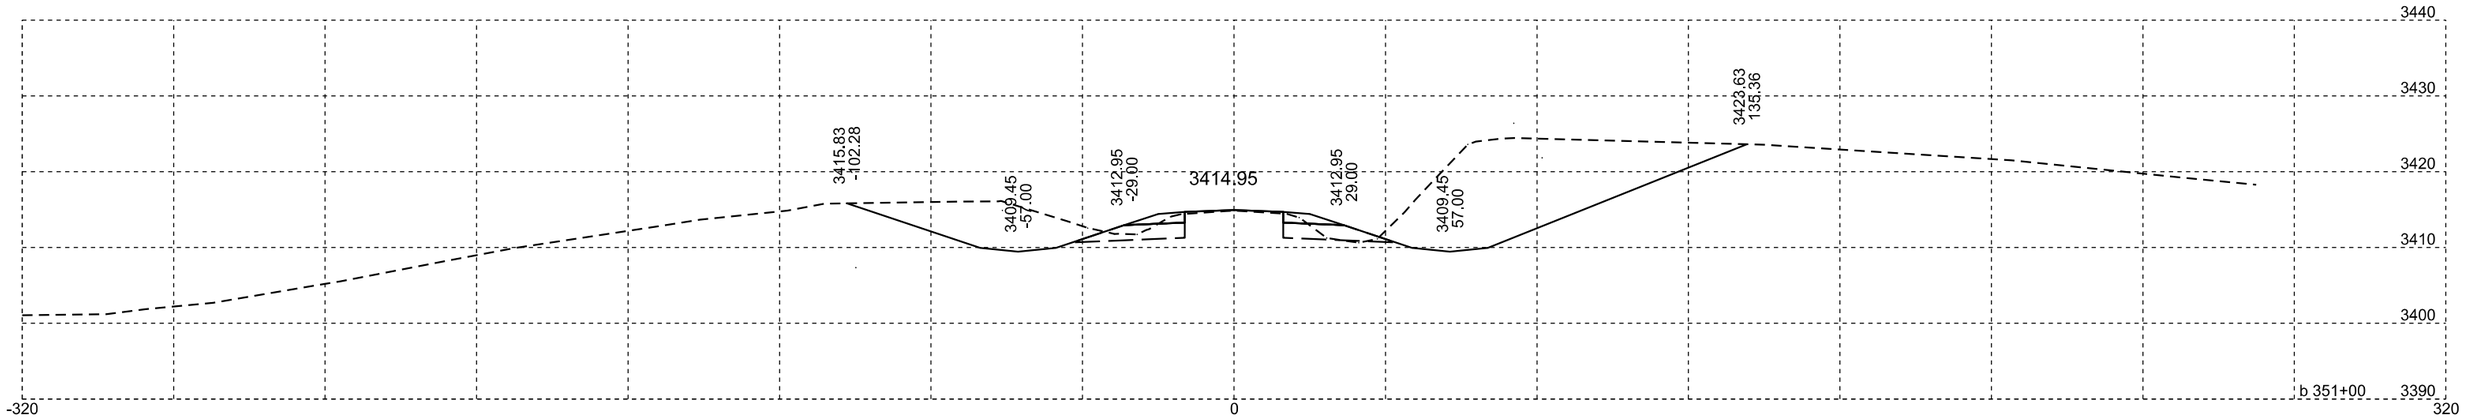

Plotting Date: 07/14/2015

STATE OF SOUTH DAKOTA	PROJECT	SHEET NO.	TOTAL SHEETS
	NH-PH 0018(177)104	X187	X329

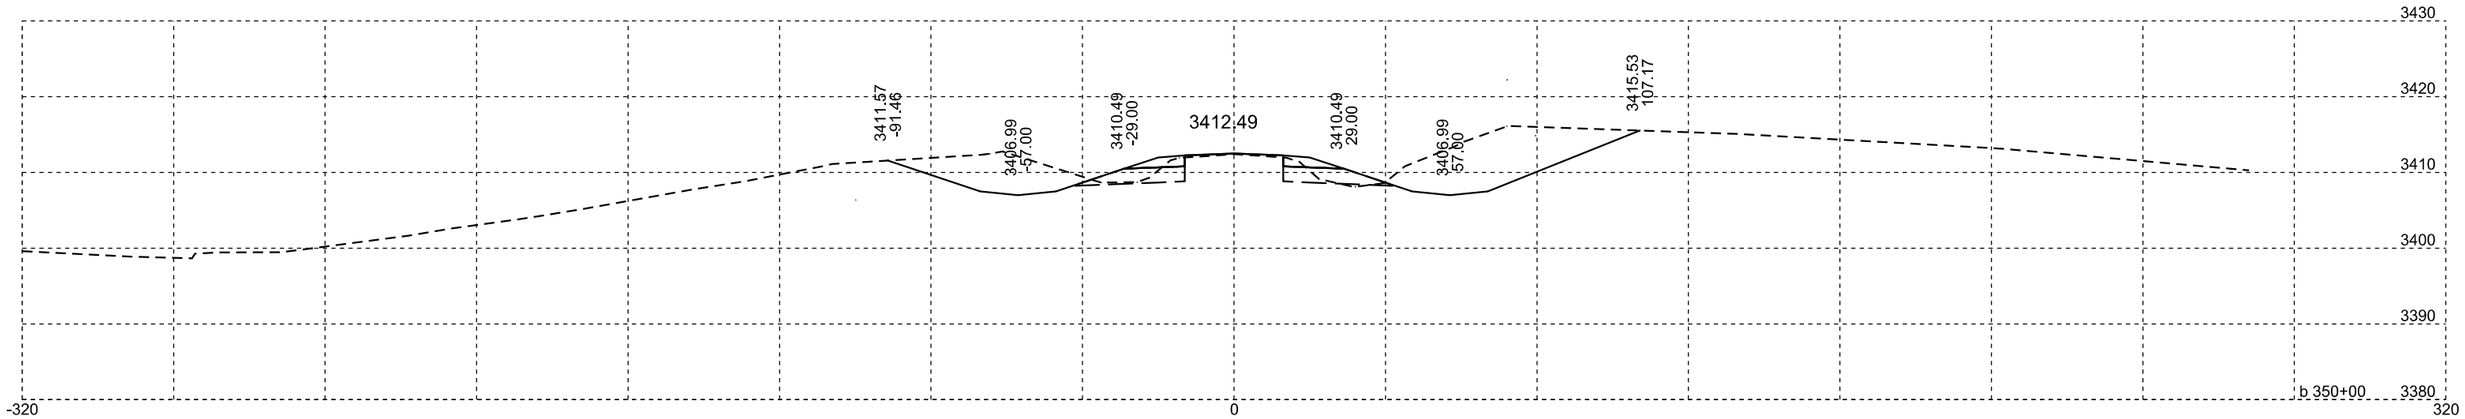

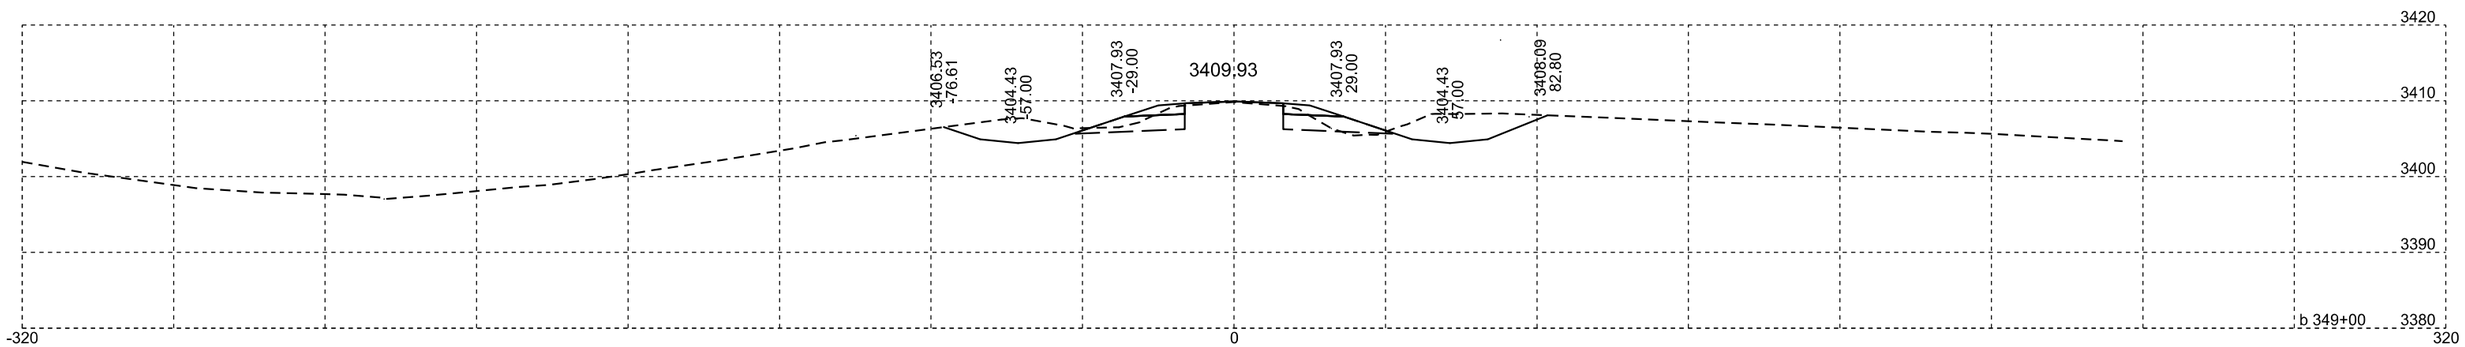

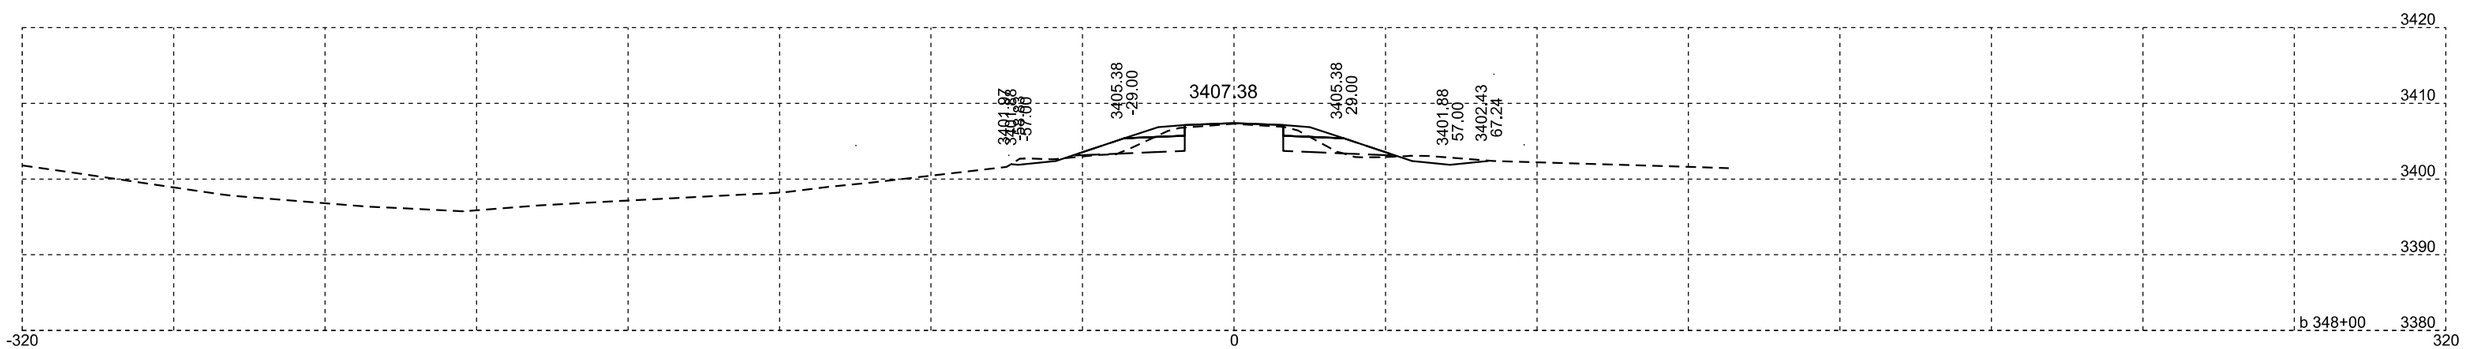

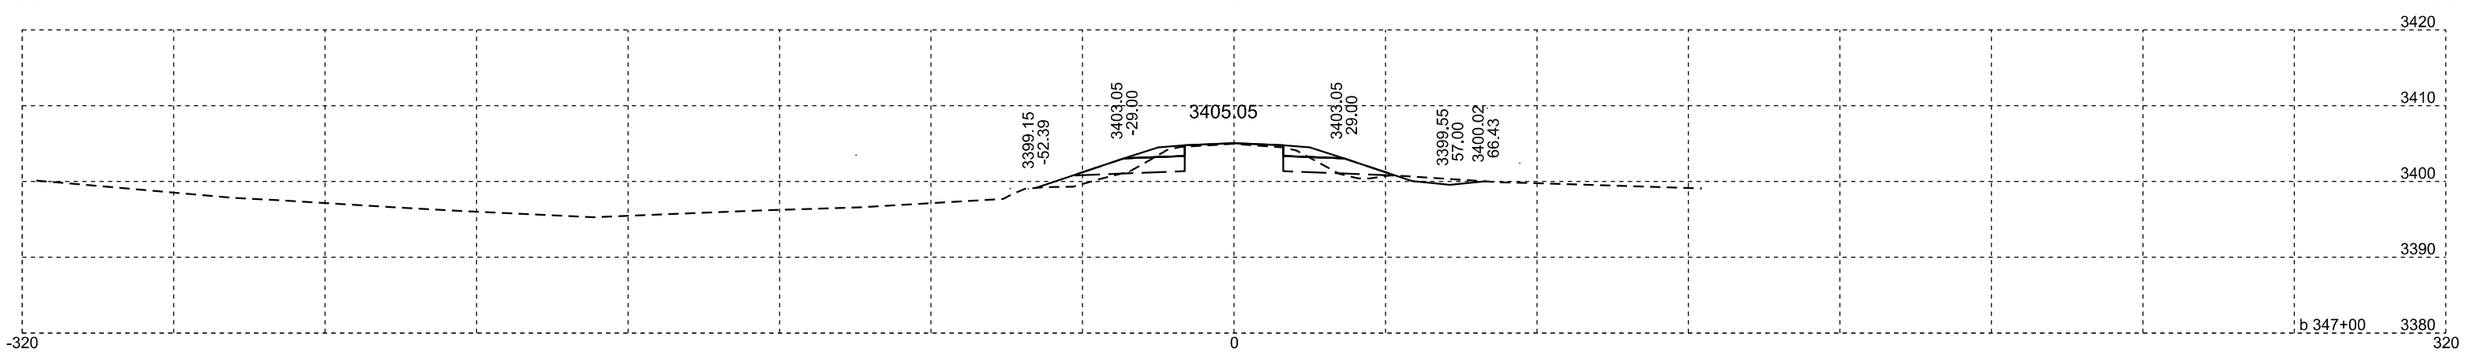

Plotting Date: 07/14/2015

STATE OF SOUTH DAKOTA	PROJECT	SHEET NO.	TOTAL SHEETS
	NH-PH 0018(177)104	X188	X329

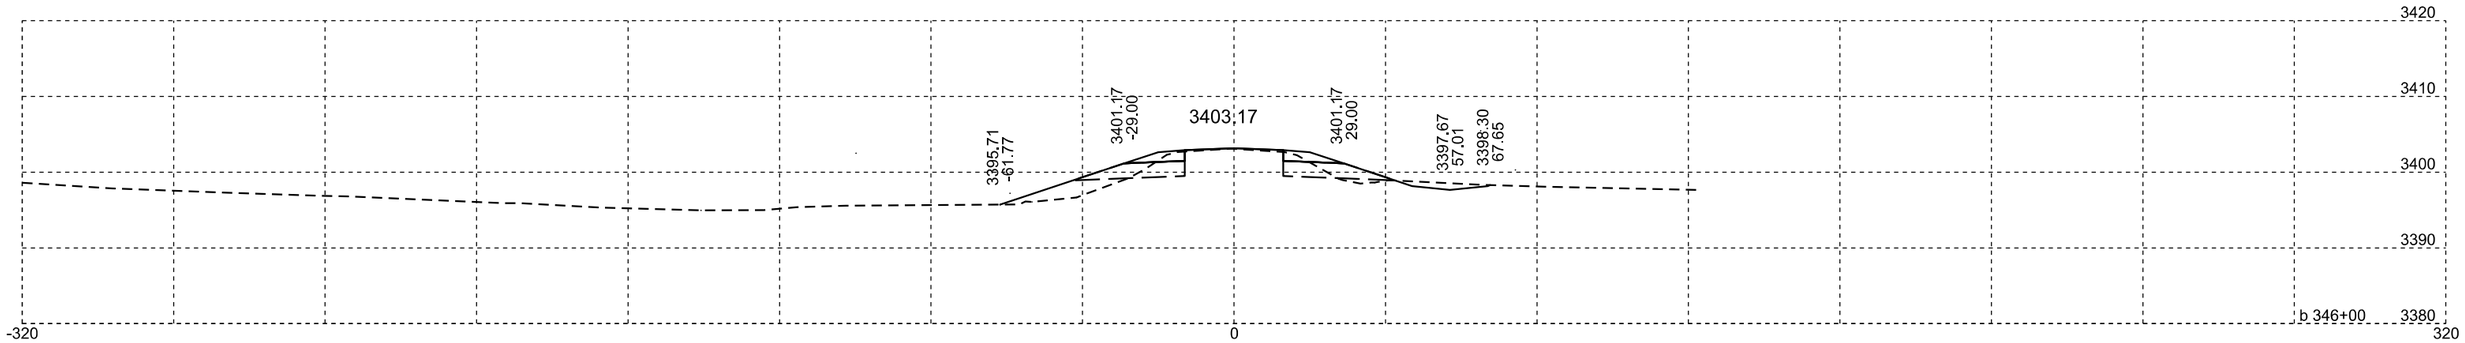

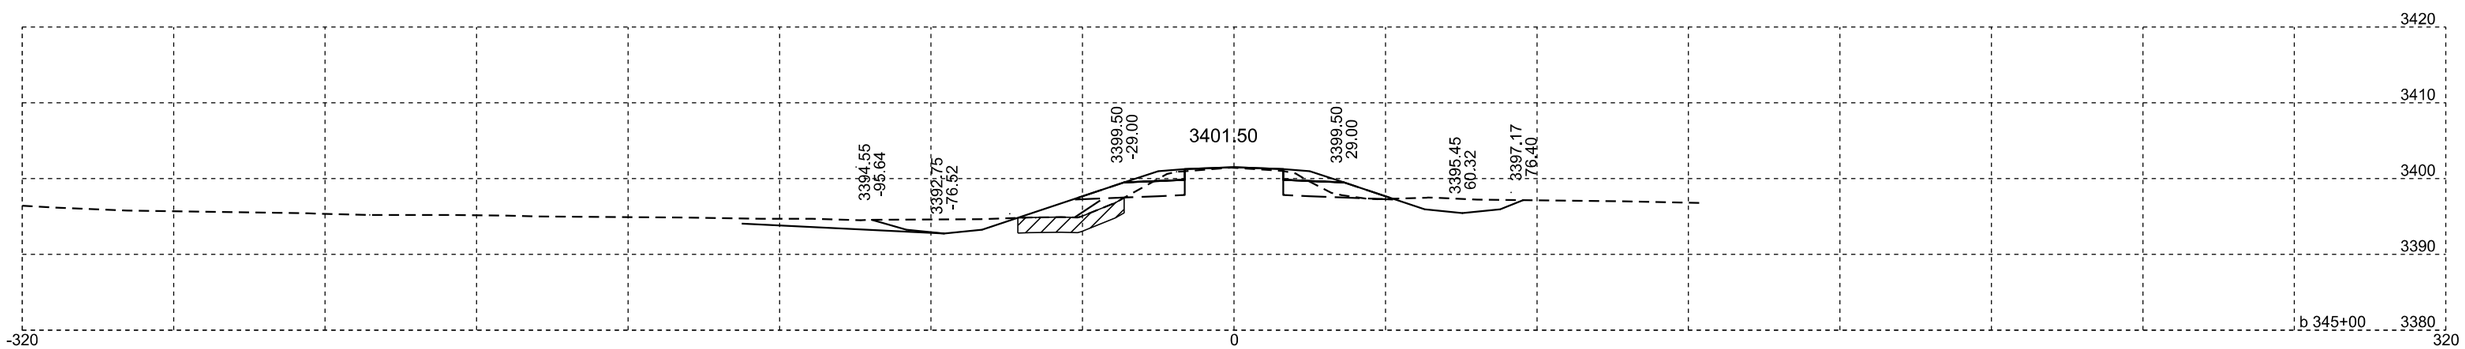

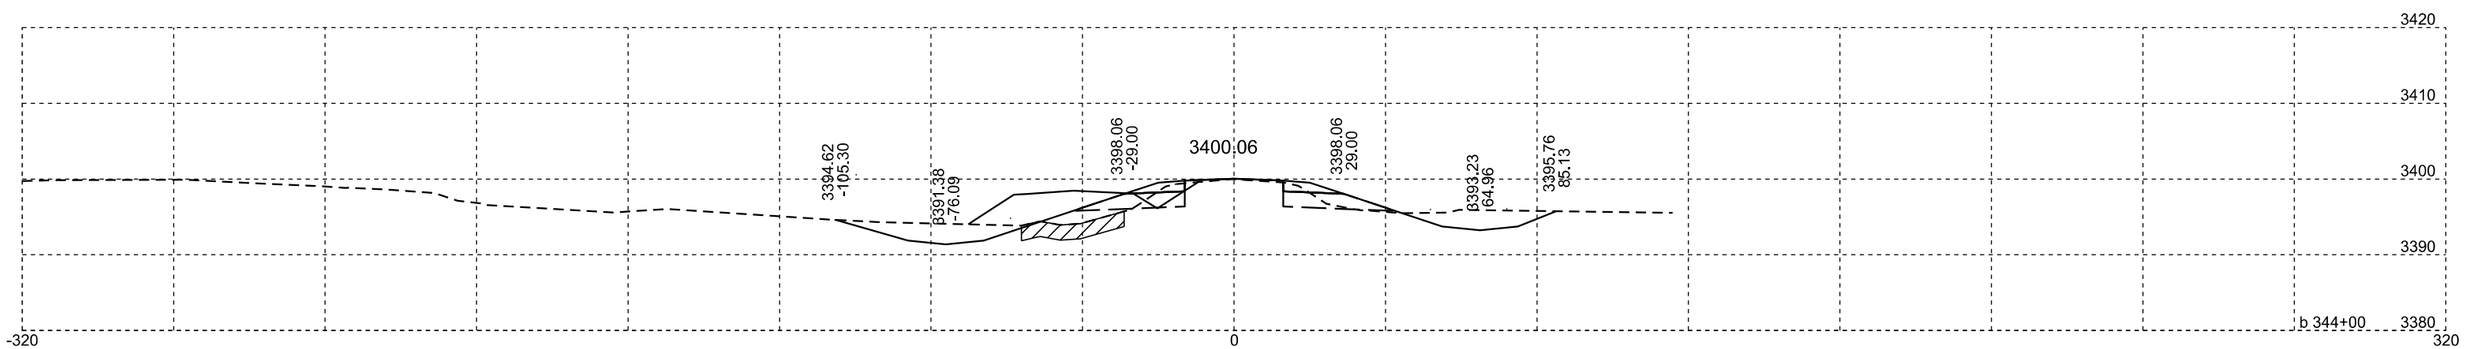

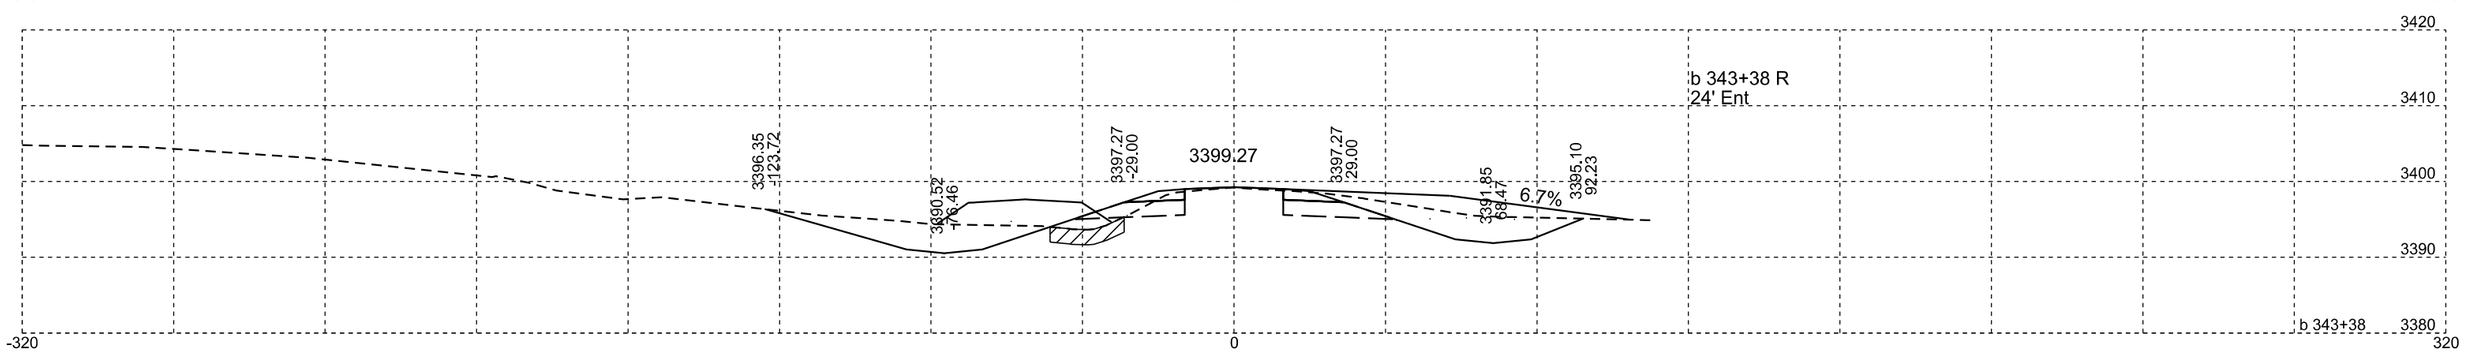

Plotting Date: 08/17/2015
Revised 8-17-15 DMJ

STATE OF SOUTH DAKOTA	PROJECT	SHEET NO.	TOTAL SHEETS
	NH-PH 0018(177)104	X189	X329

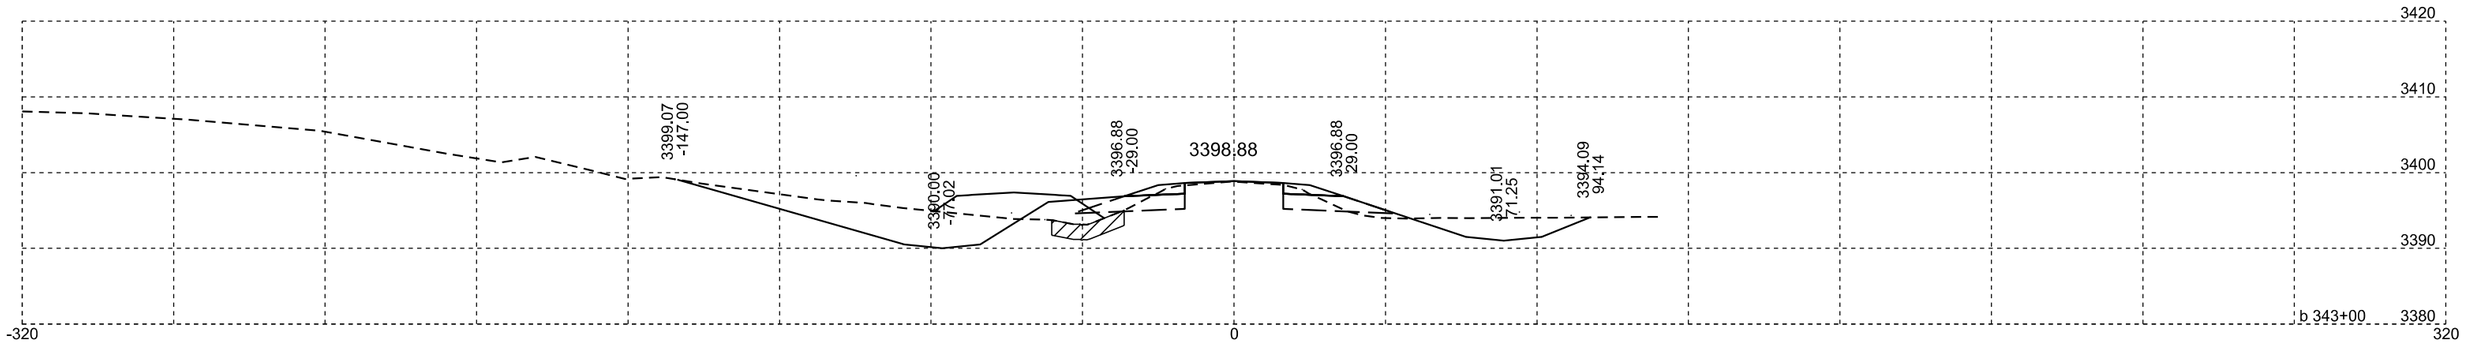

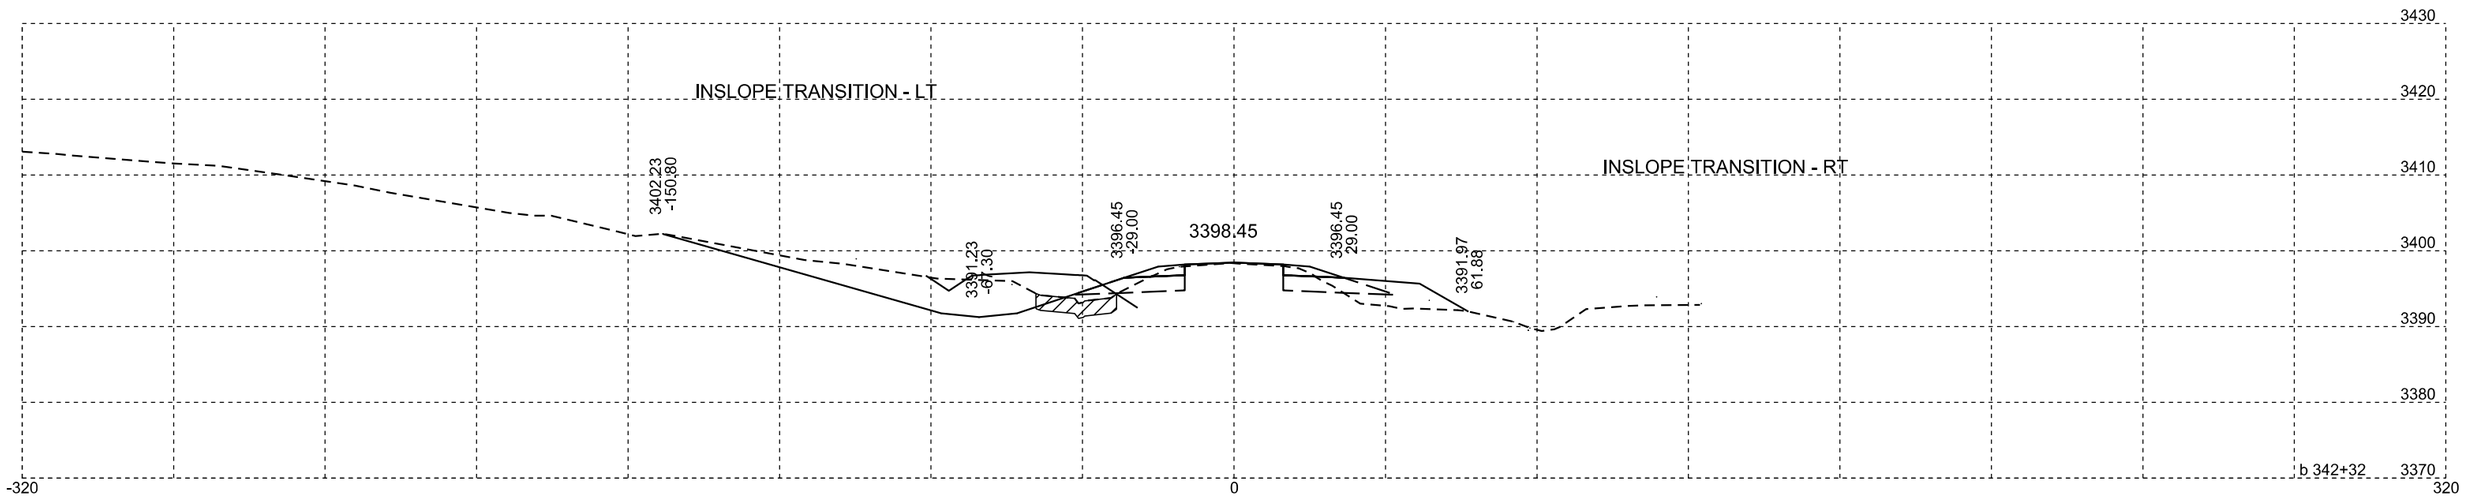

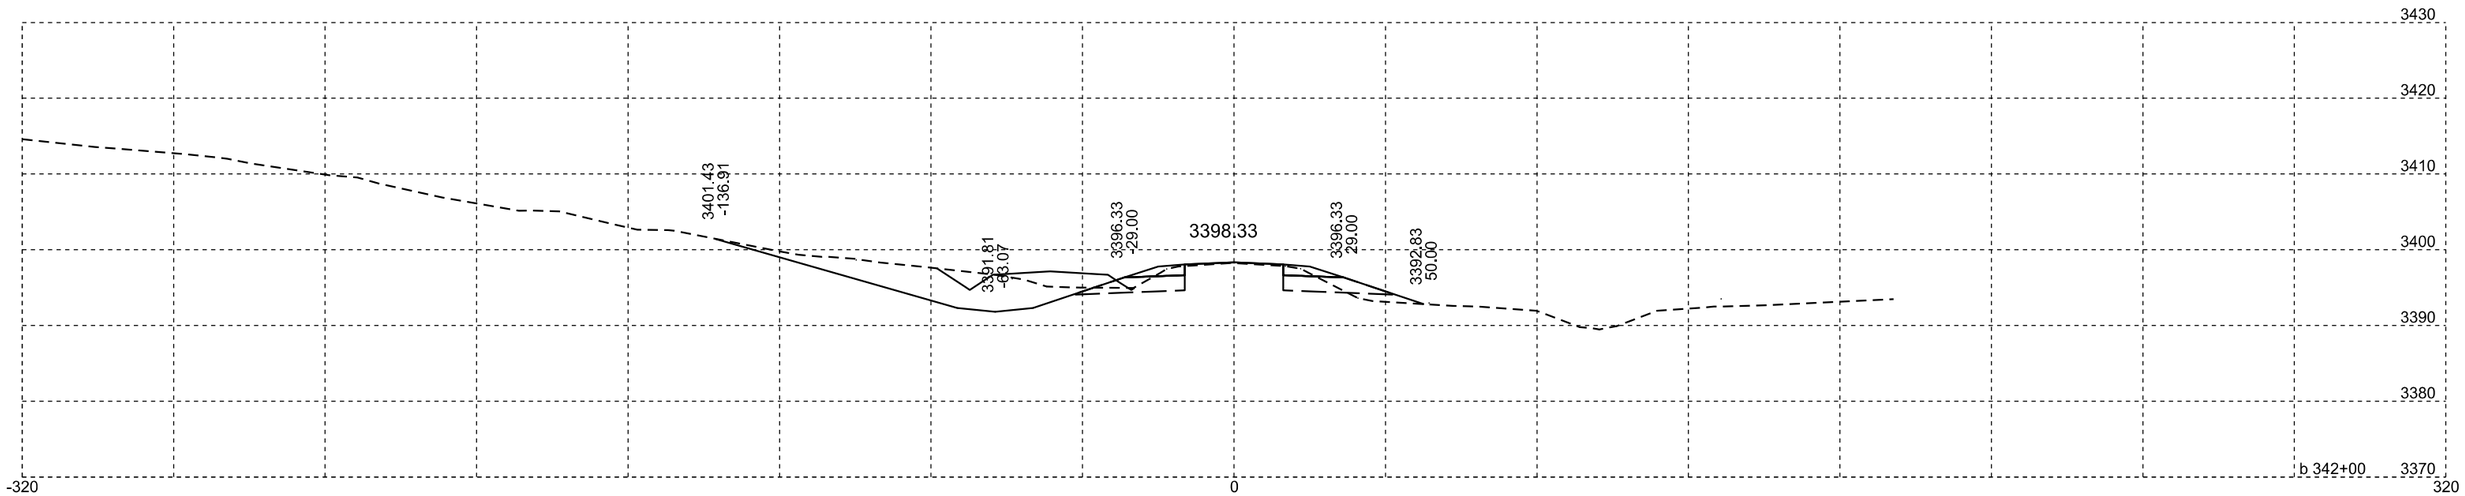

Plotting Date: 07/14/2015

STATE OF SOUTH DAKOTA	PROJECT	SHEET NO.	TOTAL SHEETS
	NH-PH 0018(177)104	X190	X329

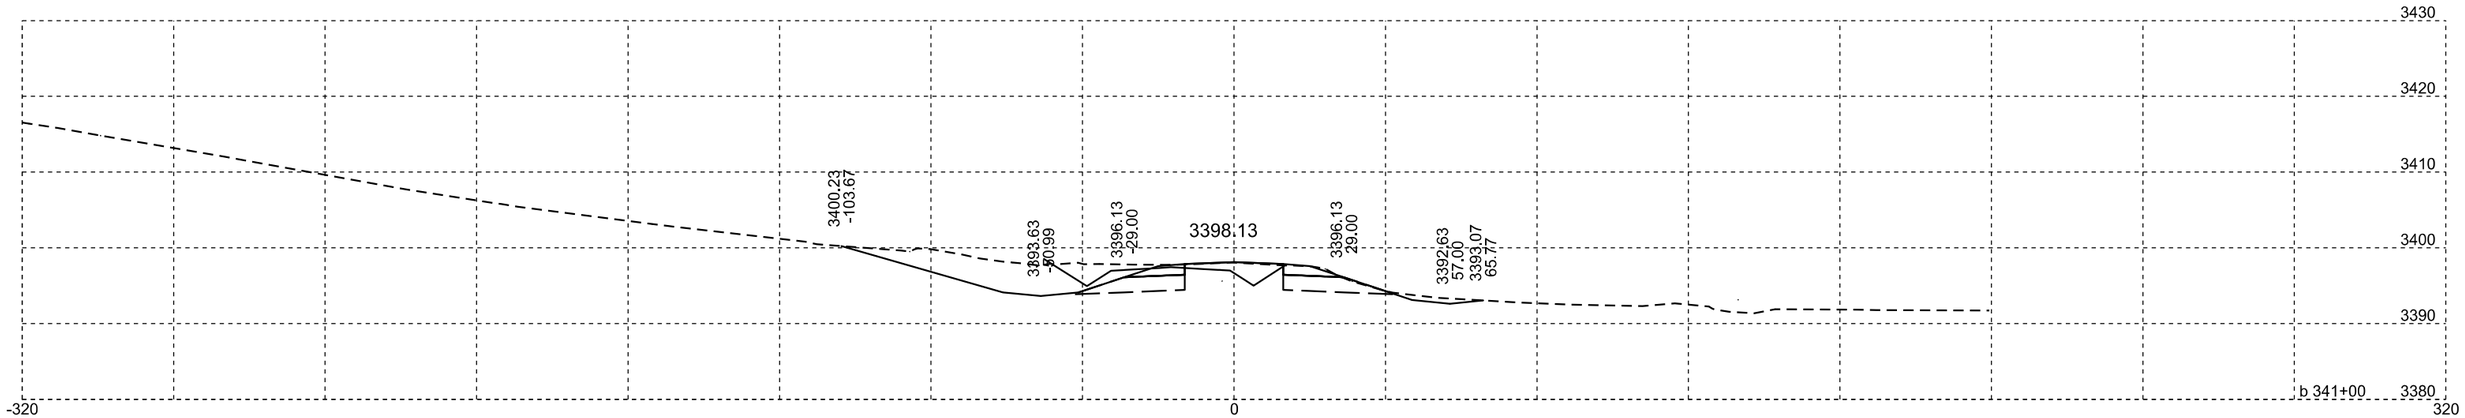

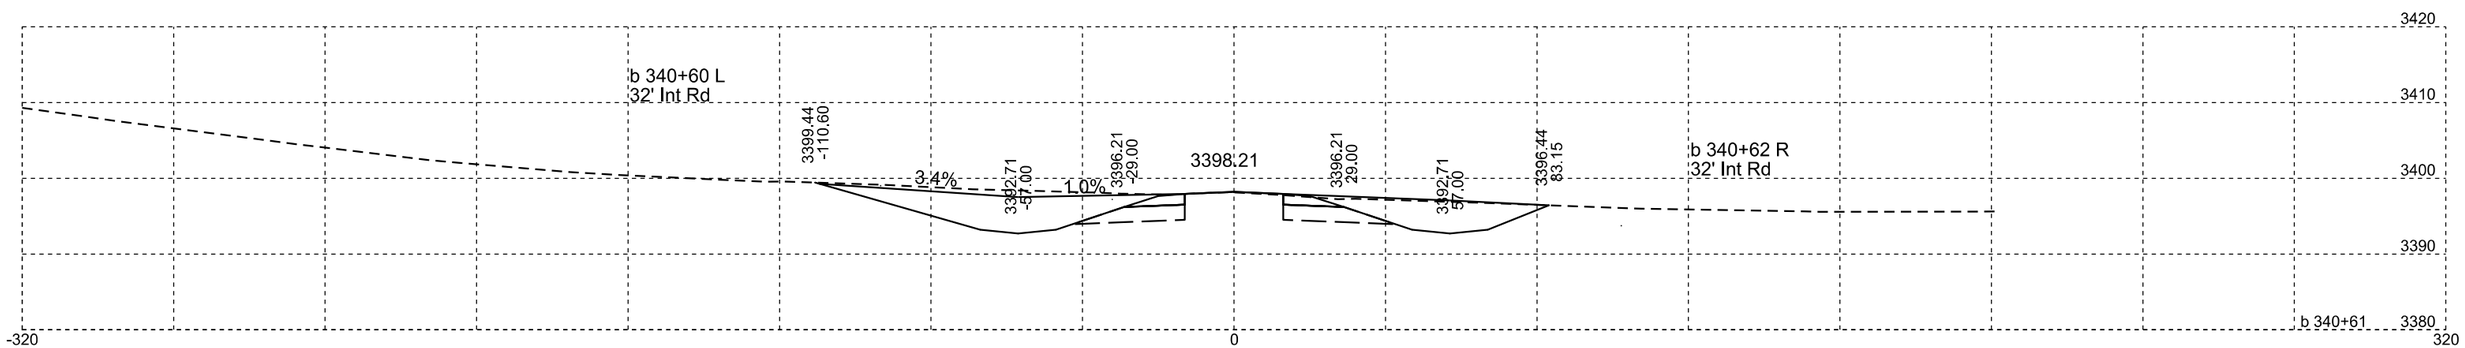

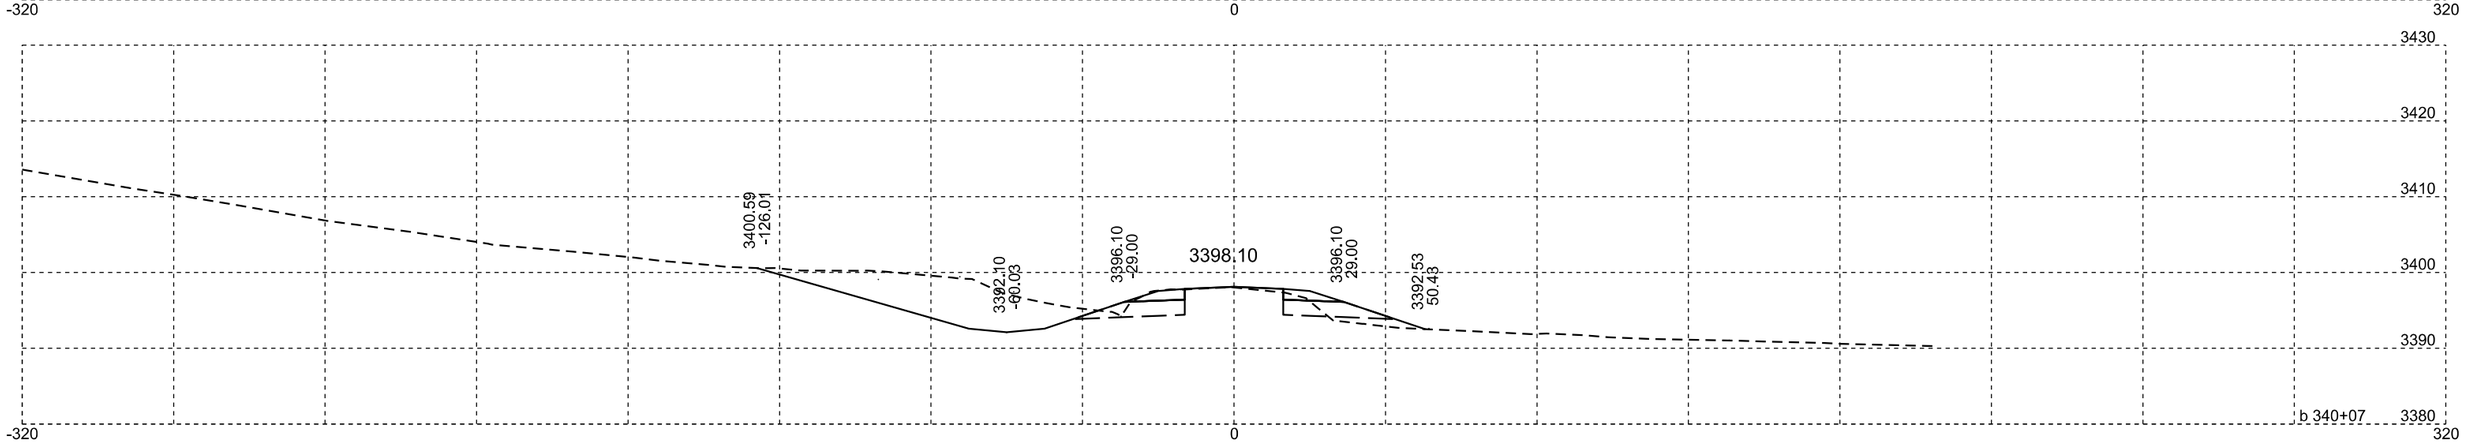

Plotting Date: 07/14/2015

STATE OF SOUTH DAKOTA	PROJECT	SHEET NO.	TOTAL SHEETS
	NH-PH 0018(177)104	X191	X329

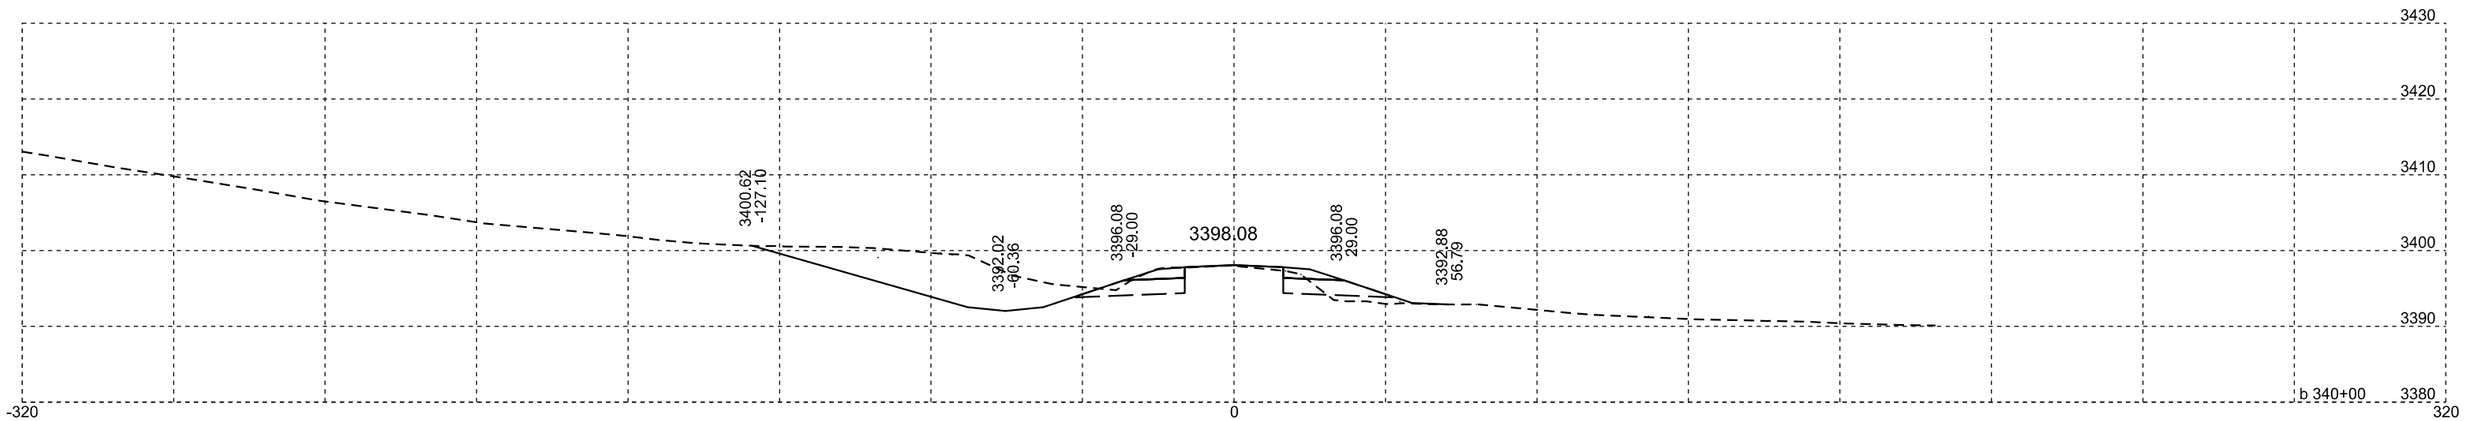

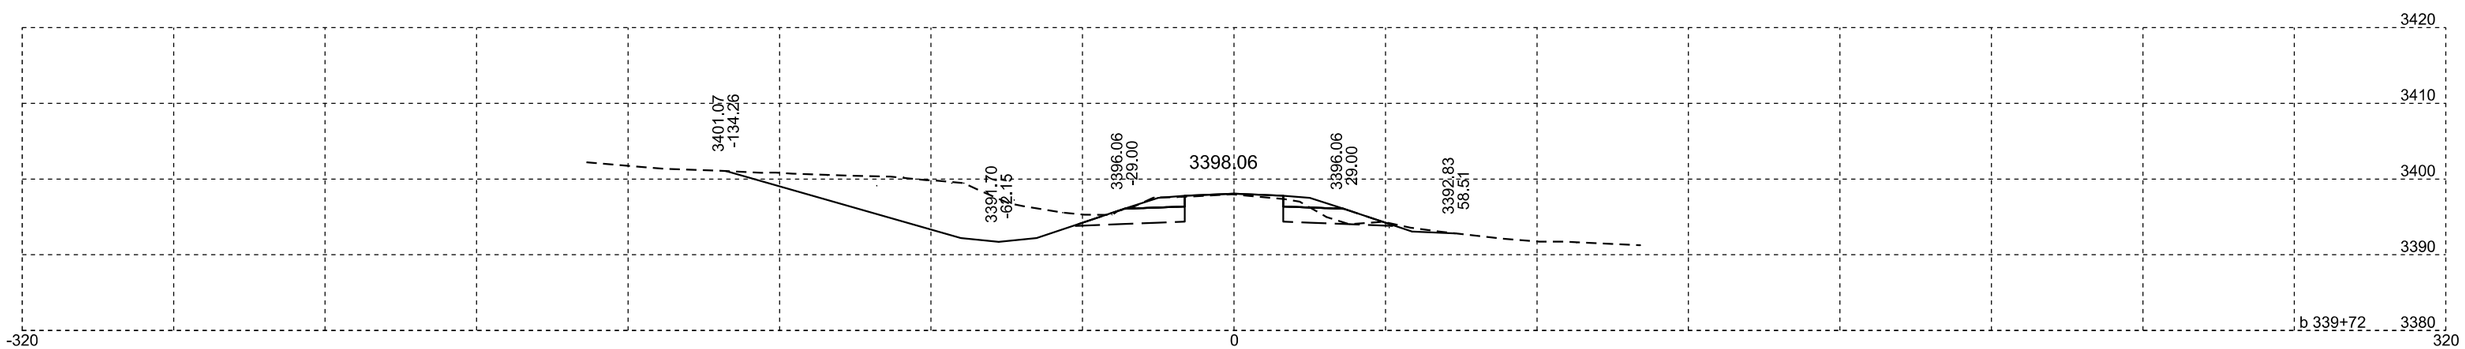

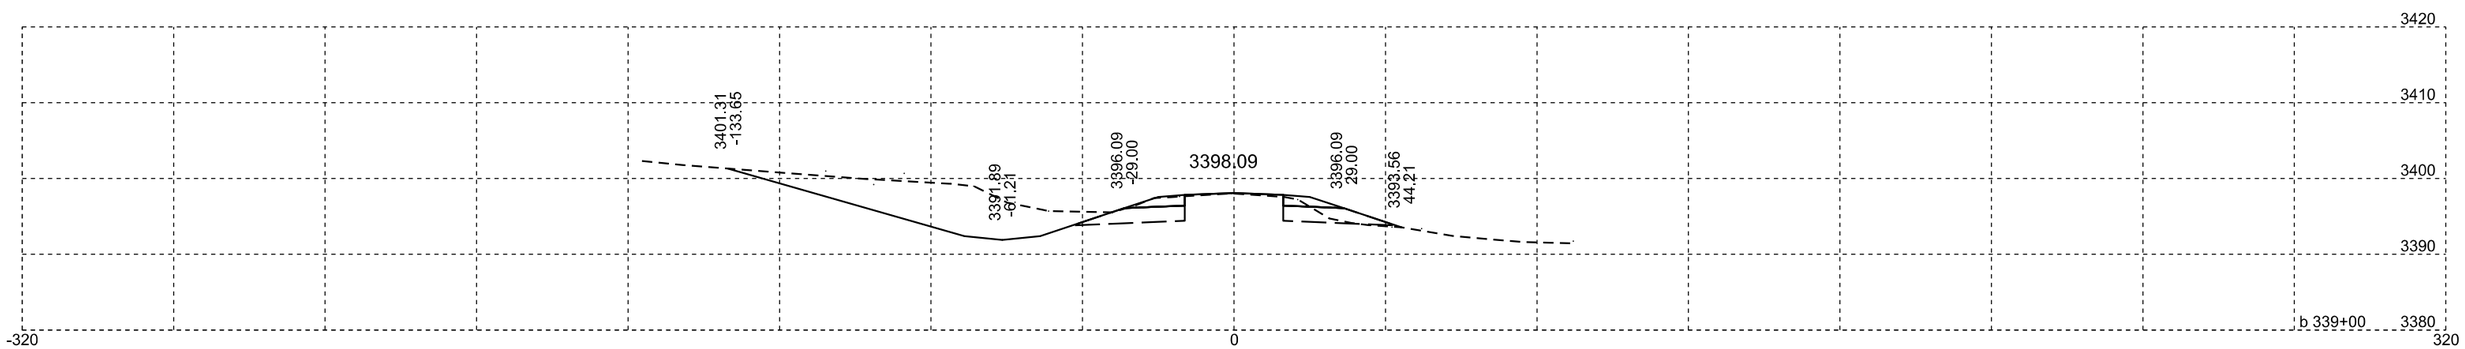

Plotting Date: 07/14/2015

STATE OF SOUTH DAKOTA	PROJECT	SHEET NO.	TOTAL SHEETS
	NH-PH 0018(177)104	X192	X329

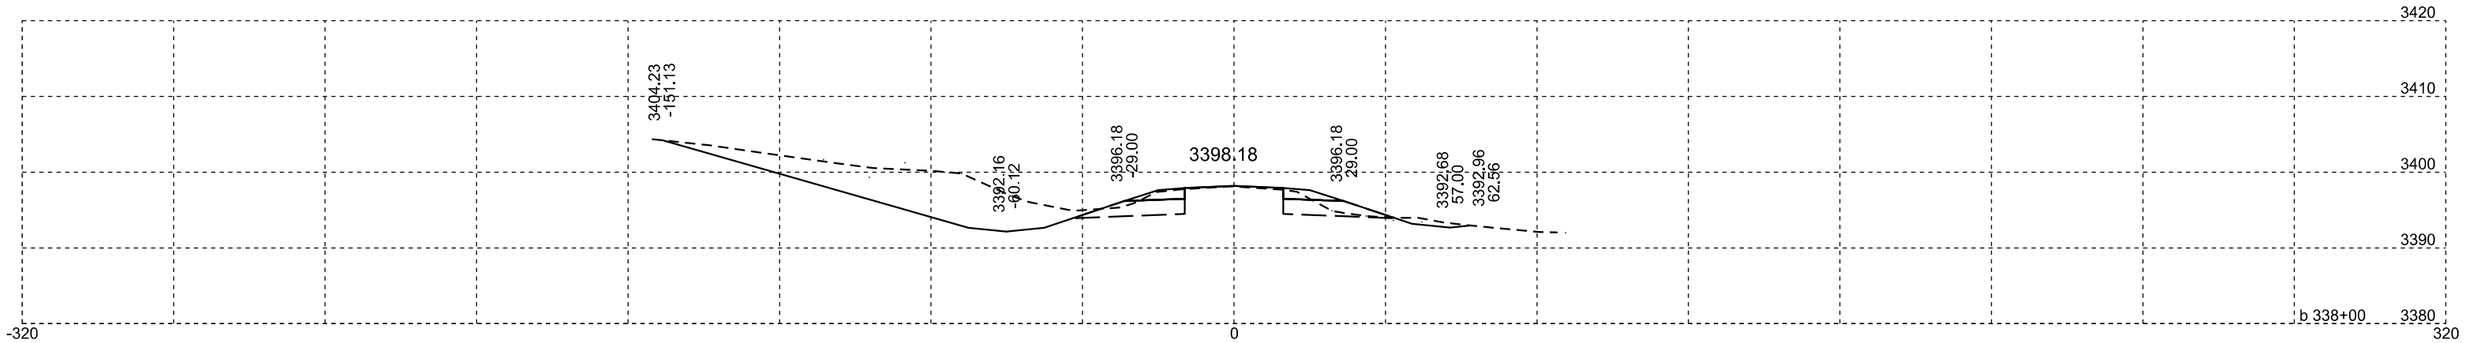

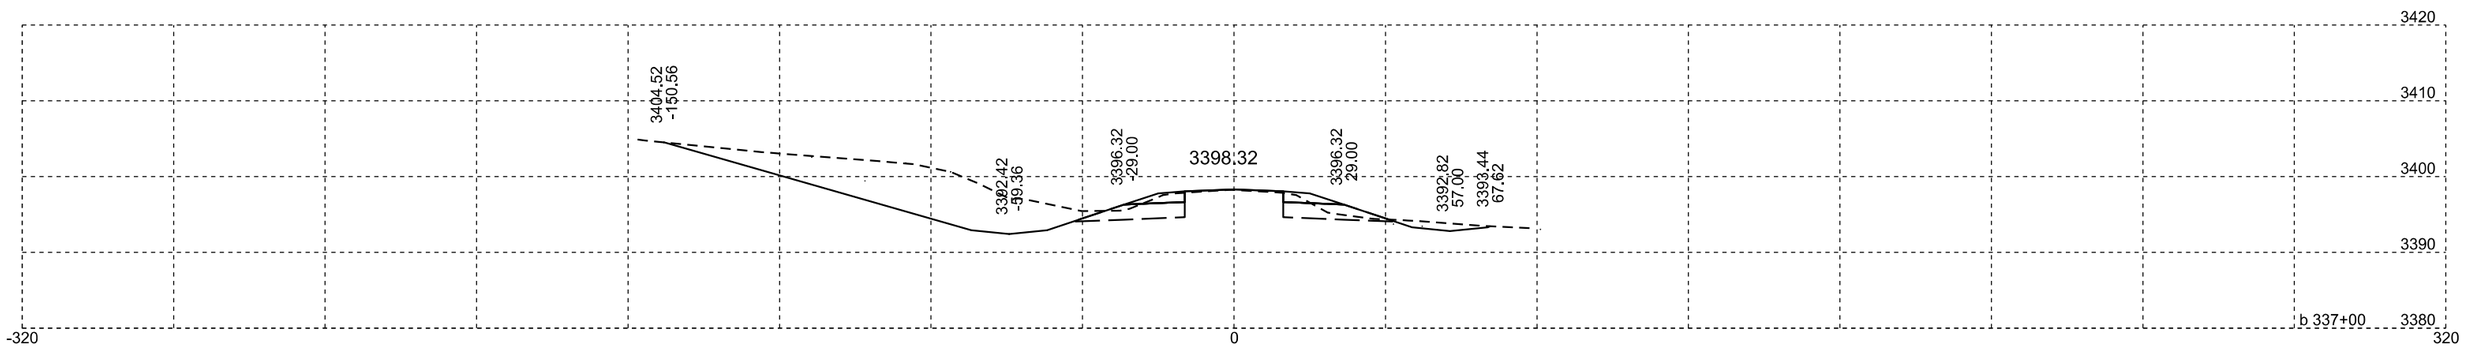

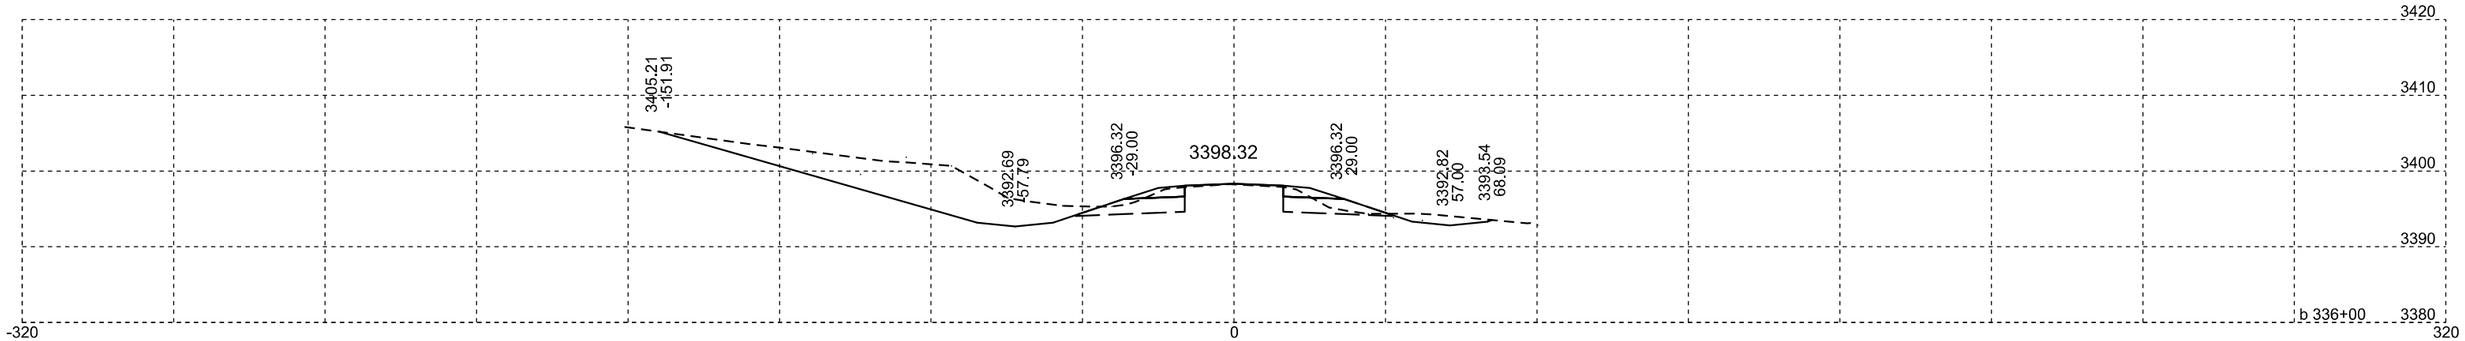

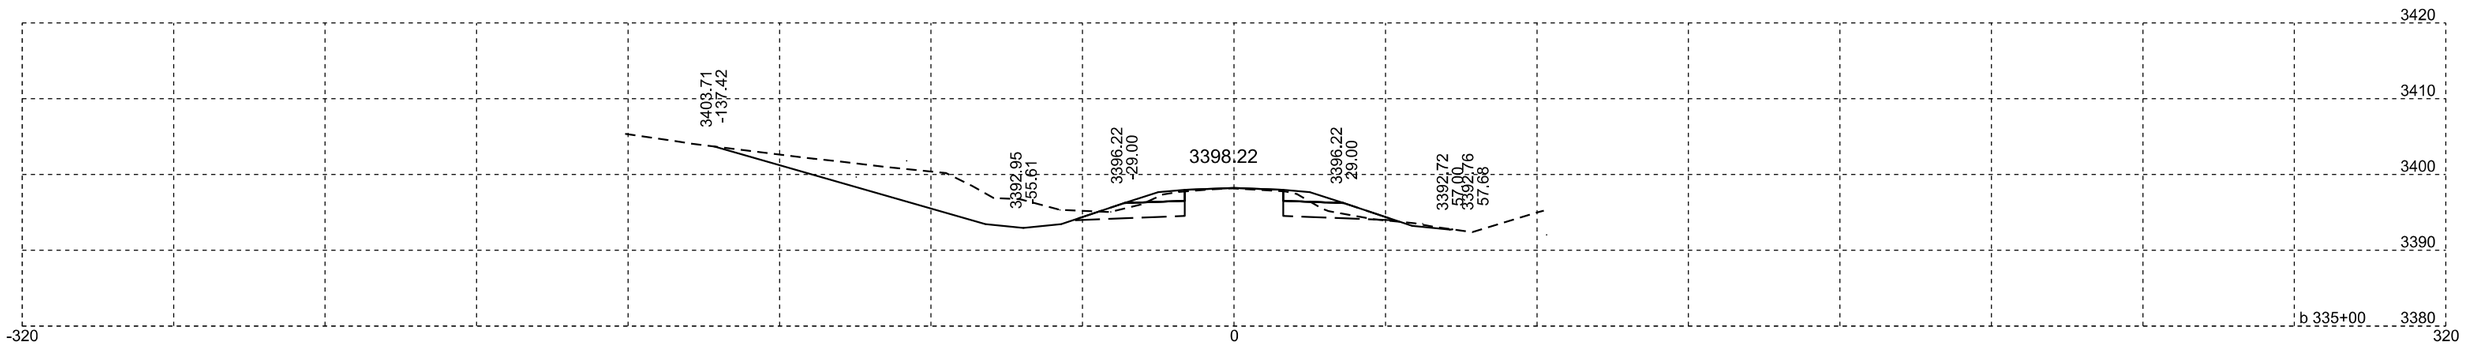

Plotting Date: 07/14/2015

STATE OF SOUTH DAKOTA	PROJECT	SHEET NO.	TOTAL SHEETS
	NH-PH 0018(177)104	X193	X329

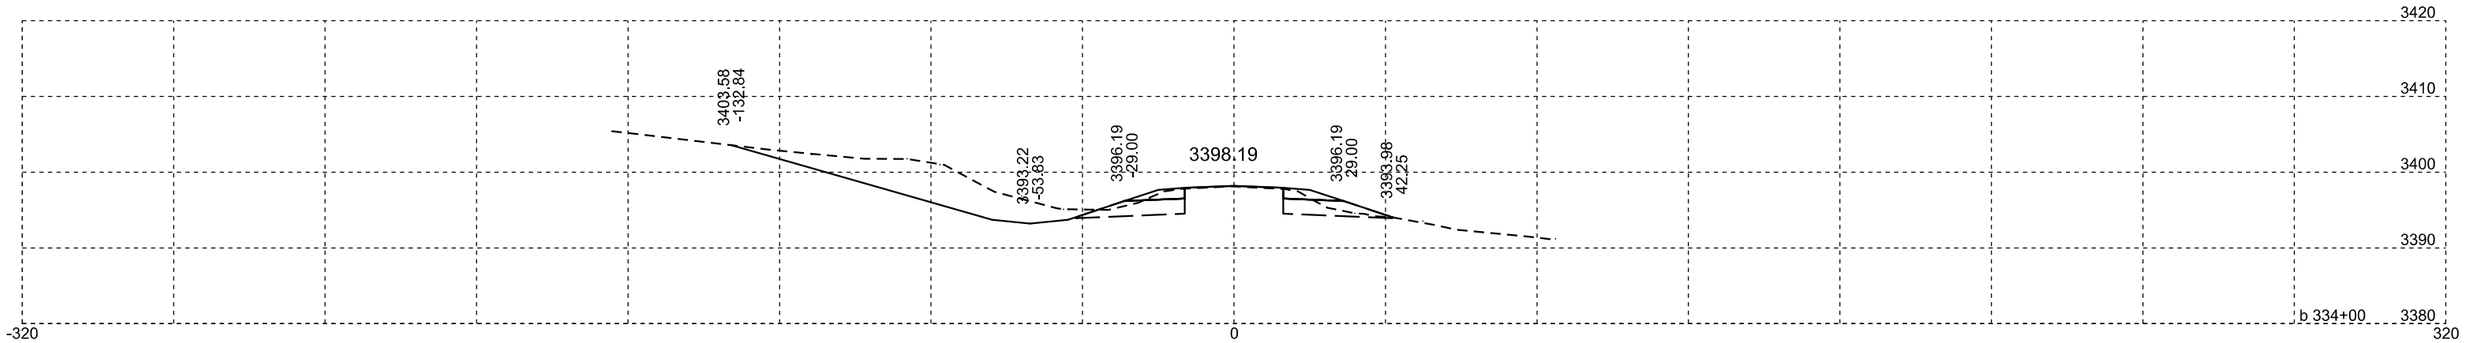

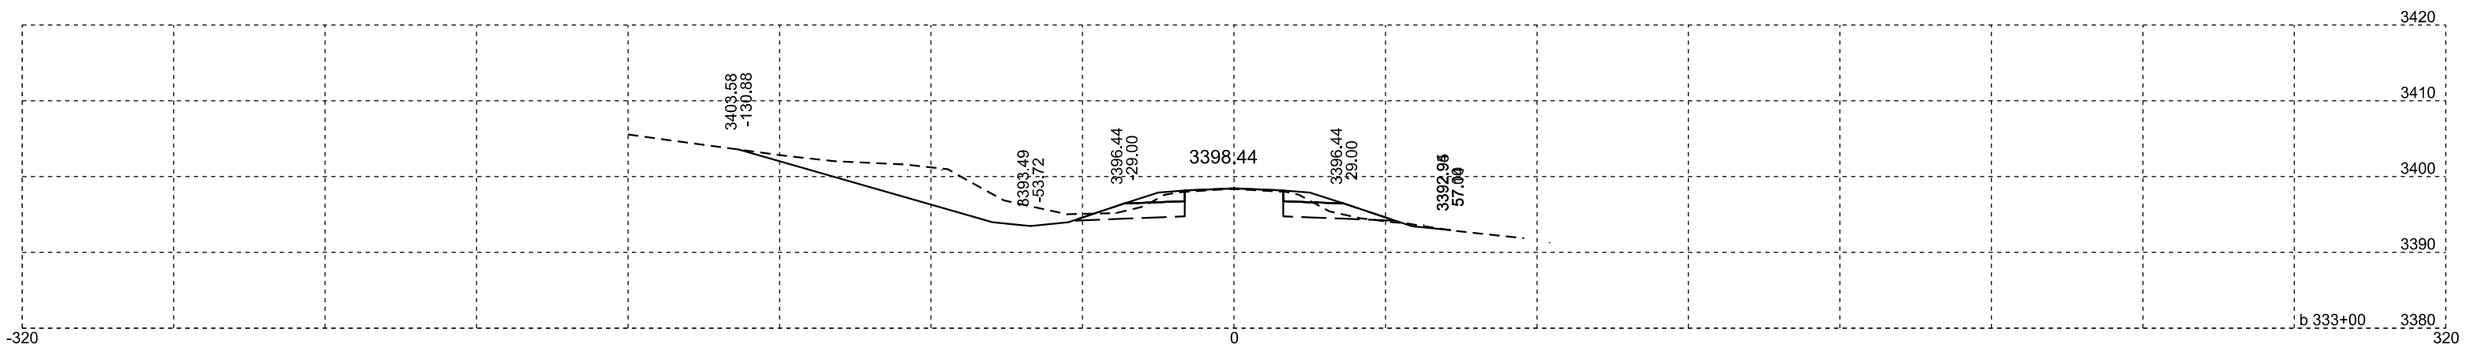

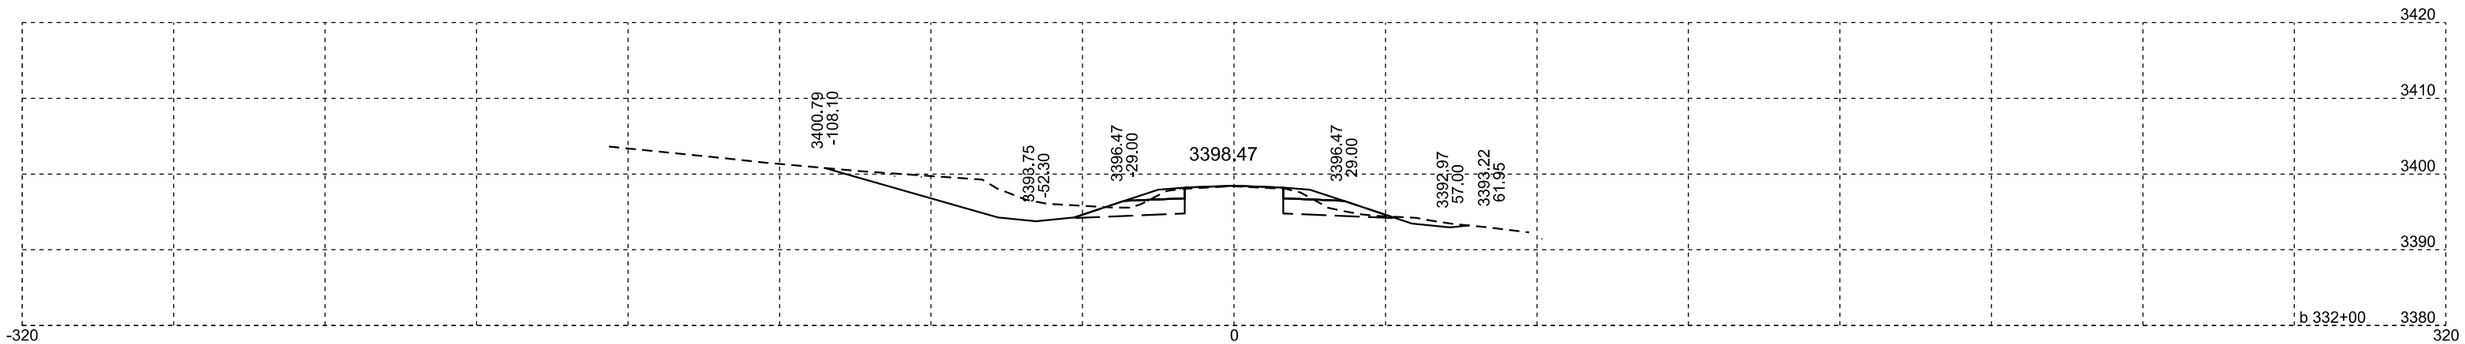

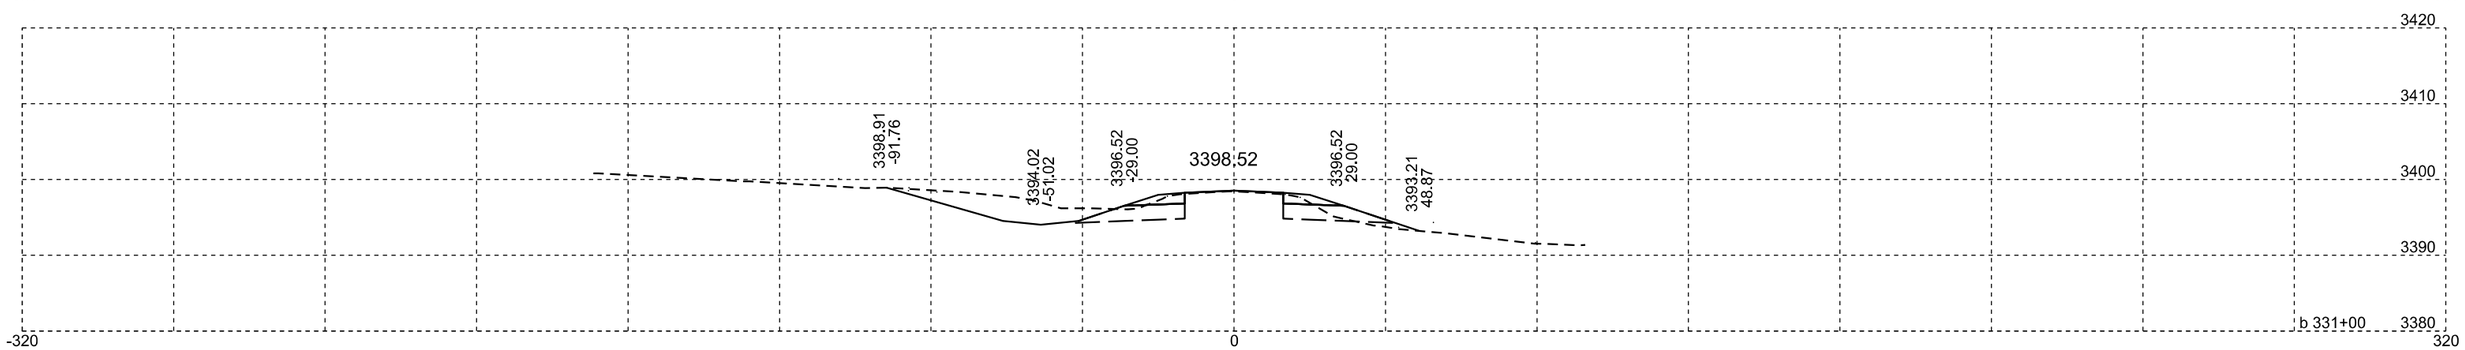

Plotting Date: 07/14/2015

STATE OF SOUTH DAKOTA	PROJECT	SHEET NO.	TOTAL SHEETS
	NH-PH 0018(177)104	X194	X329

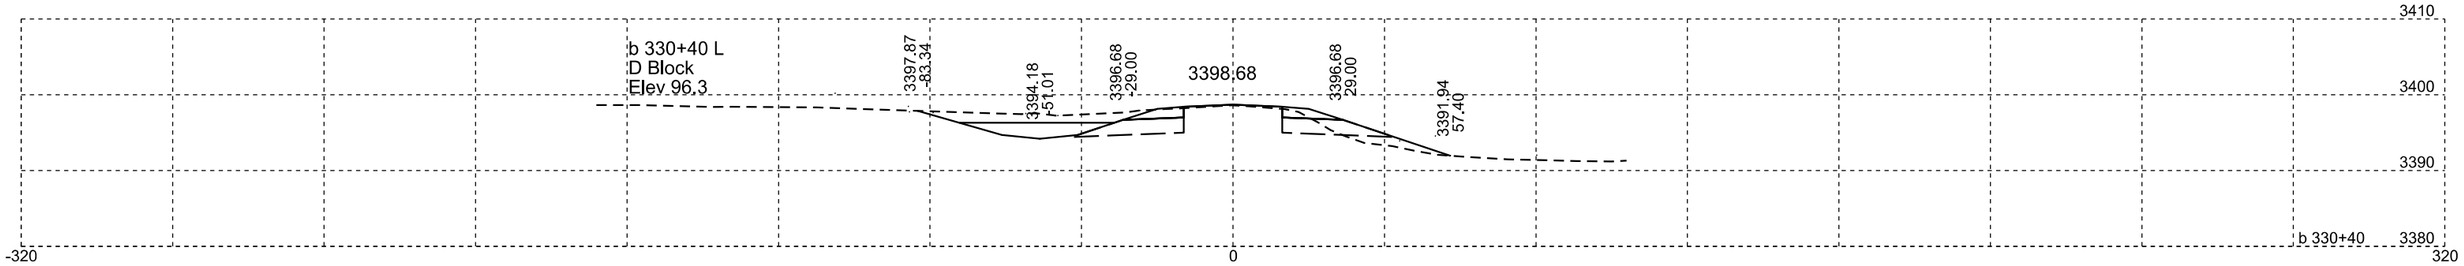

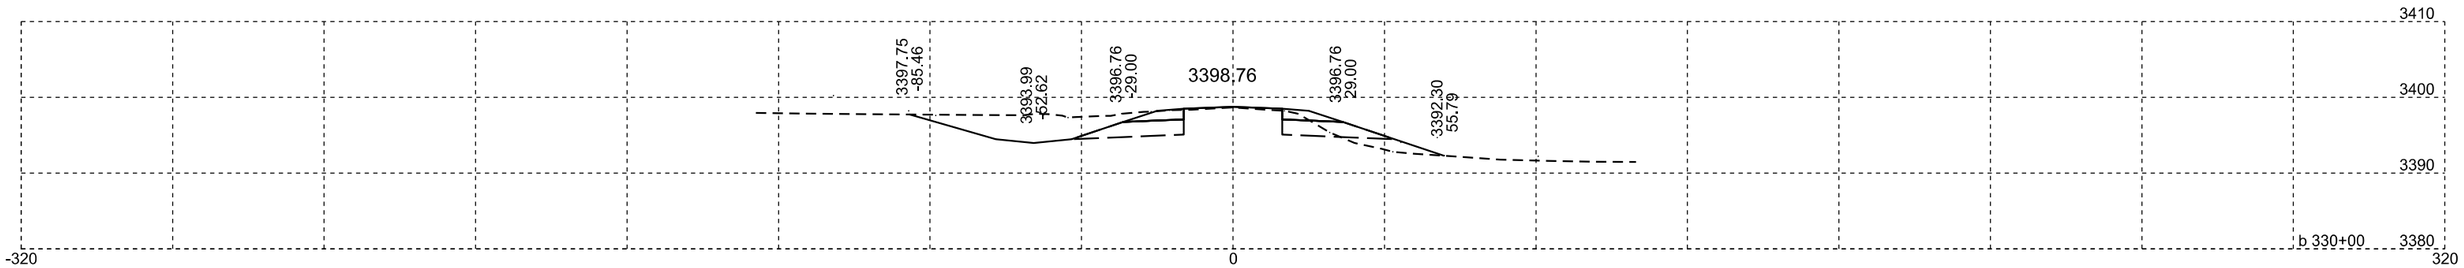

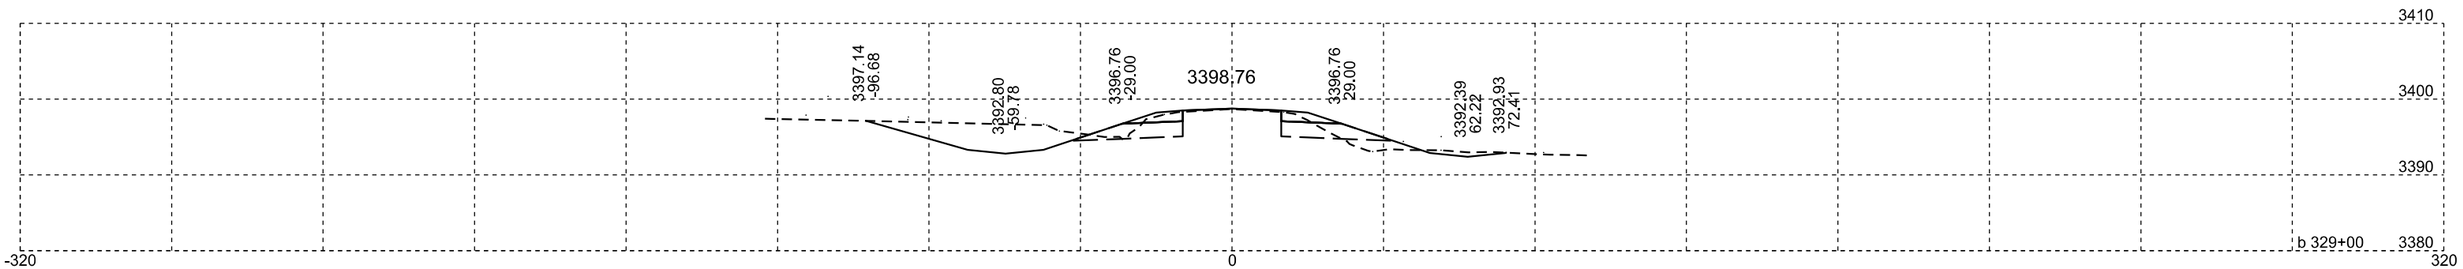

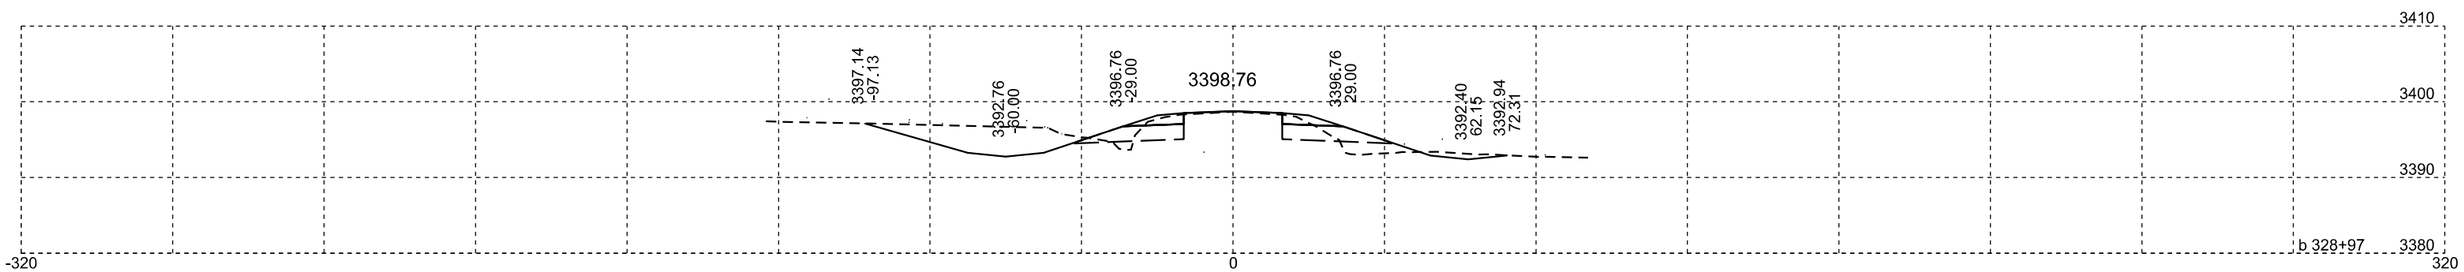

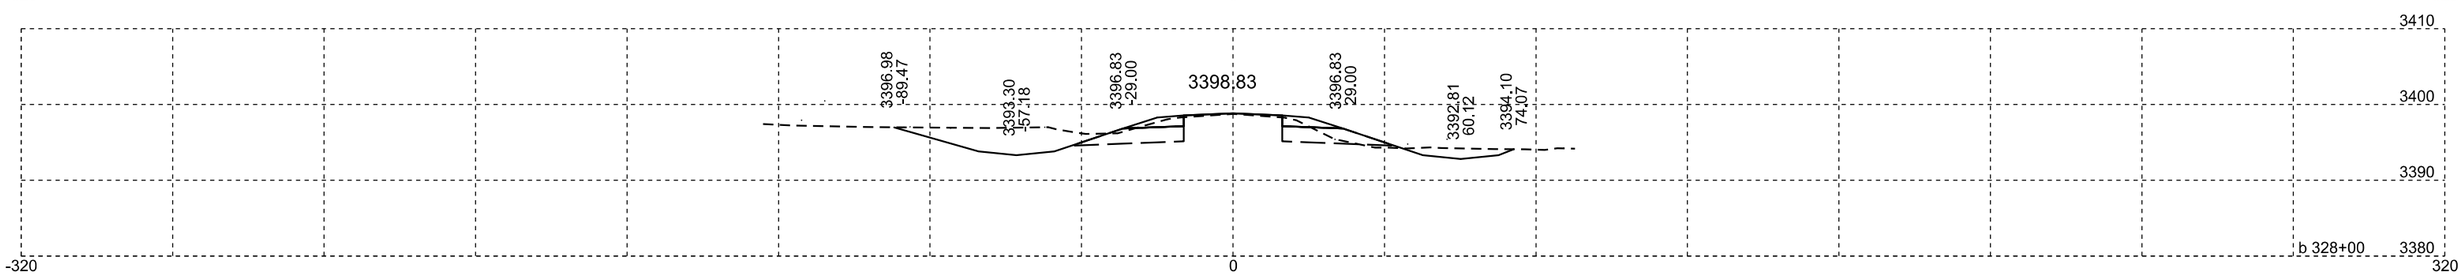

Plotting Date: 07/14/2015

STATE OF SOUTH DAKOTA	PROJECT	SHEET NO.	TOTAL SHEETS
	NH-PH 0018(177)104	X195	X329

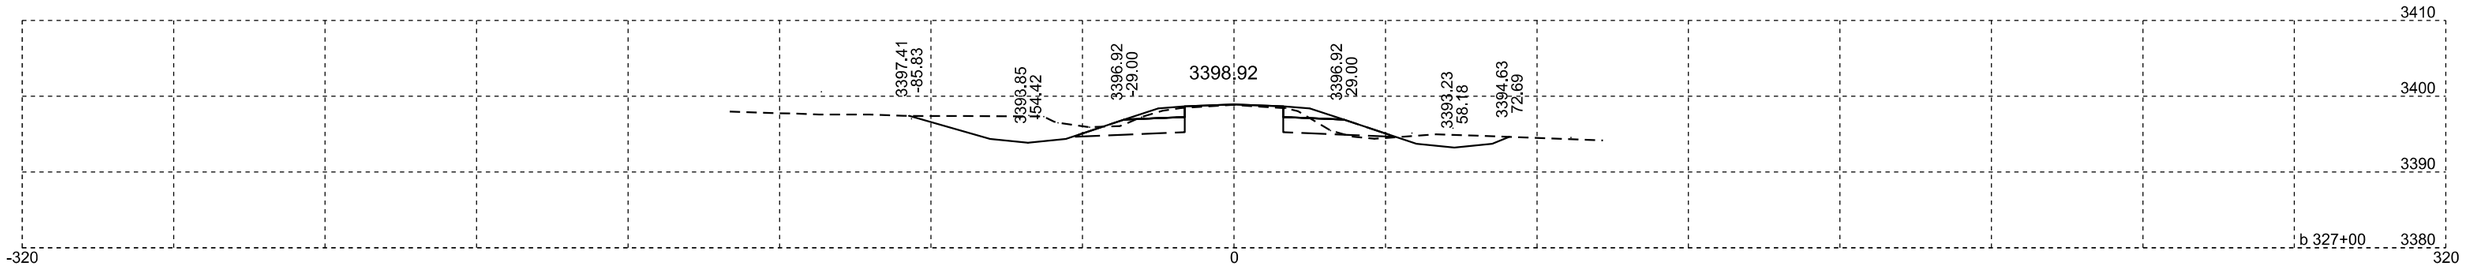

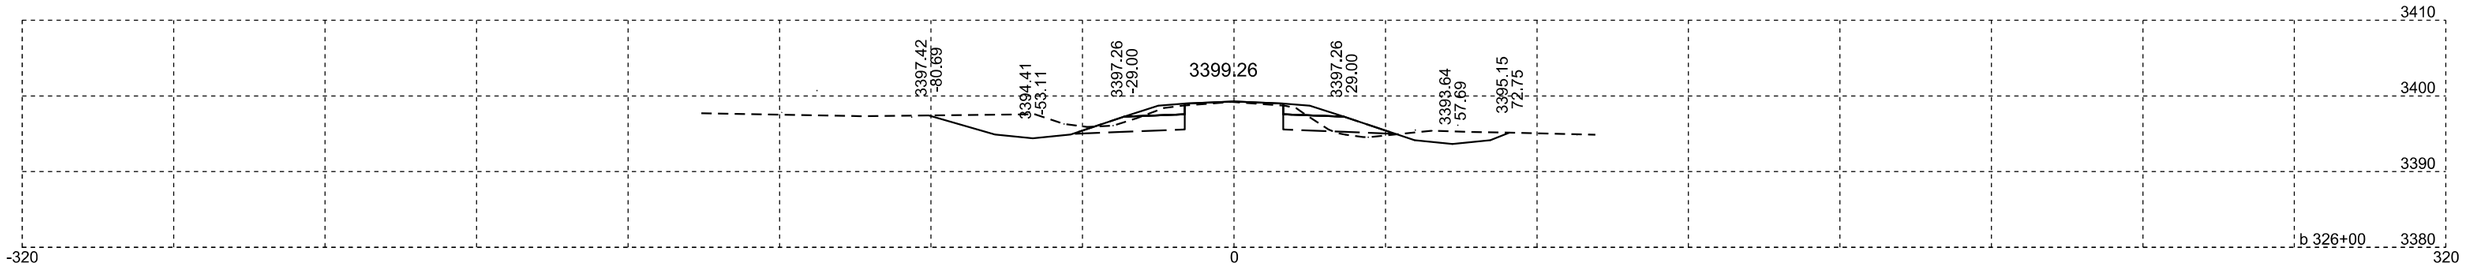

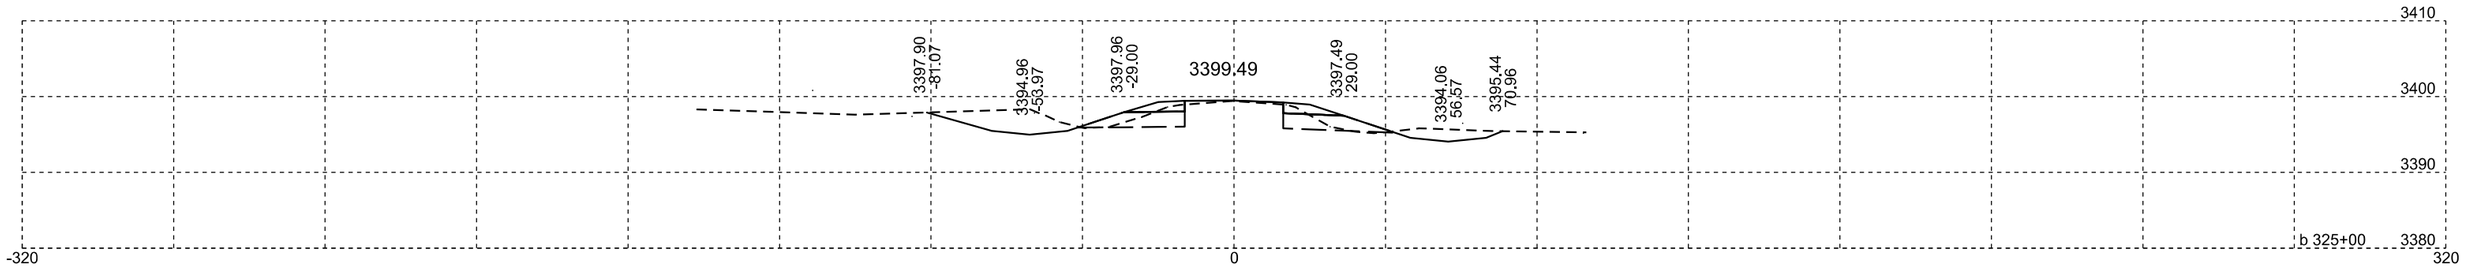

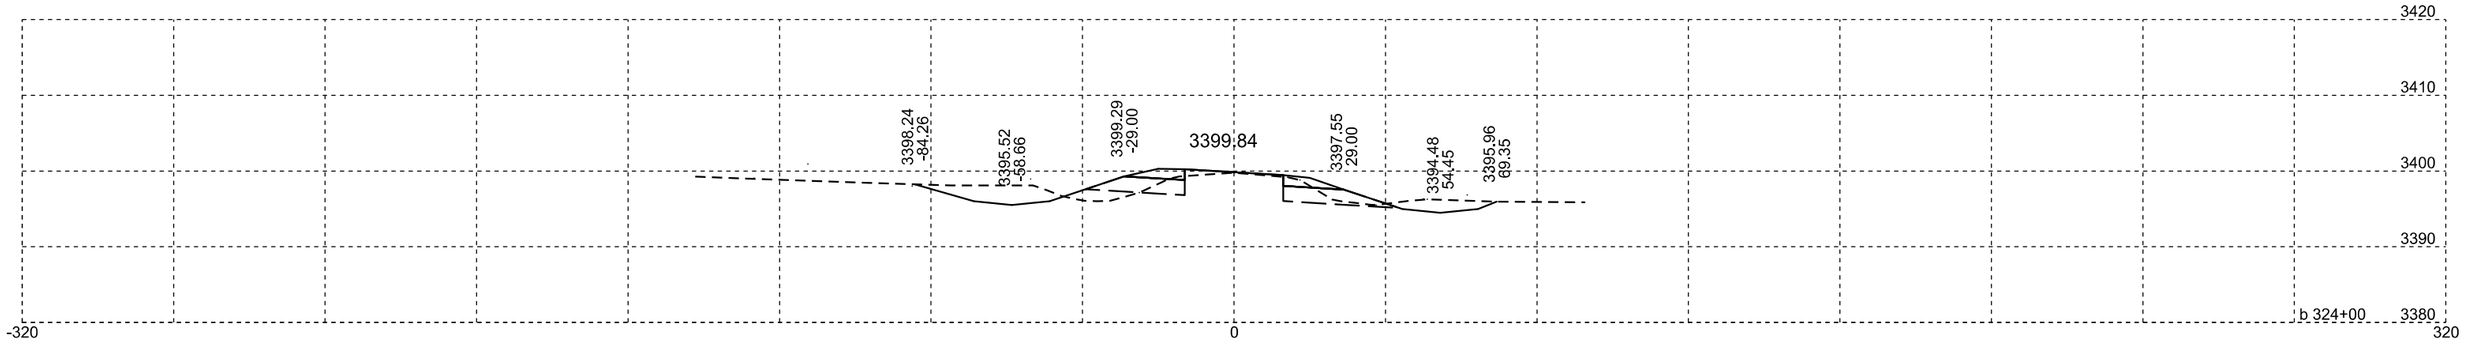

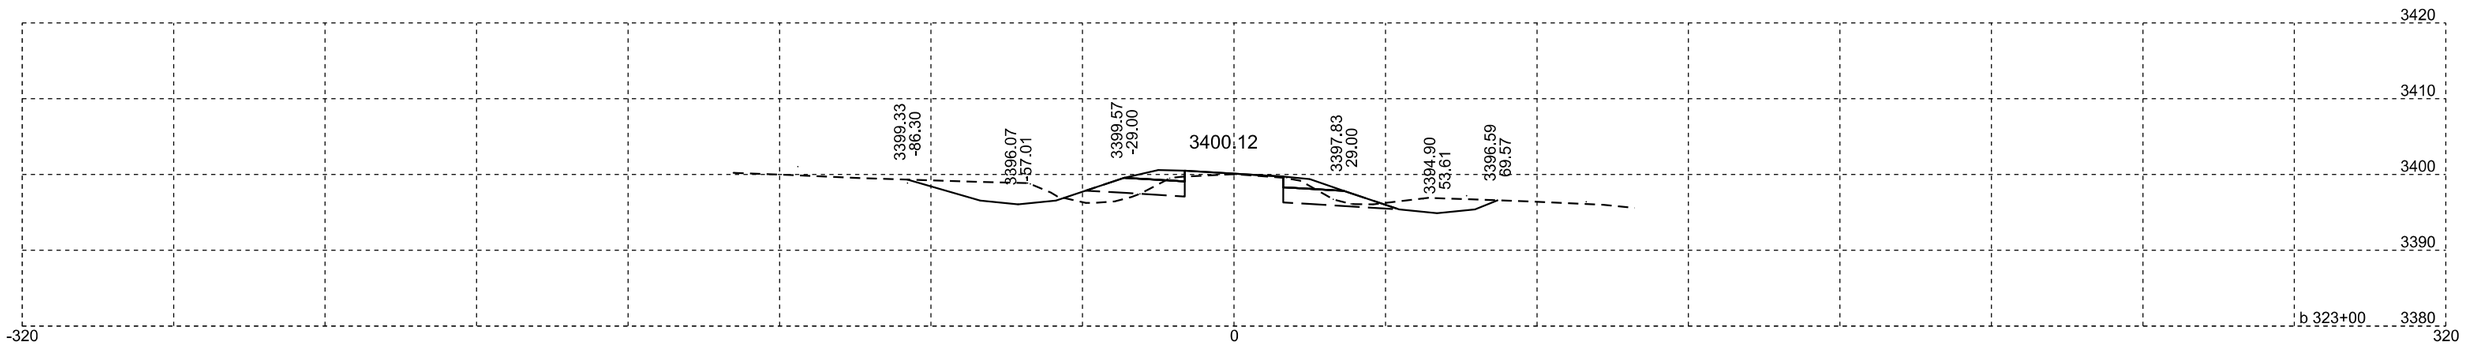

Plotting Date: 07/14/2015

STATE OF SOUTH DAKOTA	PROJECT	SHEET NO.	TOTAL SHEETS
	NH-PH 0018(177)104	X196	X329

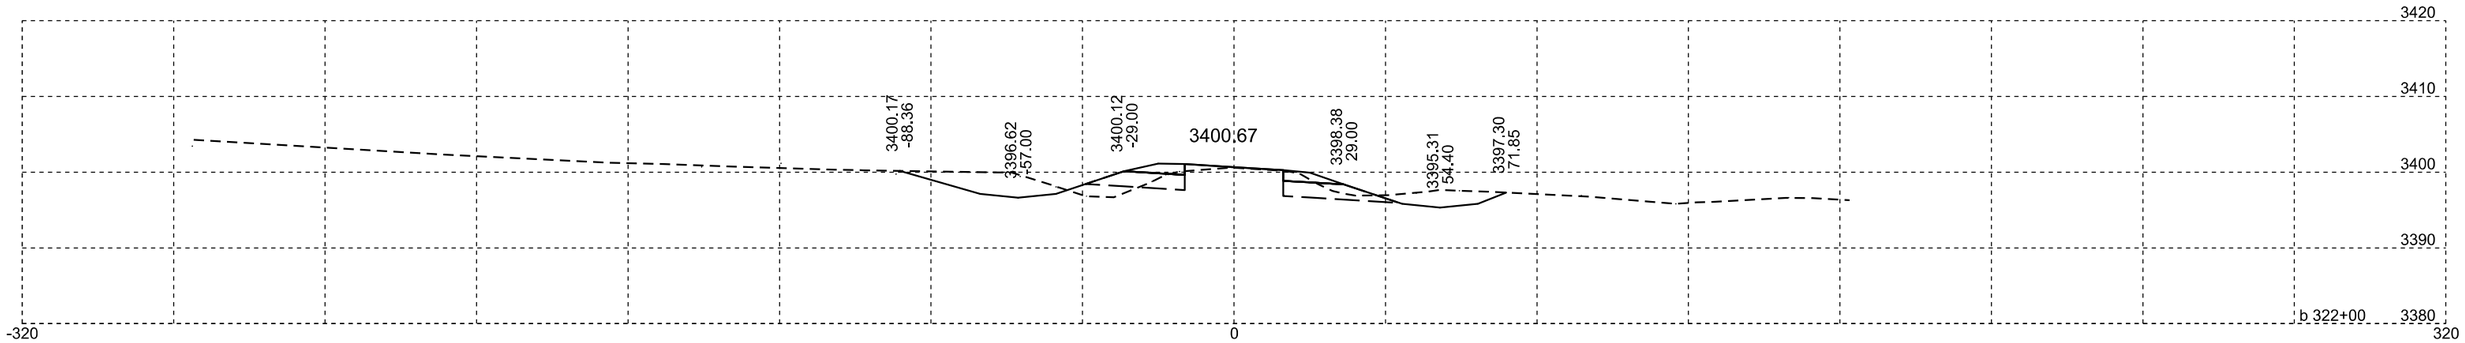

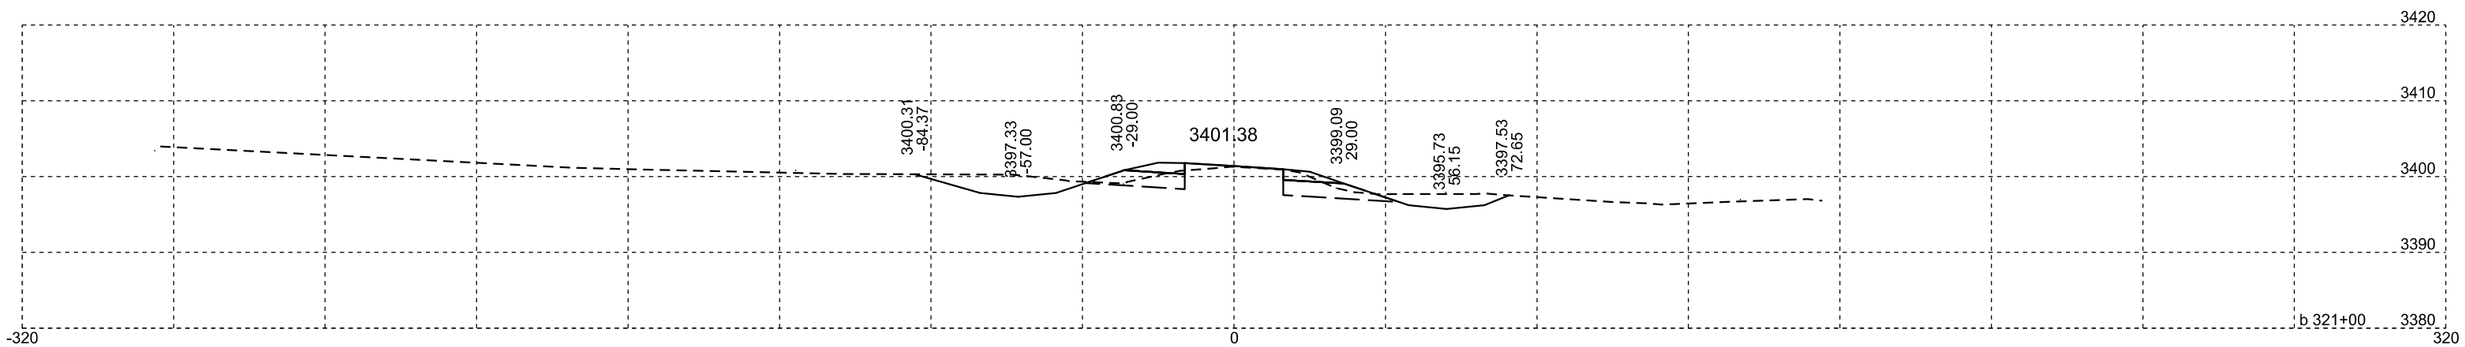

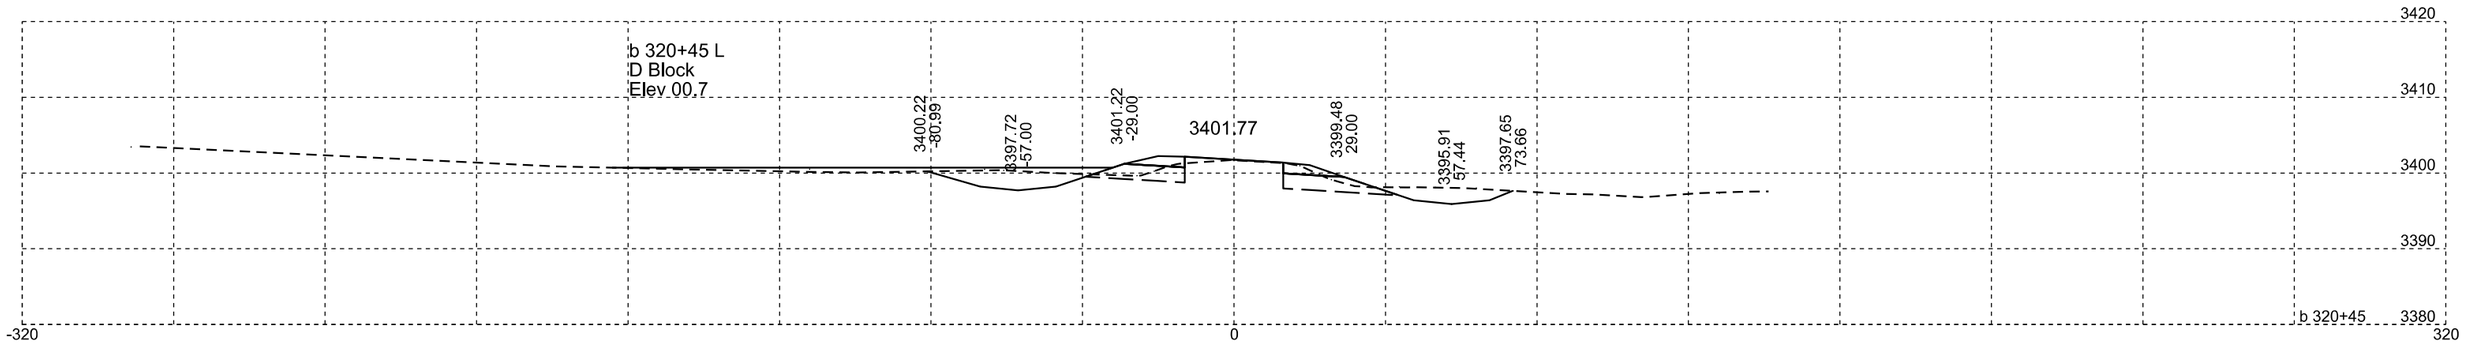

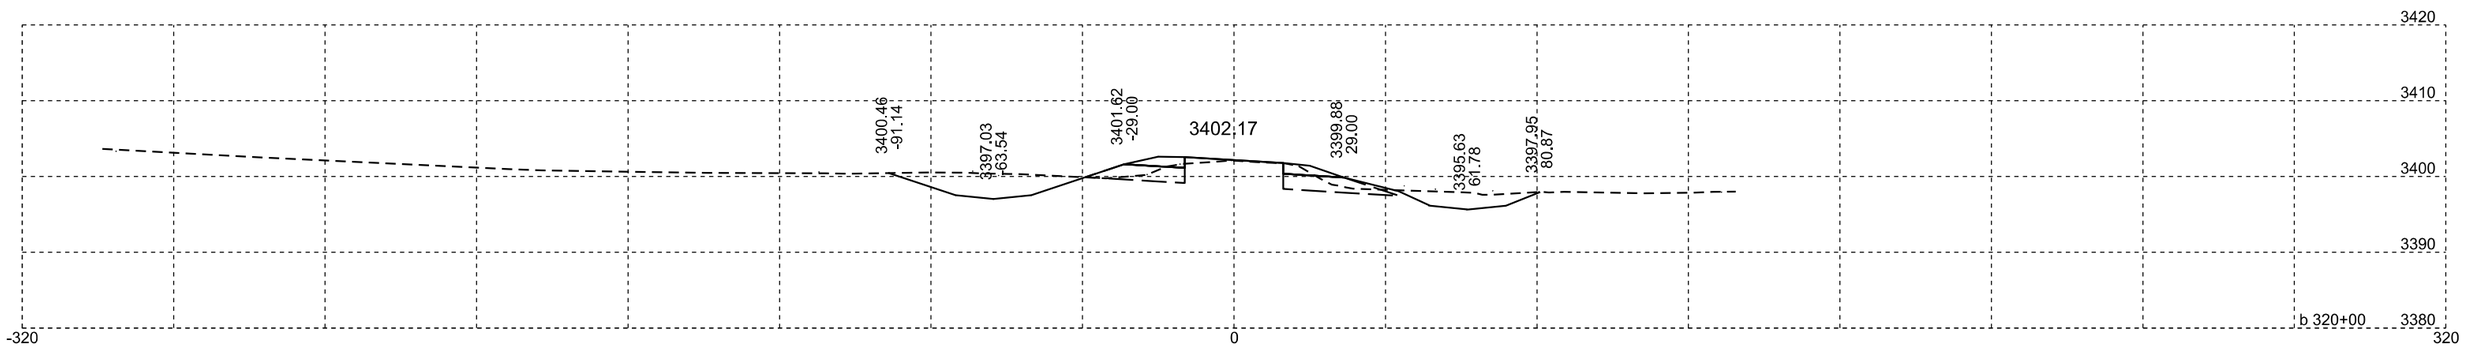

Plotting Date: 07/14/2015

STATE OF SOUTH DAKOTA	PROJECT	SHEET NO.	TOTAL SHEETS
	NH-PH 0018(177)104	X197	X329

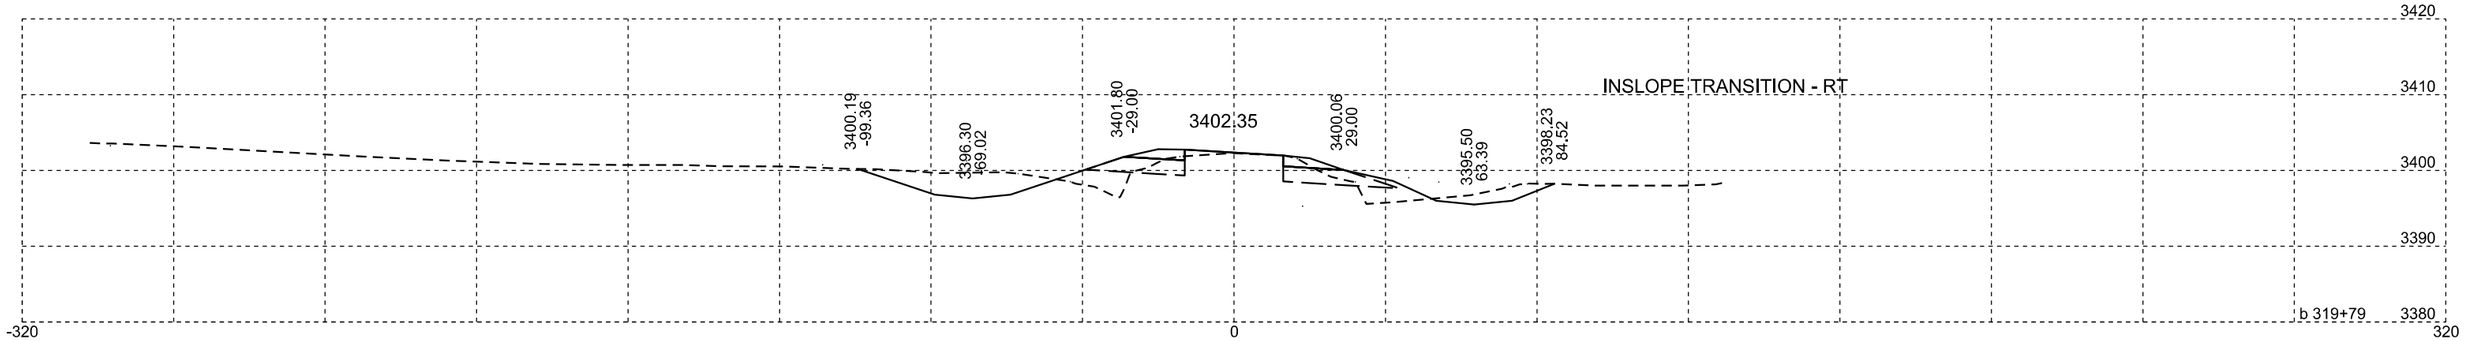

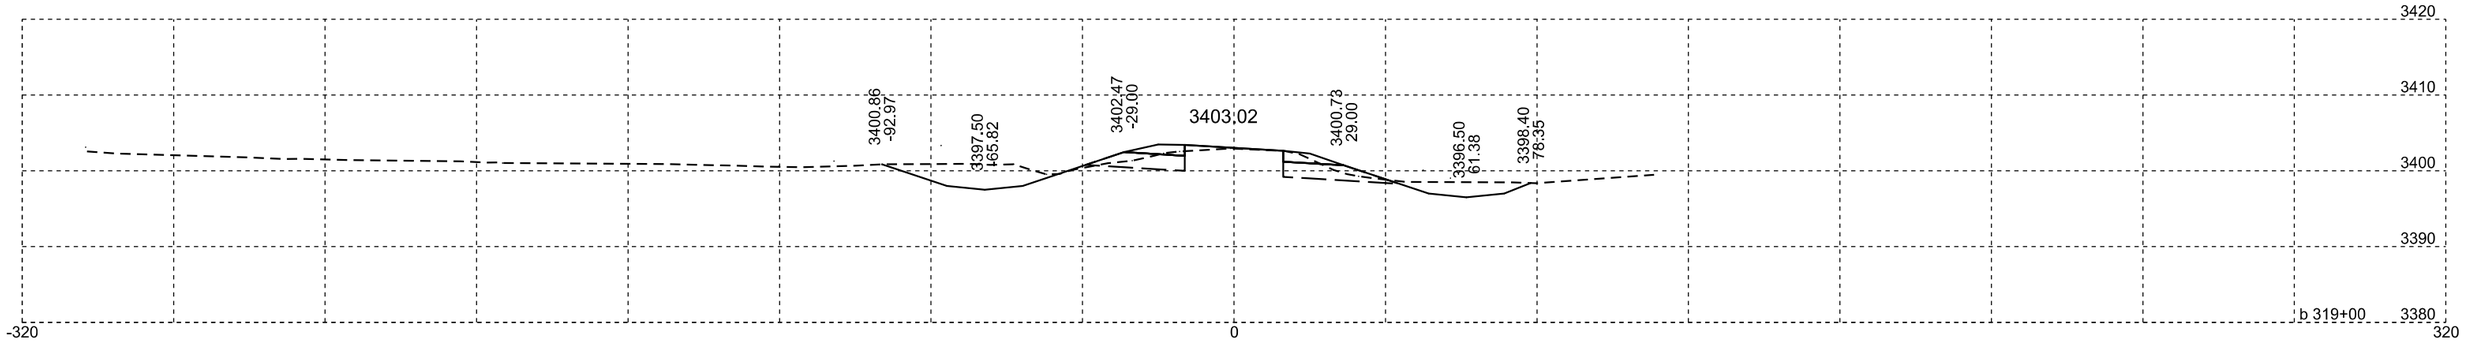

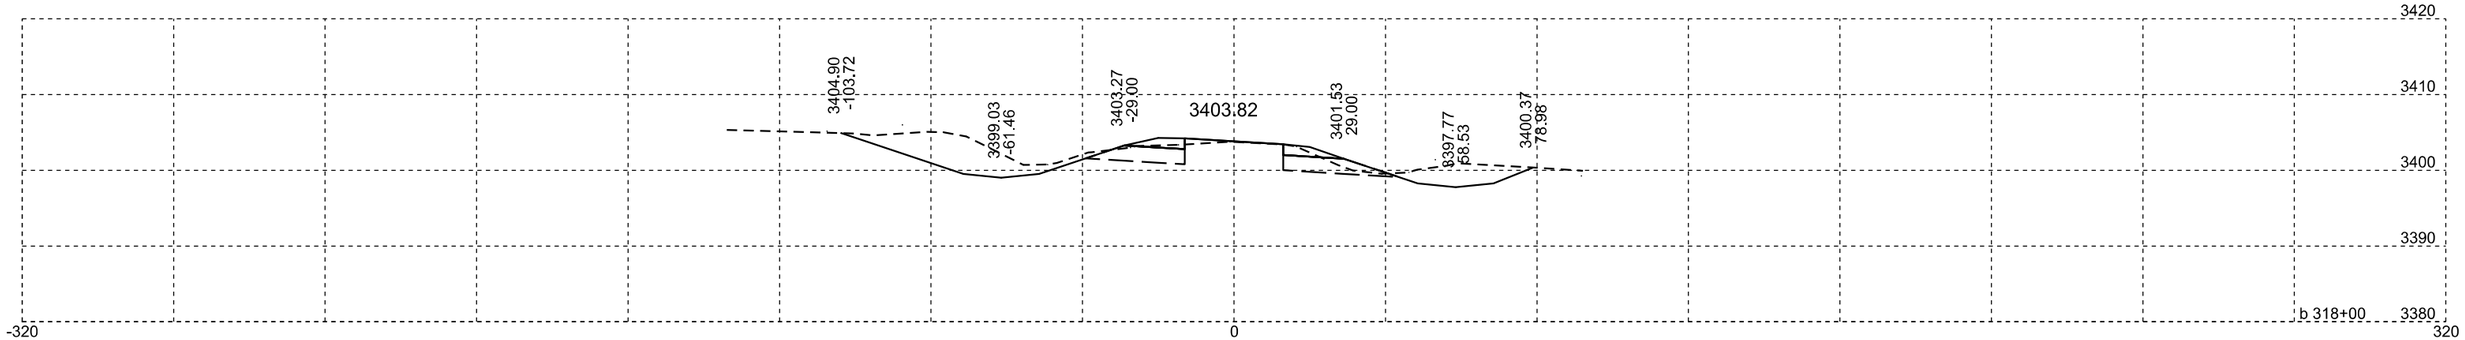

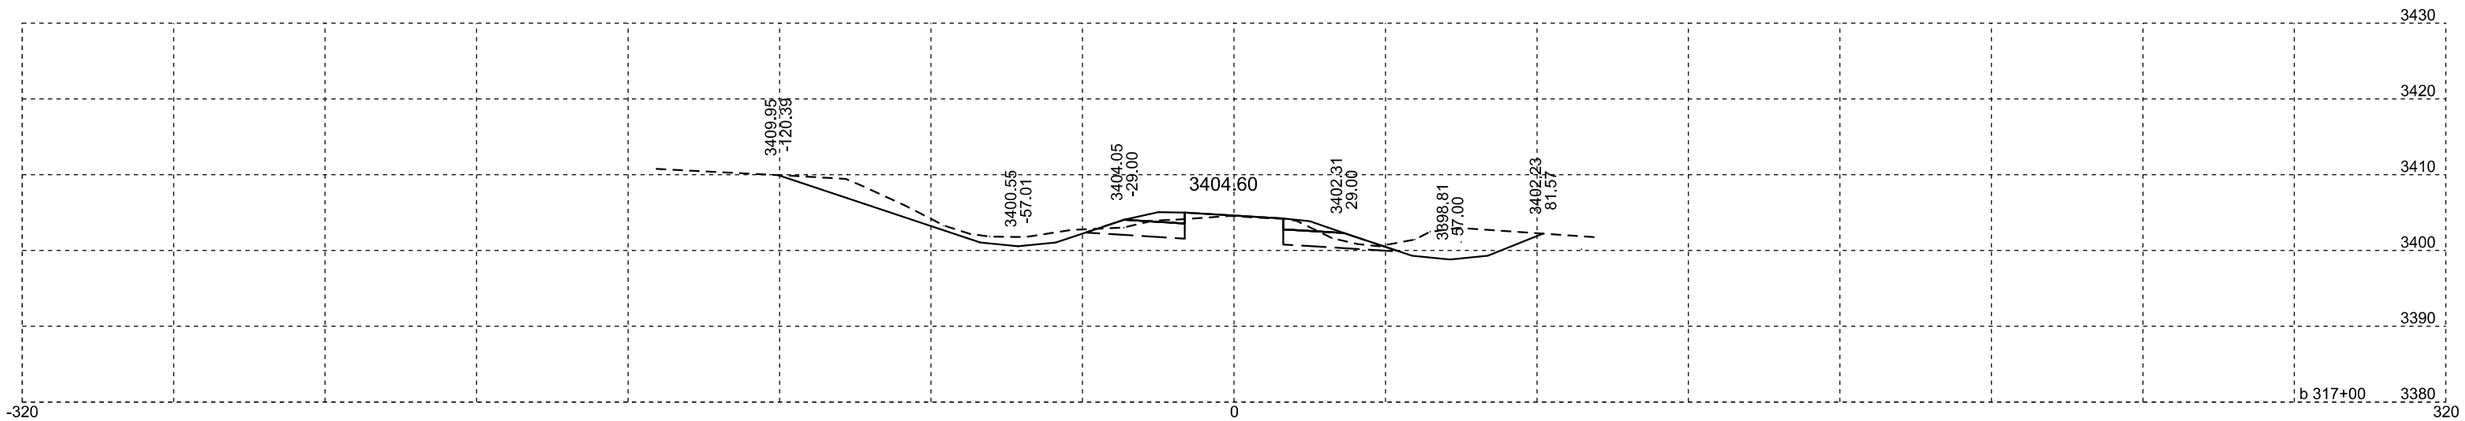

Plotting Date: 07/14/2015

STATE OF SOUTH DAKOTA	PROJECT	SHEET NO.	TOTAL SHEETS
	NH-PH 0018(177)104	X198	X329

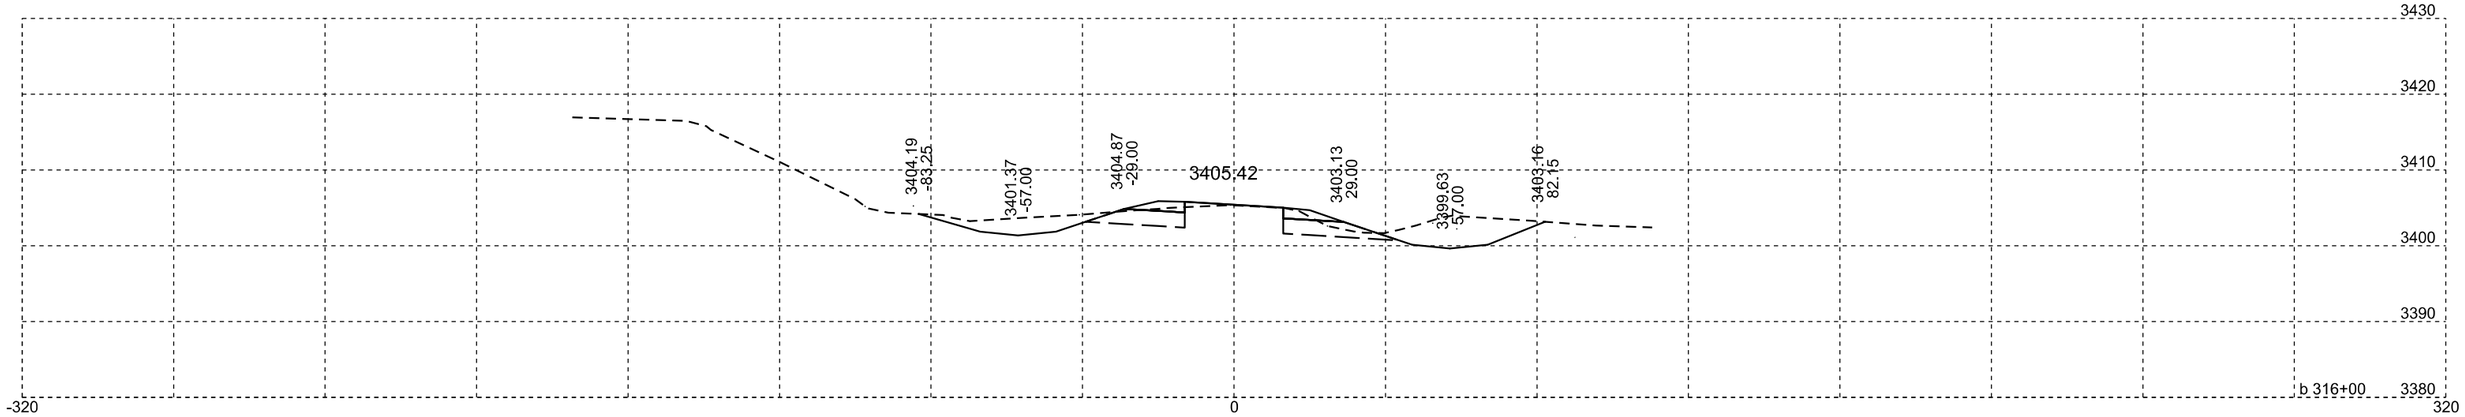

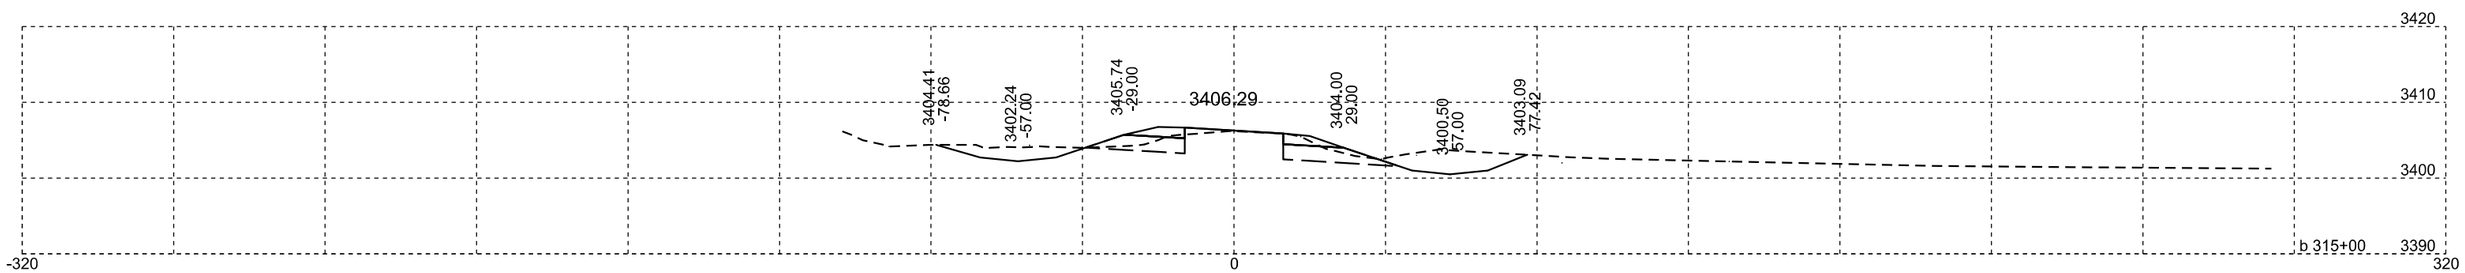

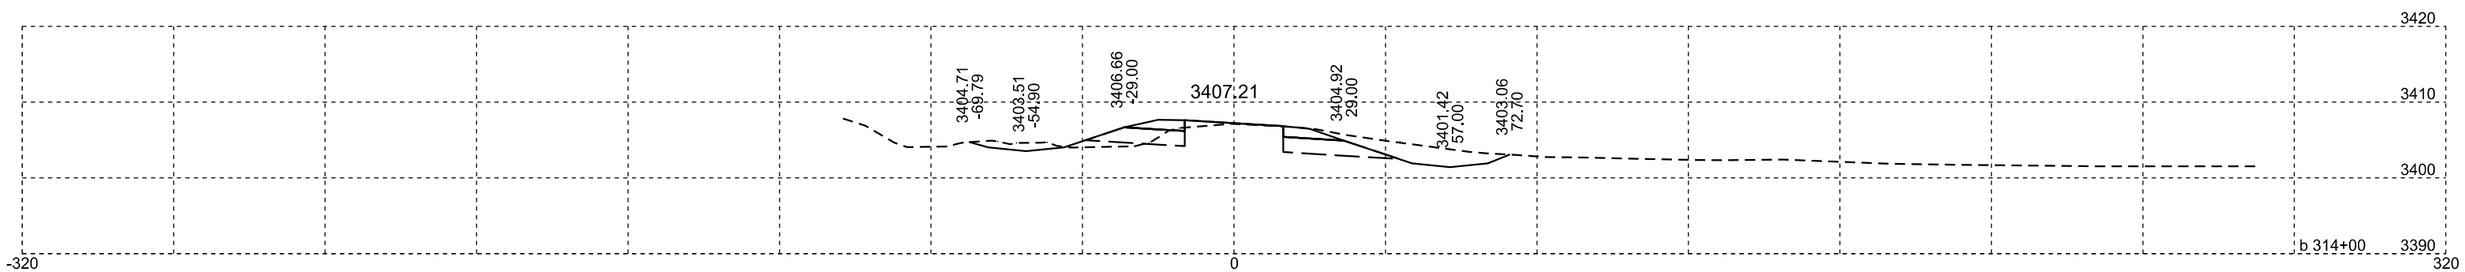

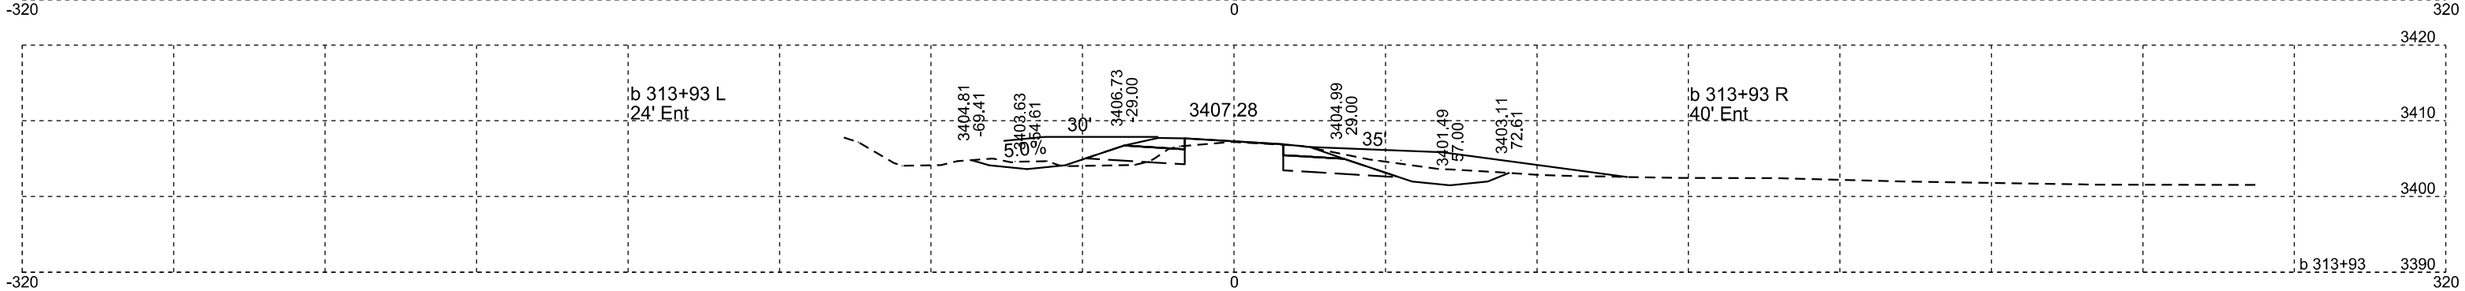

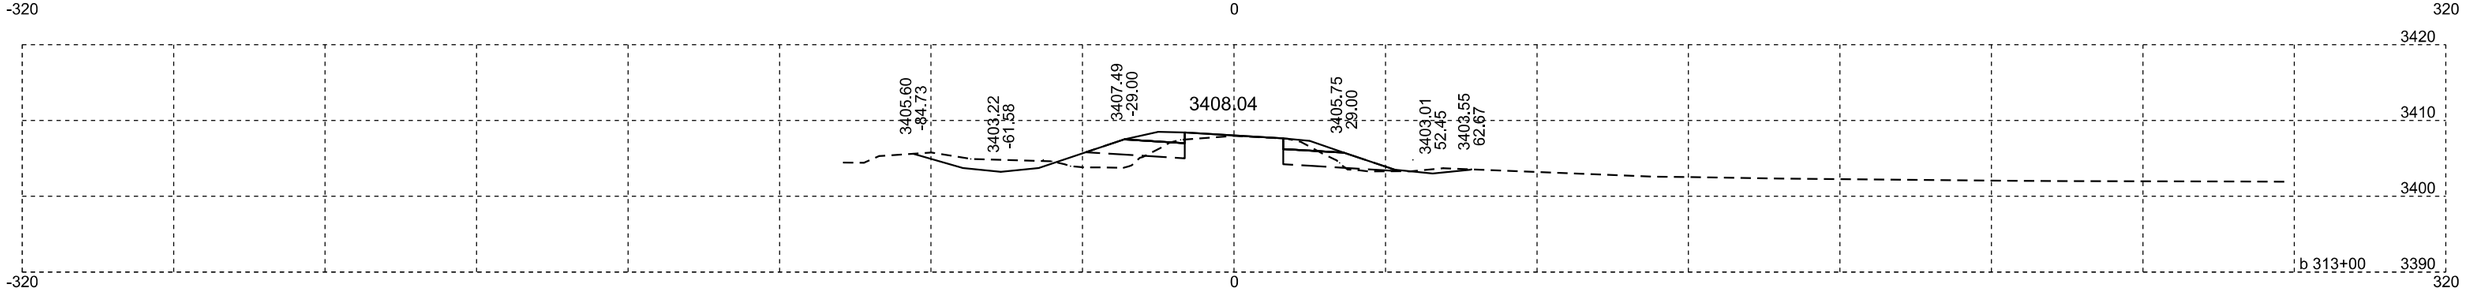

Plotting Date: 07/14/2015

STATE OF SOUTH DAKOTA	PROJECT	SHEET NO.	TOTAL SHEETS
	NH-PH 0018(177)104	X199	X329

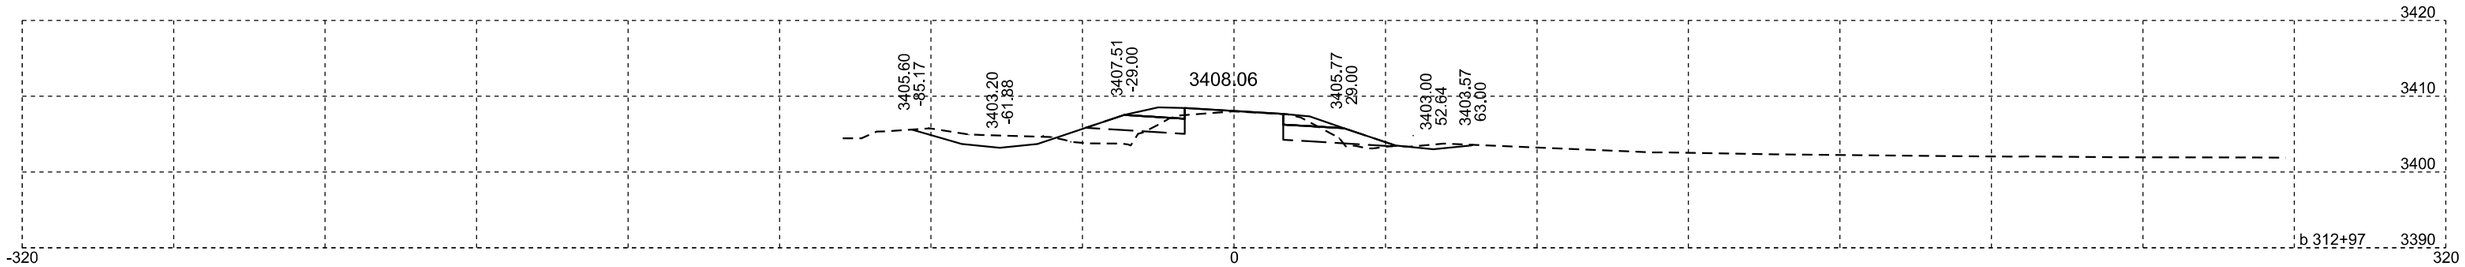

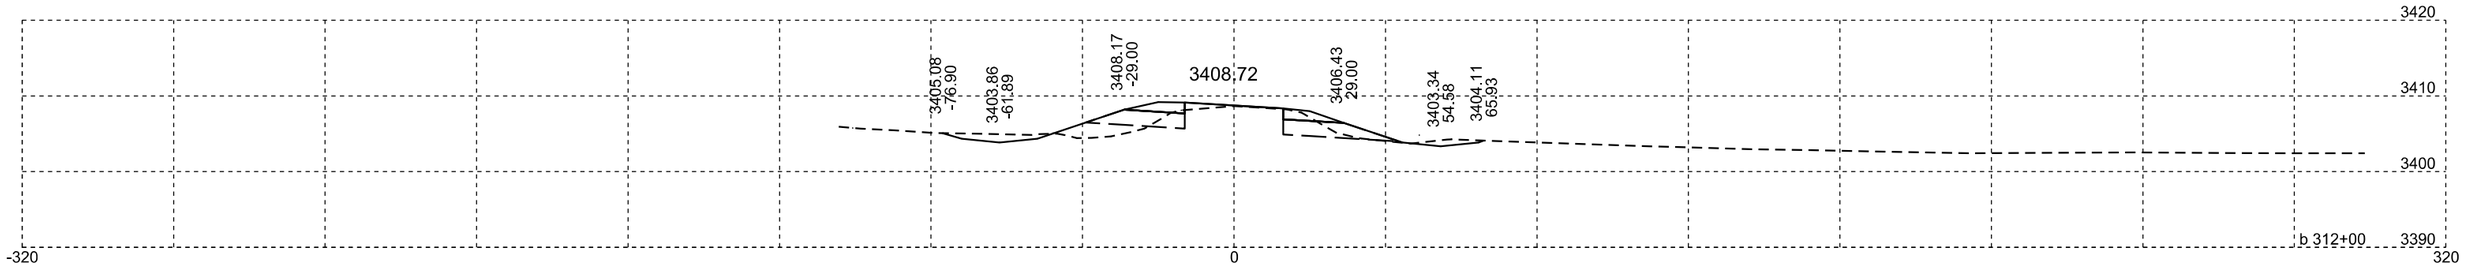

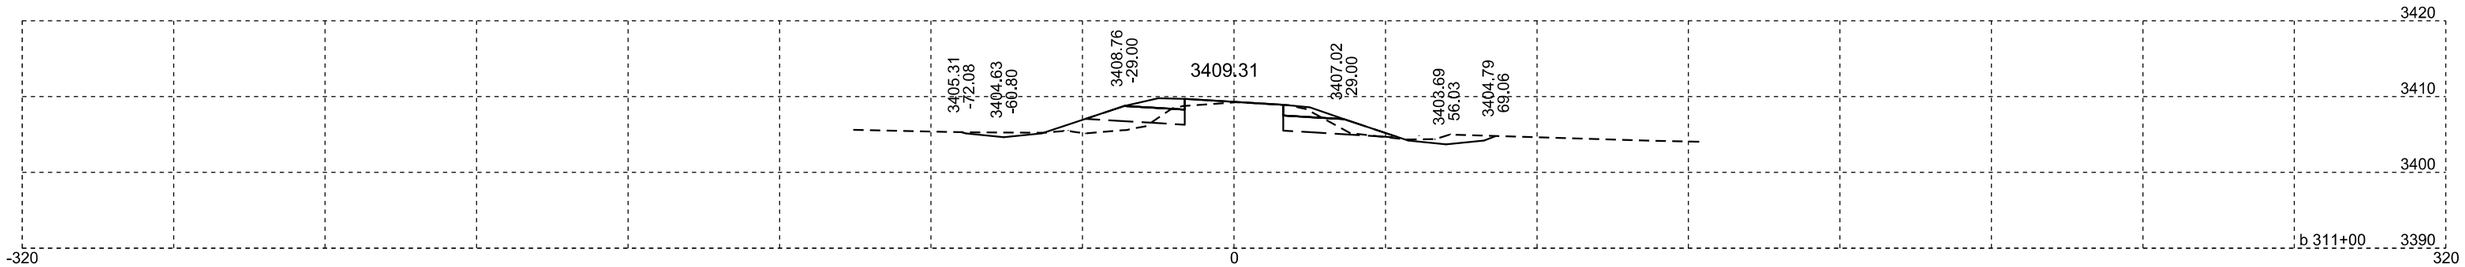

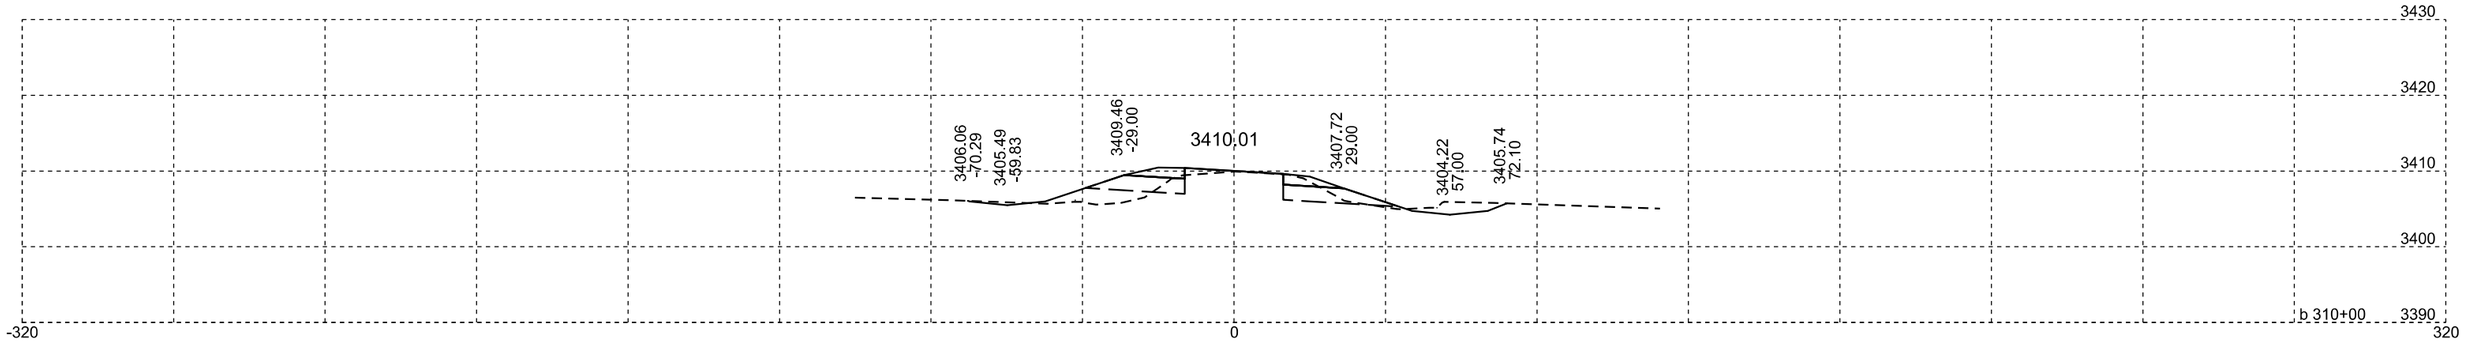

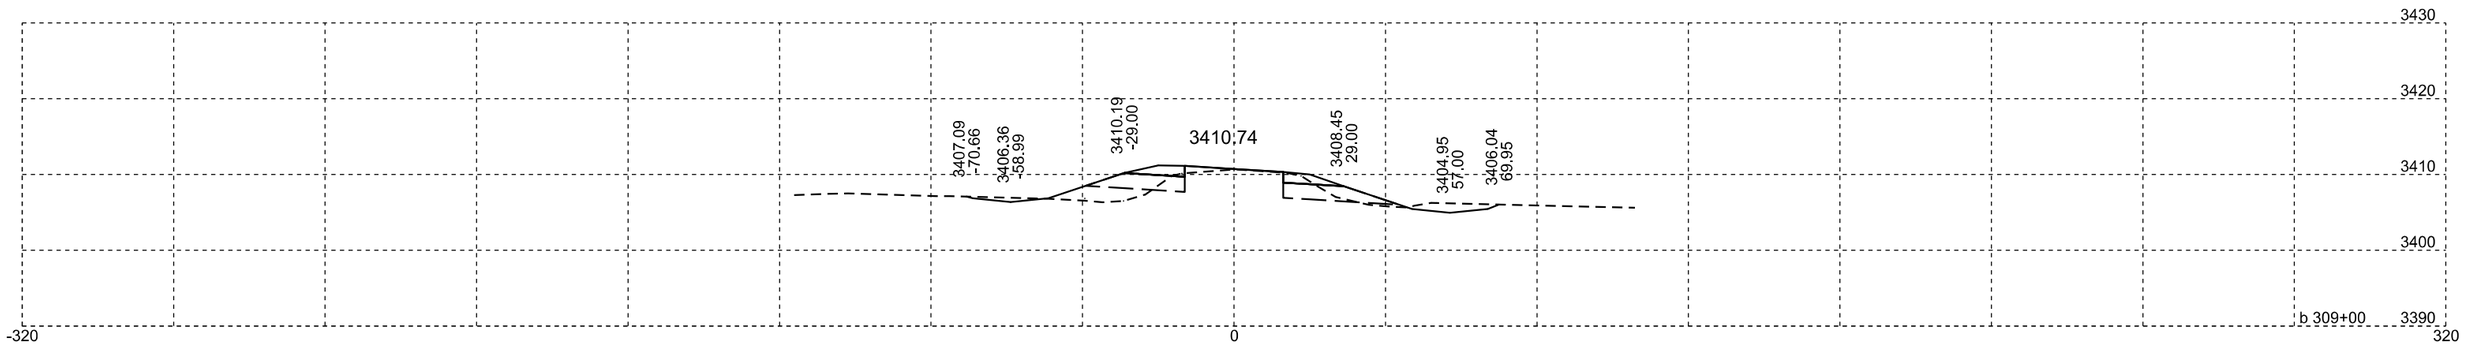

Plotting Date: 07/14/2015

STATE OF SOUTH DAKOTA	PROJECT	SHEET NO.	TOTAL SHEETS
	NH-PH 0018(177)104	X200	X329

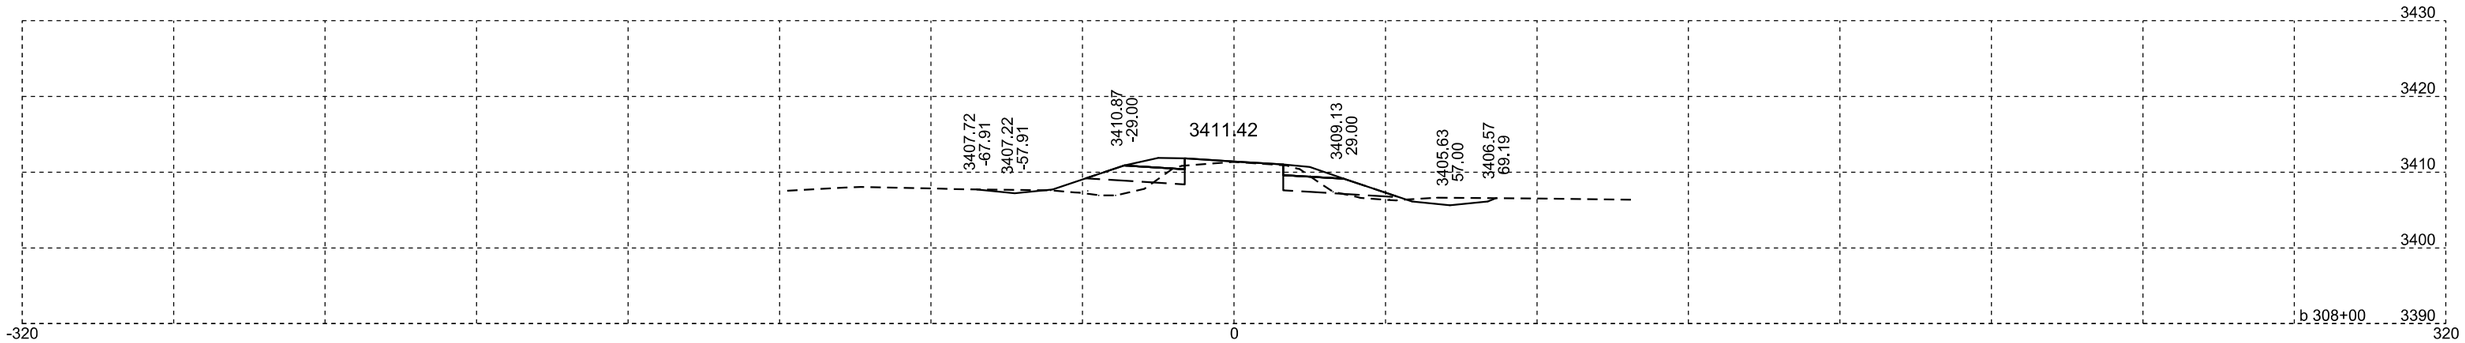

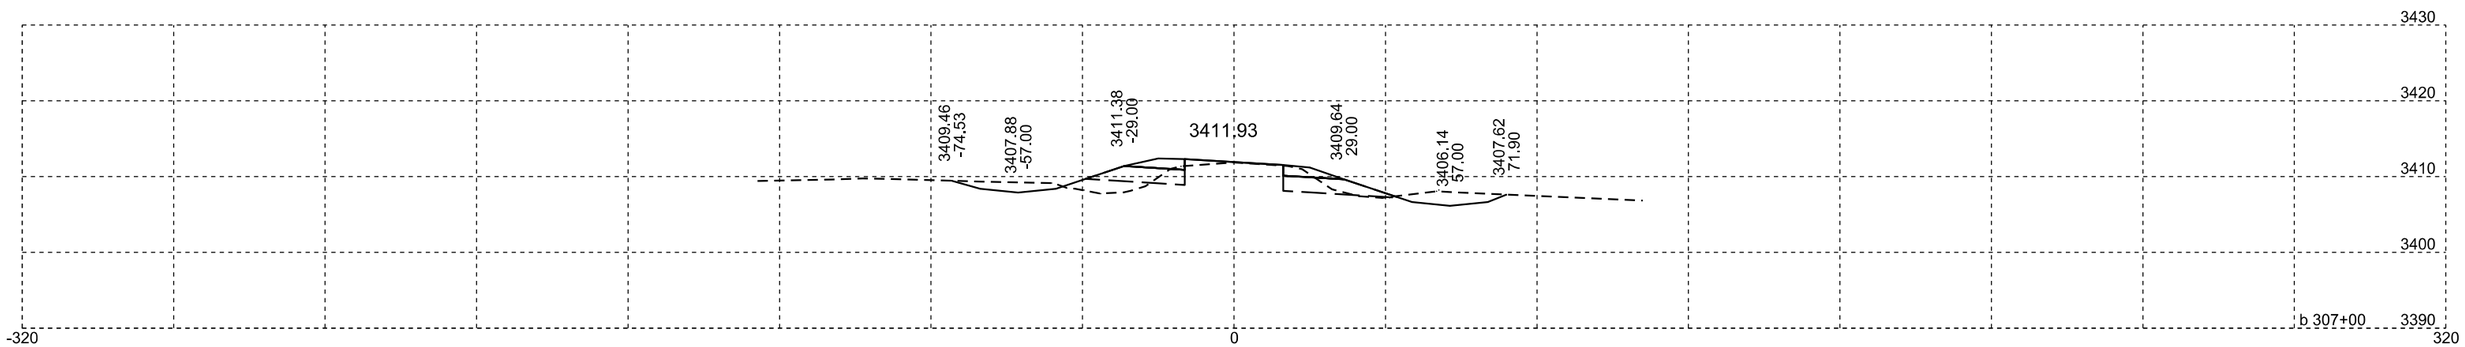

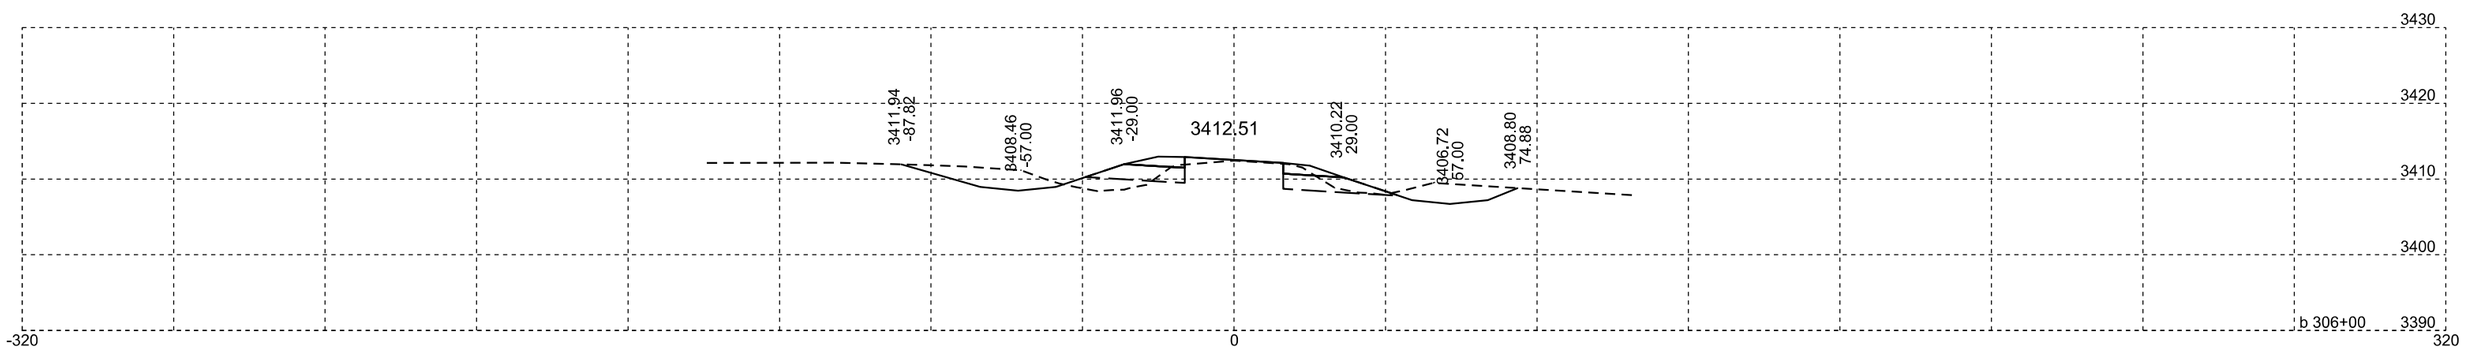

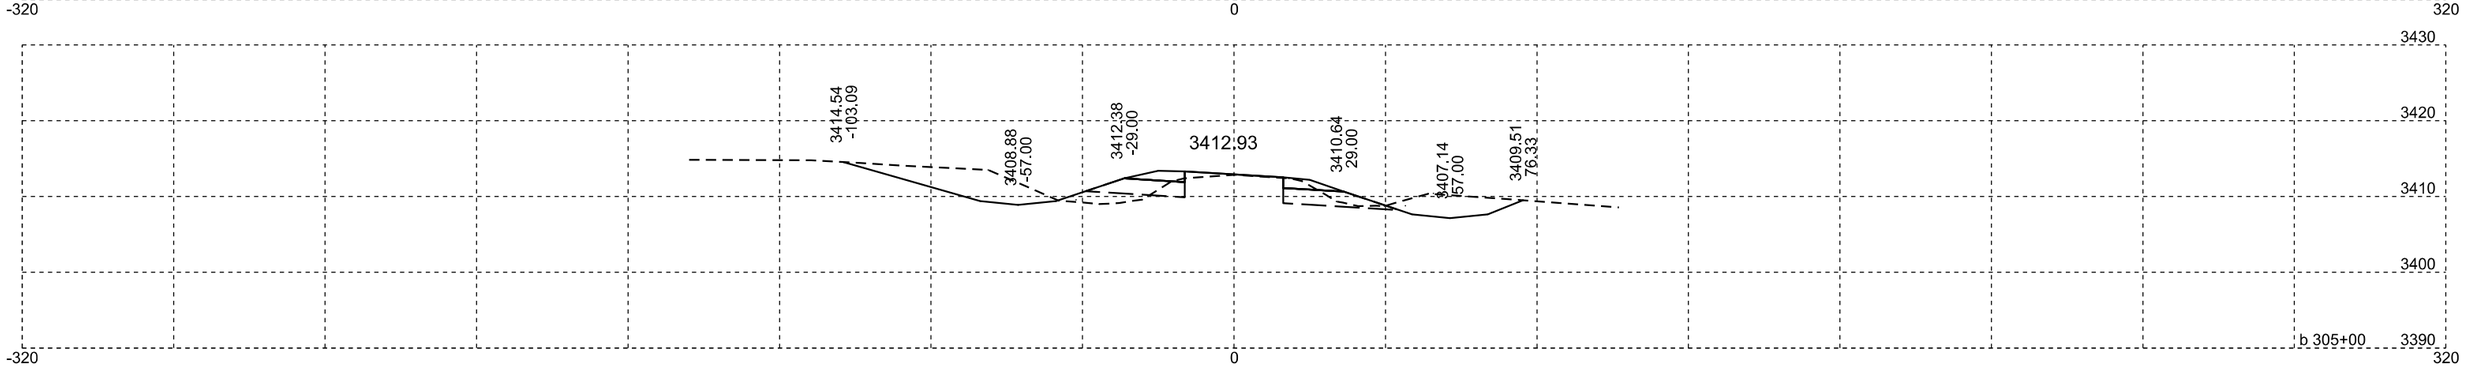

Plotting Date: 07/14/2015

STATE OF SOUTH DAKOTA	PROJECT	SHEET NO.	TOTAL SHEETS
	NH-PH 0018(177)104	X201	X329

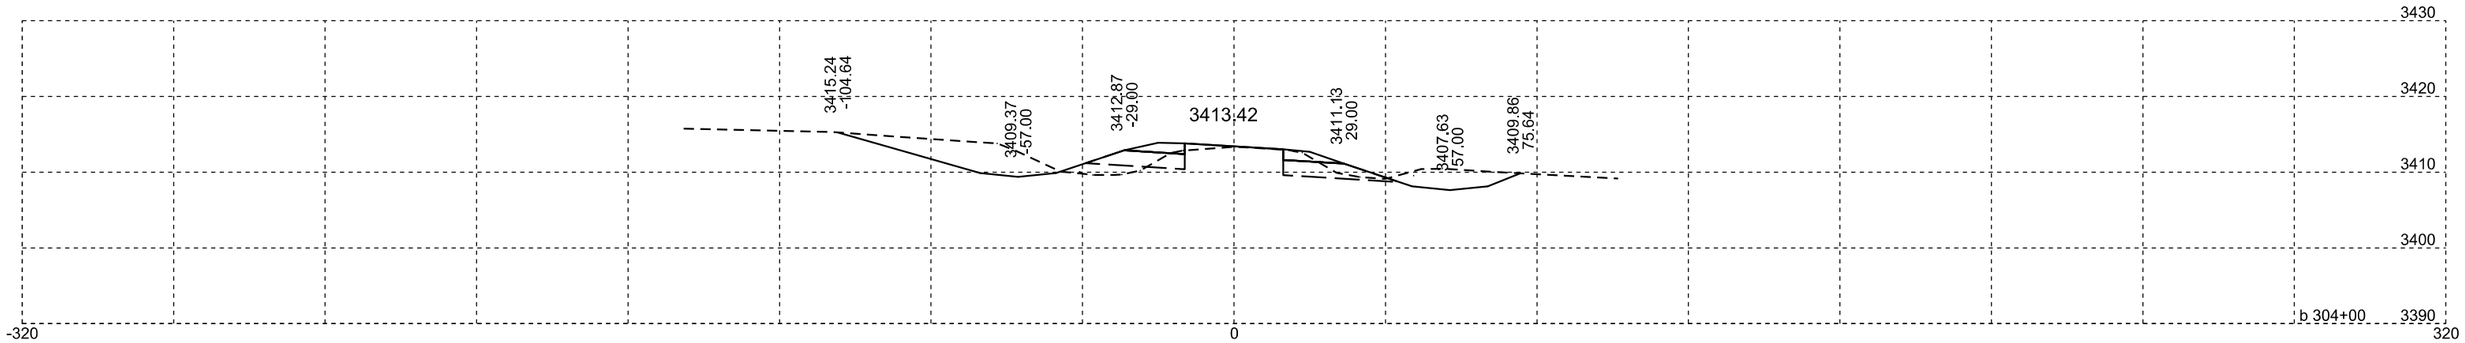

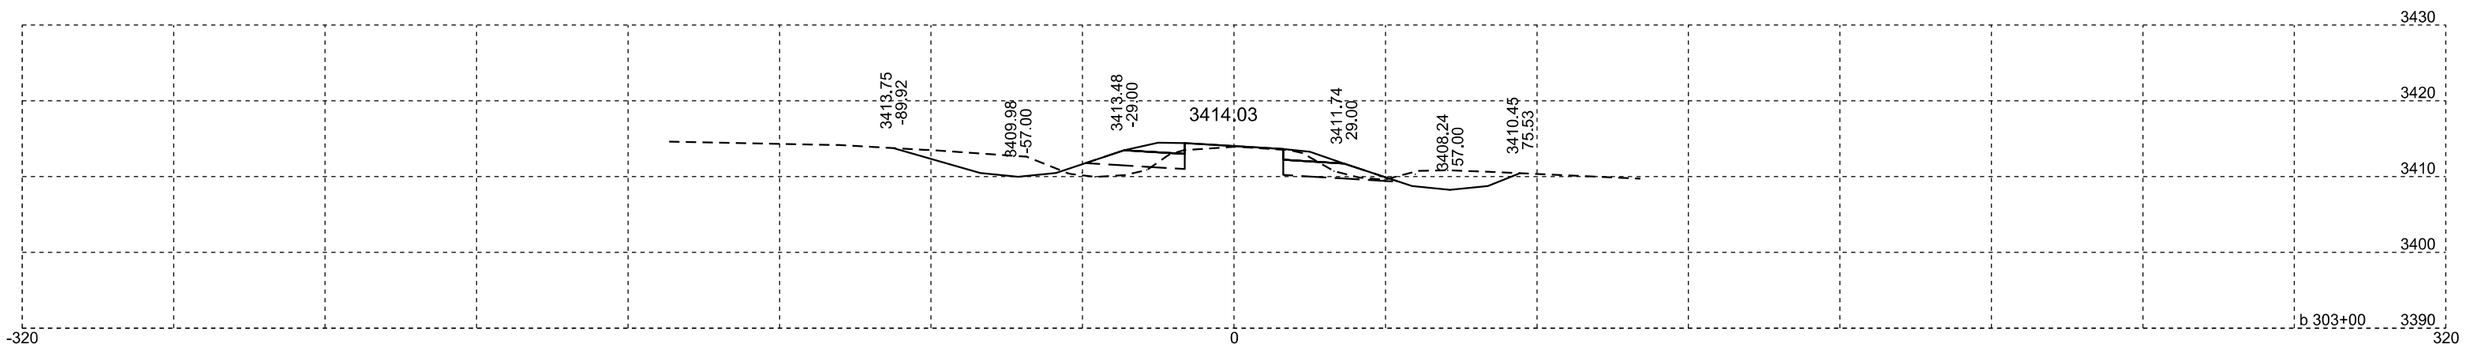

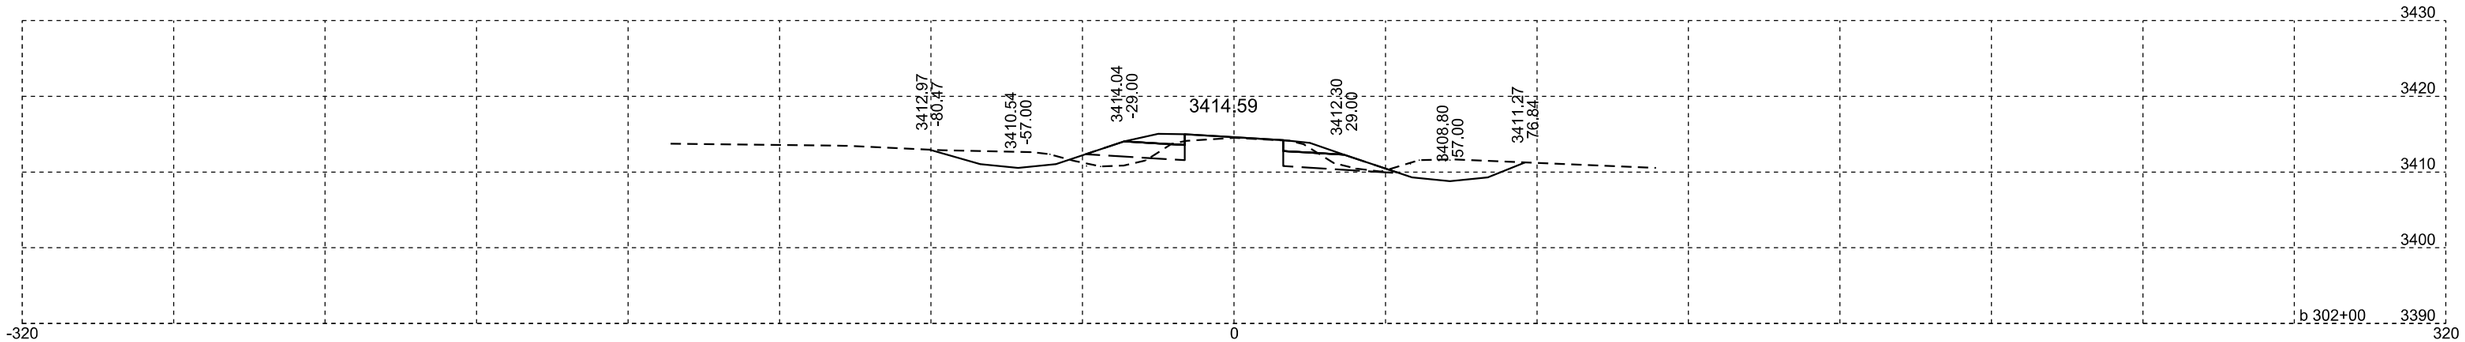

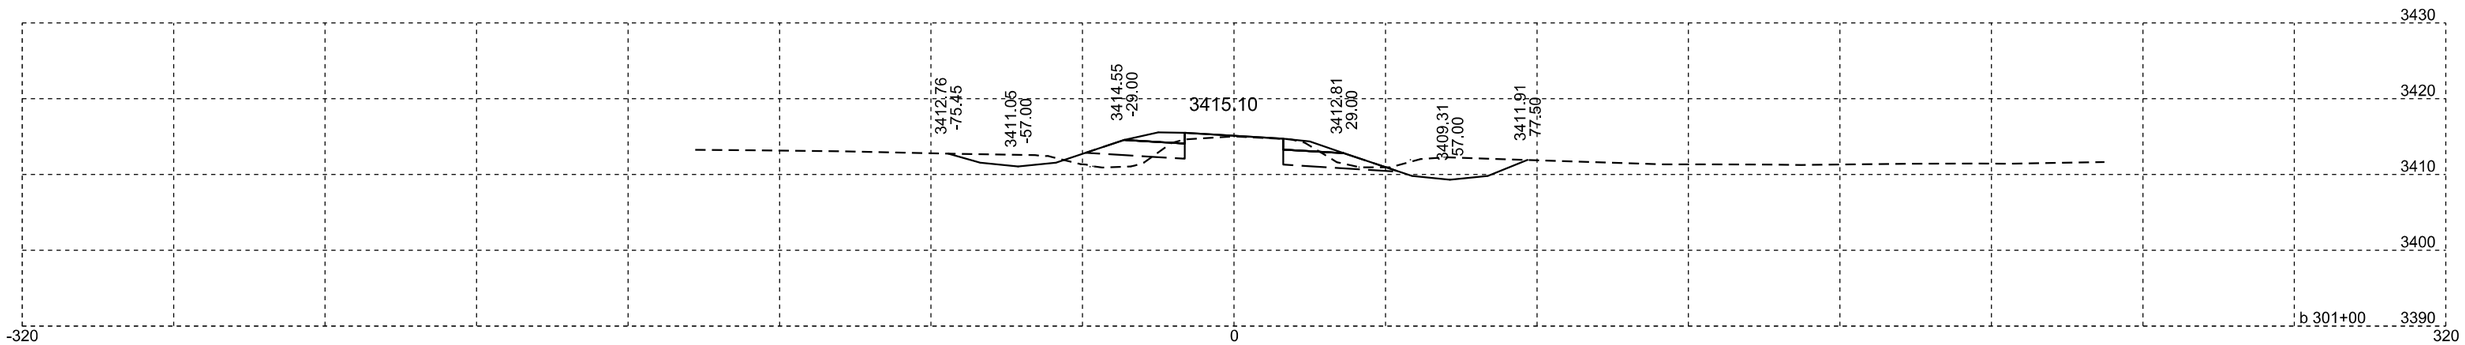

Plotting Date: 07/14/2015

STATE OF SOUTH DAKOTA	PROJECT	SHEET NO.	TOTAL SHEETS
	NH-PH 0018(177)104	X202	X329

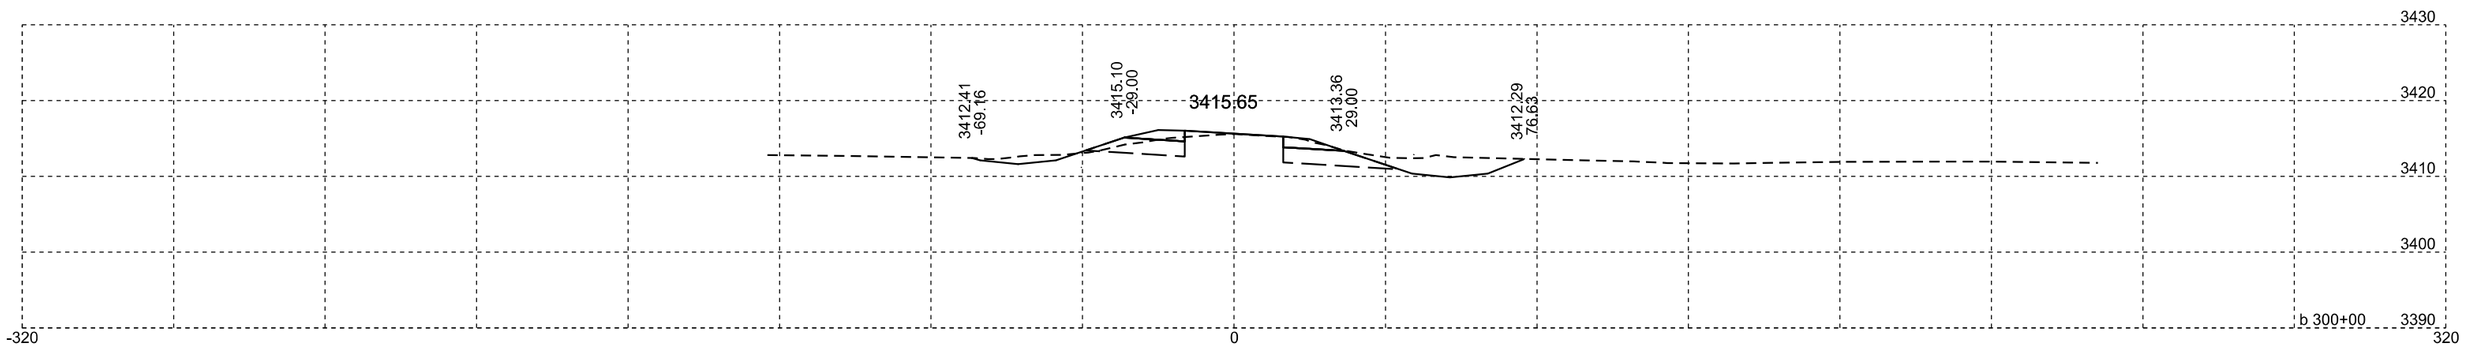

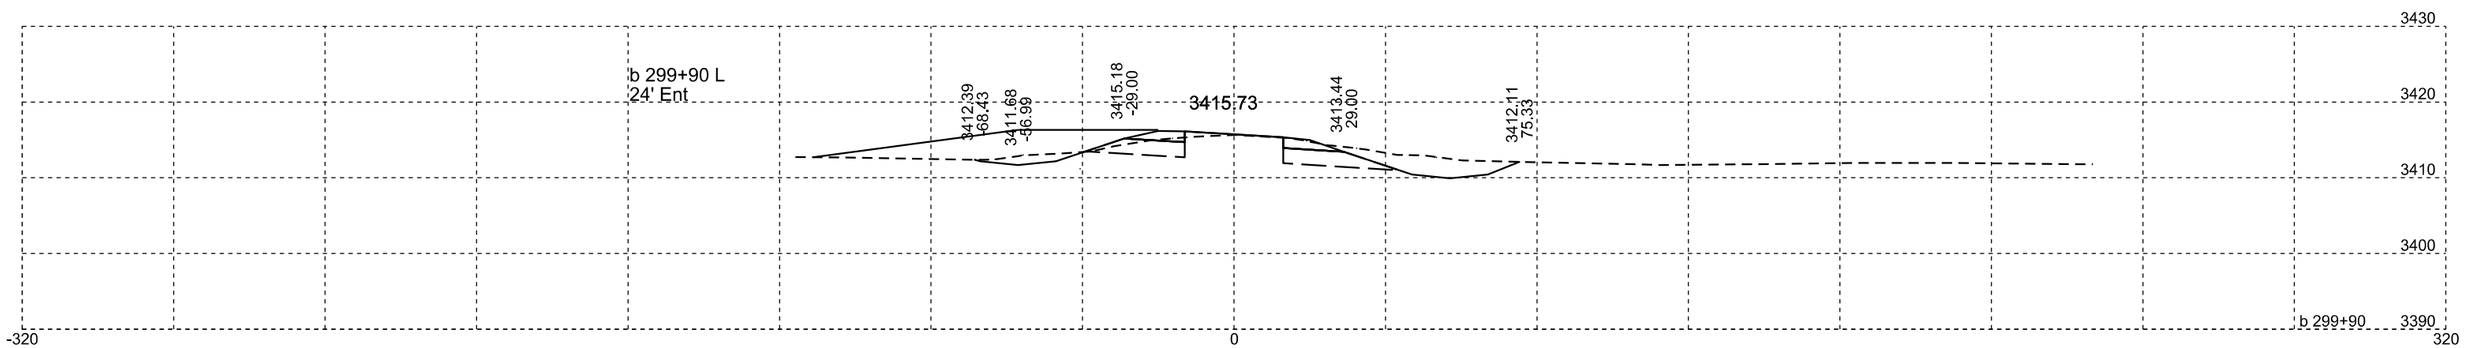

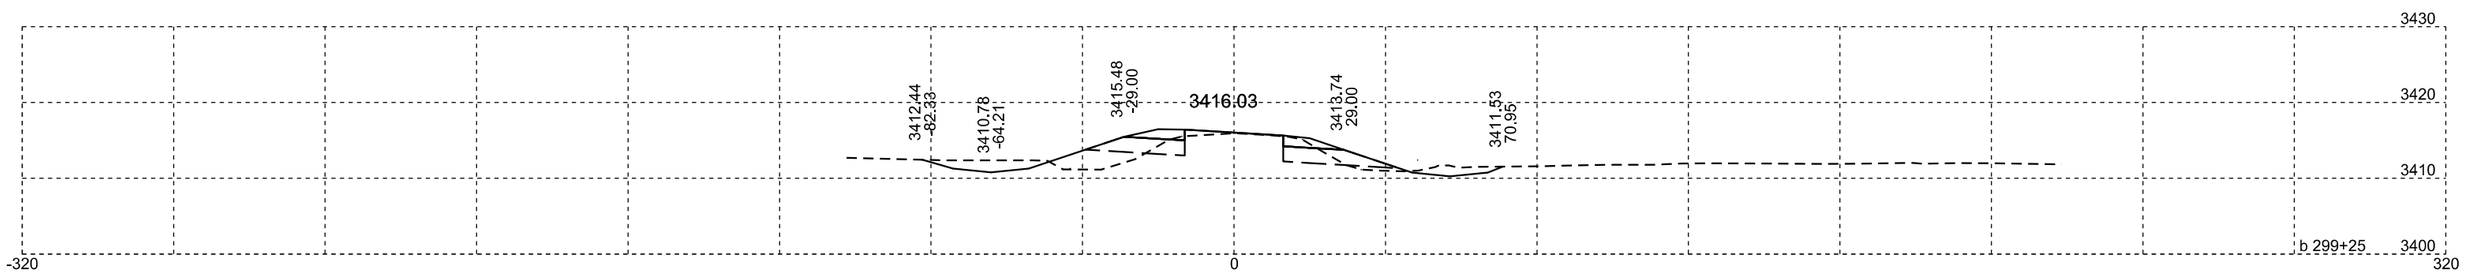

Plotting Date: 07/14/2015

STATE OF SOUTH DAKOTA	PROJECT	SHEET NO.	TOTAL SHEETS
	NH-PH 0018(177)104	X203	X329

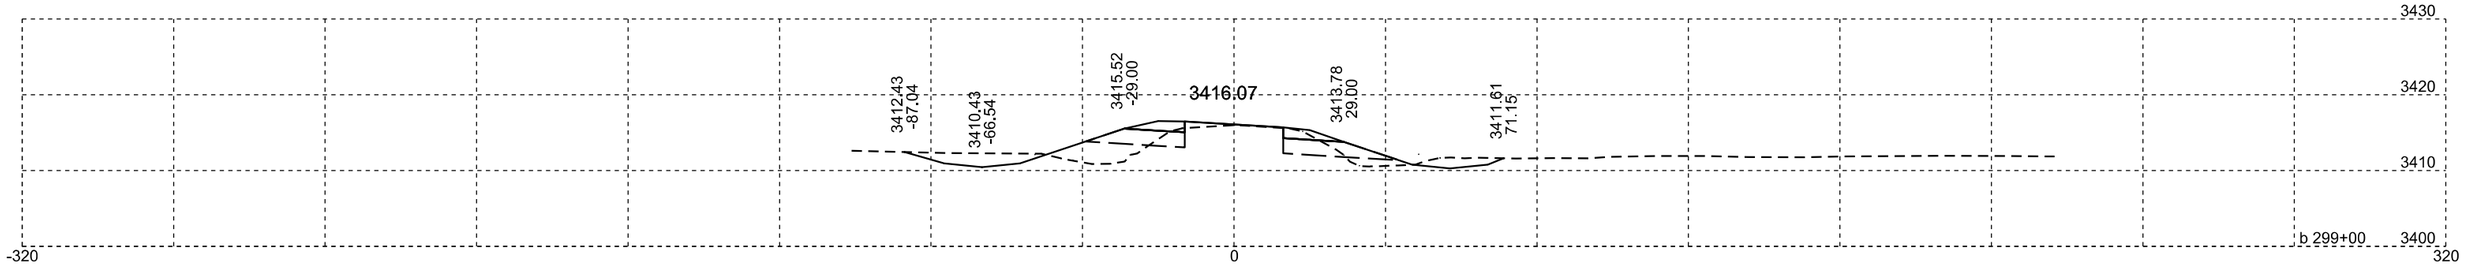

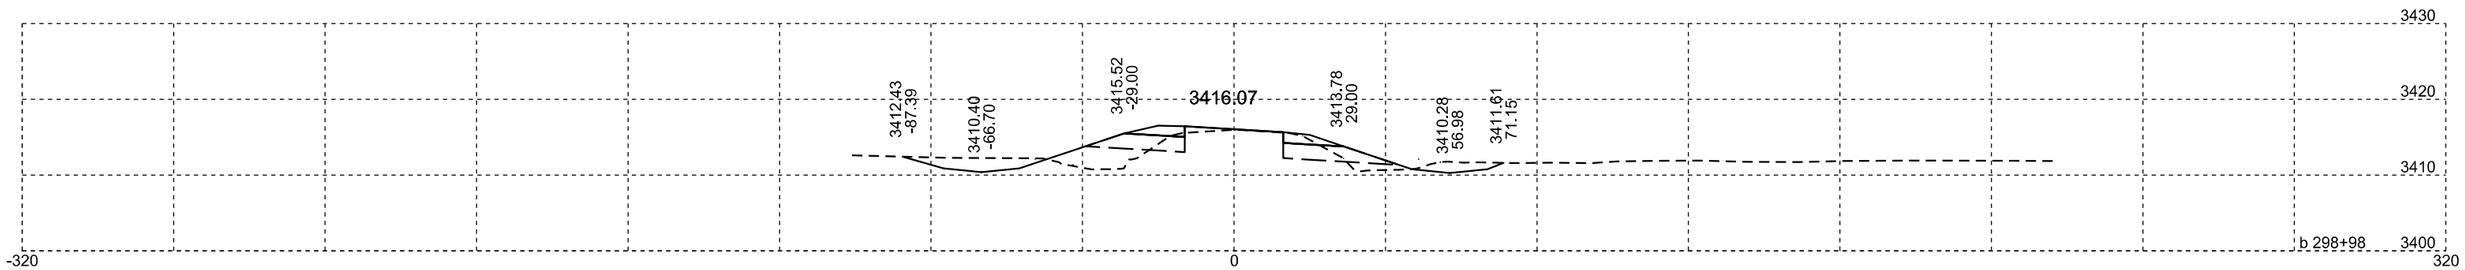

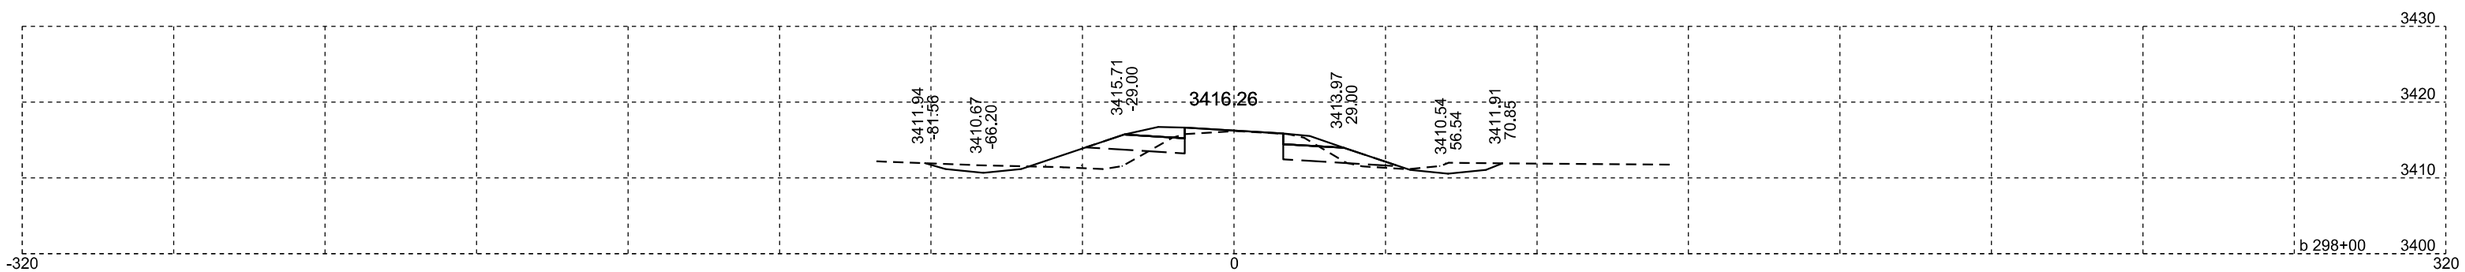

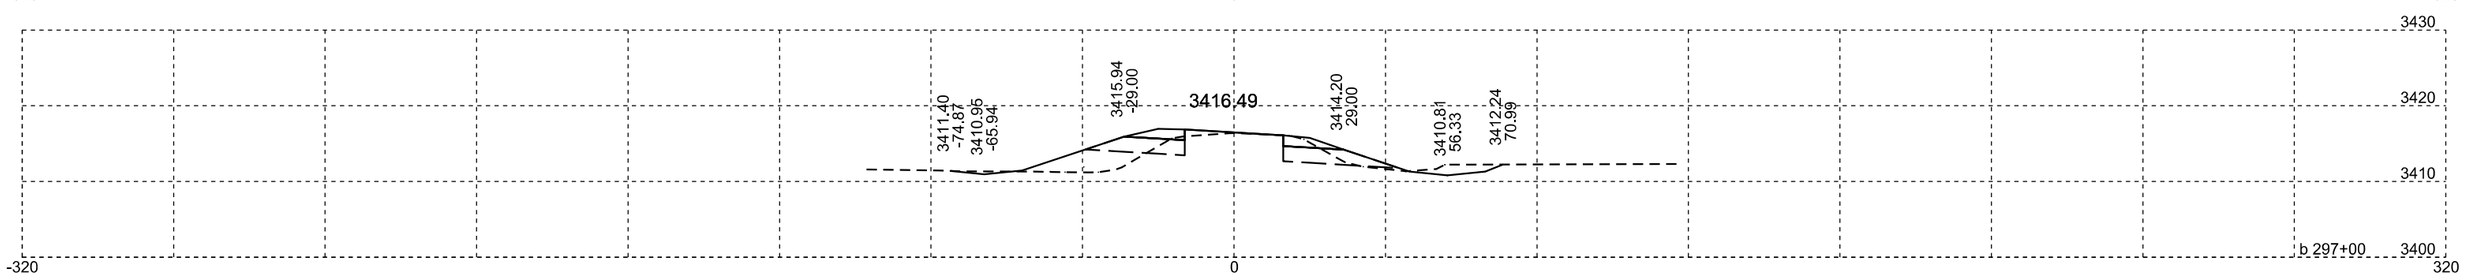

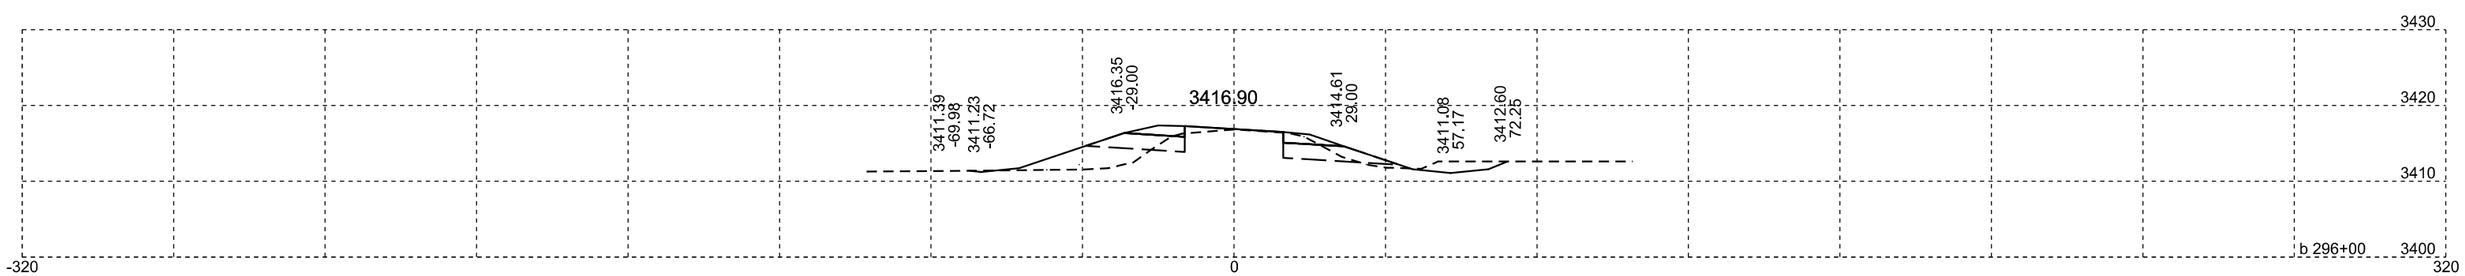

Plotting Date: 07/14/2015

STATE OF SOUTH DAKOTA	PROJECT	SHEET NO.	TOTAL SHEETS
	NH-PH 0018(177)104	X204	X329

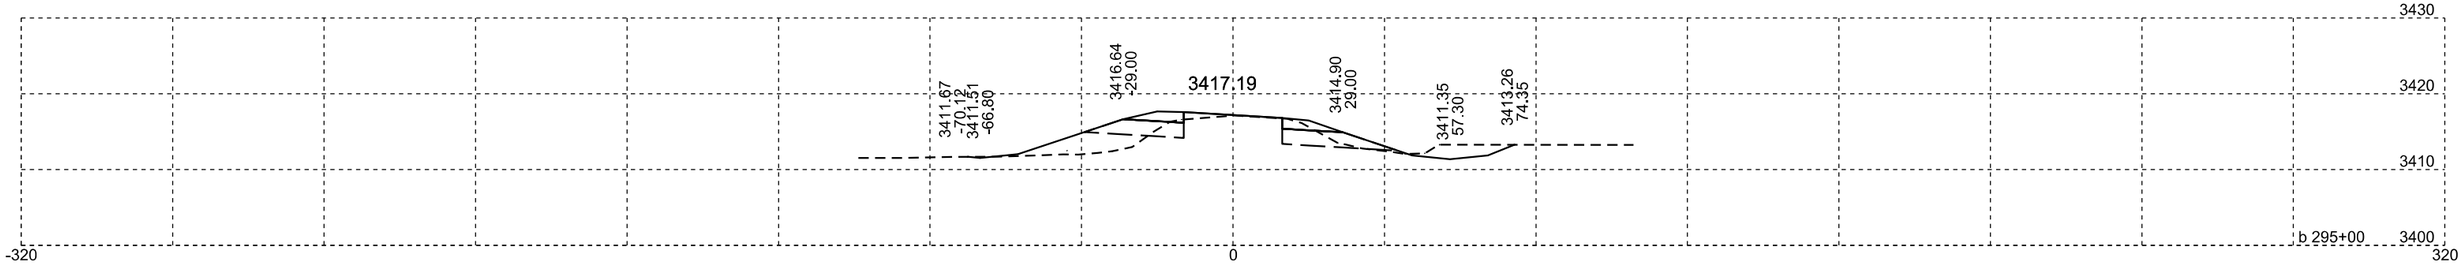

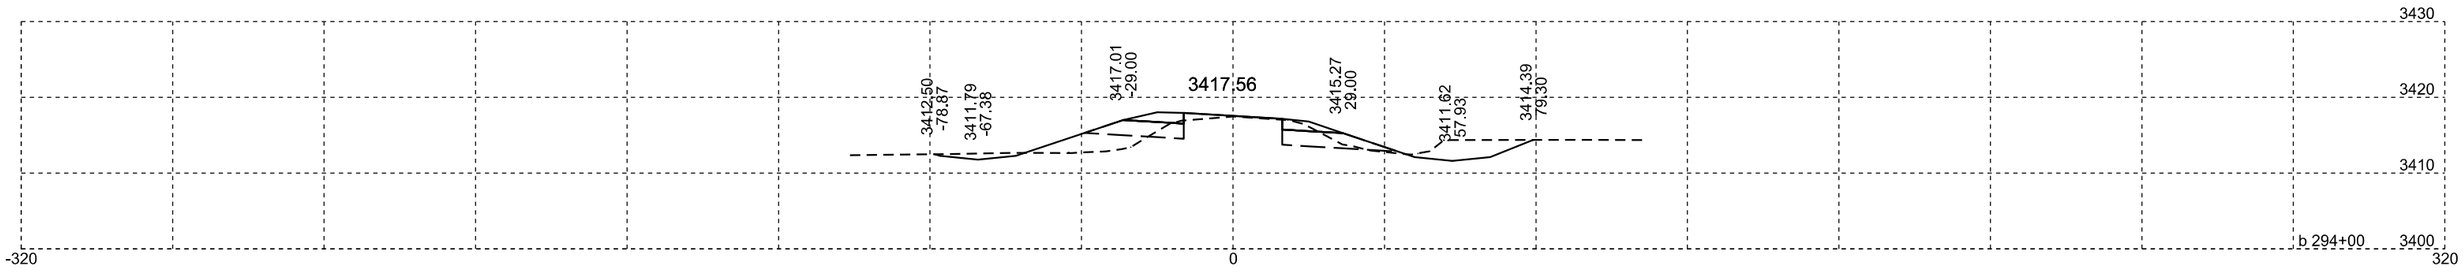

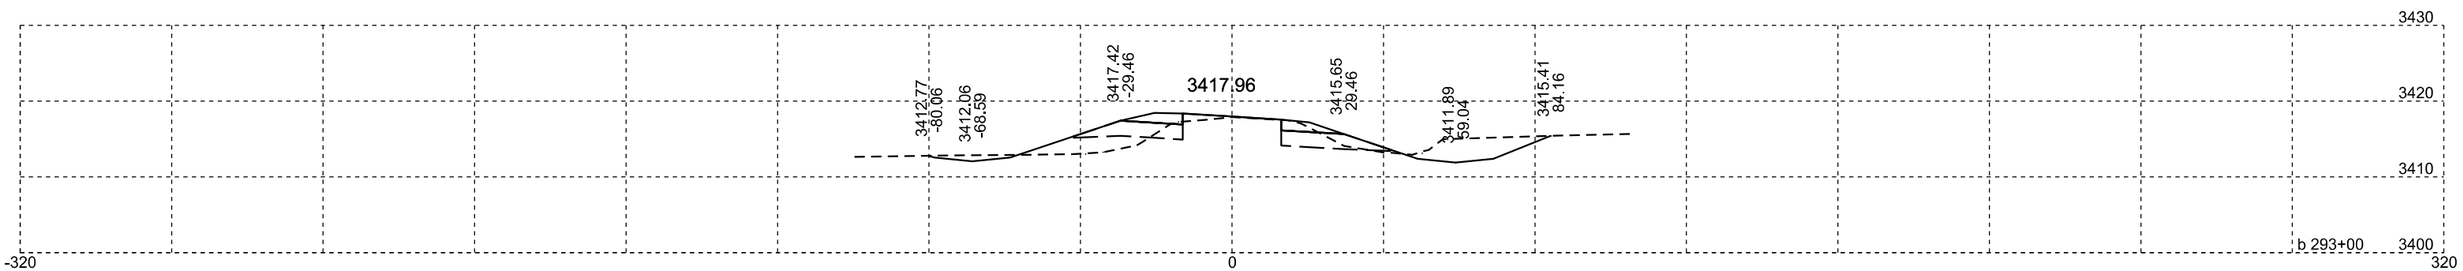

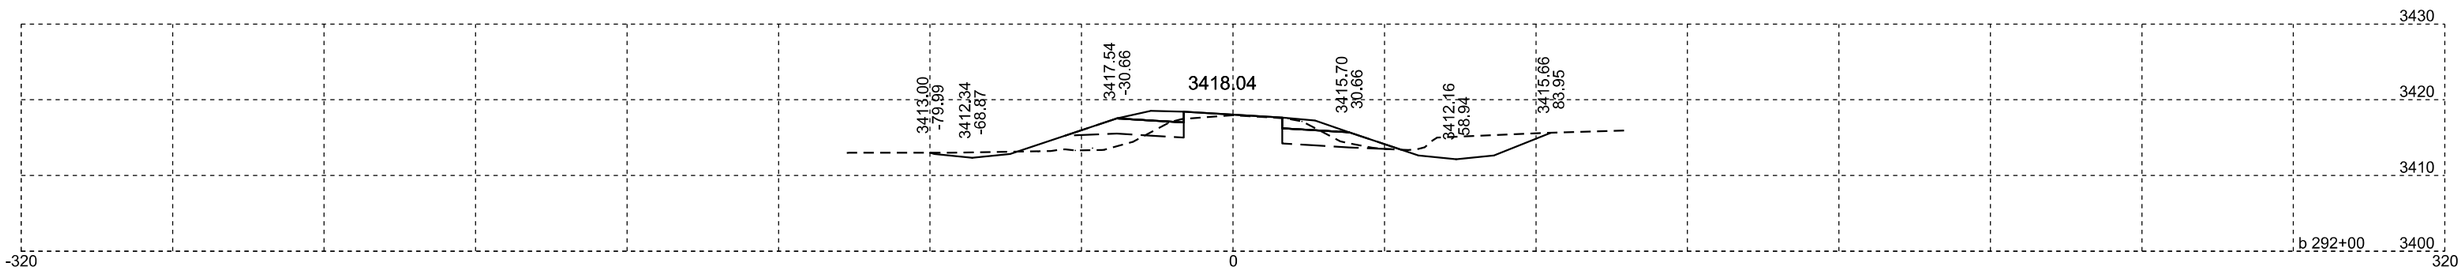

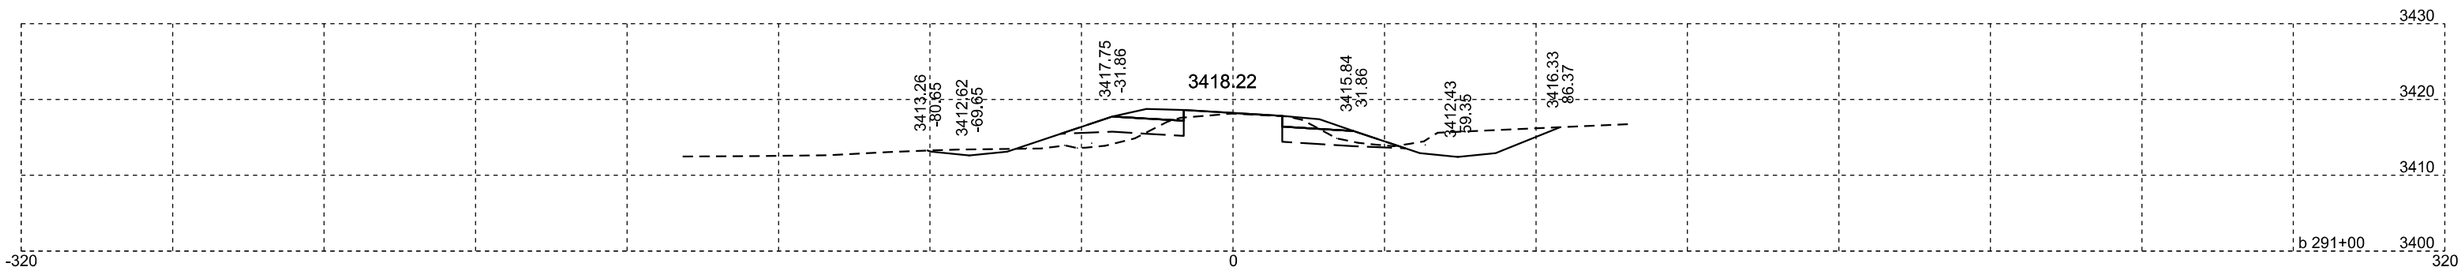

Plotting Date: 07/14/2015

STATE OF SOUTH DAKOTA	PROJECT	SHEET NO.	TOTAL SHEETS
	NH-PH 0018(177)104	X205	X329

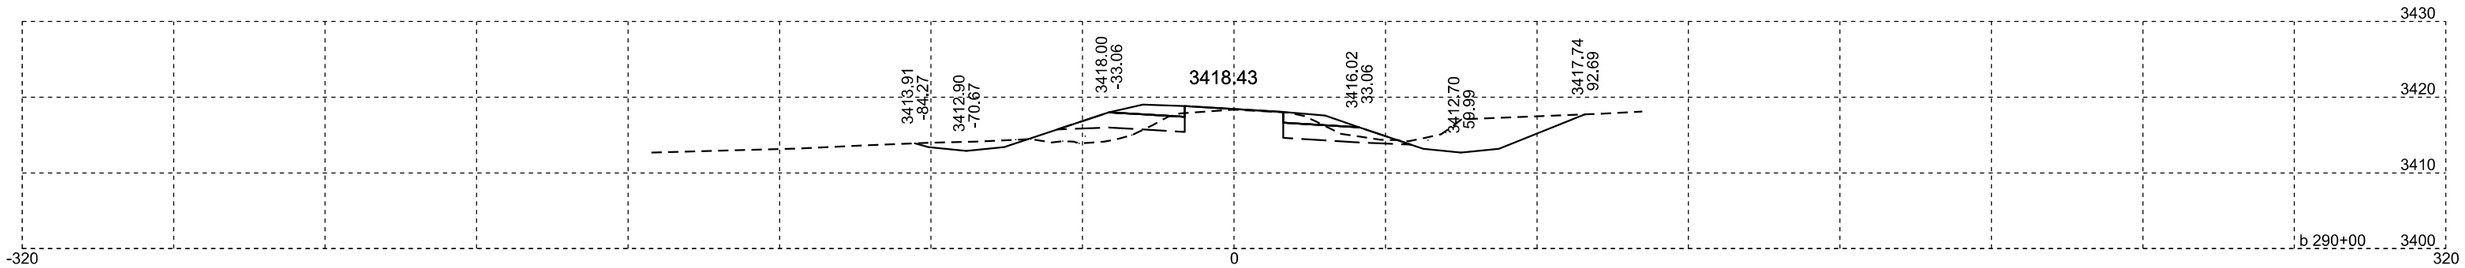

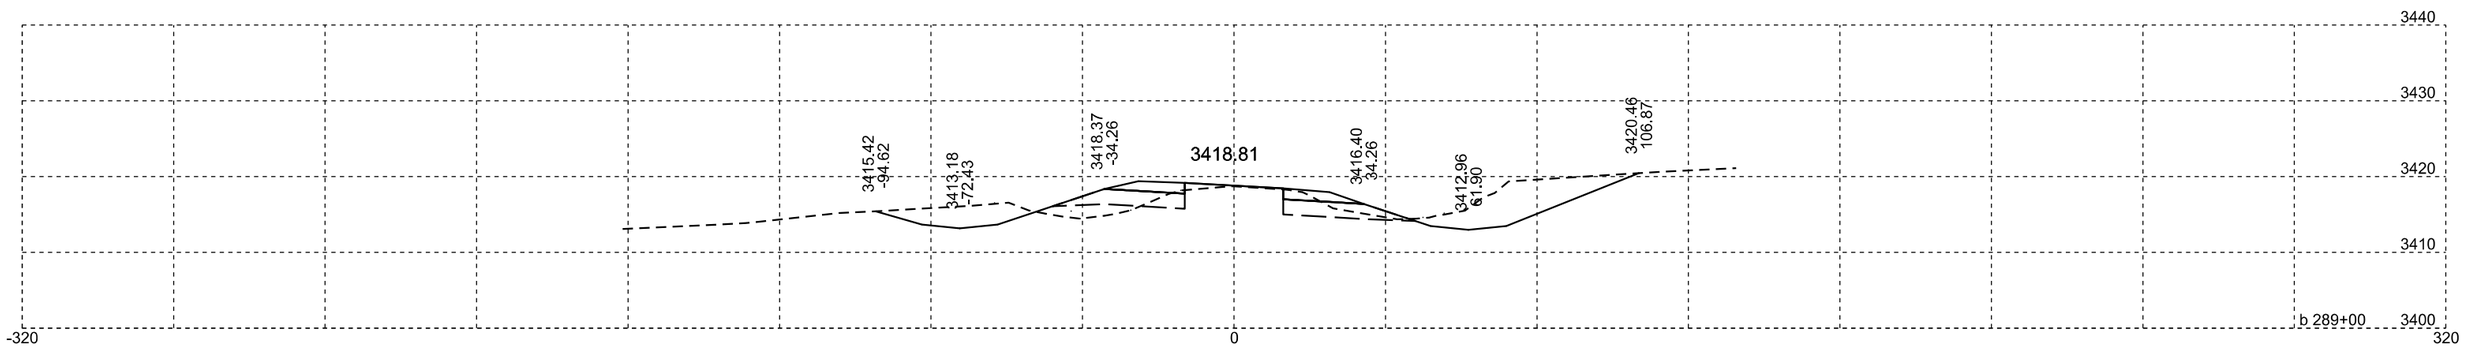

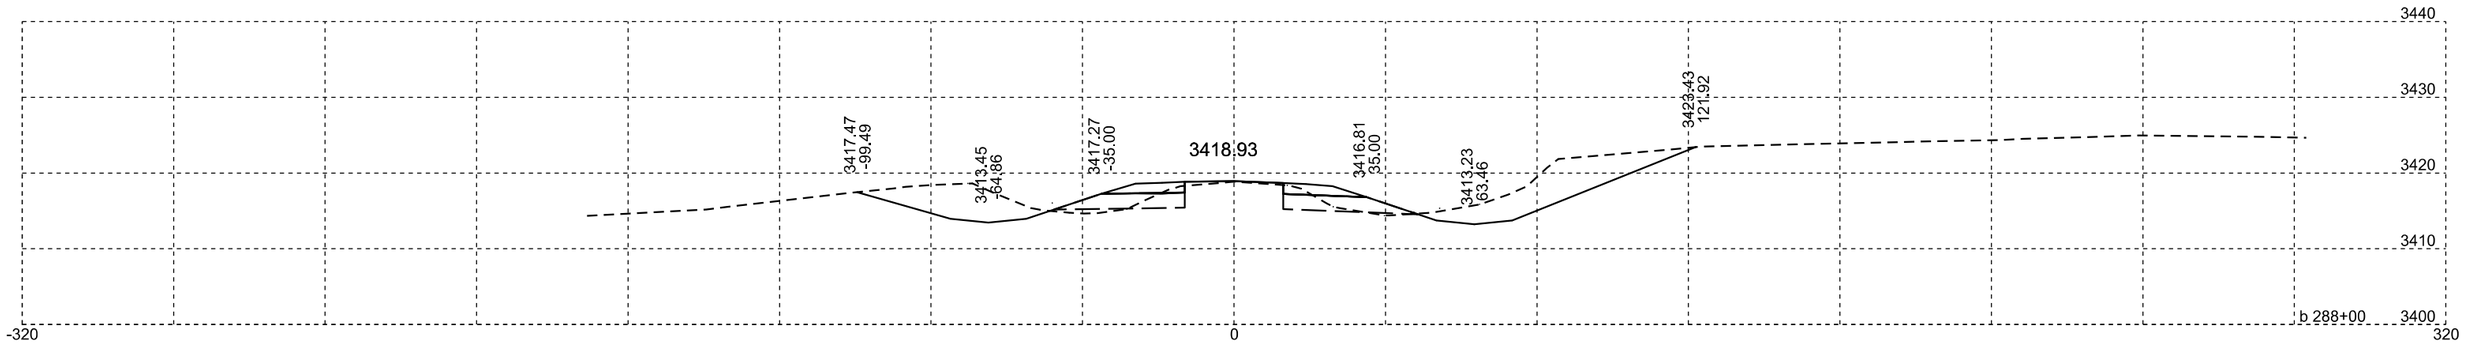

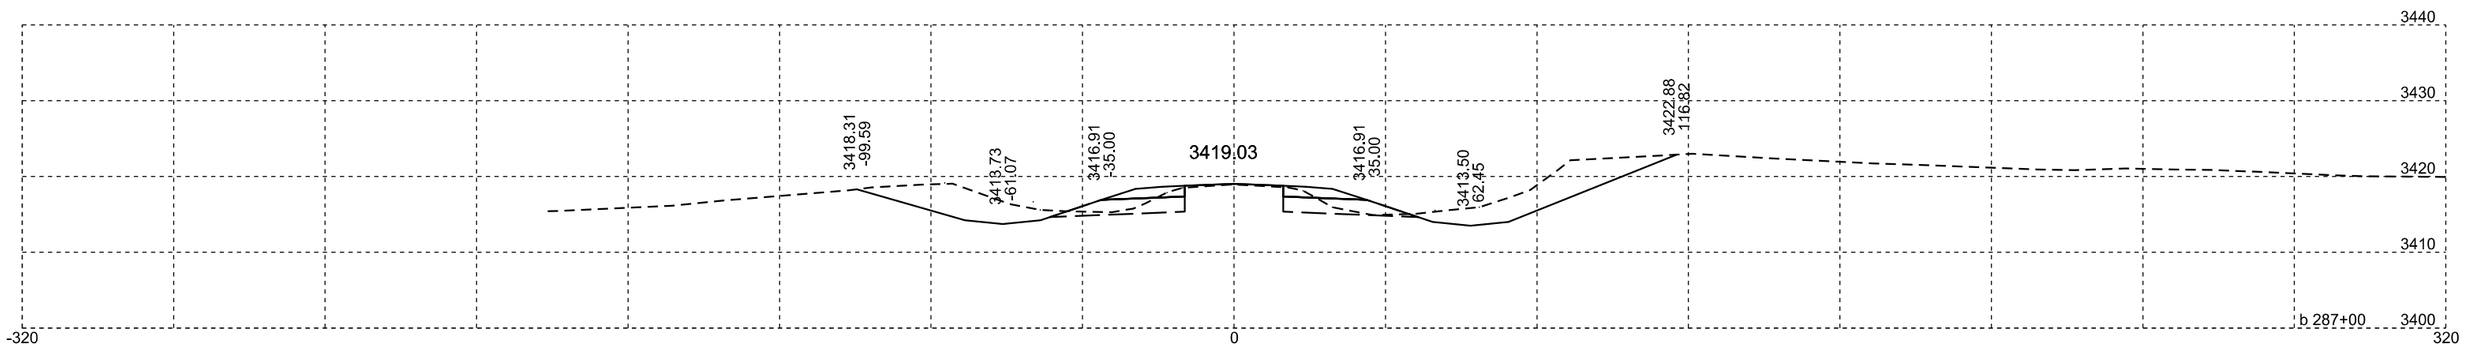

Plotting Date: 07/14/2015

STATE OF SOUTH DAKOTA	PROJECT	SHEET NO.	TOTAL SHEETS
	NH-PH 0018(177)104	X206	X329

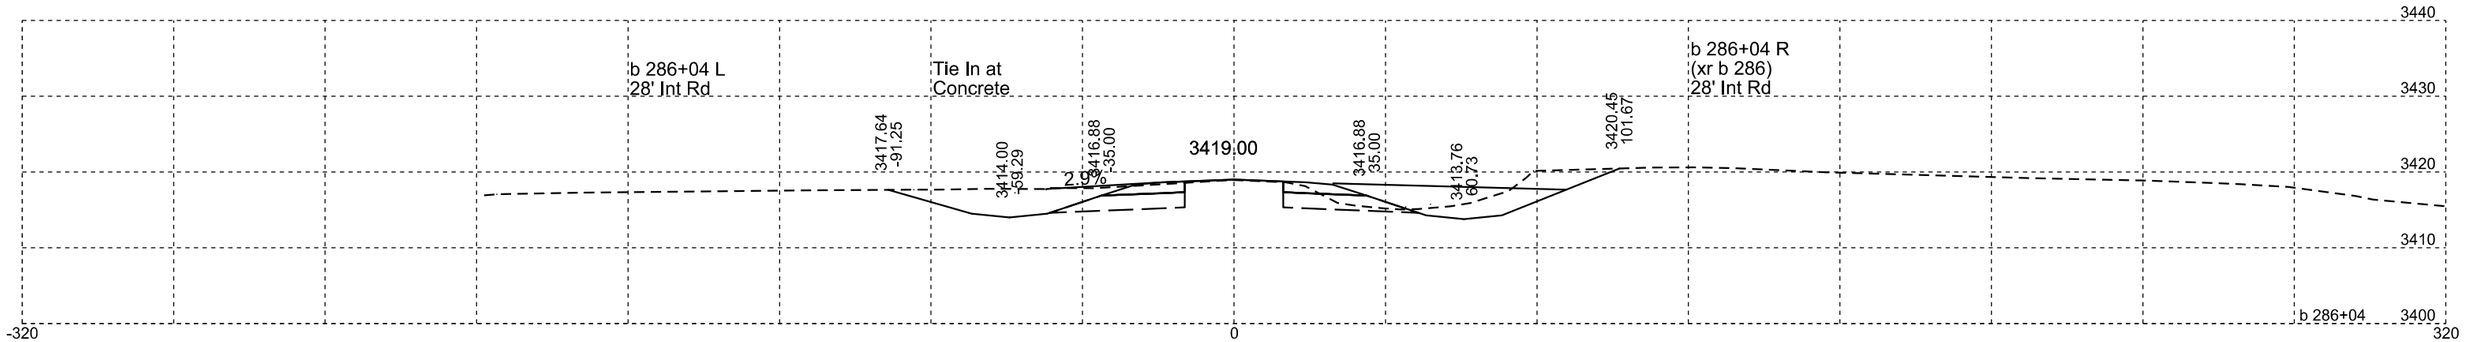

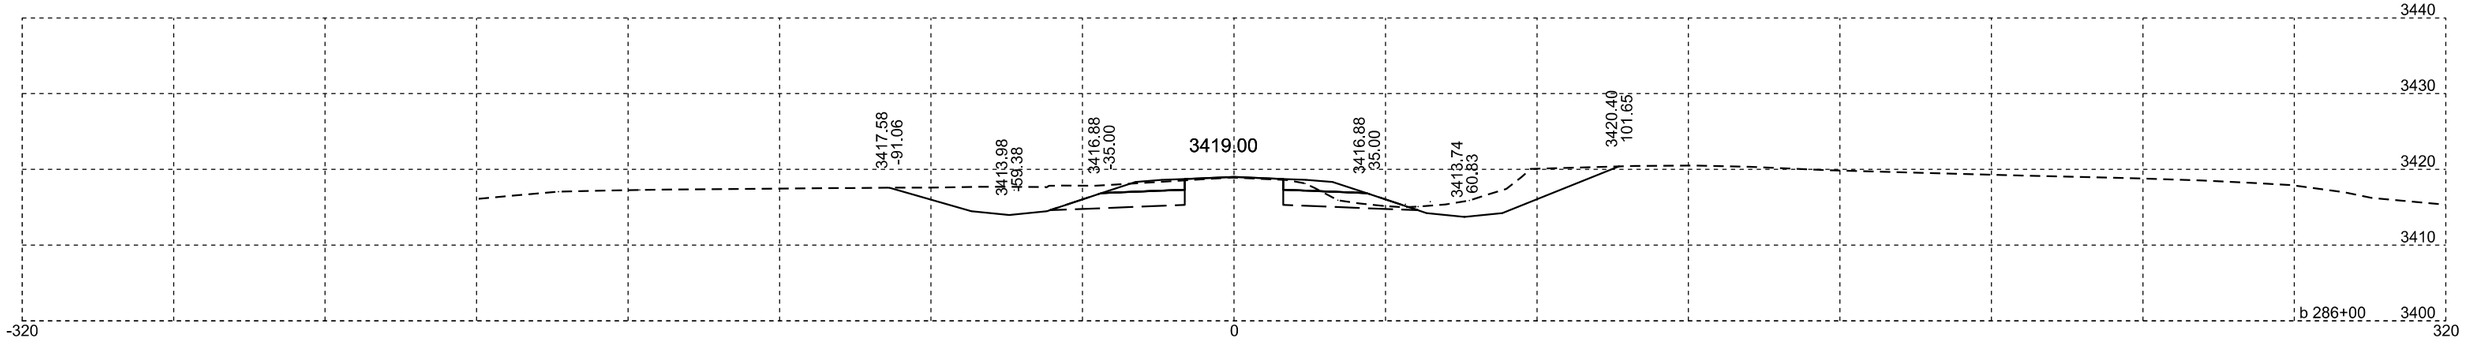

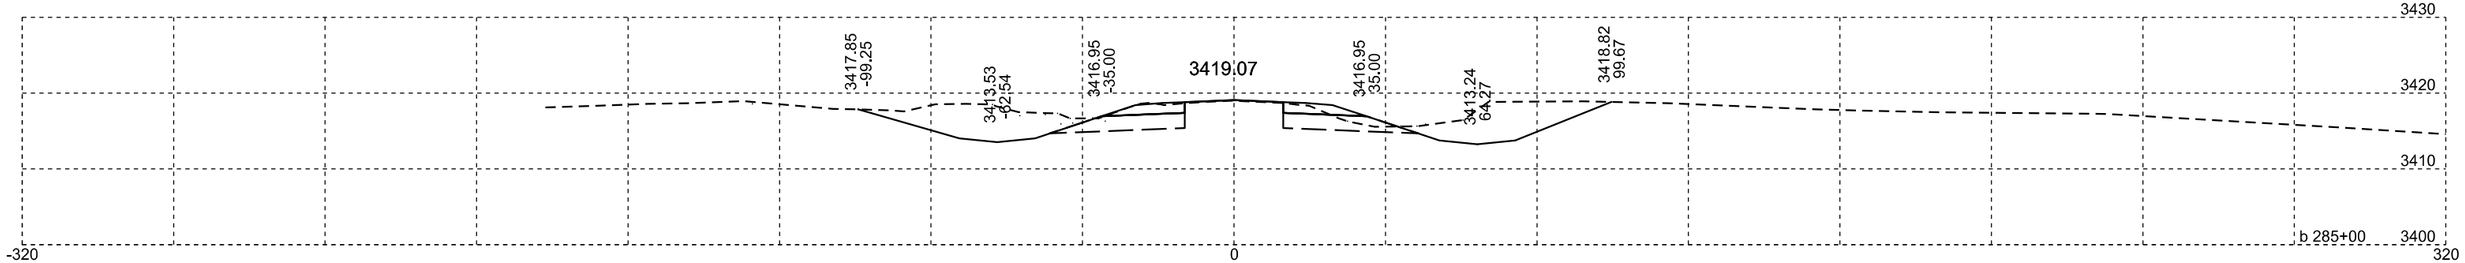

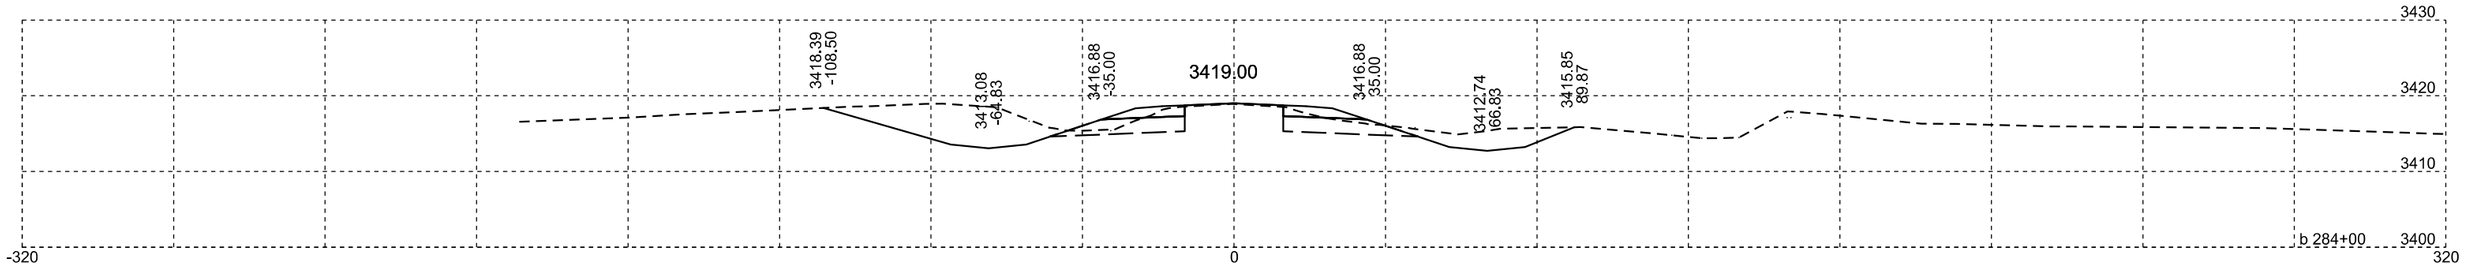

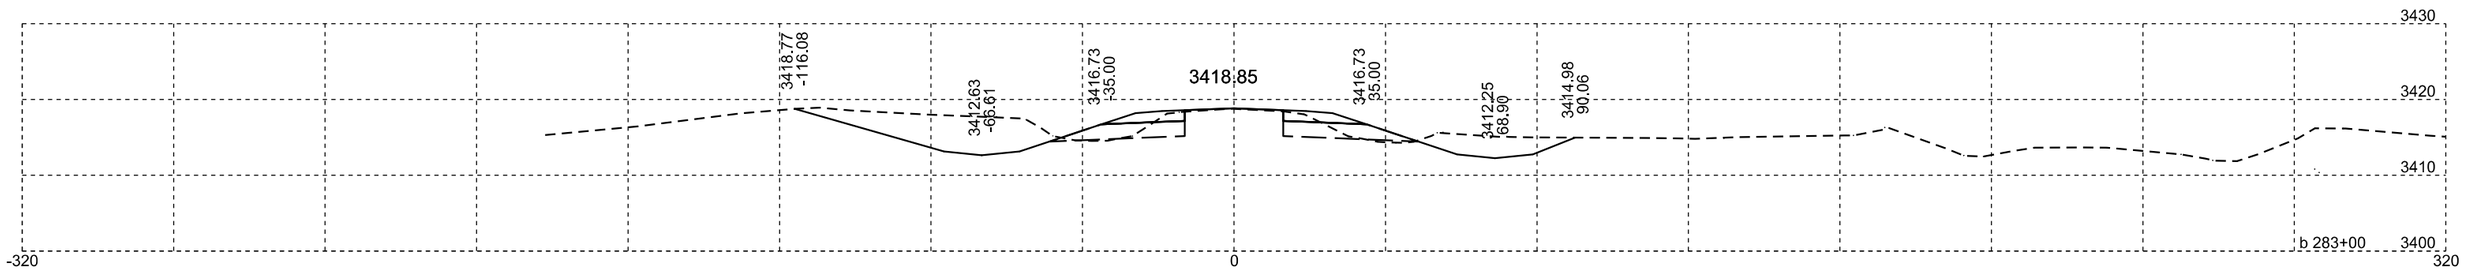

Plotting Date: 07/14/2015

STATE OF SOUTH DAKOTA	PROJECT	SHEET NO.	TOTAL SHEETS
	NH-PH 0018(177)104	X207	X329

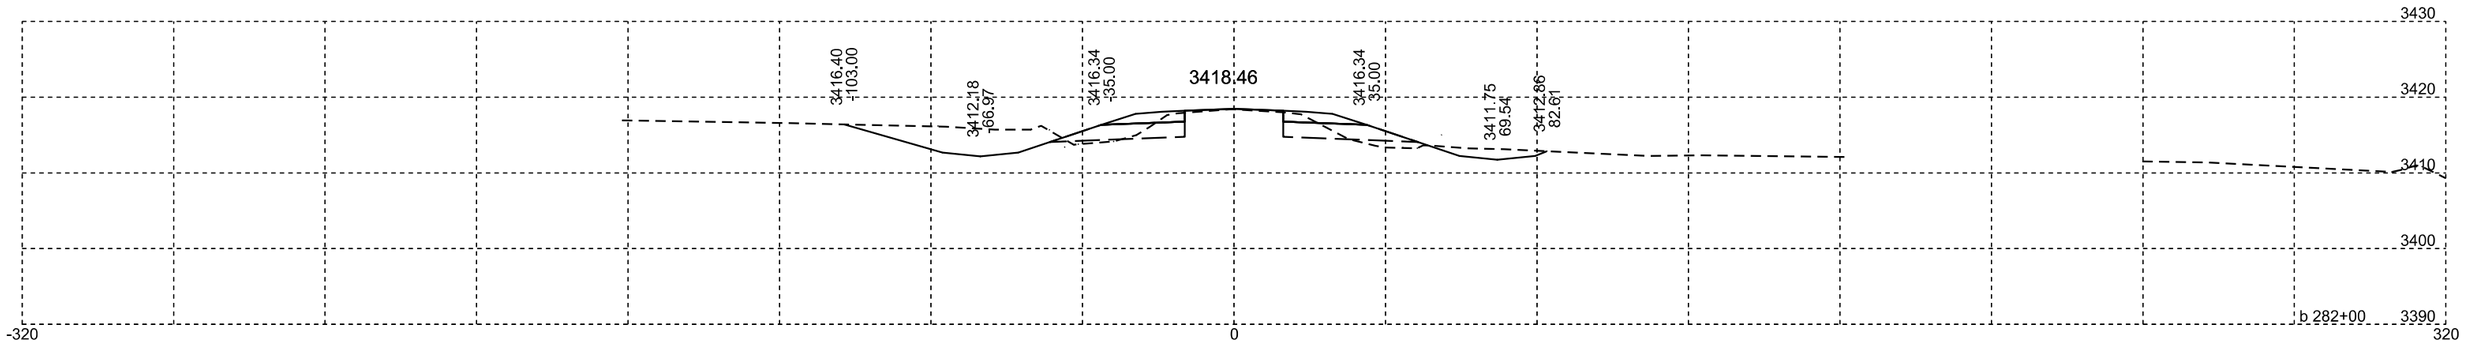

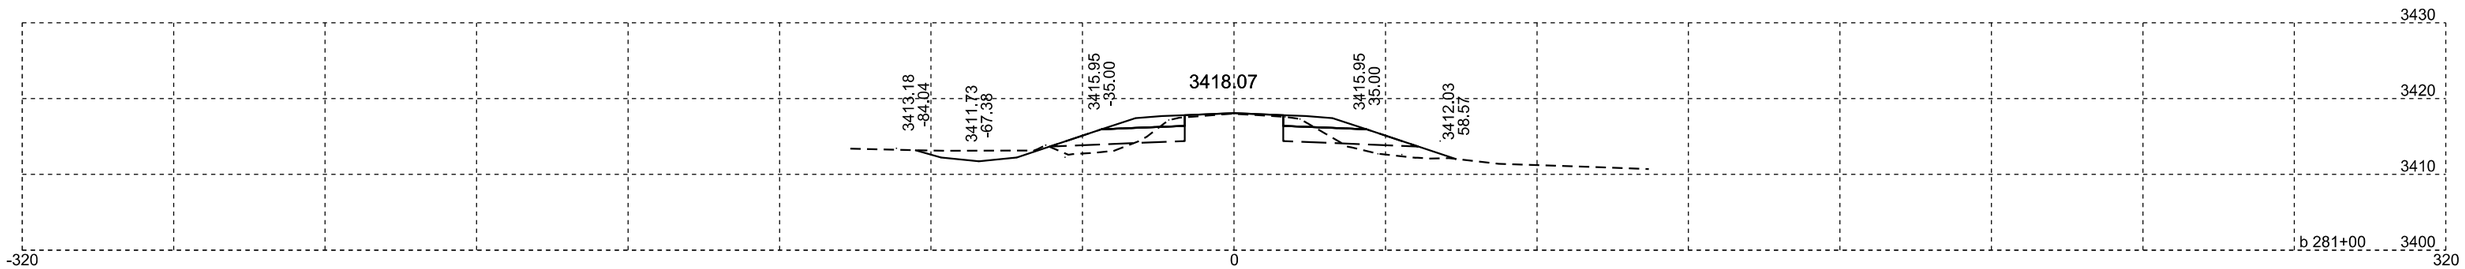

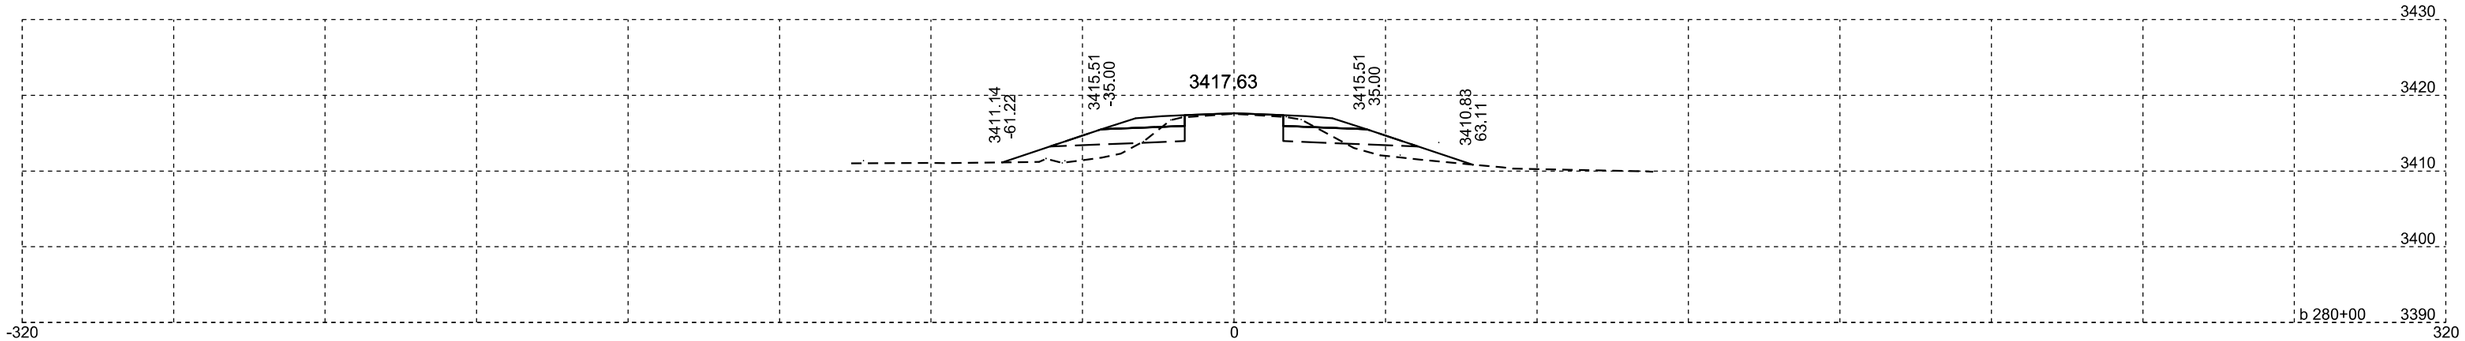

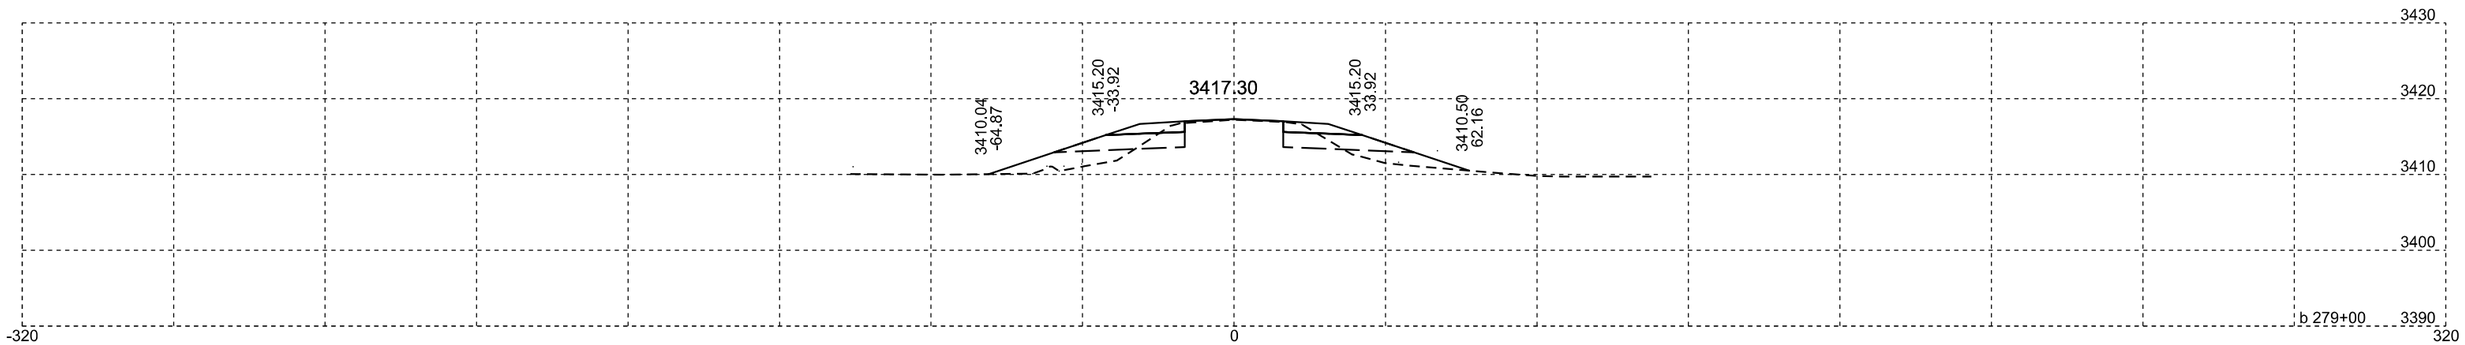

Plotting Date: 07/14/2015

STATE OF SOUTH DAKOTA	PROJECT	SHEET NO.	TOTAL SHEETS
	NH-PH 0018(177)104	X208	X329

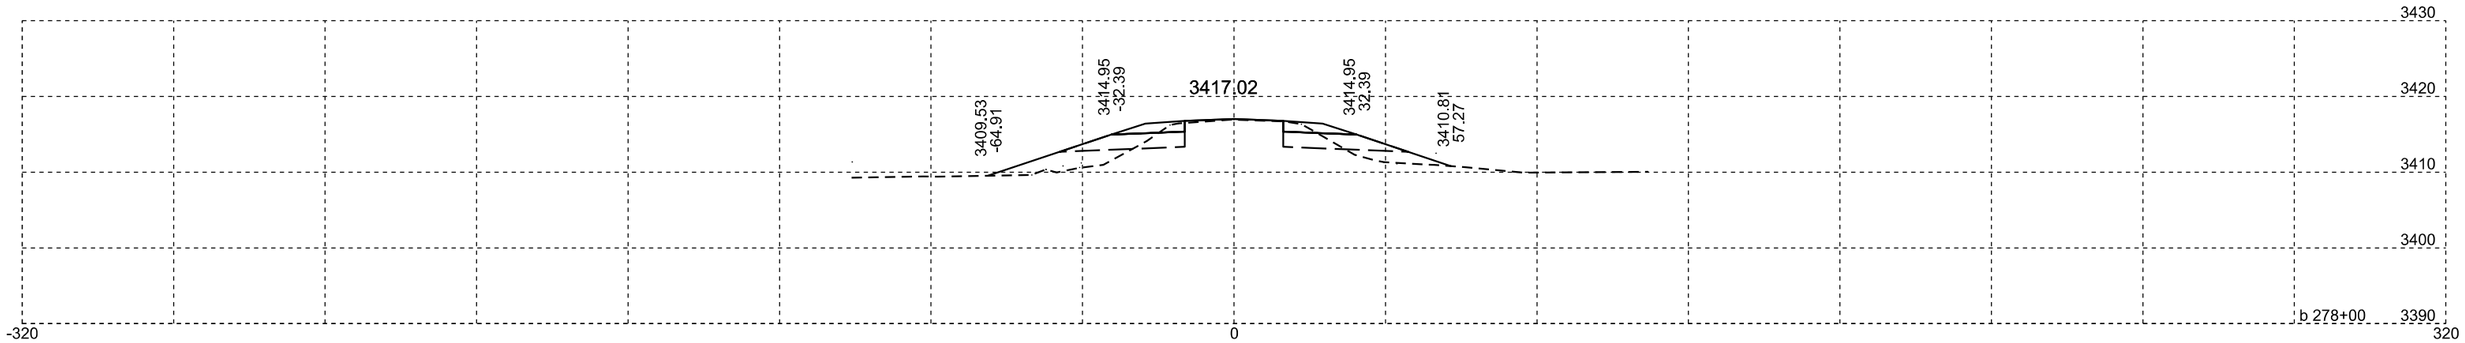

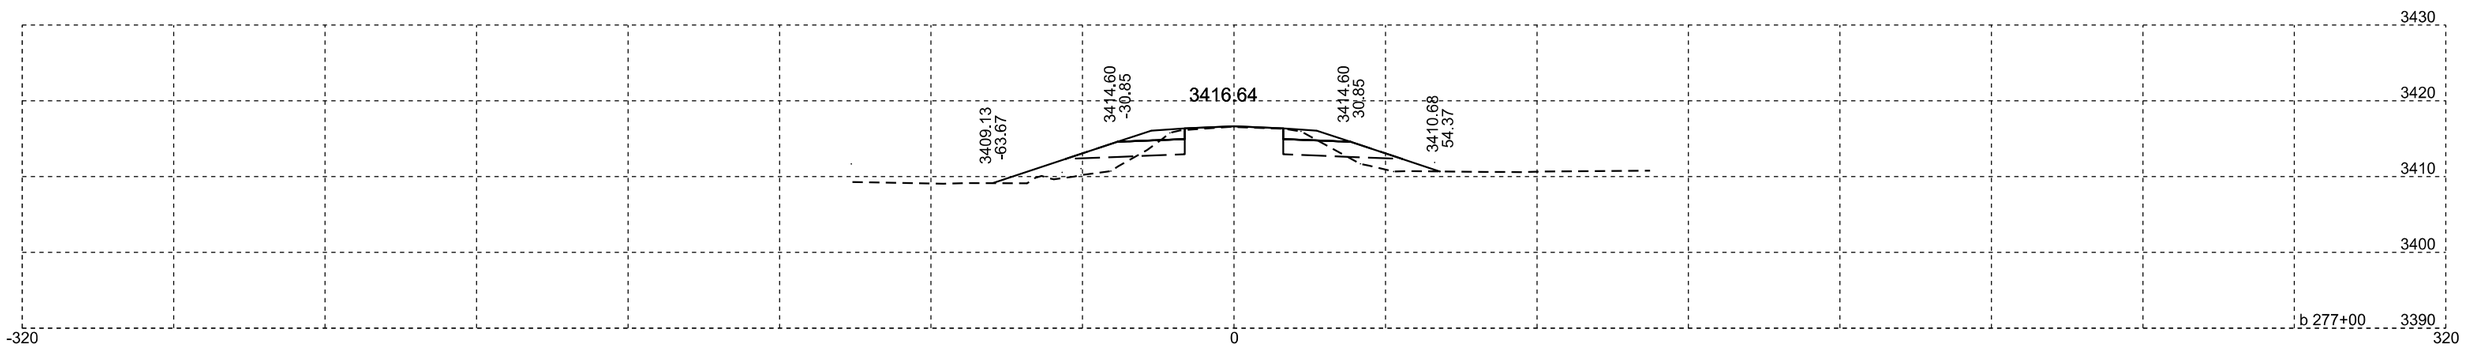

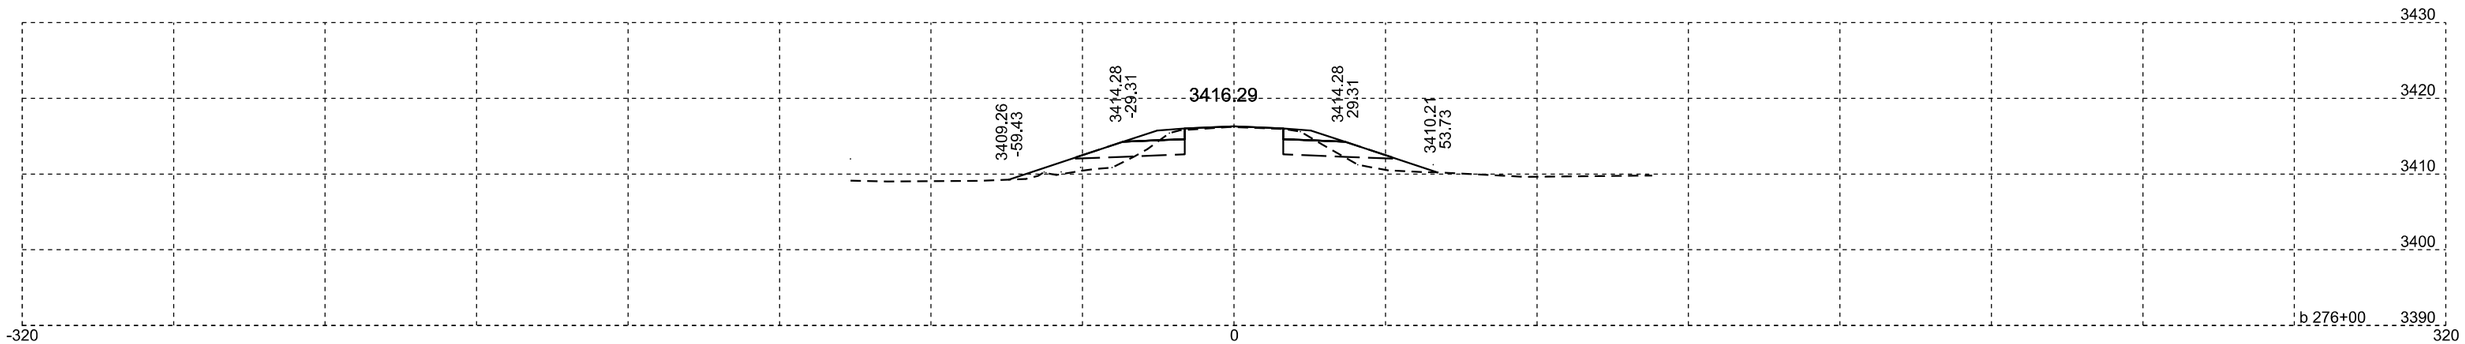

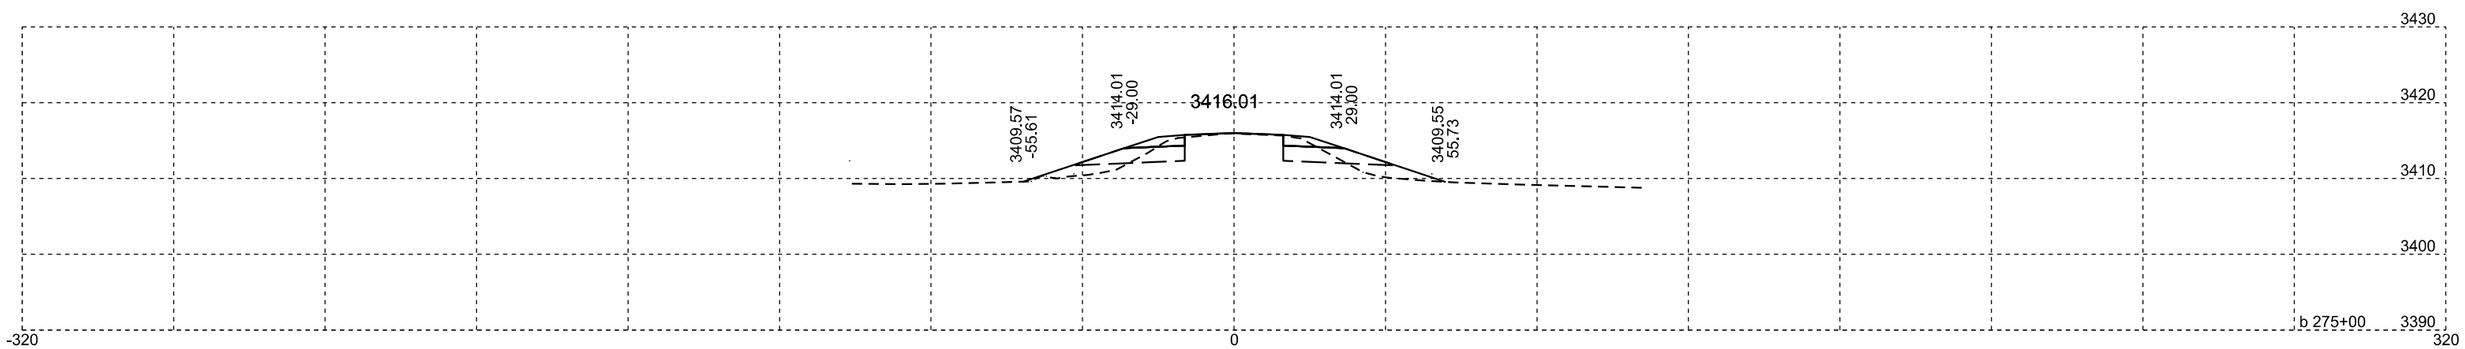

Plotting Date: 07/14/2015

STATE OF SOUTH DAKOTA	PROJECT	SHEET NO.	TOTAL SHEETS
	NH-PH 0018(177)104	X209	X329

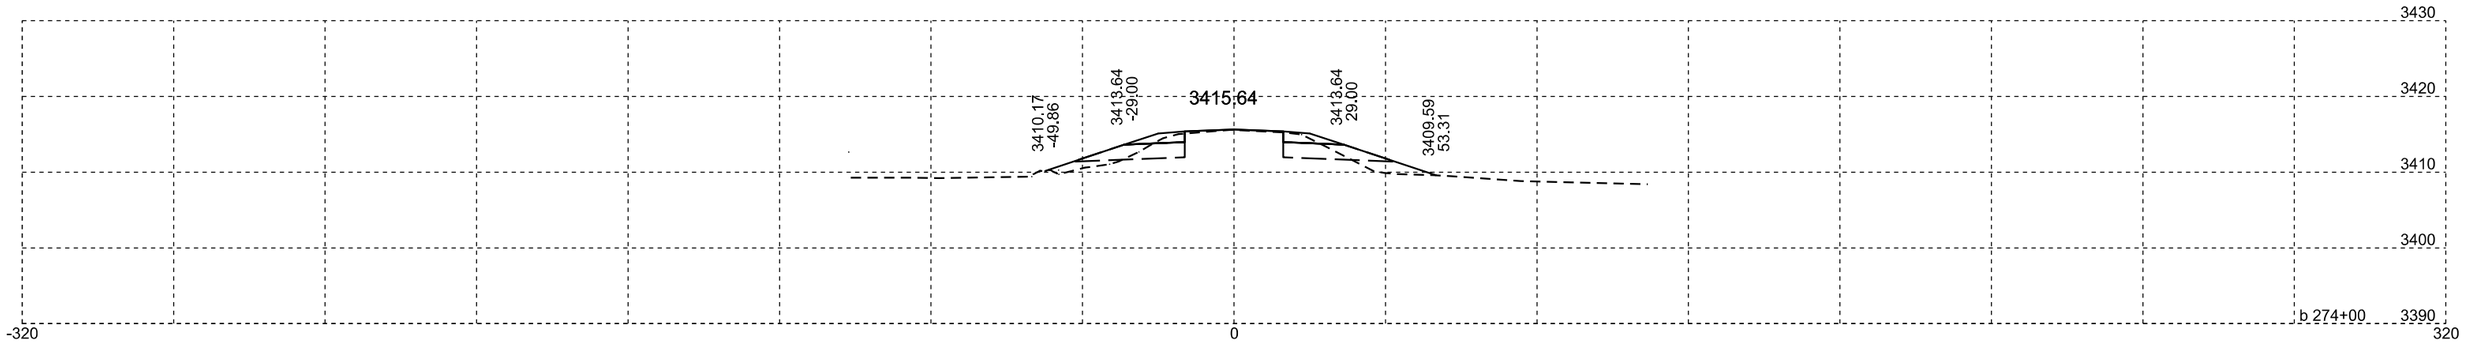

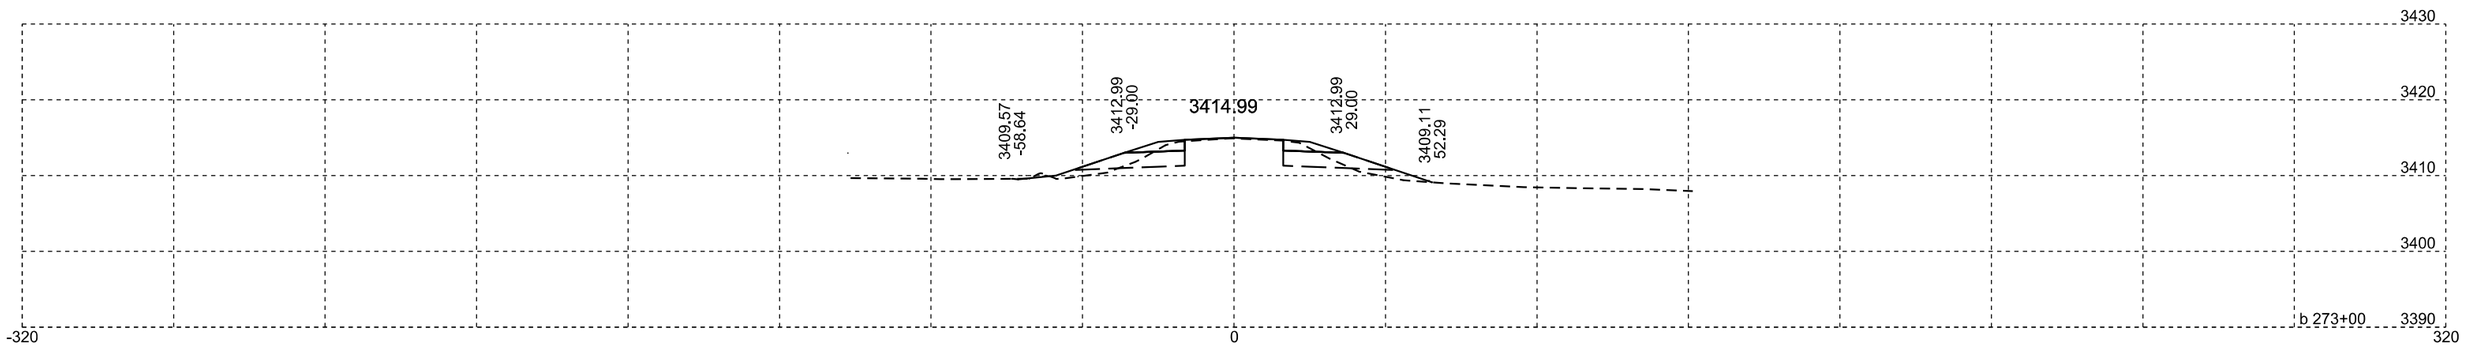

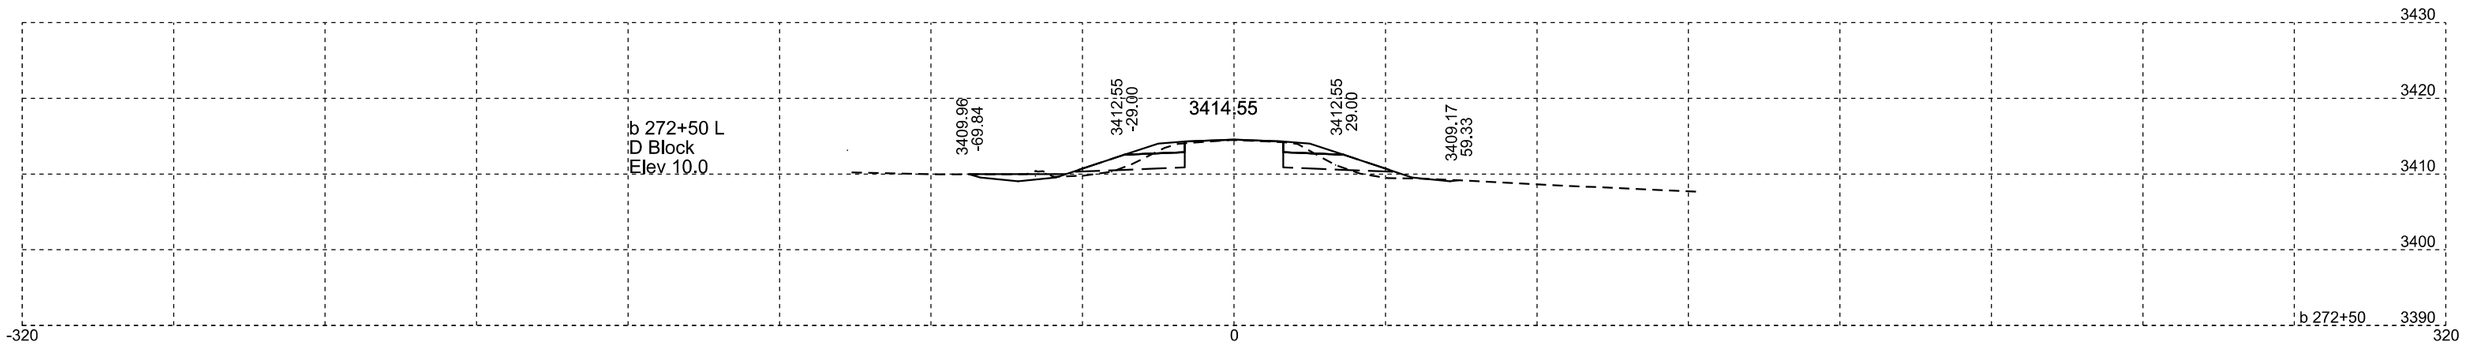

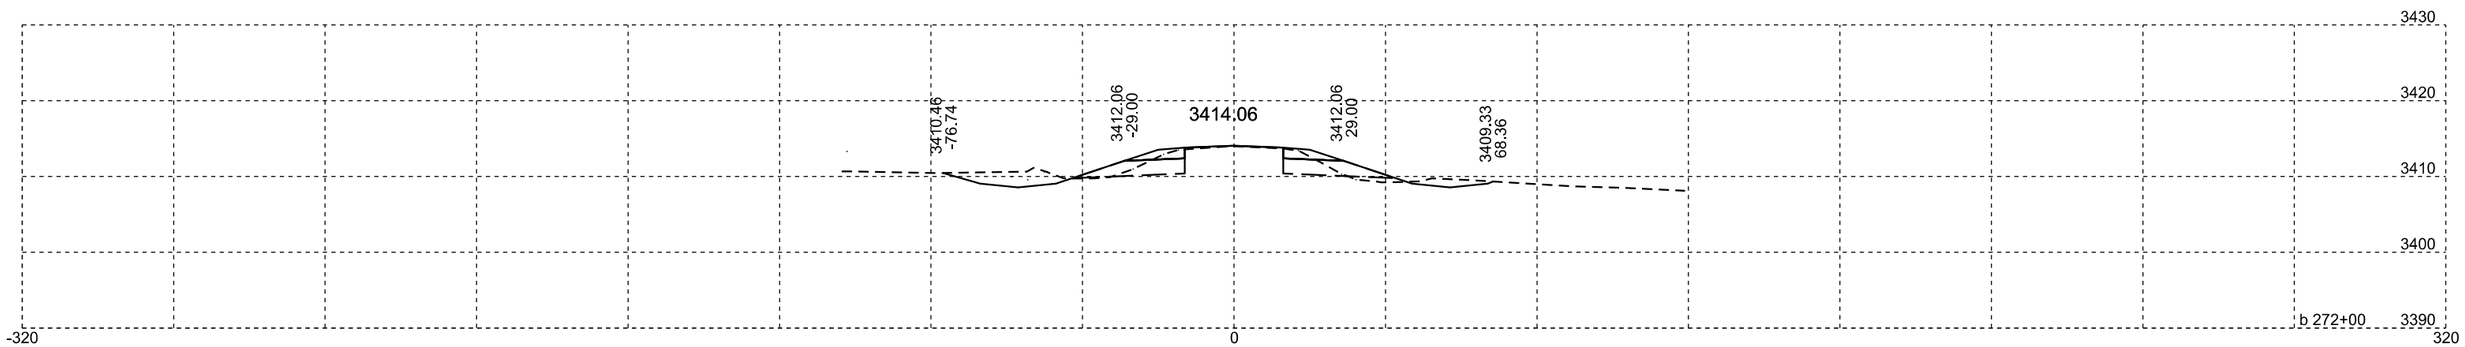

Plotting Date: 07/14/2015

STATE OF SOUTH DAKOTA	PROJECT	SHEET NO.	TOTAL SHEETS
	NH-PH 0018(177)104	X210	X329

ROW Revision 8-21-14 DMJ

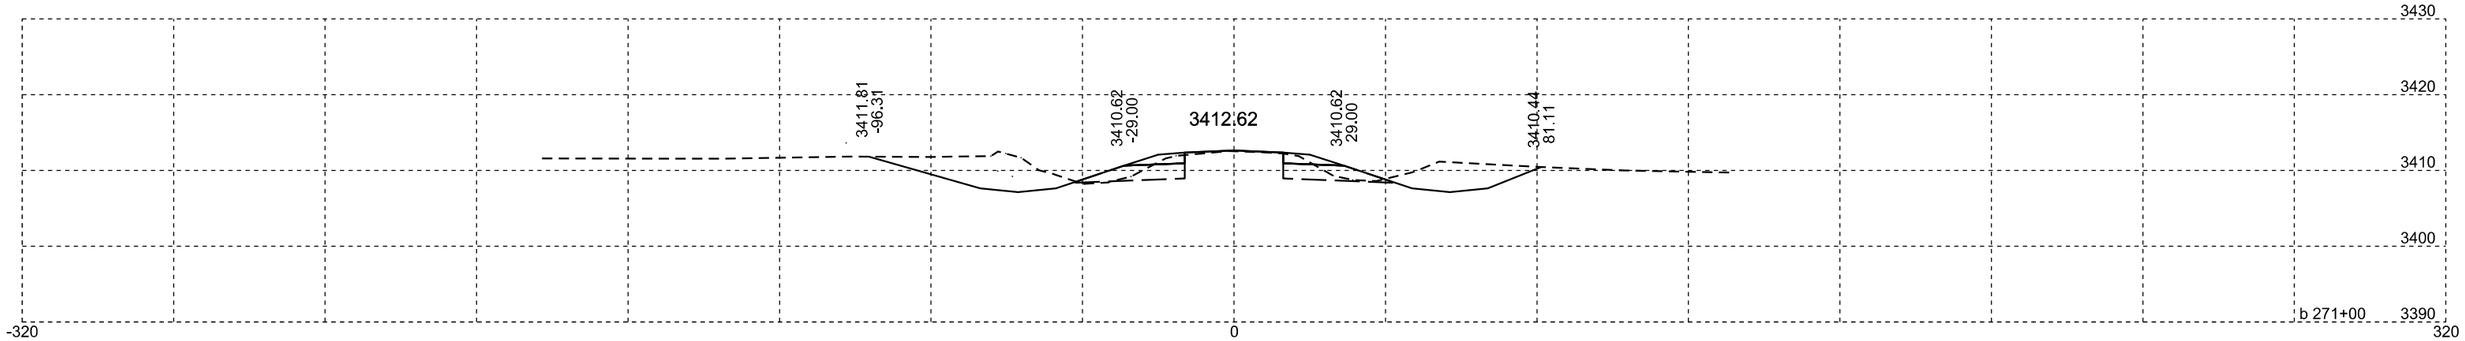

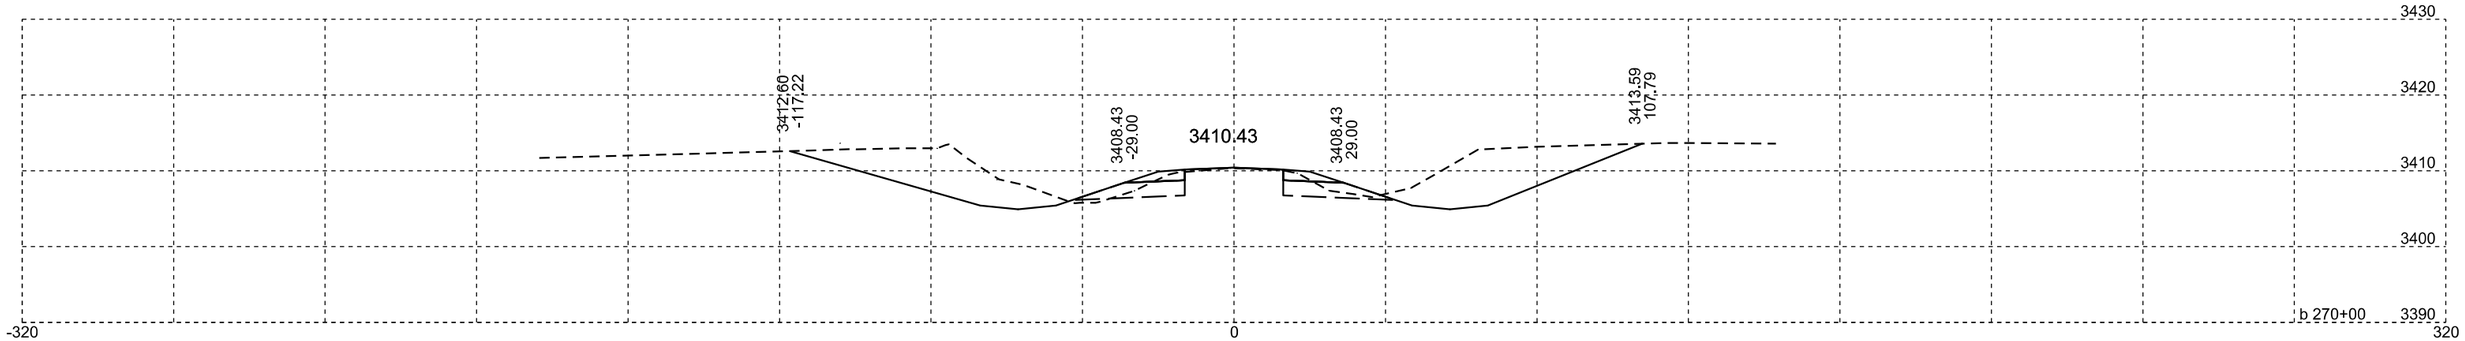

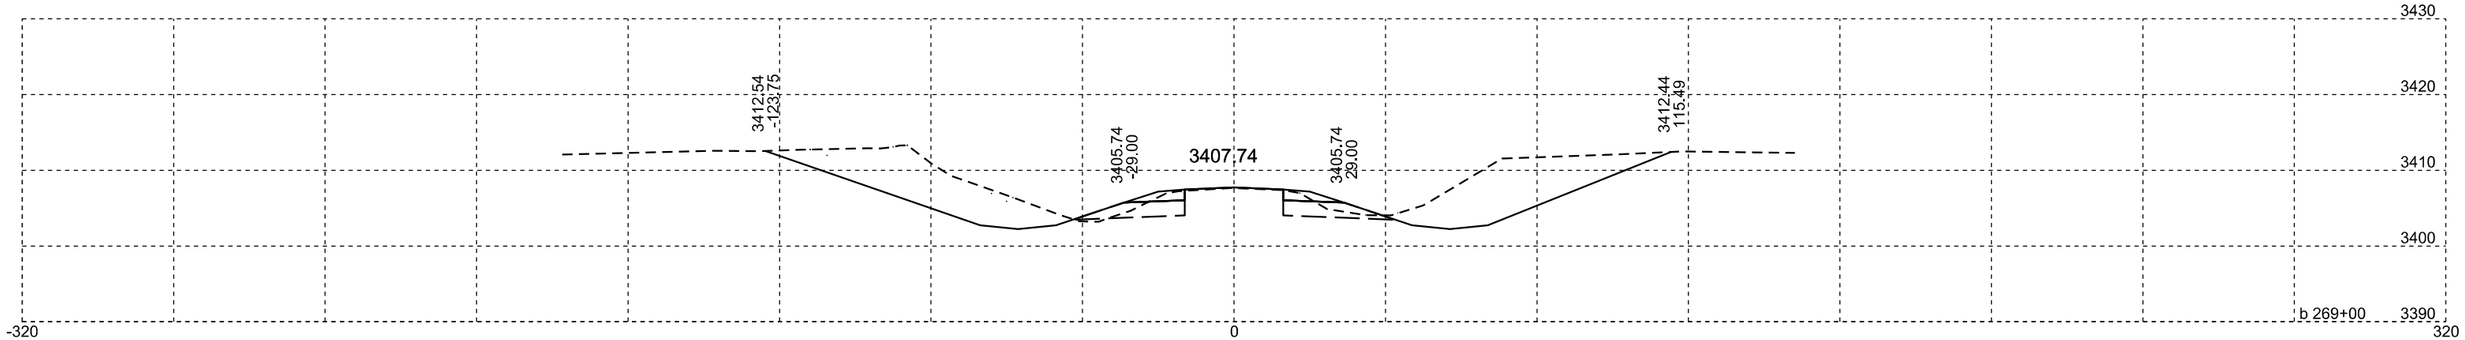

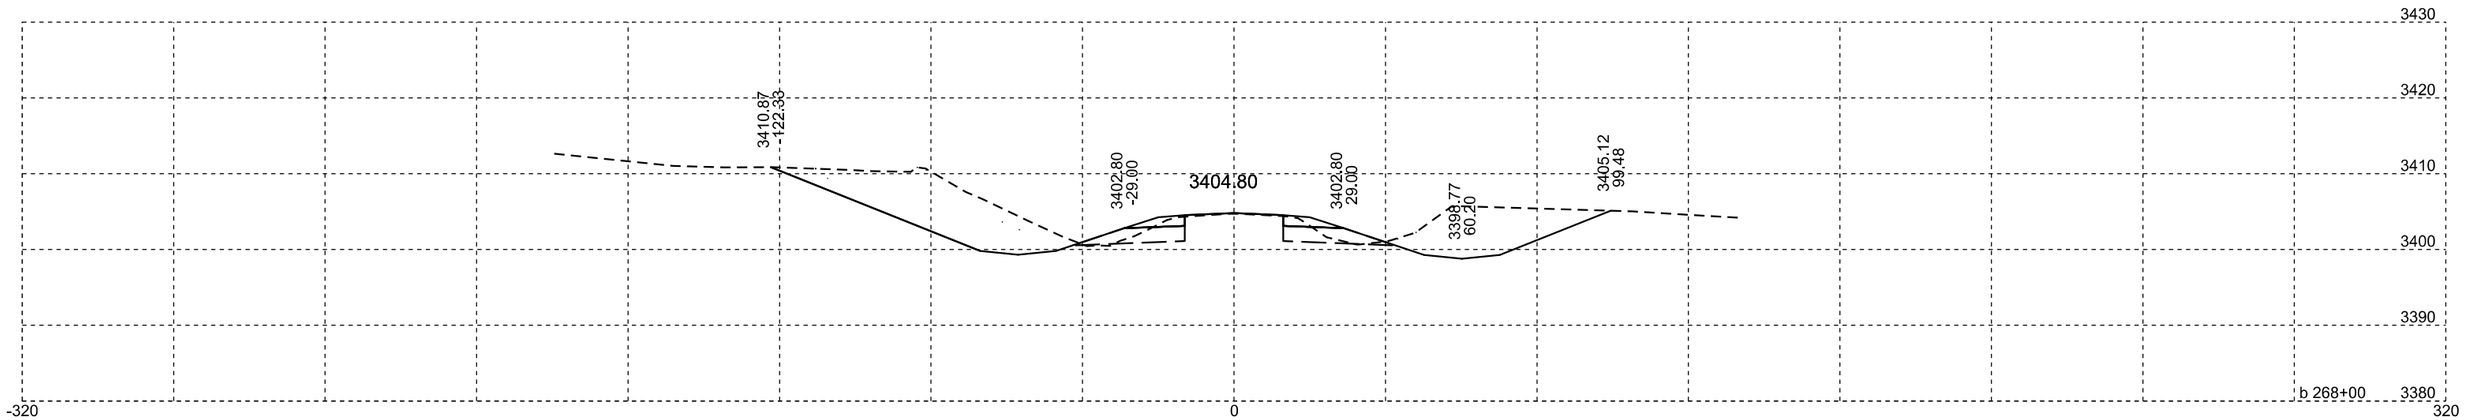

Plotting Date: 07/14/2015

STATE OF SOUTH DAKOTA	PROJECT	SHEET NO.	TOTAL SHEETS
	NH-PH 0018(177)104	X211	X329

ROW Revision 8-21-14 DMJ

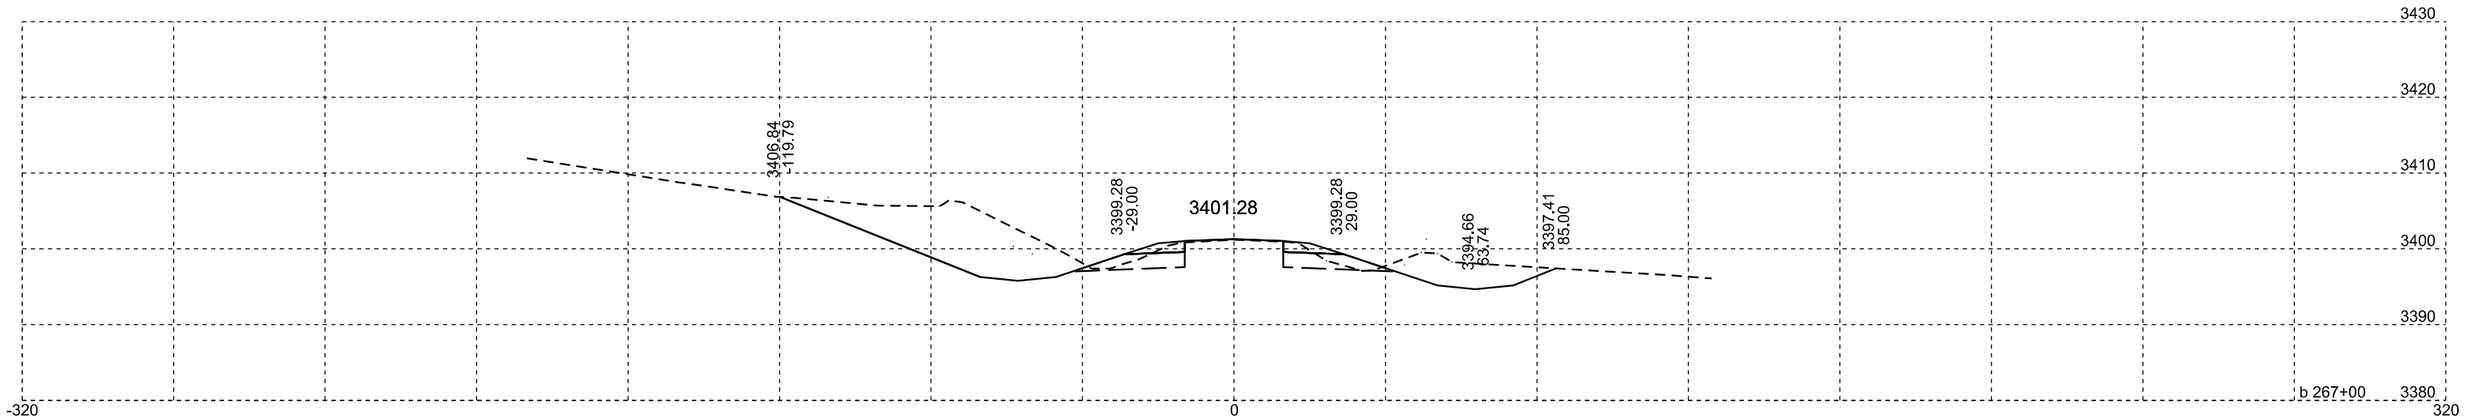

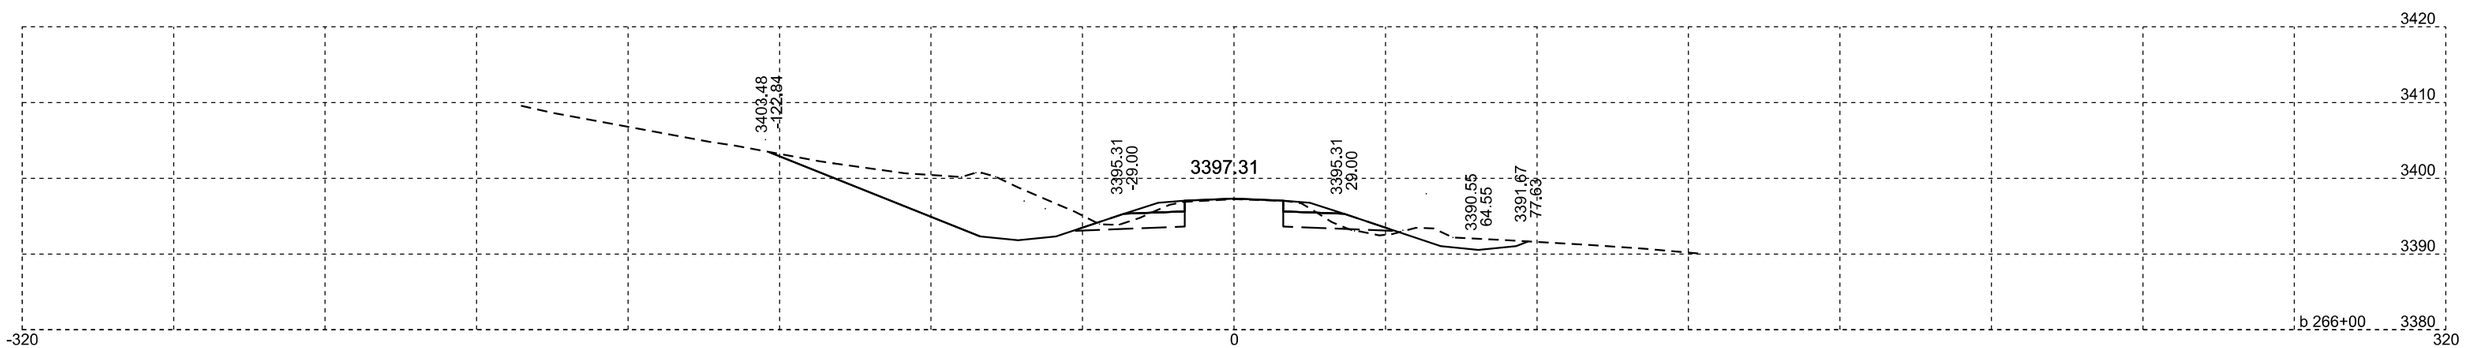

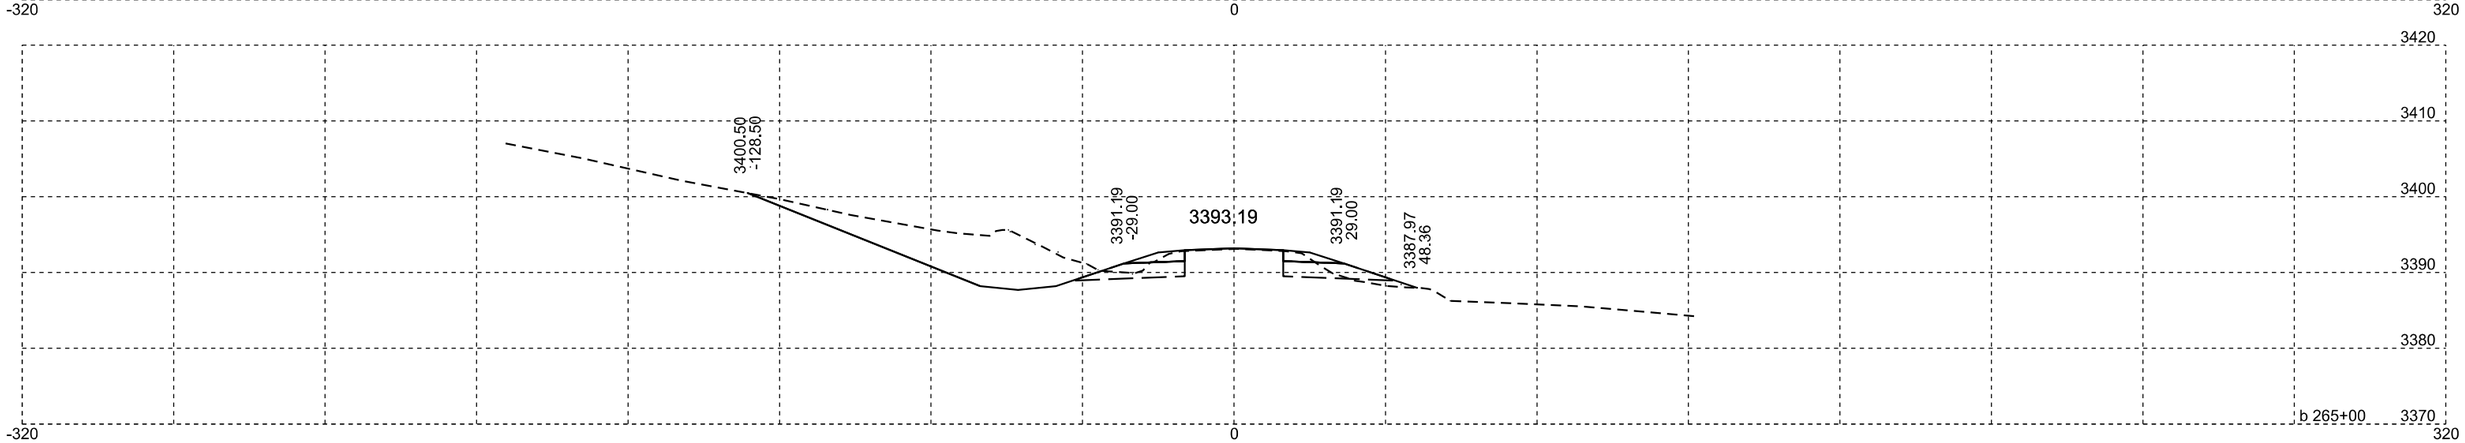

Plotting Date: 07/14/2015

STATE OF SOUTH DAKOTA	PROJECT	SHEET NO.	TOTAL SHEETS
	NH-PH 0018(177)104	X212	X329

ROW Revision 8-21-14 DMJ

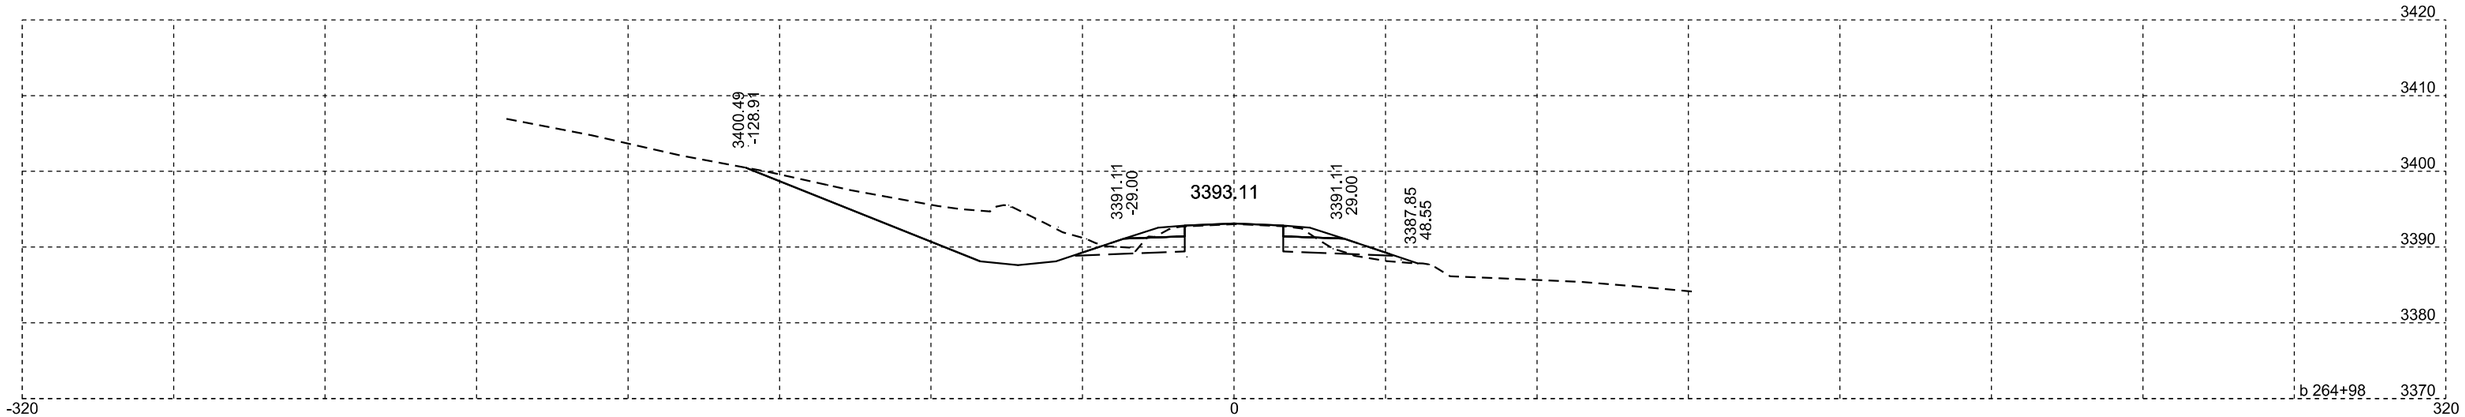

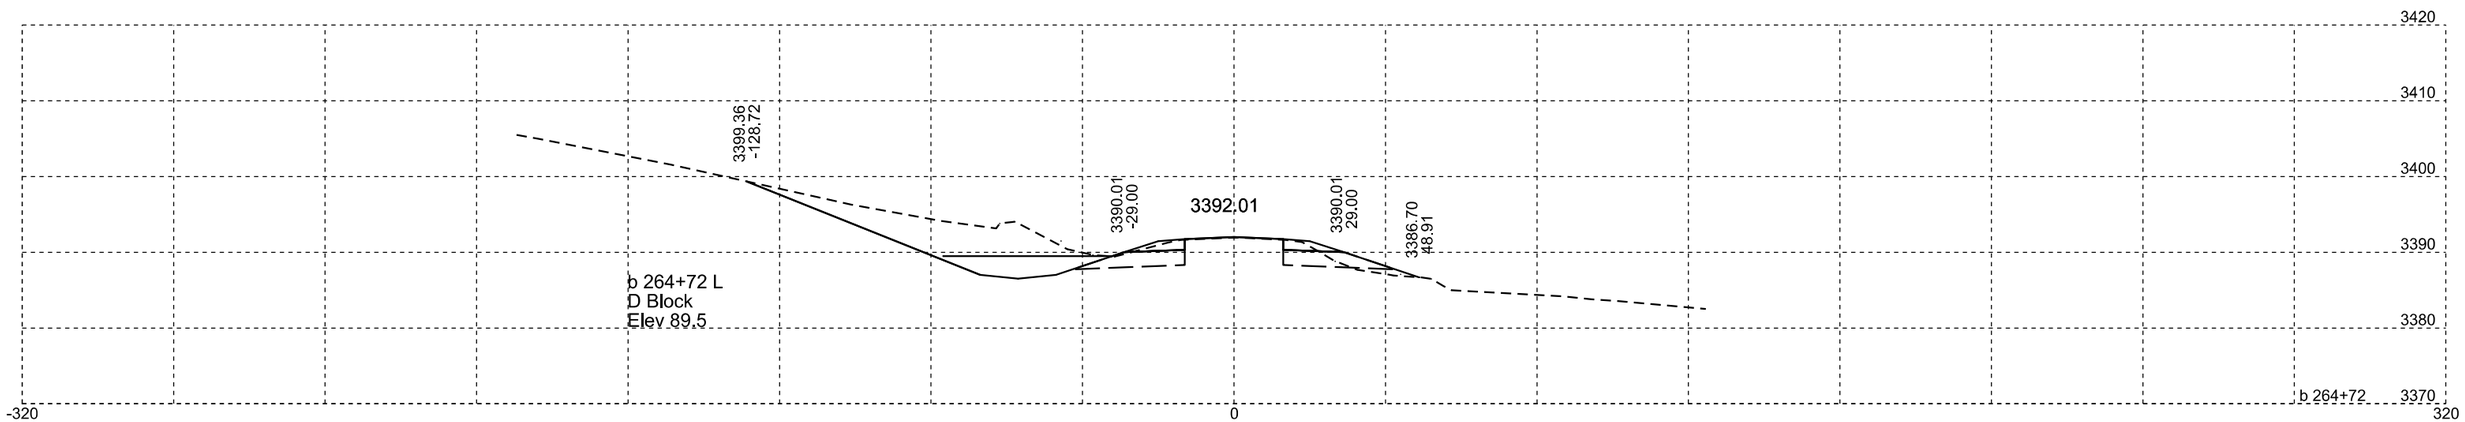

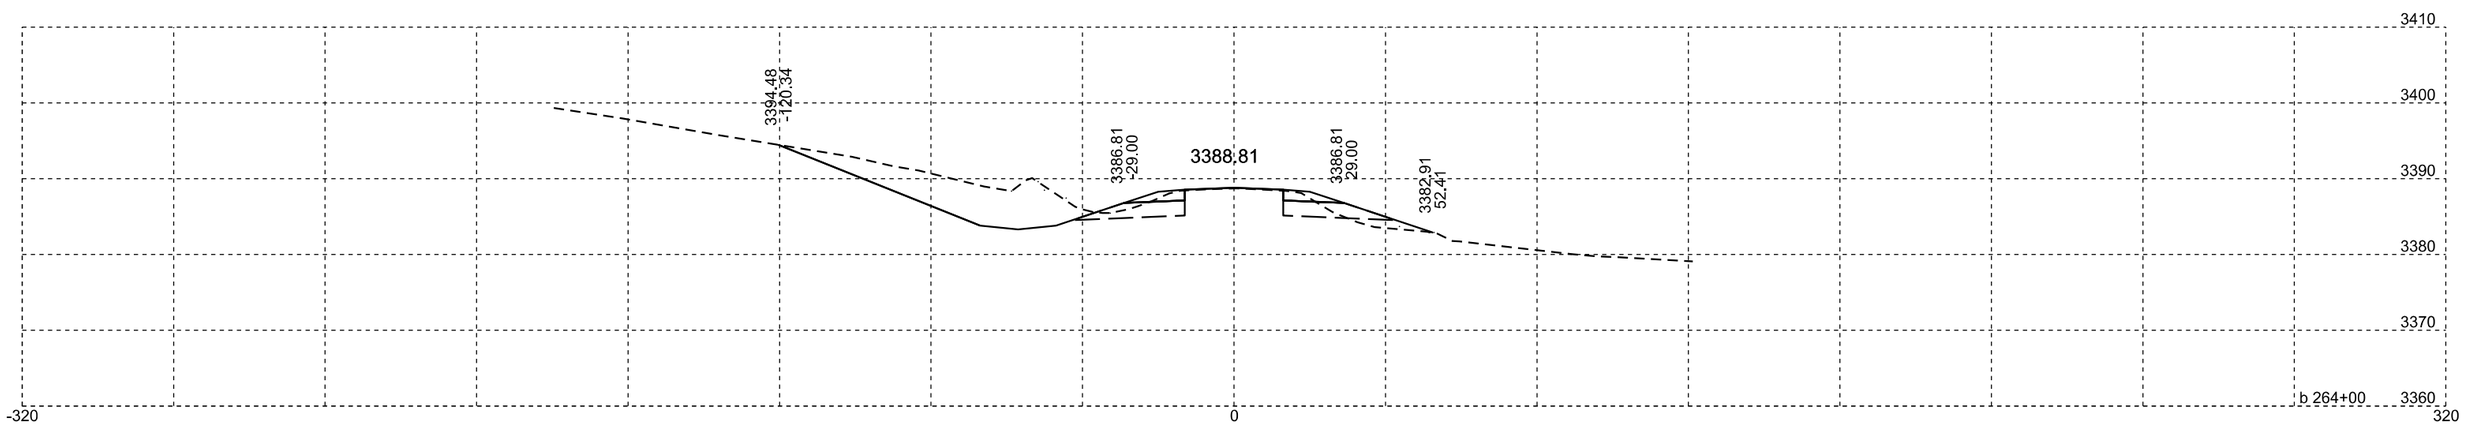

Plotting Date: 07/14/2015

STATE OF SOUTH DAKOTA	PROJECT	SHEET NO.	TOTAL SHEETS
	NH-PH 0018(177)104	X213	X329

ROW Revision 8-21-14 DMJ

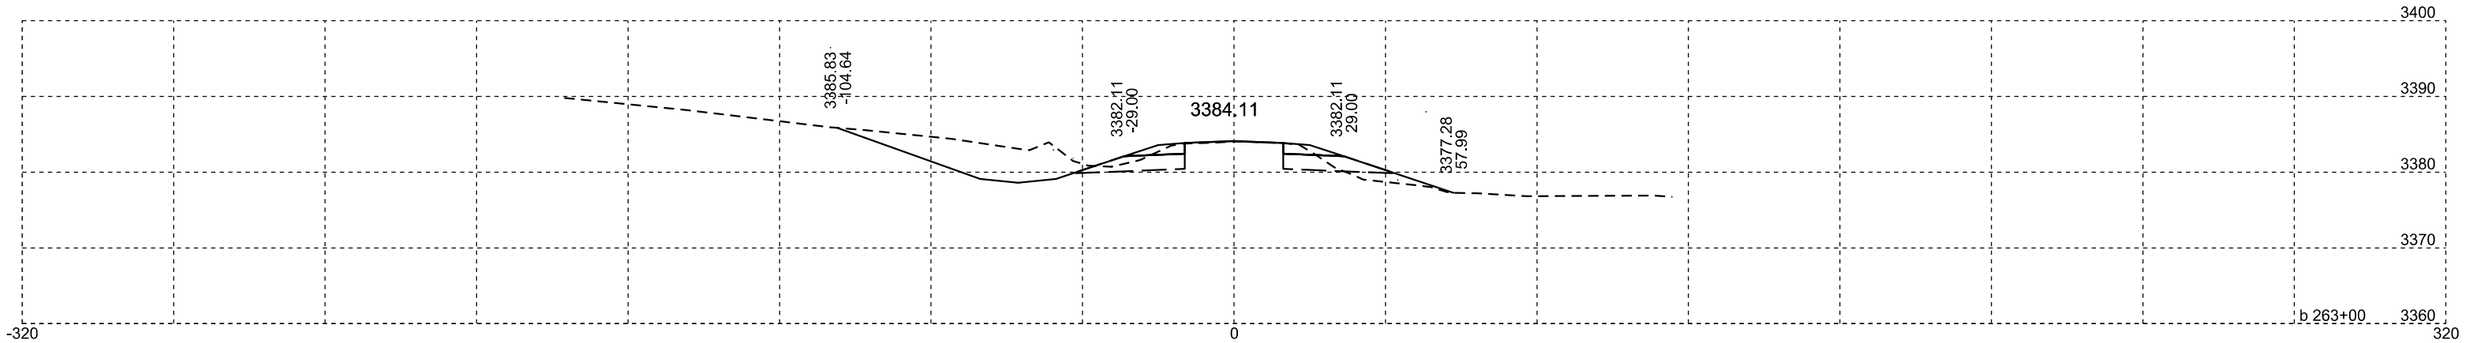

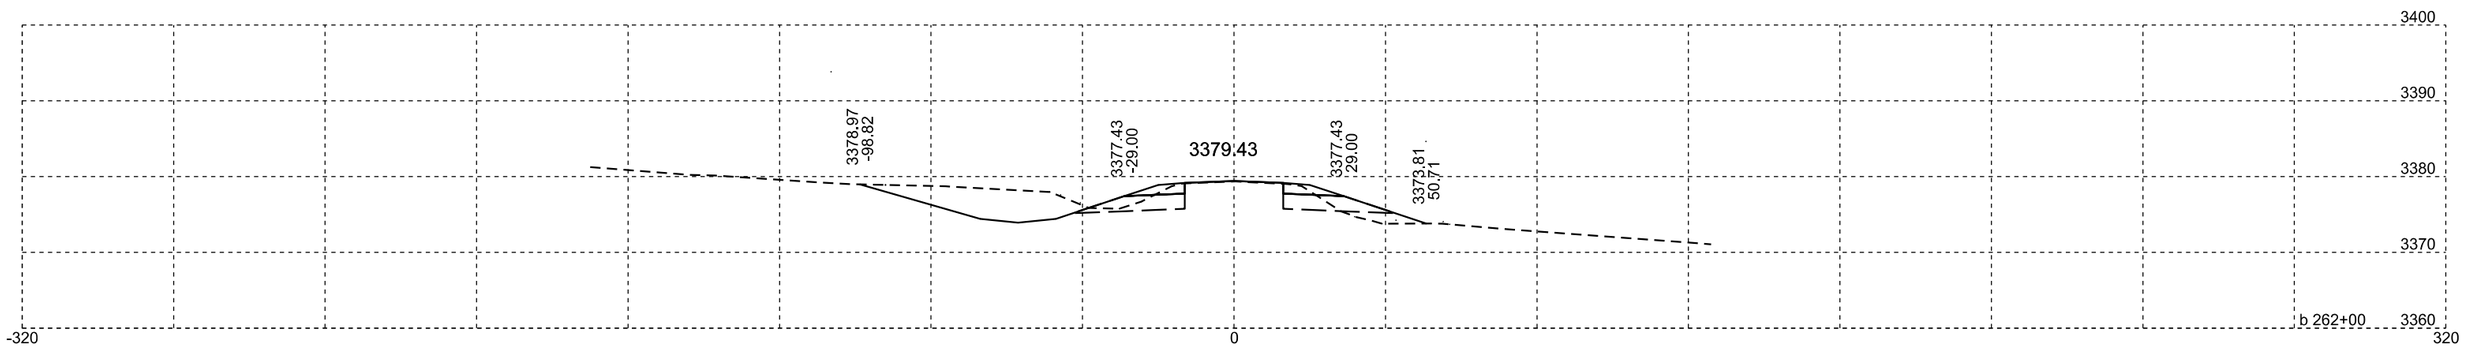

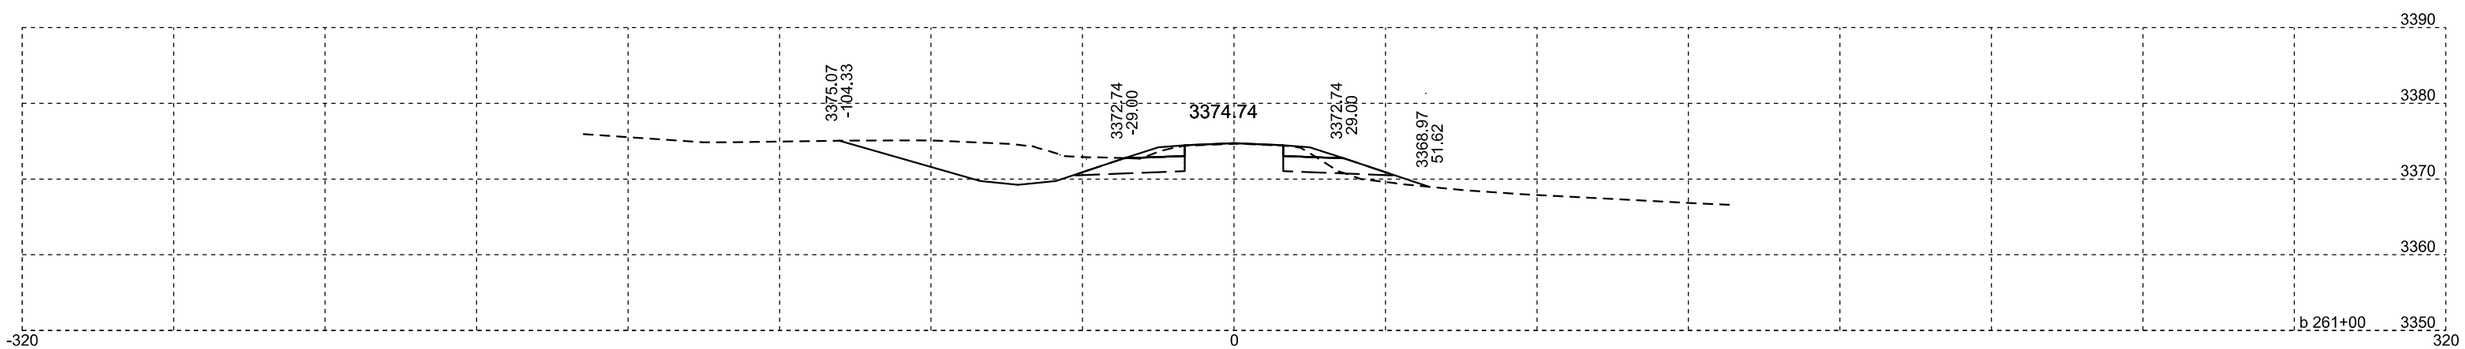

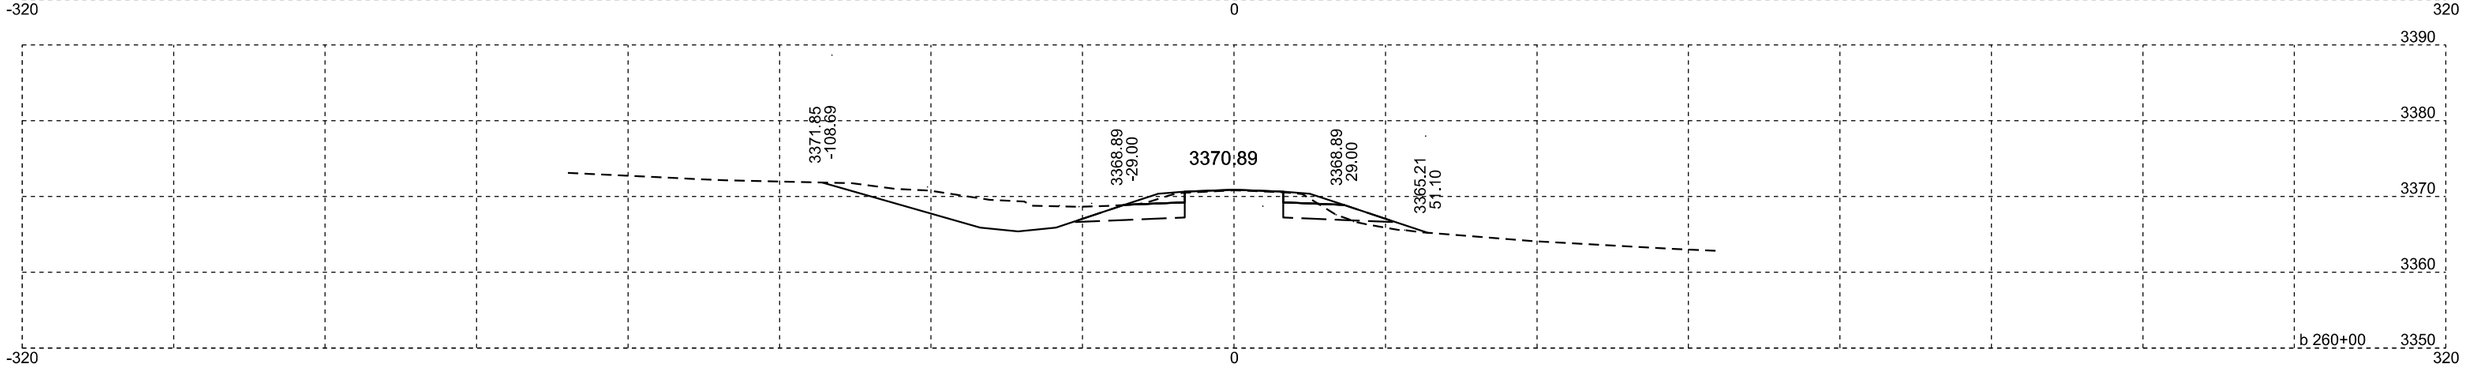

Plotting Date: 07/14/2015

STATE OF SOUTH DAKOTA	PROJECT	SHEET NO.	TOTAL SHEETS
	NH-PH 0018(177)104	X214	X329

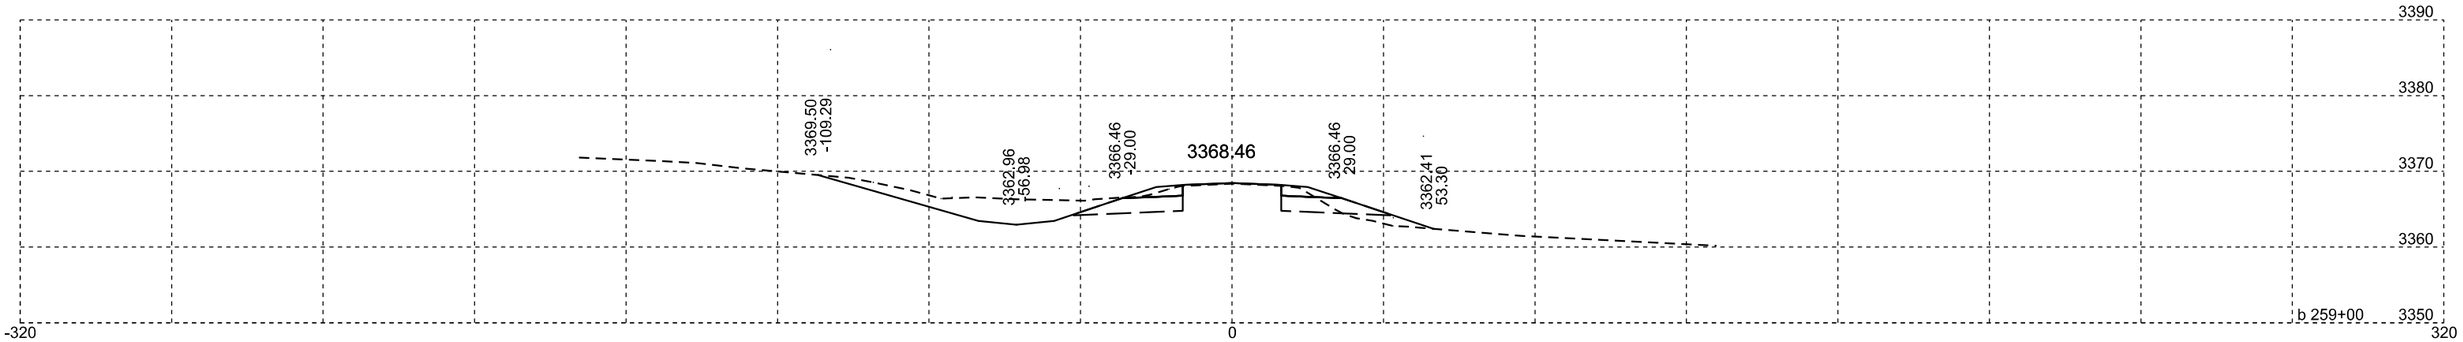

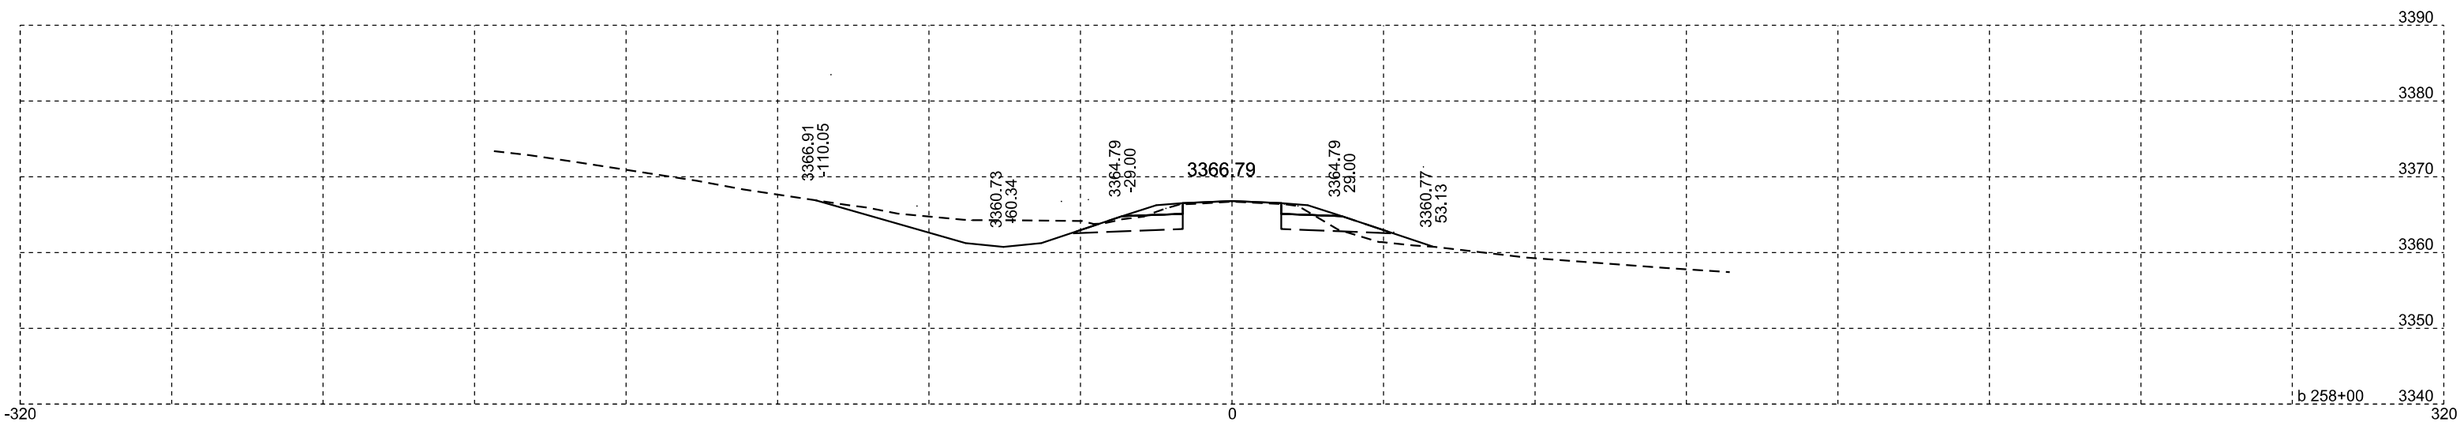

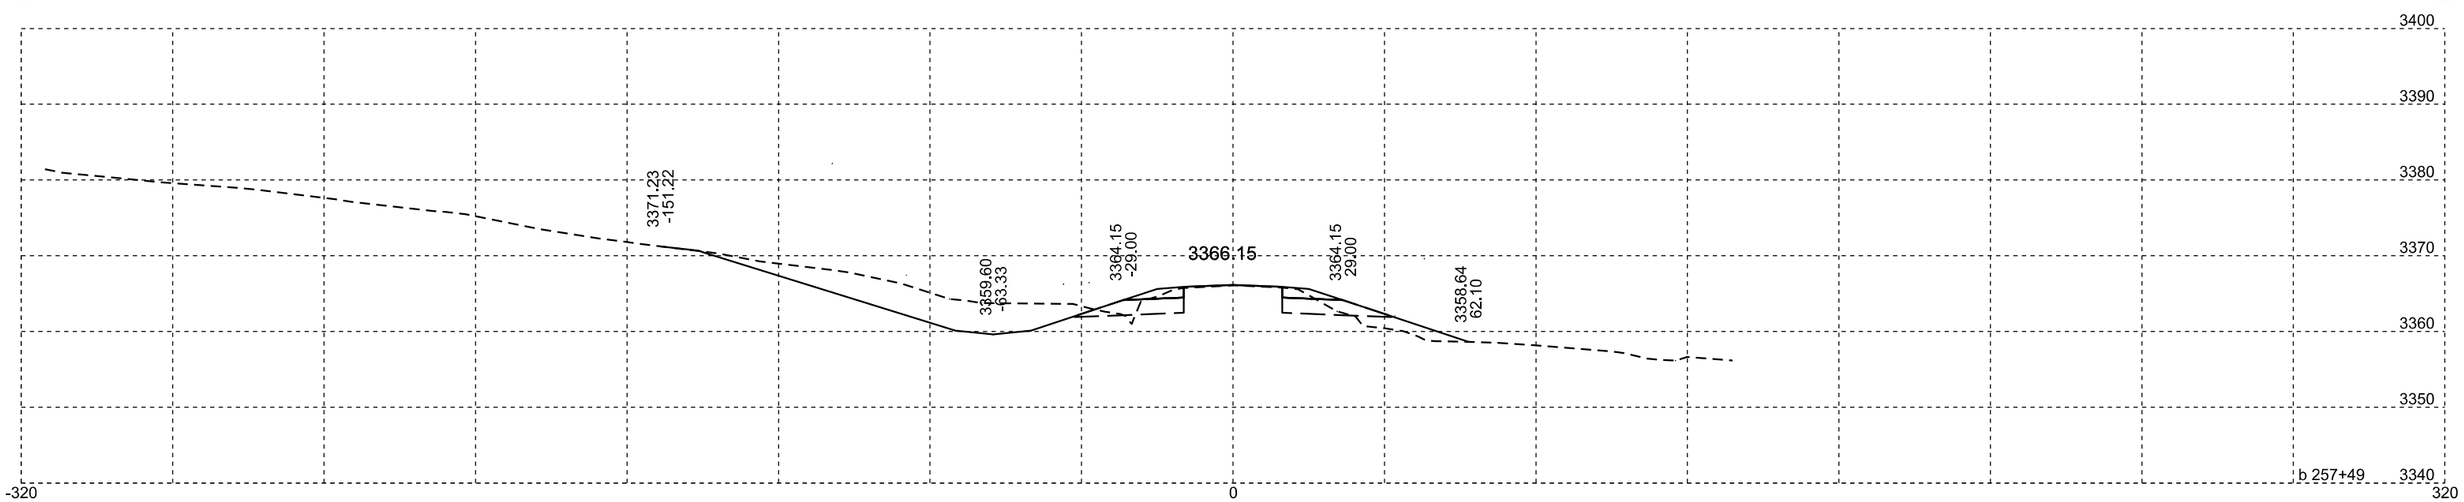

Plotting Date: 07/14/2015

STATE OF SOUTH DAKOTA	PROJECT	SHEET NO.	TOTAL SHEETS
	NH-PH 0018(177)104	X215	X329

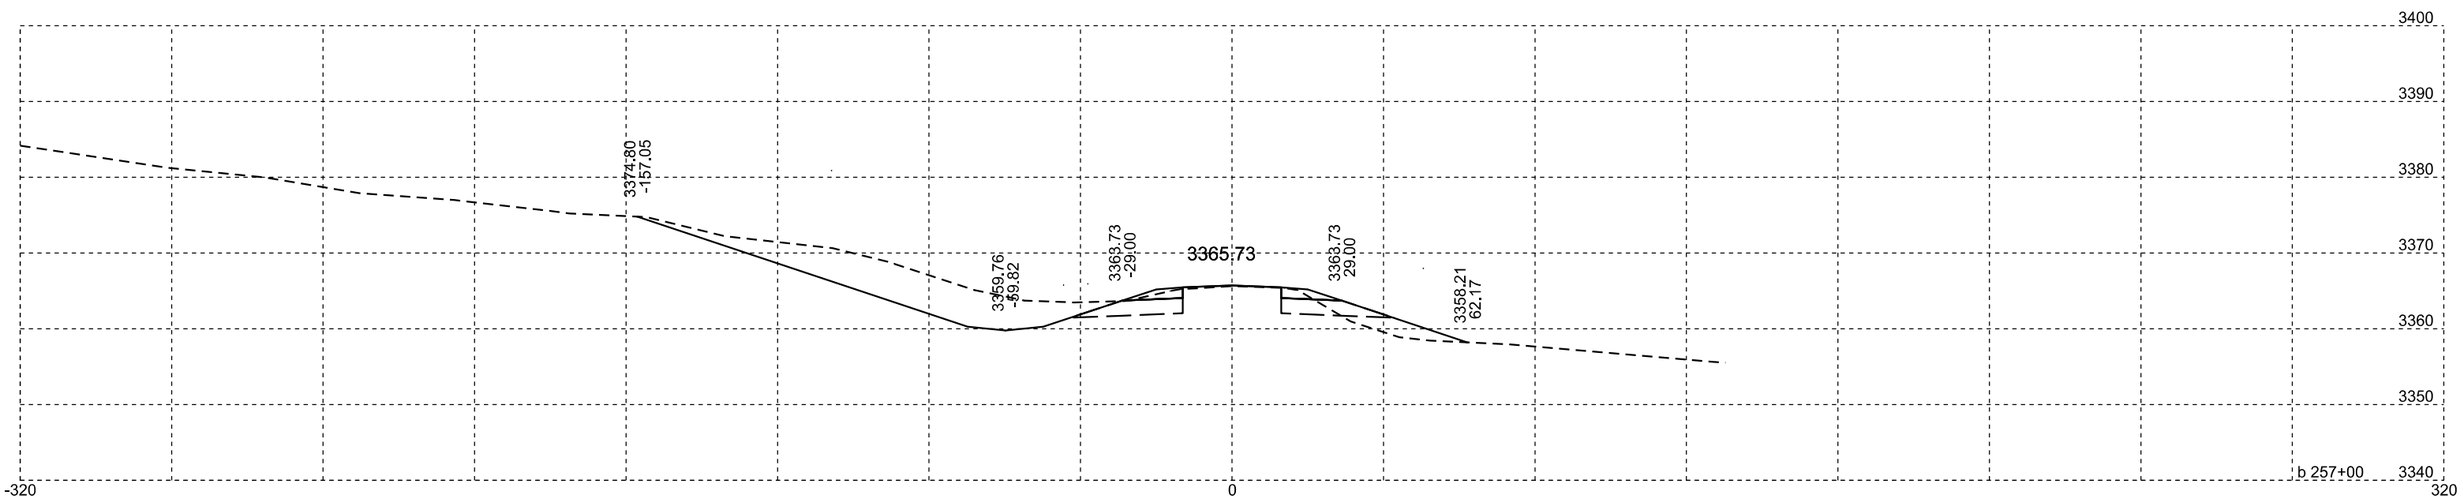

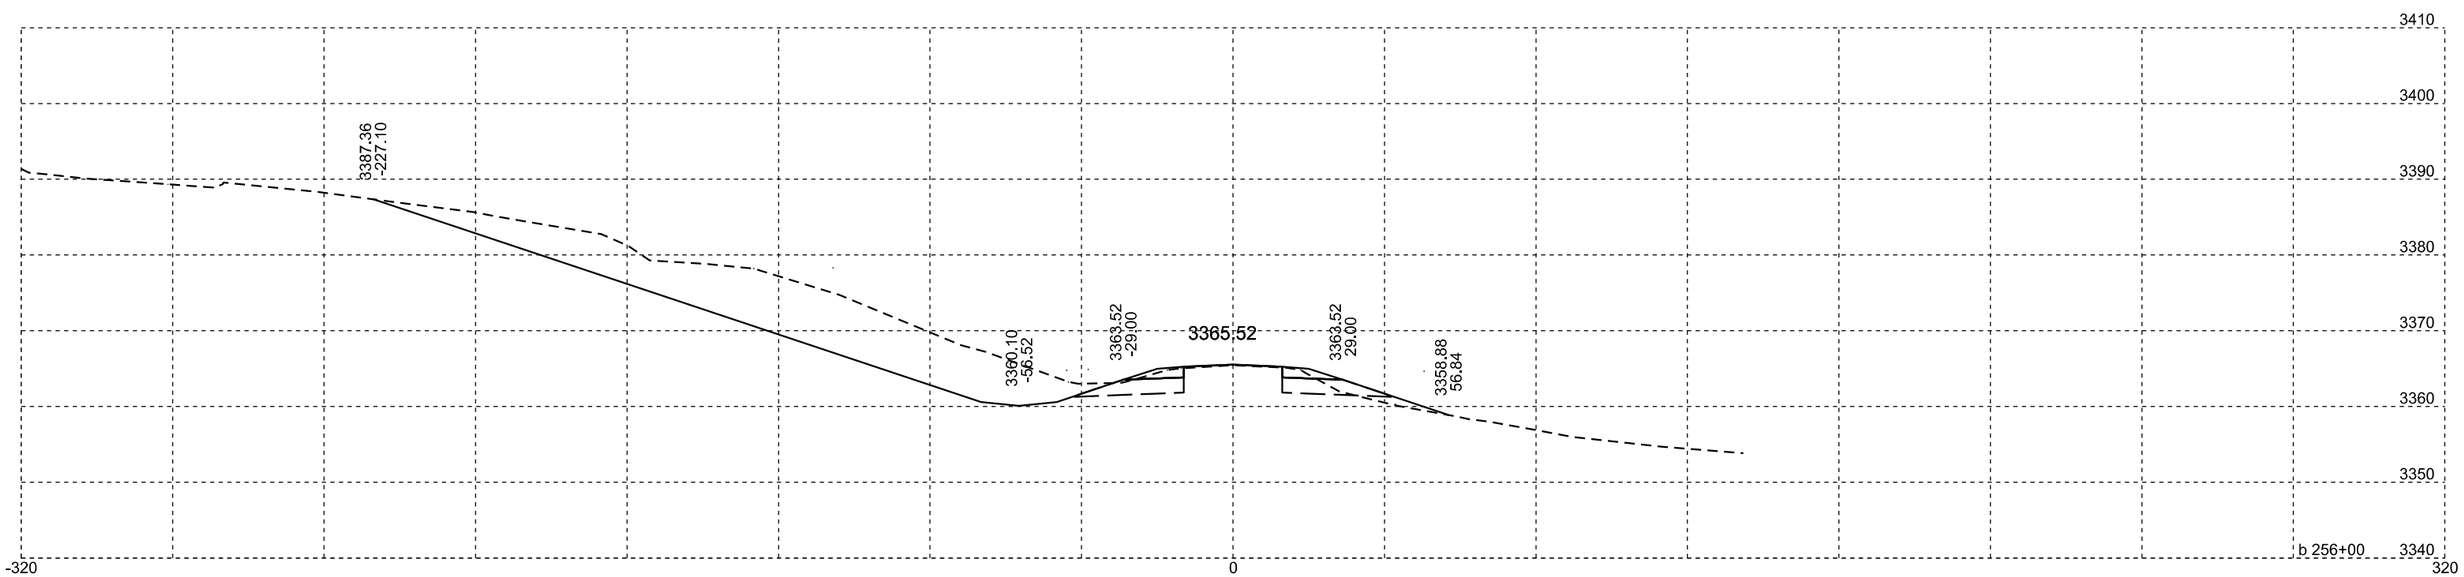

Plotting Date: 07/14/2015

STATE OF SOUTH DAKOTA	PROJECT	SHEET NO.	TOTAL SHEETS
	NH-PH 0018(177)104	X216	X329

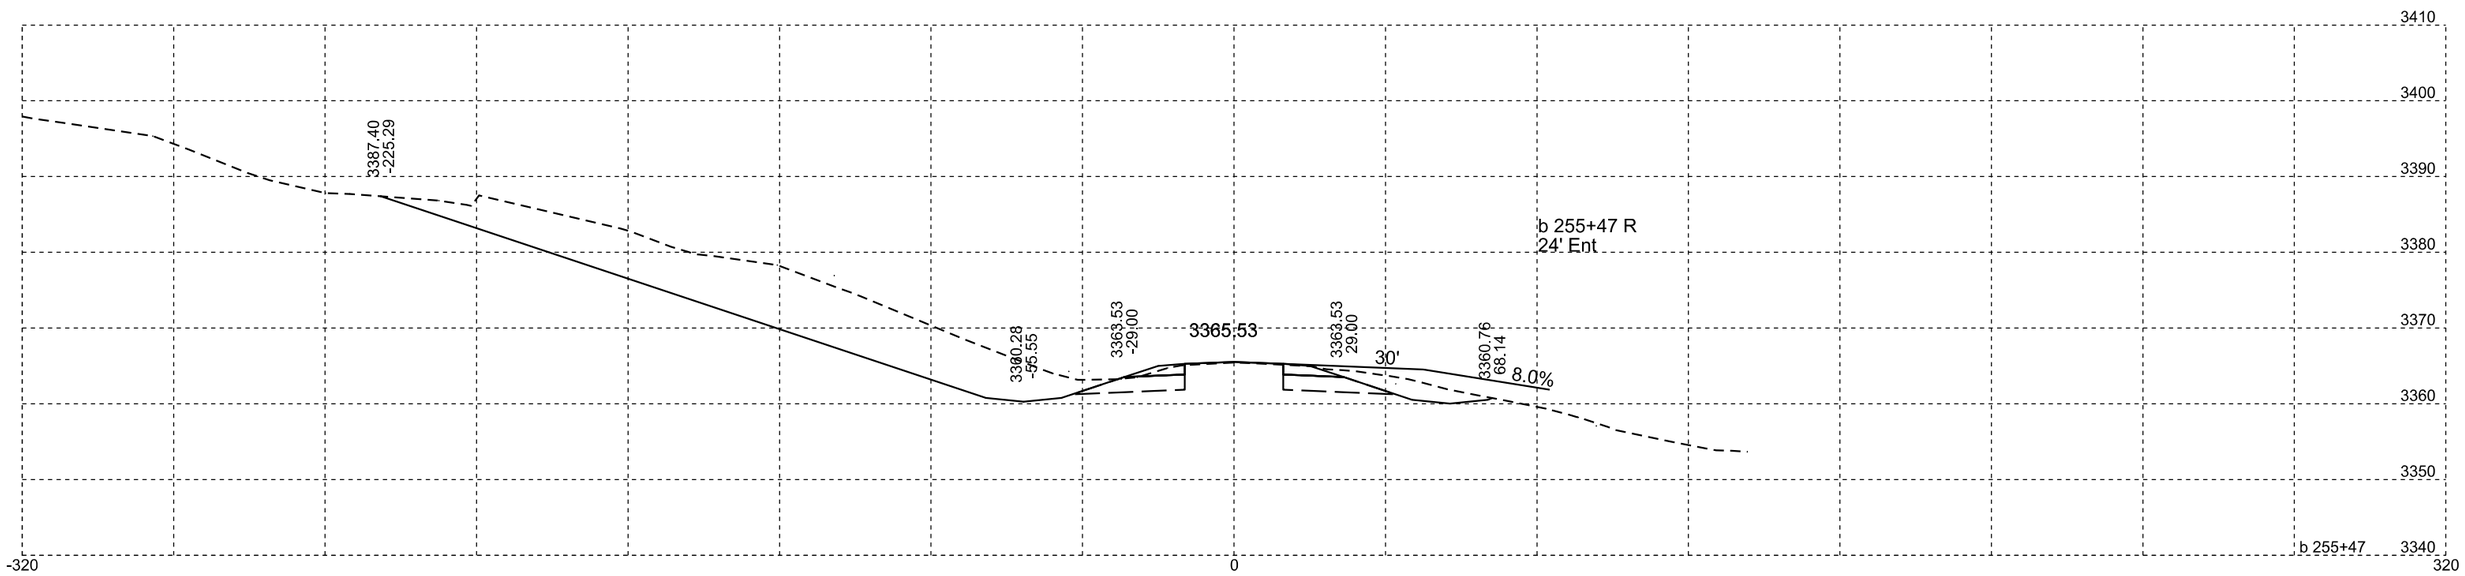

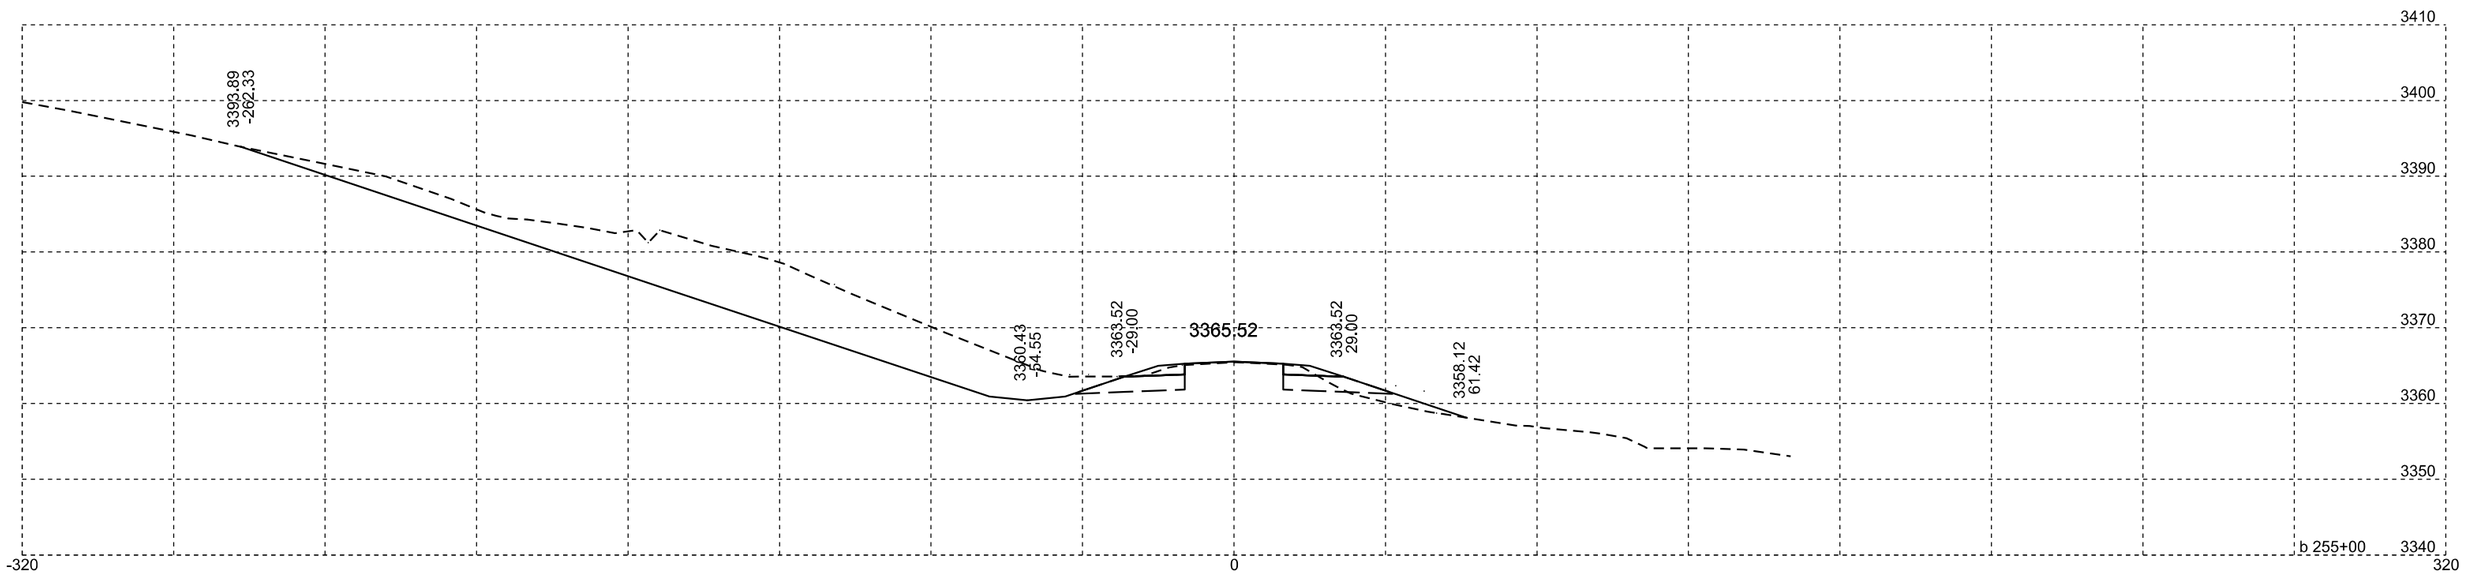

Plotting Date: 07/14/2015

STATE OF SOUTH DAKOTA	PROJECT	SHEET NO.	TOTAL SHEETS
	NH-PH 0018(177)104	X217	X329

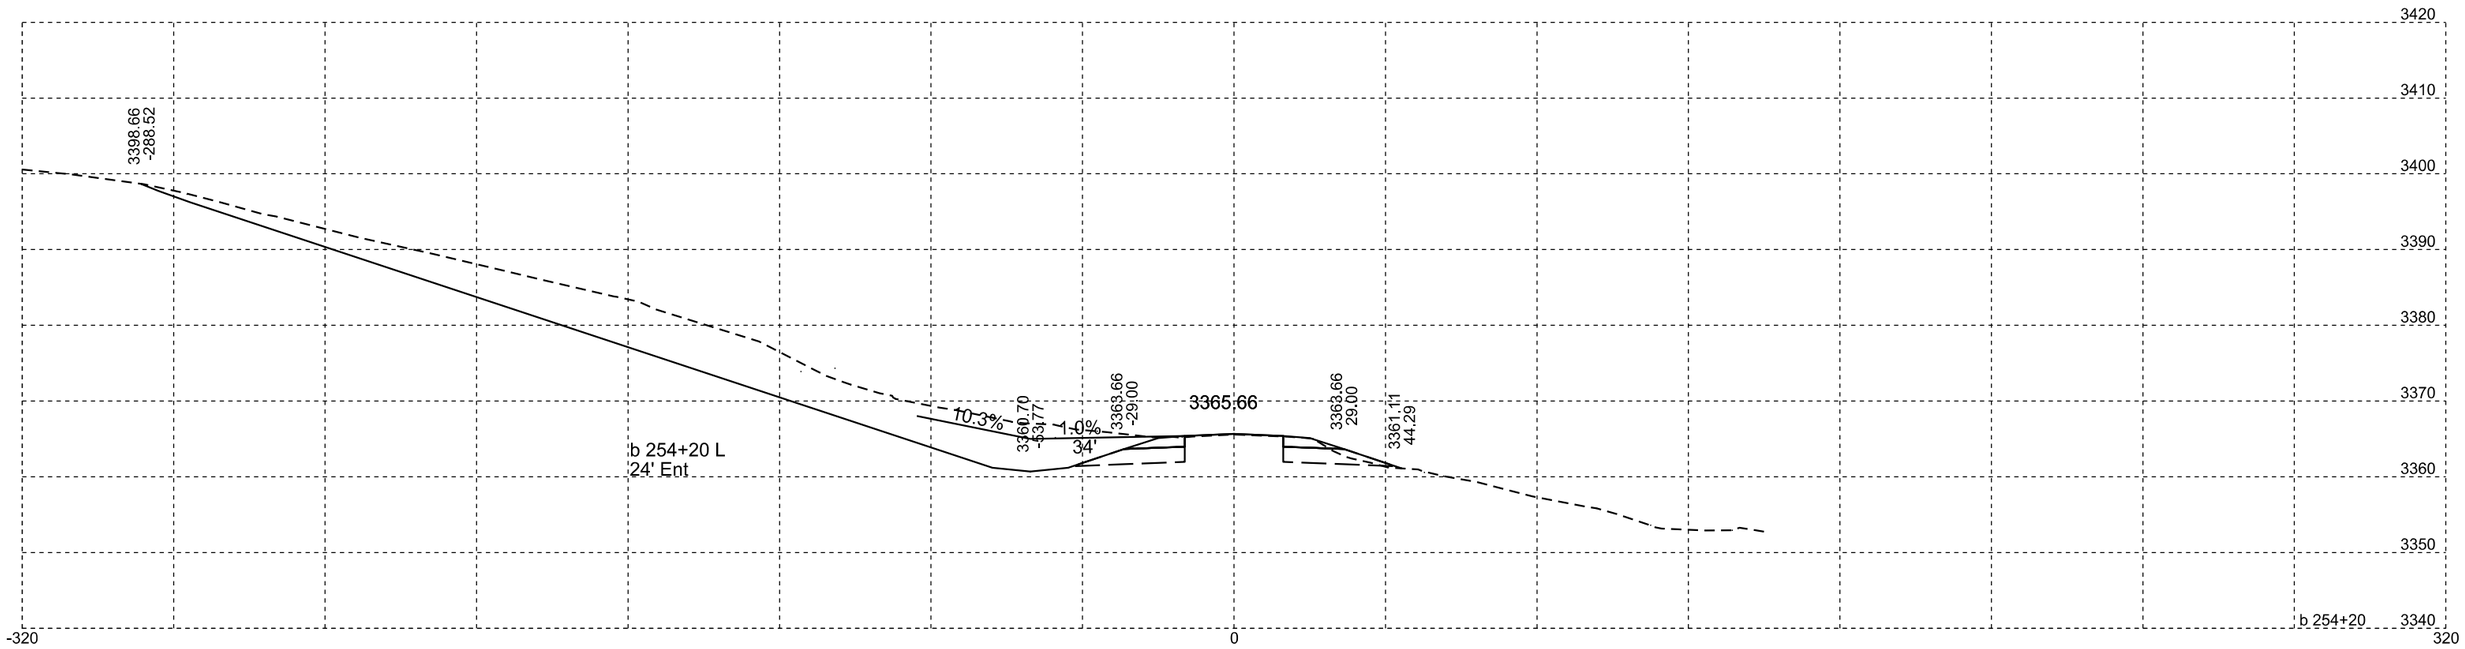

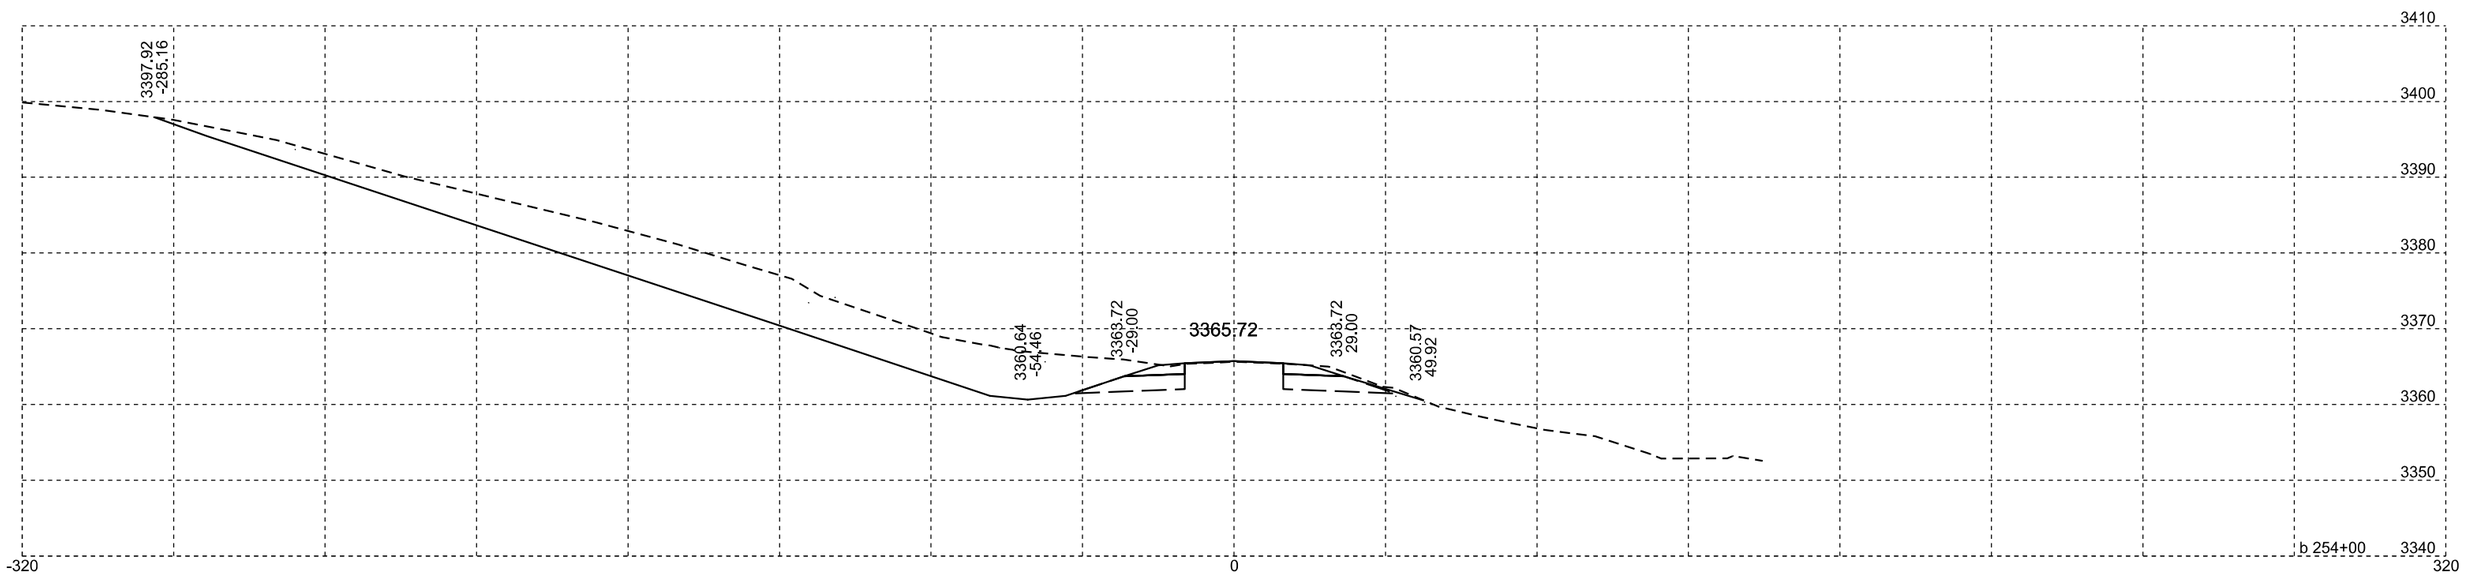

Plotting Date: 07/14/2015

STATE OF SOUTH DAKOTA	PROJECT	SHEET NO.	TOTAL SHEETS
	NH-PH 0018(177)104	X218	X329

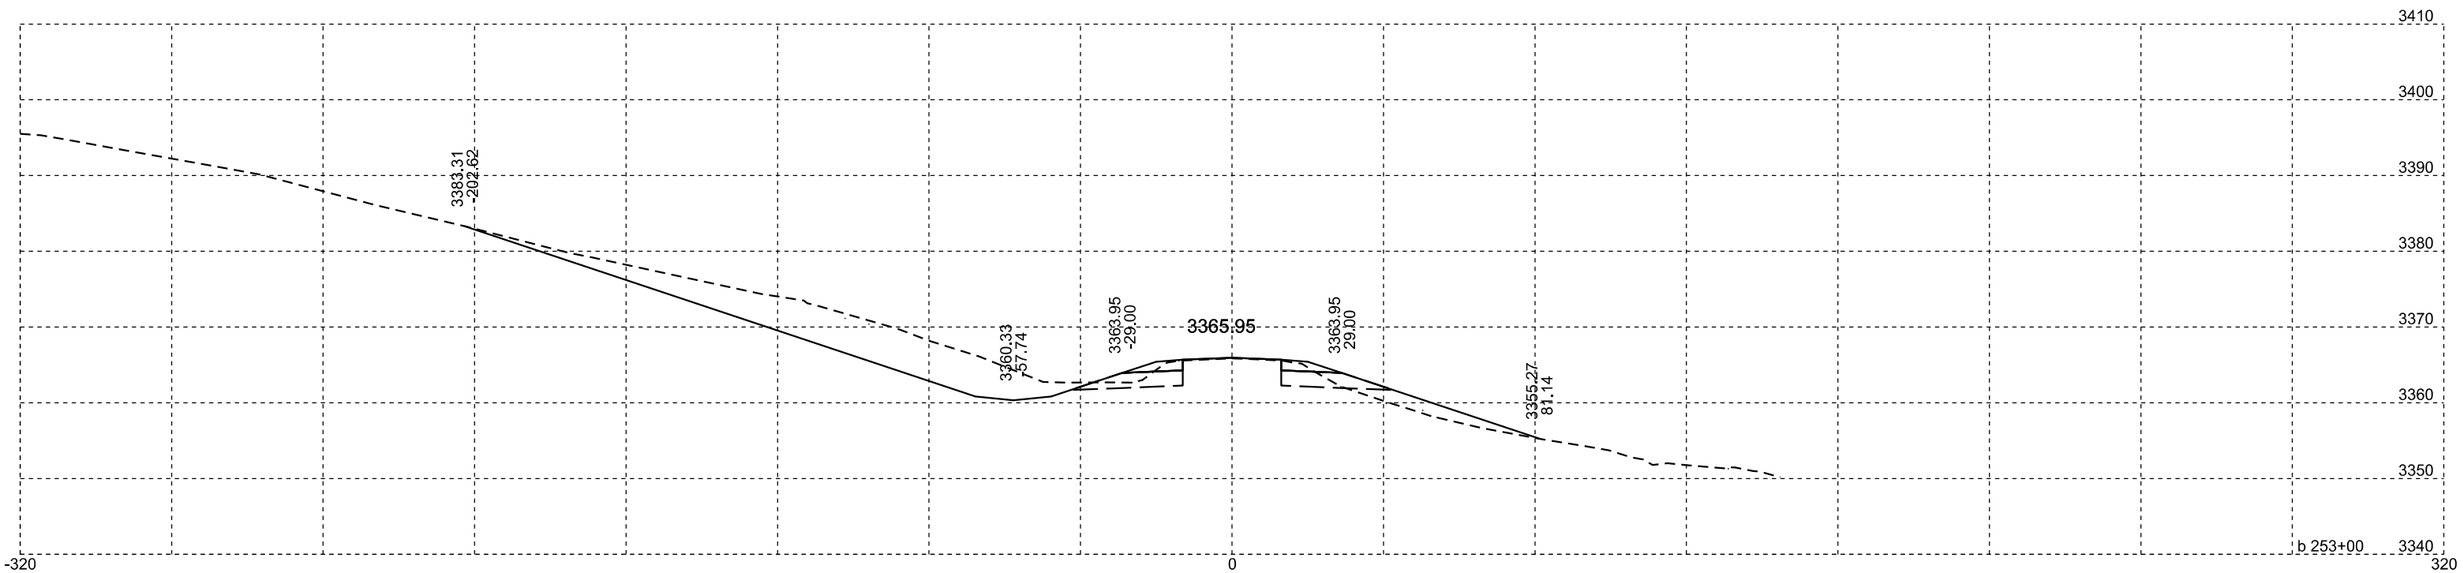

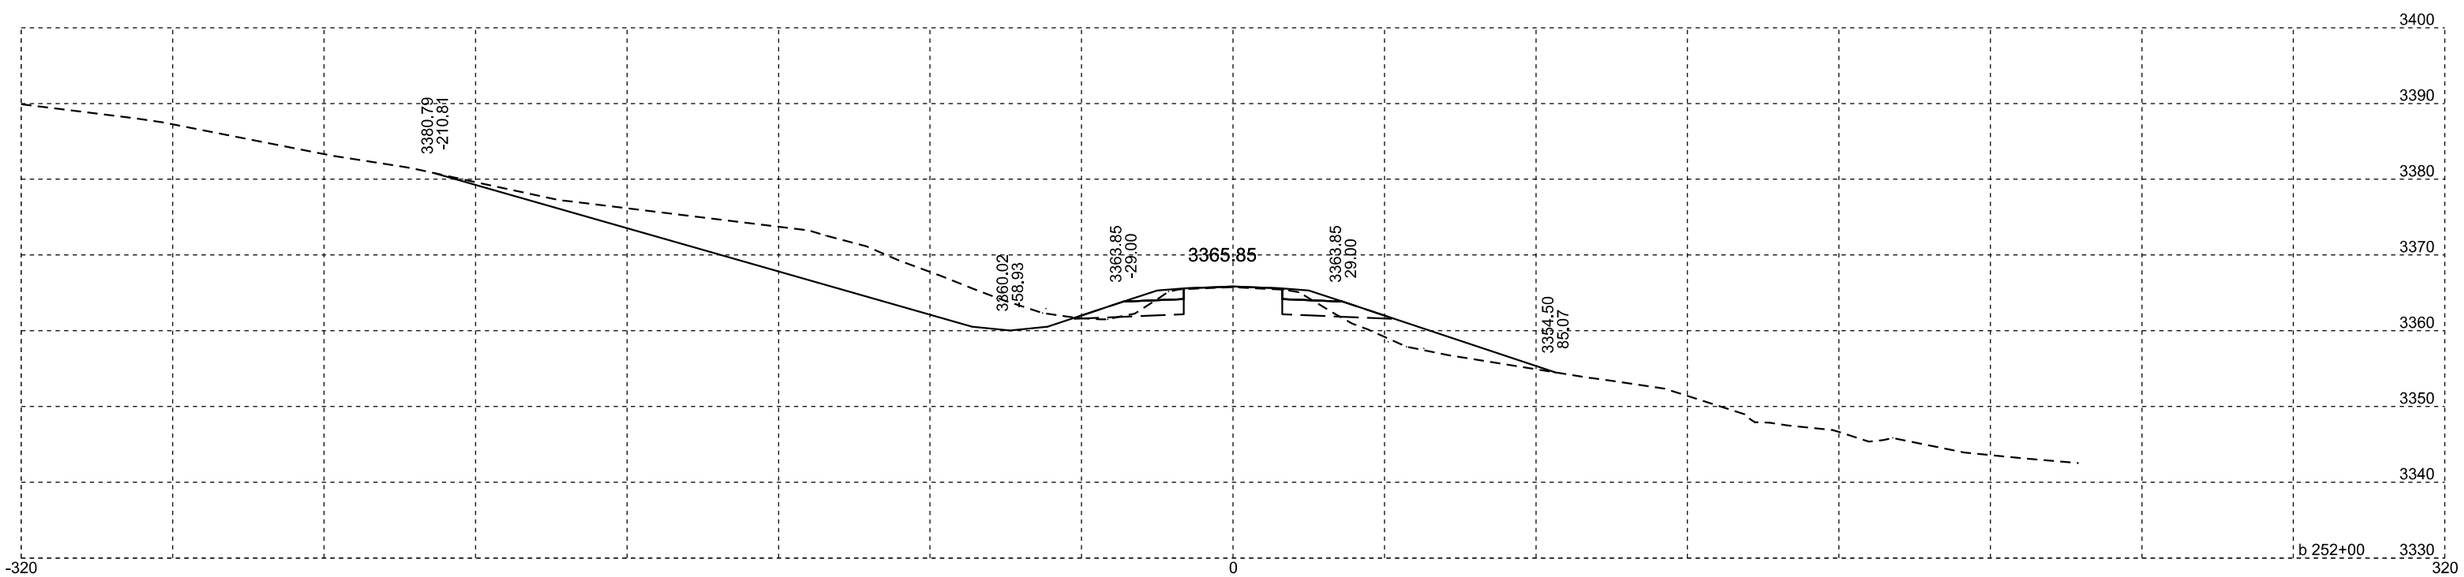

Plotting Date: 07/14/2015

STATE OF SOUTH DAKOTA	PROJECT	SHEET NO.	TOTAL SHEETS
	NH-PH 0018(177)104	X219	X329

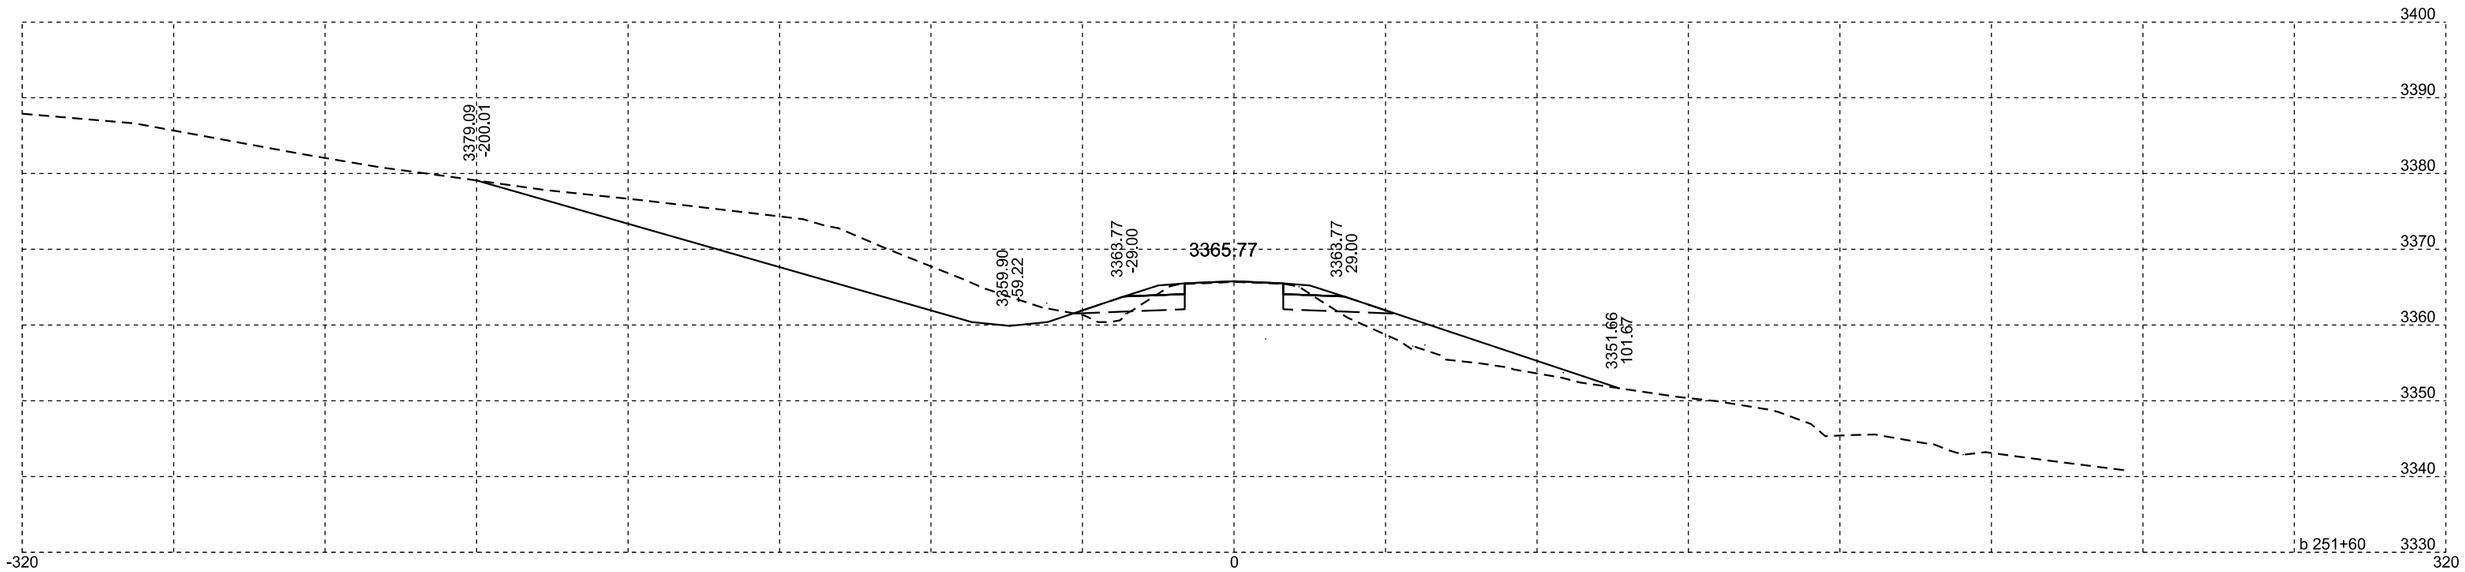

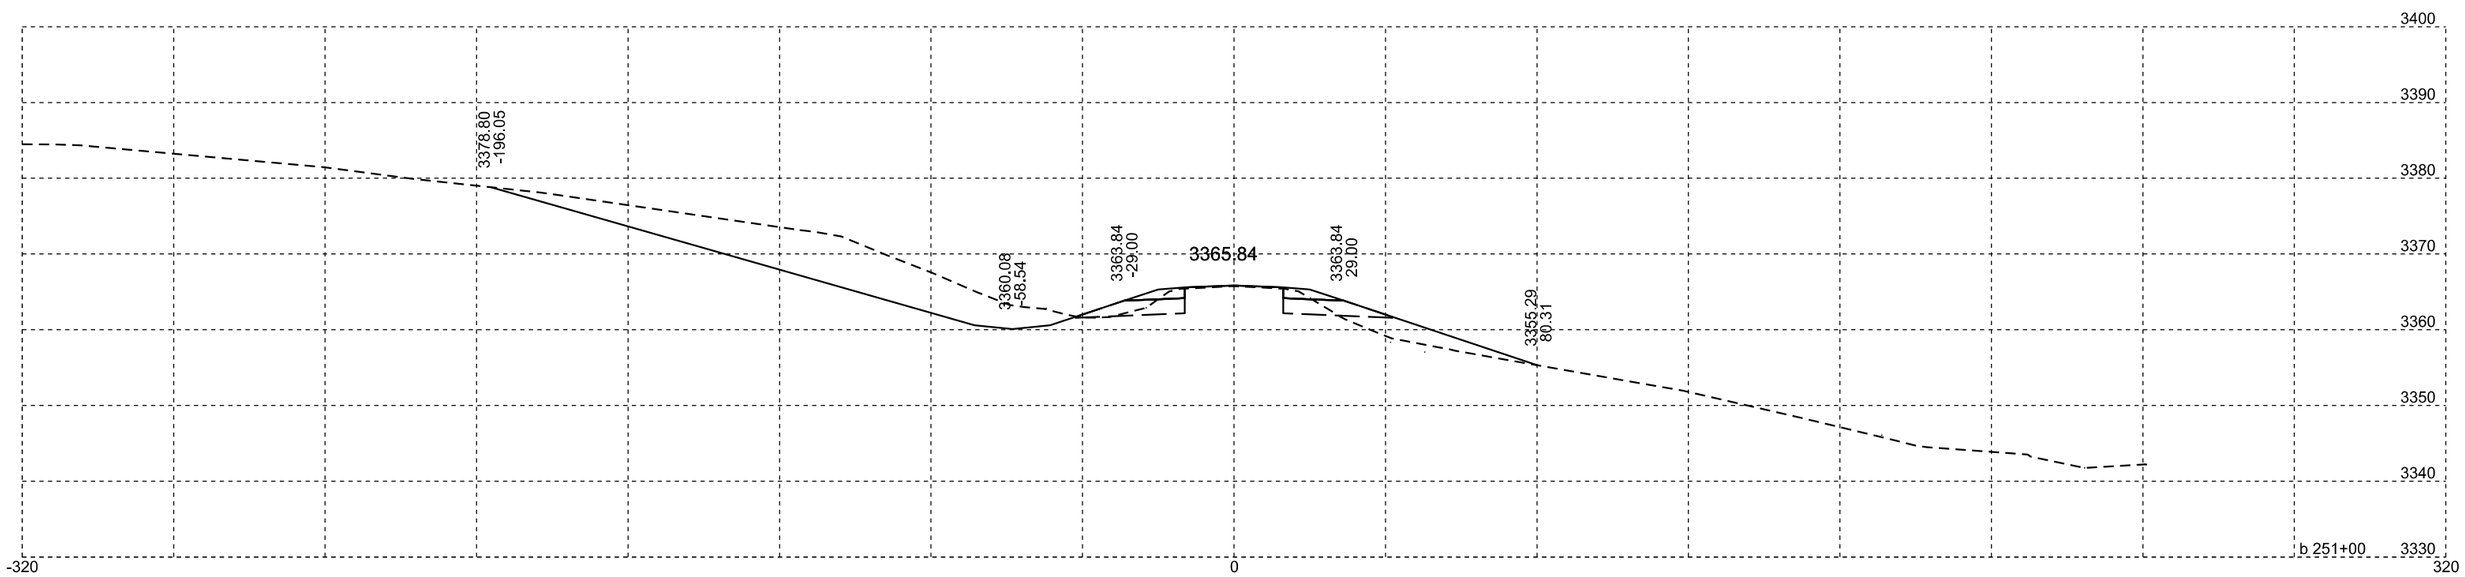

Plotting Date: 07/14/2015

STATE OF SOUTH DAKOTA	PROJECT	SHEET NO.	TOTAL SHEETS
	NH-PH 0018(177)104	X220	X329

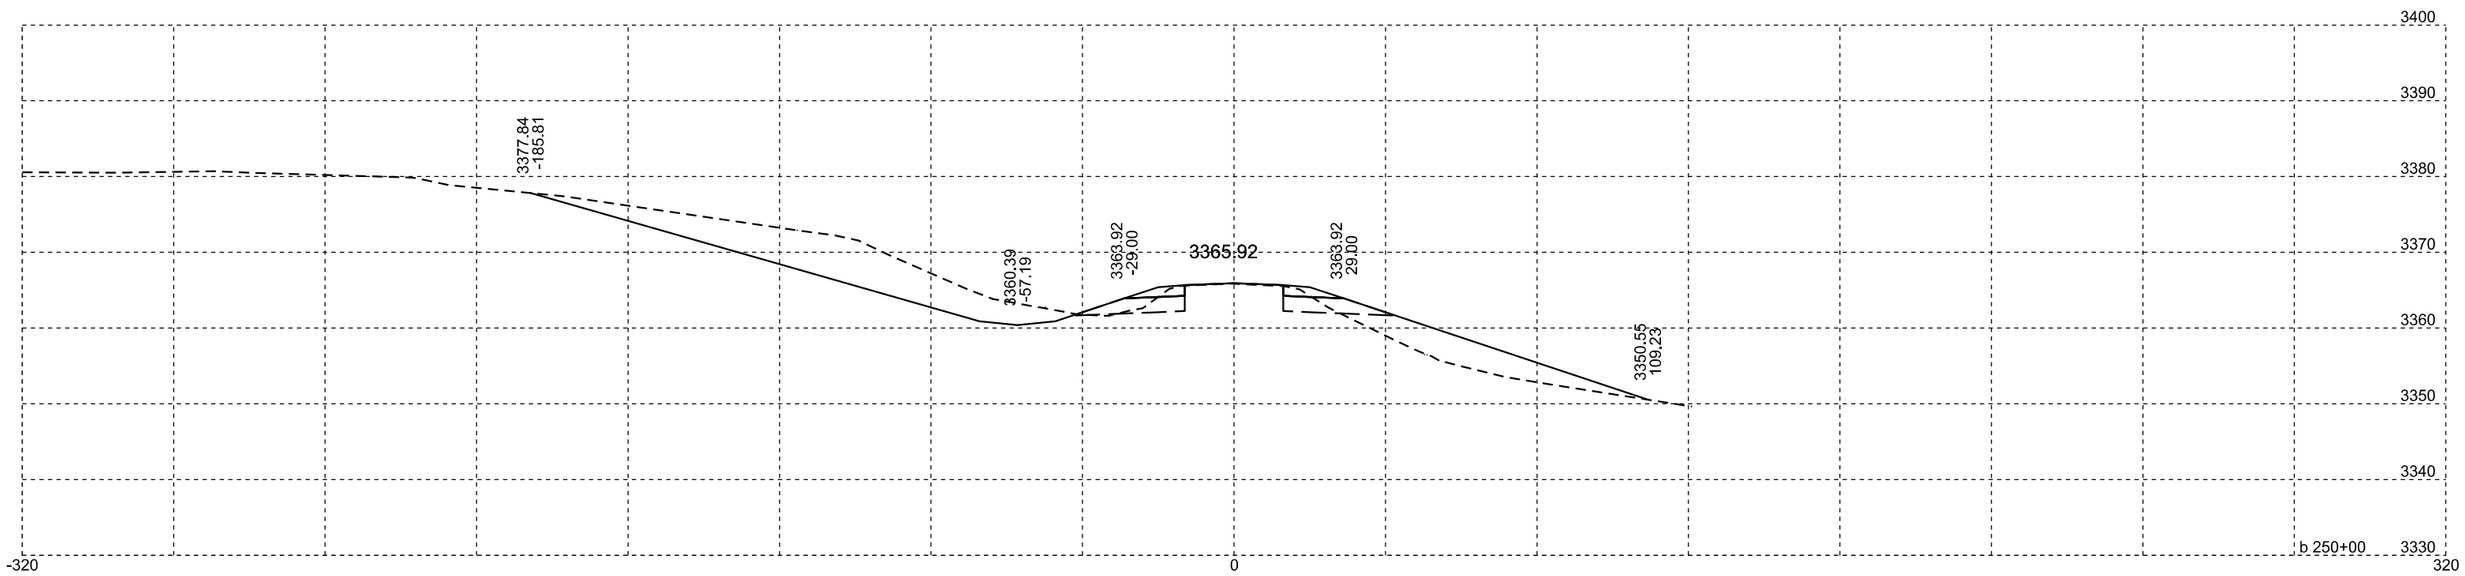

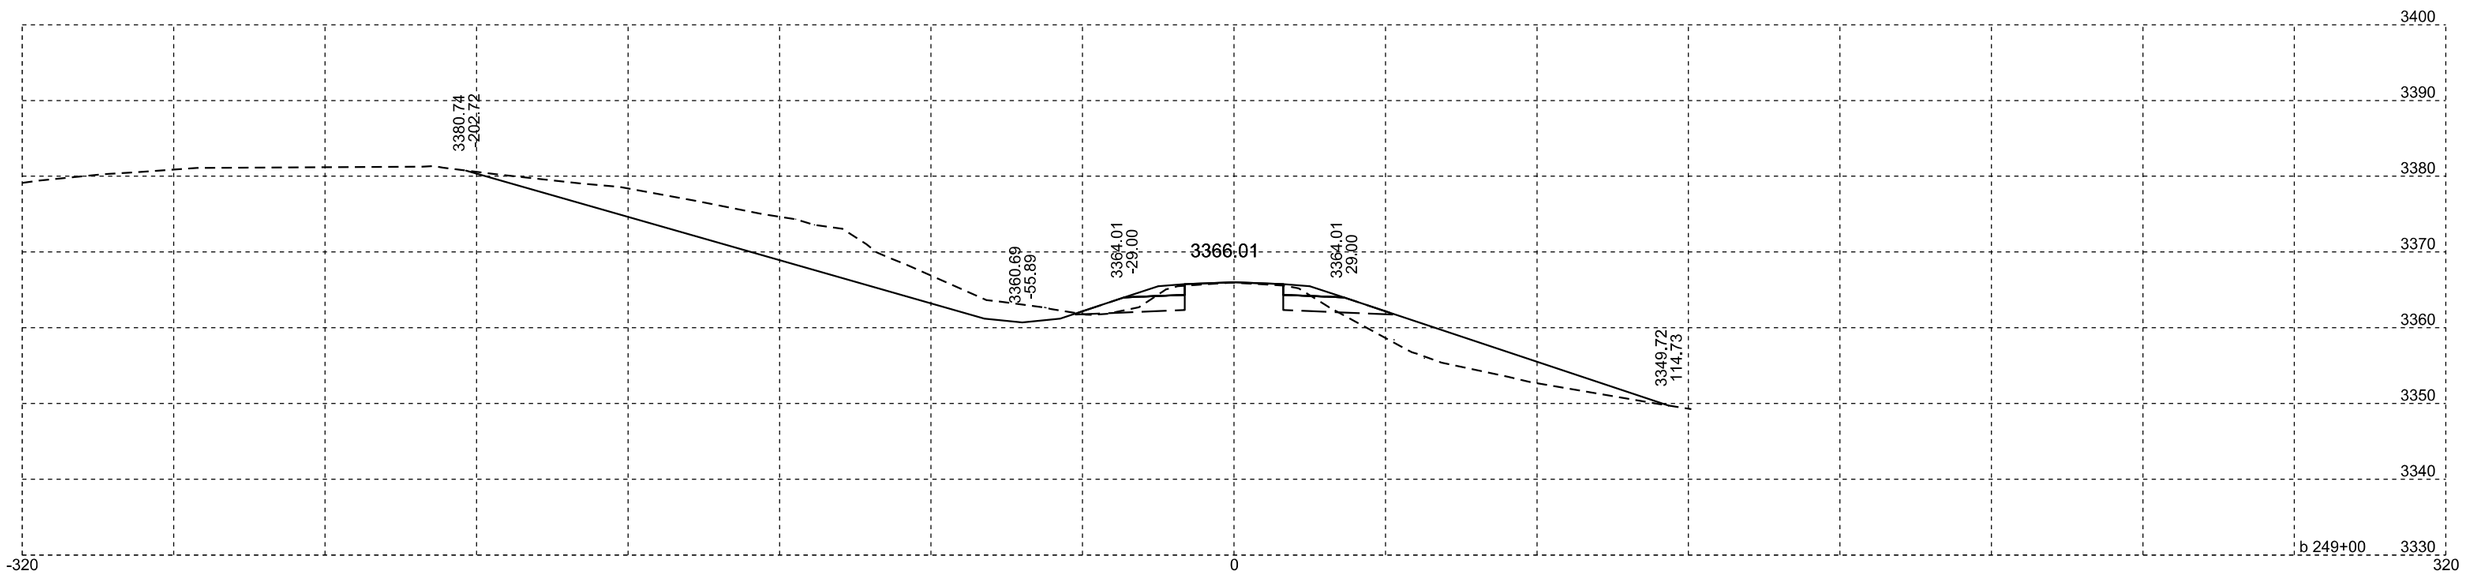

Plotting Date: 07/14/2015

STATE OF SOUTH DAKOTA	PROJECT	SHEET NO.	TOTAL SHEETS
	NH-PH 0018(177)104	X221	X329

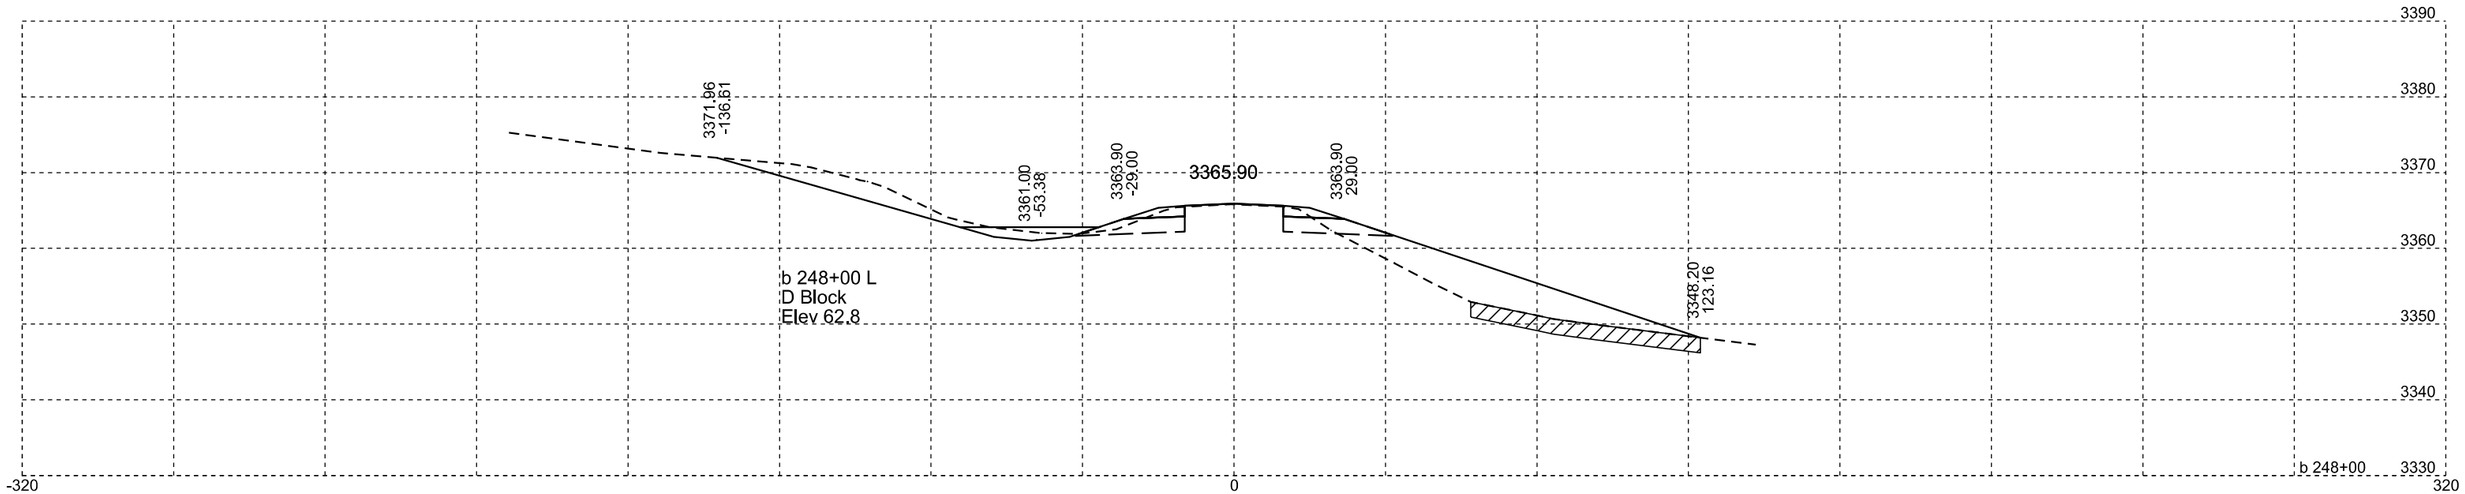

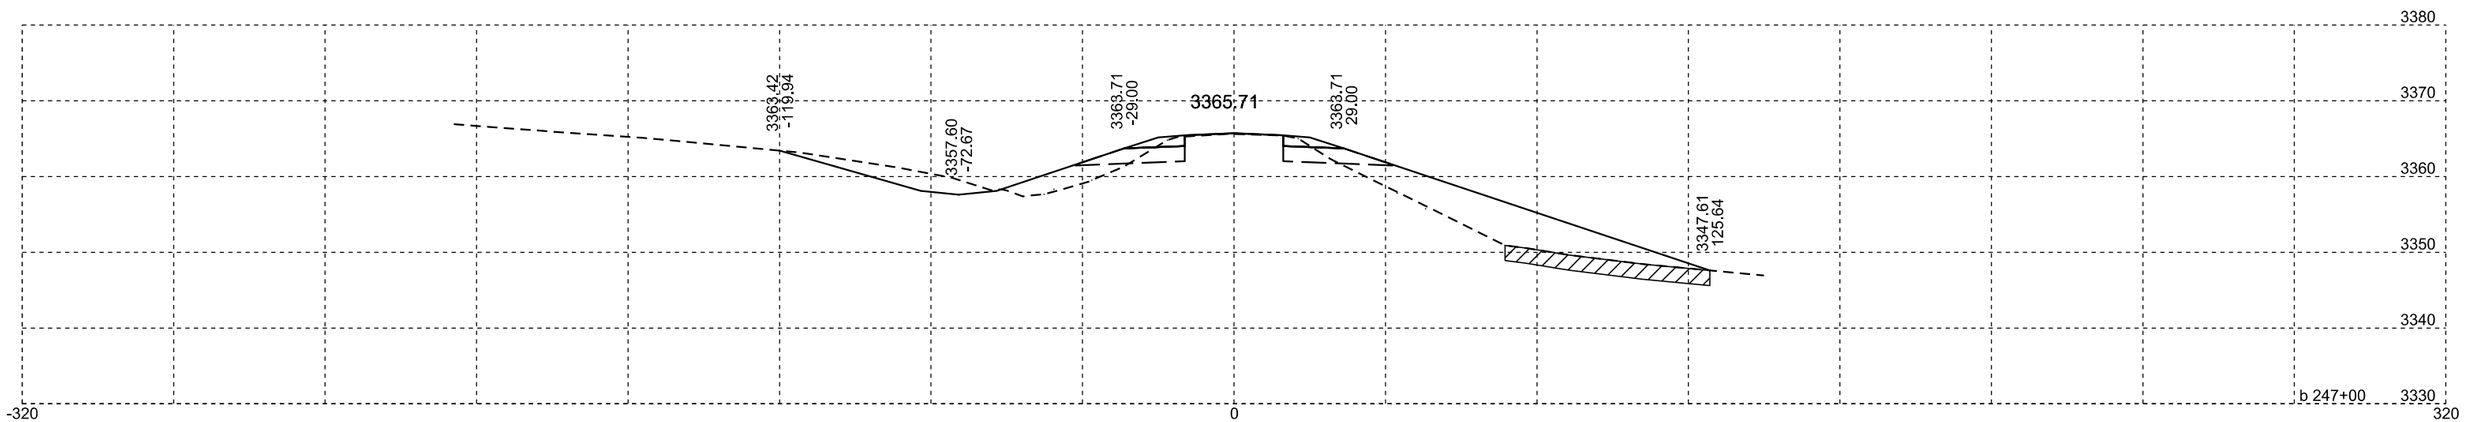

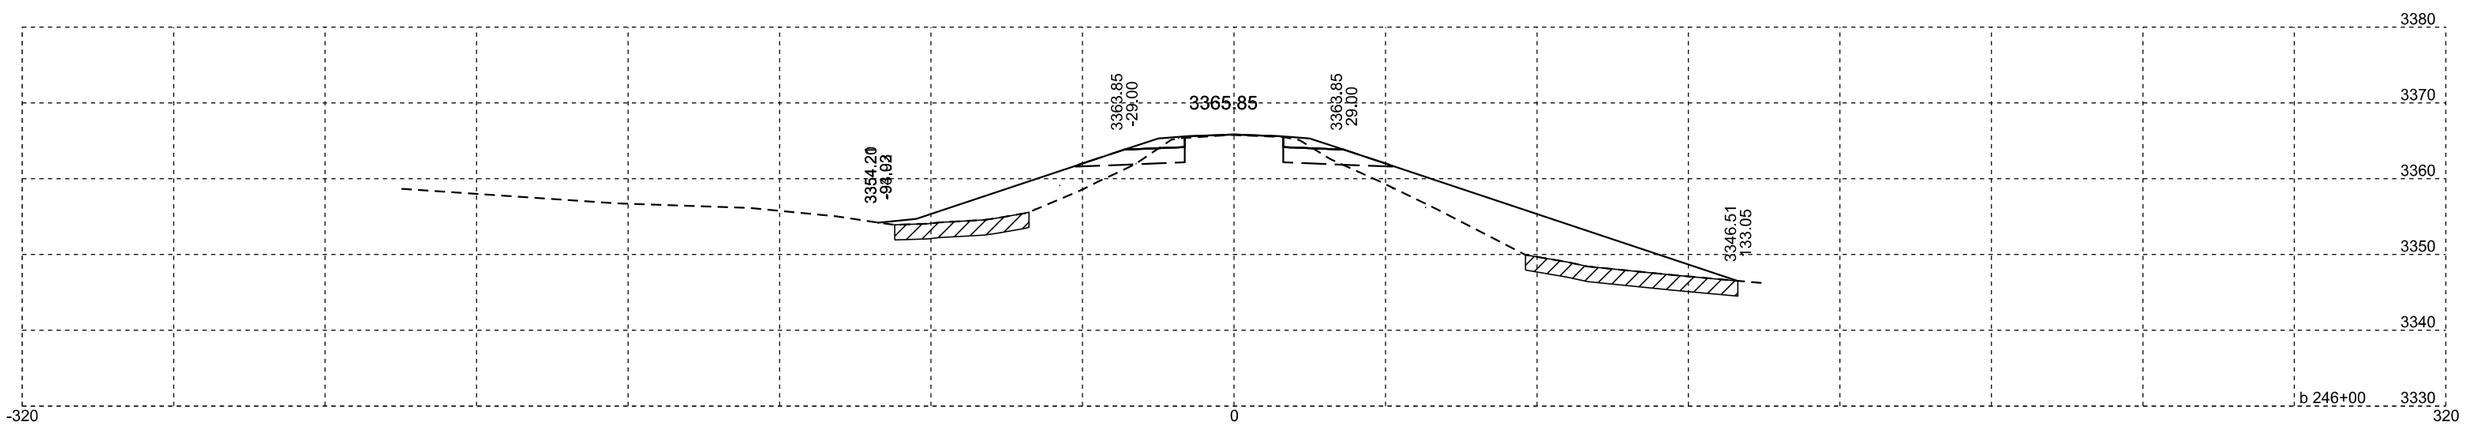

Plotting Date: 07/14/2015

STATE OF SOUTH DAKOTA	PROJECT	SHEET NO.	TOTAL SHEETS
	NH-PH 0018(177)104	X222	X329

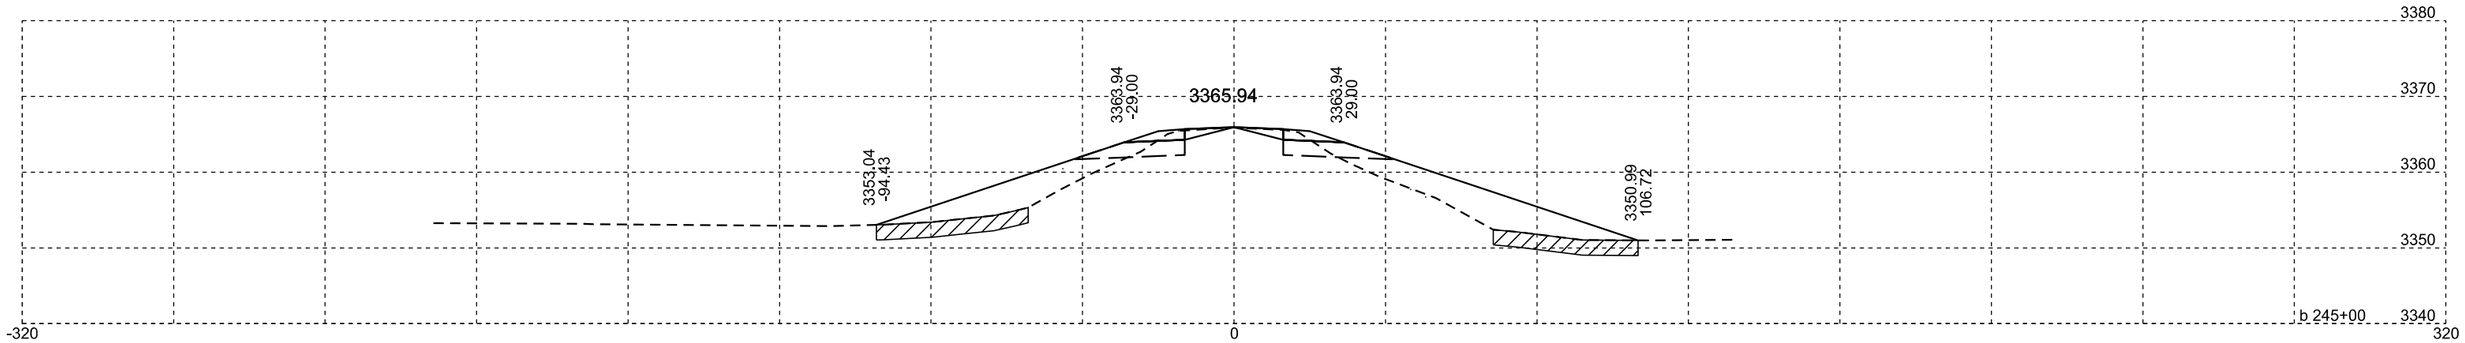

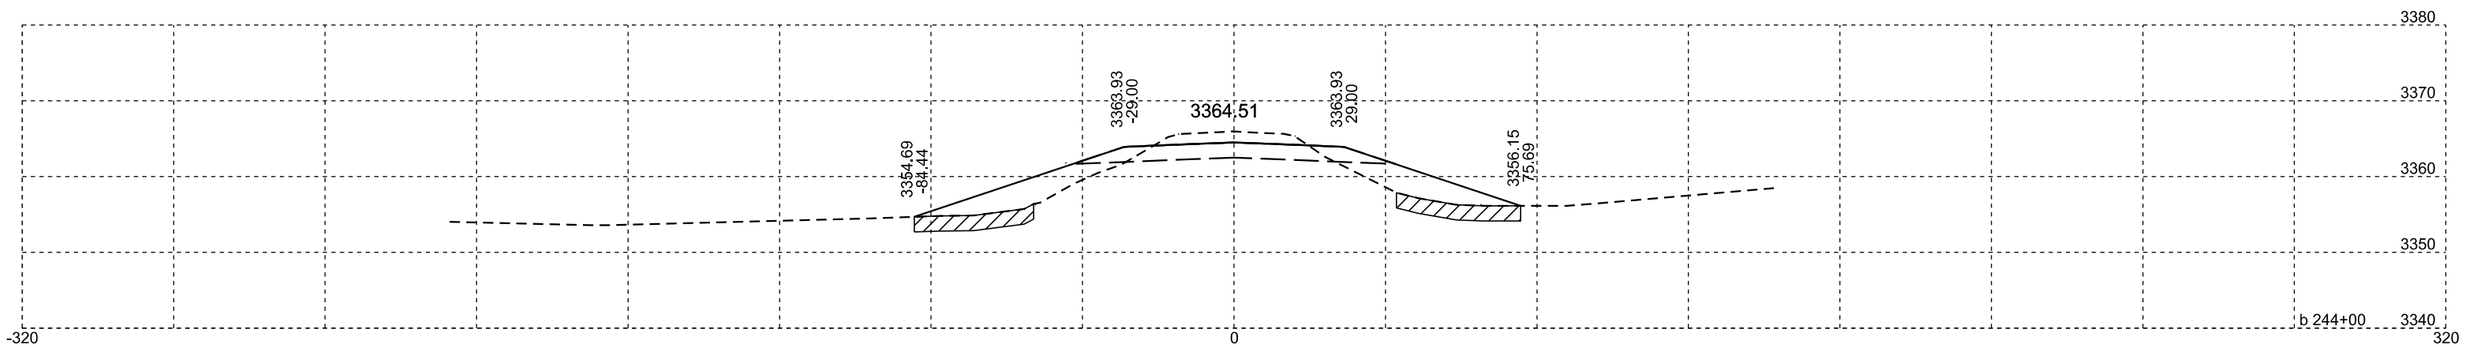

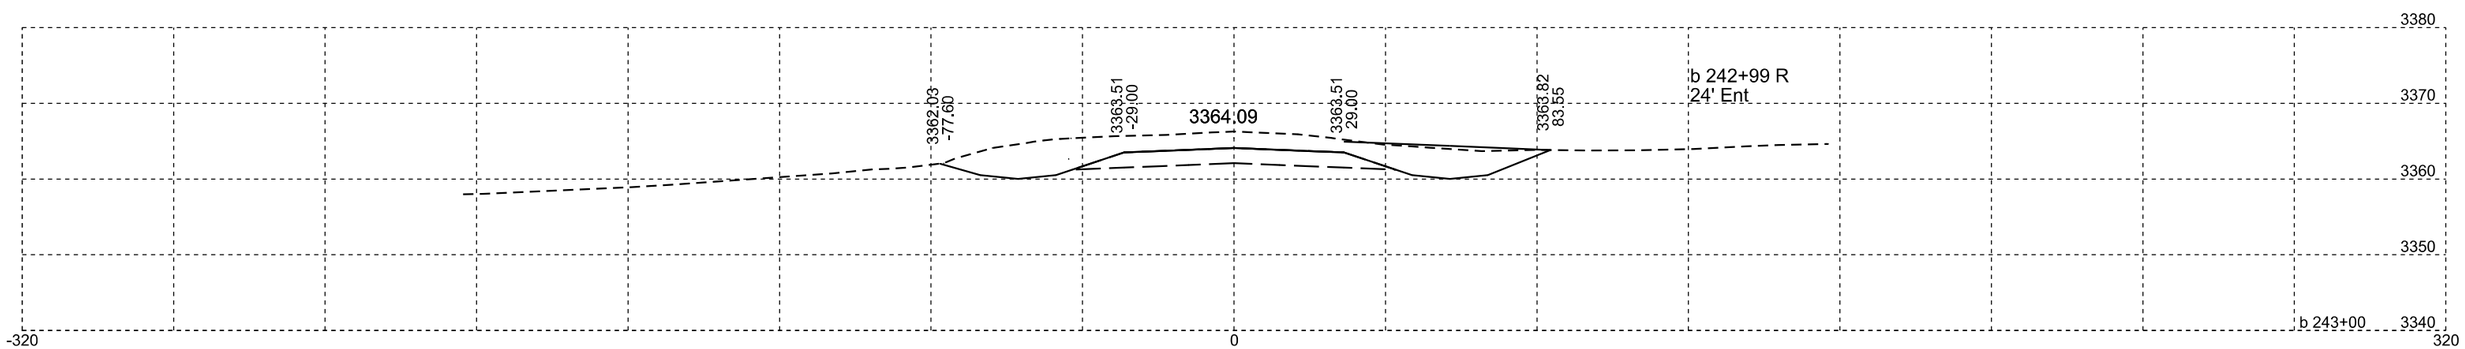

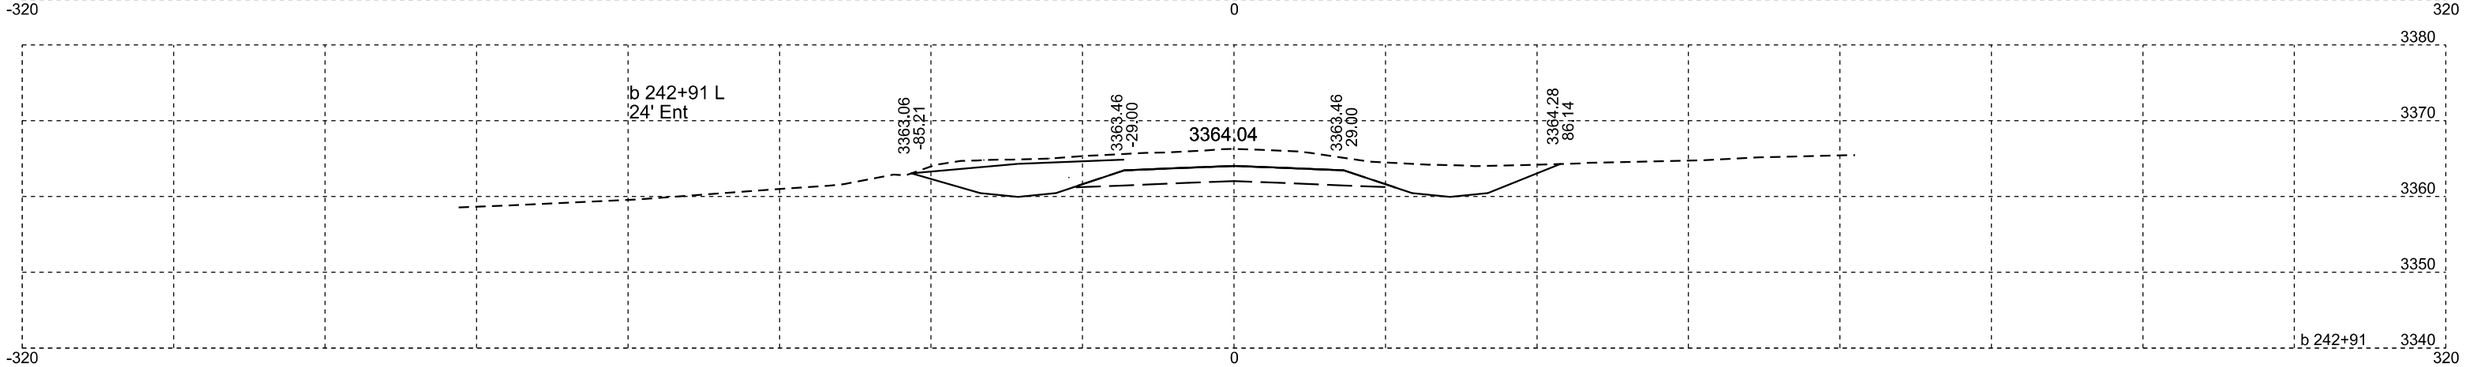

Plotting Date: 07/14/2015

STATE OF SOUTH DAKOTA	PROJECT	SHEET NO.	TOTAL SHEETS
	NH-PH 0018(177)104	X223	X329

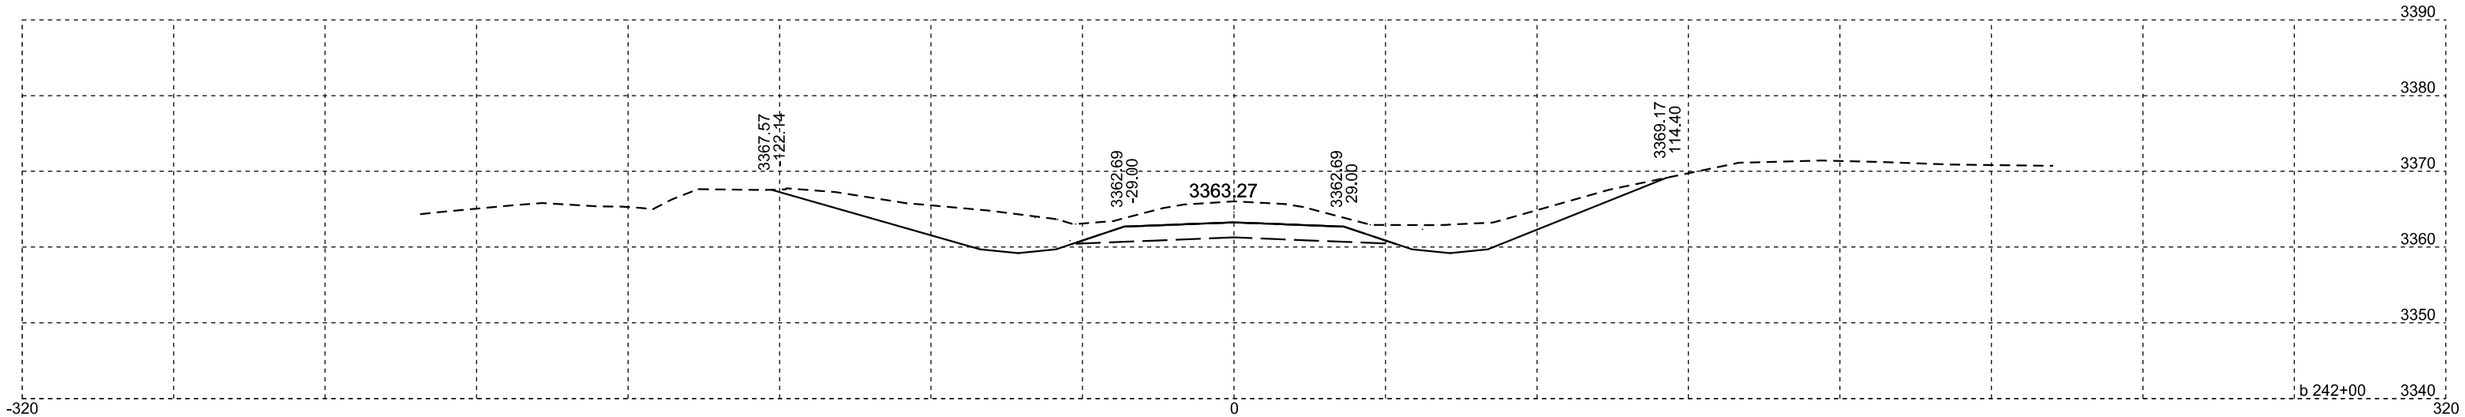

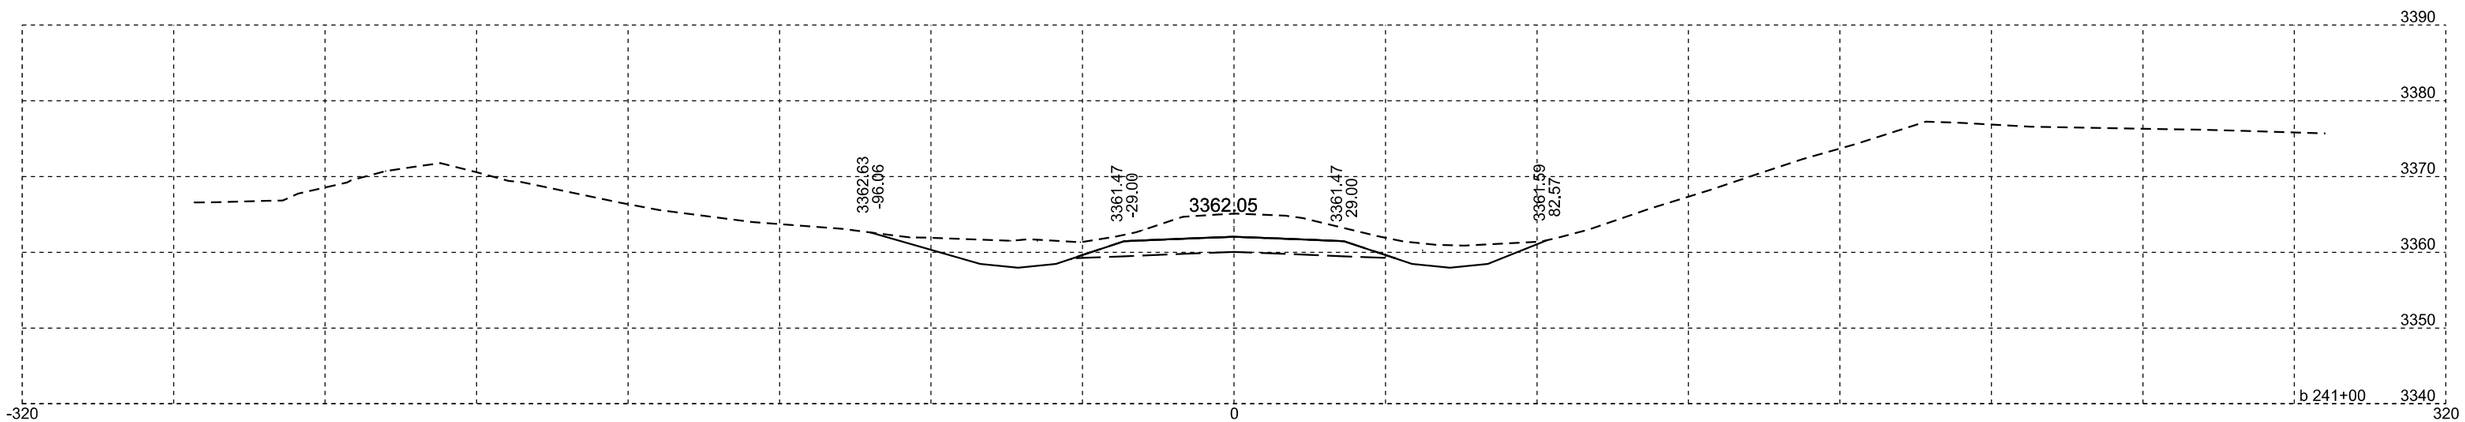

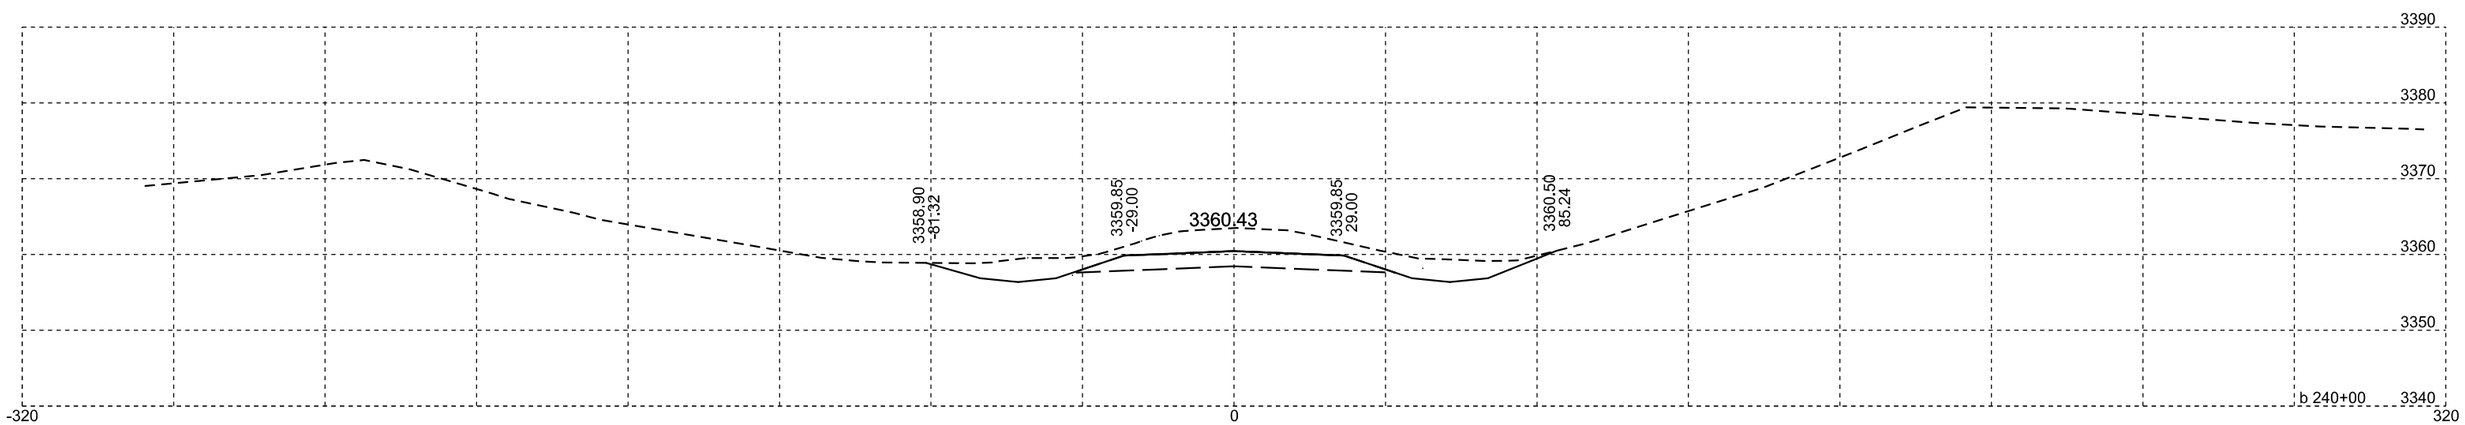

Plotting Date: 07/14/2015

STATE OF SOUTH DAKOTA	PROJECT	SHEET NO.	TOTAL SHEETS
	NH-PH 0018(177)104	X224	X329

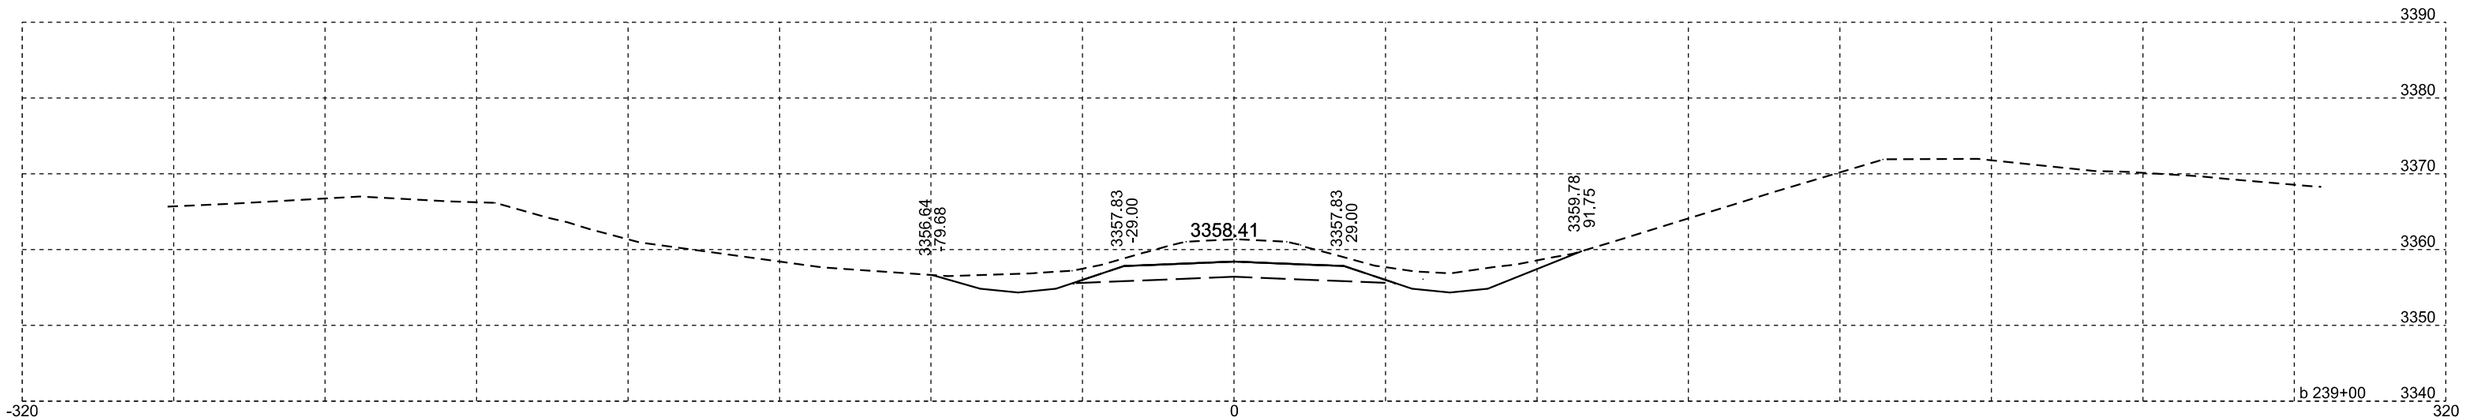

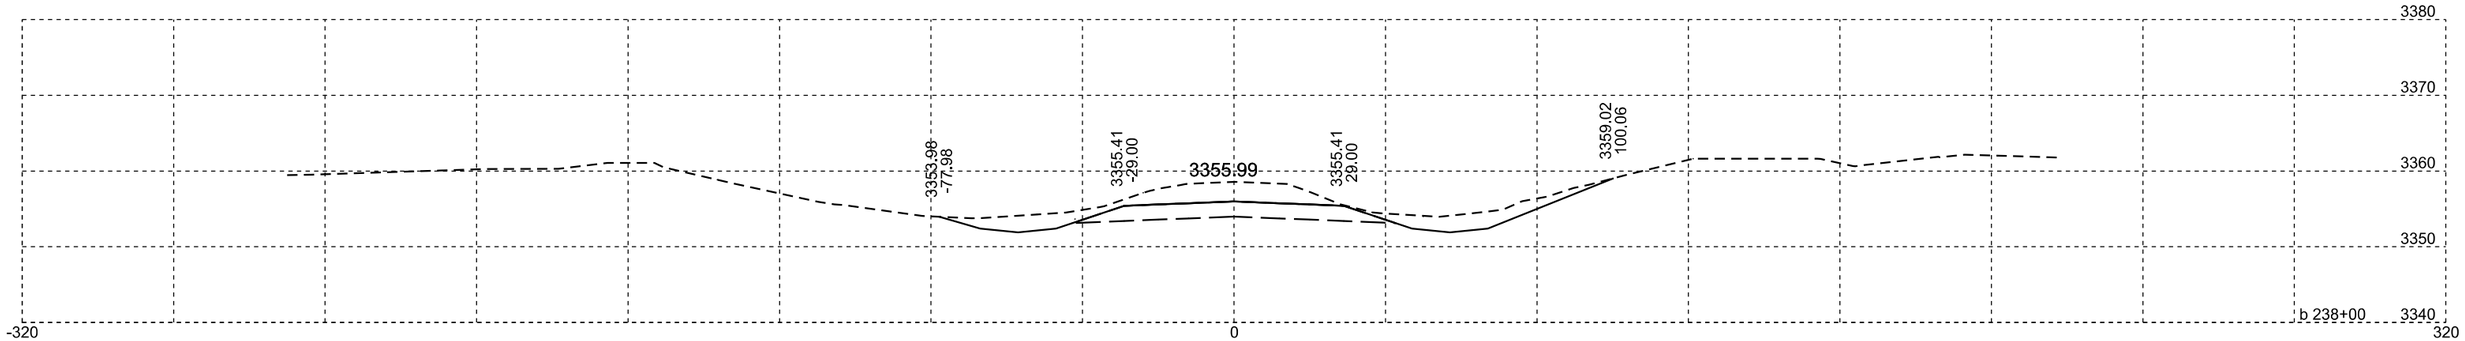

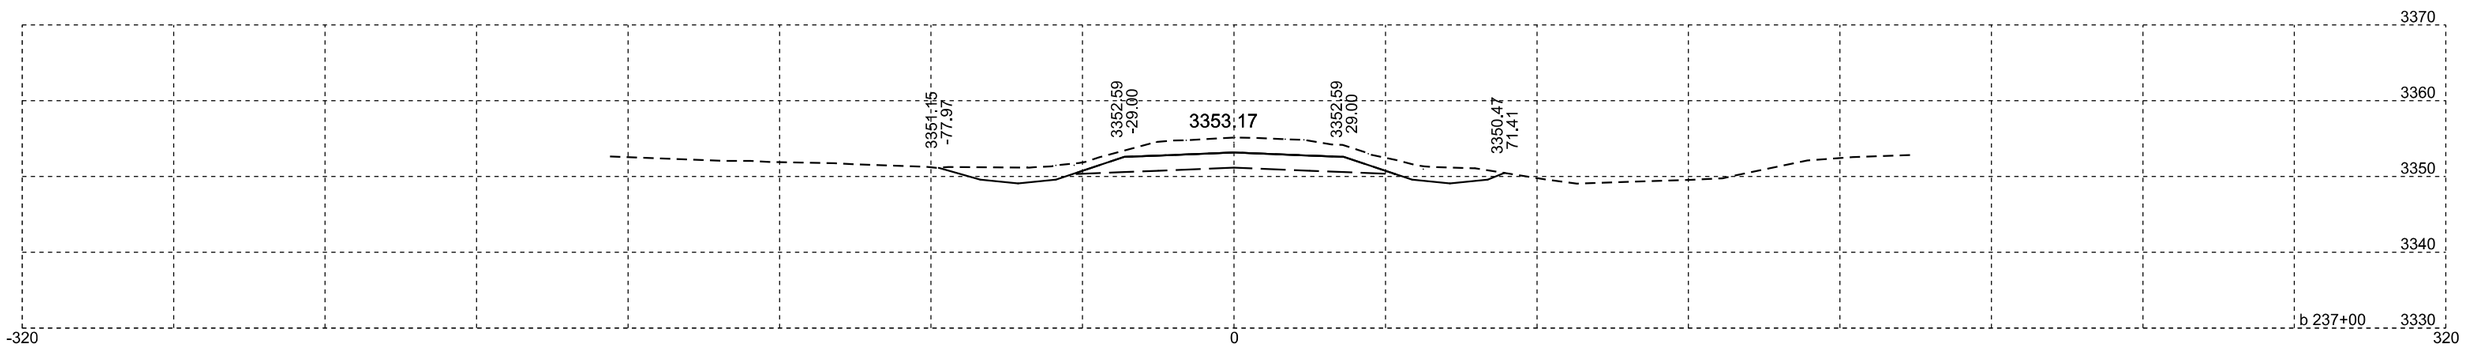

Plotting Date: 07/14/2015

STATE OF SOUTH DAKOTA	PROJECT	SHEET NO.	TOTAL SHEETS
	NH-PH 0018(177)104	X225	X329

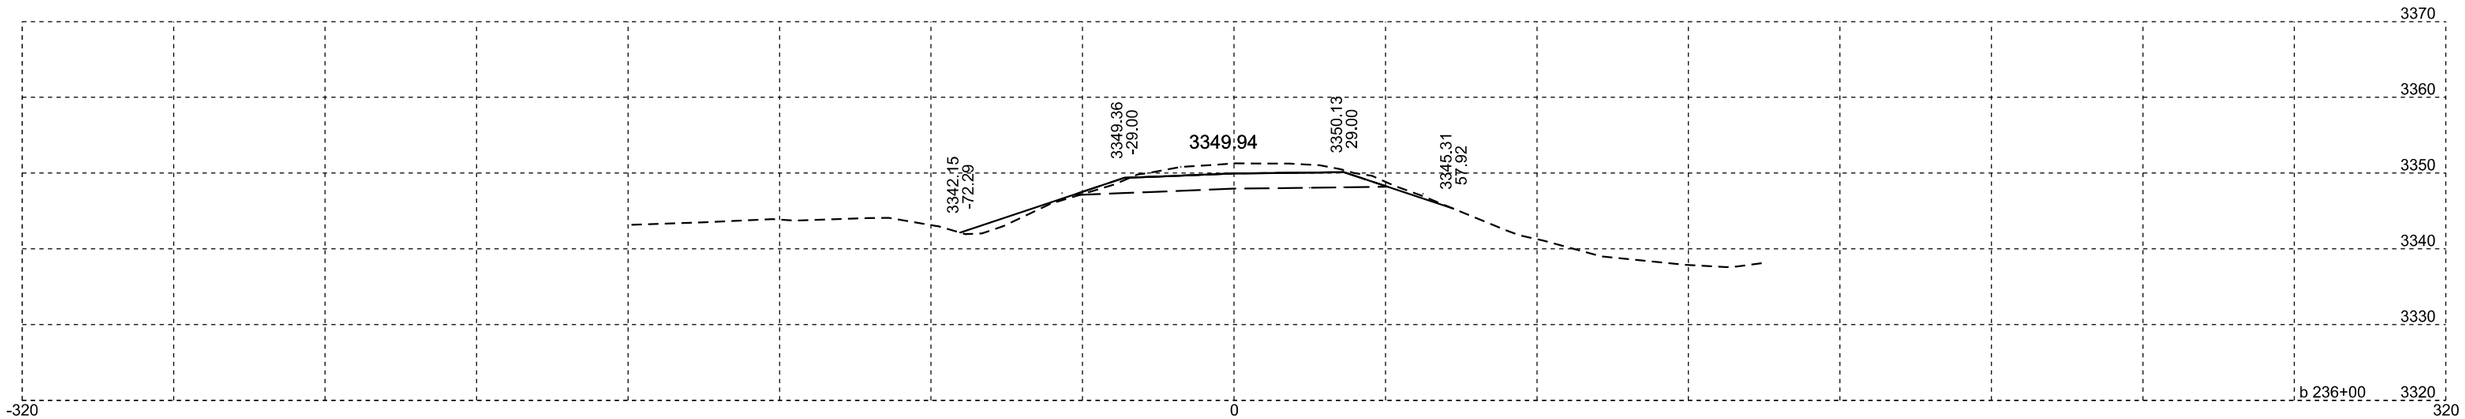

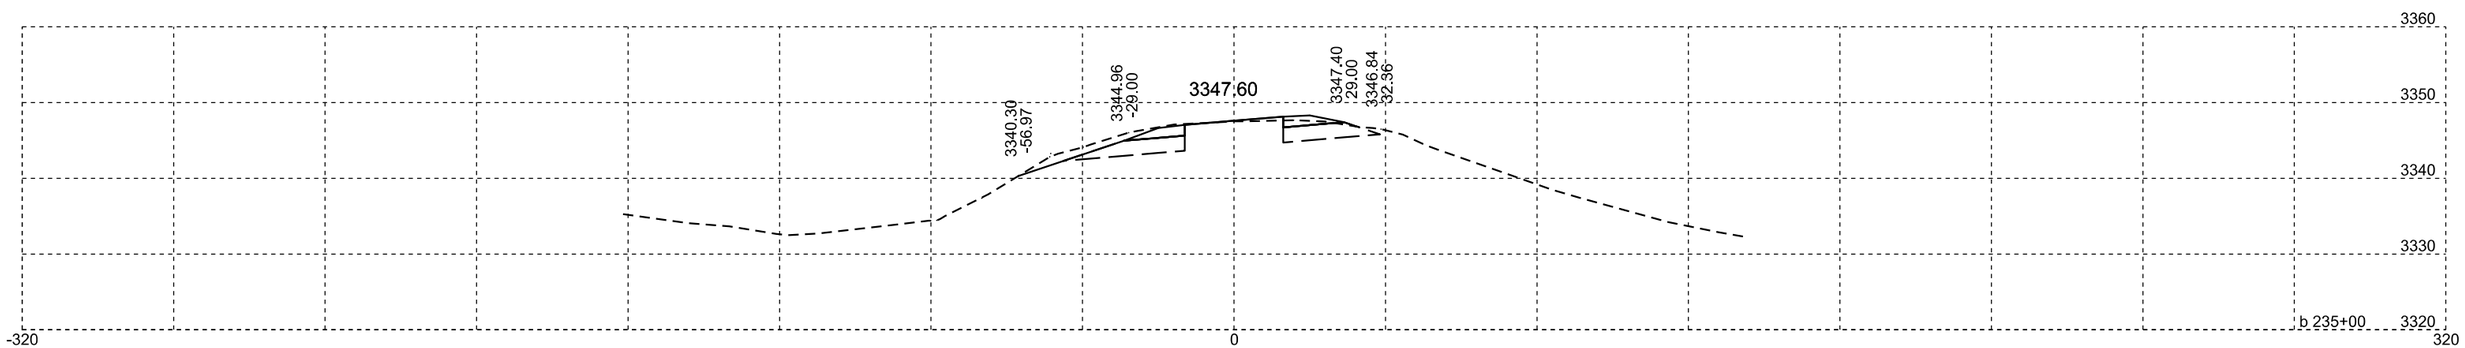

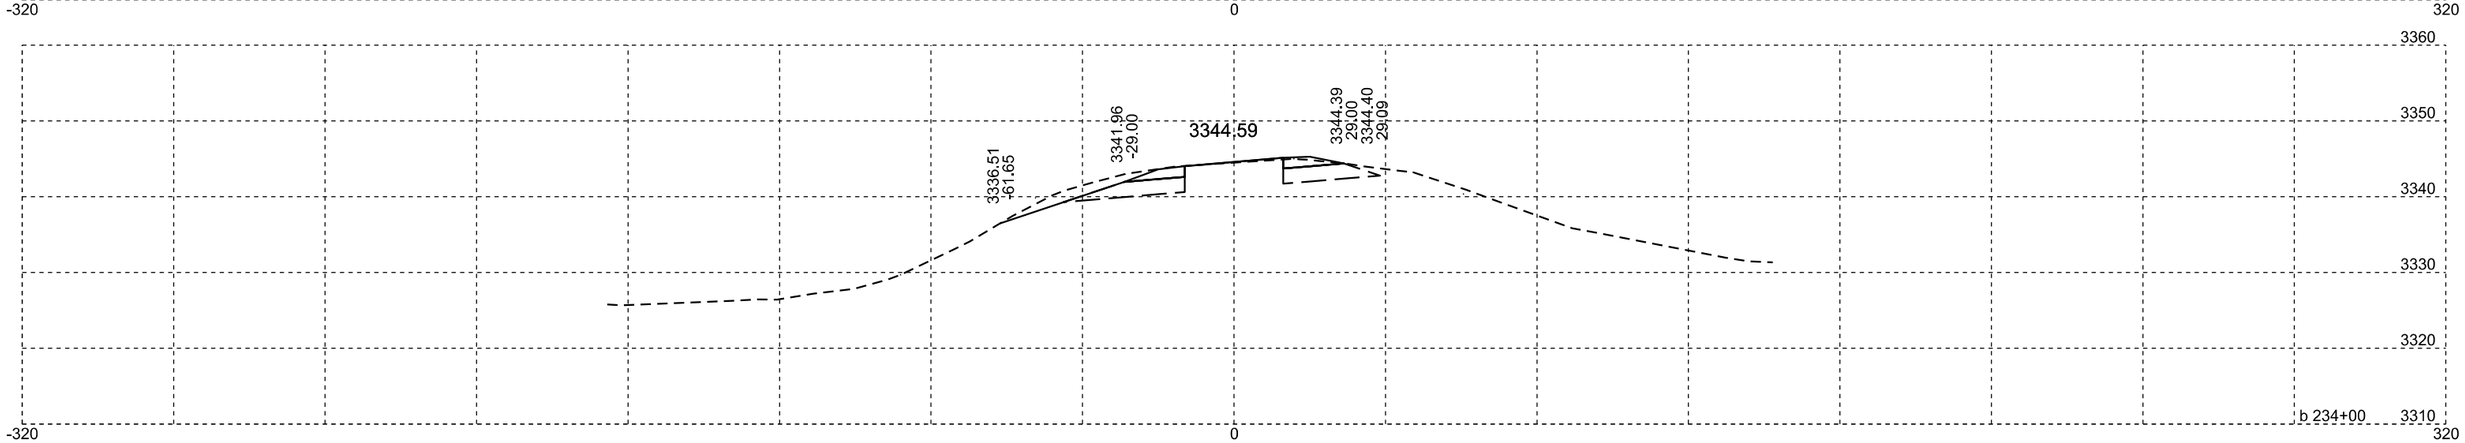

Plotting Date: 07/14/2015

STATE OF SOUTH DAKOTA	PROJECT	SHEET NO.	TOTAL SHEETS
	NH-PH 0018(177)104	X226	X329

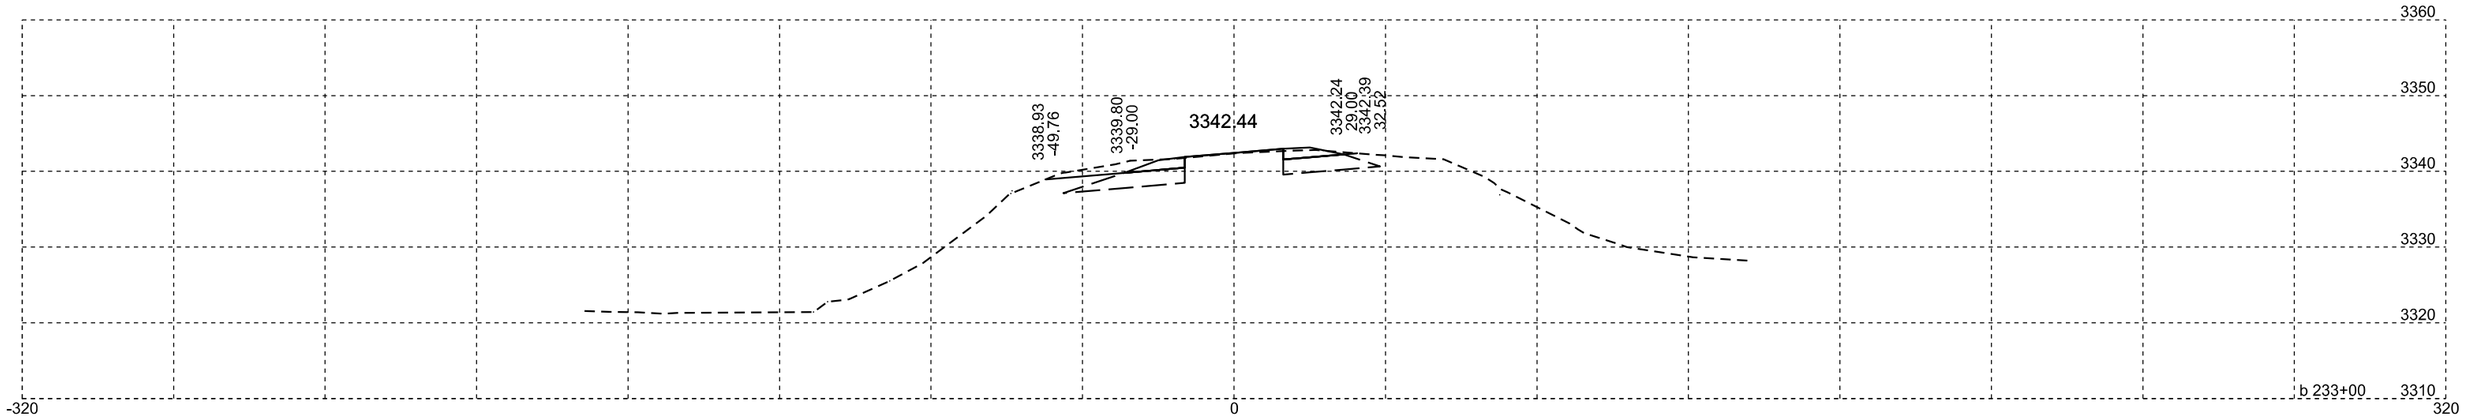

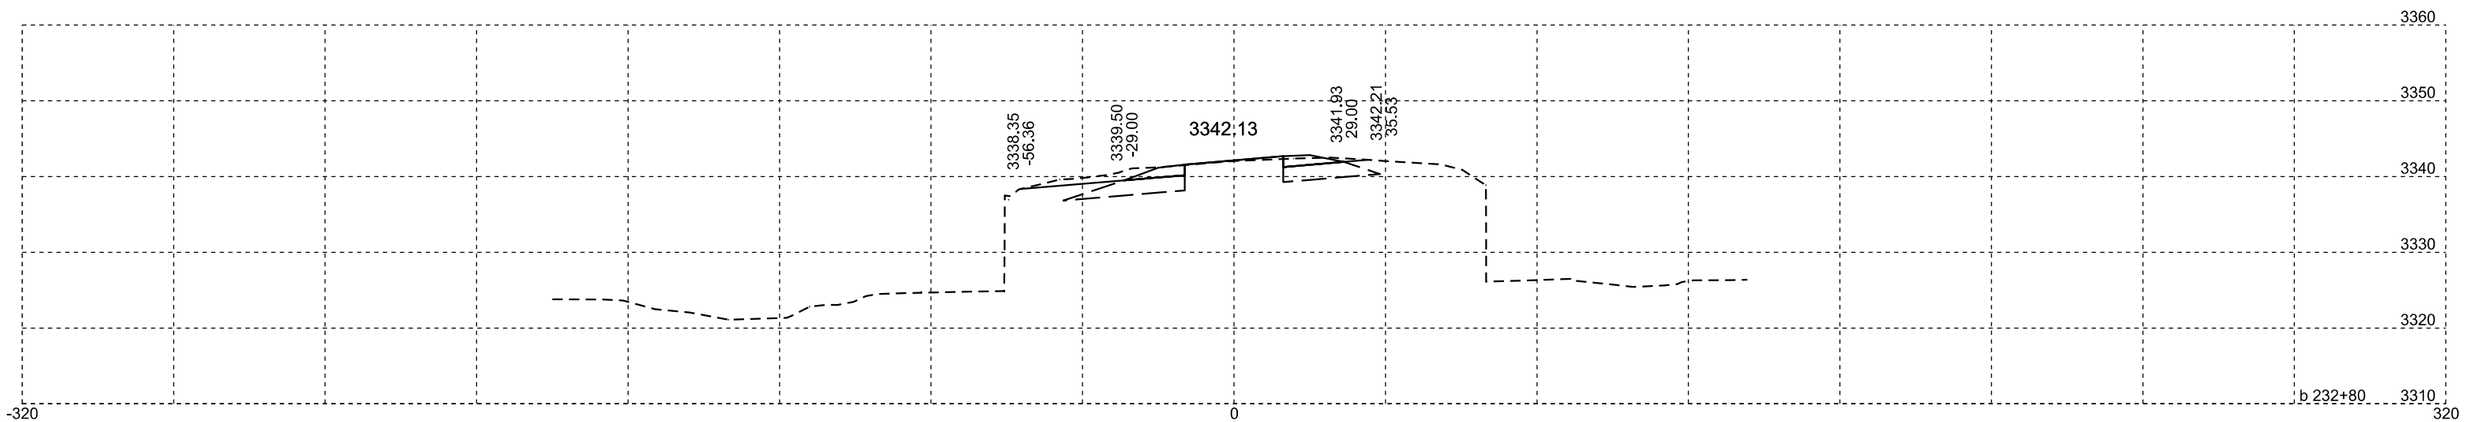

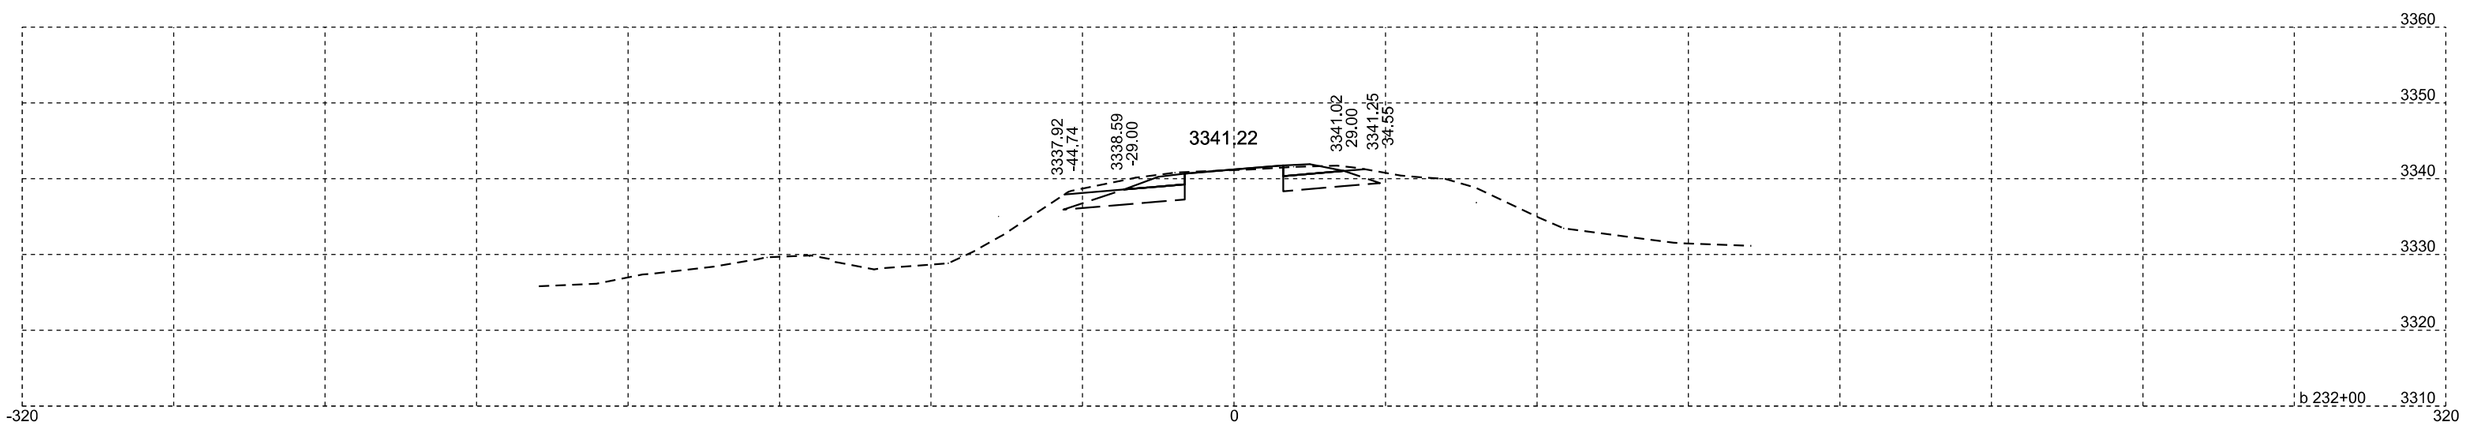

Plotting Date: 07/14/2015

STATE OF SOUTH DAKOTA	PROJECT	SHEET NO.	TOTAL SHEETS
	NH-PH 0018(177)104	X227	X329

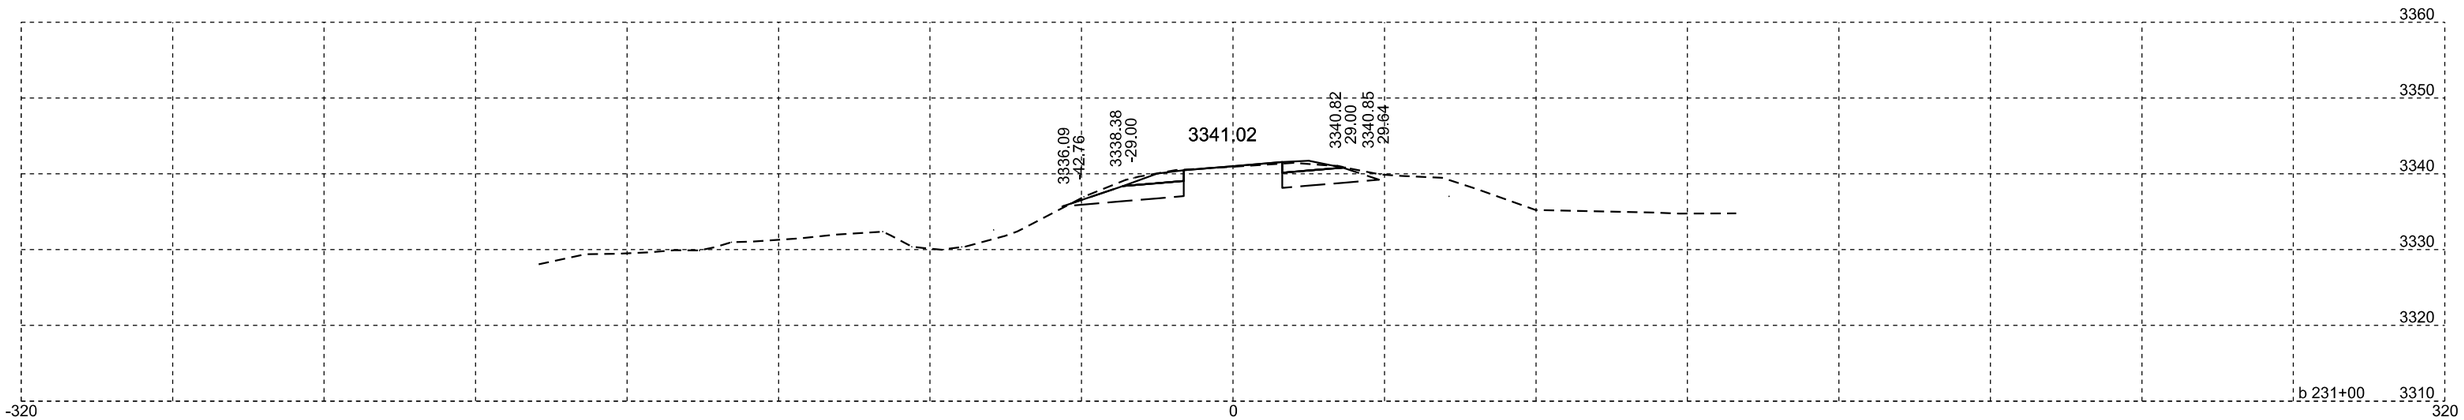

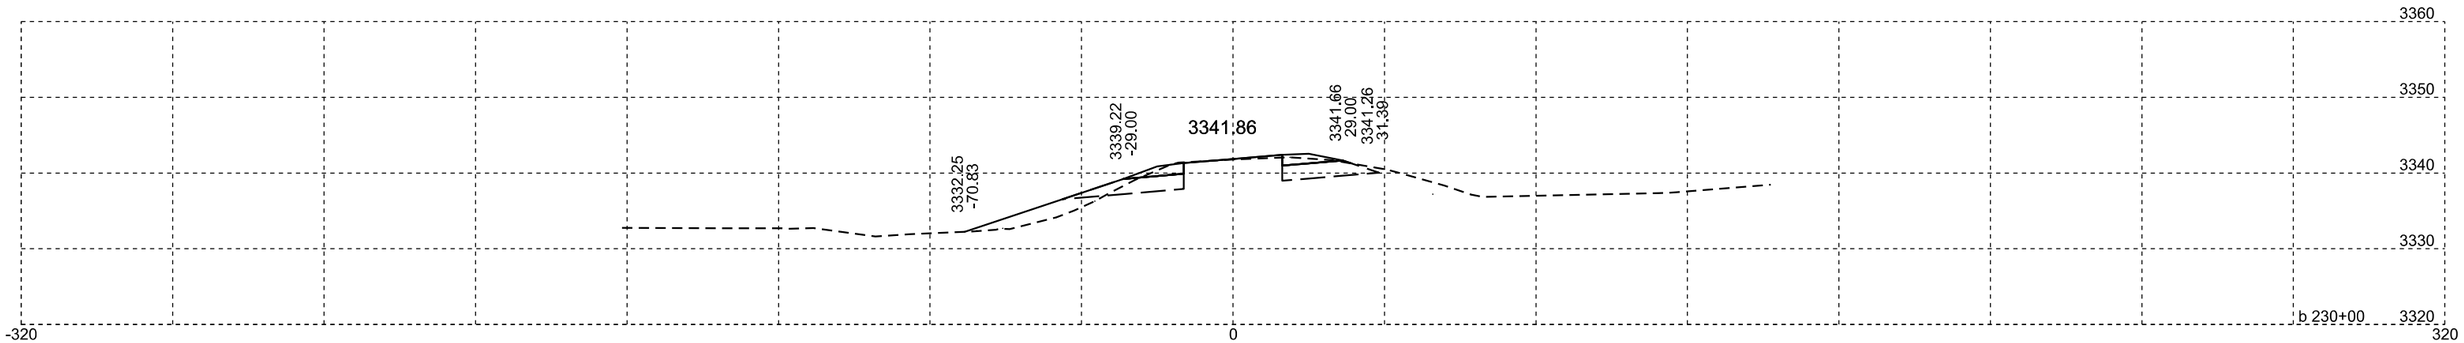

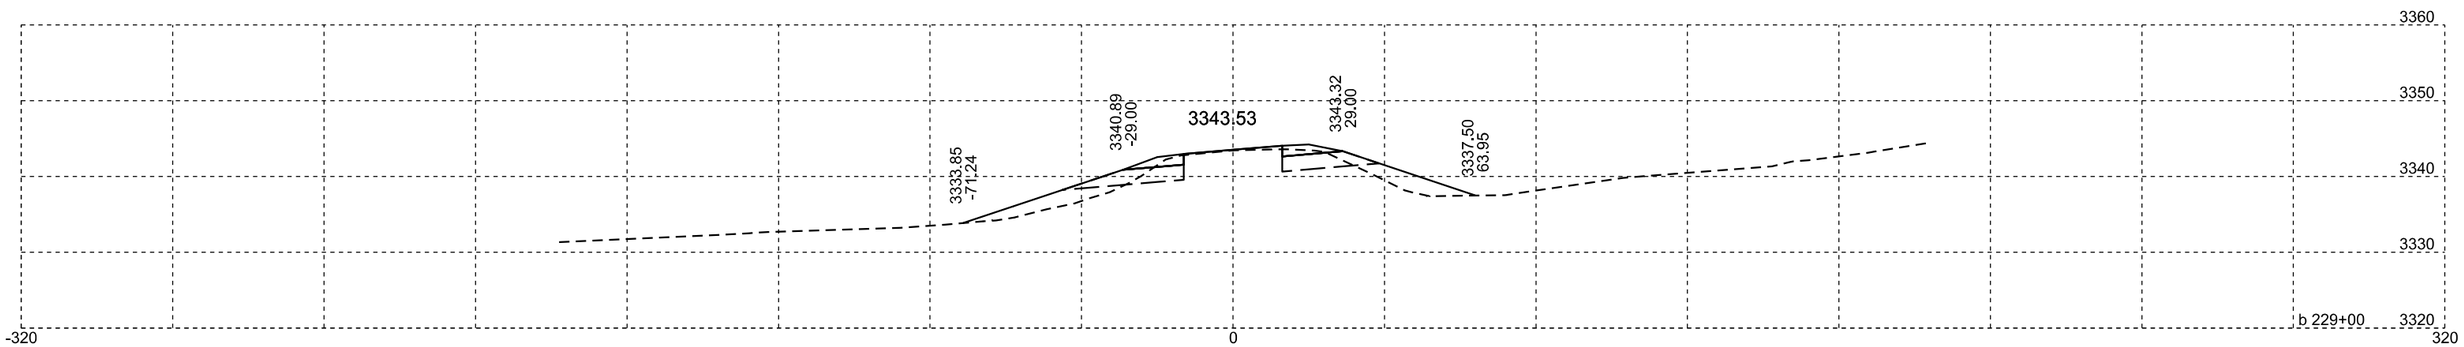

Plotting Date: 07/14/2015

STATE OF SOUTH DAKOTA	PROJECT	SHEET NO.	TOTAL SHEETS
	NH-PH 0018(177)104	X228	X329

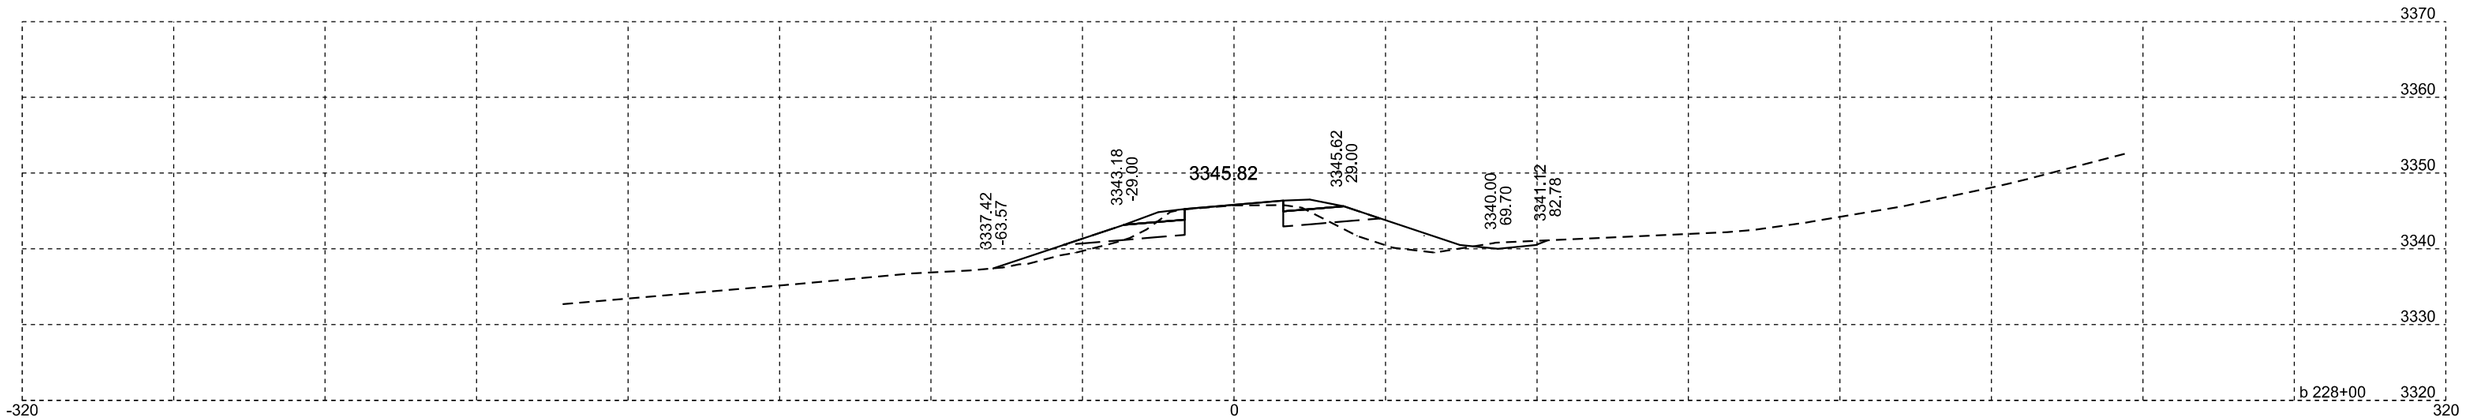

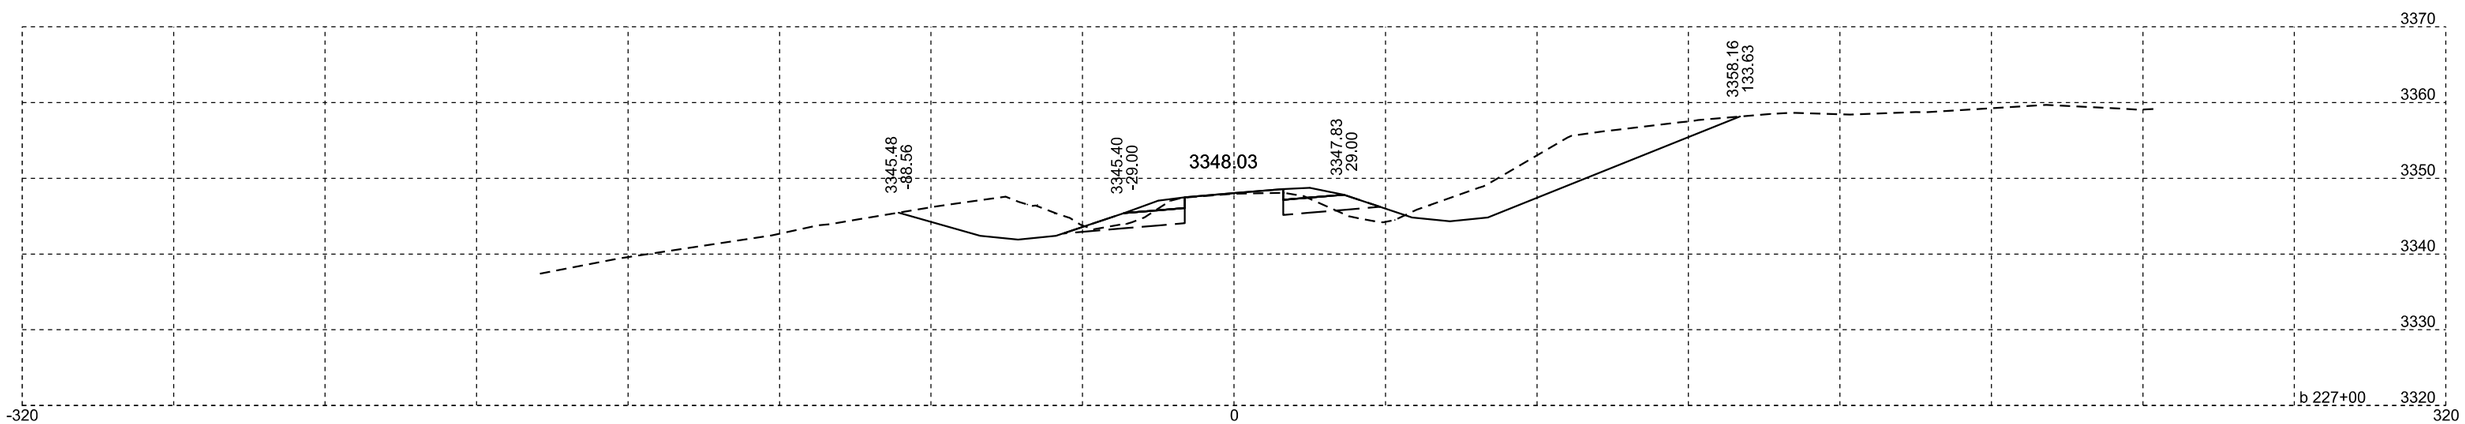

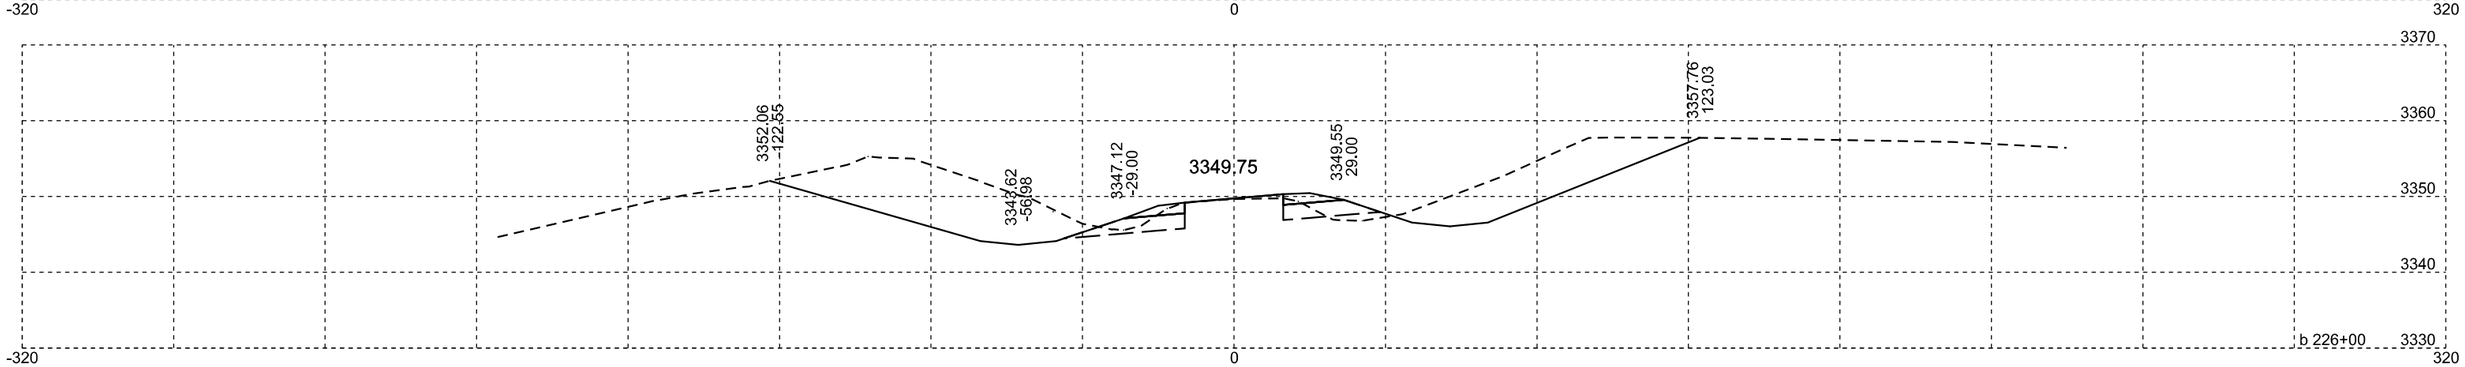

Plotting Date: 07/14/2015

STATE OF SOUTH DAKOTA	PROJECT	SHEET NO.	TOTAL SHEETS
	NH-PH 0018(177)104	X229	X329

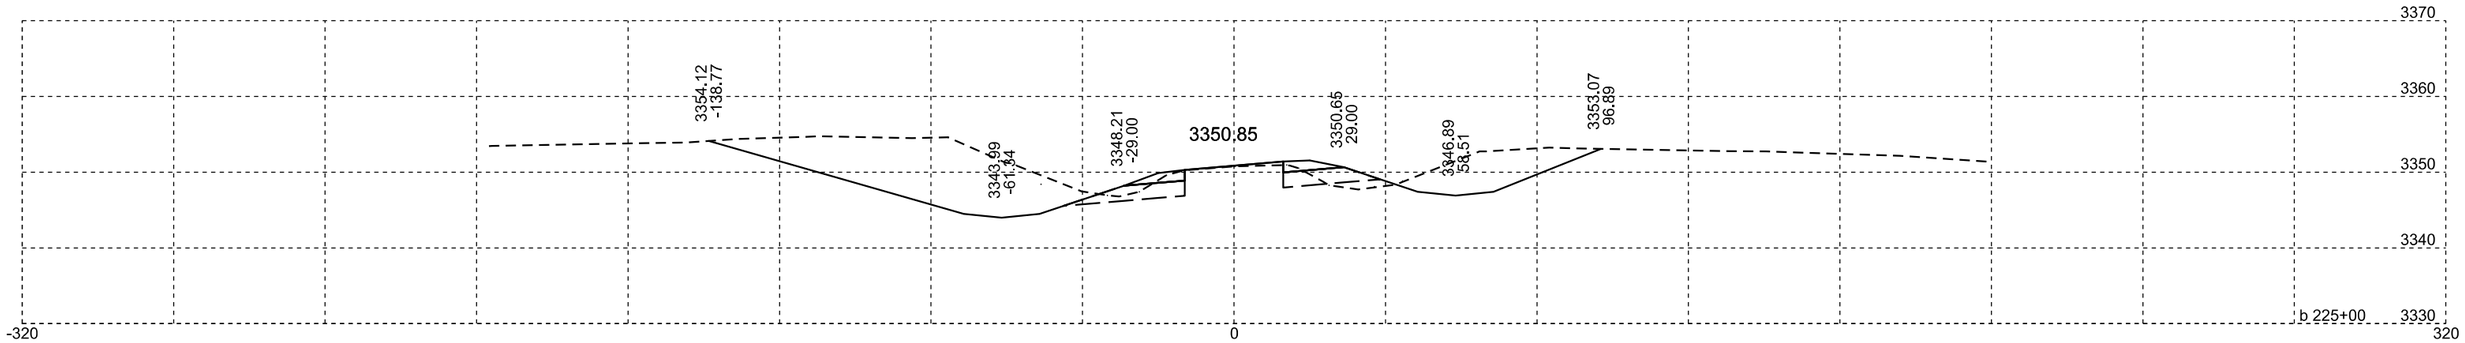

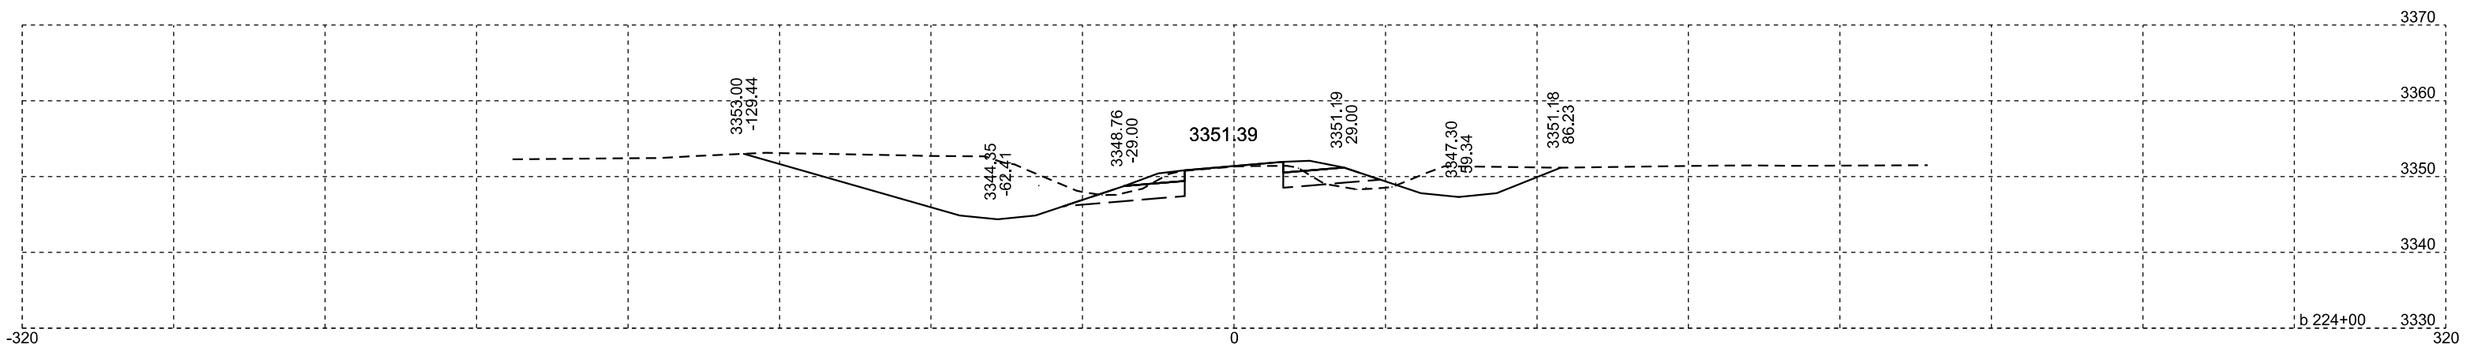

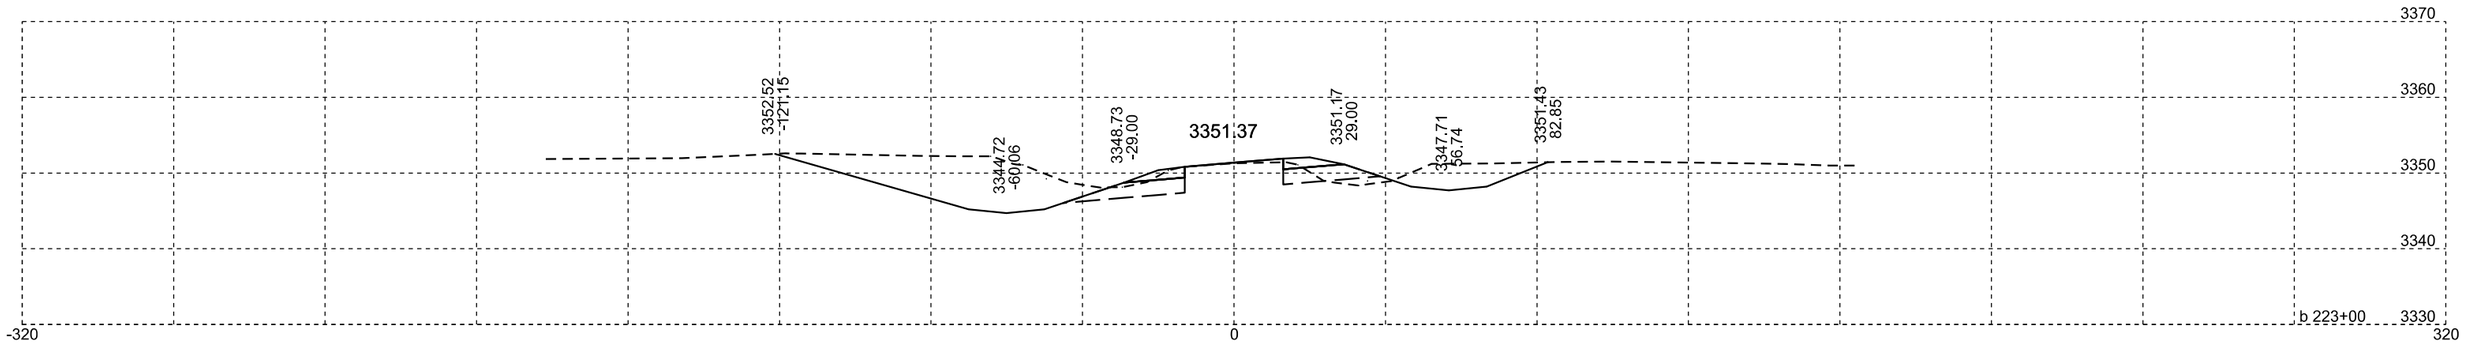

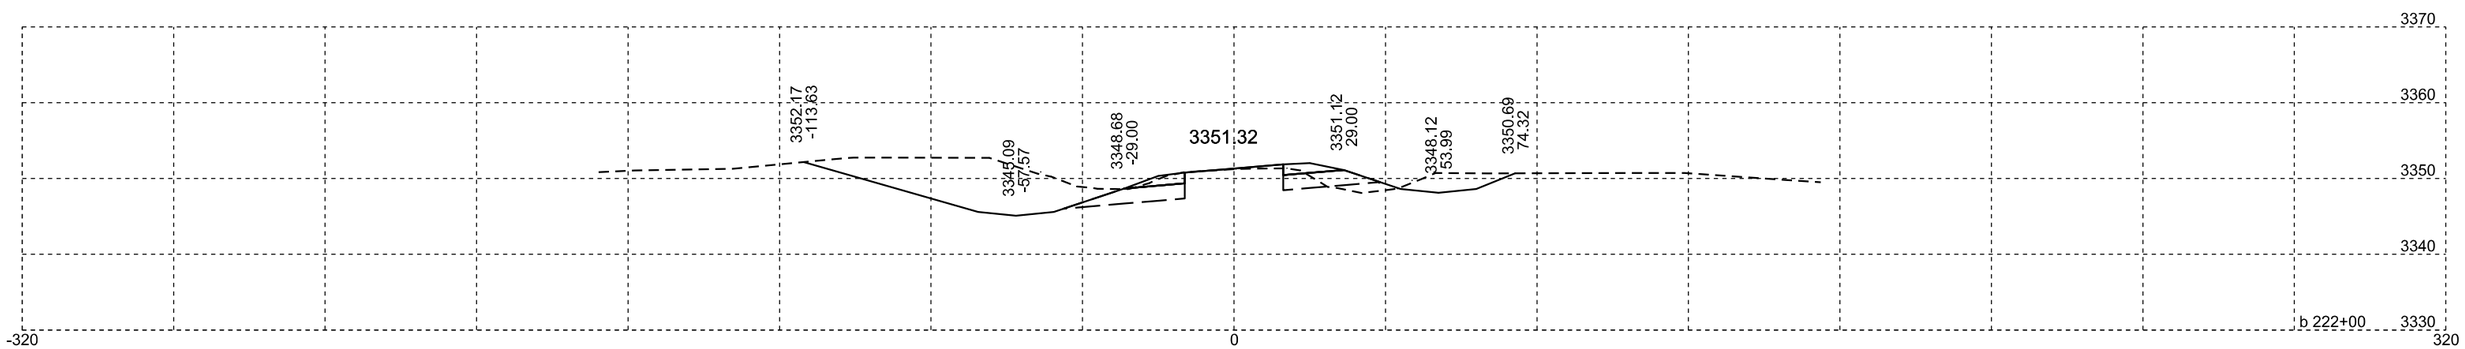

Plotting Date: 07/14/2015

STATE OF SOUTH DAKOTA	PROJECT	SHEET NO.	TOTAL SHEETS
	NH-PH 0018(177)104	X230	X329

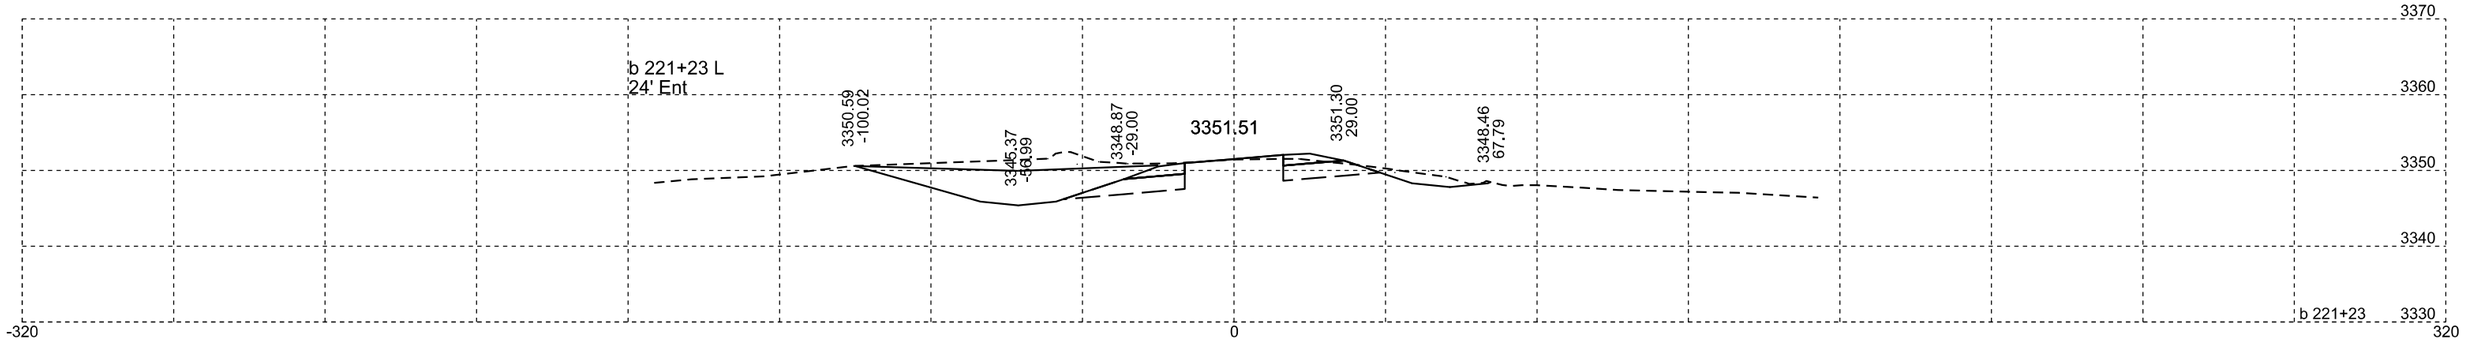

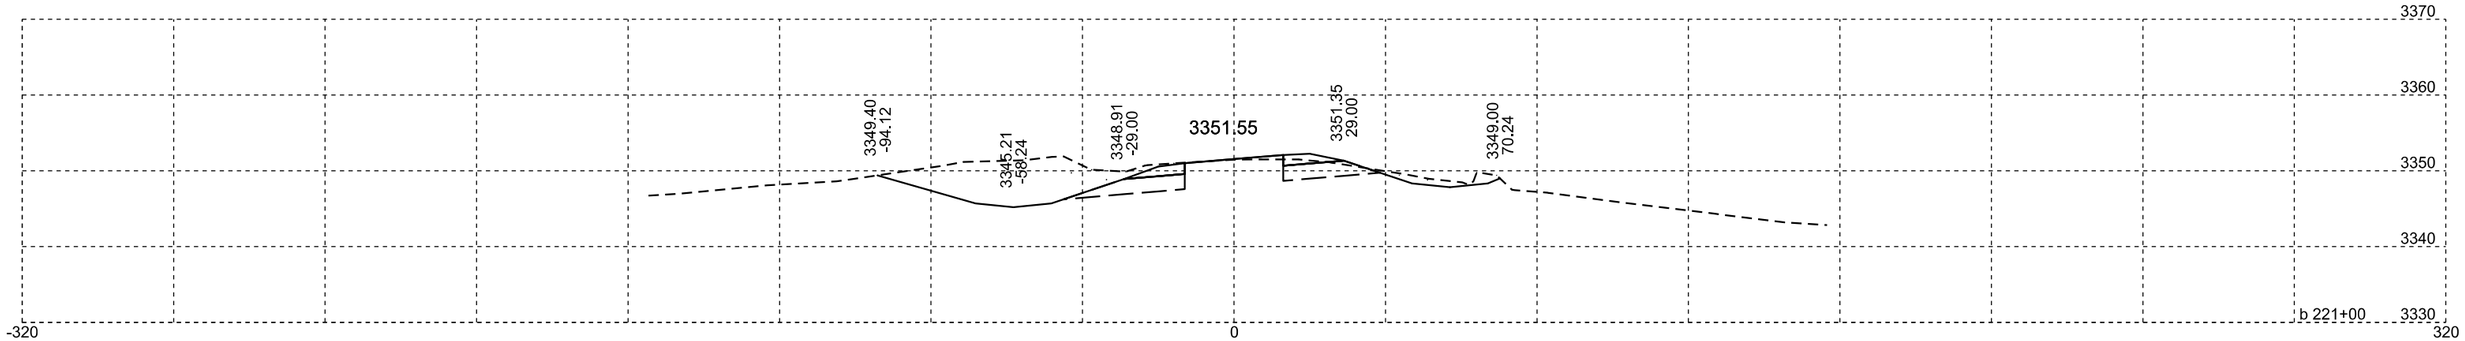

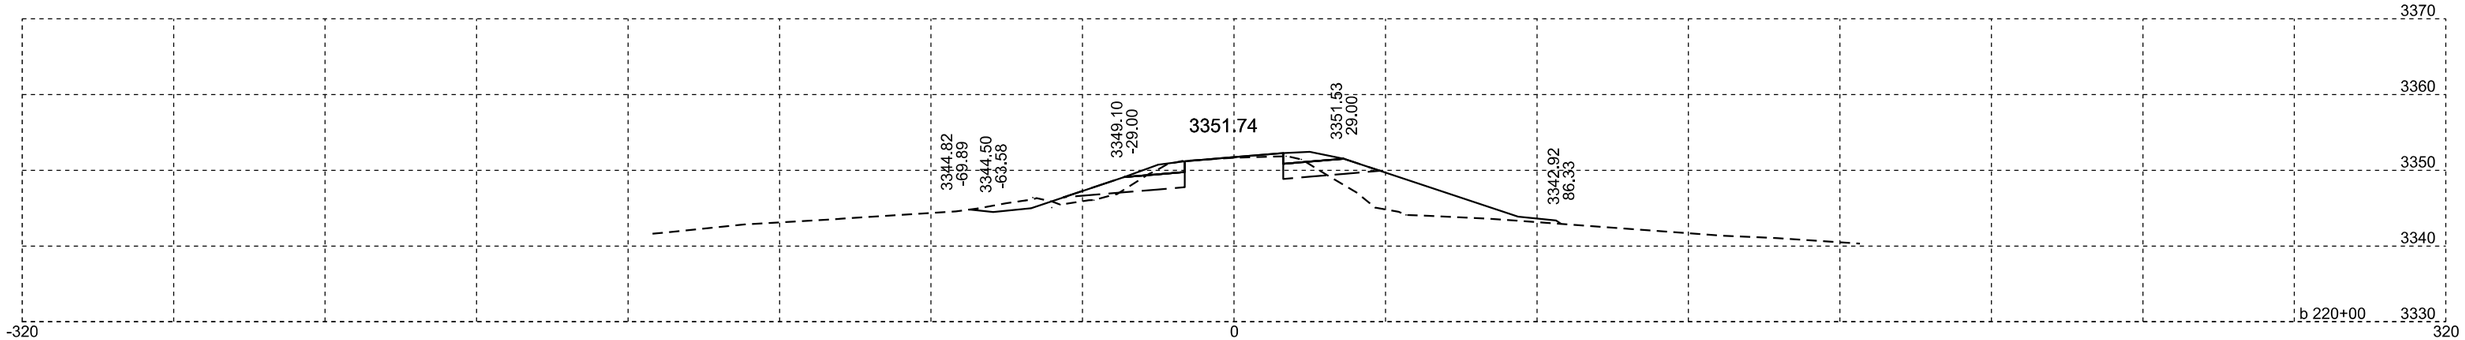

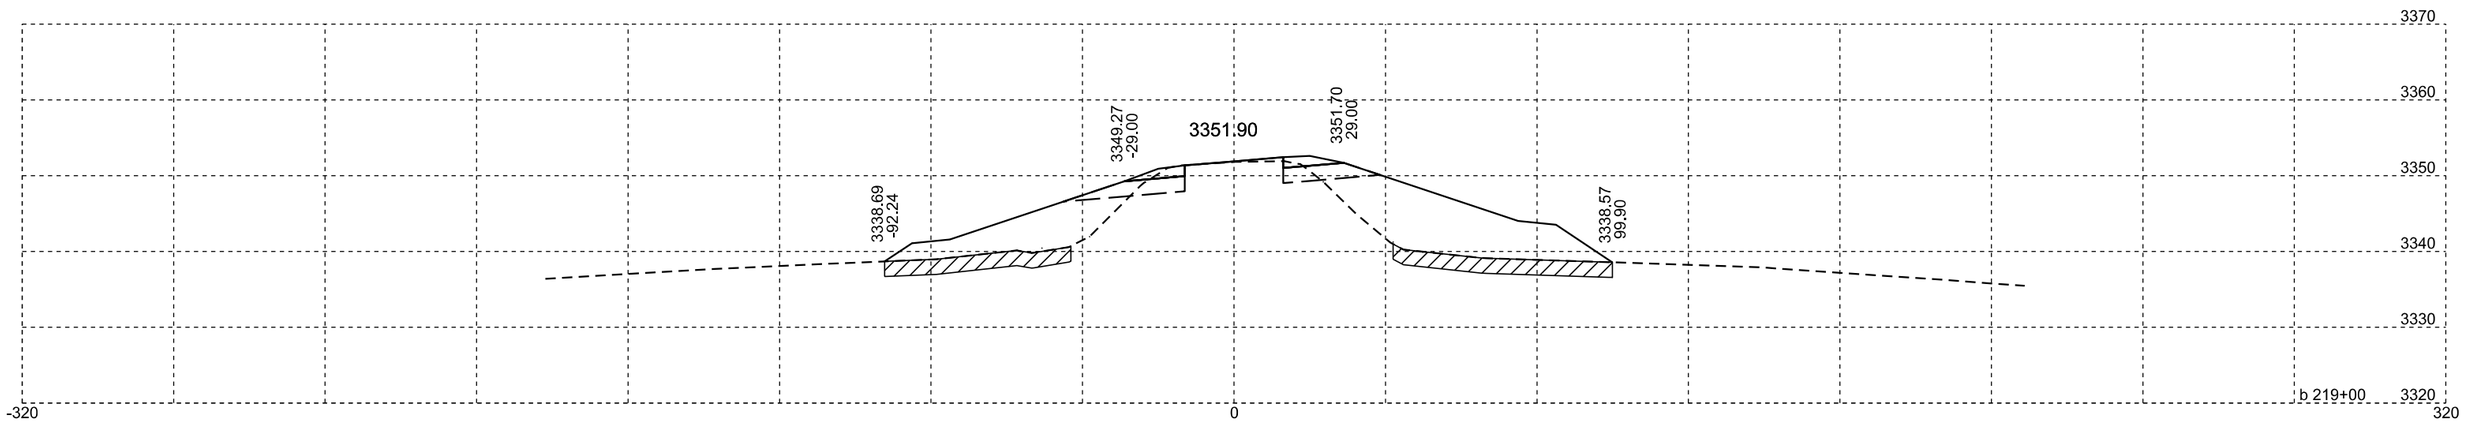

Plotting Date: 07/14/2015

STATE OF SOUTH DAKOTA	PROJECT	SHEET NO.	TOTAL SHEETS
	NH-PH 0018(177)104	X231	X329

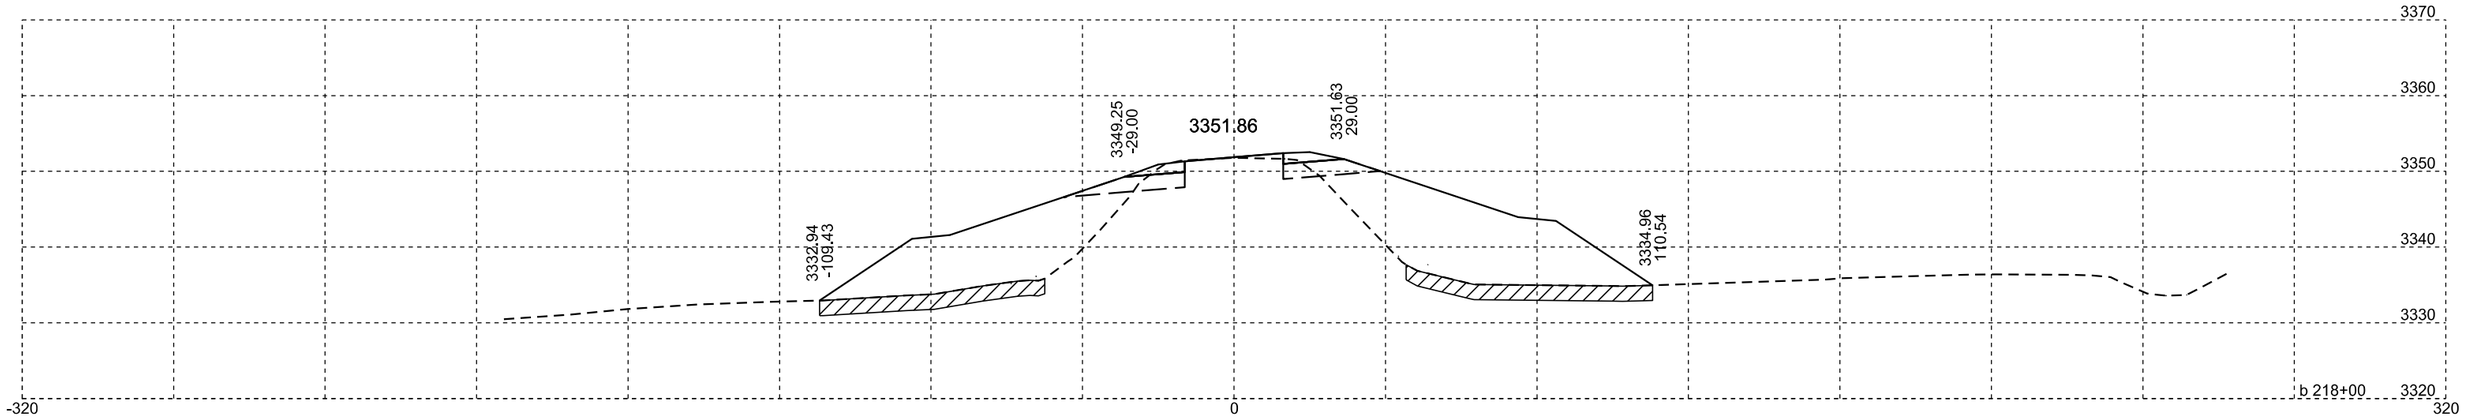

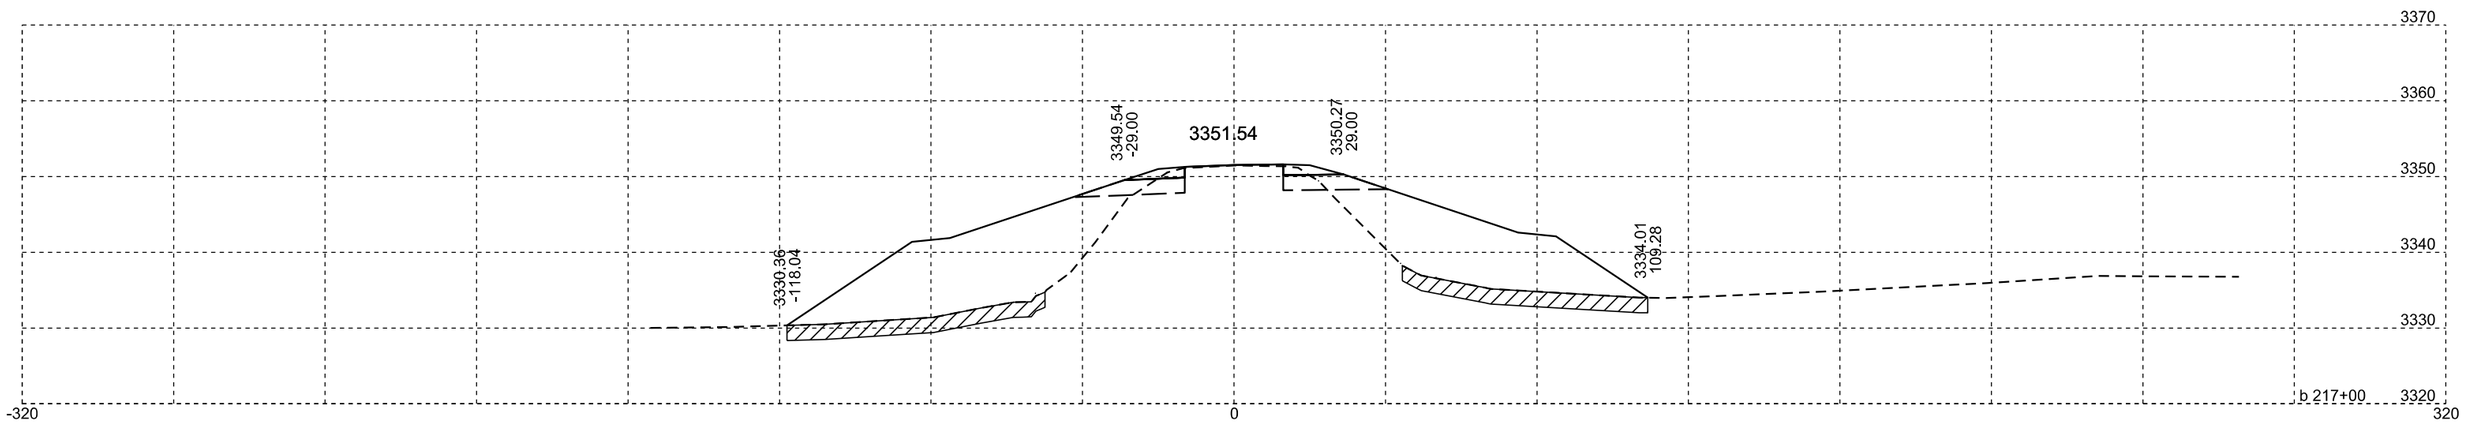

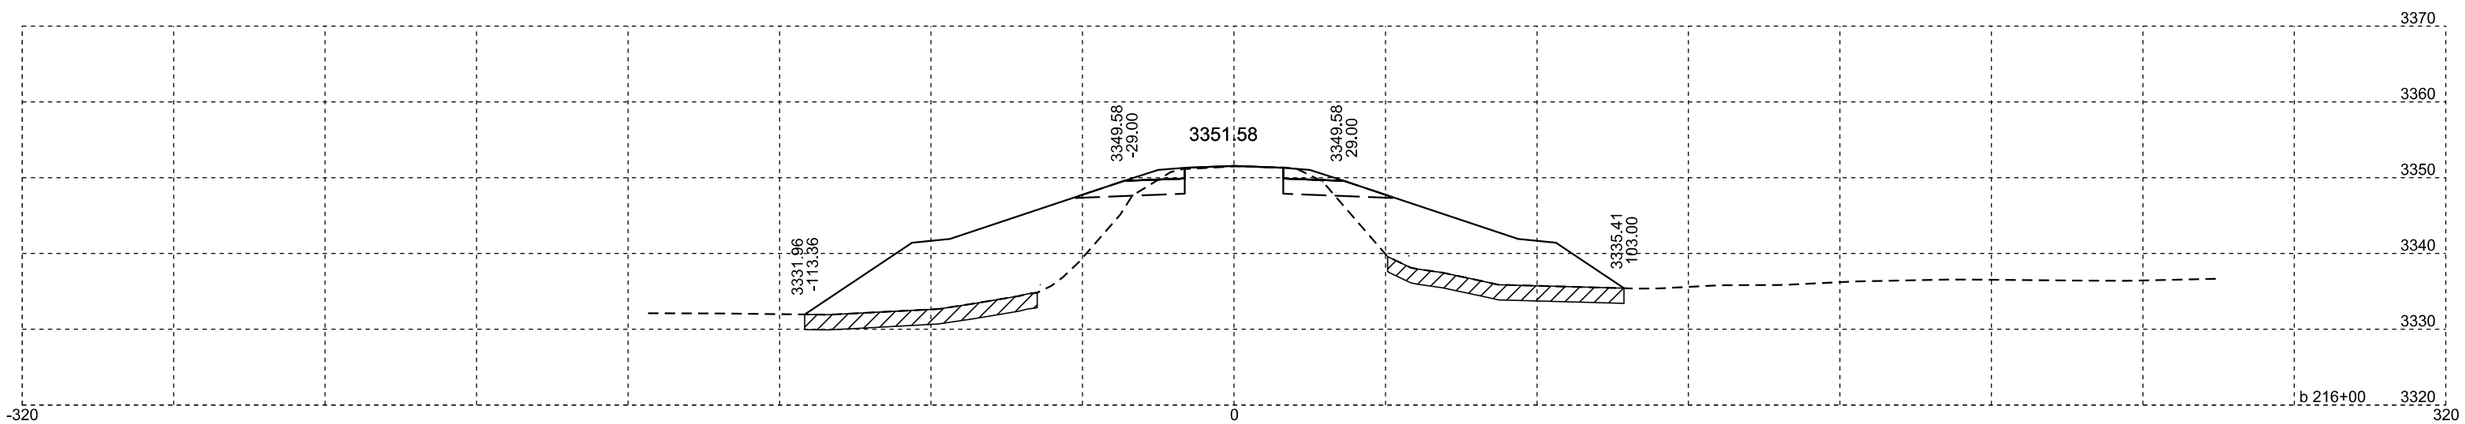

Plotting Date: 07/14/2015

STATE OF SOUTH DAKOTA	PROJECT	SHEET NO.	TOTAL SHEETS
	NH-PH 0018(177)104	X232	X329

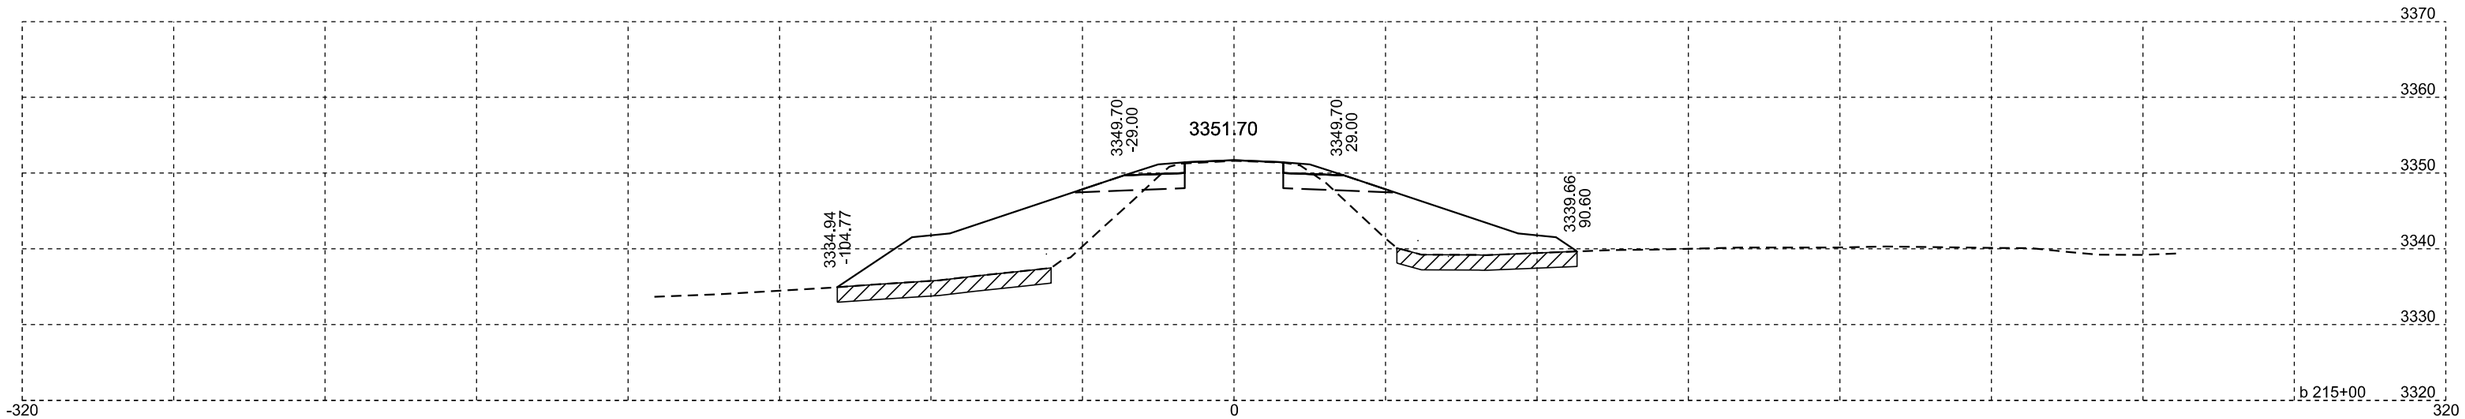

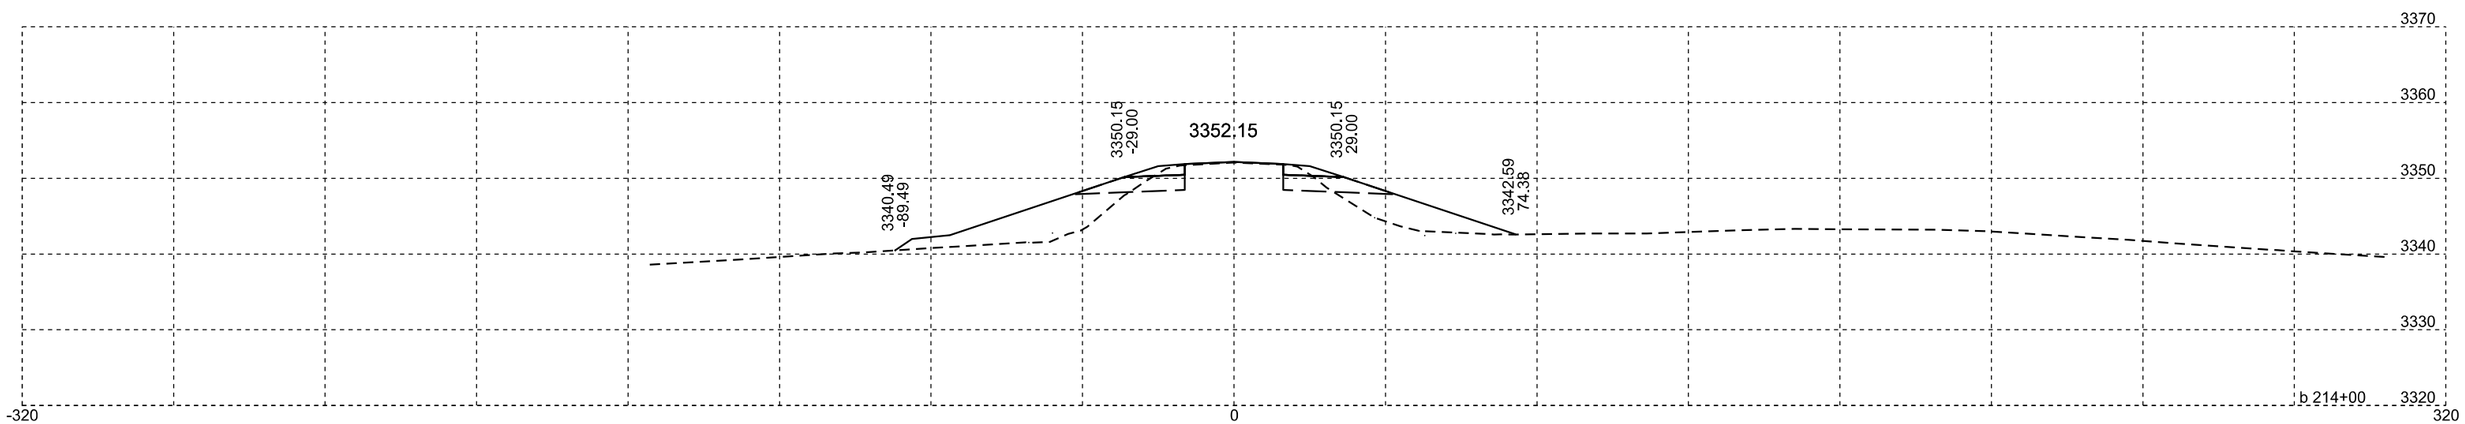

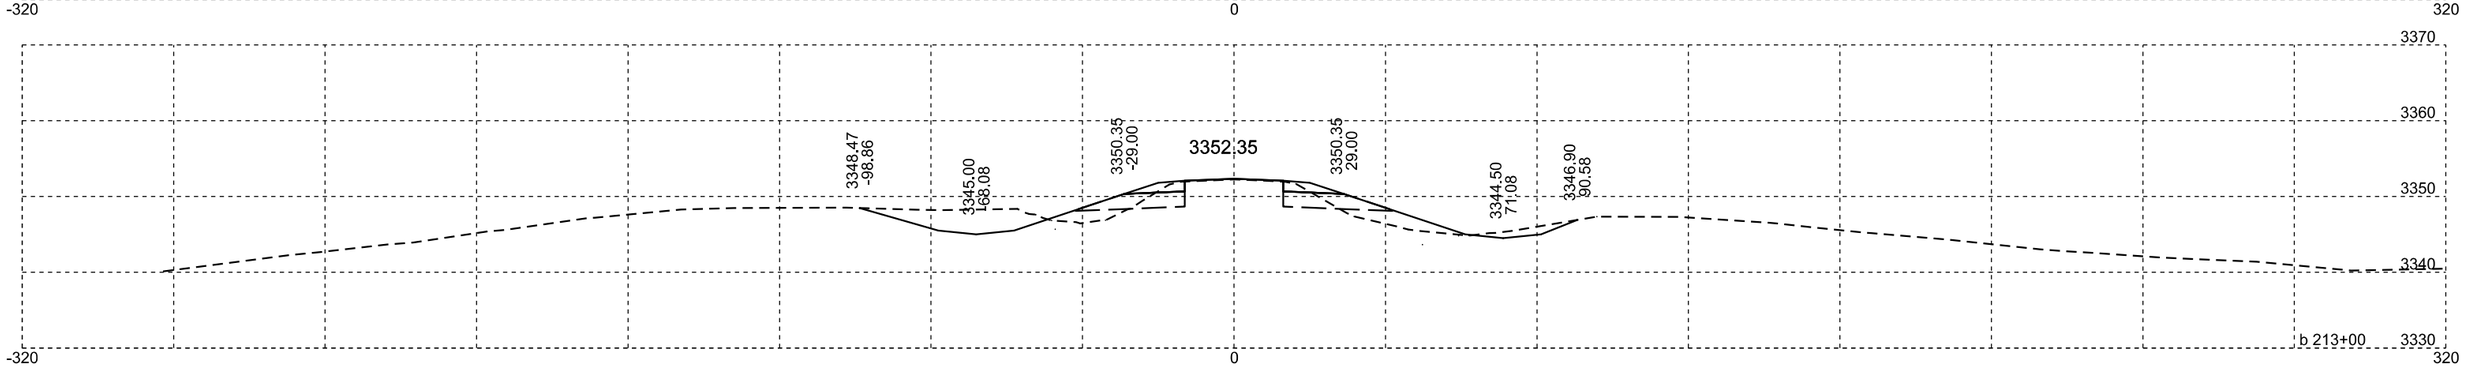

Plotting Date: 07/14/2015

STATE OF SOUTH DAKOTA	PROJECT	SHEET NO.	TOTAL SHEETS
	NH-PH 0018(177)104	X233	X329

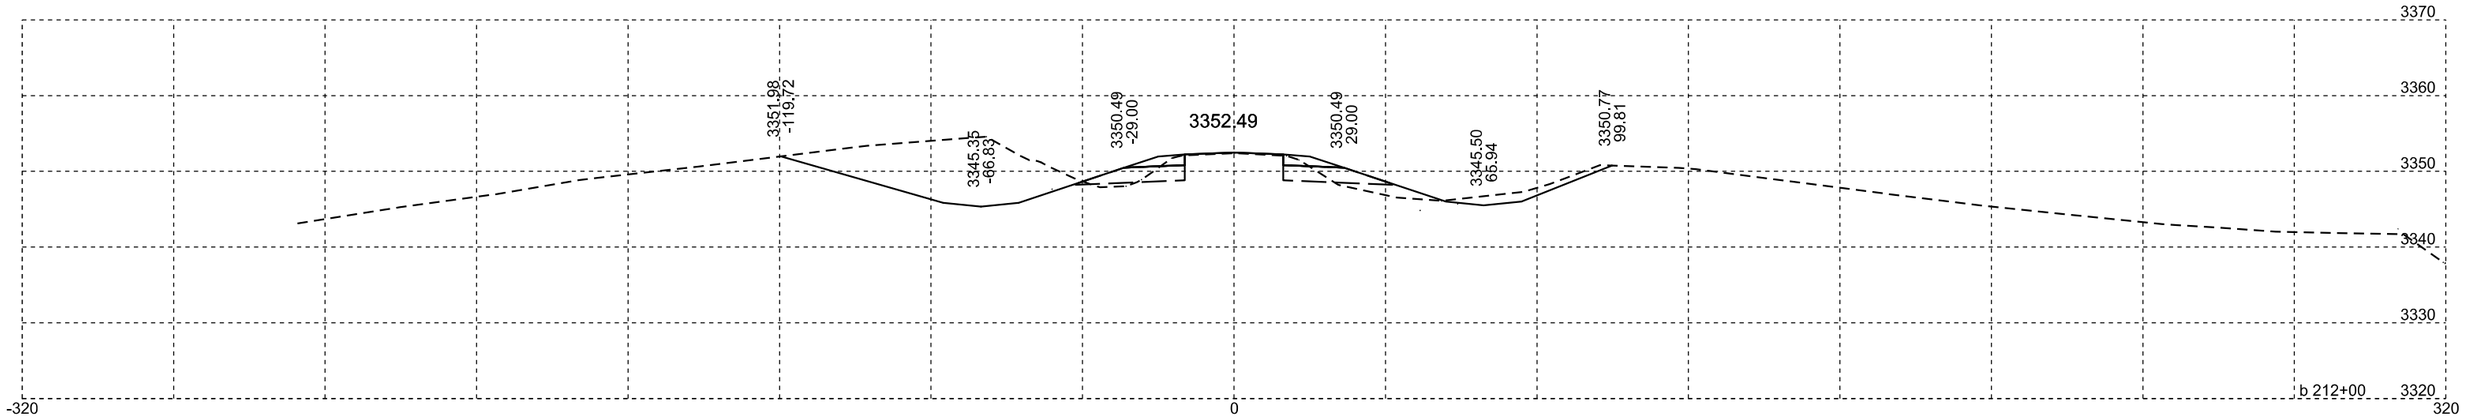

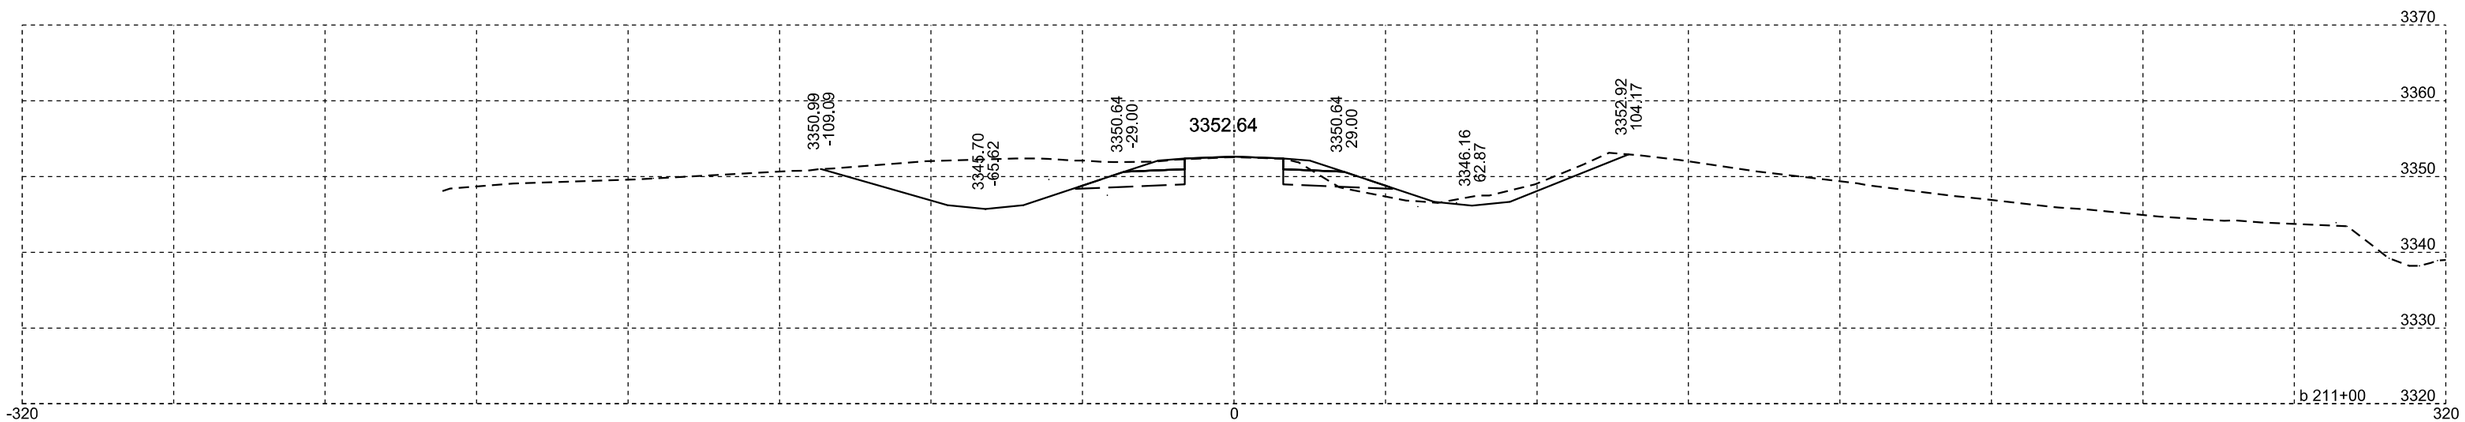

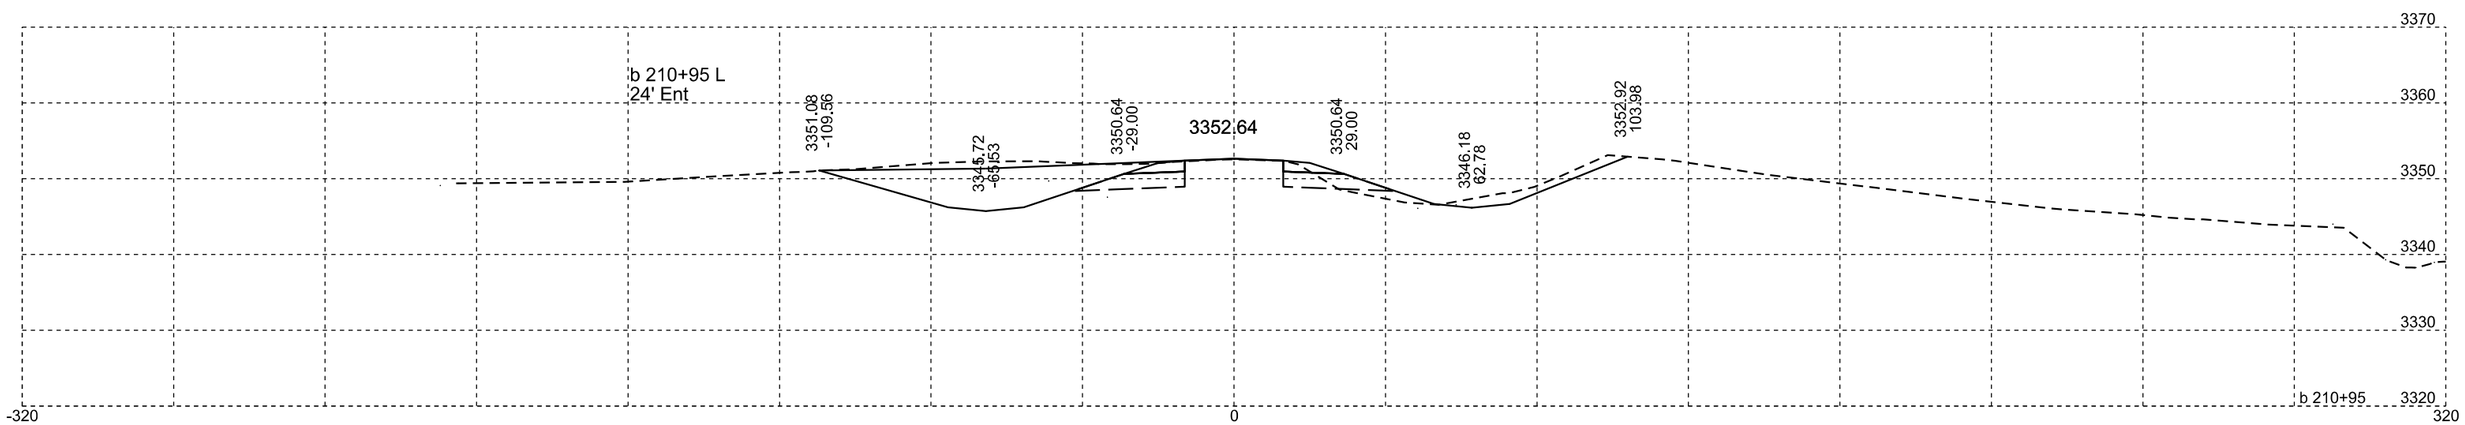

Plotting Date: 07/14/2015

STATE OF SOUTH DAKOTA	PROJECT	SHEET NO.	TOTAL SHEETS
	NH-PH 0018(177)104	X234	X329

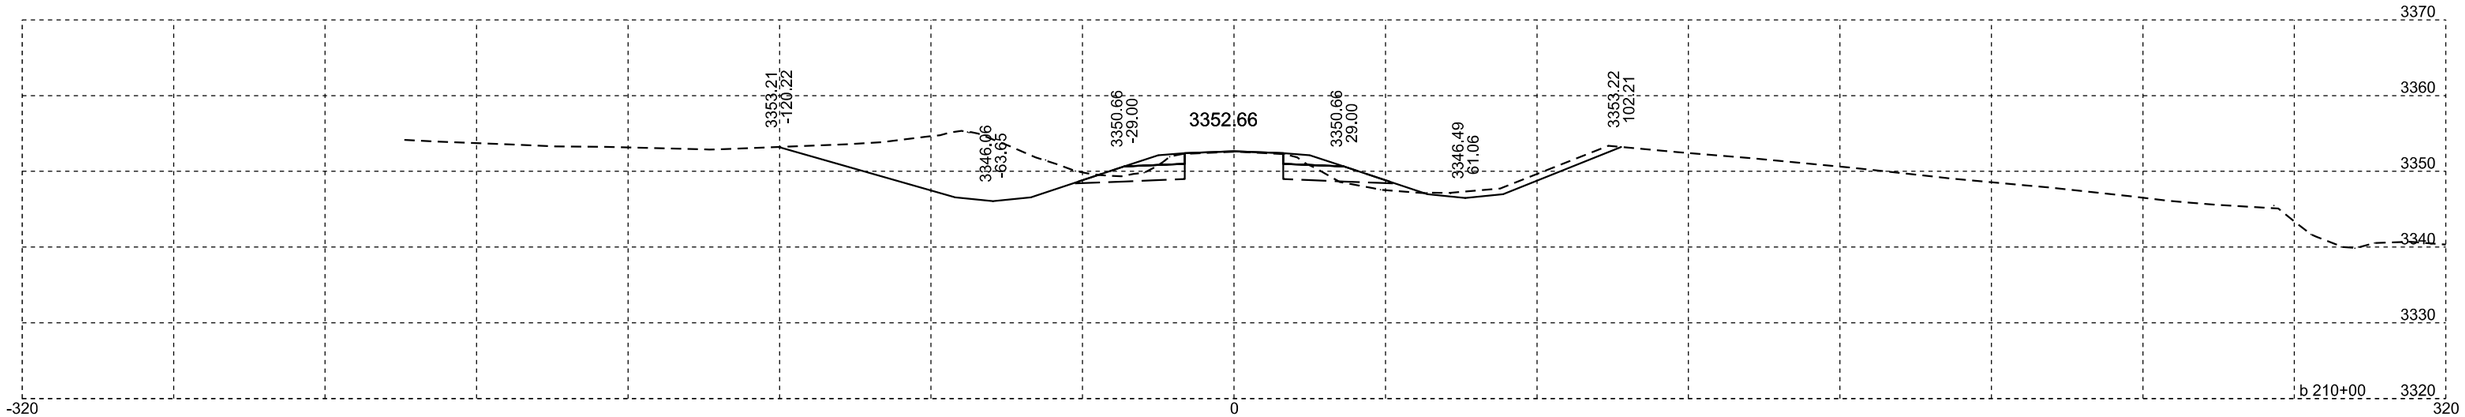

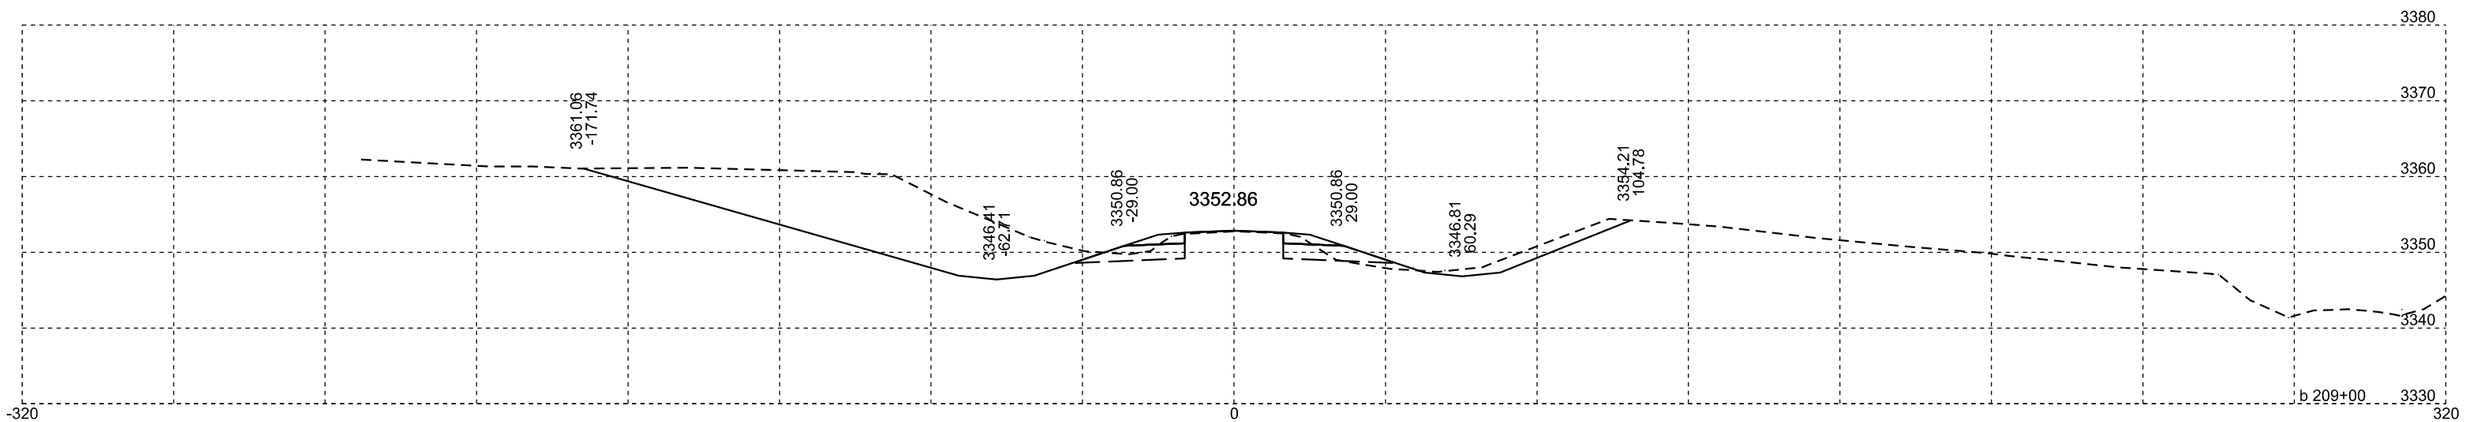

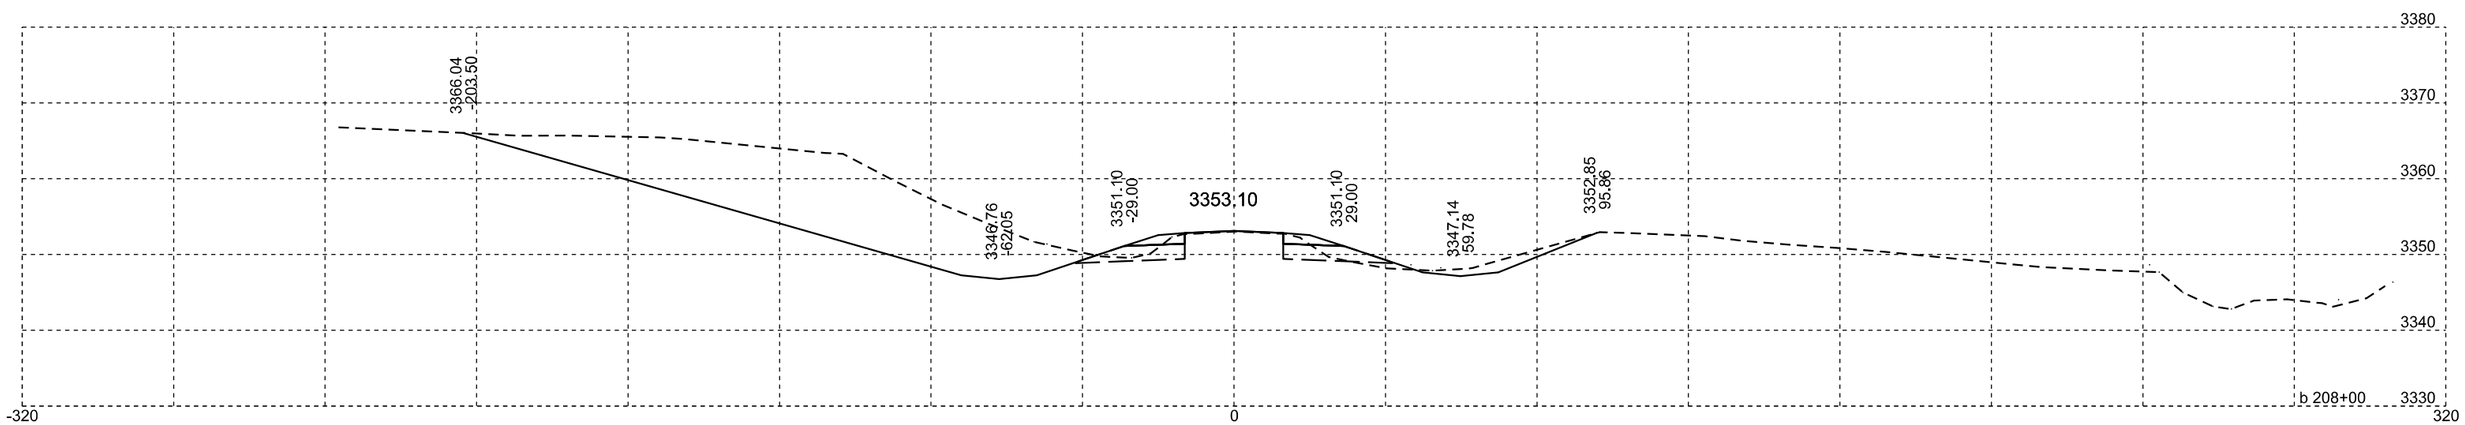

Plotting Date: 07/14/2015

STATE OF SOUTH DAKOTA	PROJECT	SHEET NO.	TOTAL SHEETS
	NH-PH 0018(177)104	X235	X329

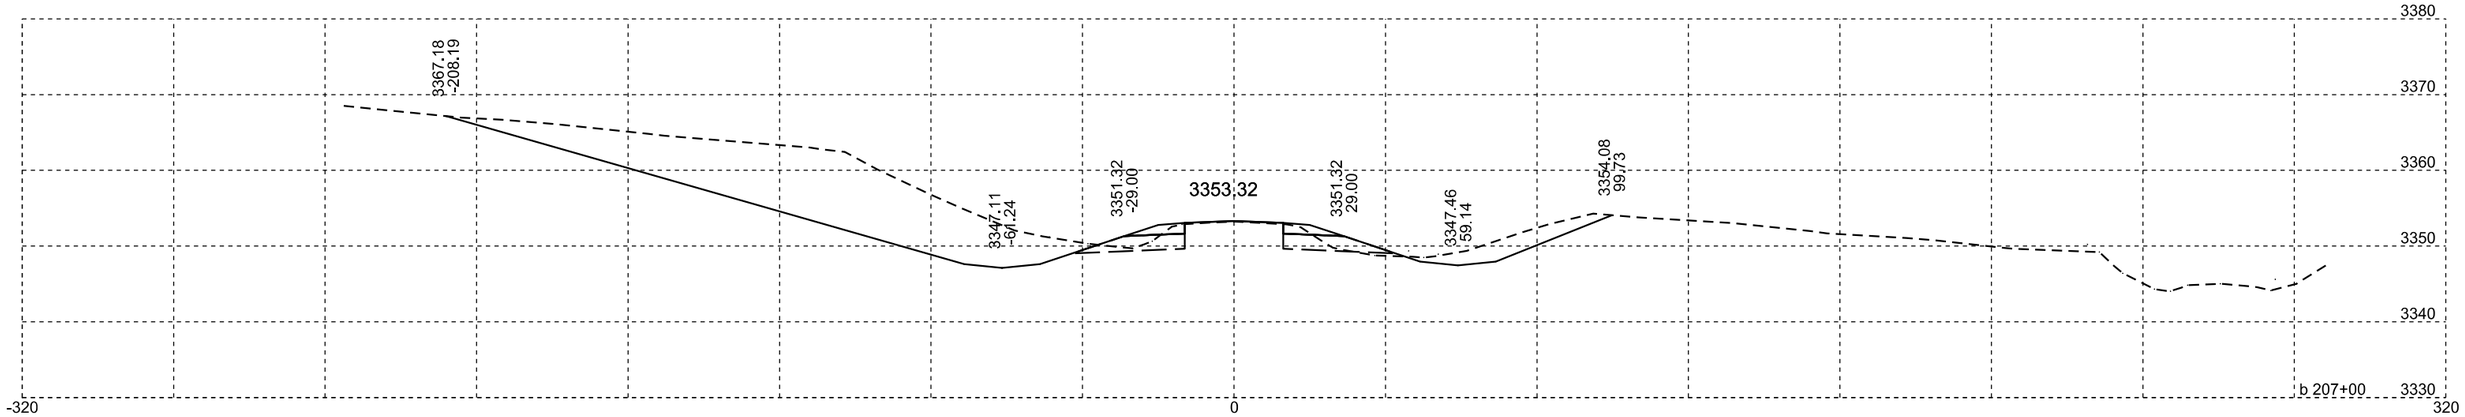

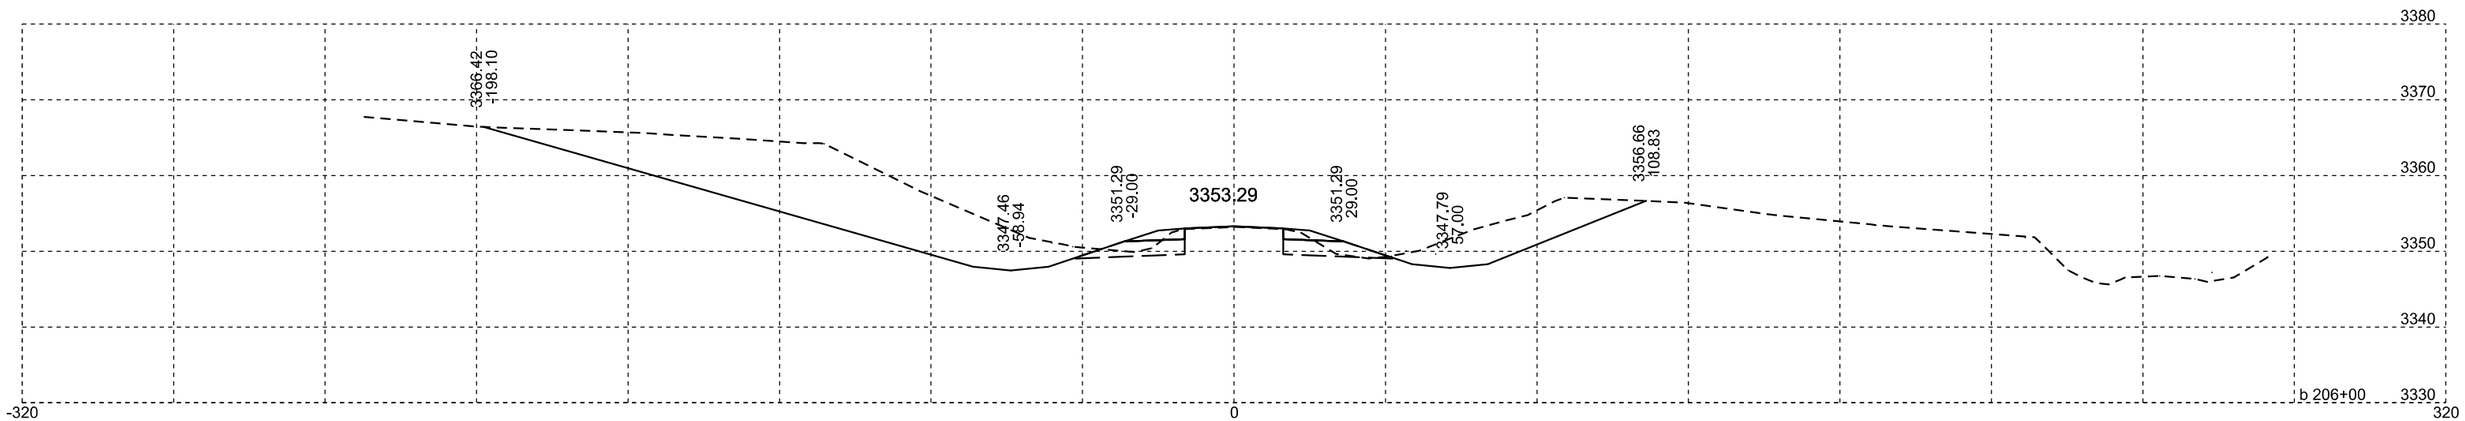

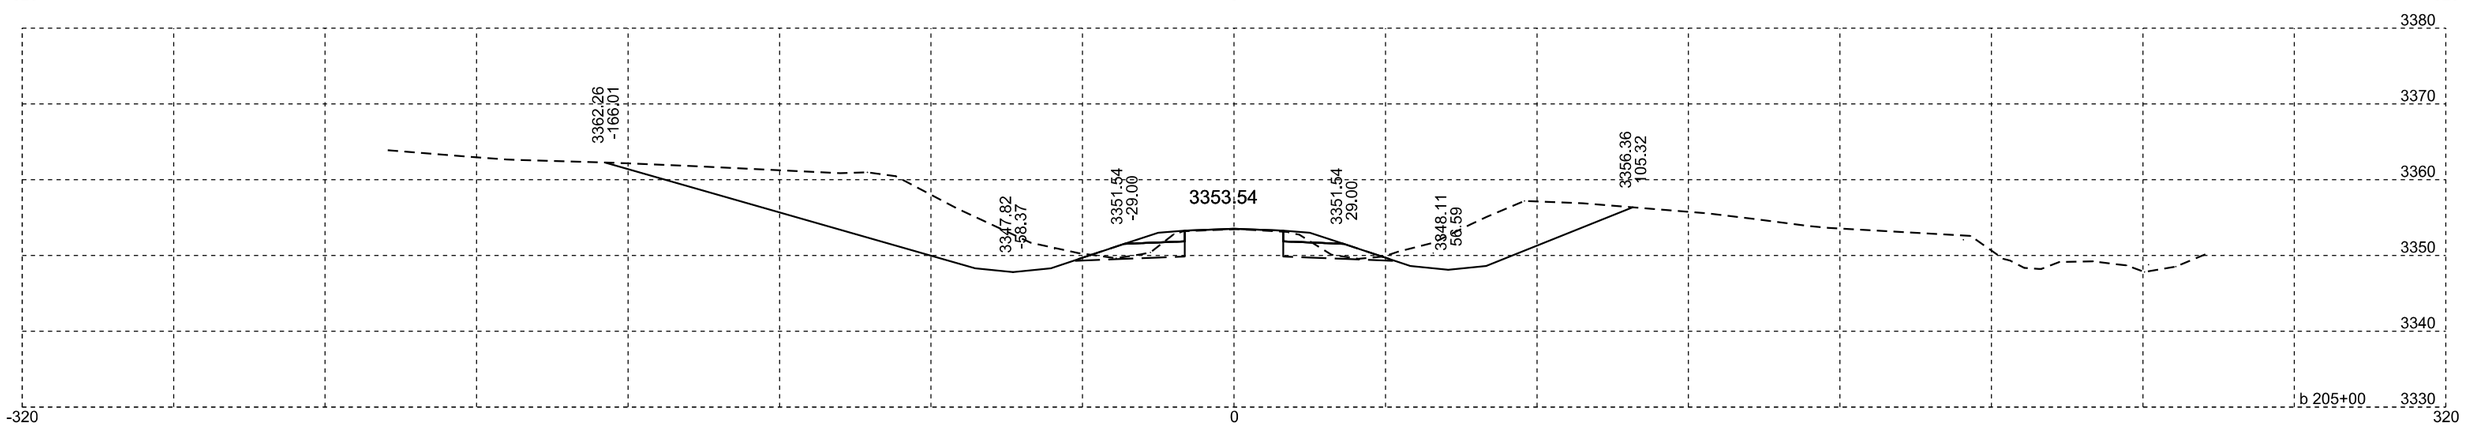

Plotting Date: 07/14/2015

STATE OF SOUTH DAKOTA	PROJECT	SHEET NO.	TOTAL SHEETS
	NH-PH 0018(177)104	X236	X329

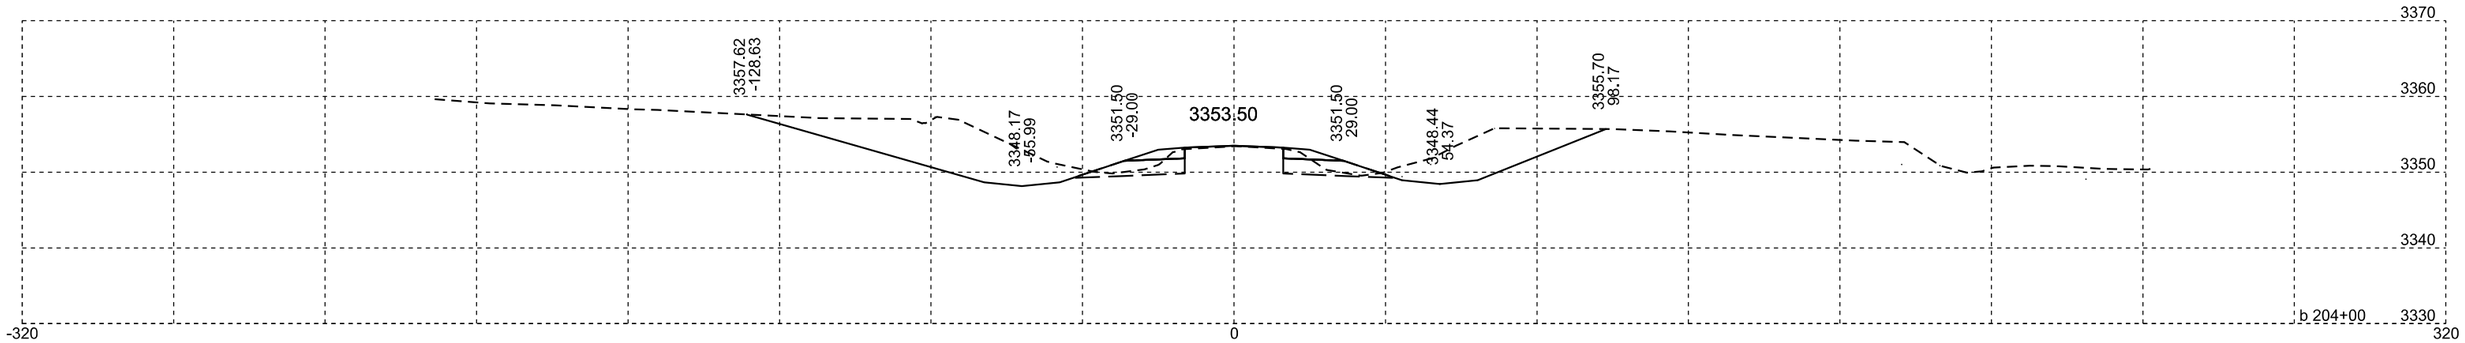

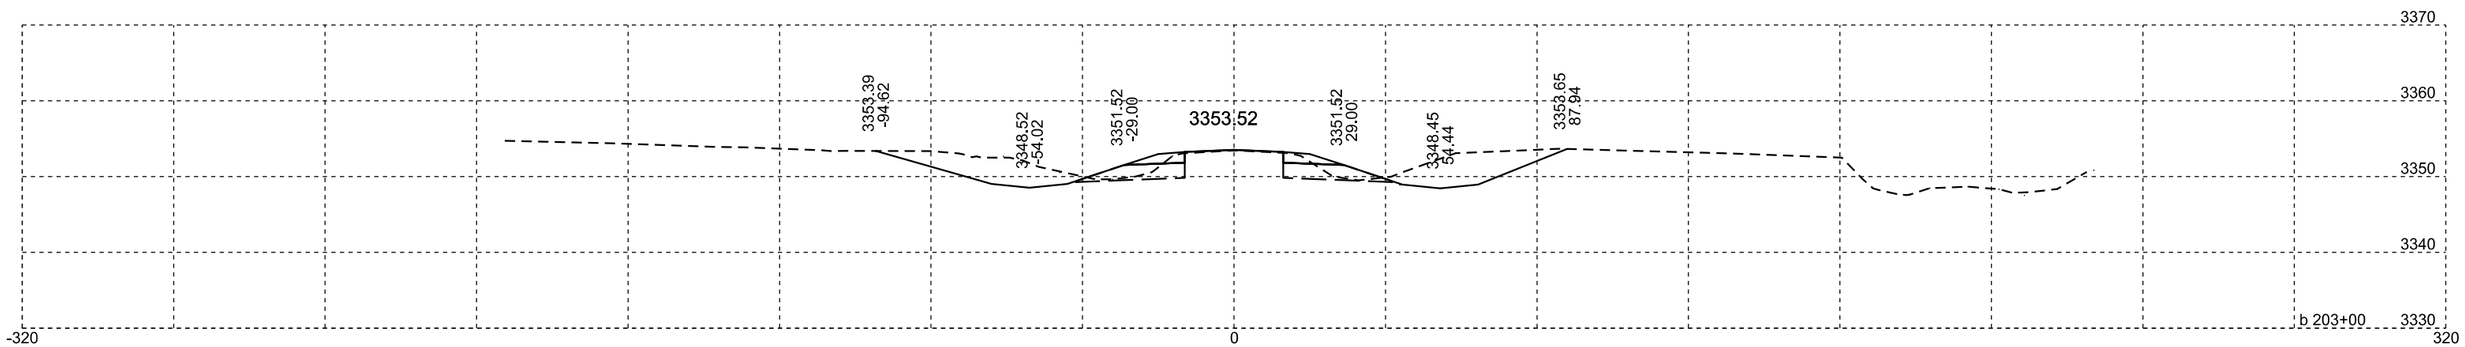

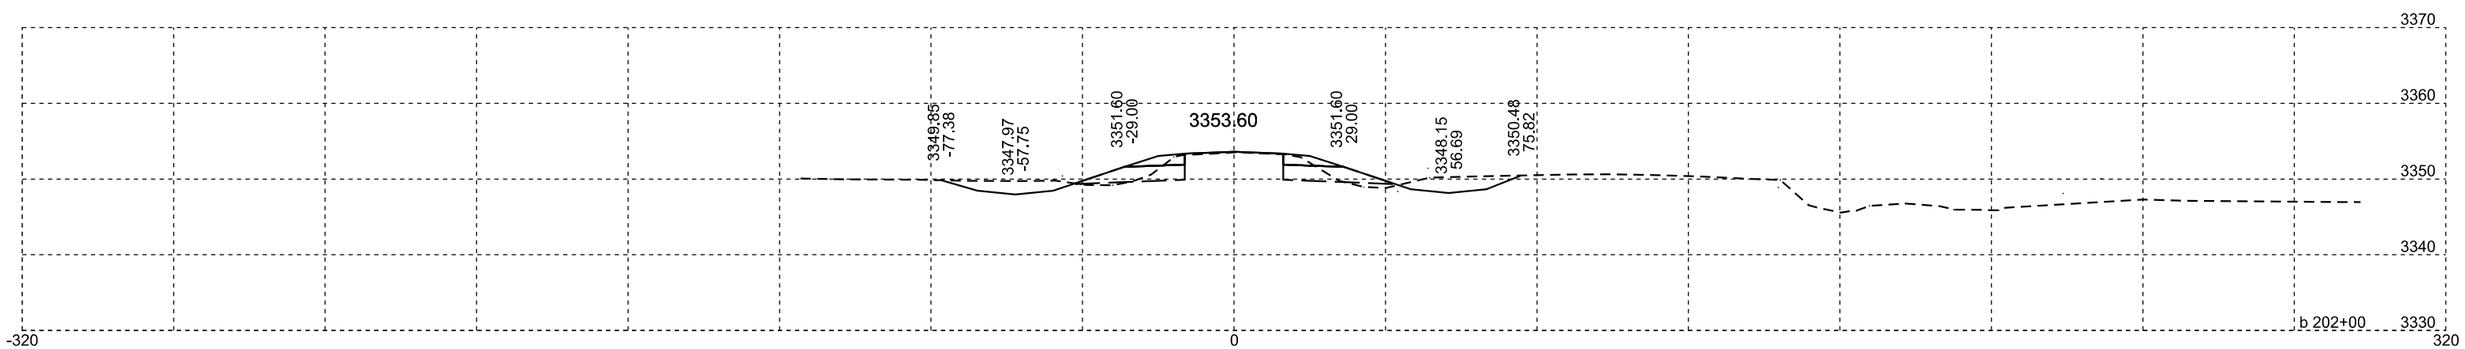

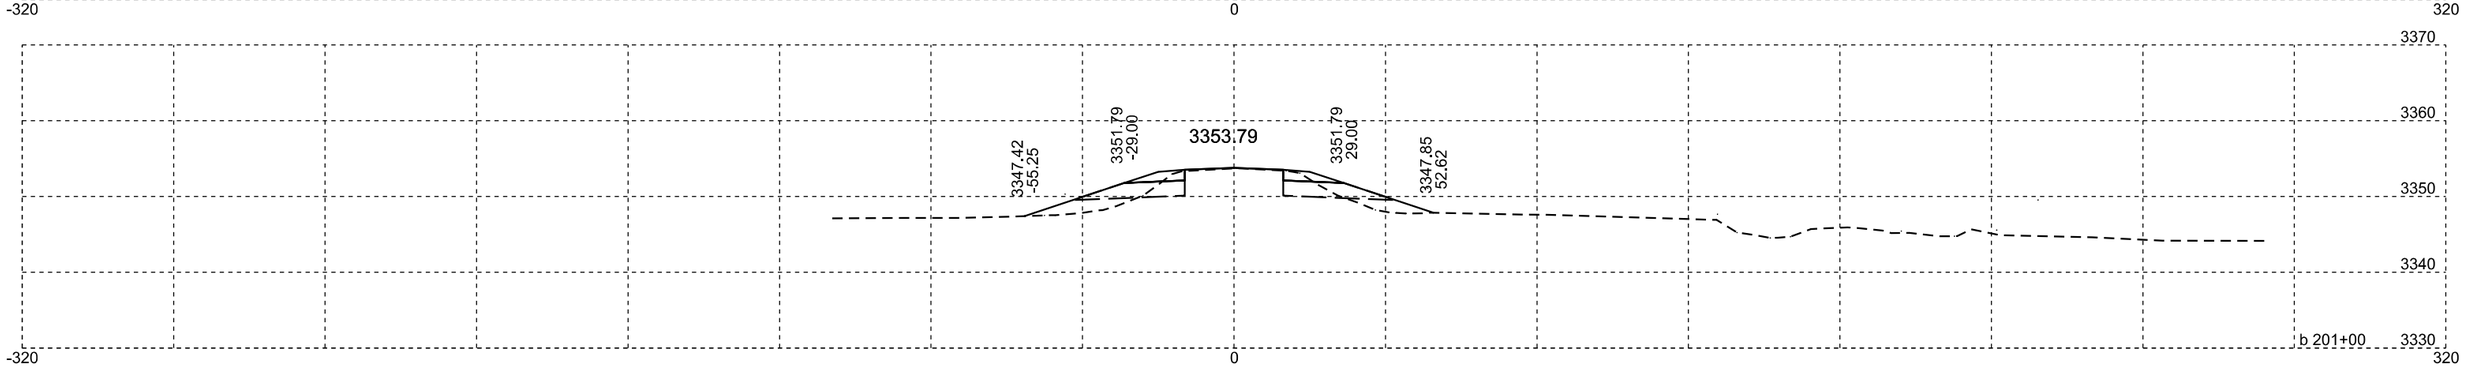

Plotting Date: 07/14/2015

STATE OF SOUTH DAKOTA	PROJECT	SHEET NO.	TOTAL SHEETS
	NH-PH 0018(177)104	X237	X329

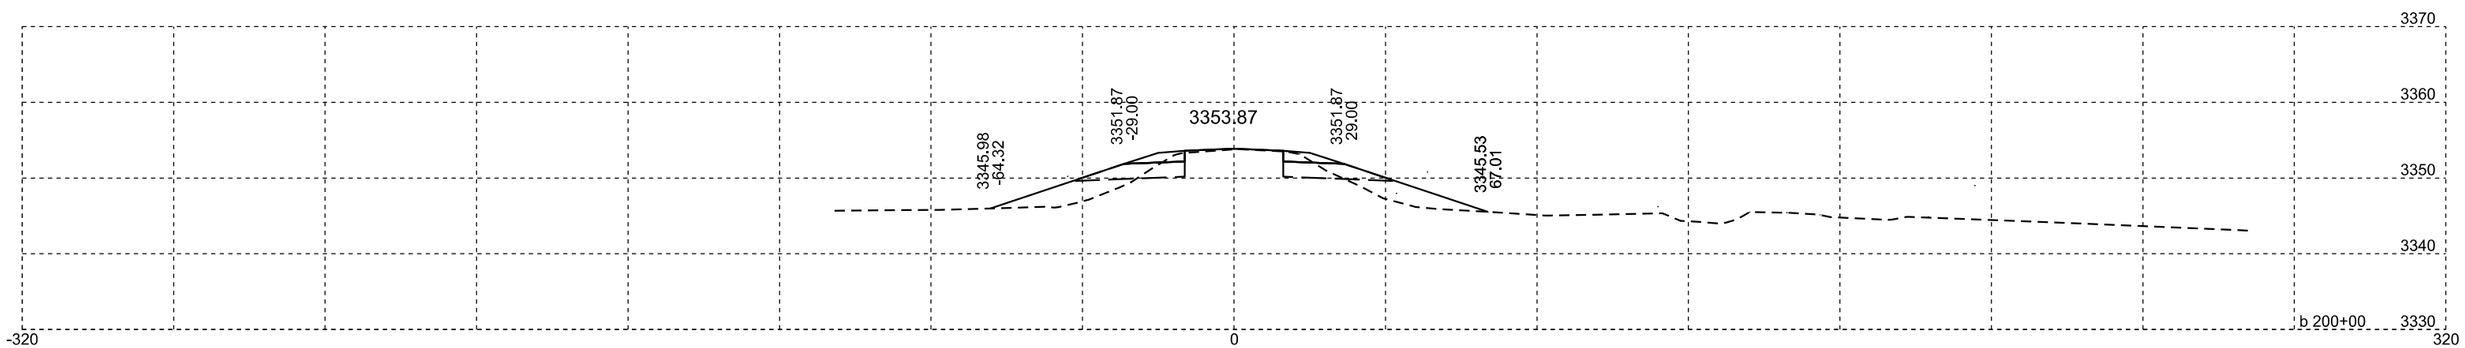

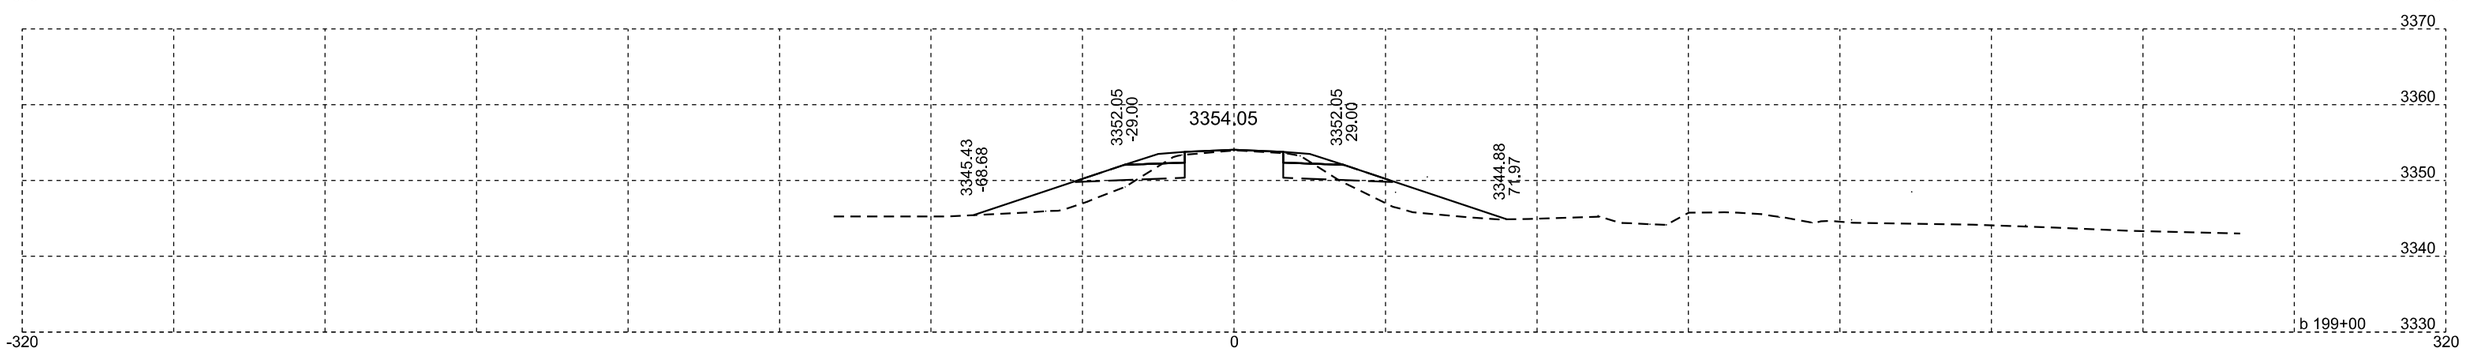

Plotting Date: 07/14/2015

STATE OF SOUTH DAKOTA	PROJECT	SHEET NO.	TOTAL SHEETS
	NH-PH 0018(177)104	X238	X329

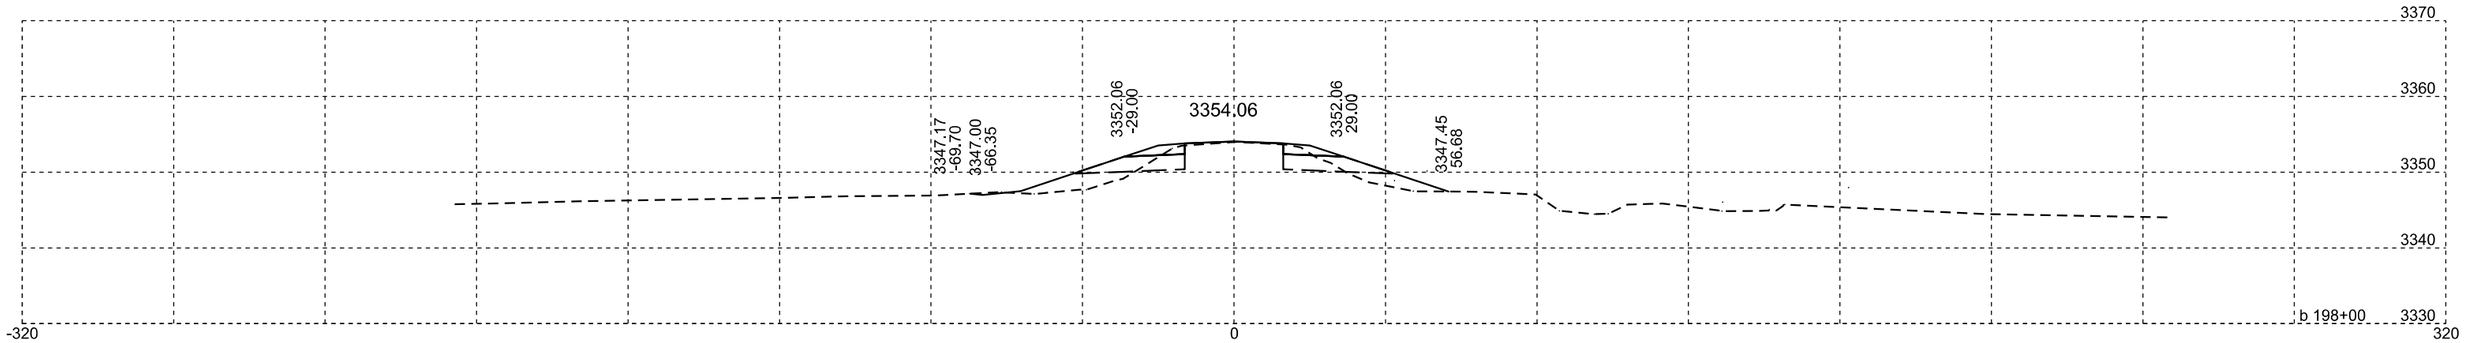

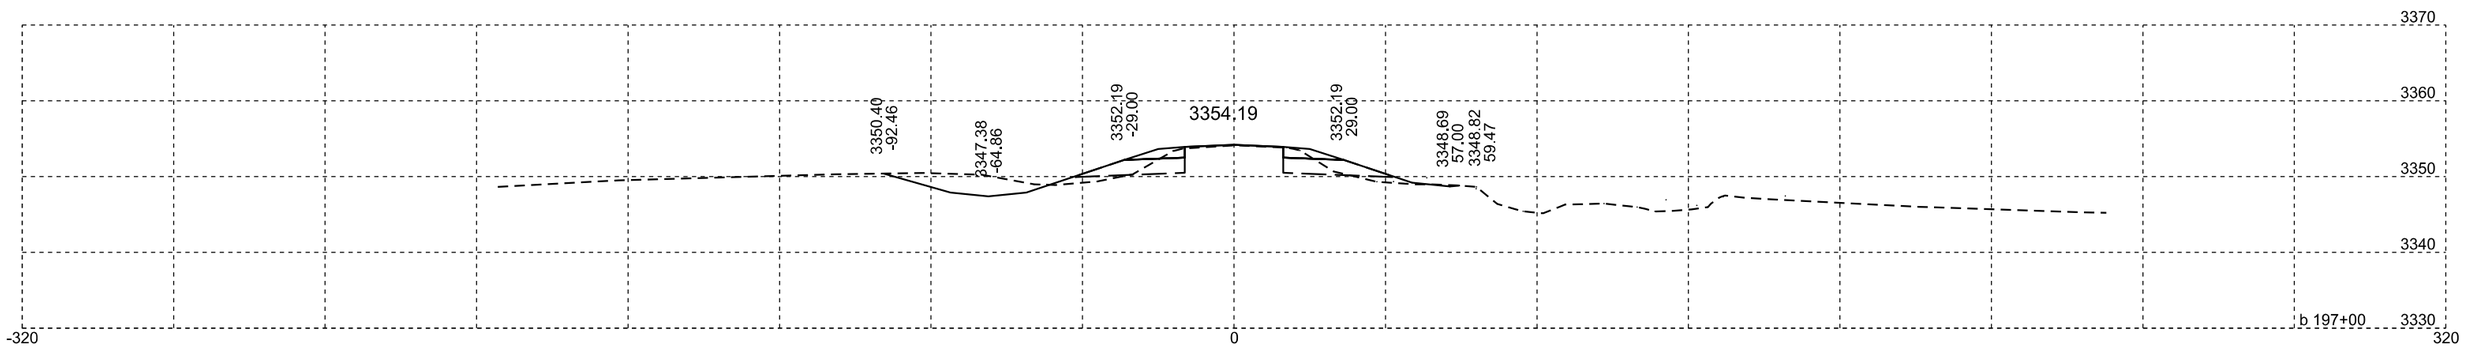

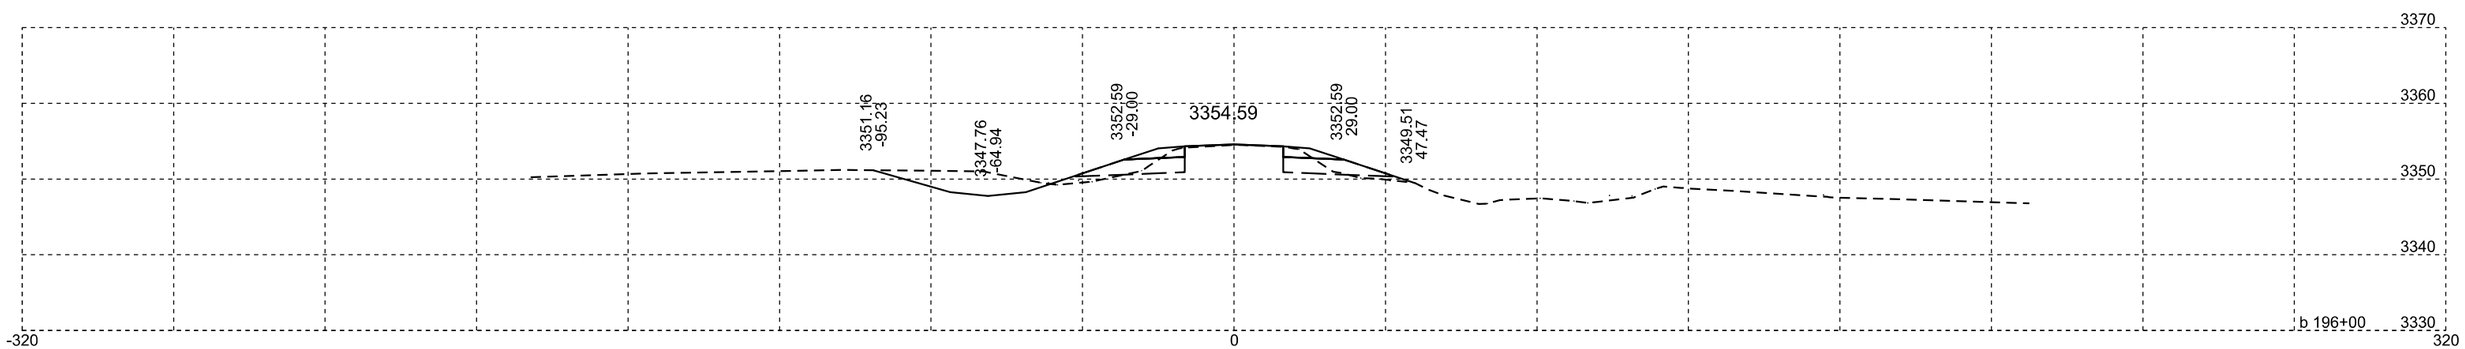

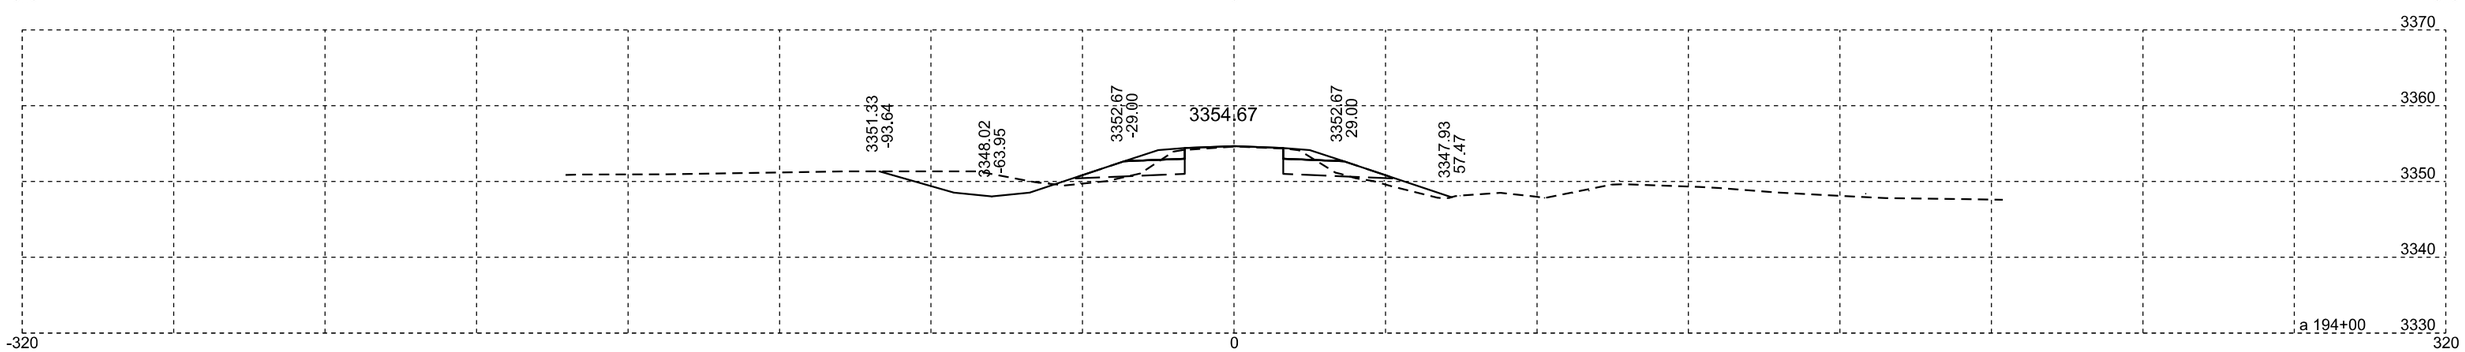

Plotting Date: 07/14/2015

STATE OF SOUTH DAKOTA	PROJECT	SHEET NO.	TOTAL SHEETS
	NH-PH 0018(177)104	X239	X329

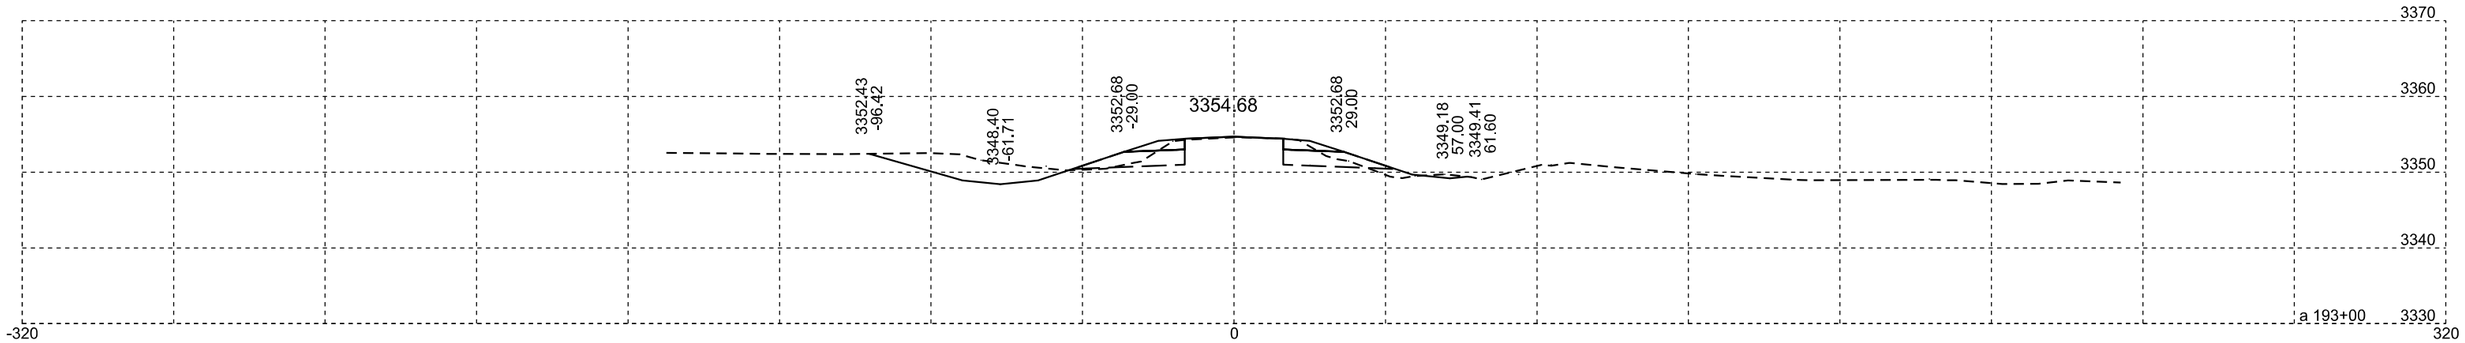

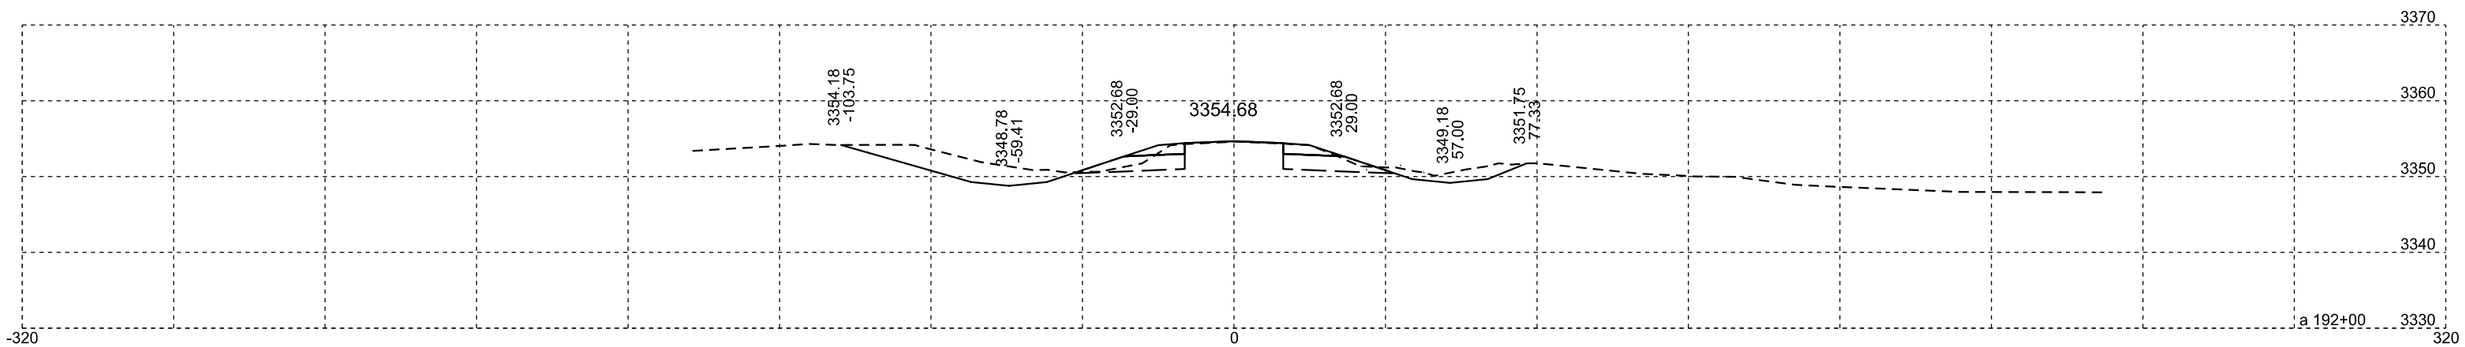

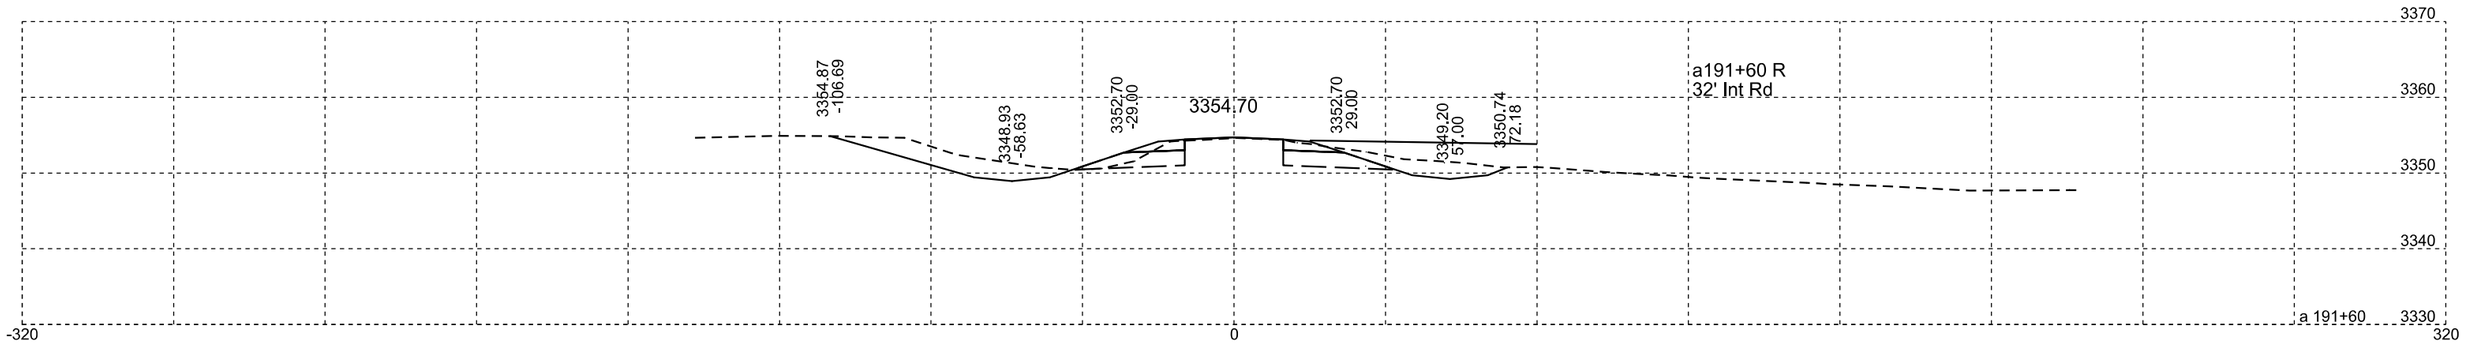

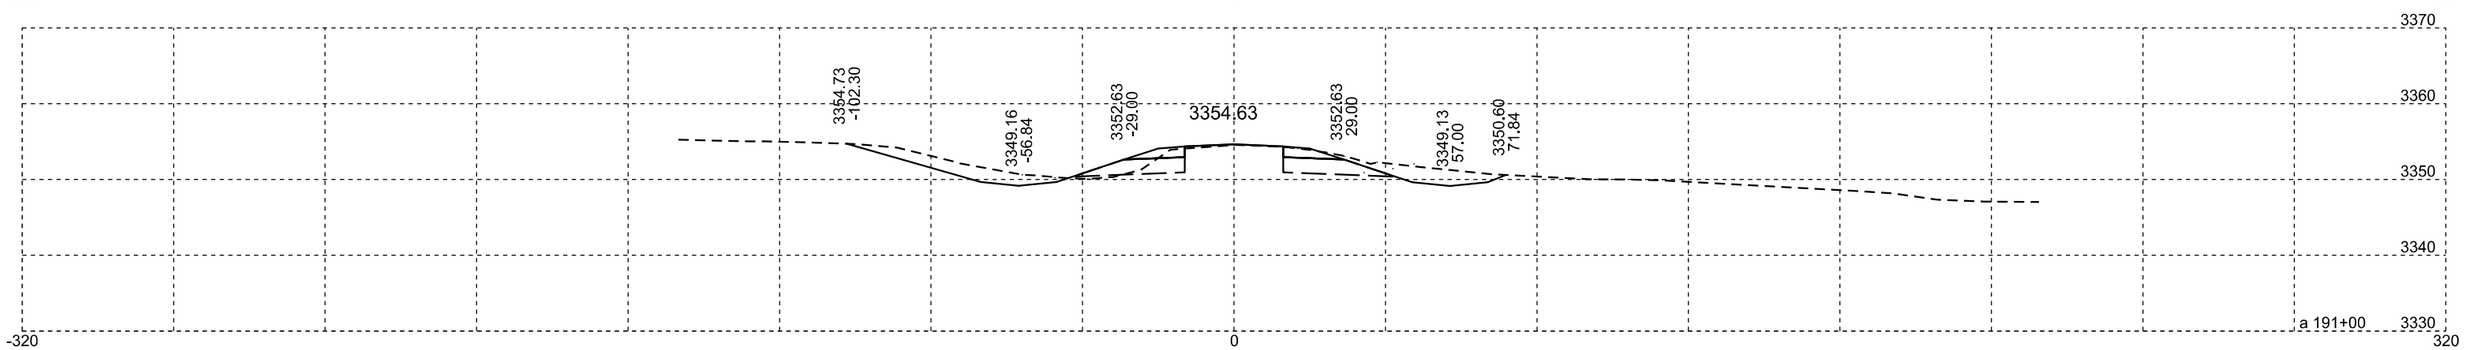

Plotting Date: 07/14/2015

STATE OF SOUTH DAKOTA	PROJECT	SHEET NO.	TOTAL SHEETS
	NH-PH 0018(177)104	X240	X329

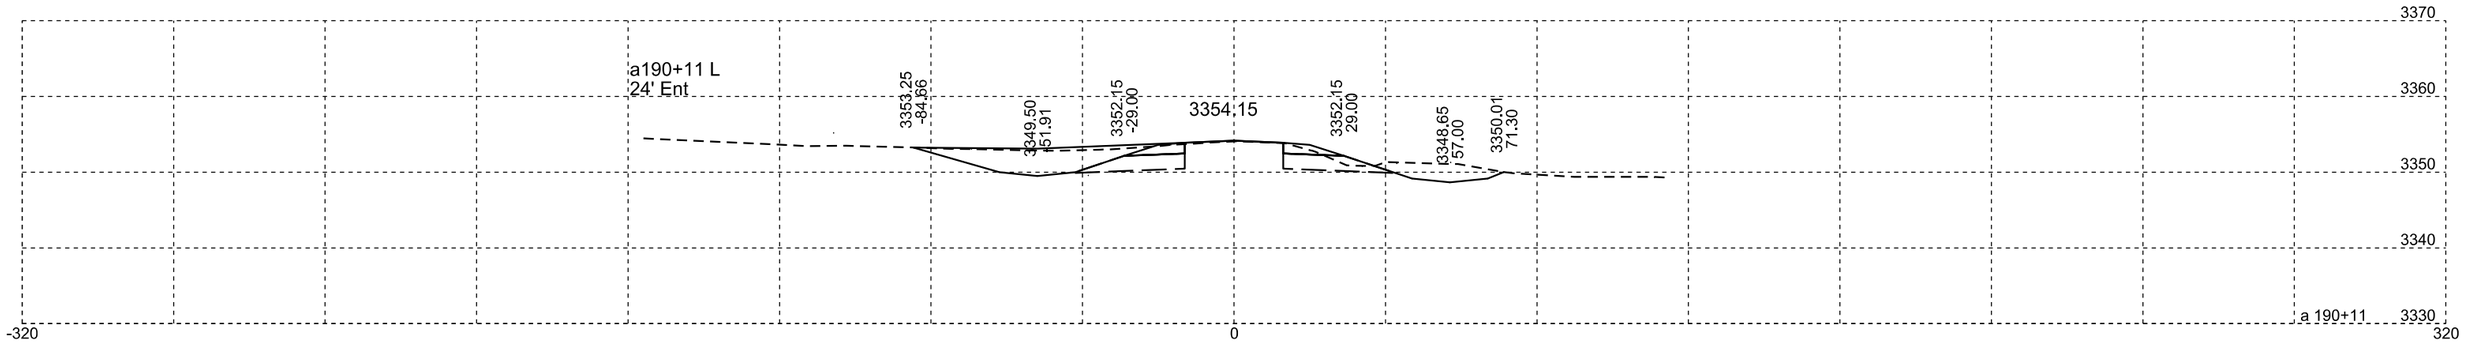

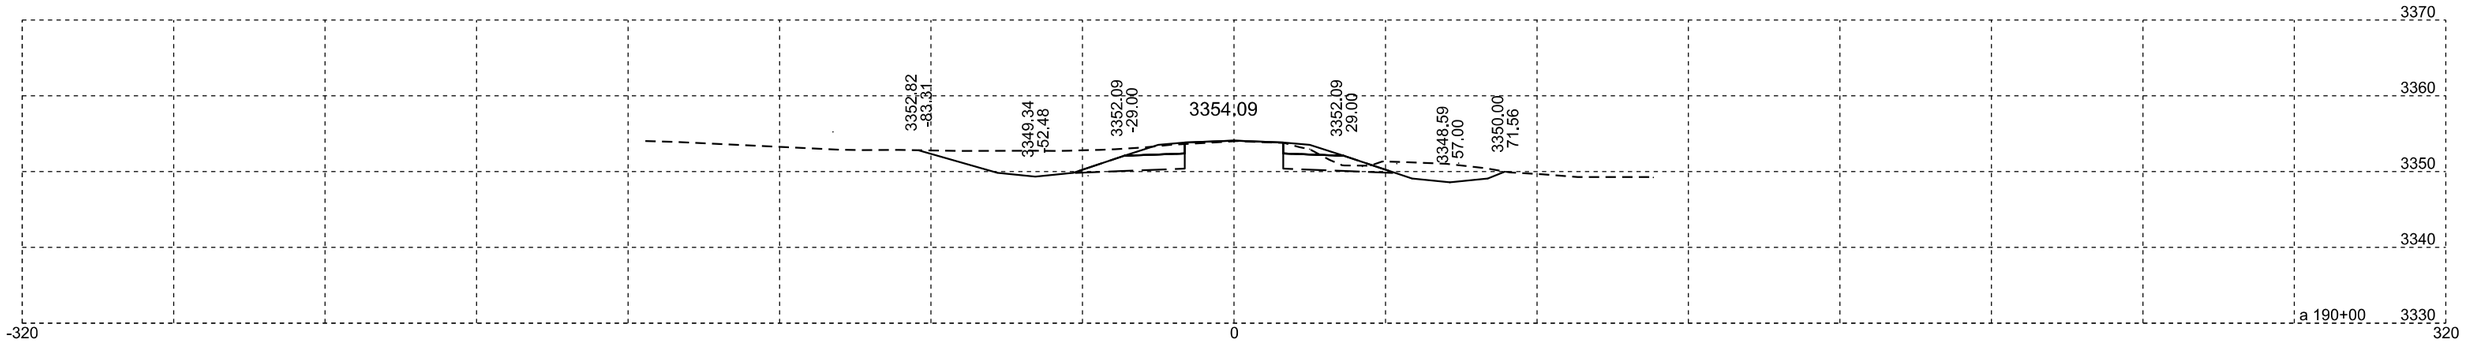

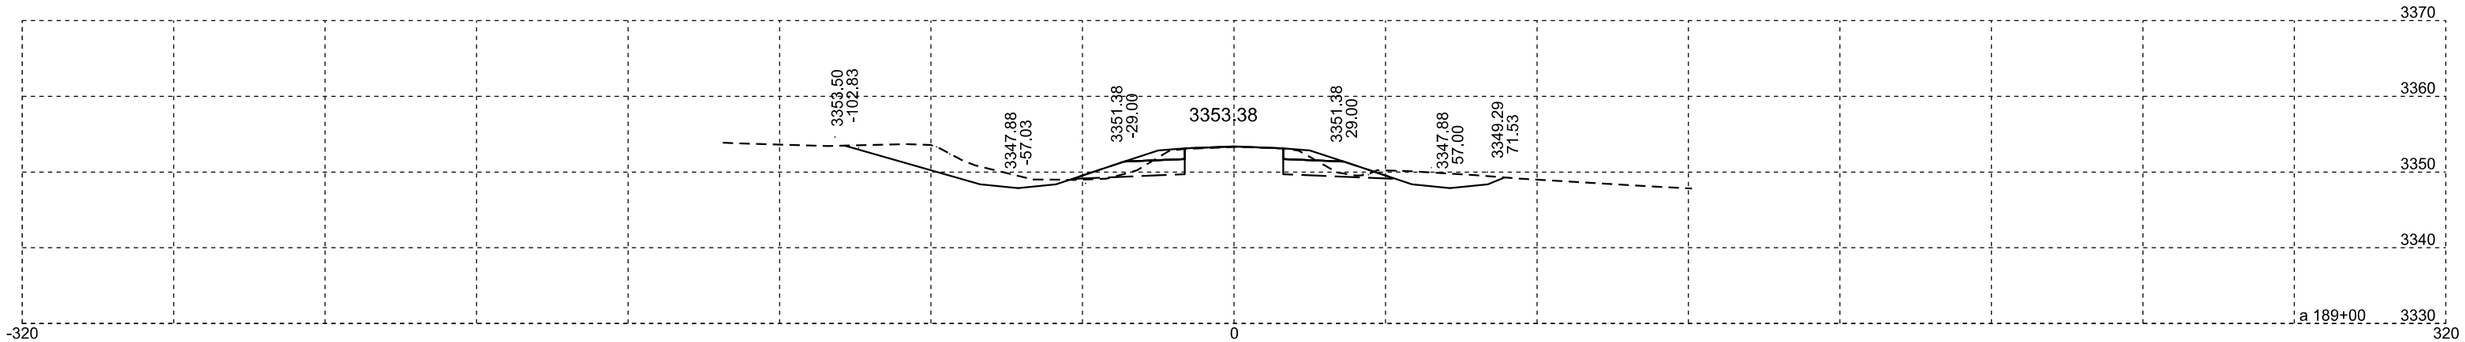

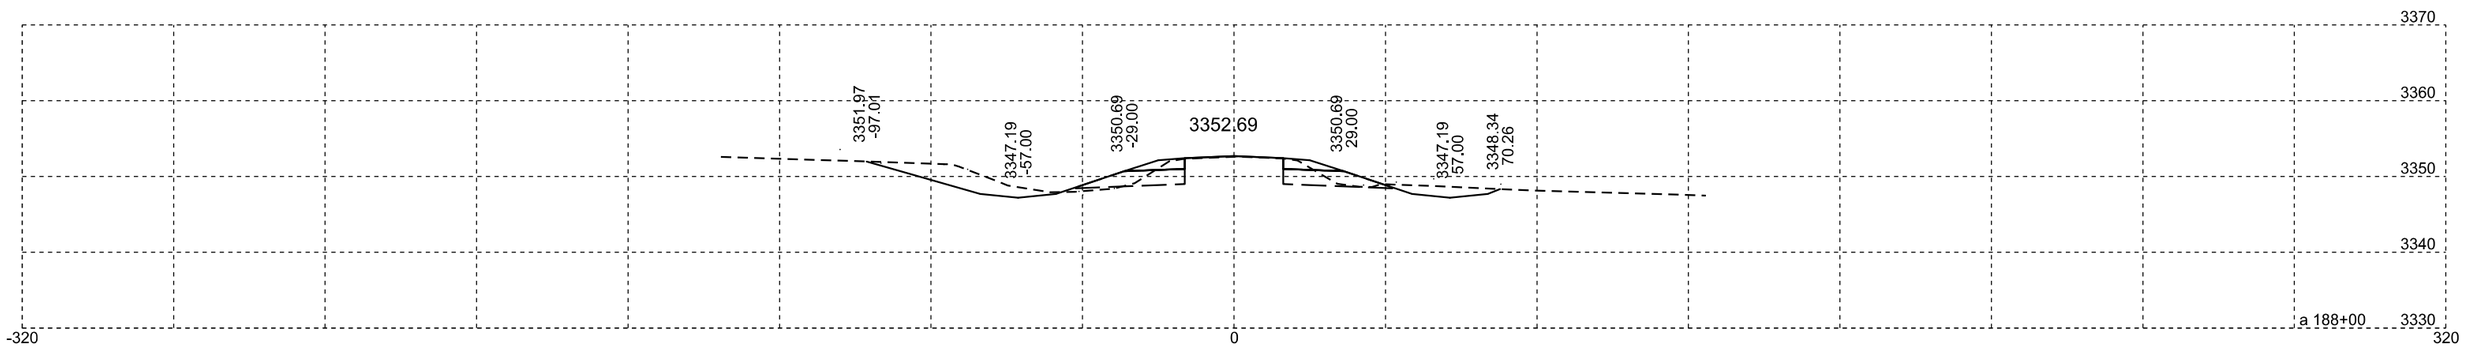

Plotting Date: 07/14/2015

STATE OF SOUTH DAKOTA	PROJECT	SHEET NO.	TOTAL SHEETS
	NH-PH 0018(177)104	X241	X329

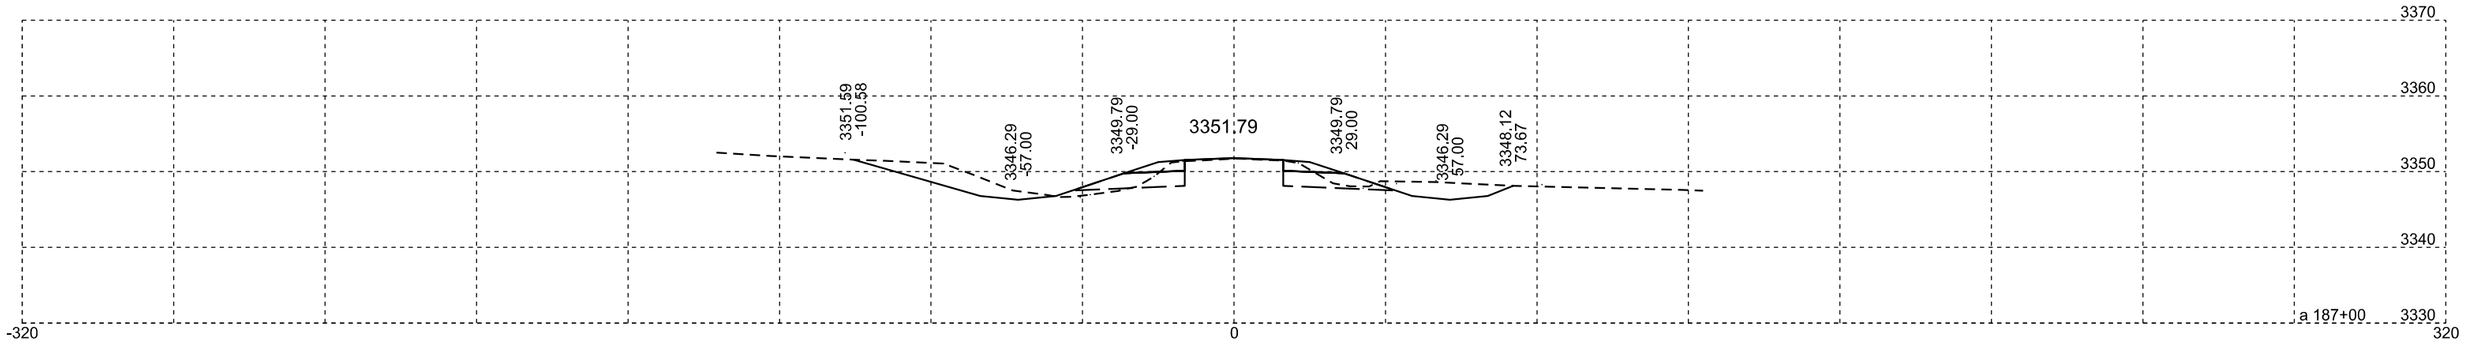

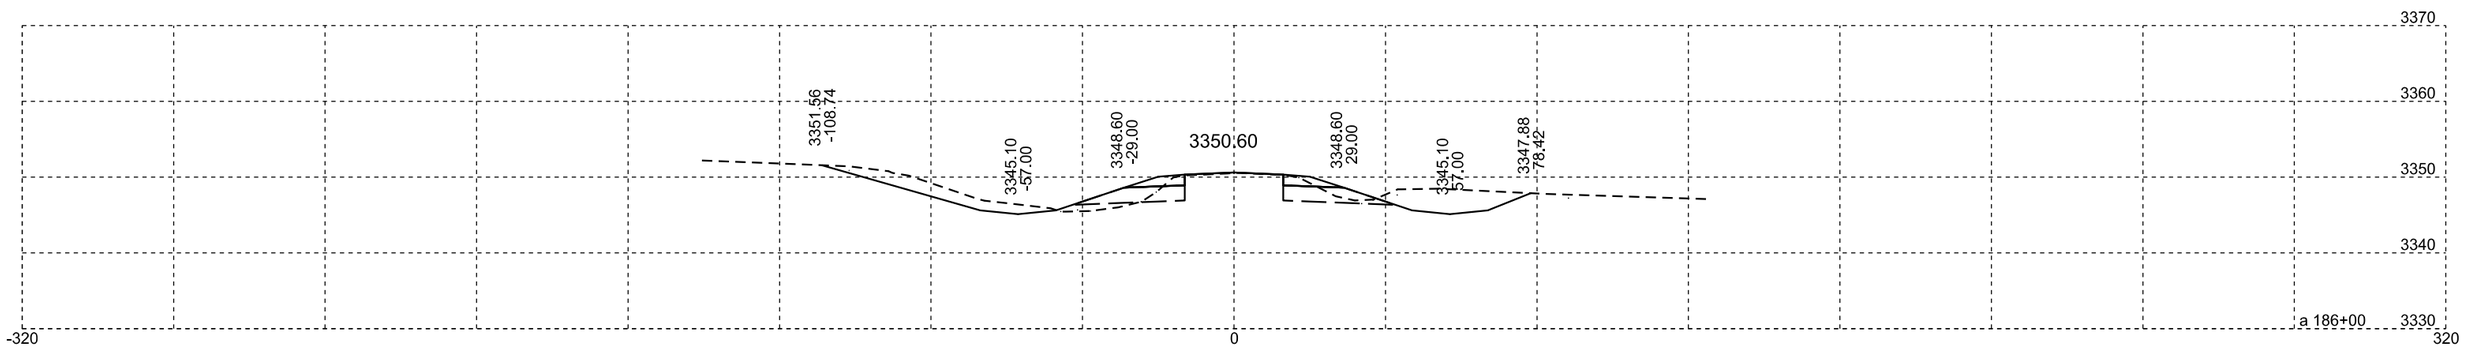

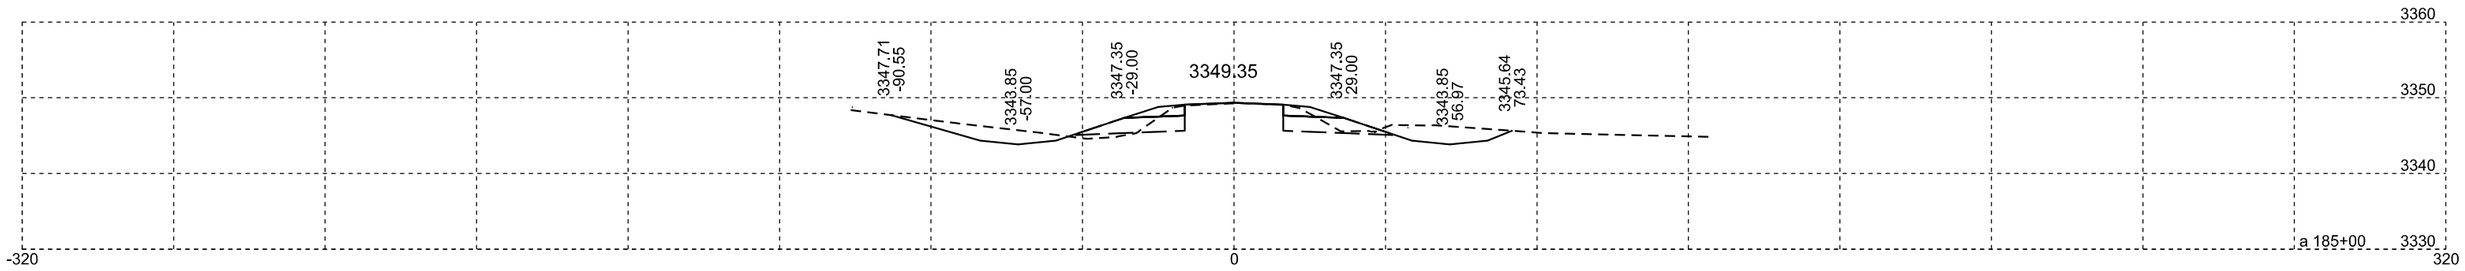

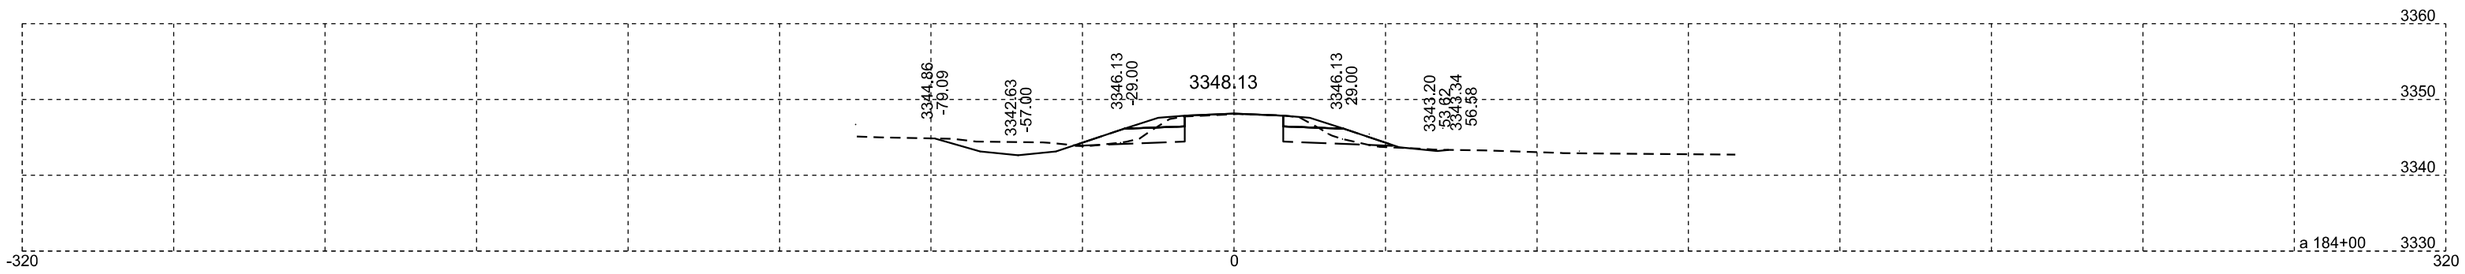

Plotting Date: 07/14/2015

STATE OF SOUTH DAKOTA	PROJECT	SHEET NO.	TOTAL SHEETS
	NH-PH 0018(177)104	X242	X329

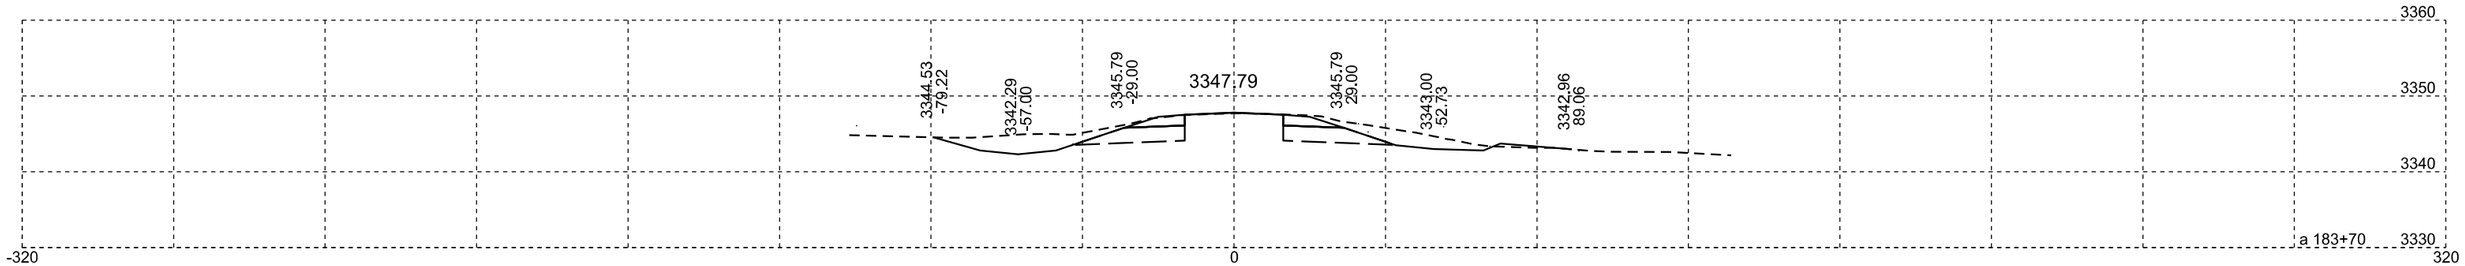

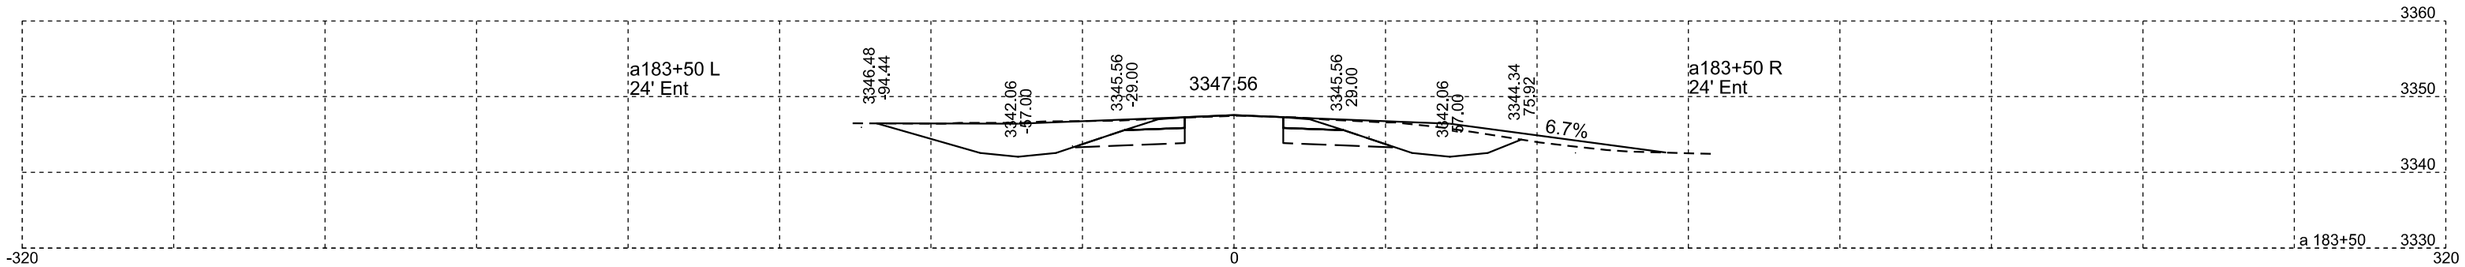

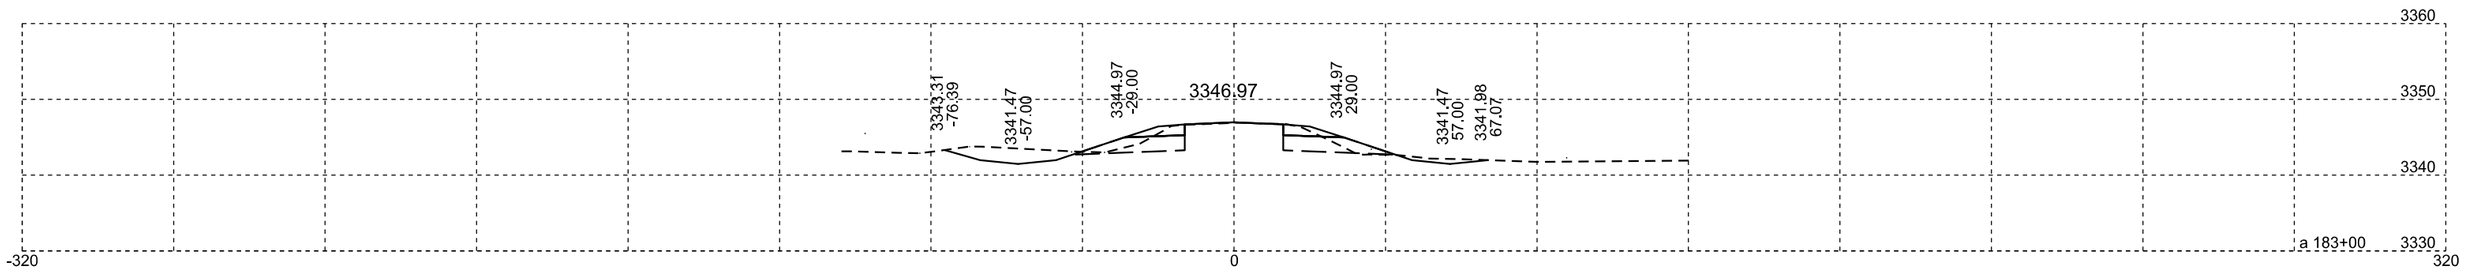

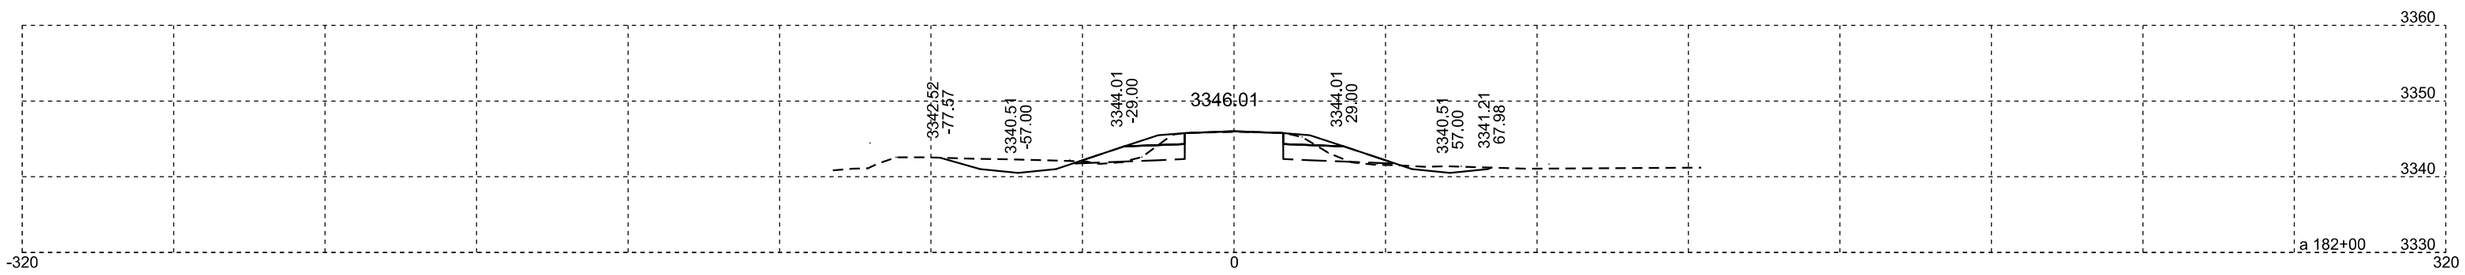

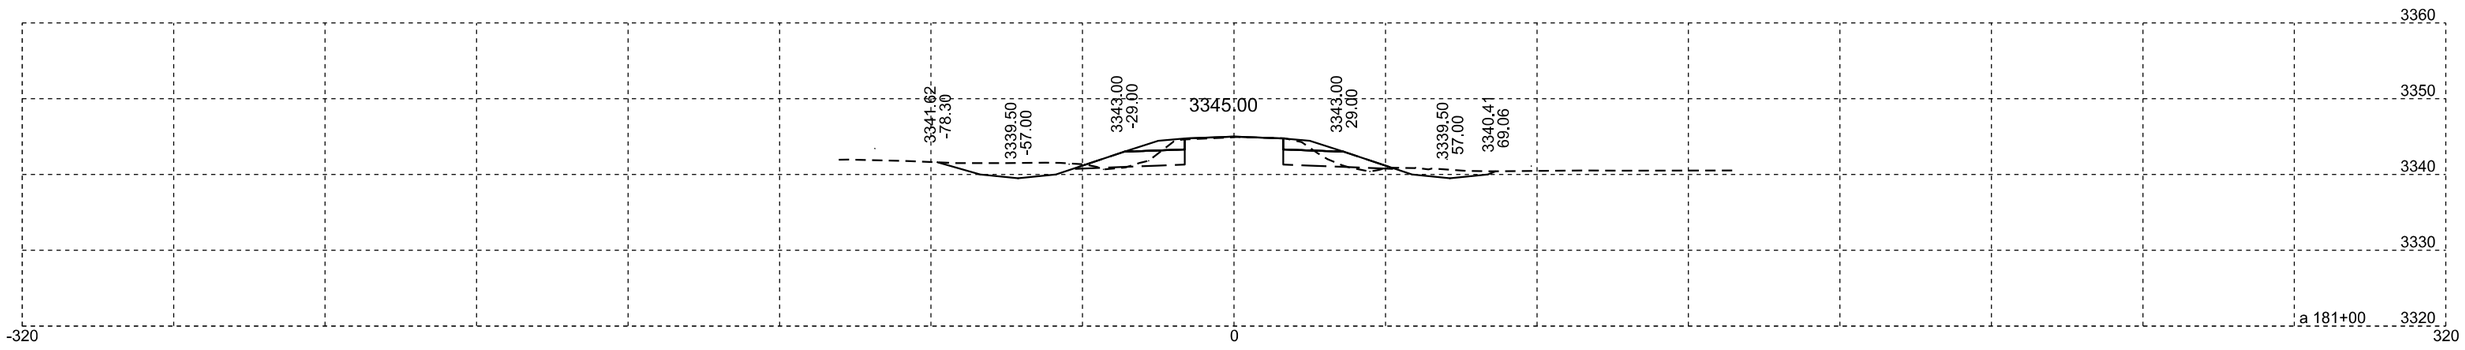

Plotting Date: 07/14/2015

STATE OF SOUTH DAKOTA	PROJECT	SHEET NO.	TOTAL SHEETS
	NH-PH 0018(177)104	X243	X329

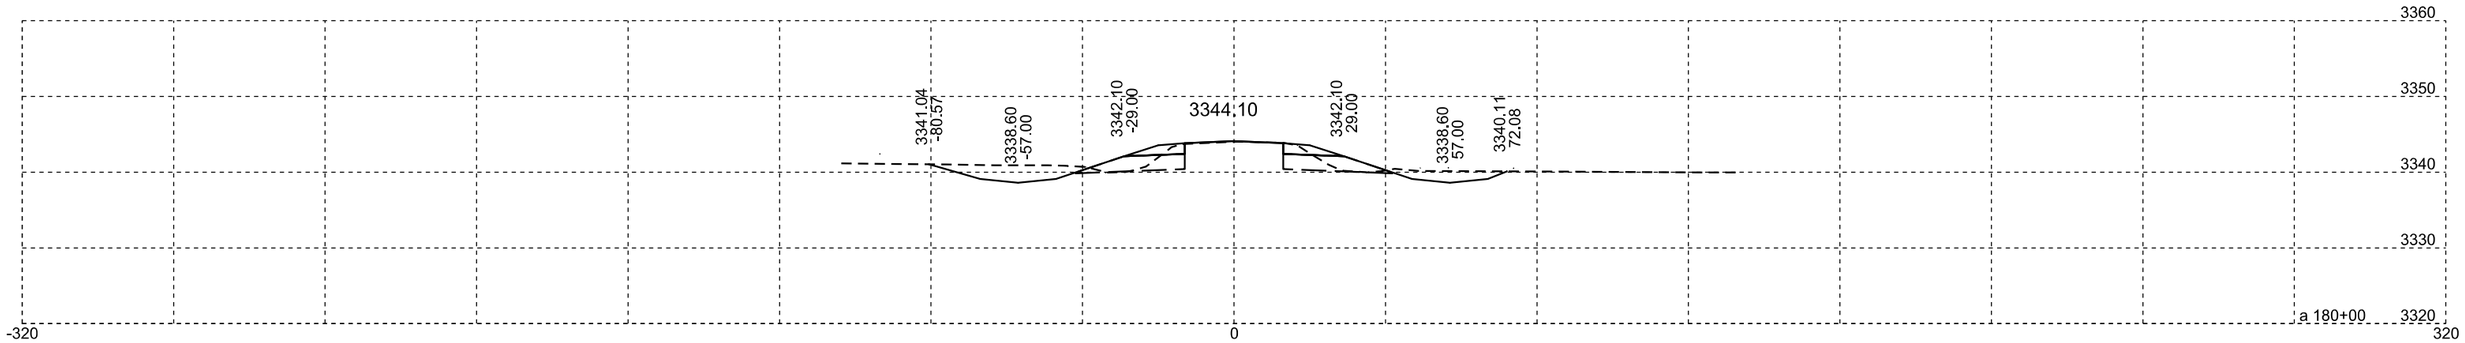

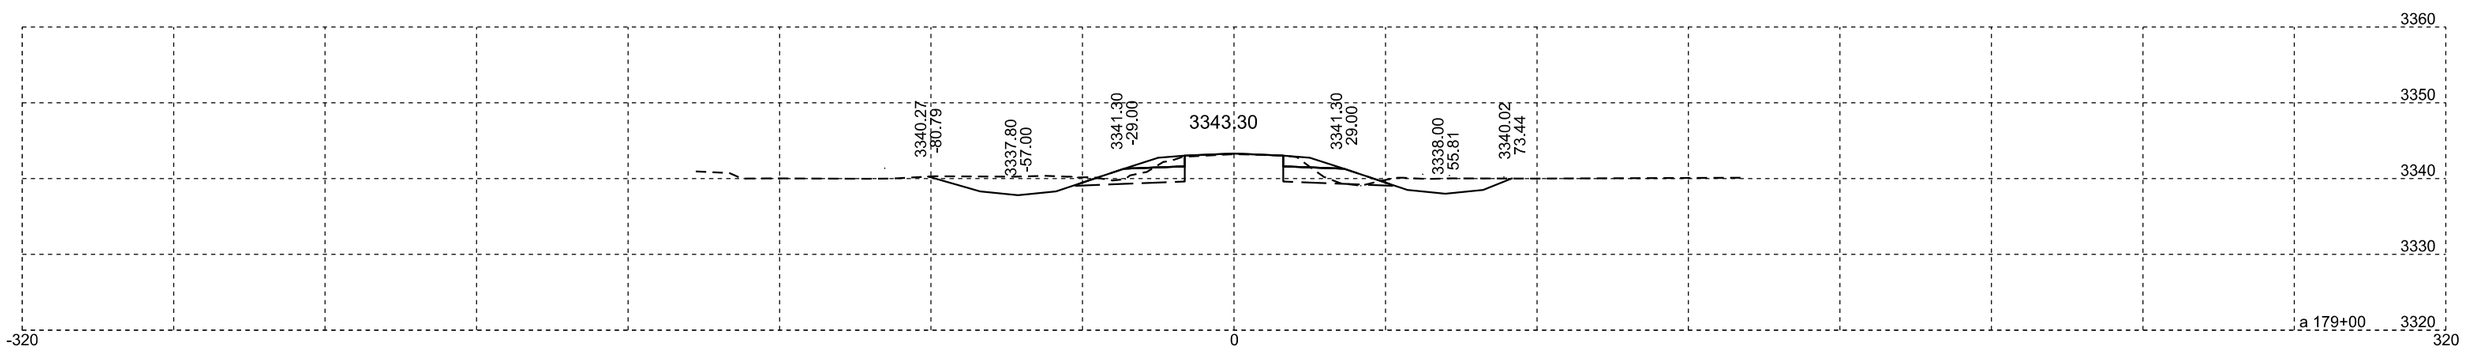

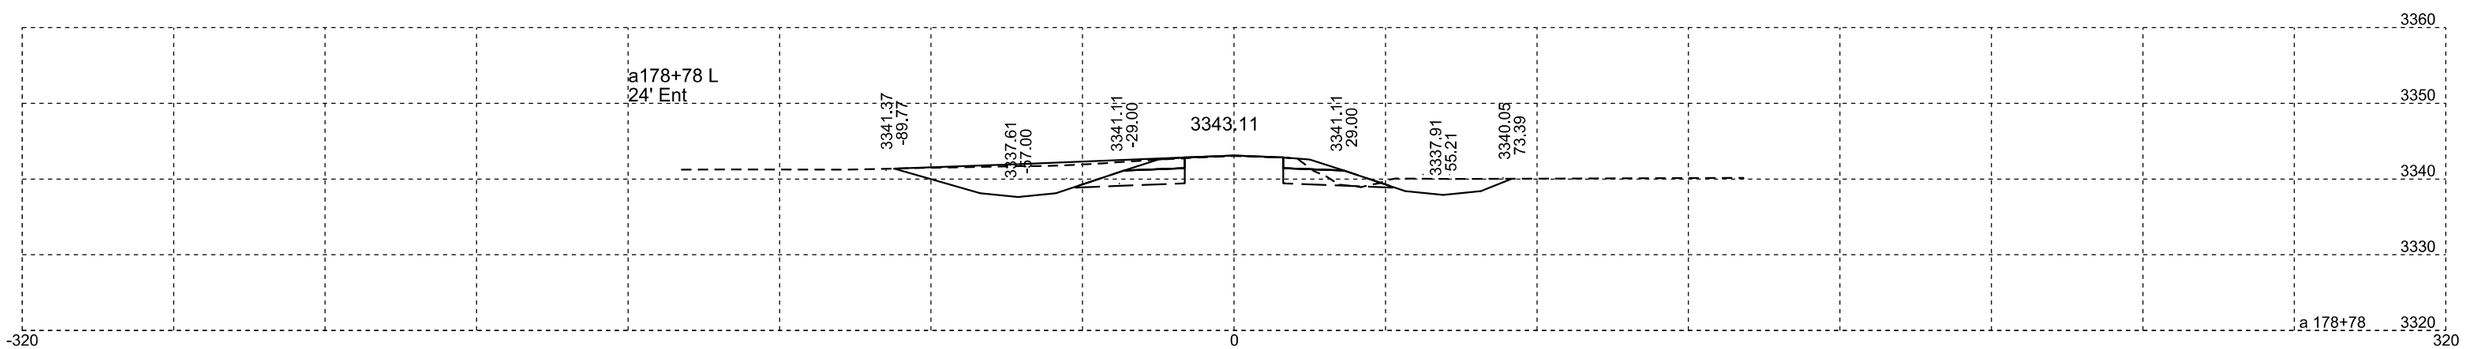

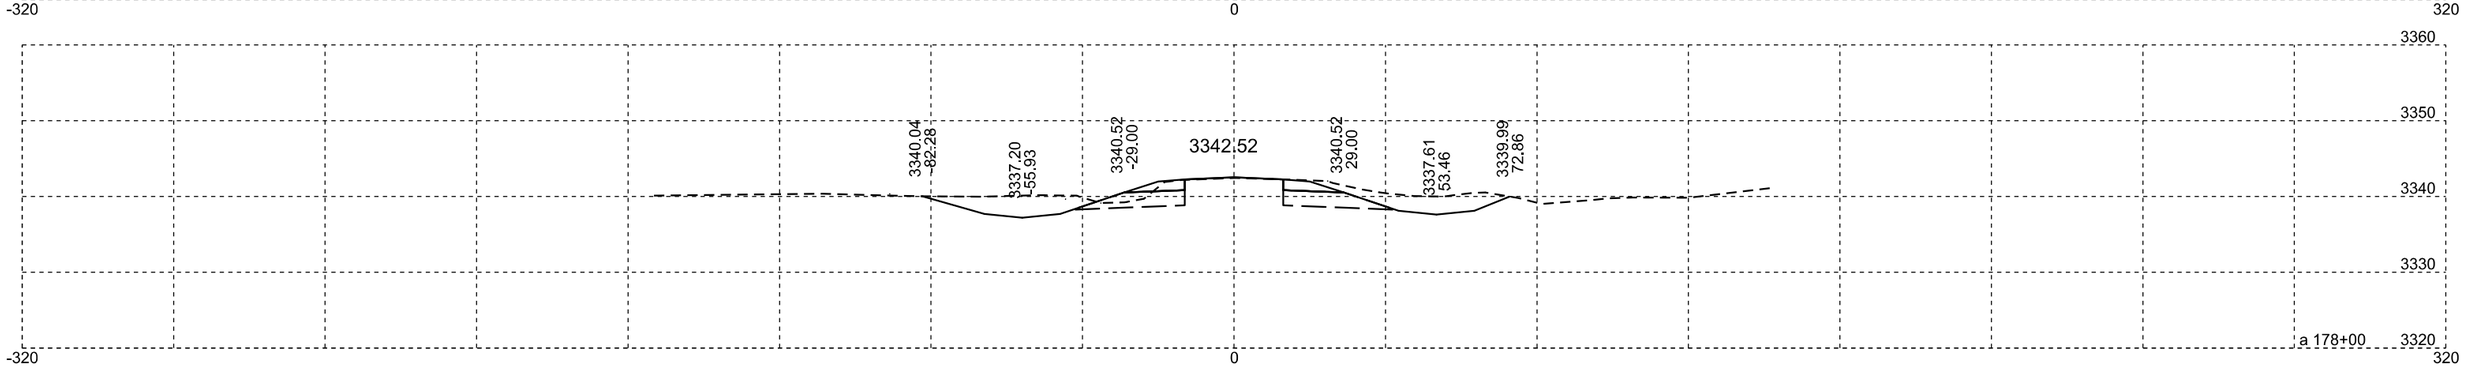

Plotting Date: 07/14/2015

STATE OF SOUTH DAKOTA	PROJECT	SHEET NO.	TOTAL SHEETS
	NH-PH 0018(177)104	X244	X329

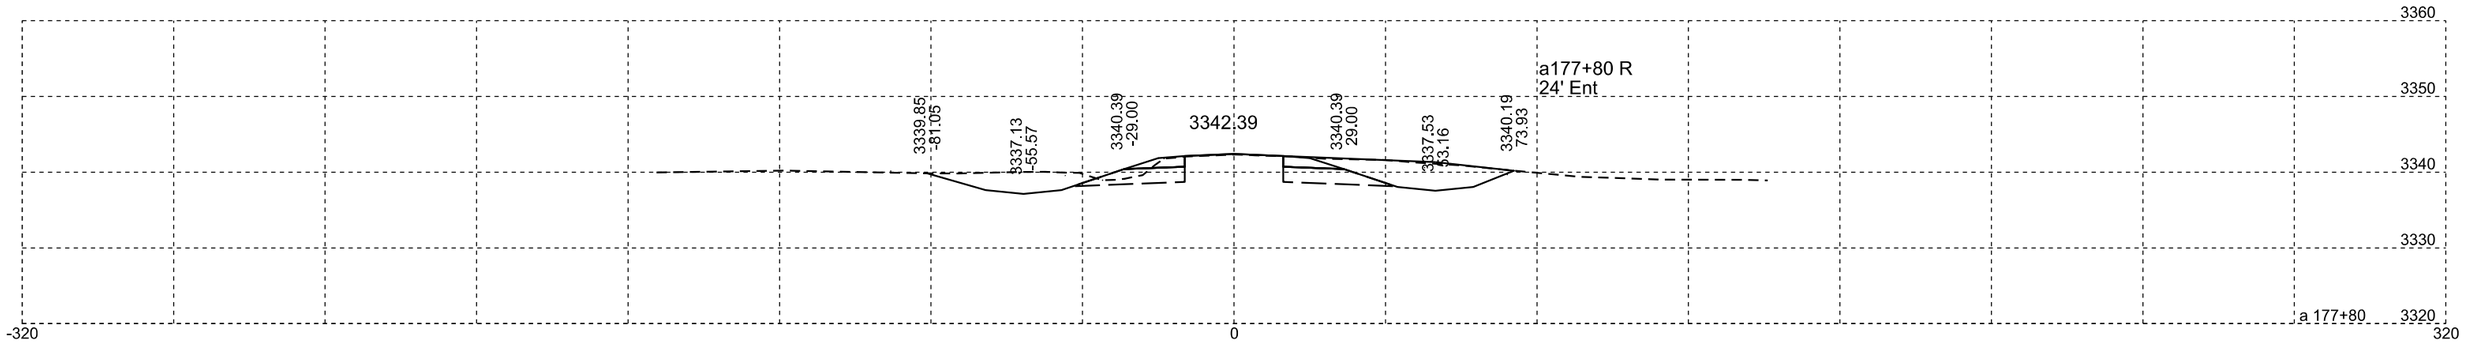

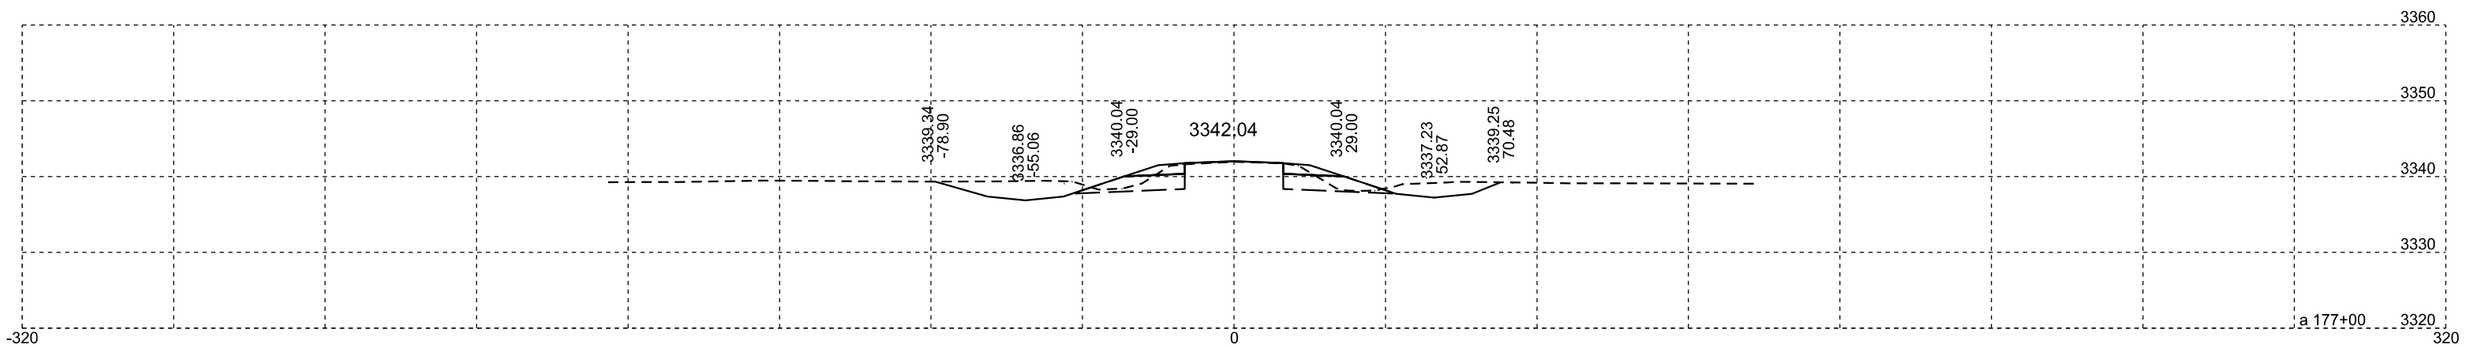

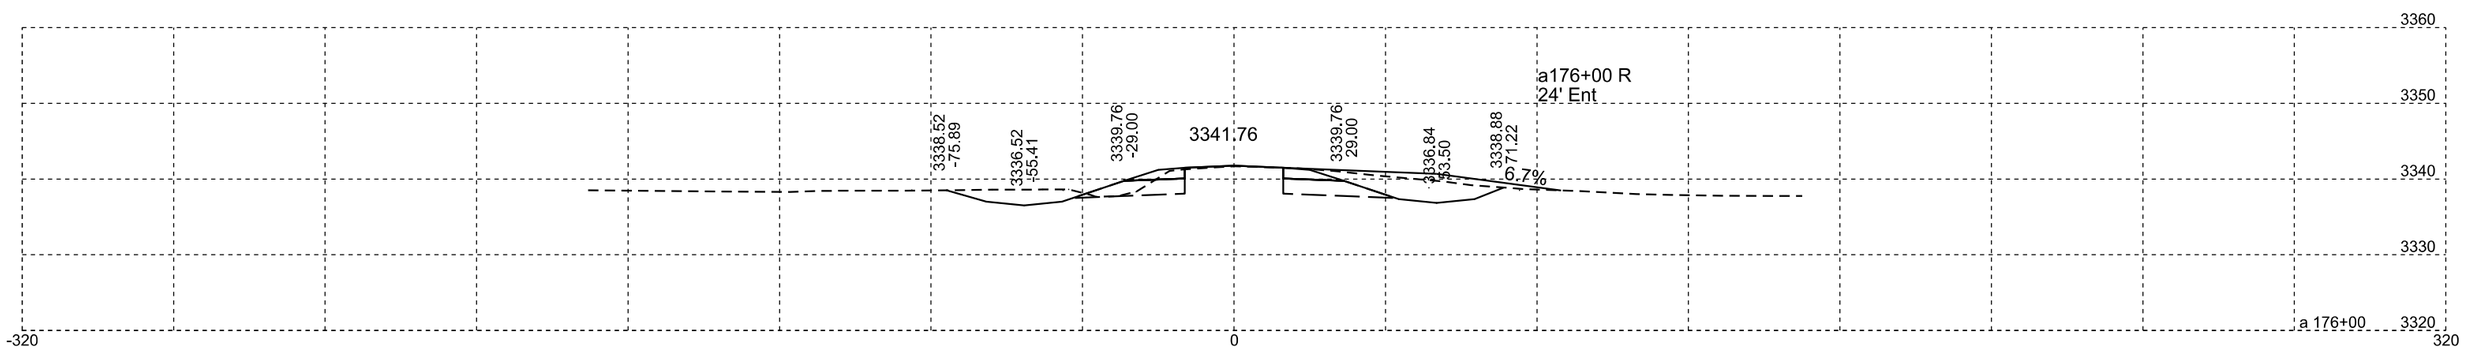

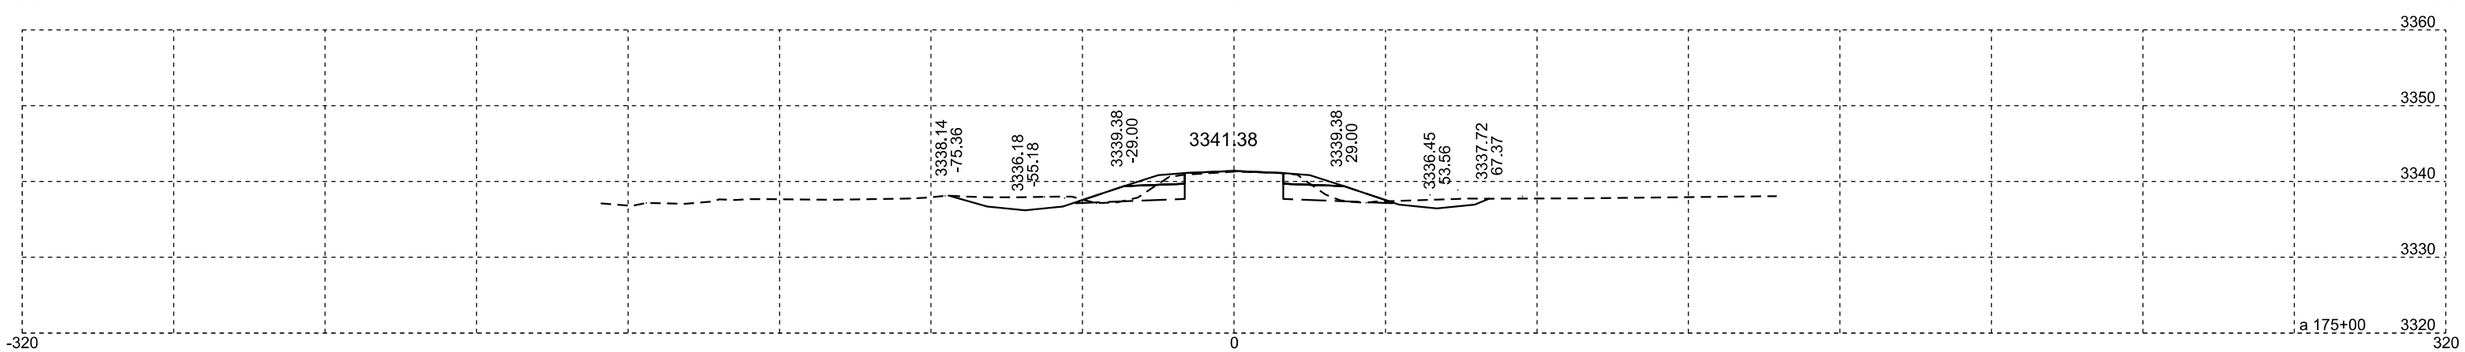

Plotting Date: 07/14/2015

STATE OF SOUTH DAKOTA	PROJECT	SHEET NO.	TOTAL SHEETS
	NH-PH 0018(177)104	X245	X329

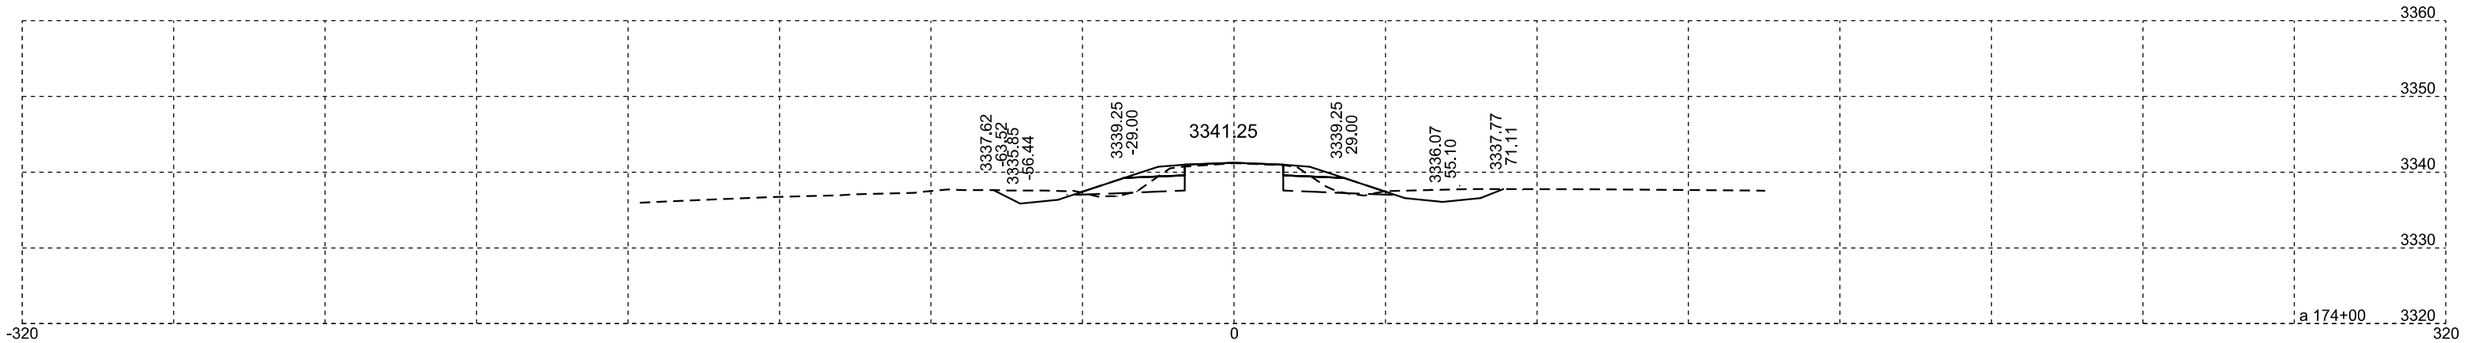

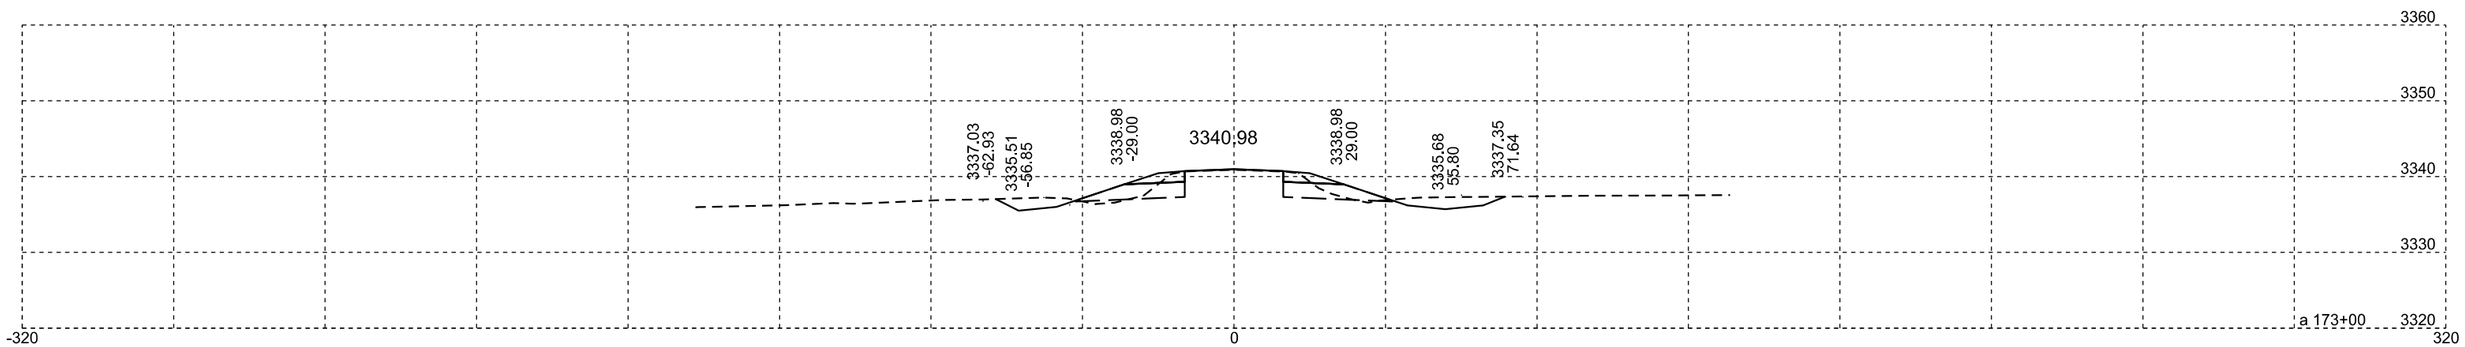

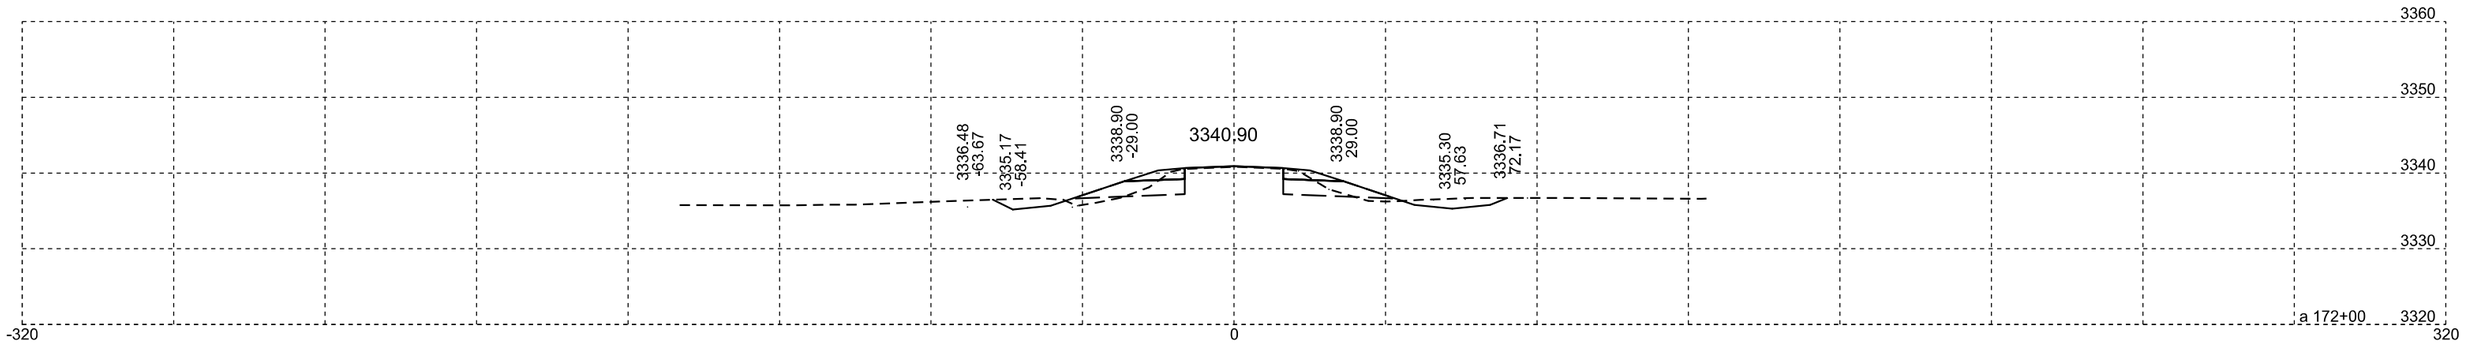

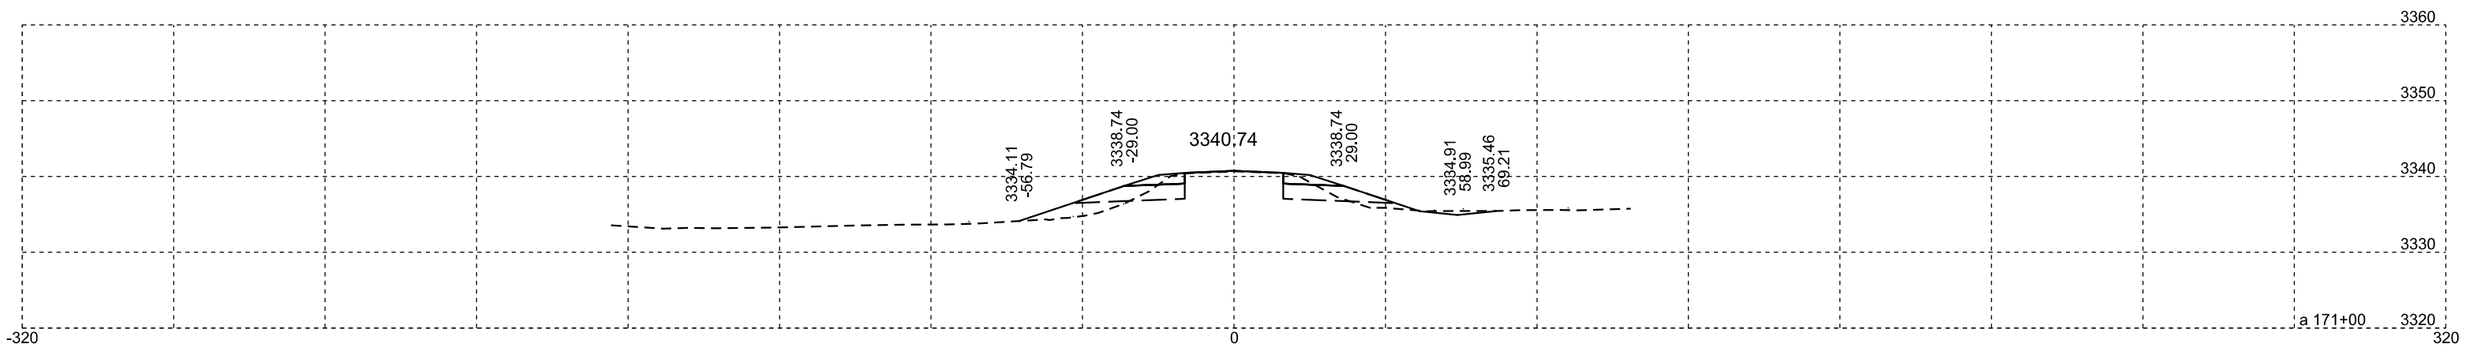

Plotting Date: 07/14/2015

STATE OF SOUTH DAKOTA	PROJECT	SHEET NO.	TOTAL SHEETS
	NH-PH 0018(177)104	X246	X329

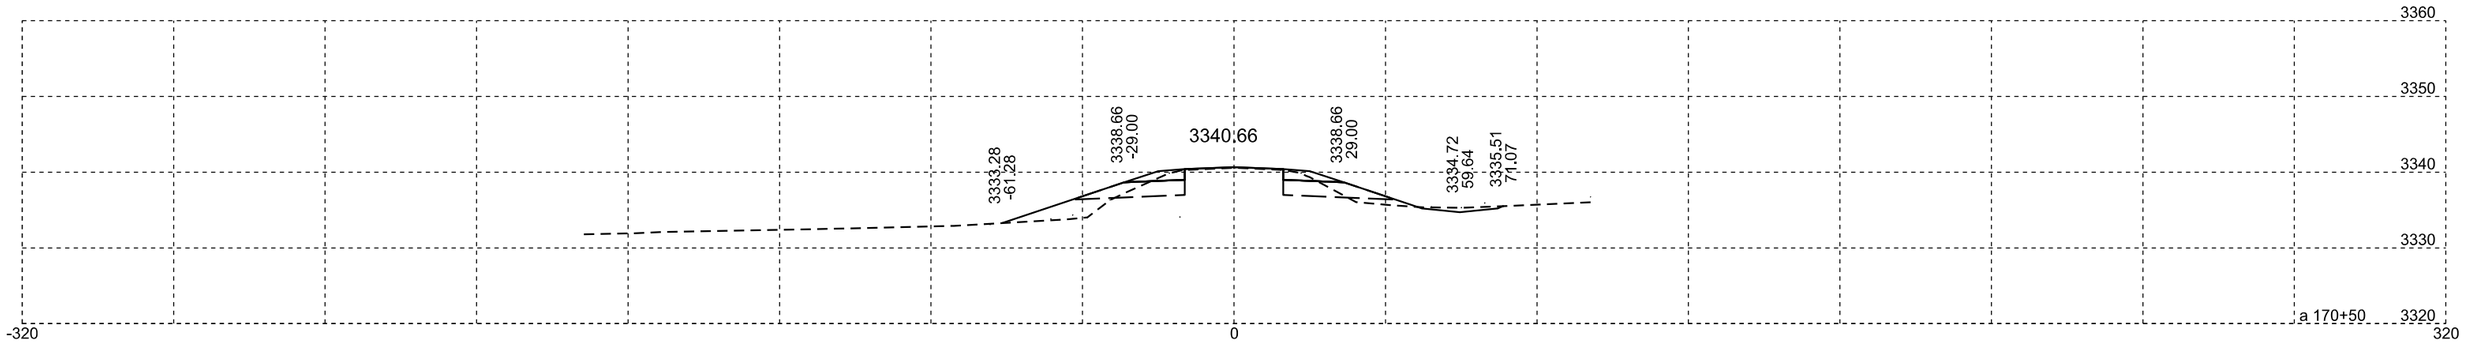

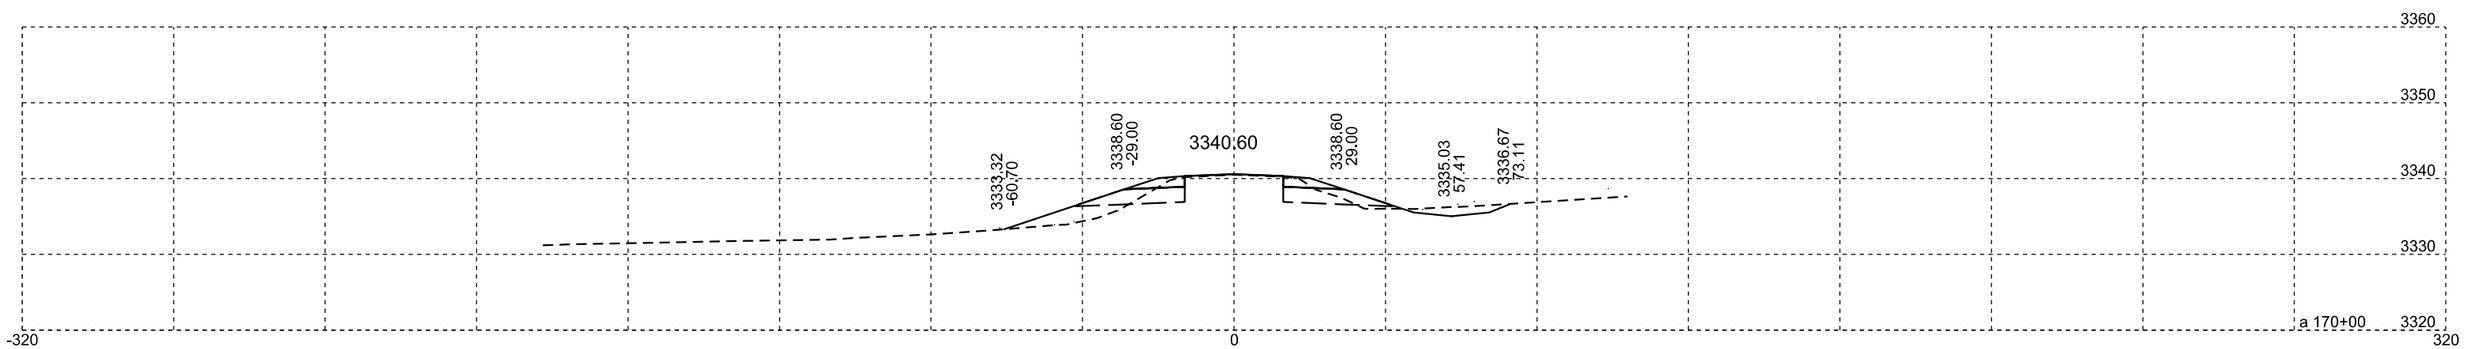

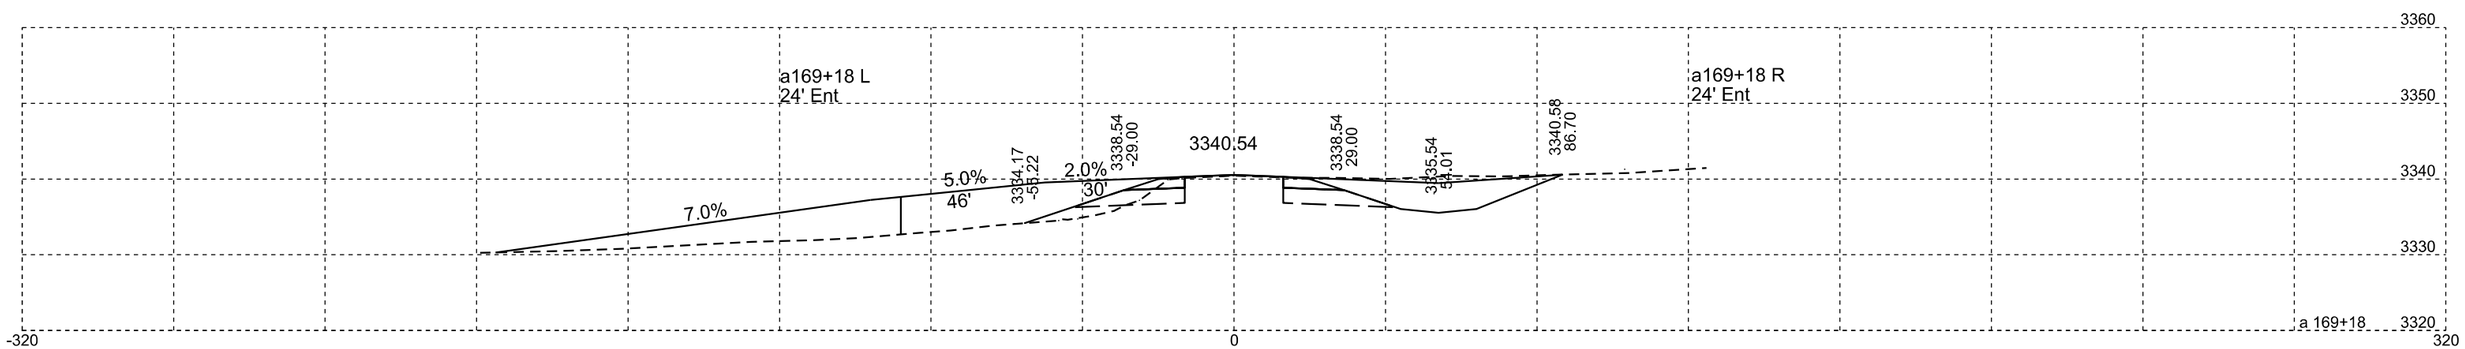

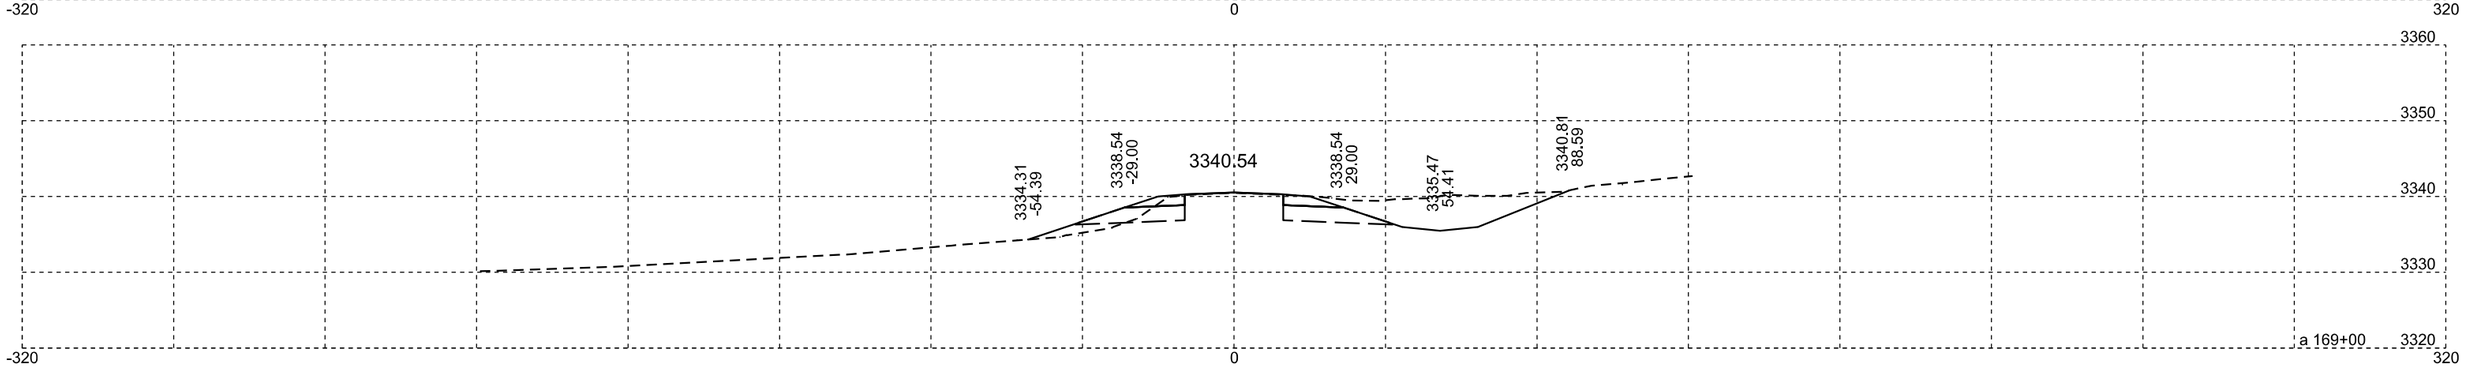

Plotting Date: 07/14/2015

STATE OF SOUTH DAKOTA	PROJECT	SHEET NO.	TOTAL SHEETS
	NH-PH 0018(177)104	X247	X329

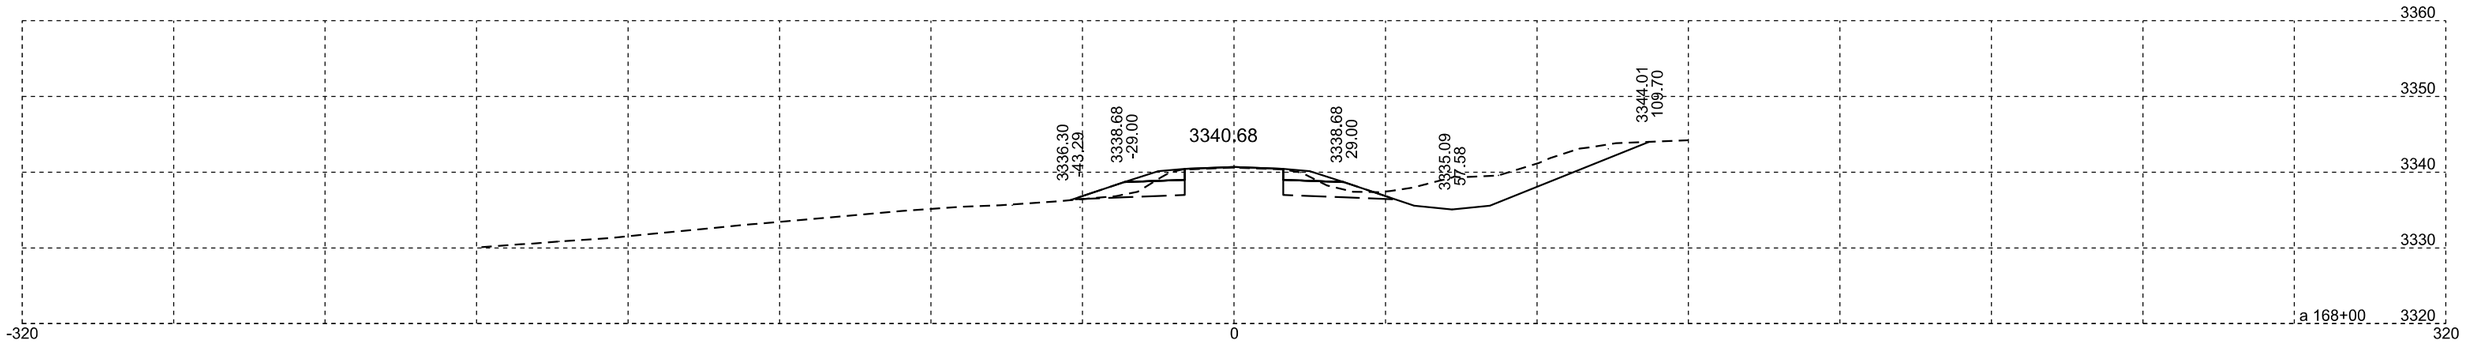

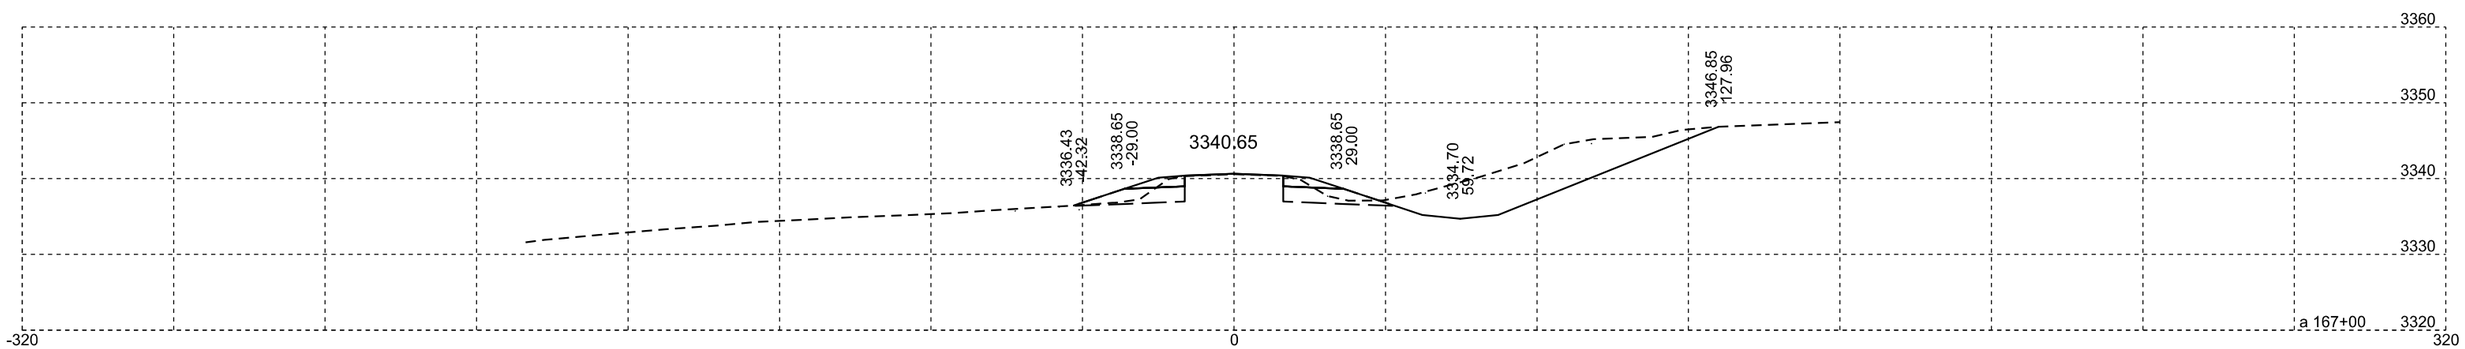

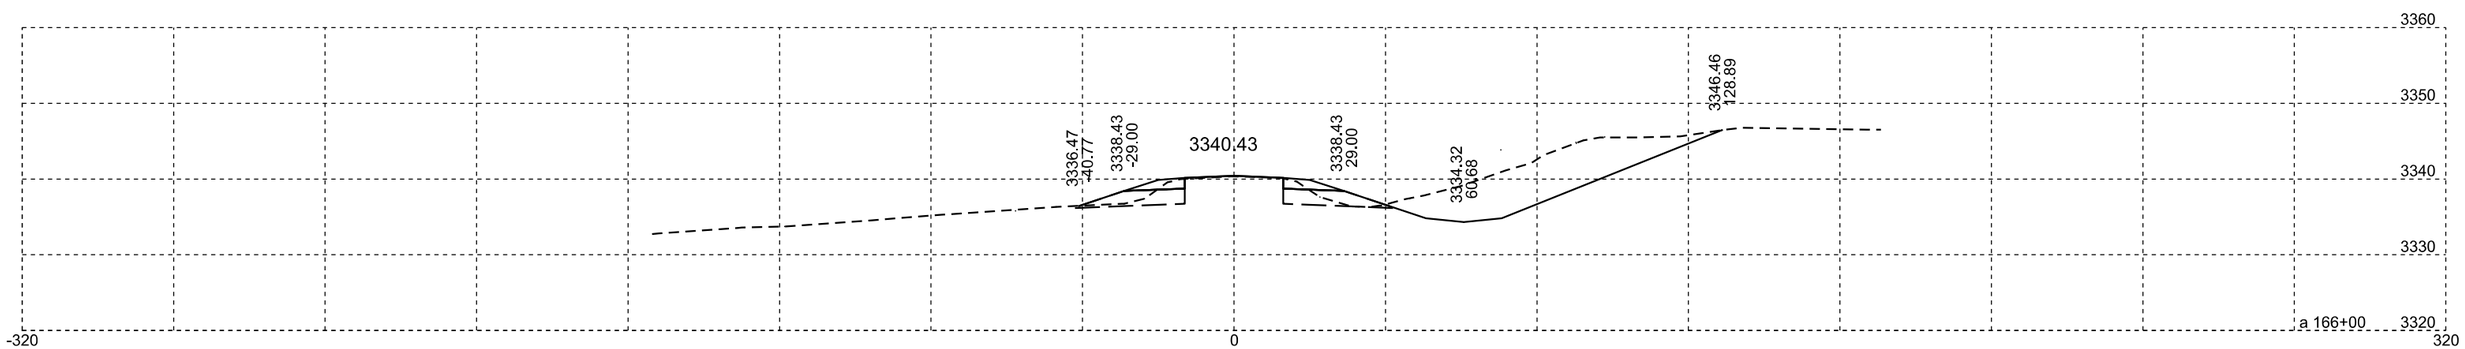

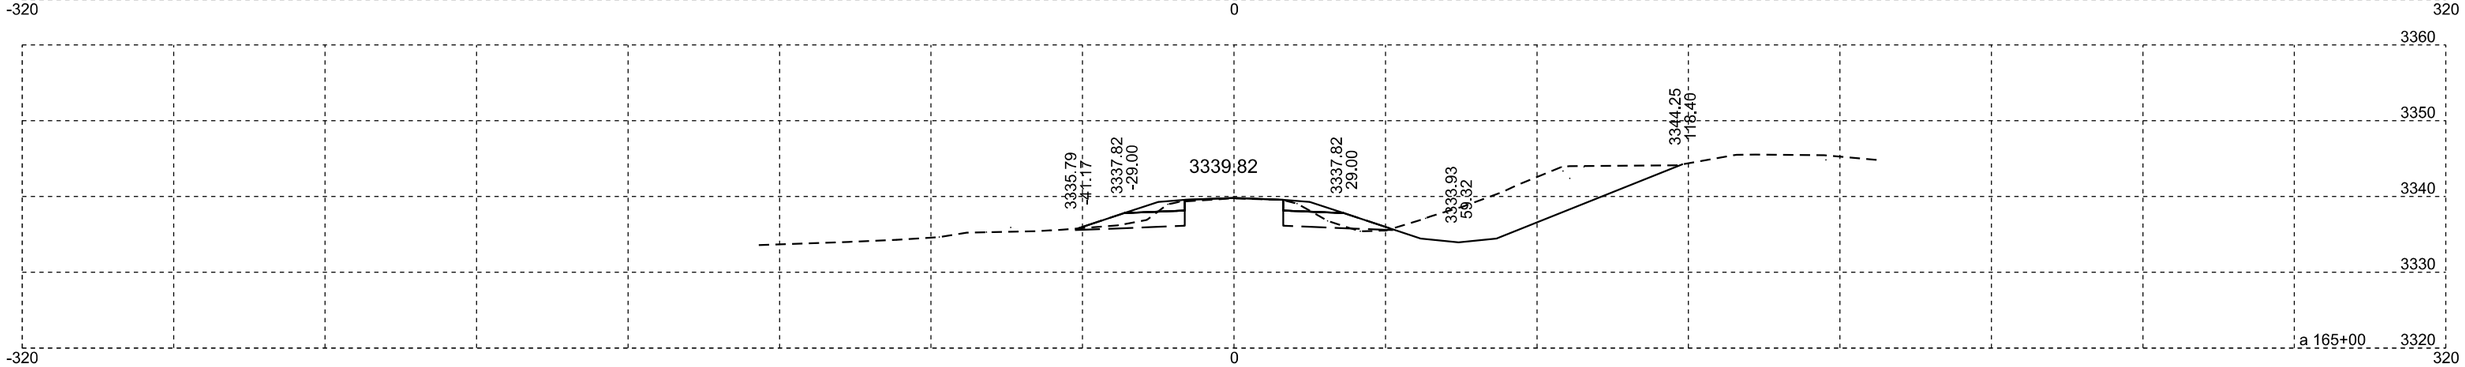

Plotting Date: 07/14/2015

STATE OF SOUTH DAKOTA	PROJECT	SHEET NO.	TOTAL SHEETS
	NH-PH 0018(177)104	X248	X329

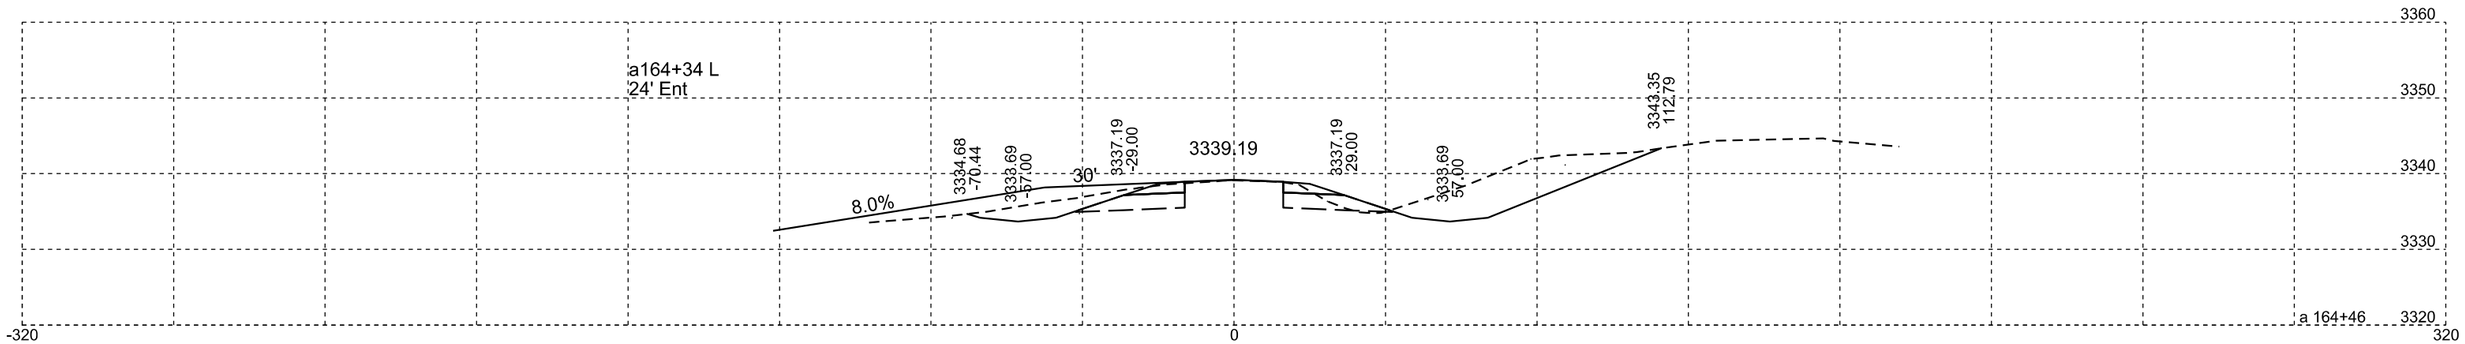

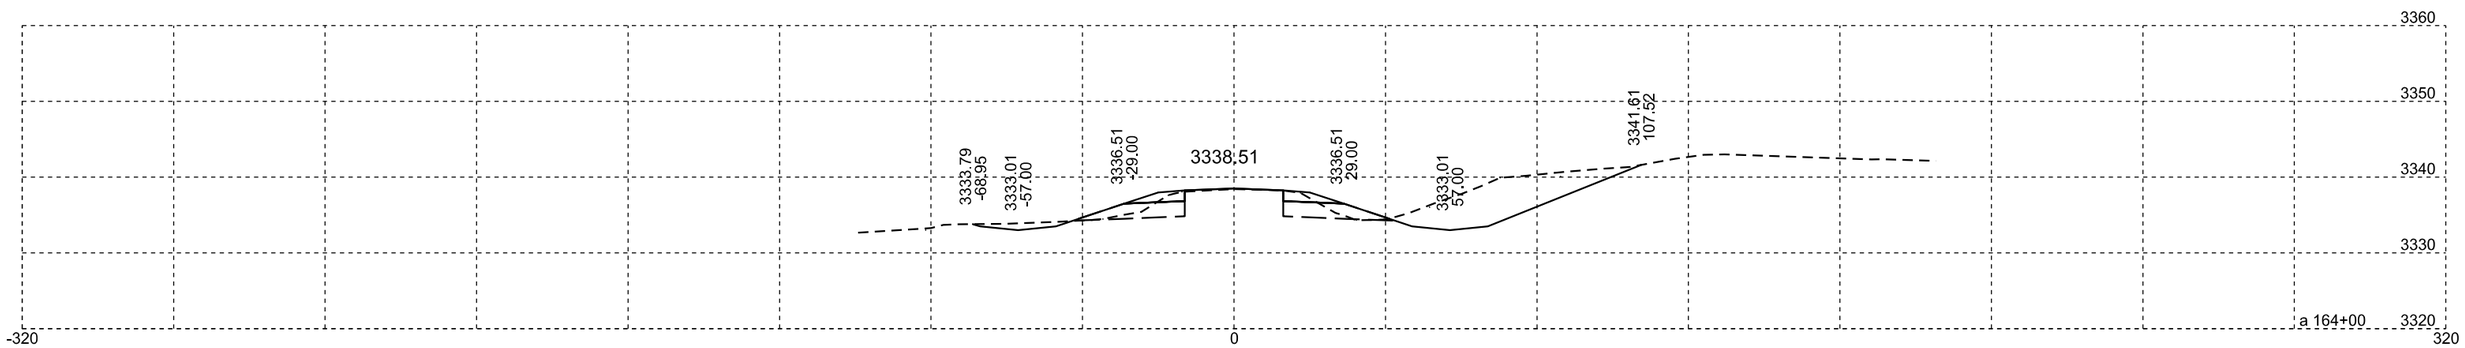

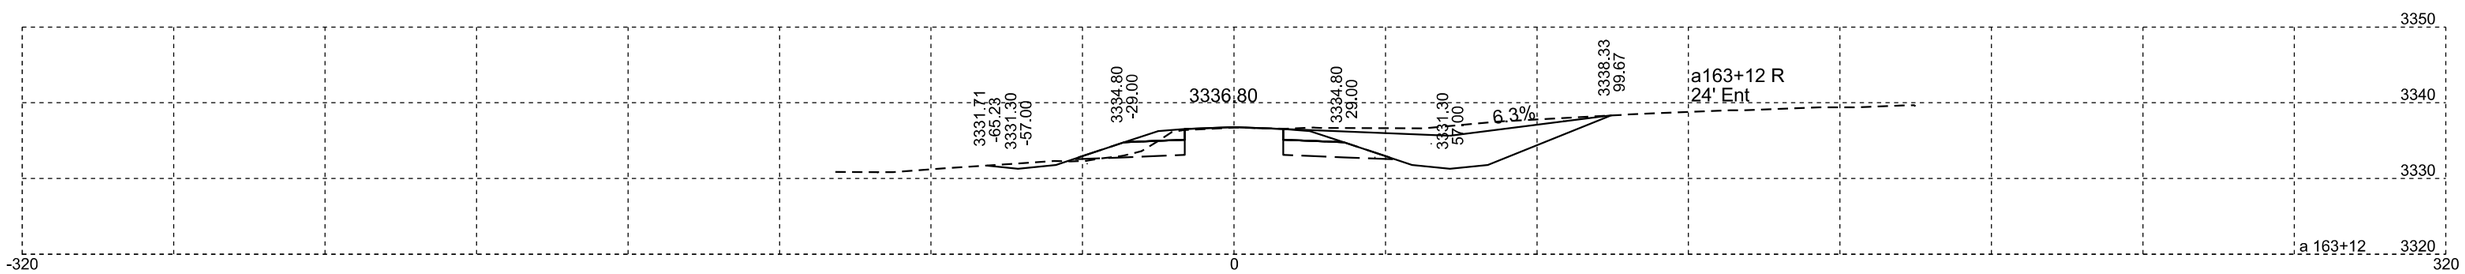

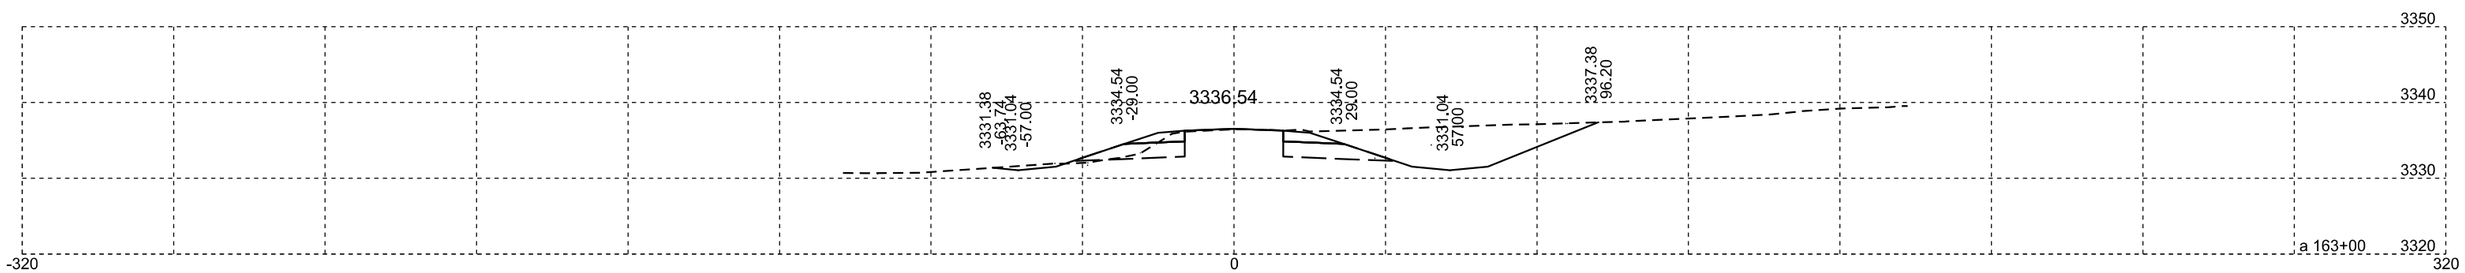

Plotting Date: 07/14/2015

STATE OF SOUTH DAKOTA	PROJECT	SHEET NO.	TOTAL SHEETS
	NH-PH 0018(177)104	X249	X329

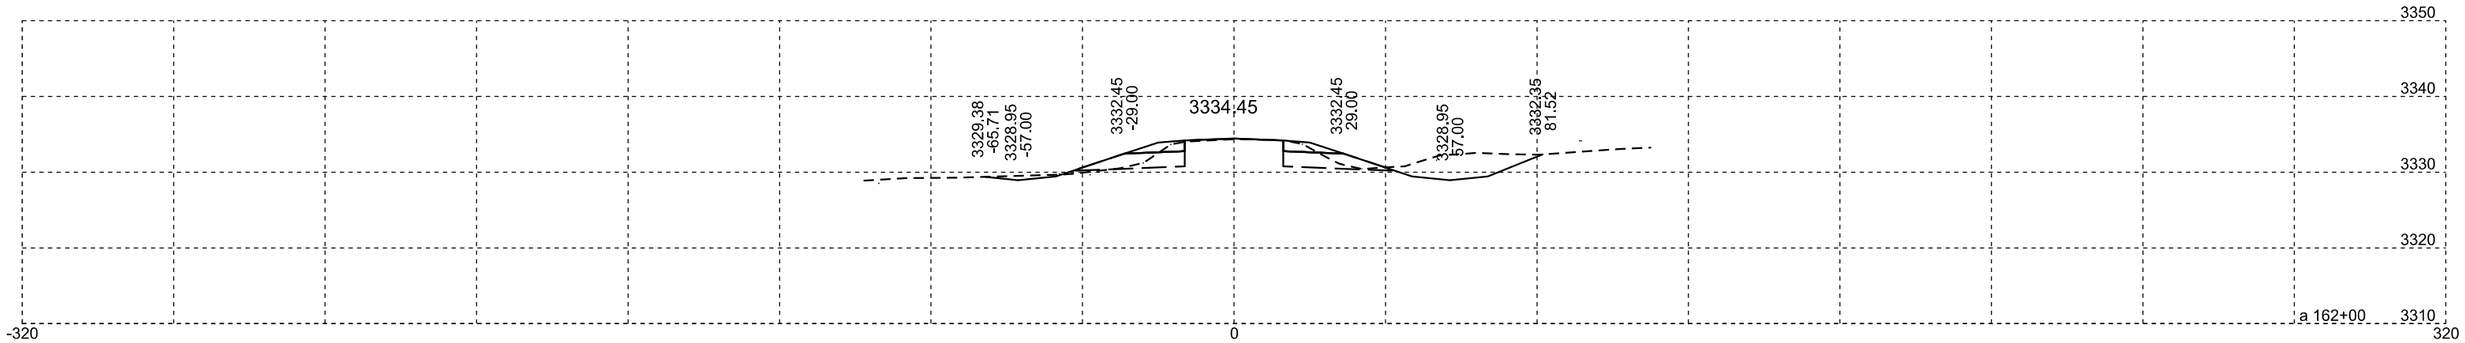

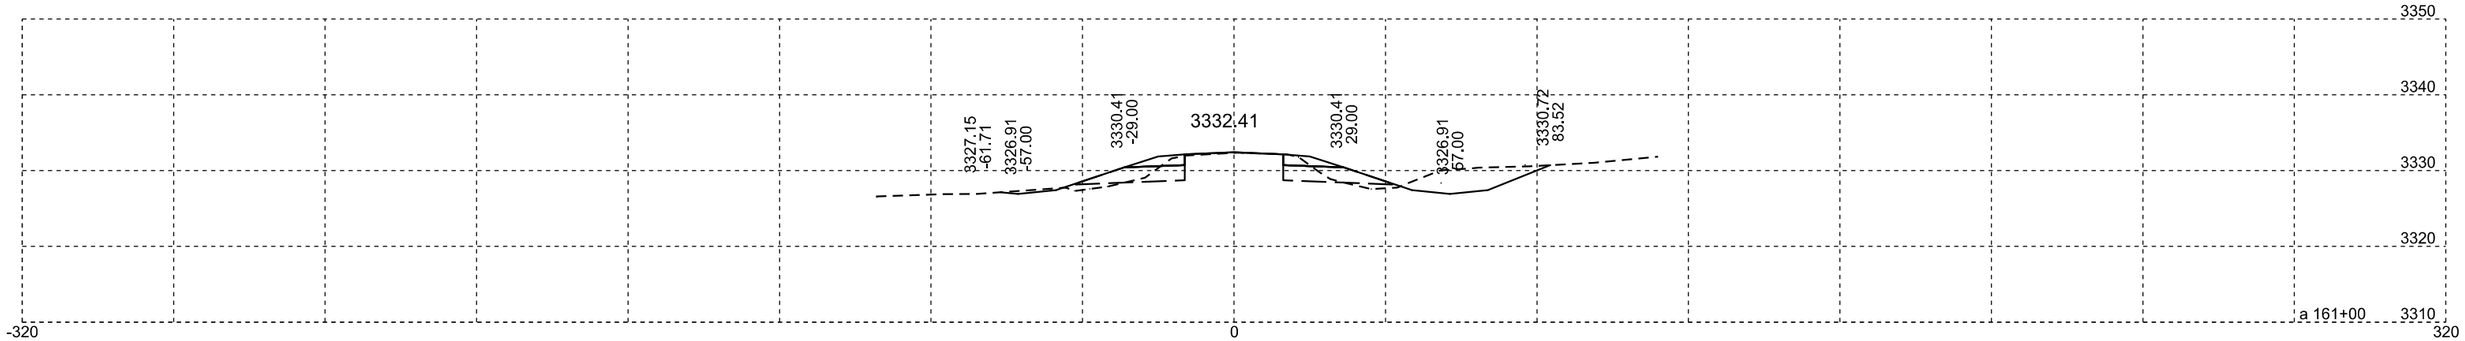

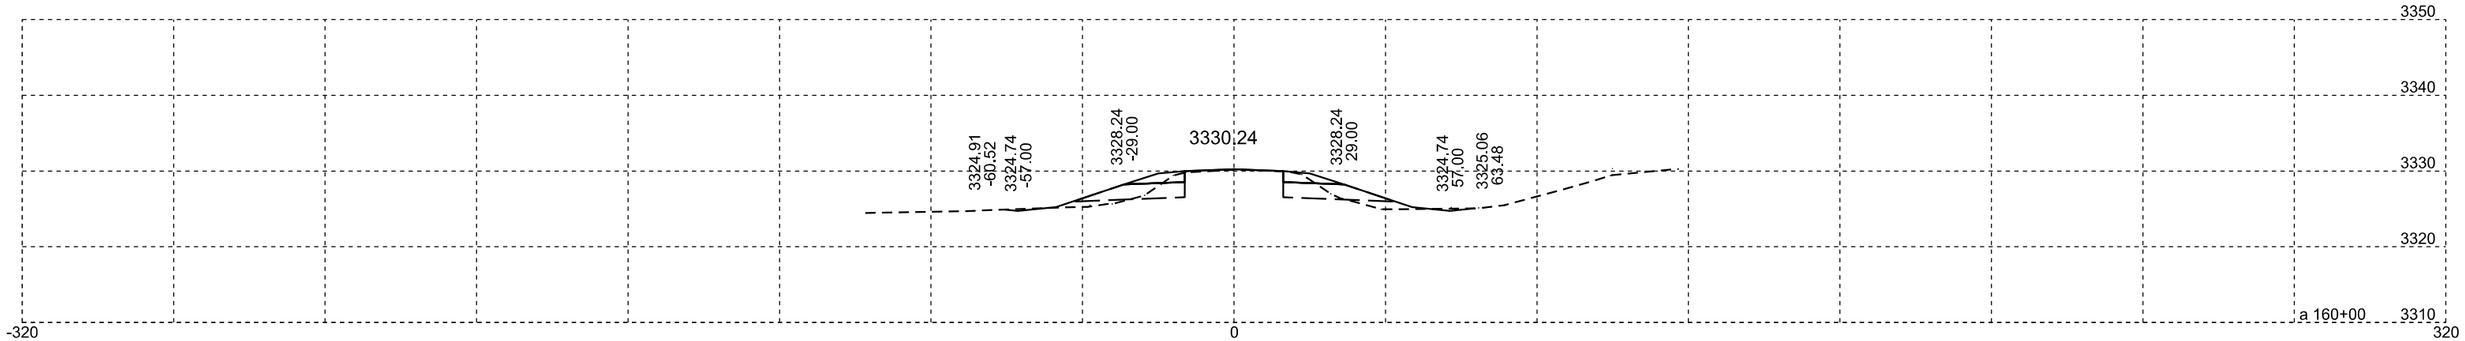

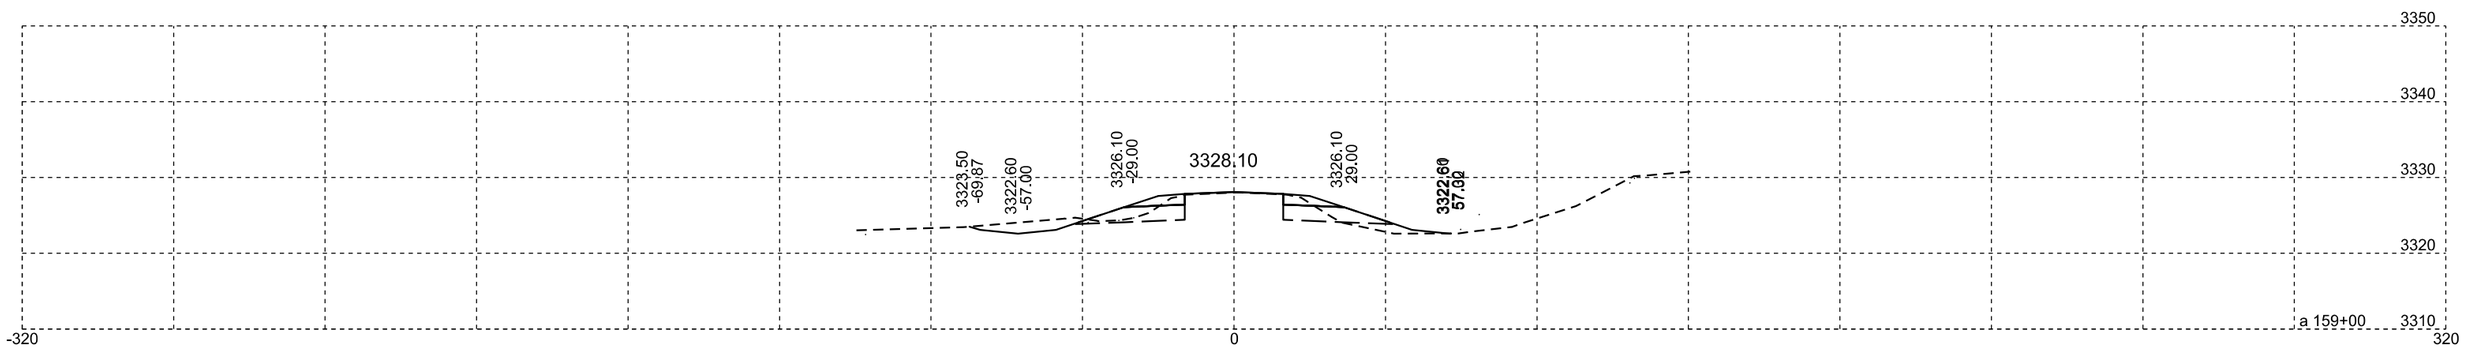

Plotting Date: 07/14/2015

STATE OF SOUTH DAKOTA	PROJECT	SHEET NO.	TOTAL SHEETS
	NH-PH 0018(177)104	X250	X329

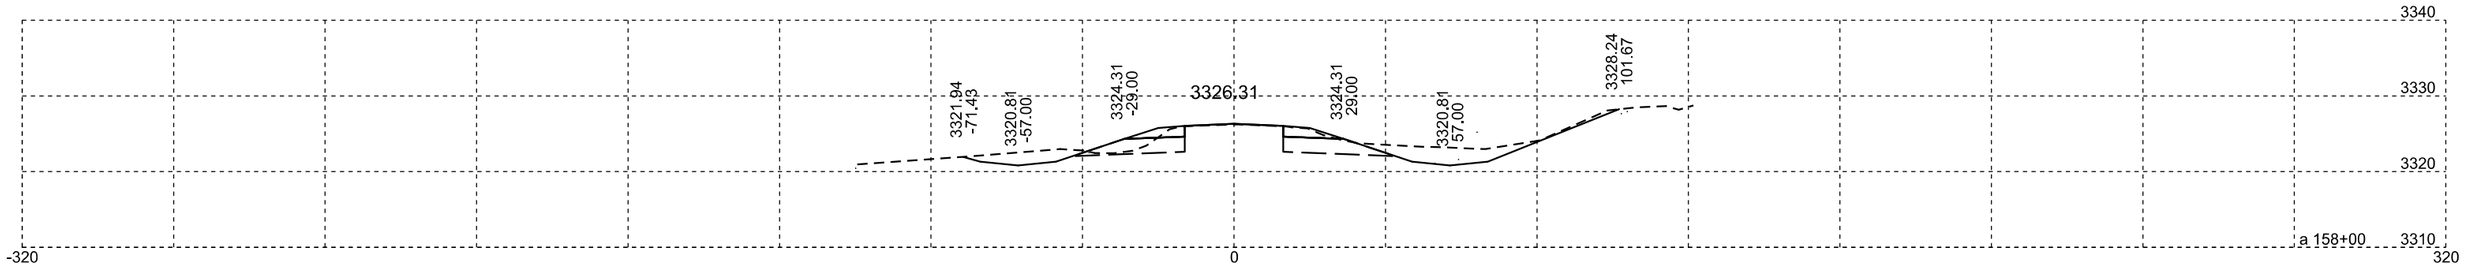

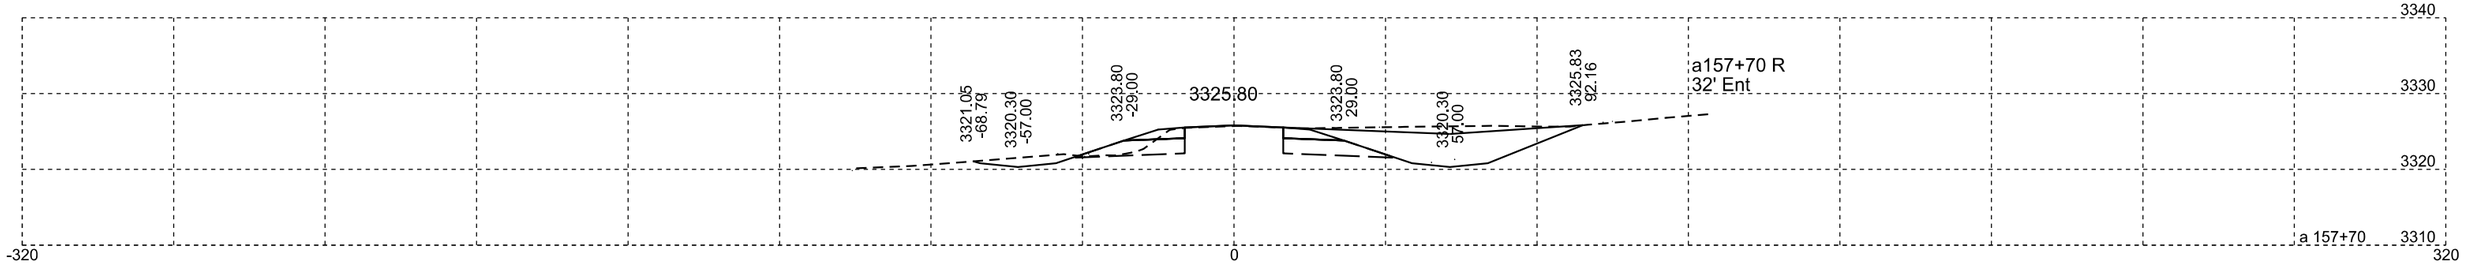

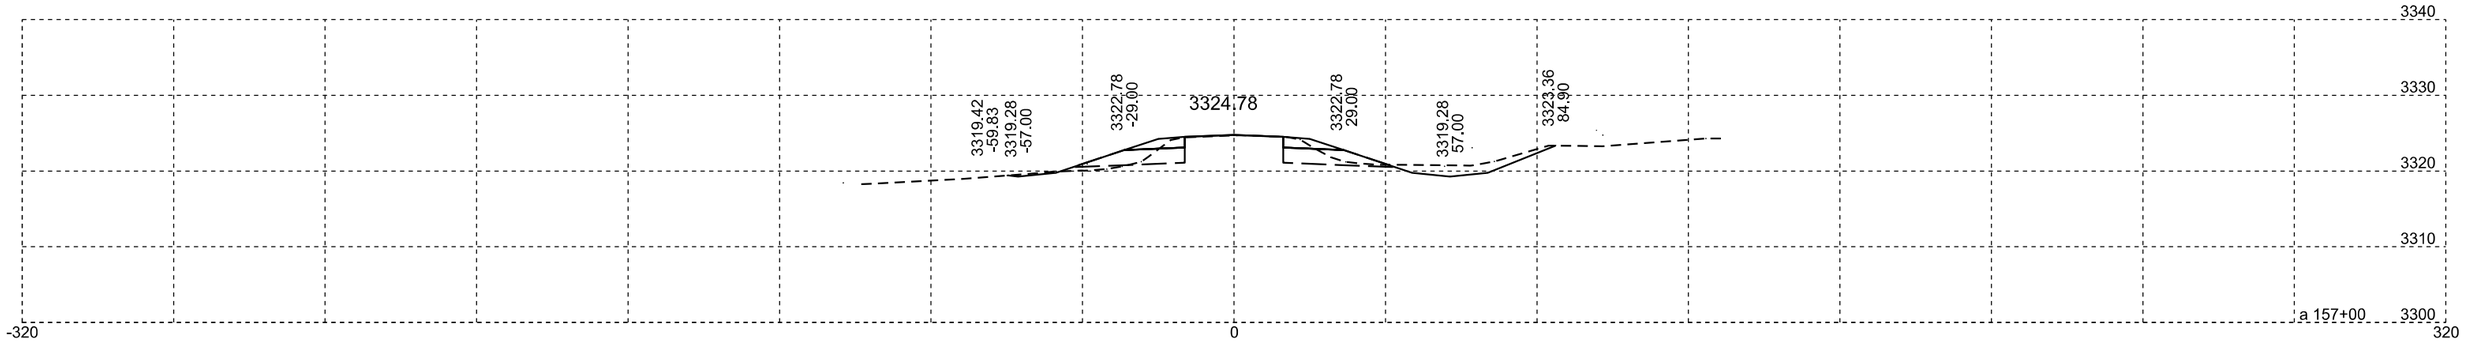

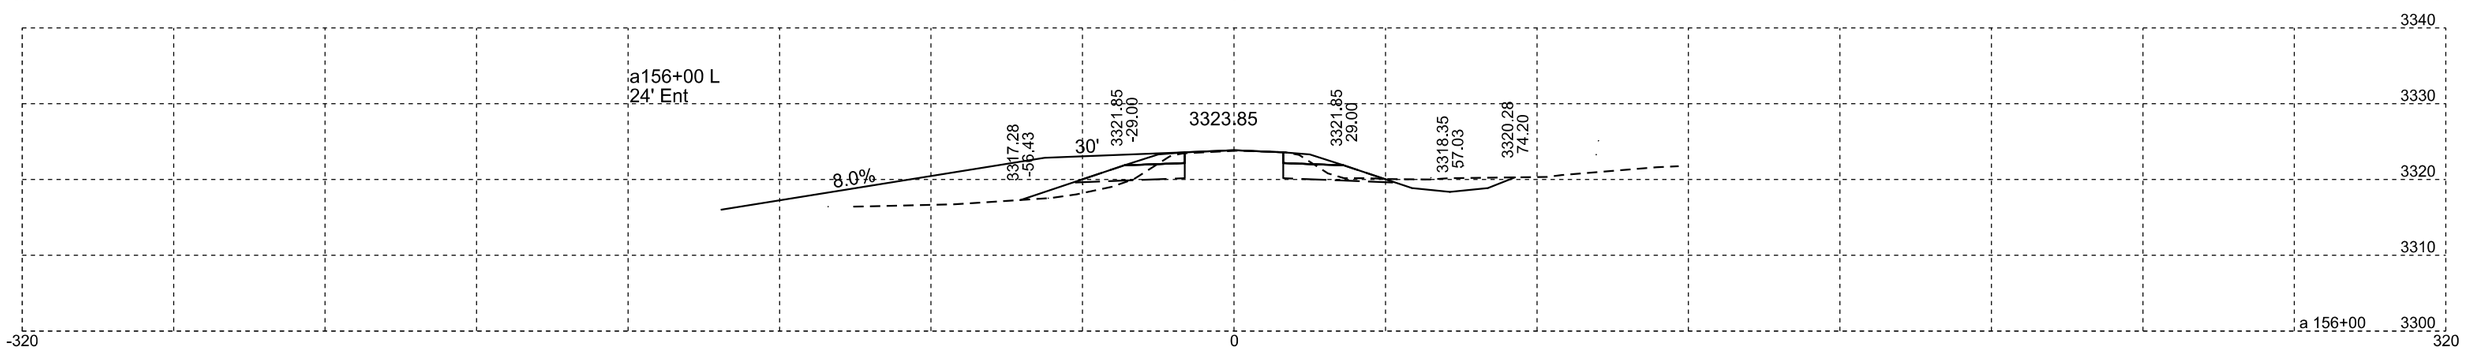

Plotting Date: 07/14/2015

STATE OF SOUTH DAKOTA	PROJECT	SHEET NO.	TOTAL SHEETS
	NH-PH 0018(177)104	X251	X329

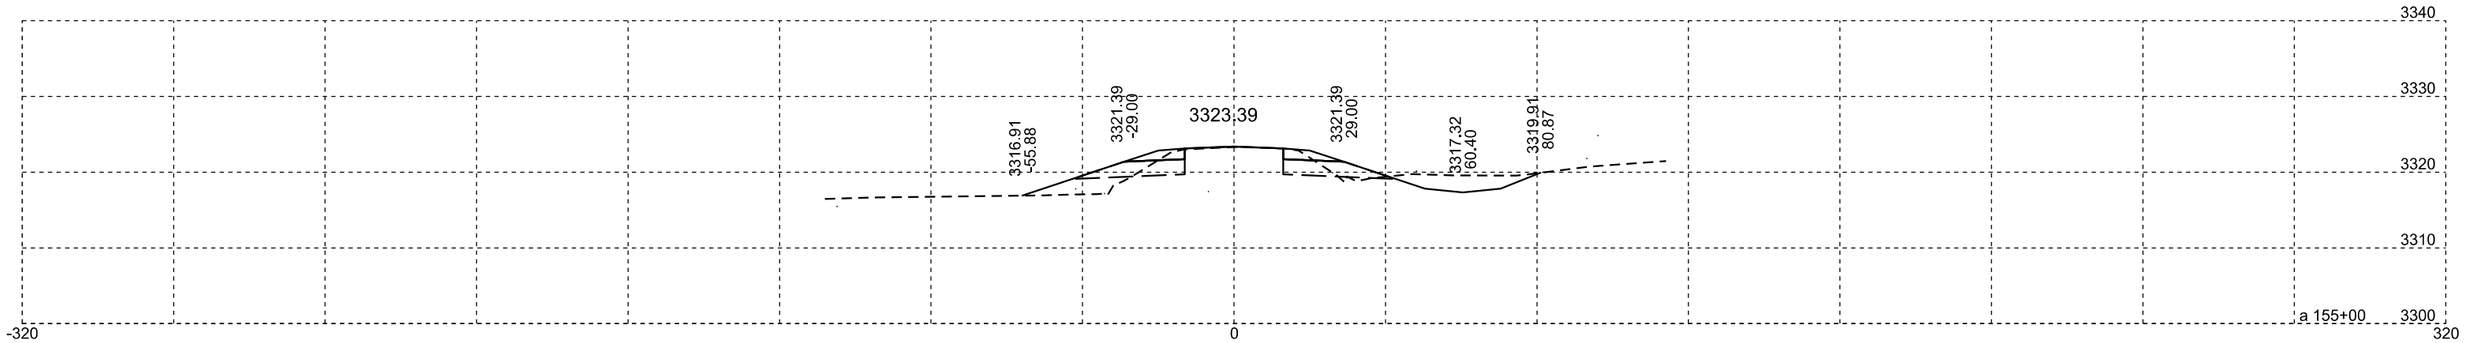

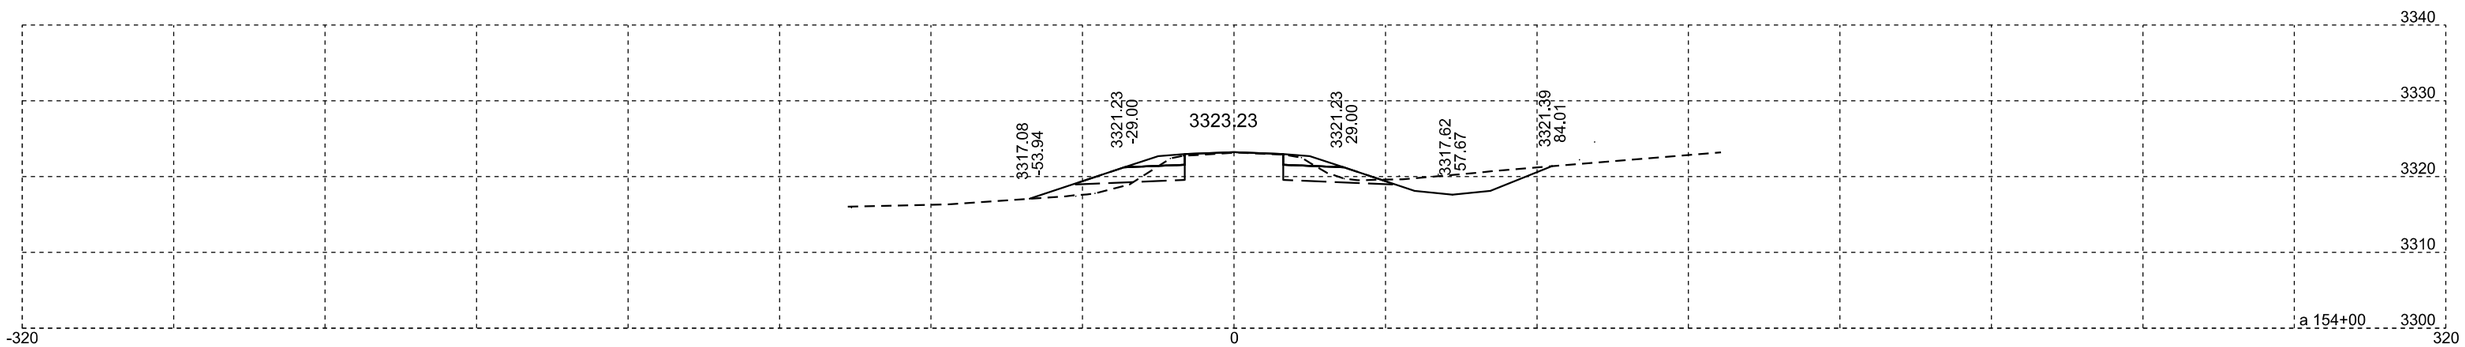

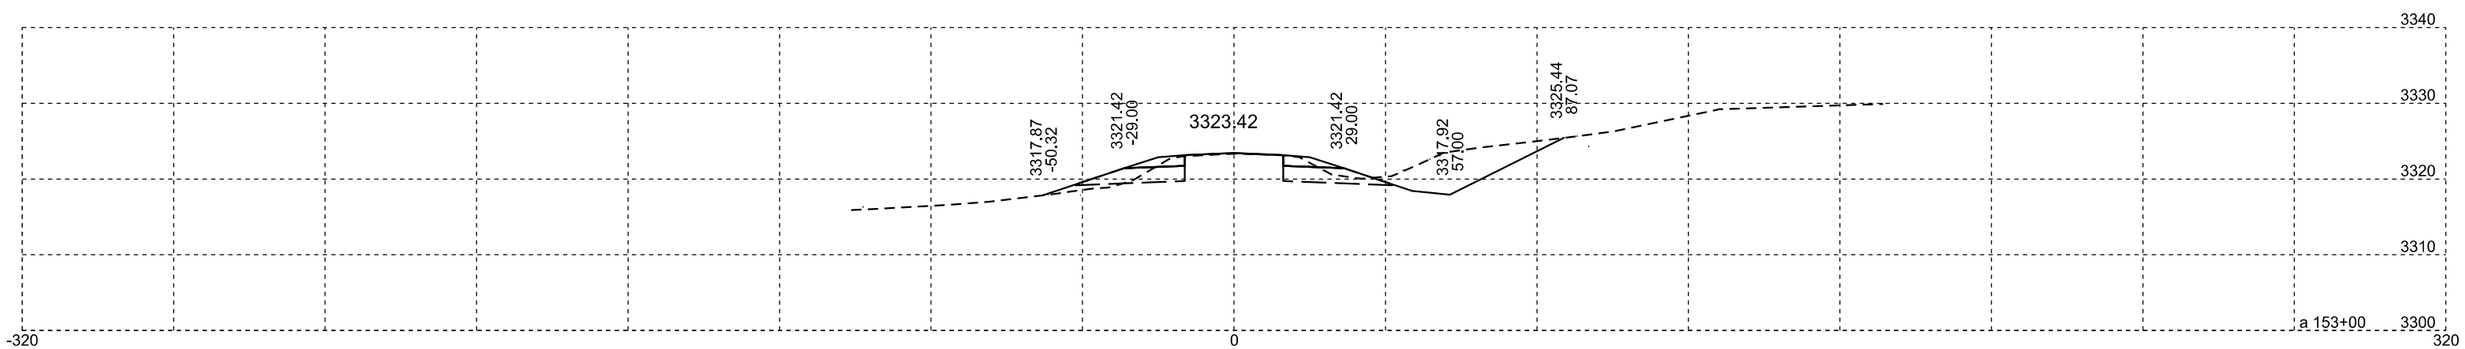

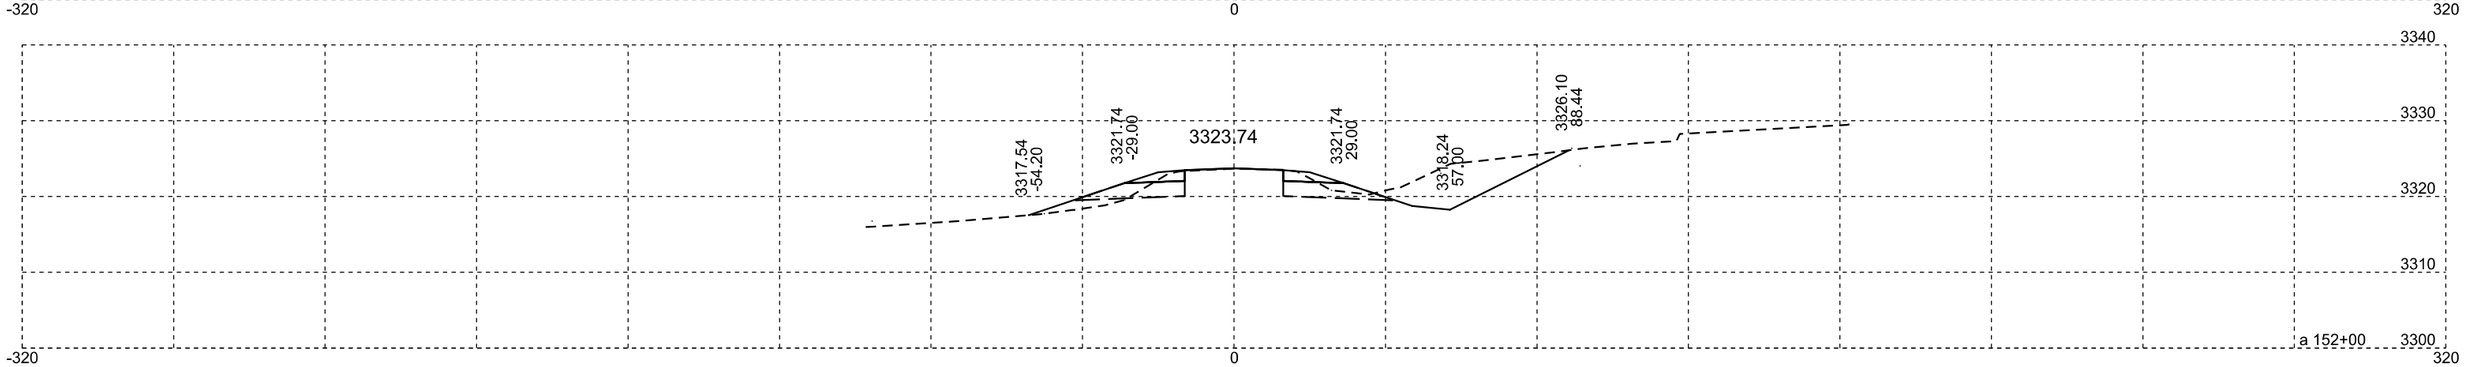

Plotting Date: 07/14/2015

STATE OF SOUTH DAKOTA	PROJECT	SHEET NO.	TOTAL SHEETS
	NH-PH 0018(177)104	X252	X329

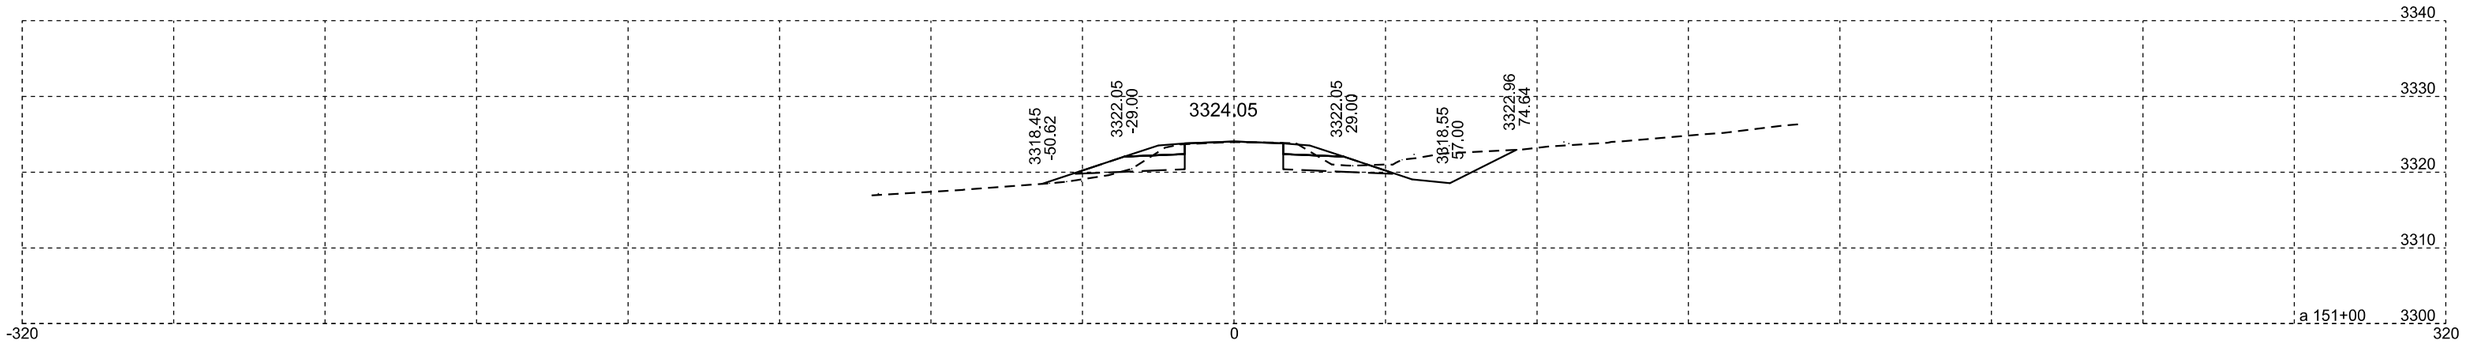

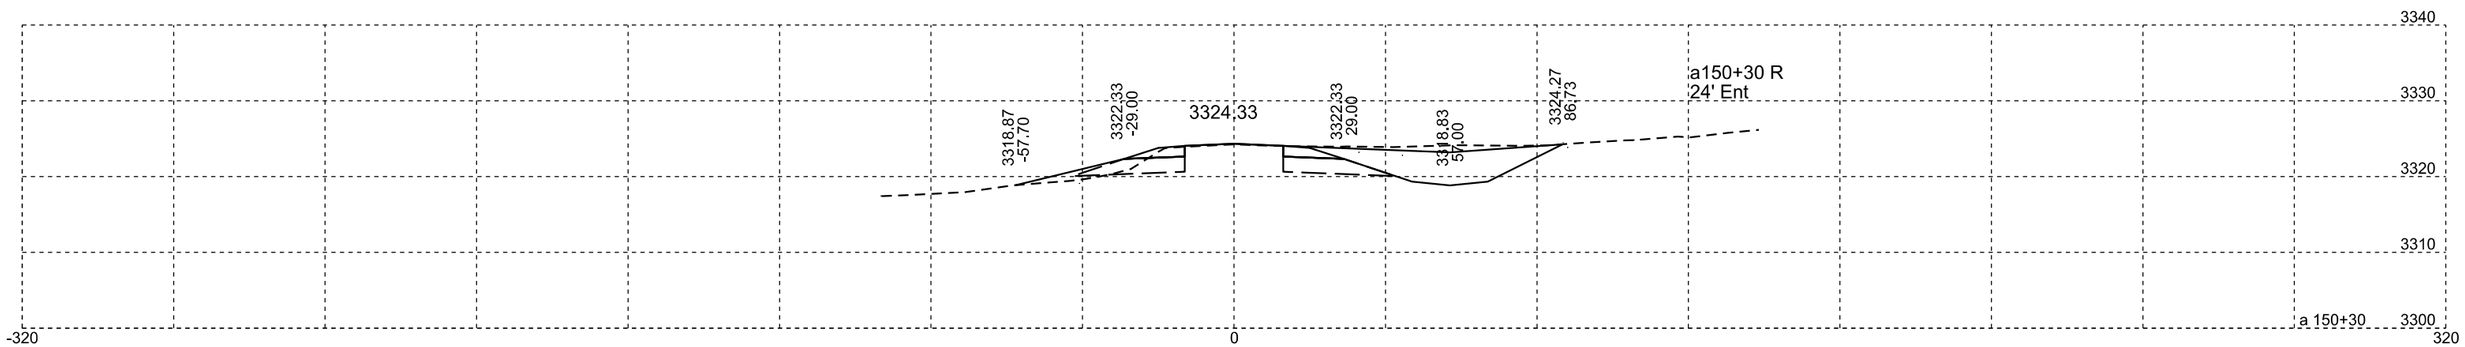

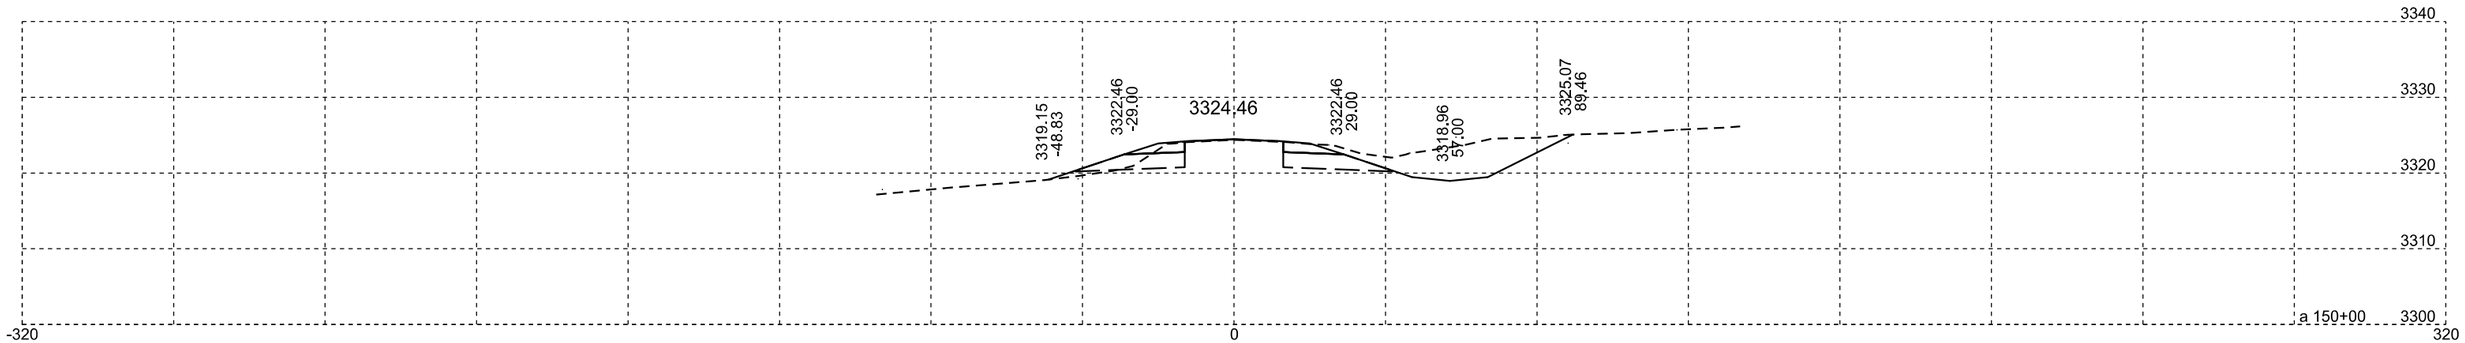

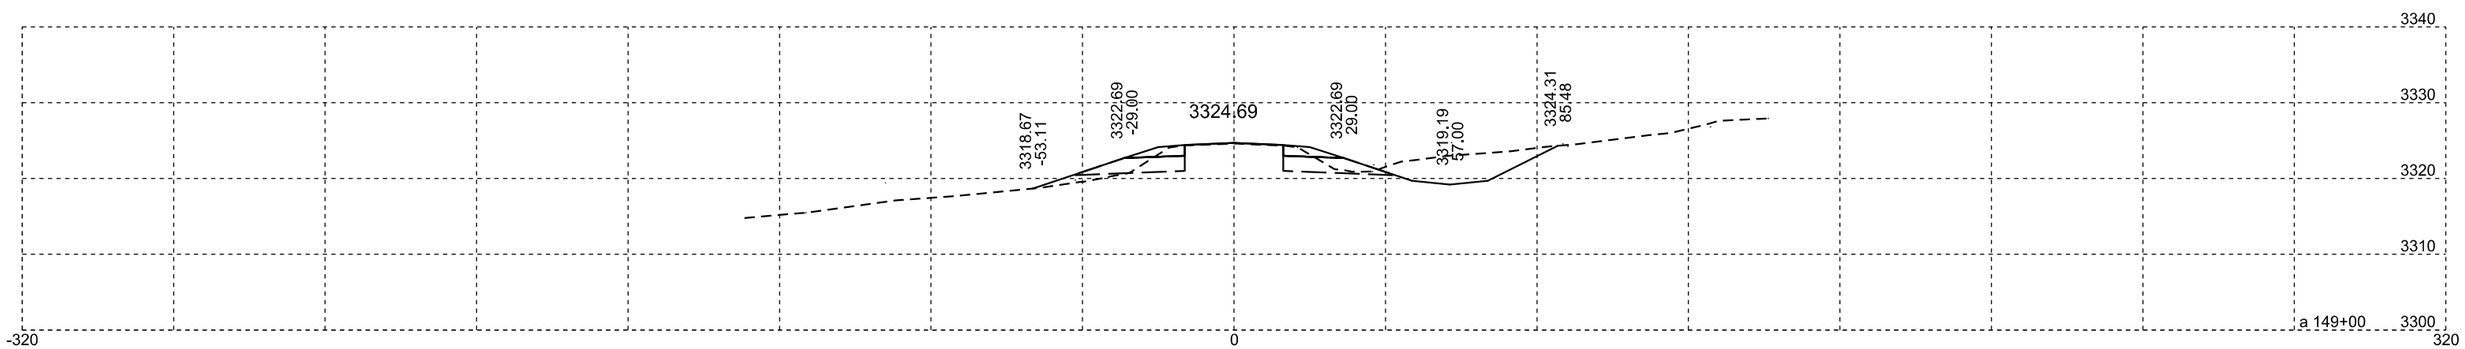

Plotting Date: 07/14/2015

STATE OF SOUTH DAKOTA	PROJECT	SHEET NO.	TOTAL SHEETS
	NH-PH 0018(177)104	X253	X329

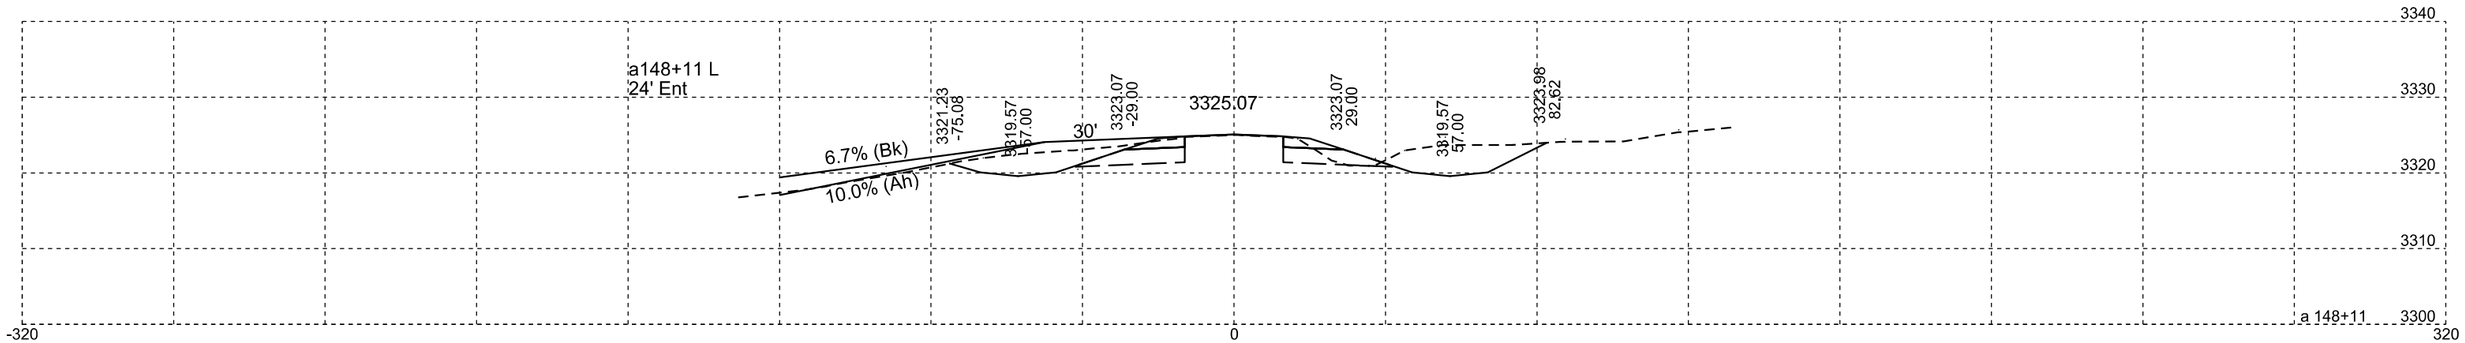

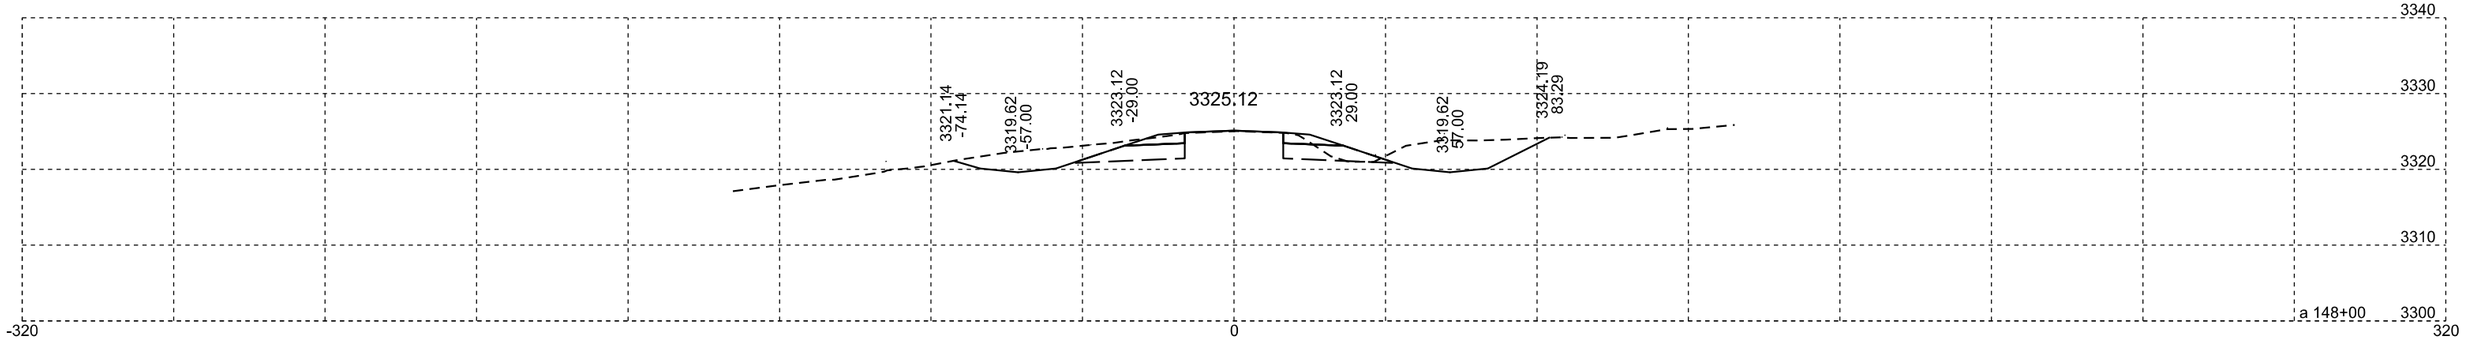

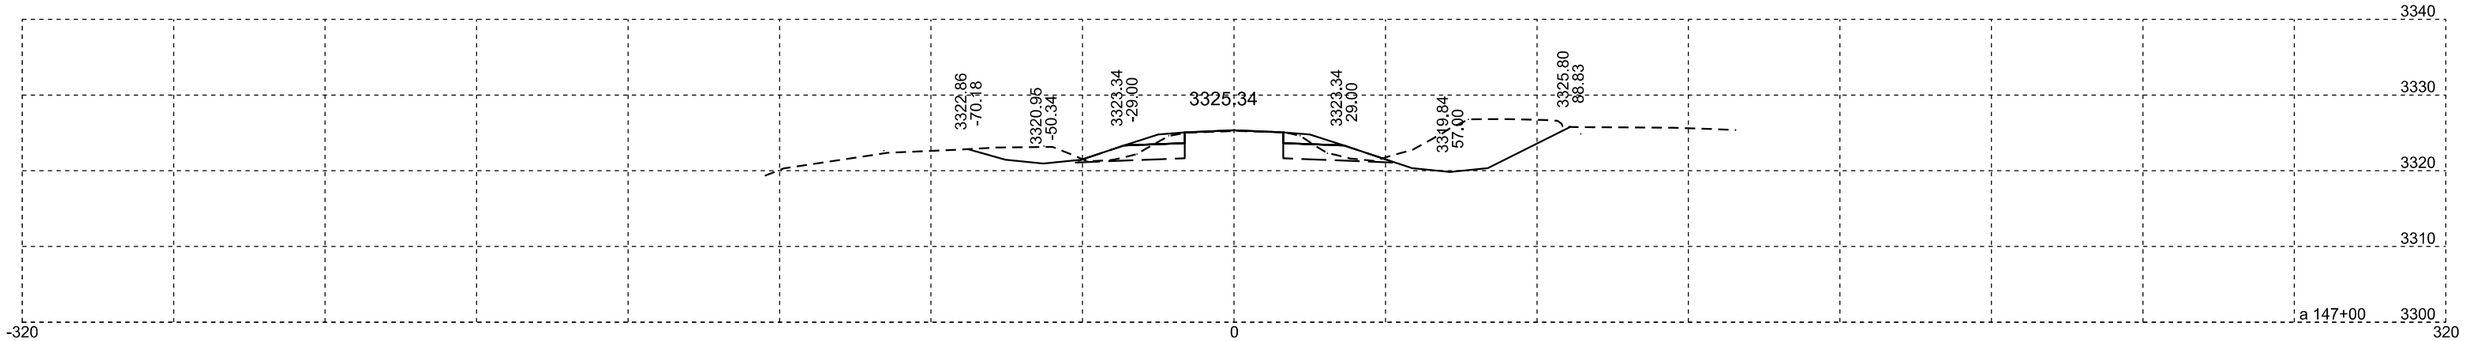

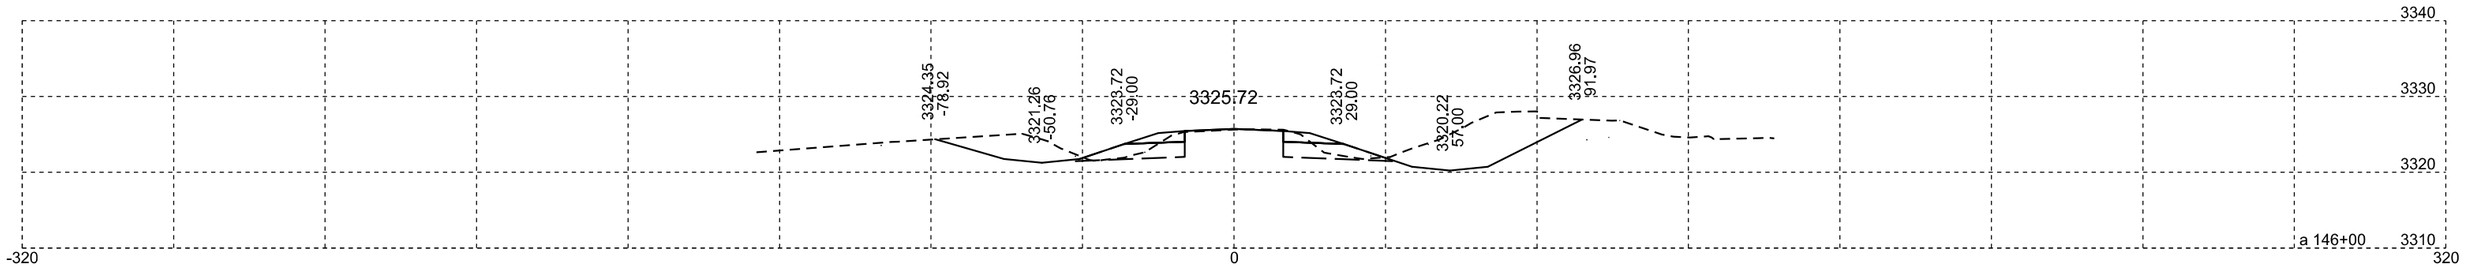

Plotting Date: 07/14/2015

STATE OF SOUTH DAKOTA	PROJECT	SHEET NO.	TOTAL SHEETS
	NH-PH 0018(177)104	X254	X329

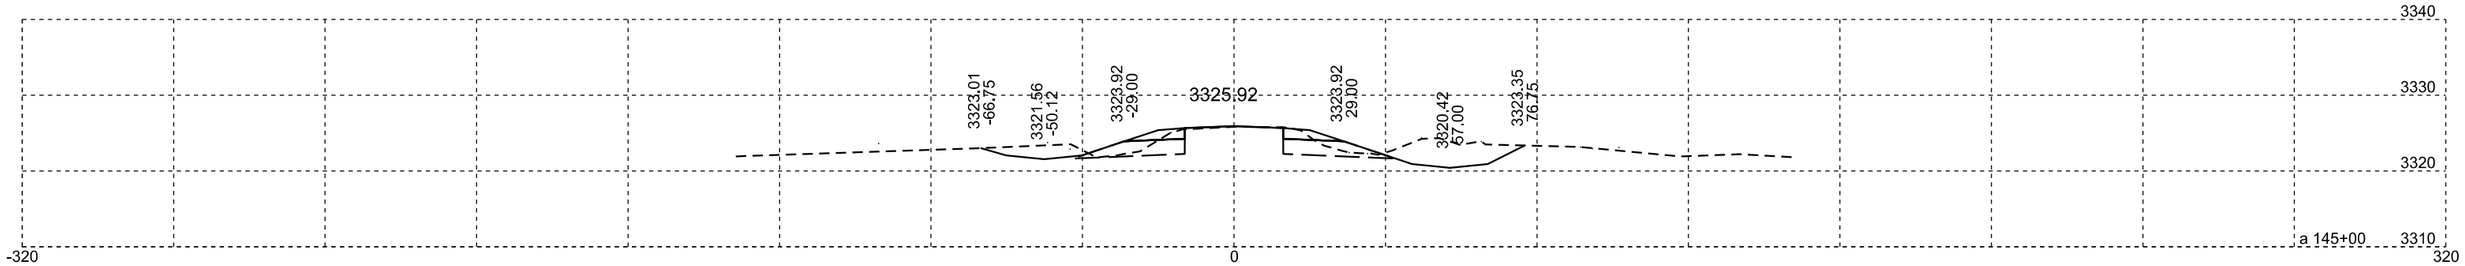

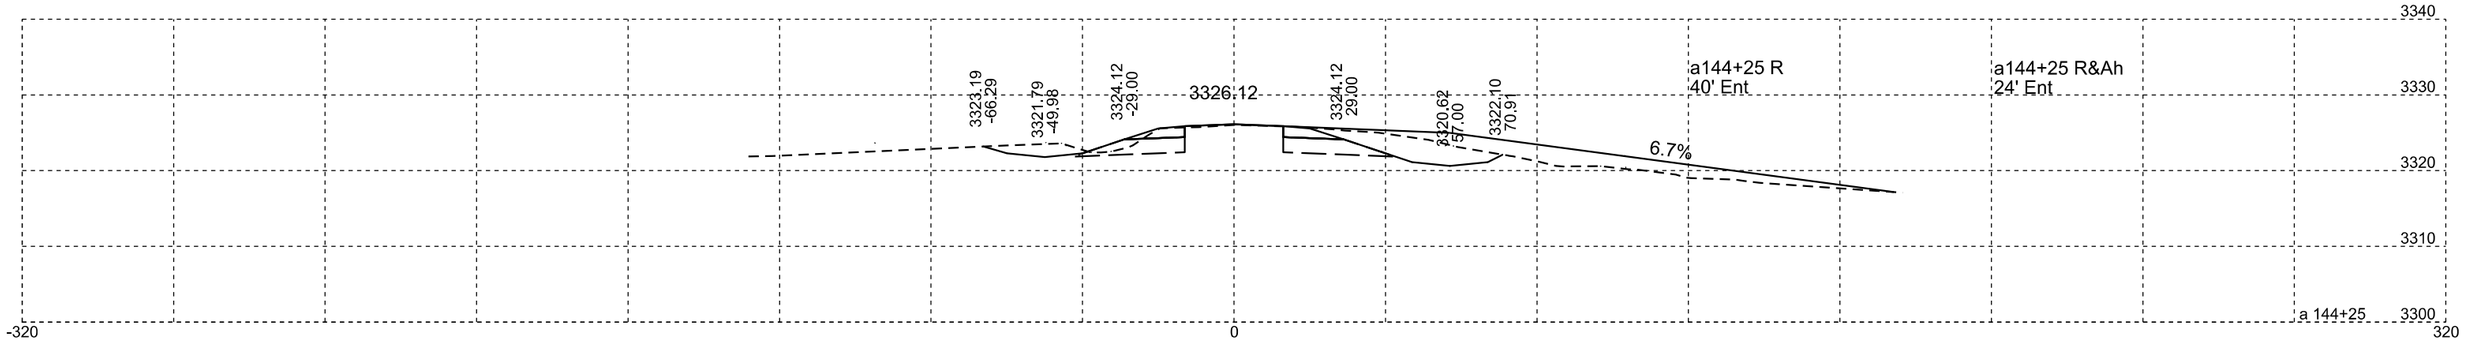

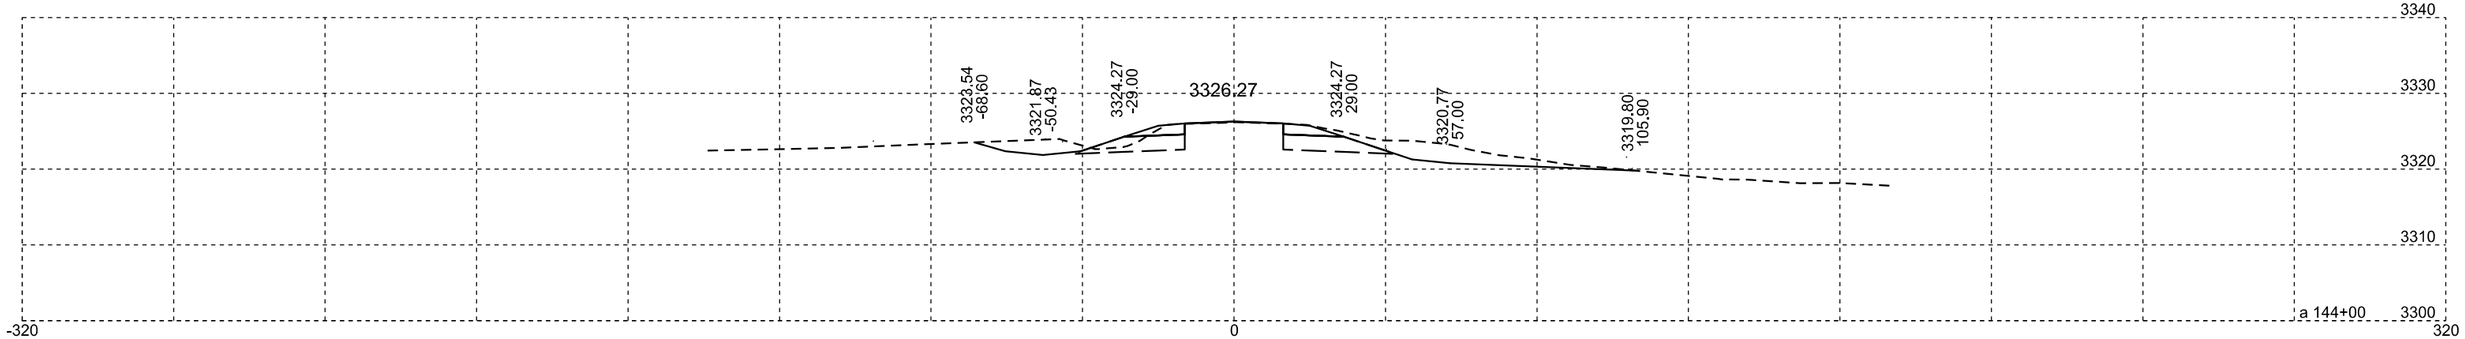

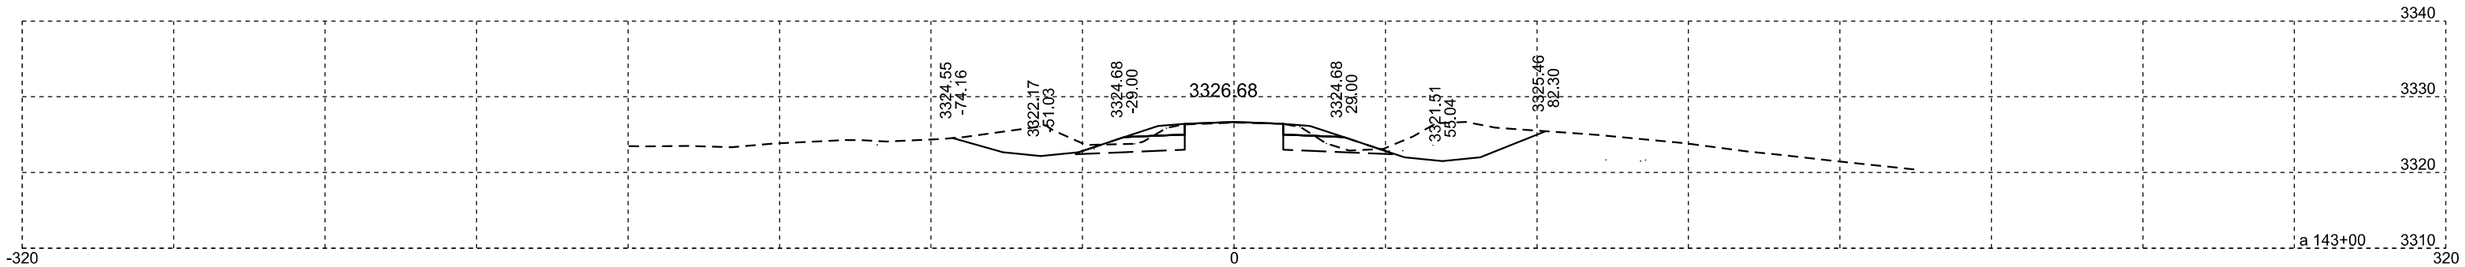

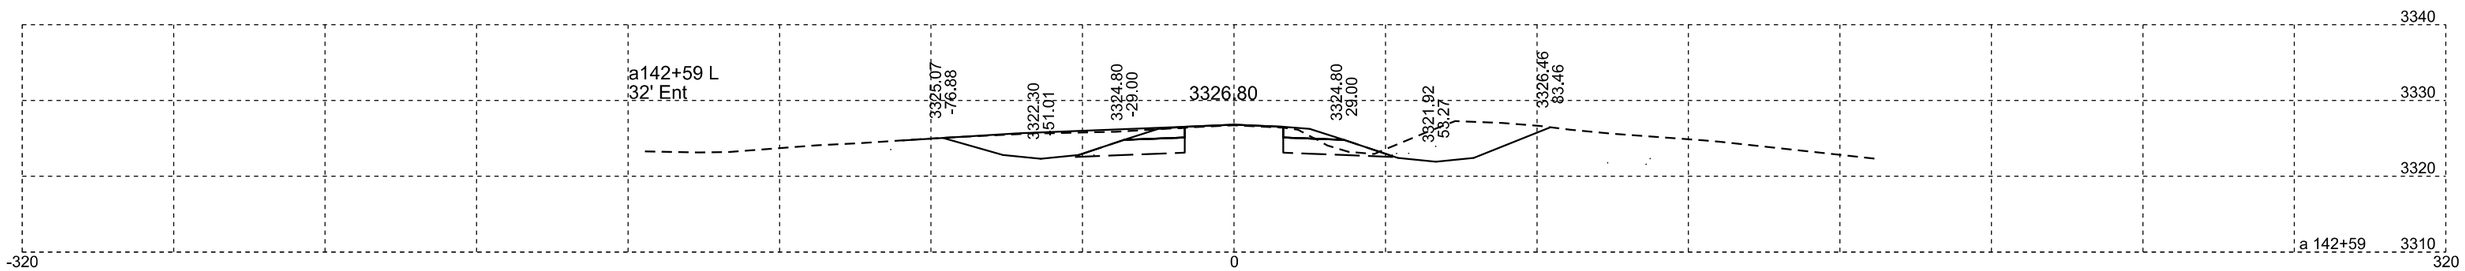

Plotting Date: 07/14/2015

STATE OF SOUTH DAKOTA	PROJECT	SHEET NO.	TOTAL SHEETS
	NH-PH 0018(177)104	X255	X329

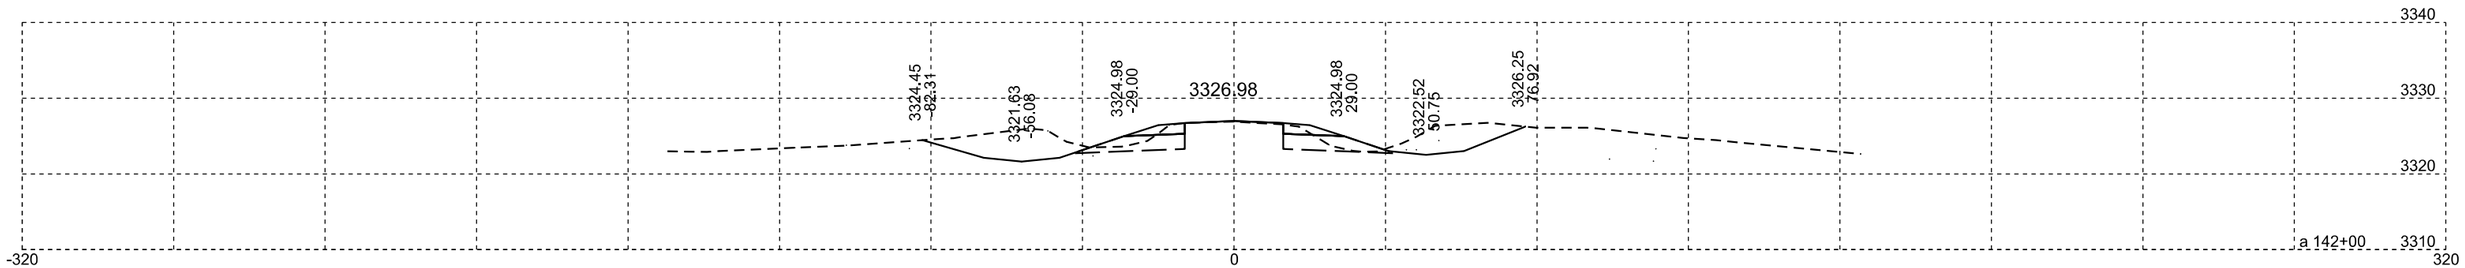

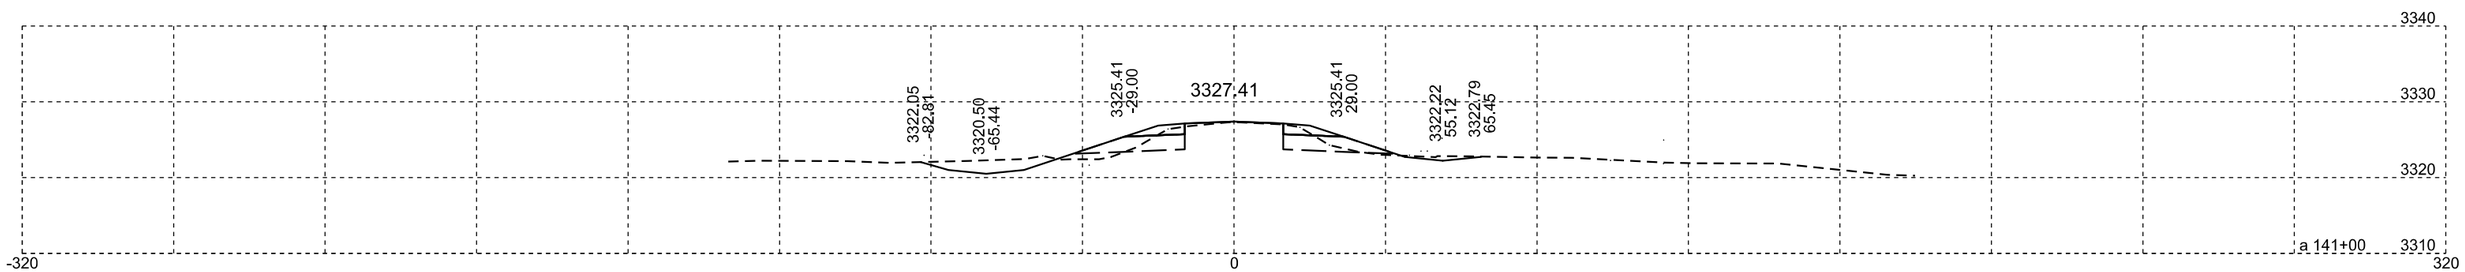

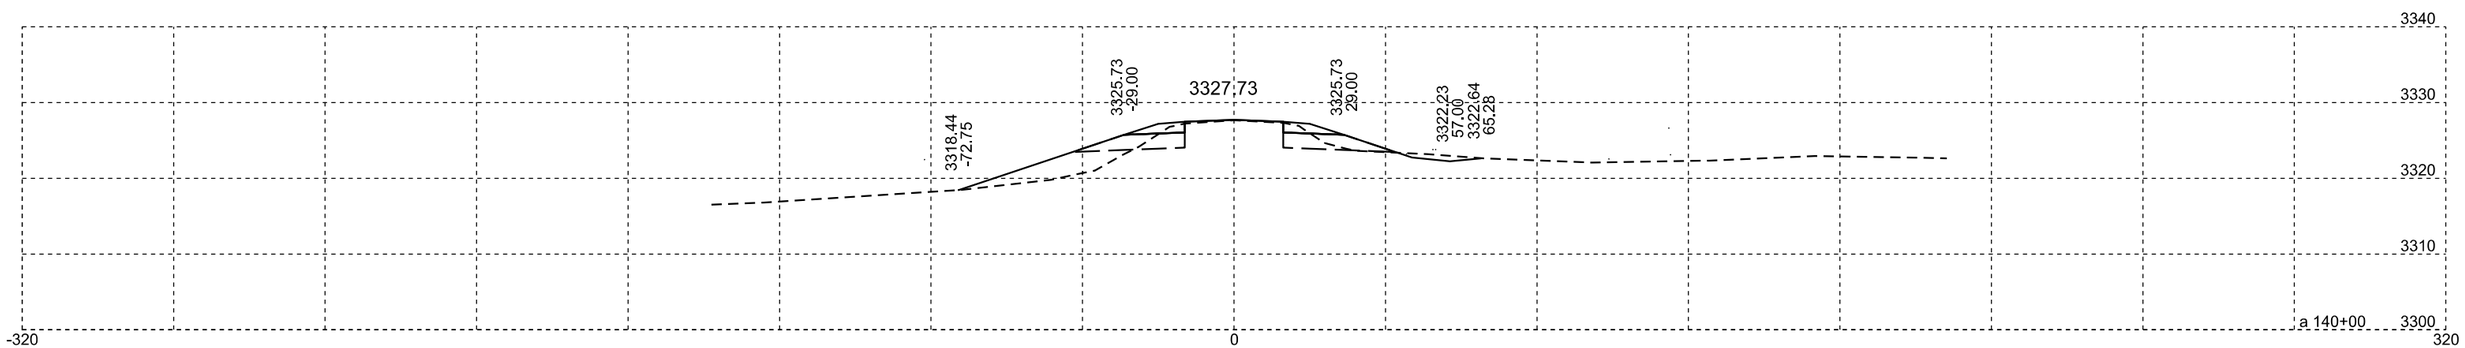

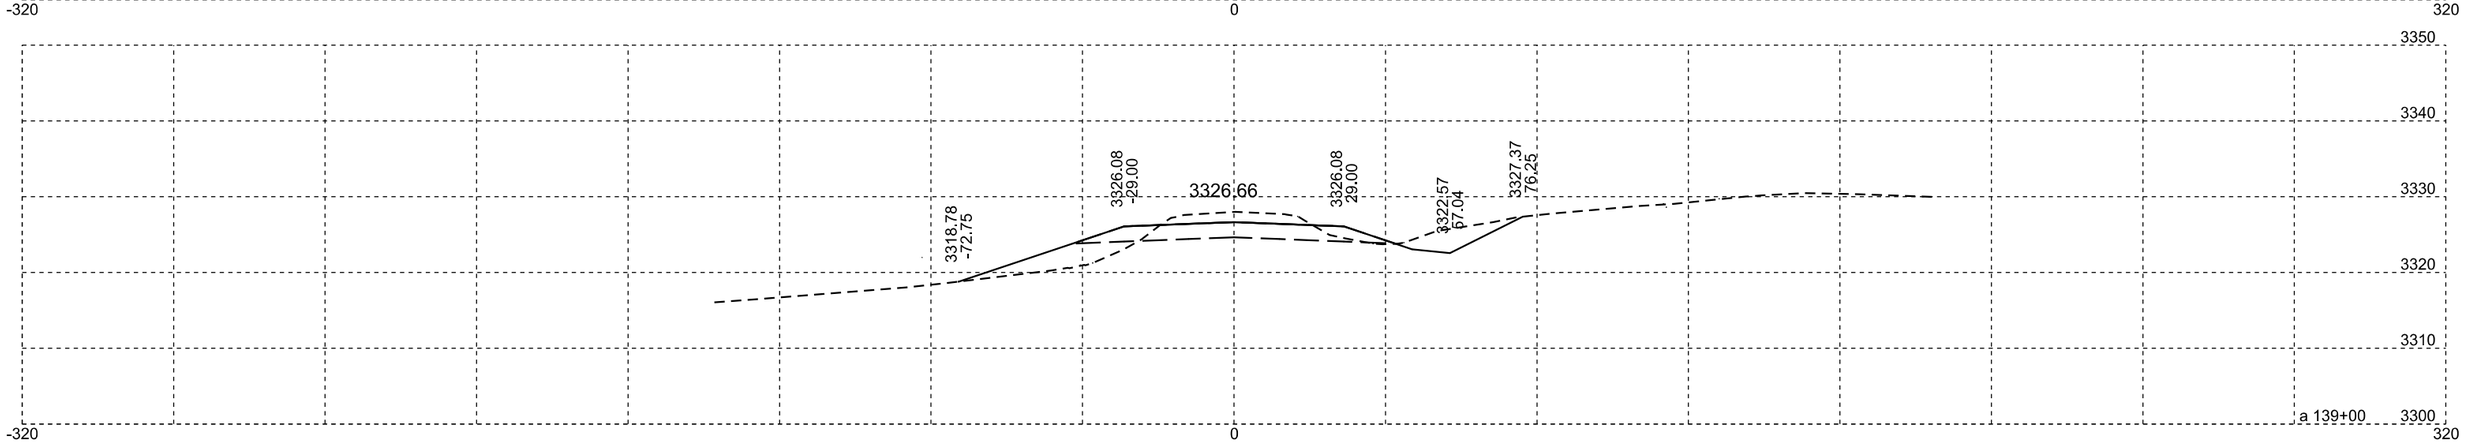

Plotting Date: 07/14/2015

STATE OF SOUTH DAKOTA	PROJECT	SHEET NO.	TOTAL SHEETS
	NH-PH 0018(177)104	X256	X329

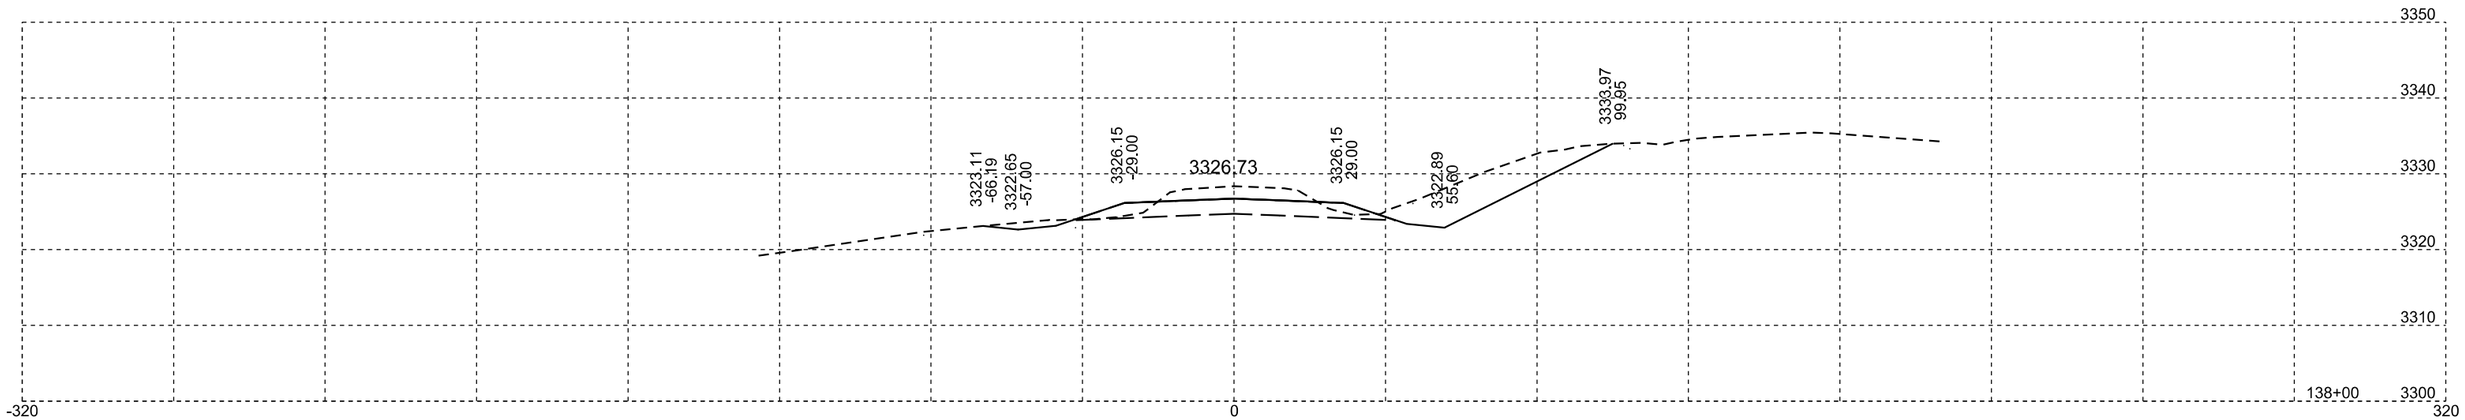

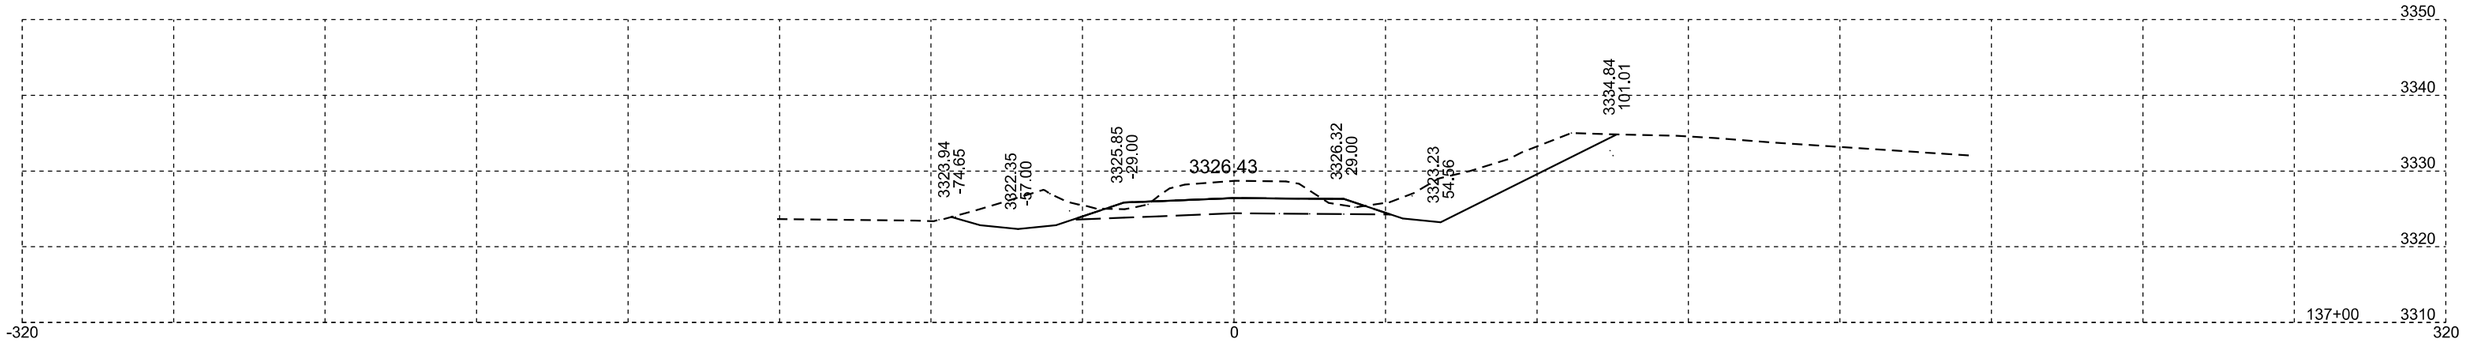

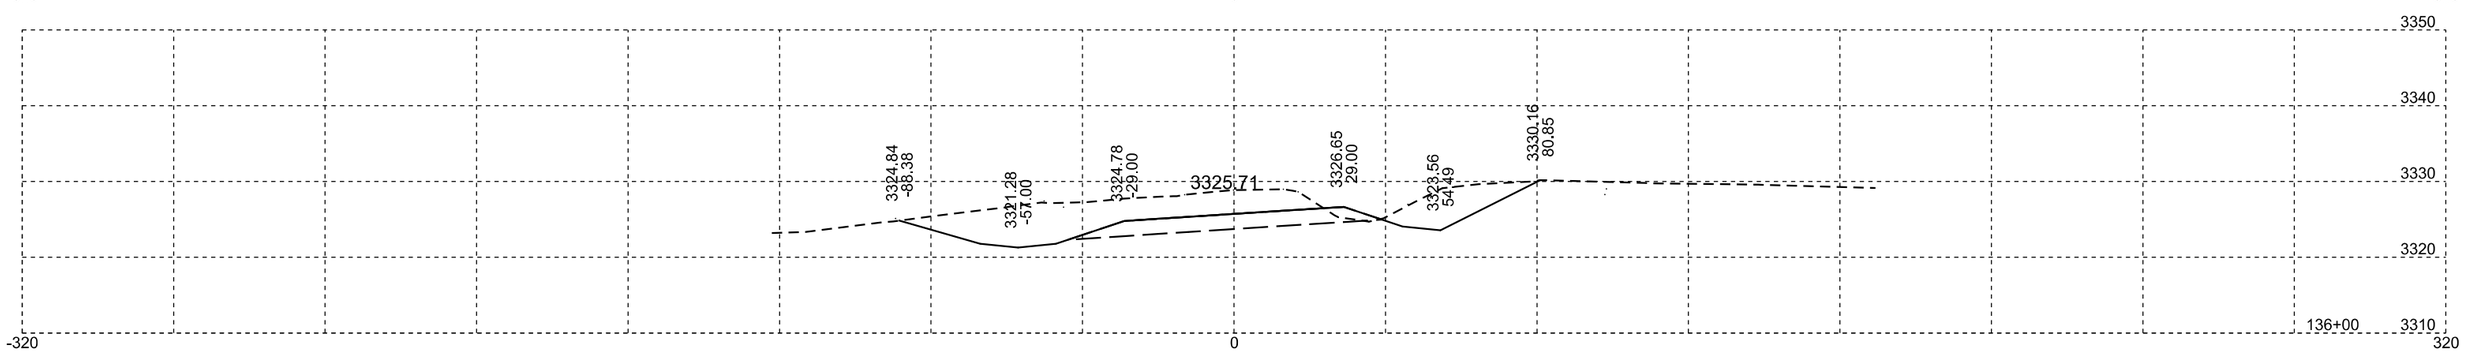

Plotting Date: 07/14/2015

STATE OF SOUTH DAKOTA	PROJECT	SHEET NO.	TOTAL SHEETS
	NH-PH 0018(177)104	X257	X329

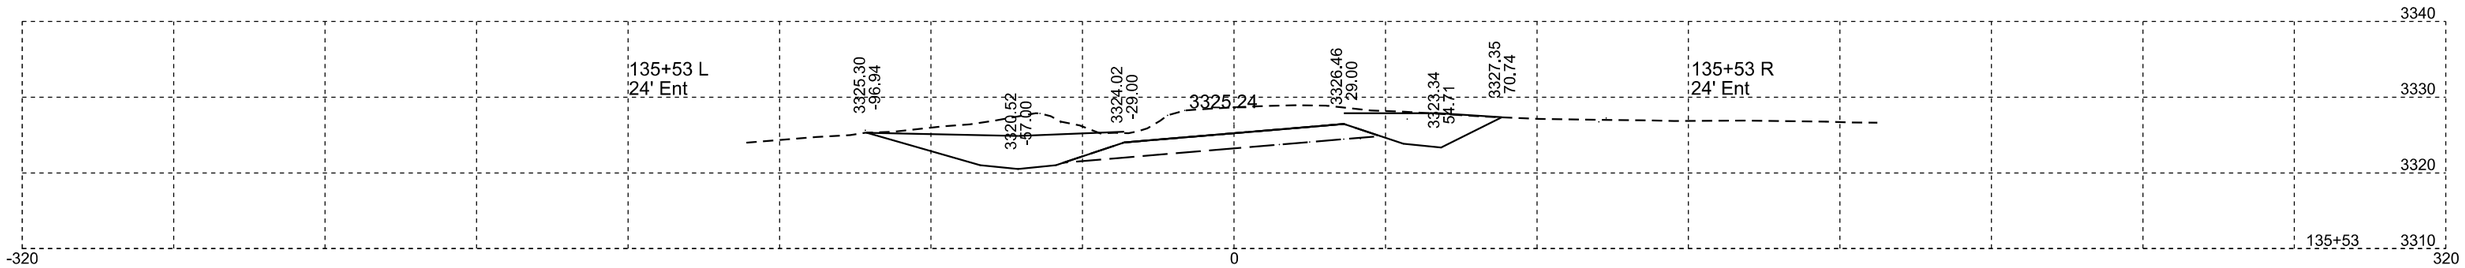

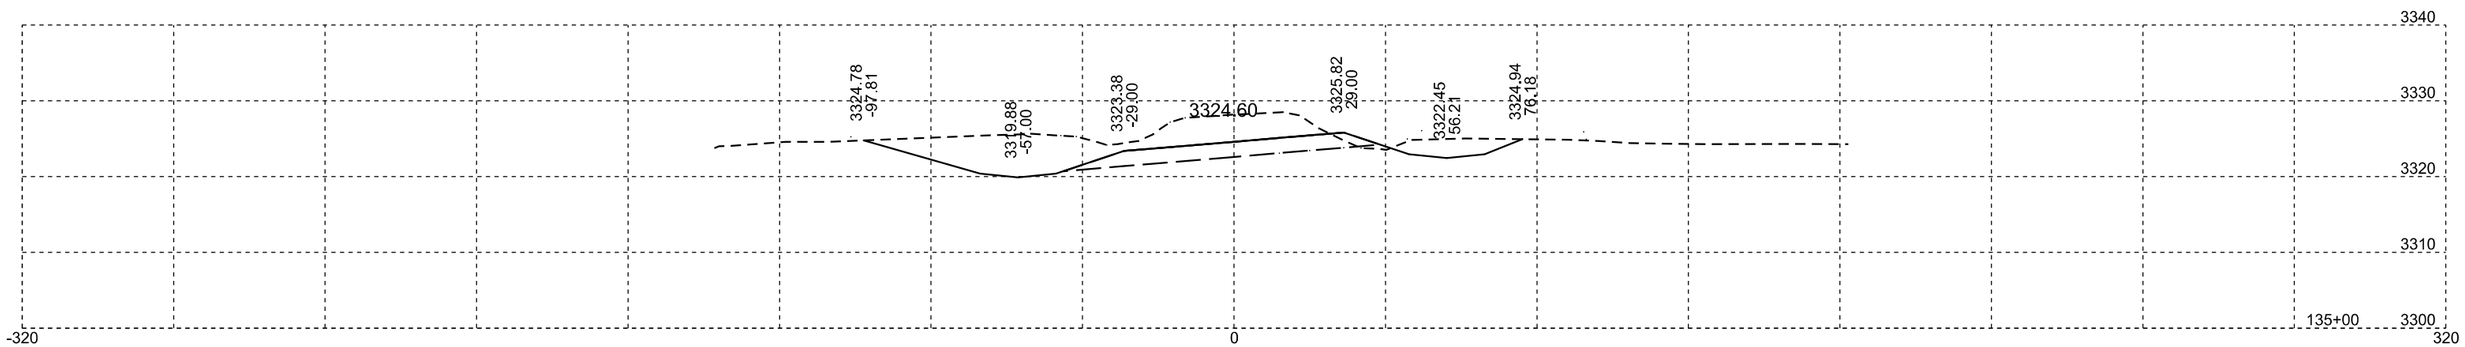

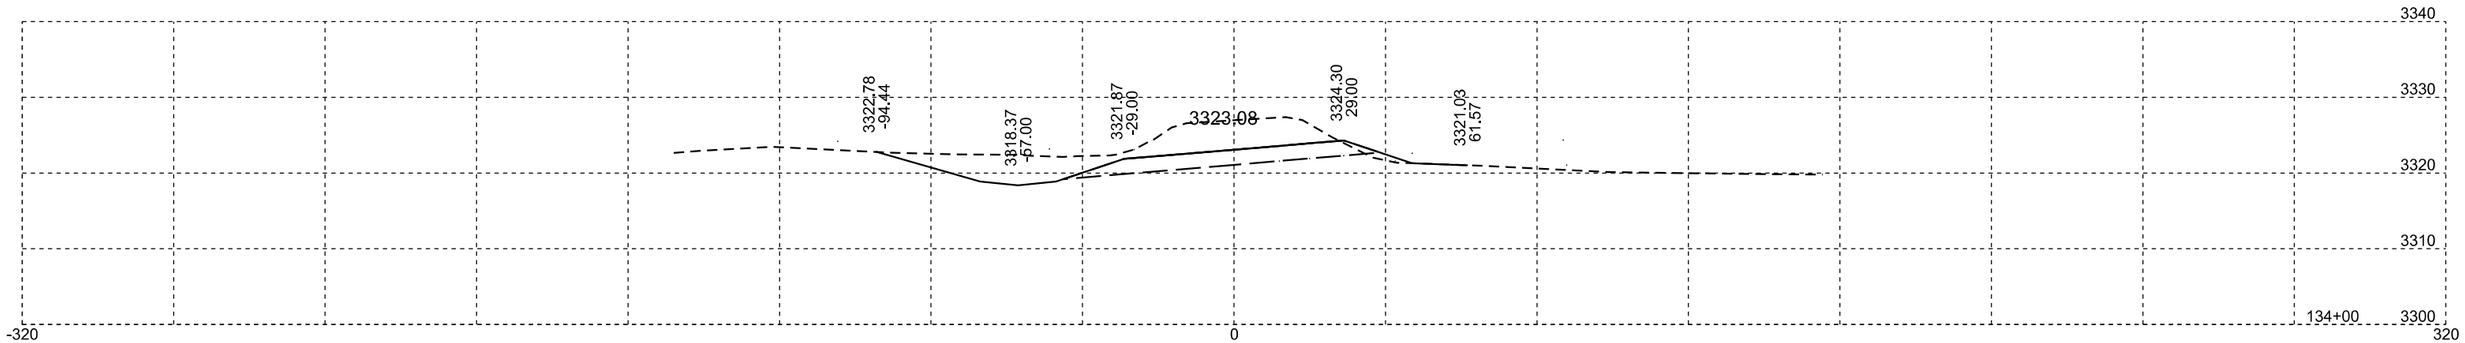

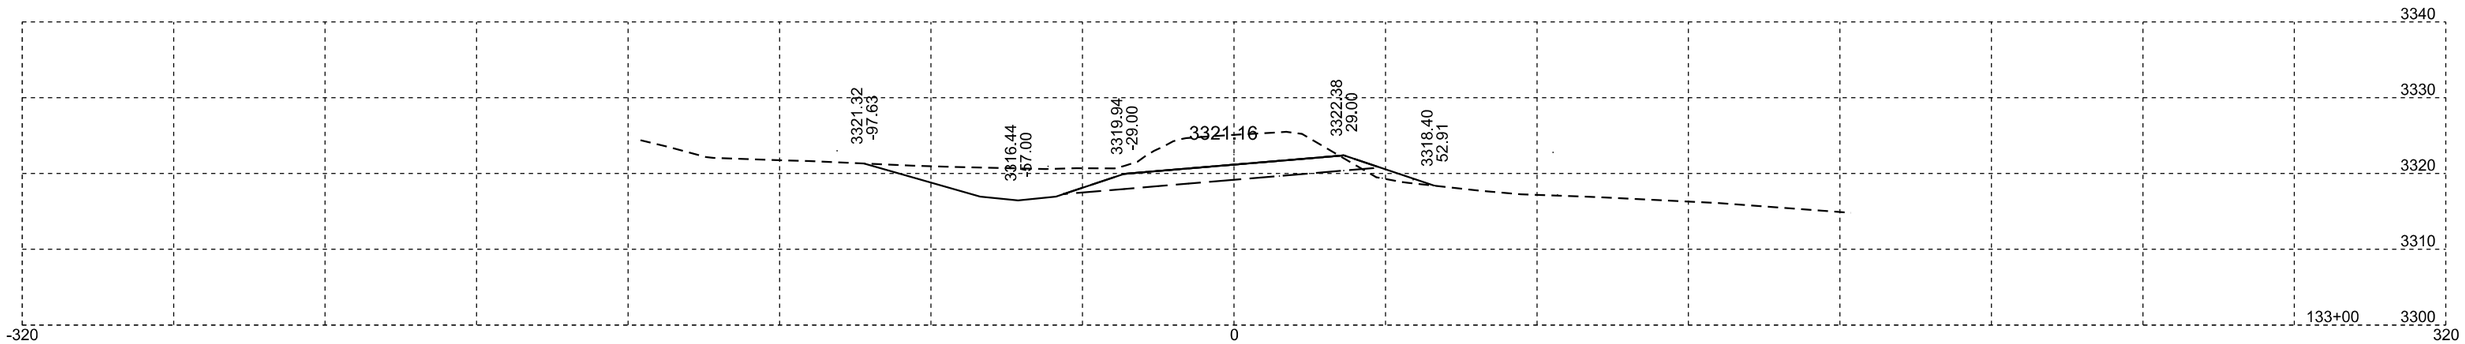

Plotting Date: 07/14/2015

STATE OF SOUTH DAKOTA	PROJECT	SHEET NO.	TOTAL SHEETS
	NH-PH 0018(177)104	X258	X329

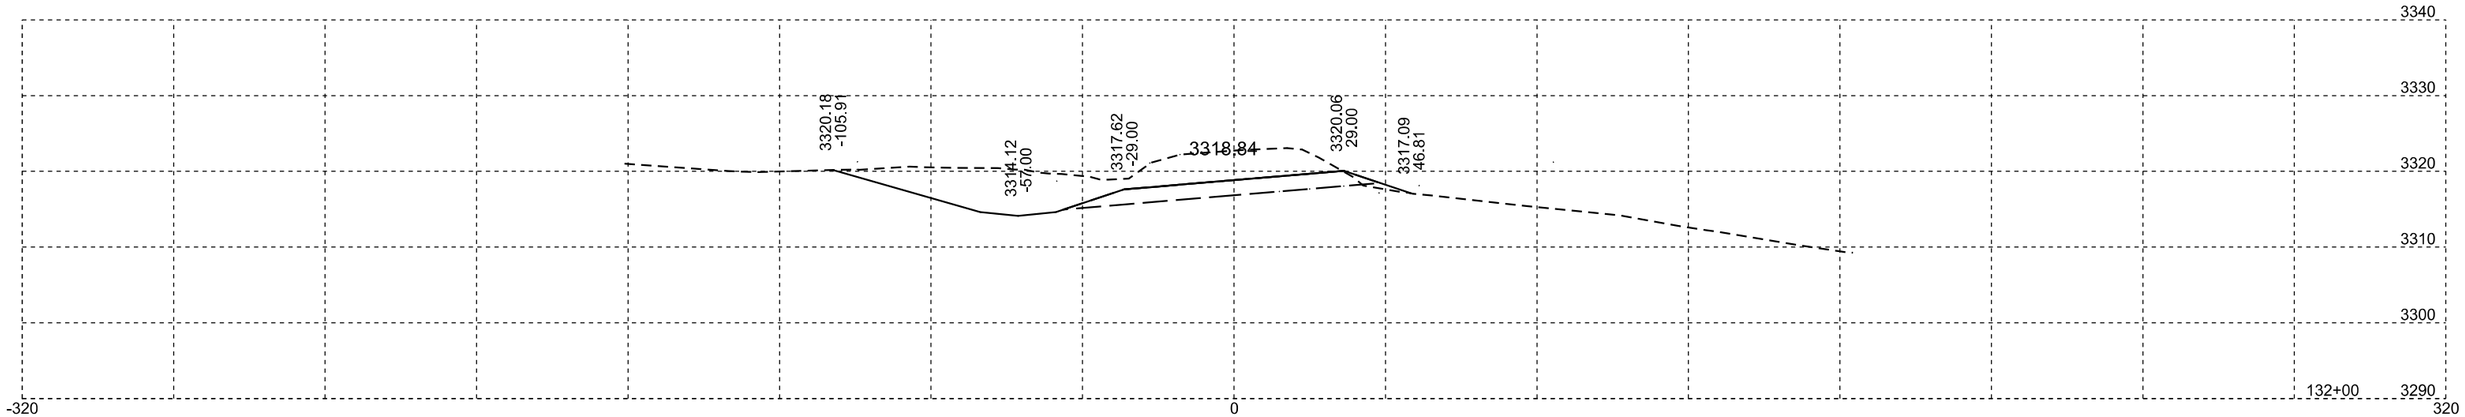

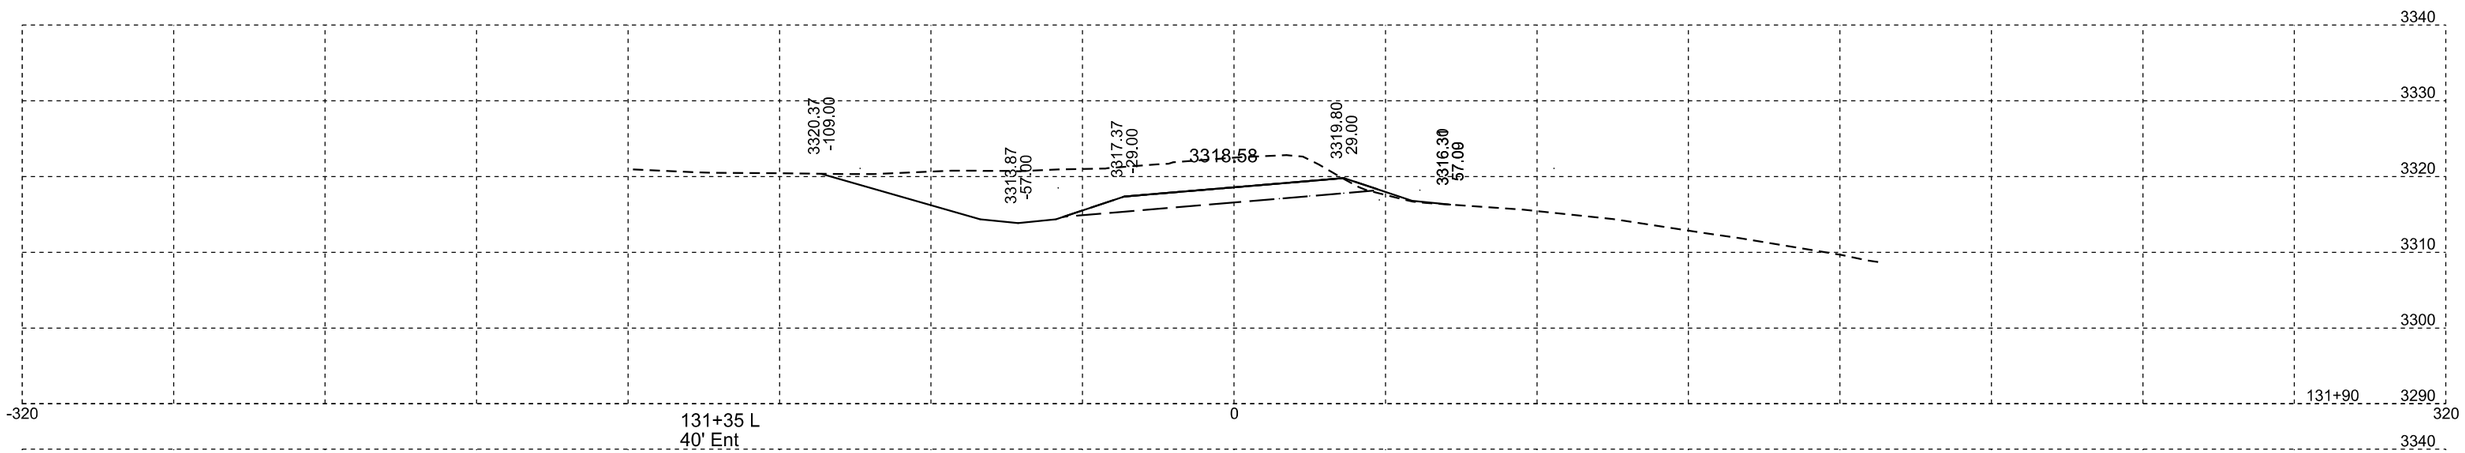

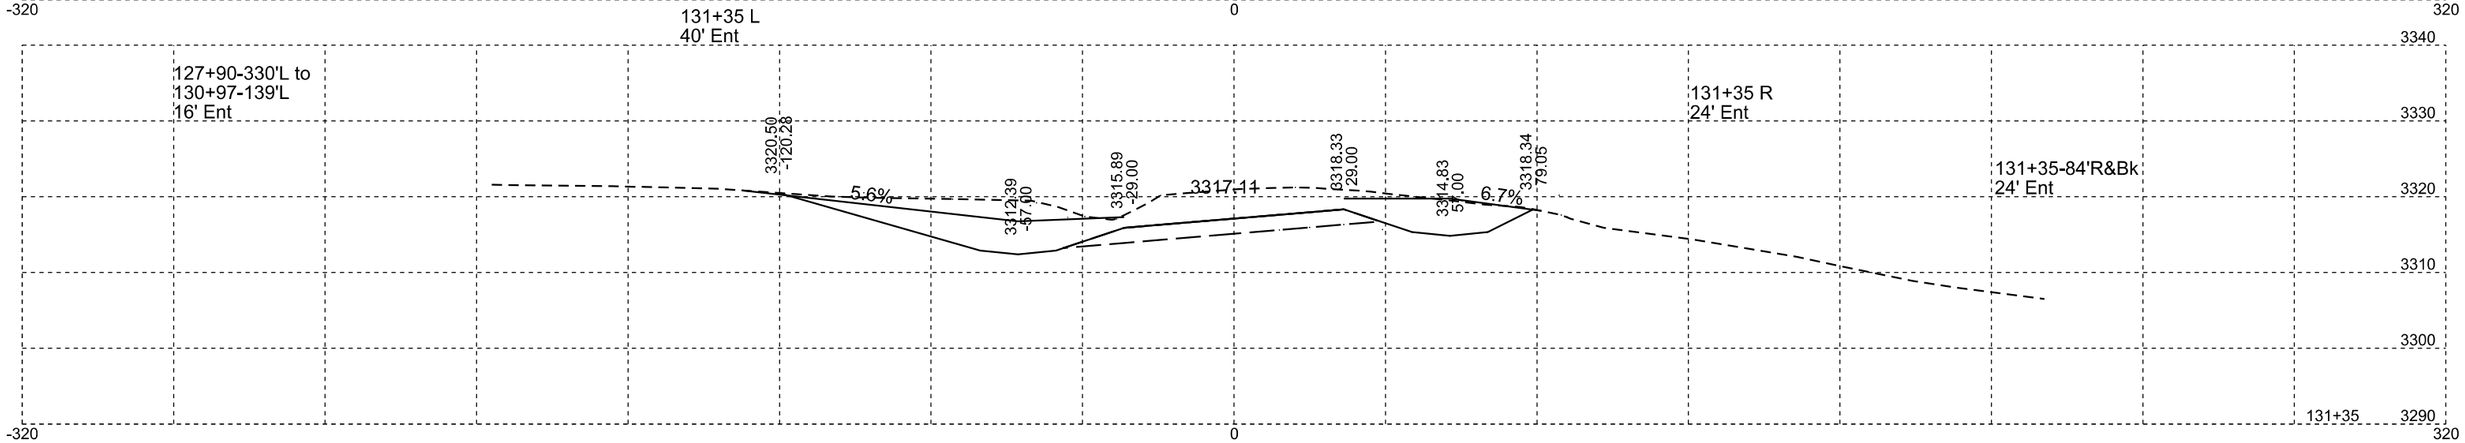

Plotting Date: 07/14/2015

STATE OF SOUTH DAKOTA	PROJECT	SHEET NO.	TOTAL SHEETS
	NH-PH 0018(177)104	X259	X329

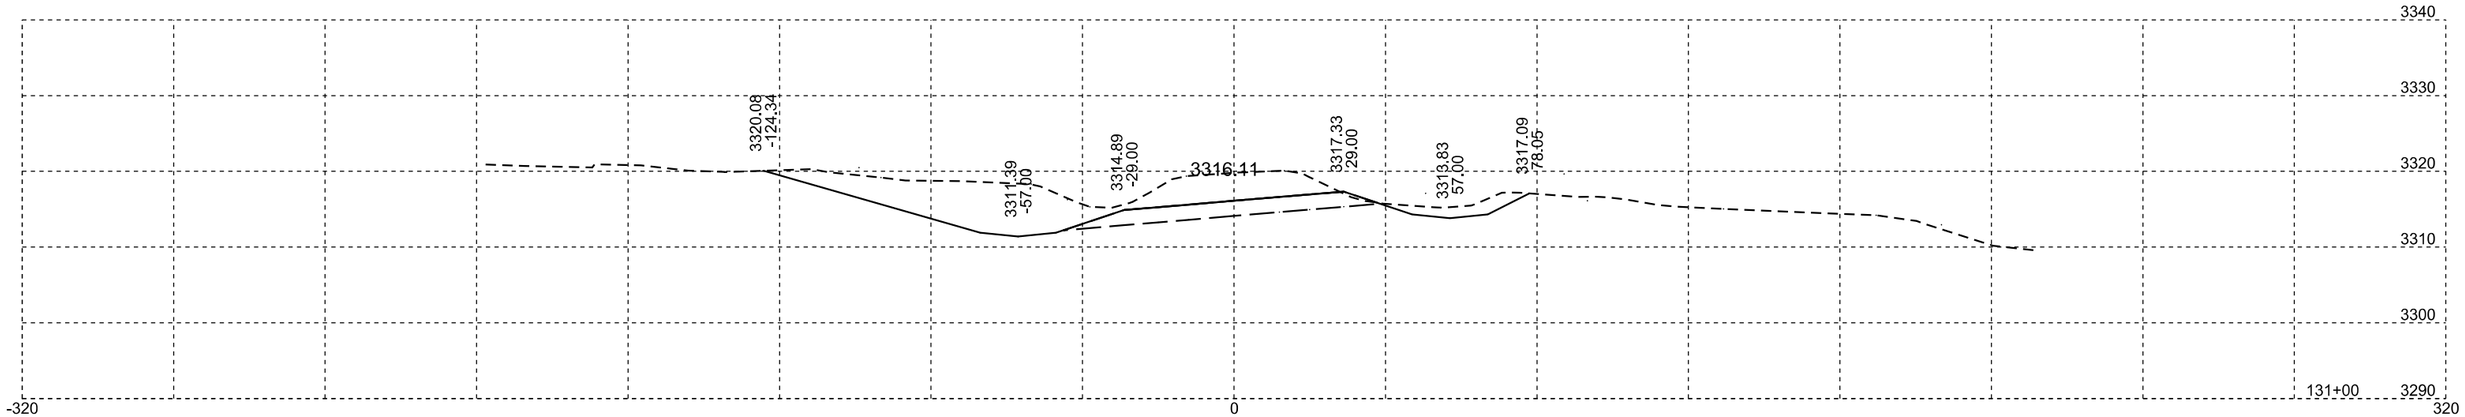

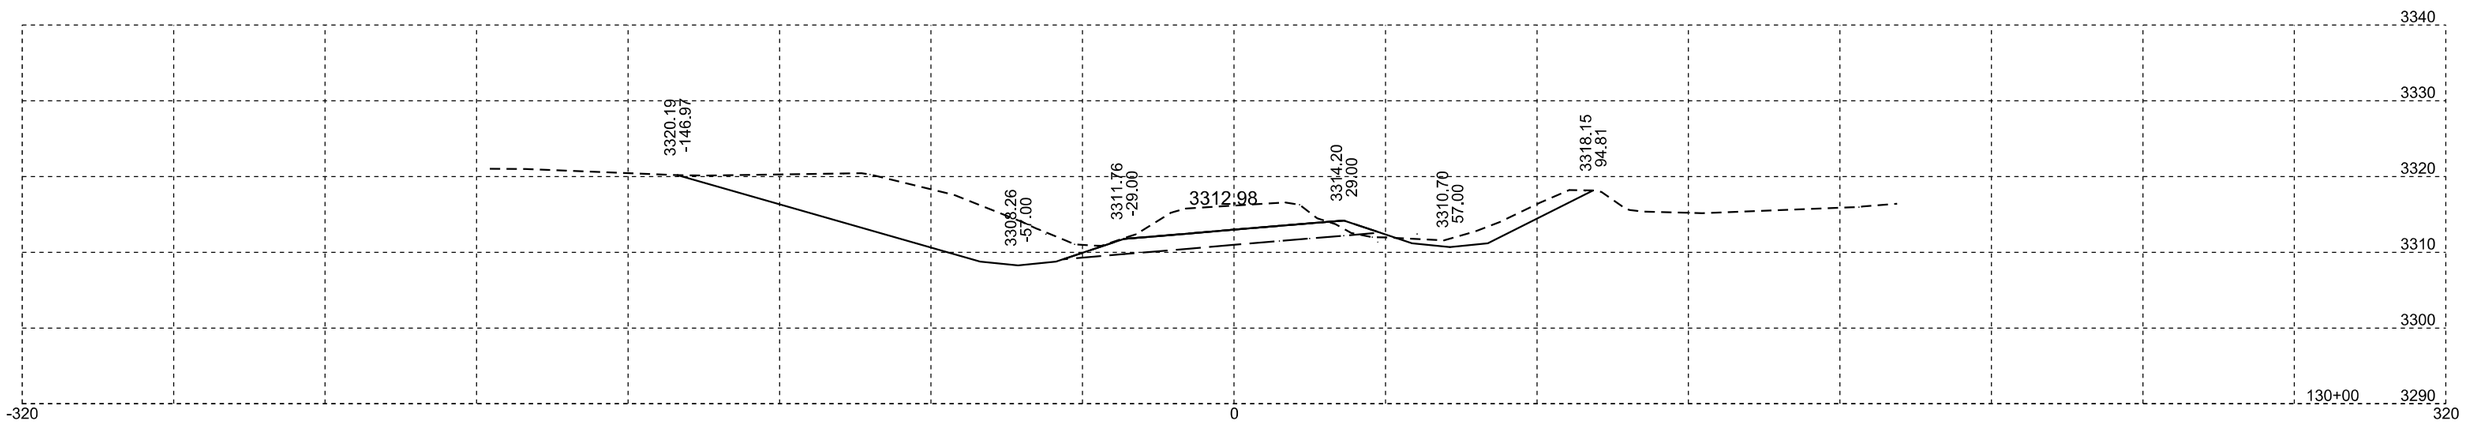

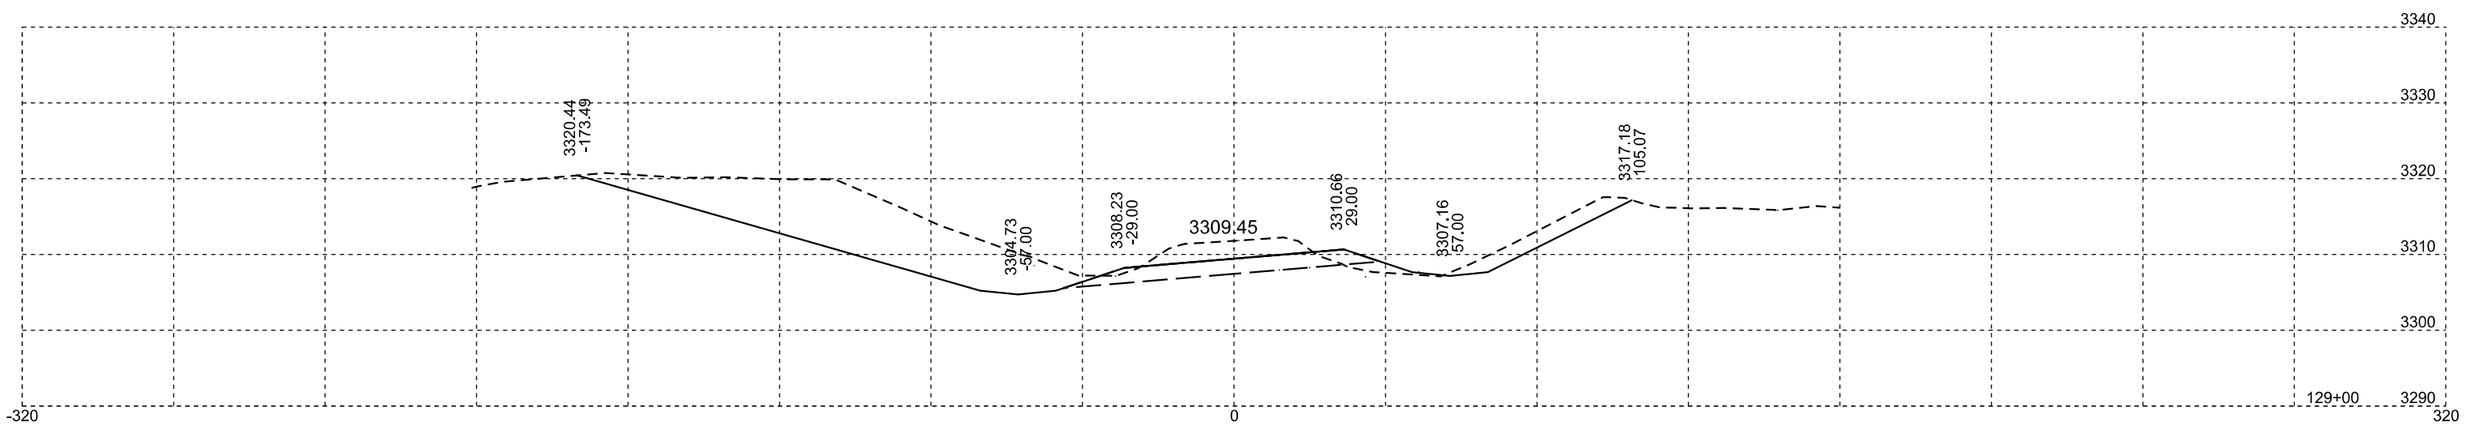

Plotting Date: 07/14/2015

STATE OF SOUTH DAKOTA	PROJECT	SHEET NO.	TOTAL SHEETS
	NH-PH 0018(177)104	X260	X329

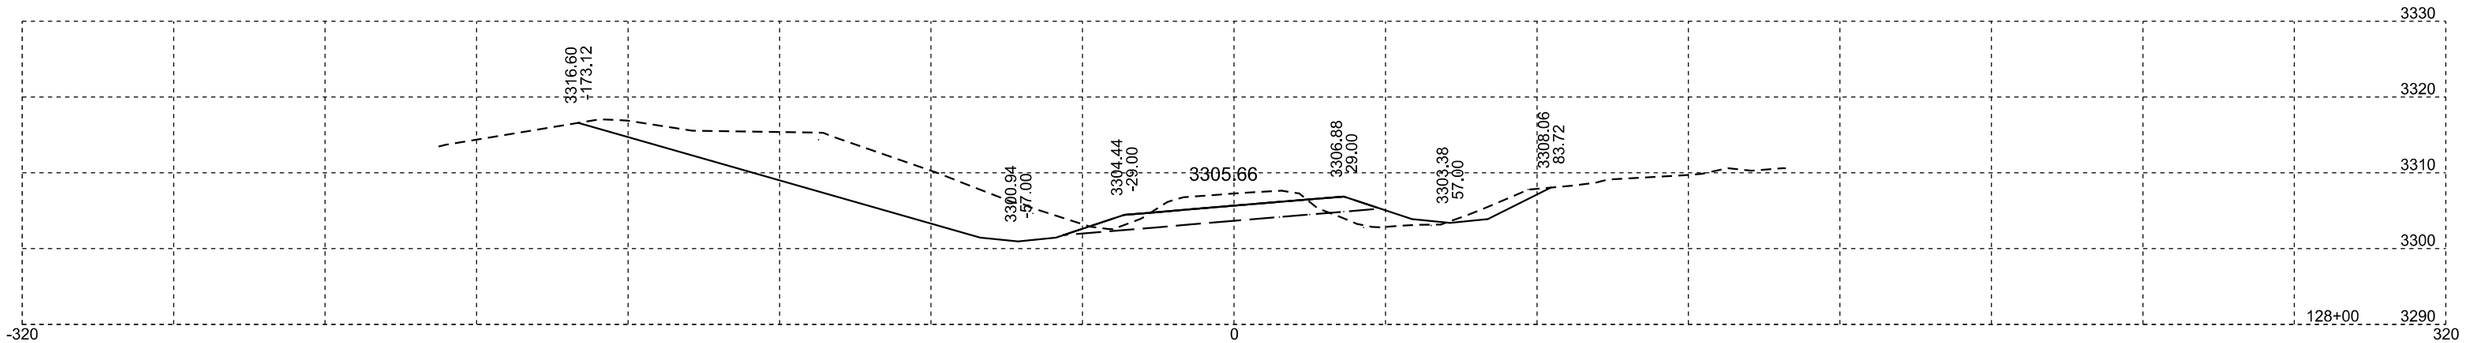

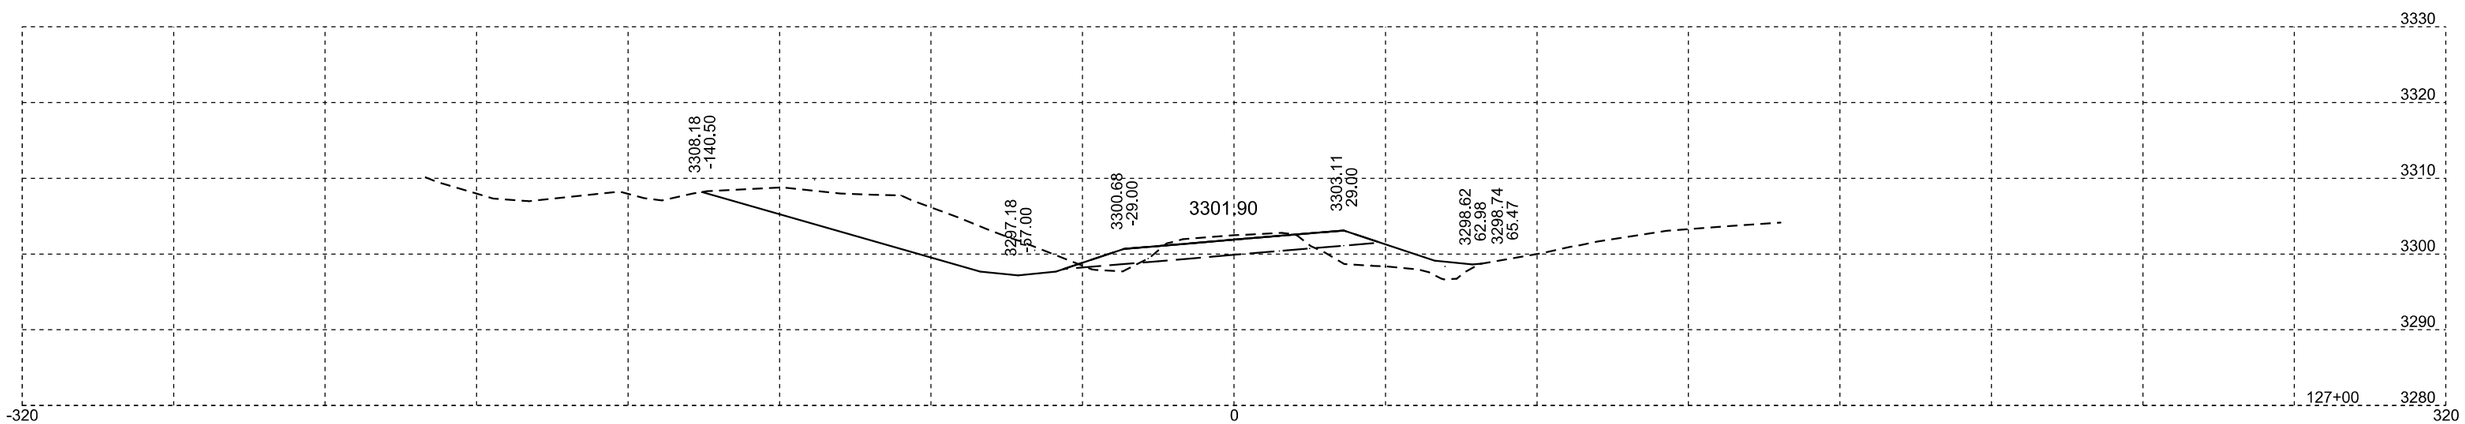

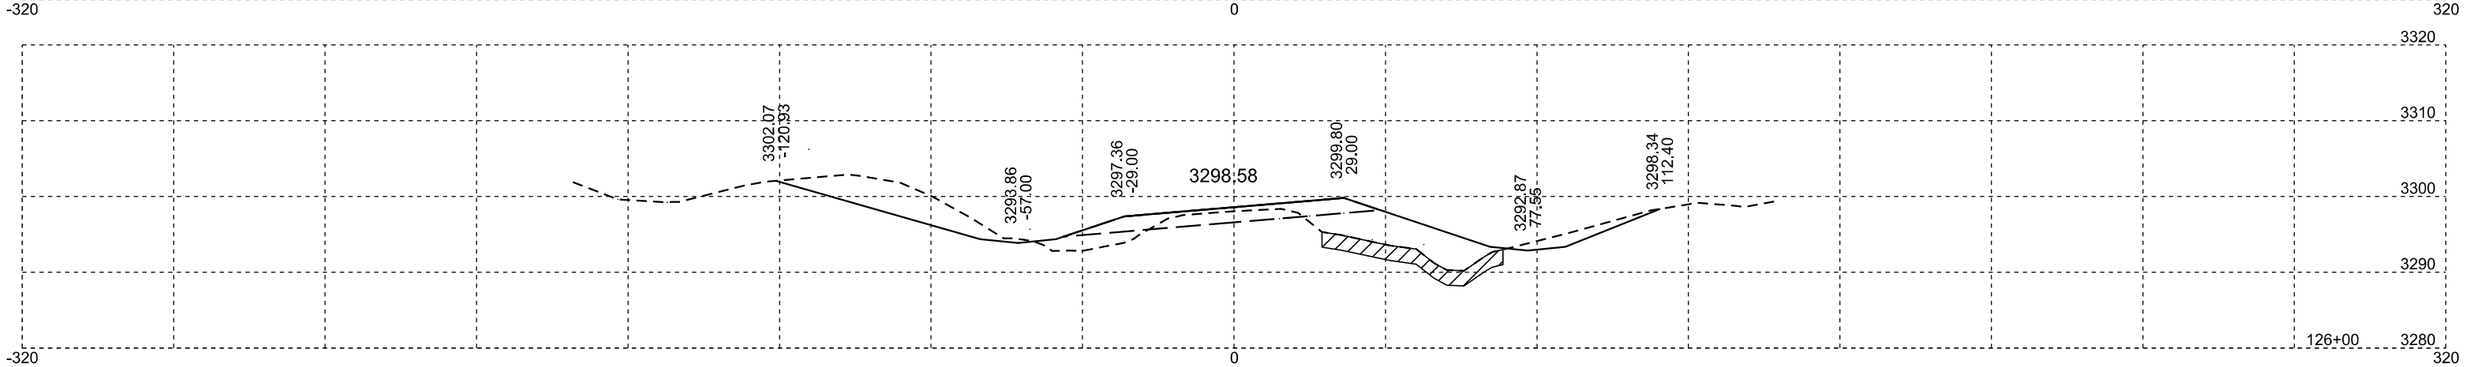

Plotting Date: 07/14/2015

STATE OF SOUTH DAKOTA	PROJECT	SHEET NO.	TOTAL SHEETS
	NH-PH 0018(177)104	X261	X329

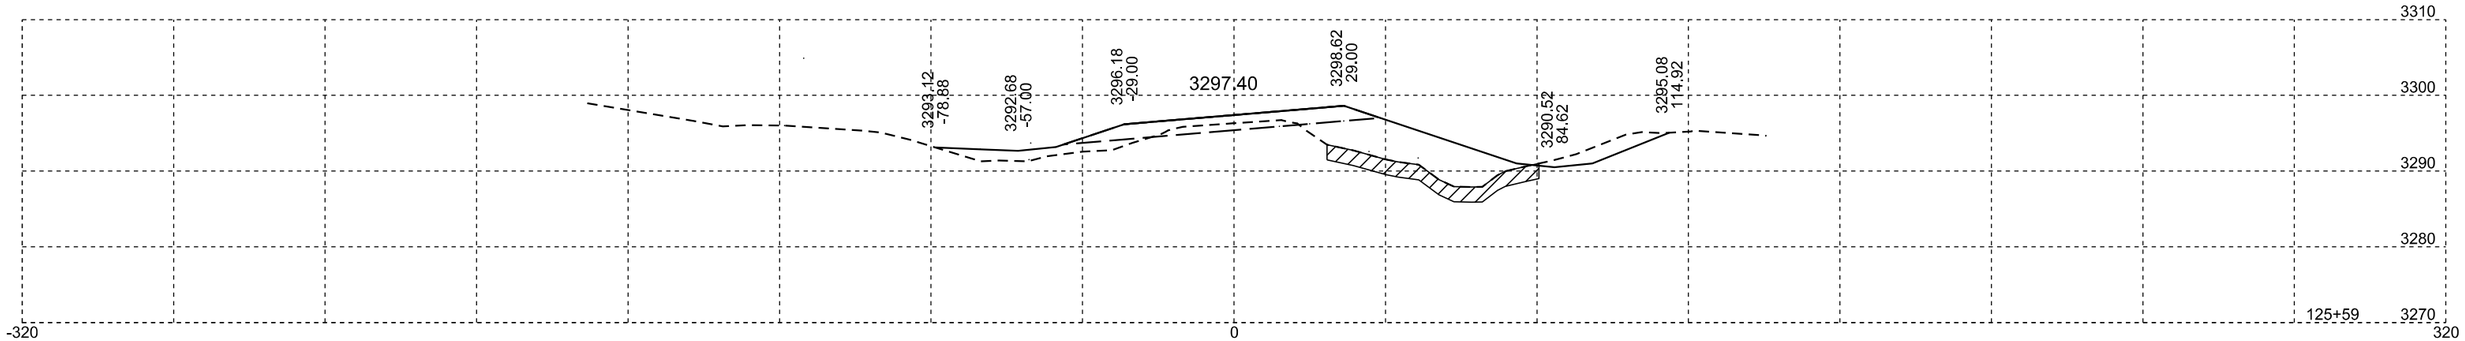

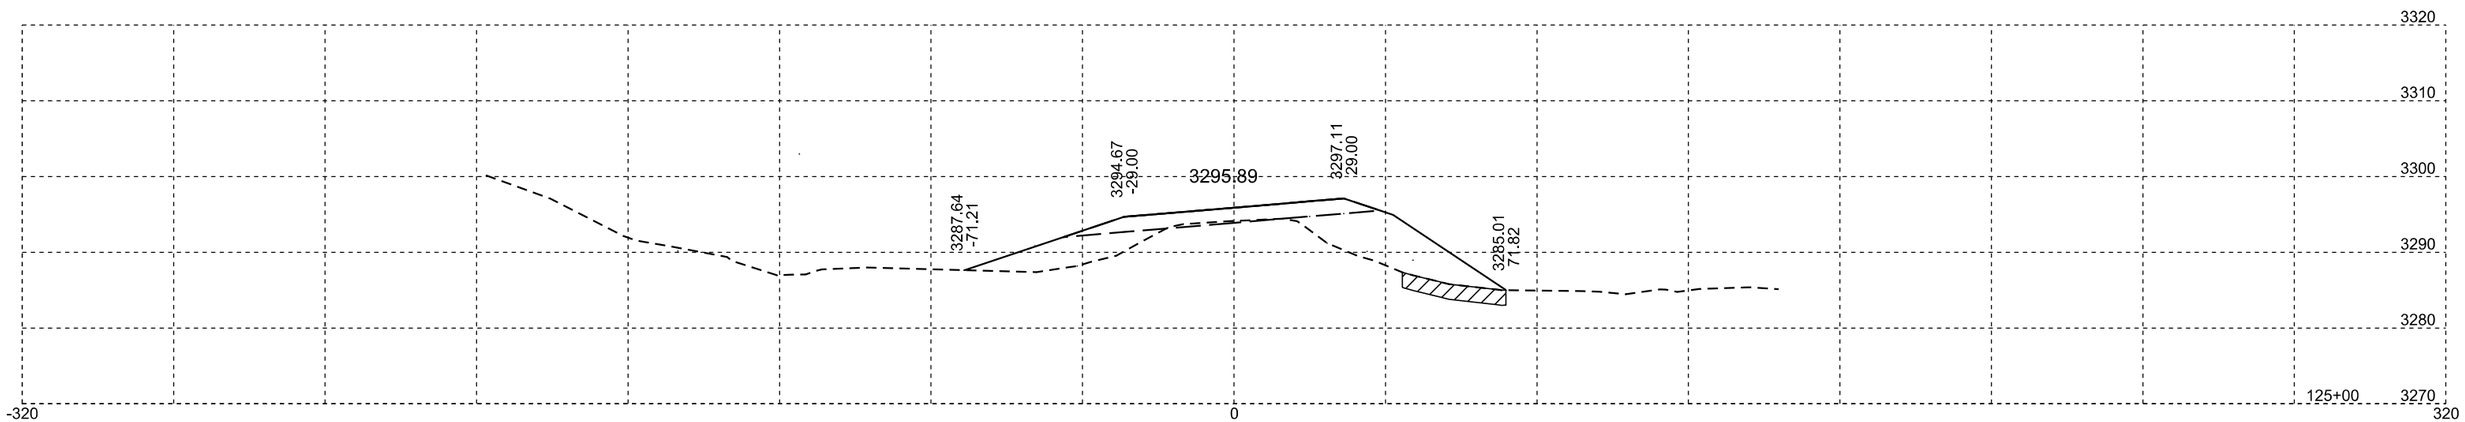

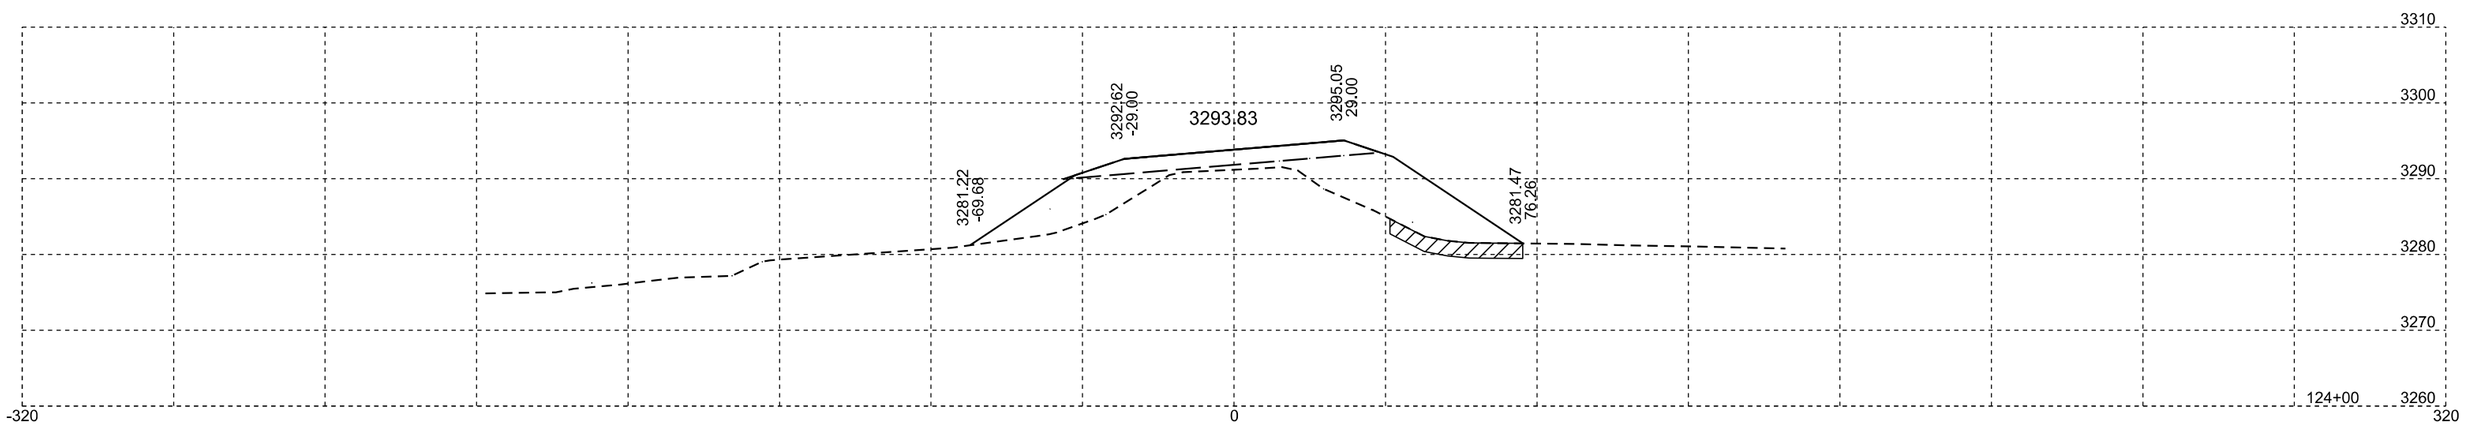

Plotting Date: 07/14/2015

STATE OF SOUTH DAKOTA	PROJECT	SHEET NO.	TOTAL SHEETS
	NH-PH 0018(177)104	X262	X329

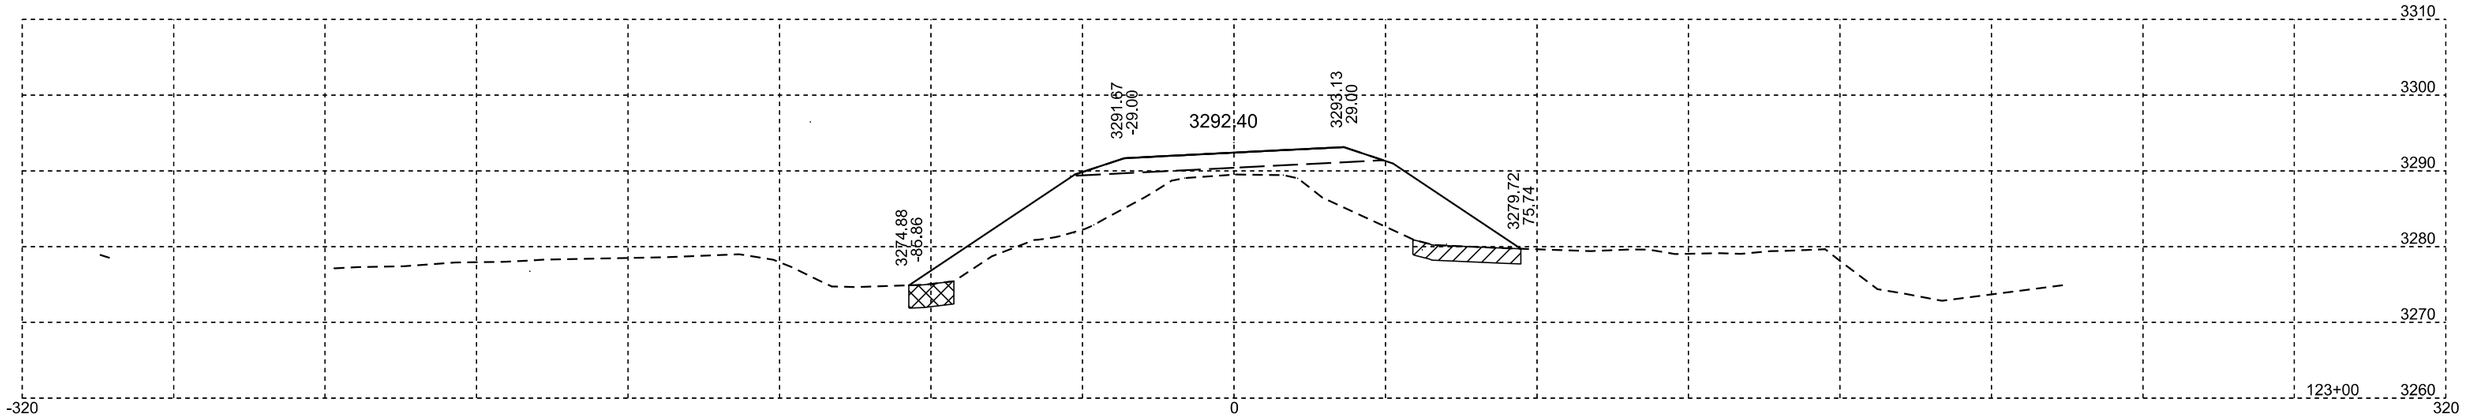

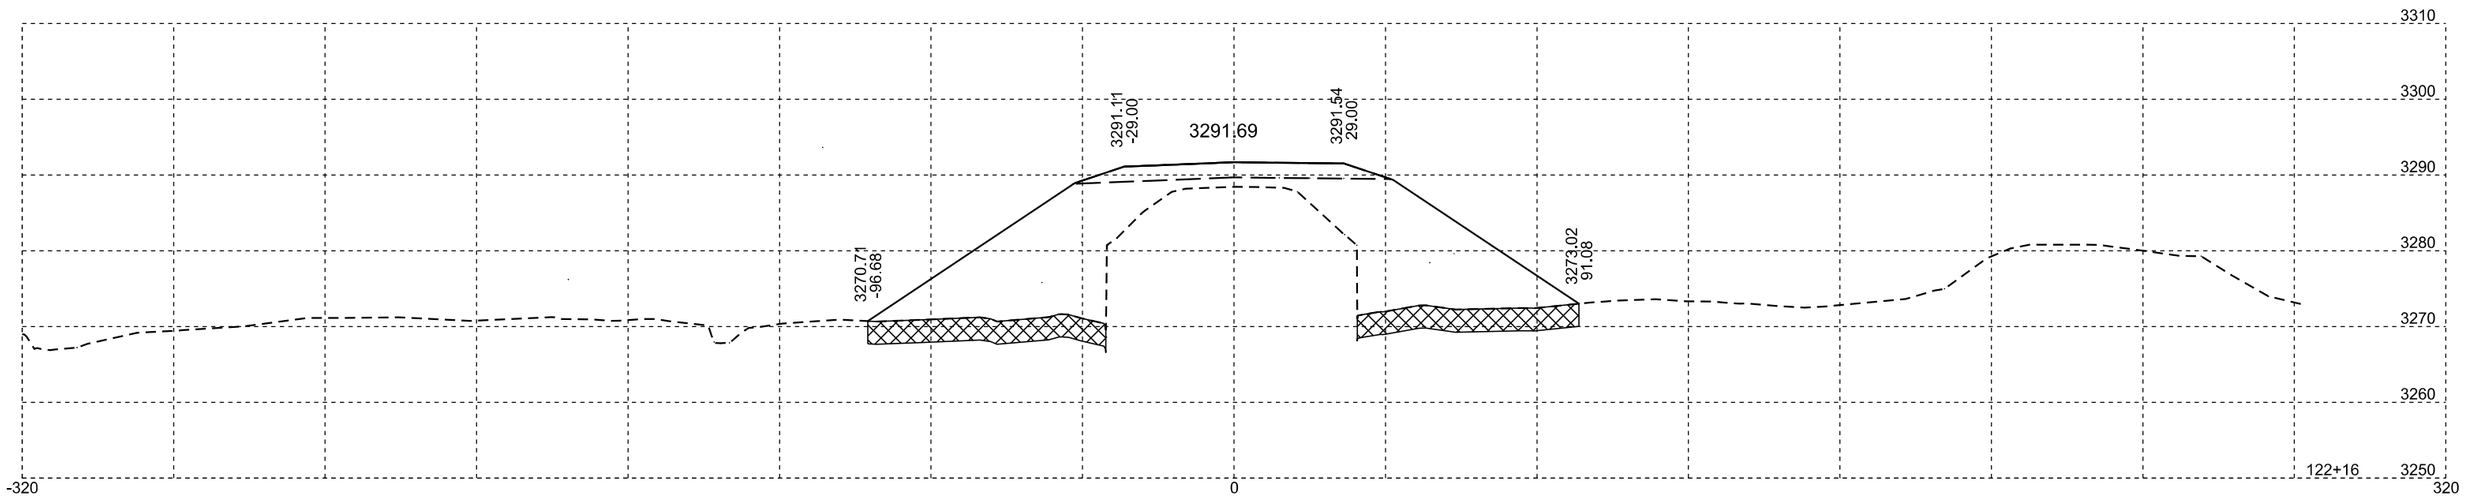

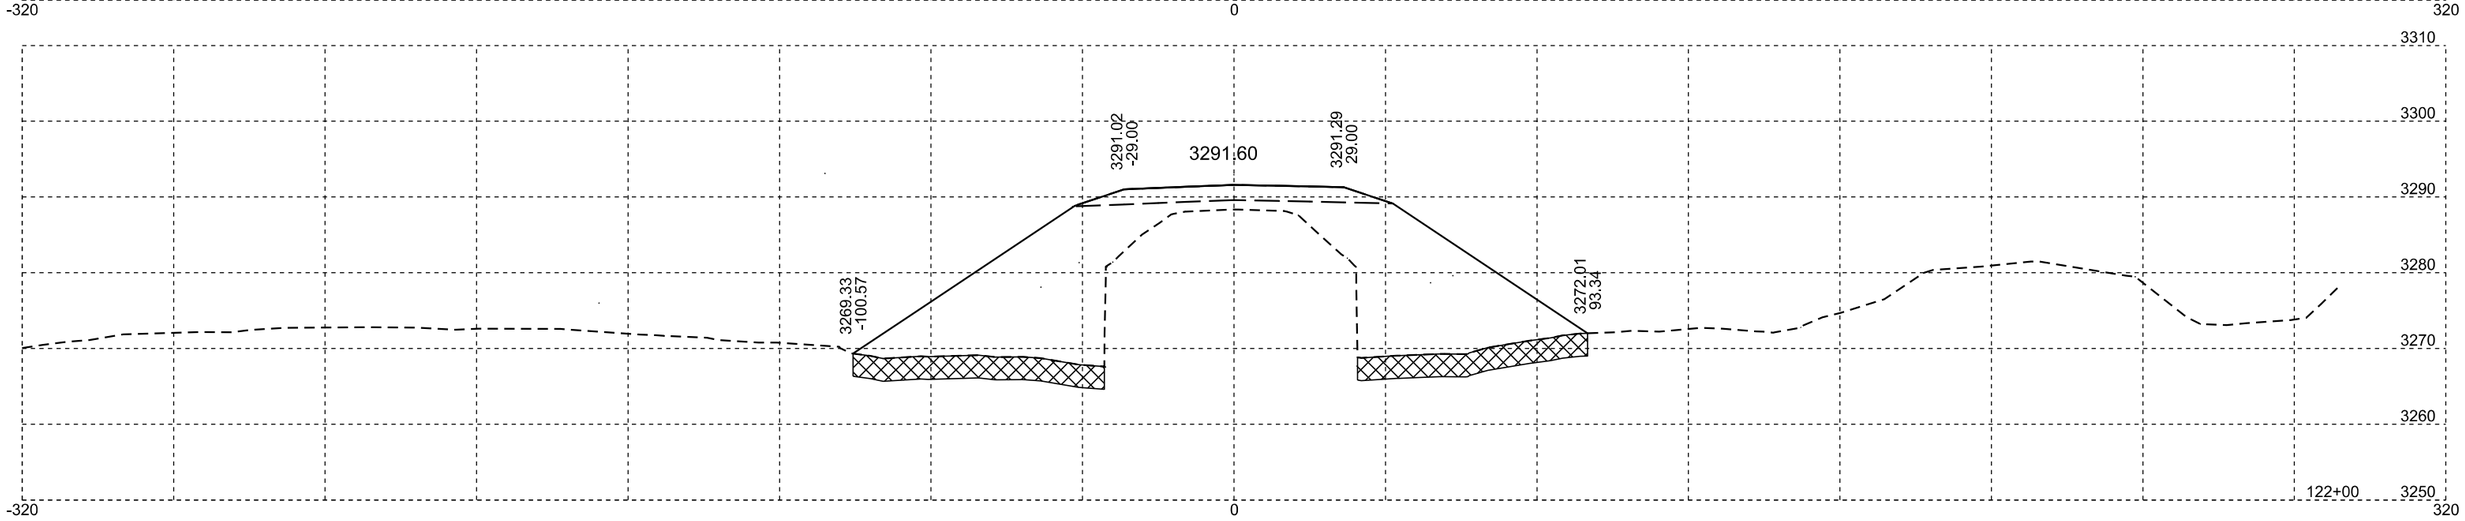

Plotting Date: 07/14/2015

STATE OF SOUTH DAKOTA	PROJECT	SHEET NO.	TOTAL SHEETS
	NH-PH 0018(177)104	X263	X329

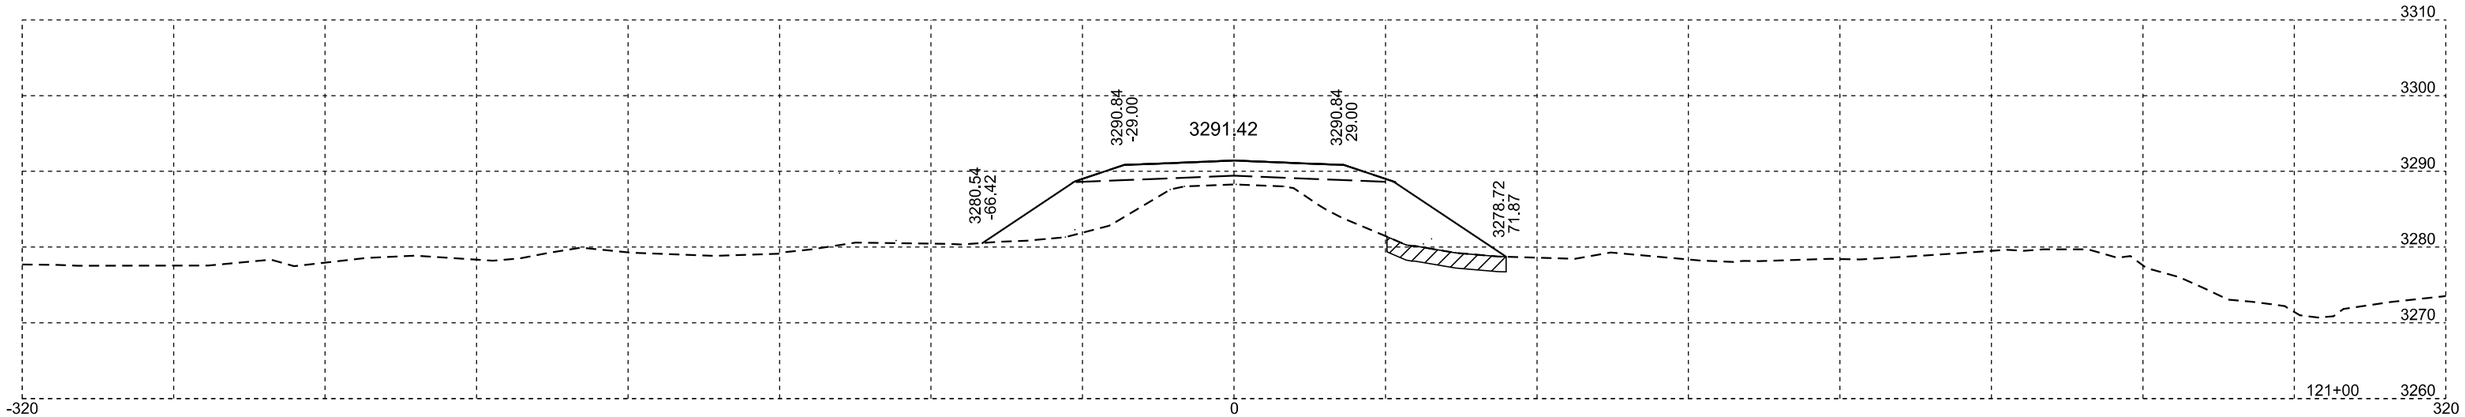

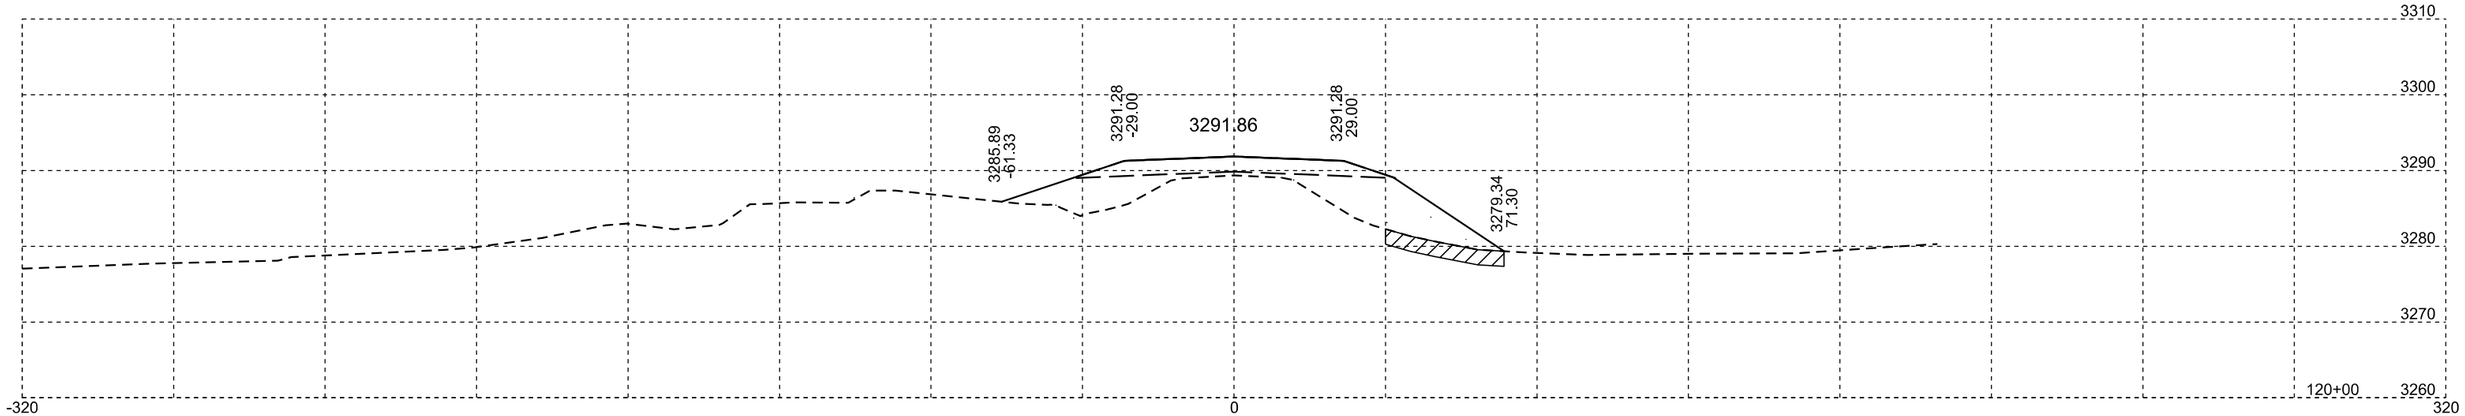

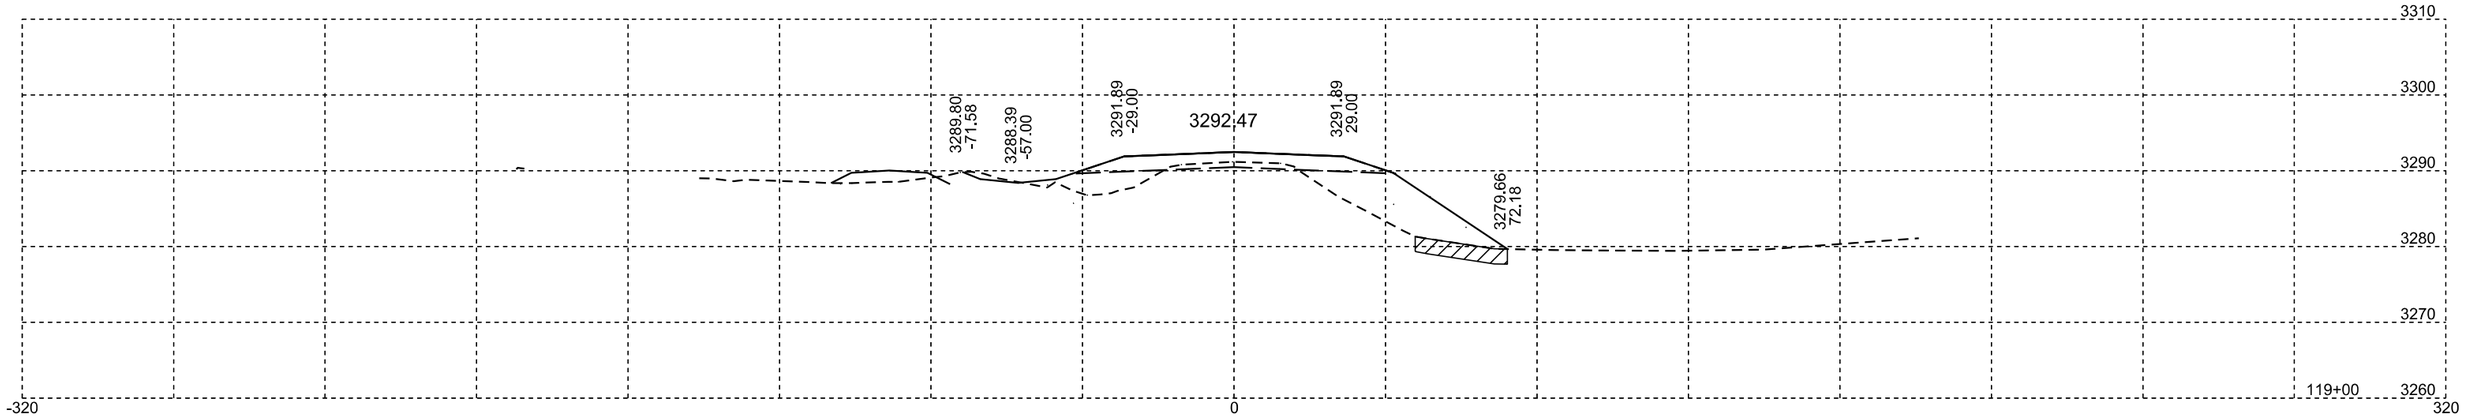

Plotting Date: 07/14/2015

STATE OF SOUTH DAKOTA	PROJECT	SHEET NO.	TOTAL SHEETS
	NH-PH 0018(177)104	X264	X329

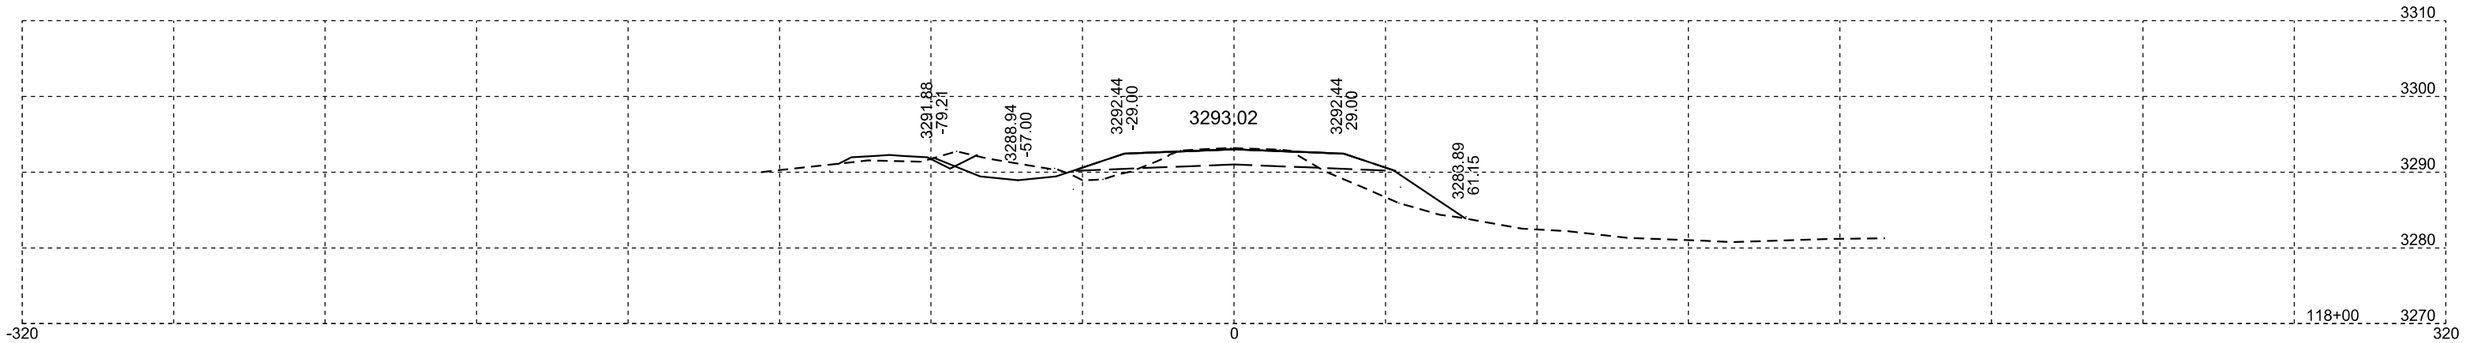

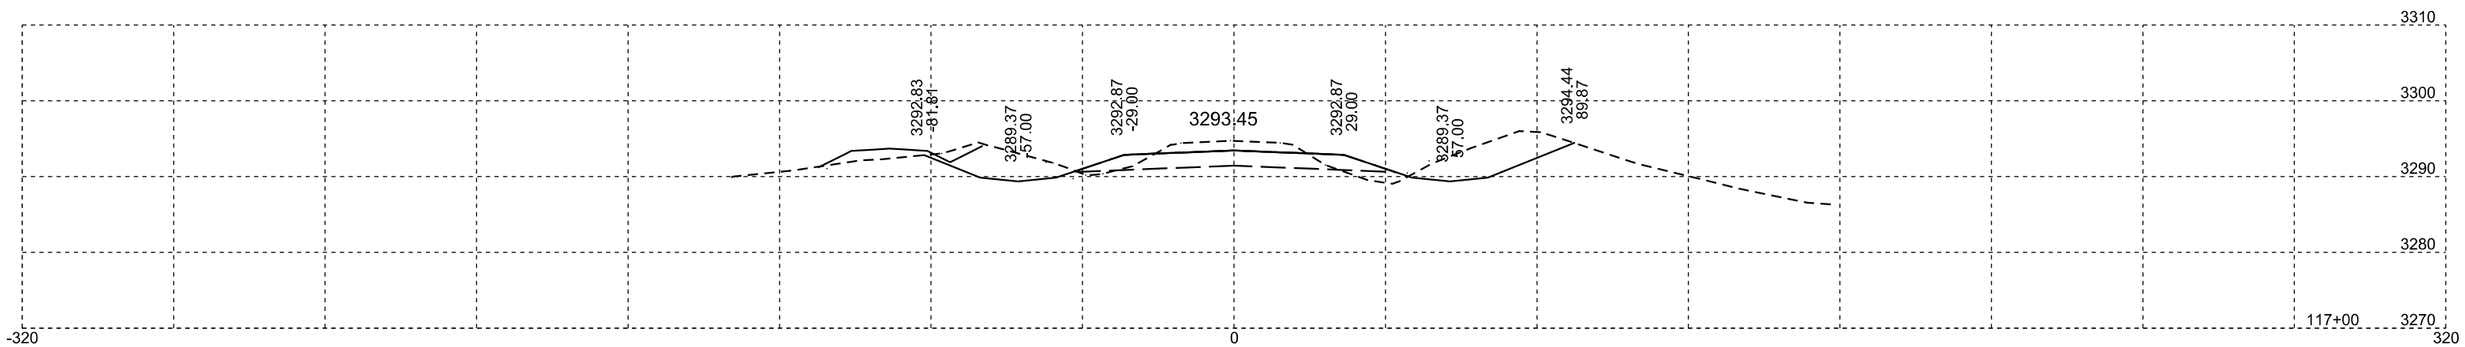

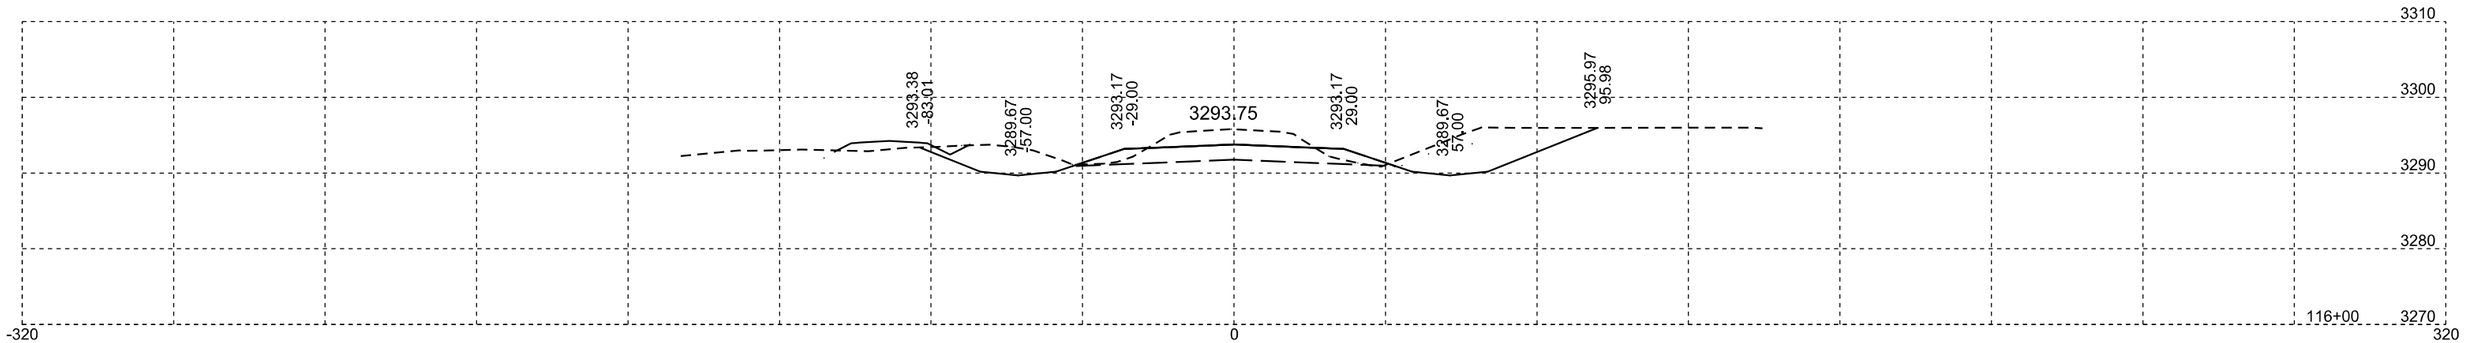

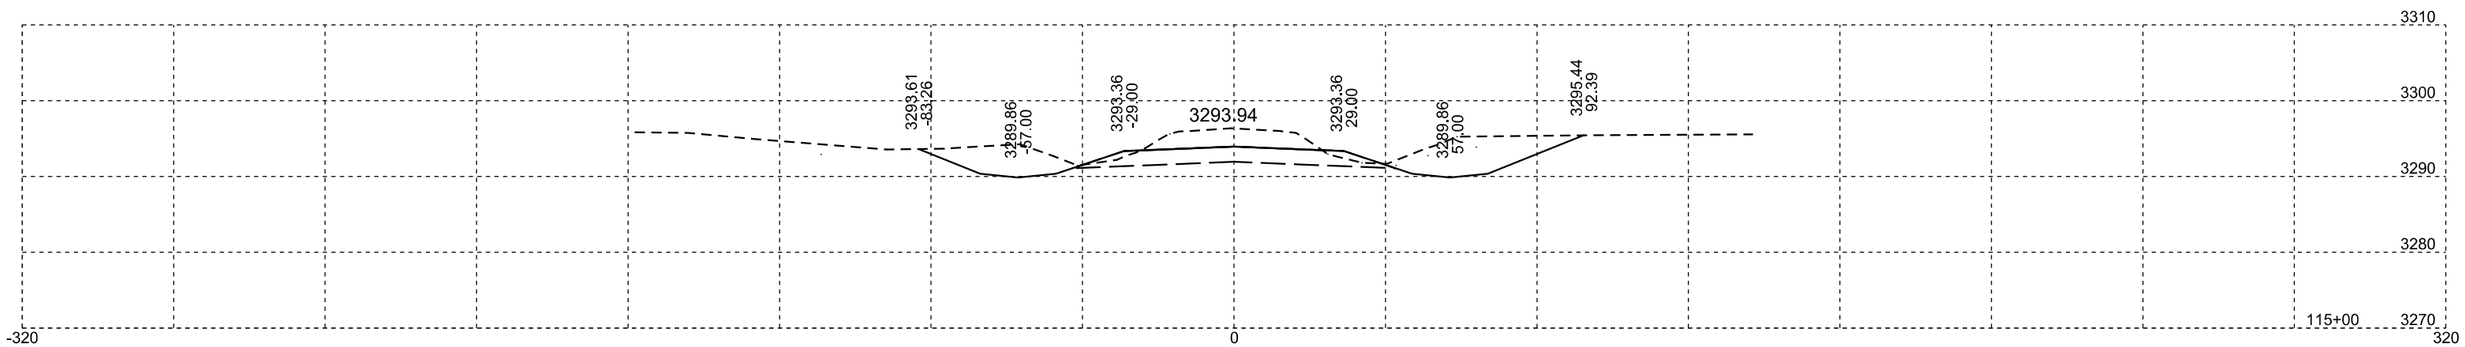

Plotting Date: 07/14/2015

STATE OF SOUTH DAKOTA	PROJECT	SHEET NO.	TOTAL SHEETS
	NH-PH 0018(177)104	X265	X329

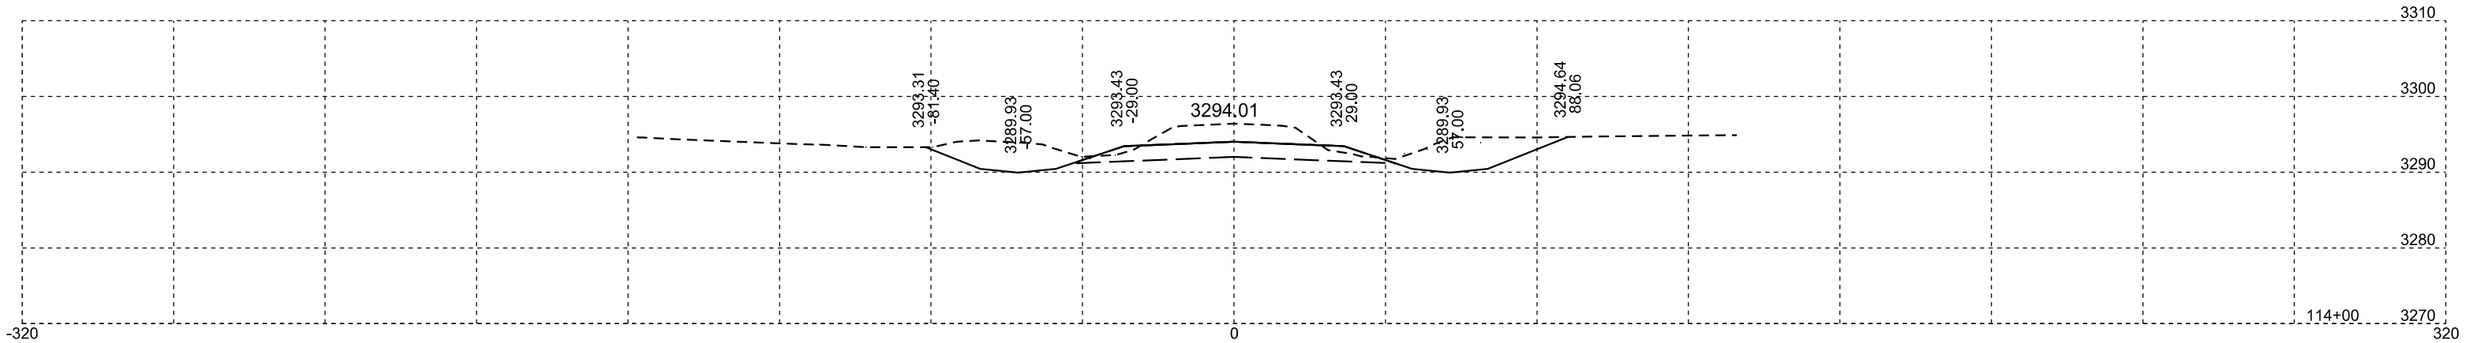

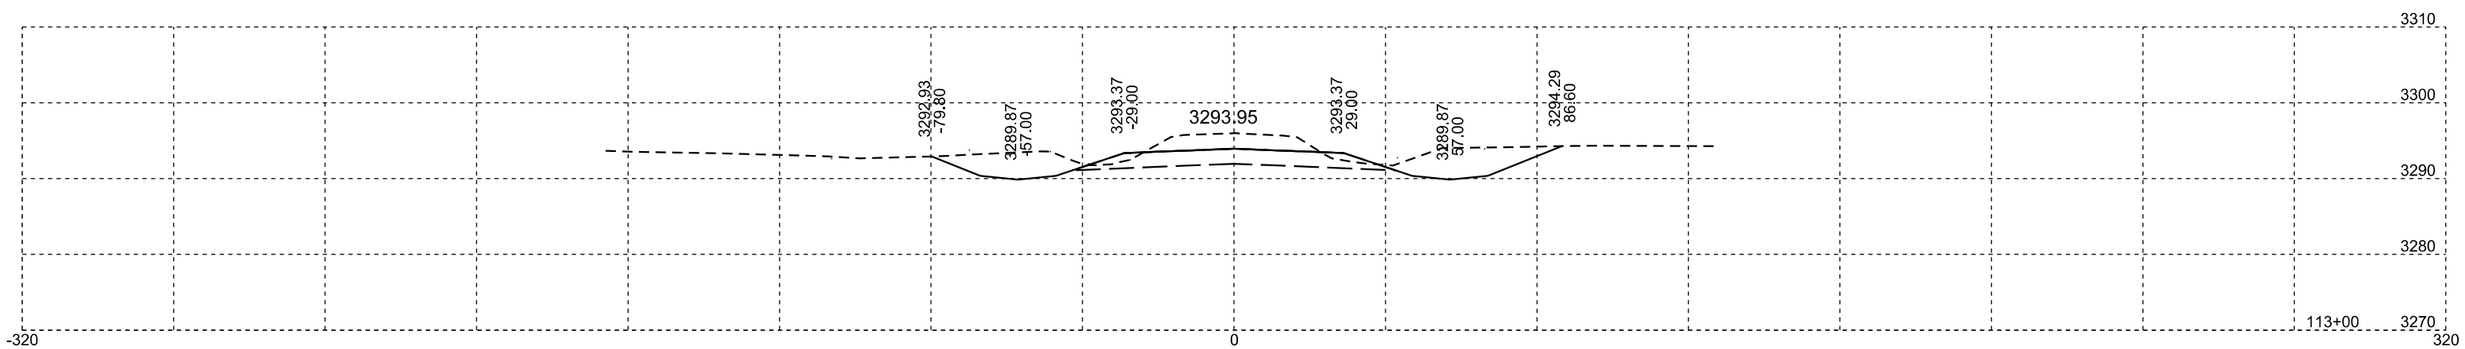

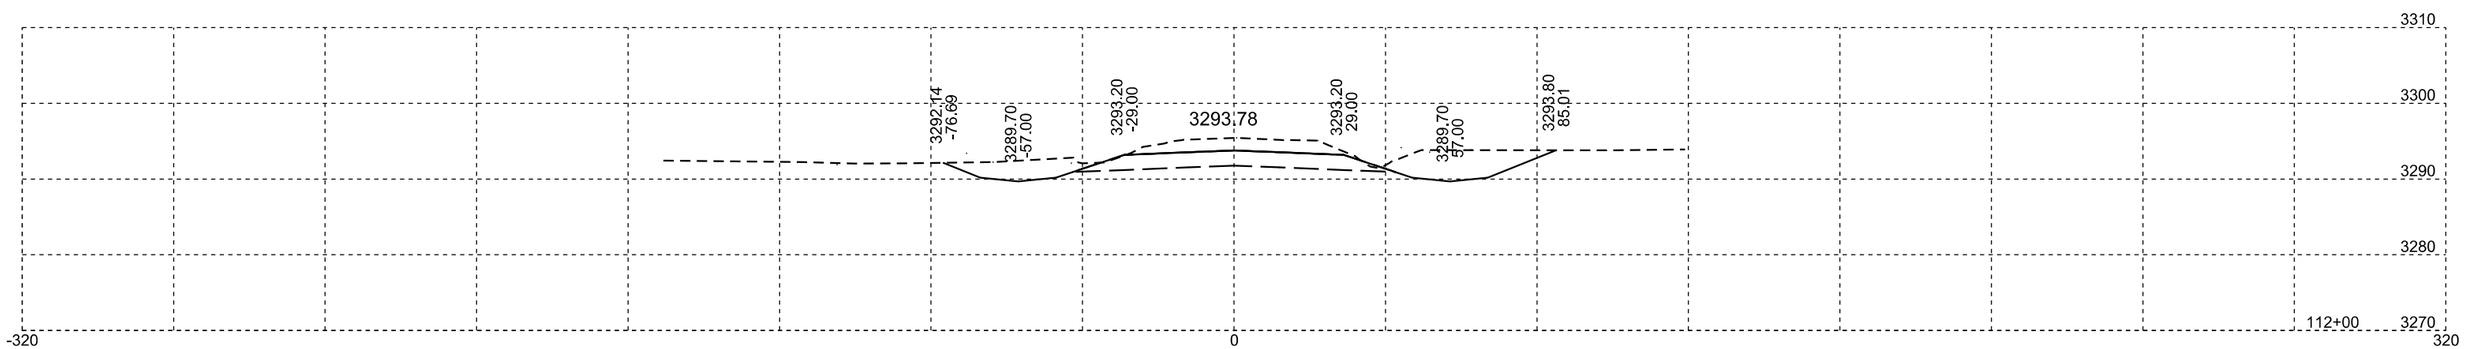

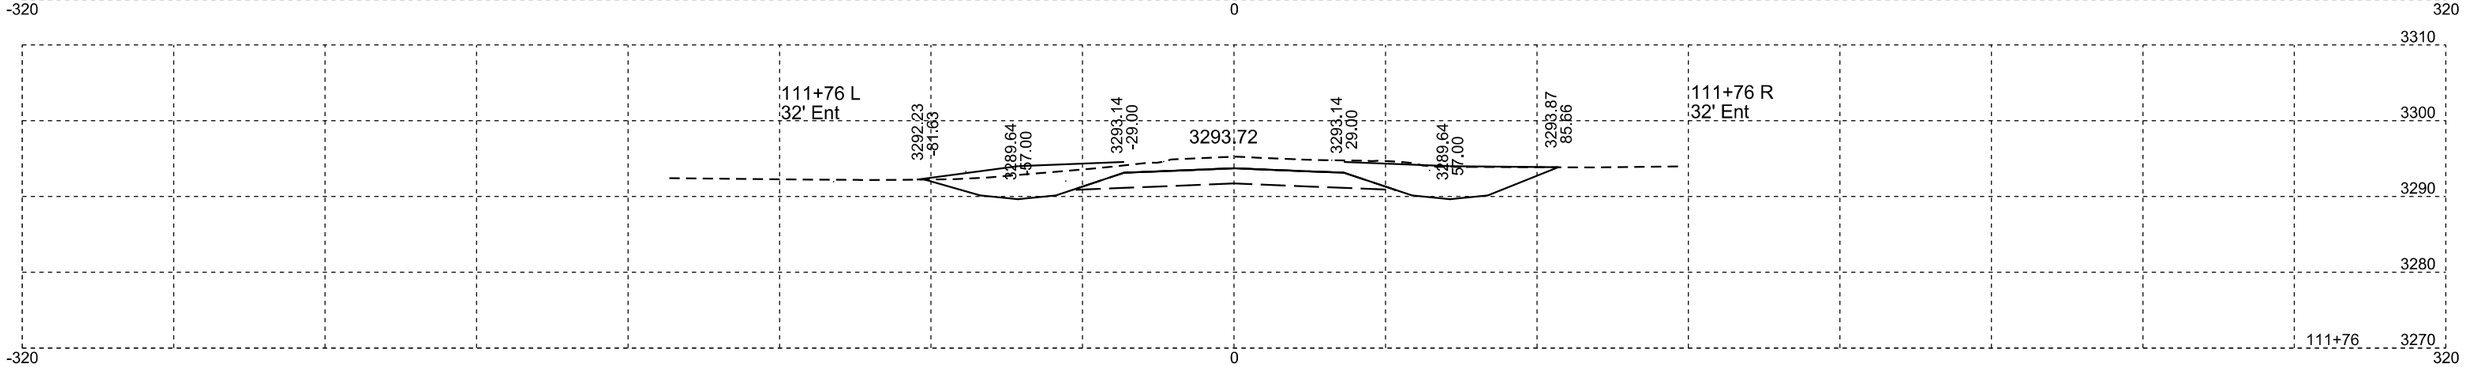

Plotting Date: 07/14/2015

STATE OF SOUTH DAKOTA	PROJECT	SHEET NO.	TOTAL SHEETS
	NH-PH 0018(177)104	X266	X329

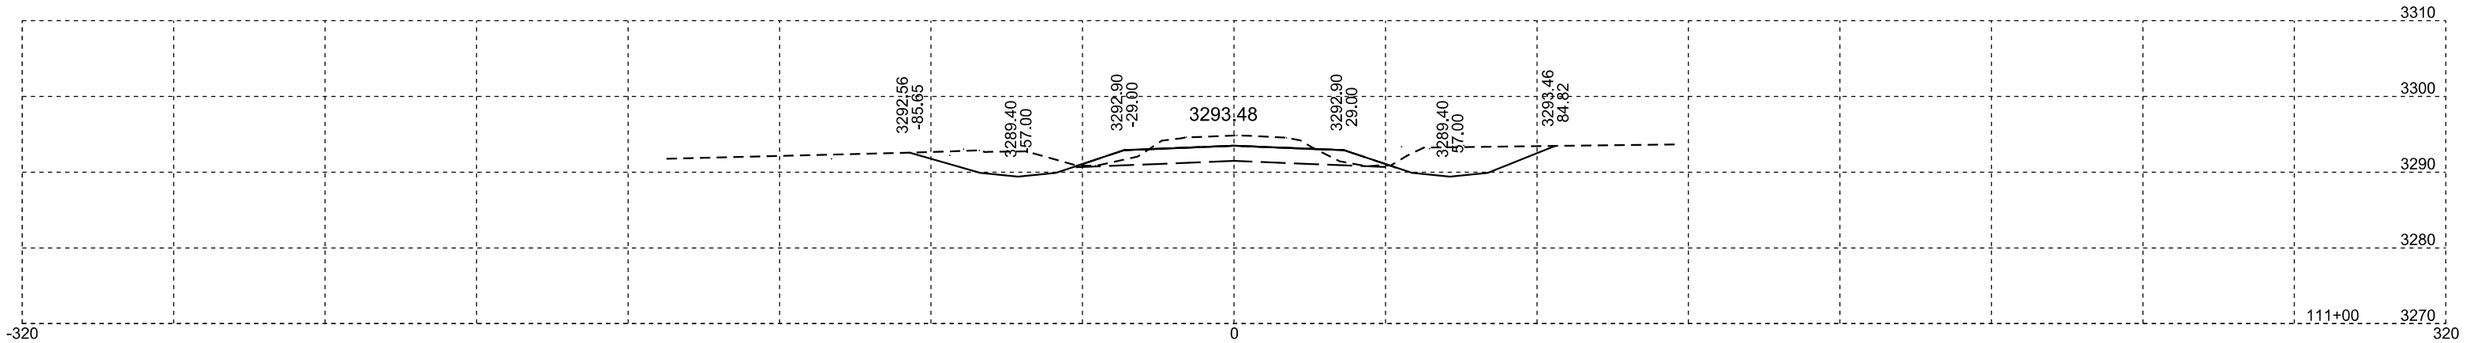

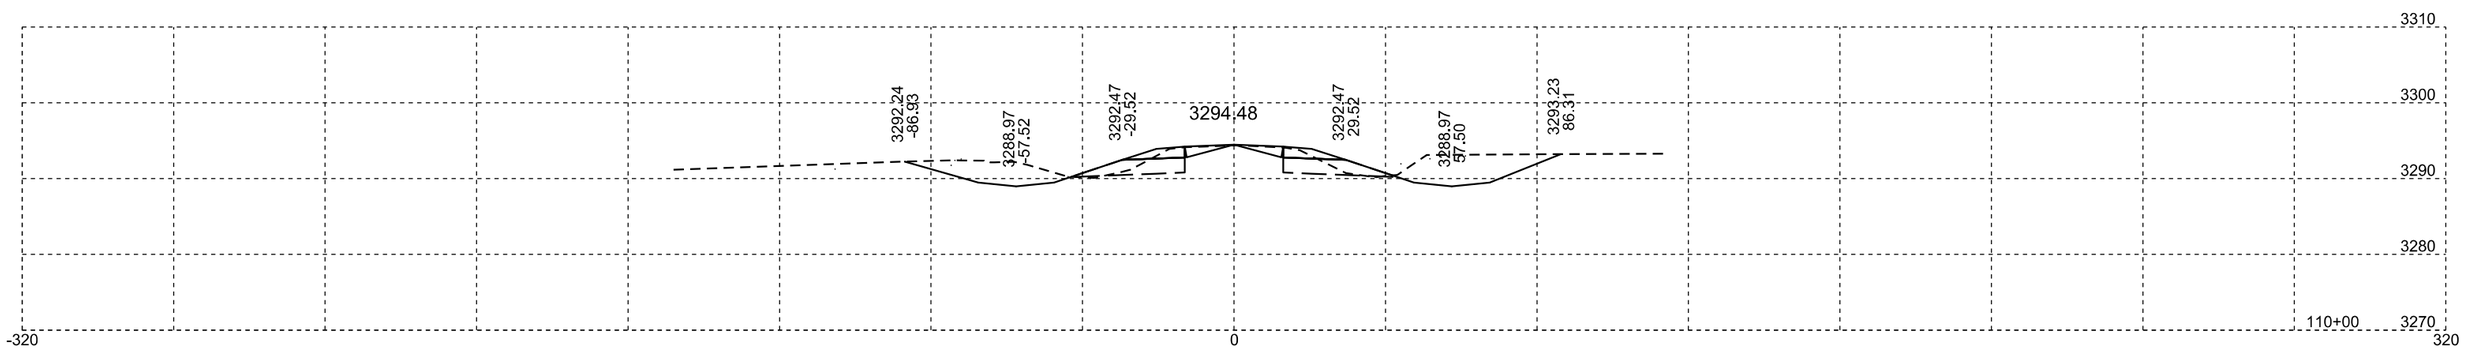

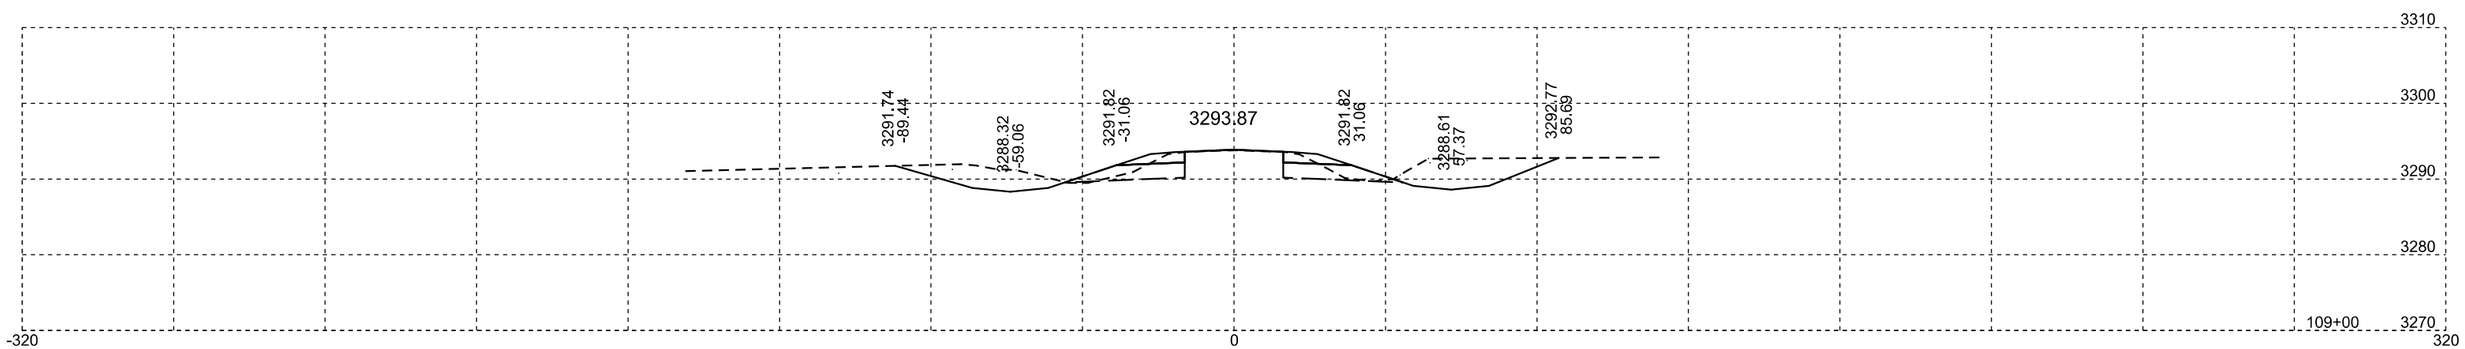

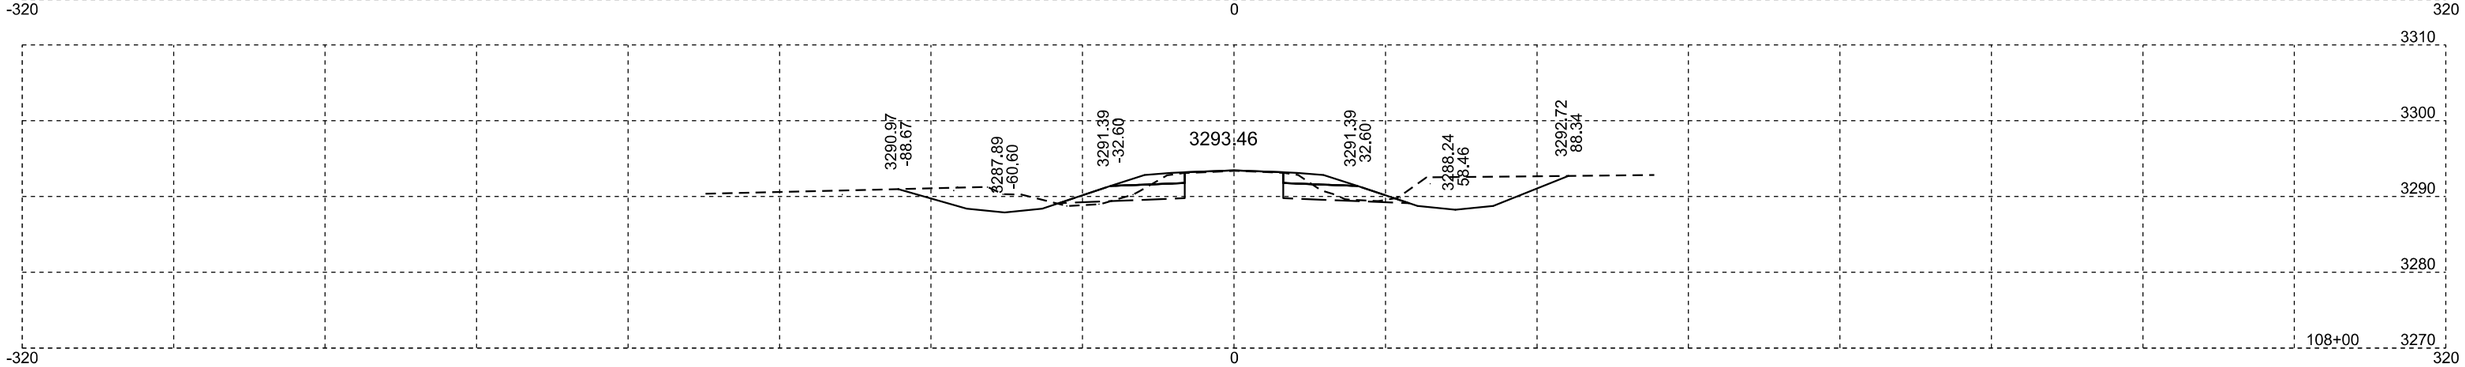

Plotting Date: 07/14/2015

STATE OF SOUTH DAKOTA	PROJECT	SHEET NO.	TOTAL SHEETS
	NH-PH 0018(177)104	X267	X329

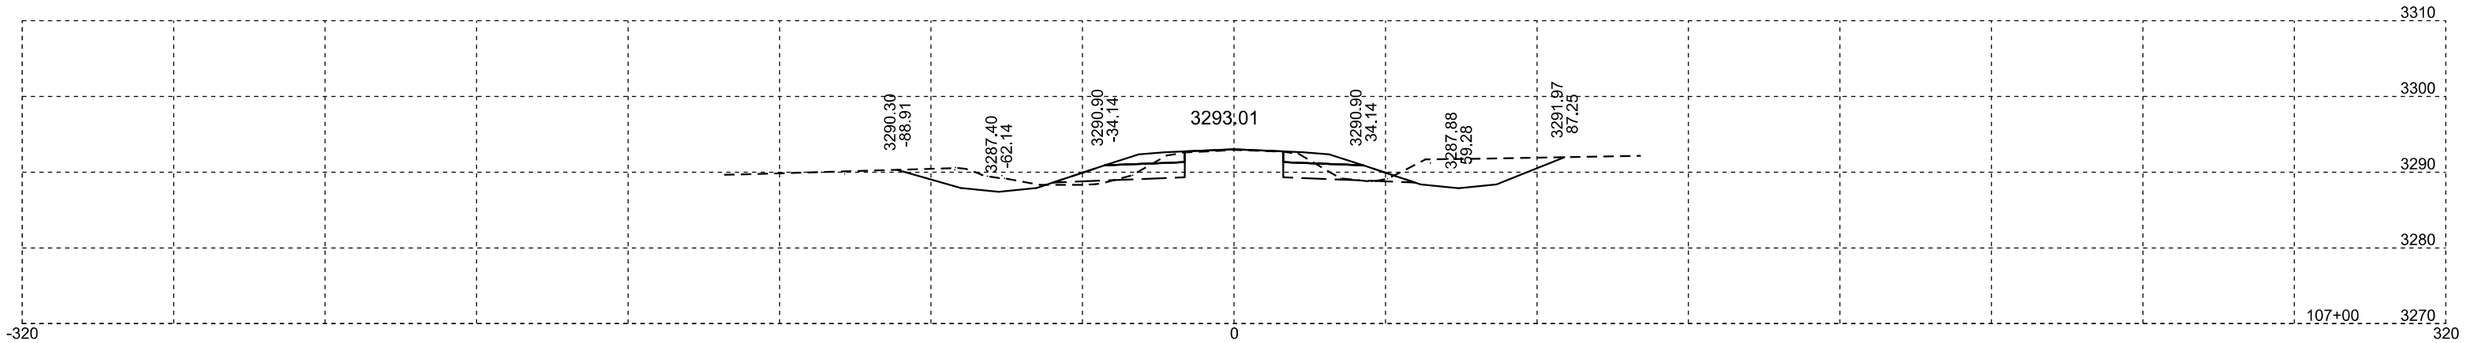

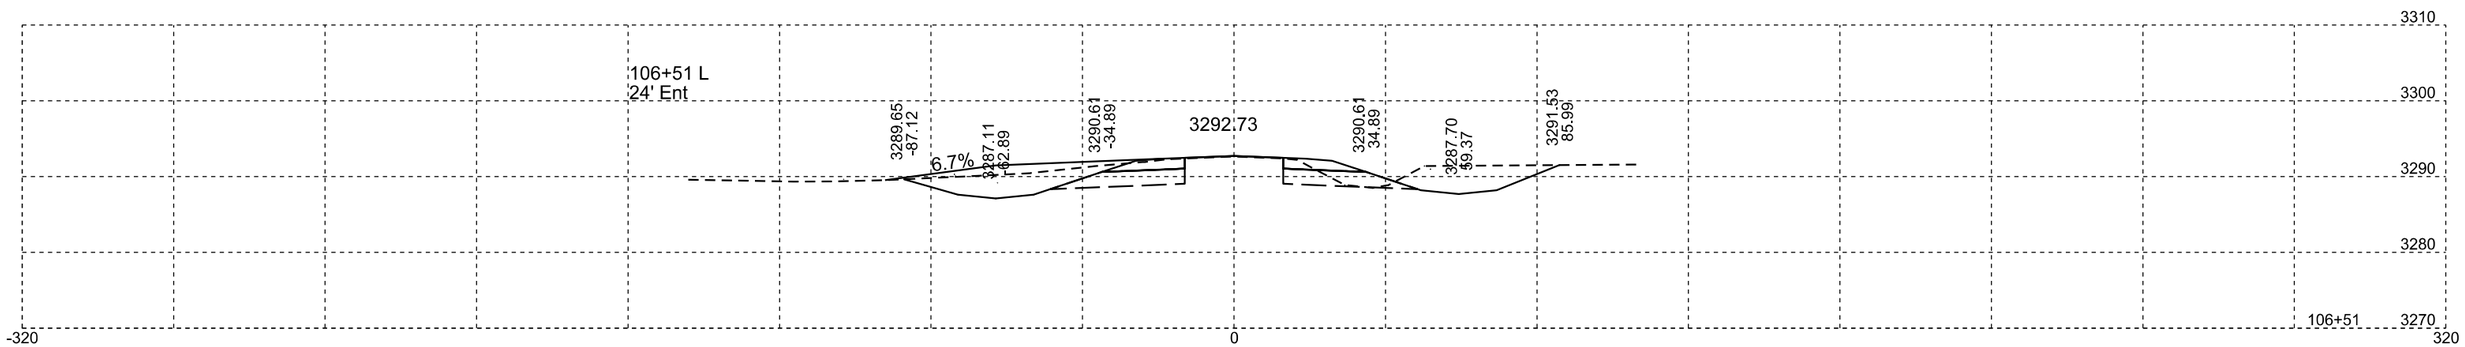

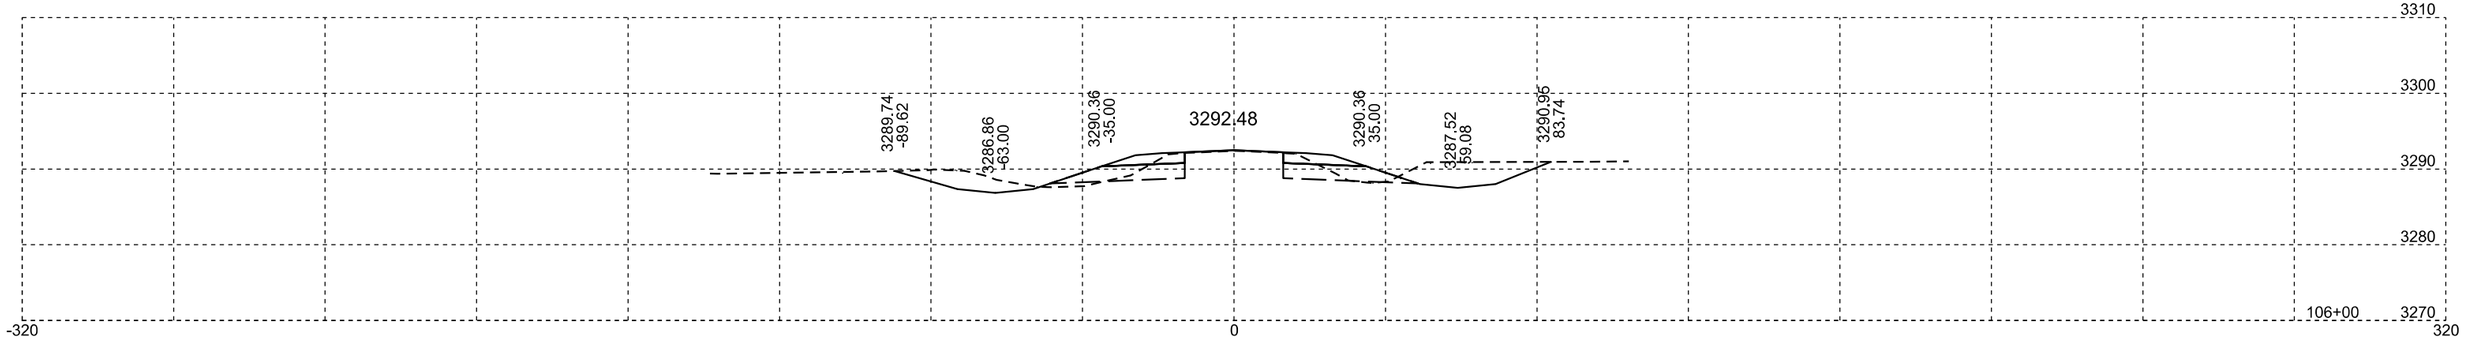

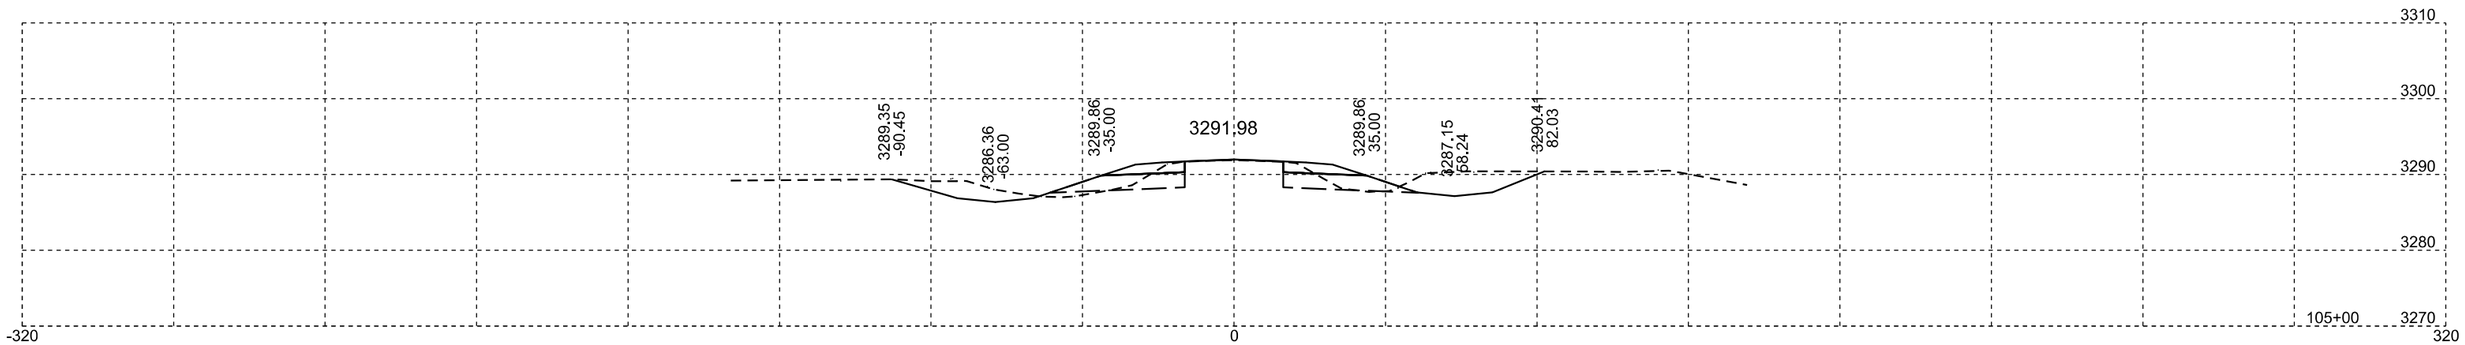

Plotting Date: 07/14/2015

STATE OF SOUTH DAKOTA	PROJECT	SHEET NO.	TOTAL SHEETS
	NH-PH 0018(177)104	X268	X329

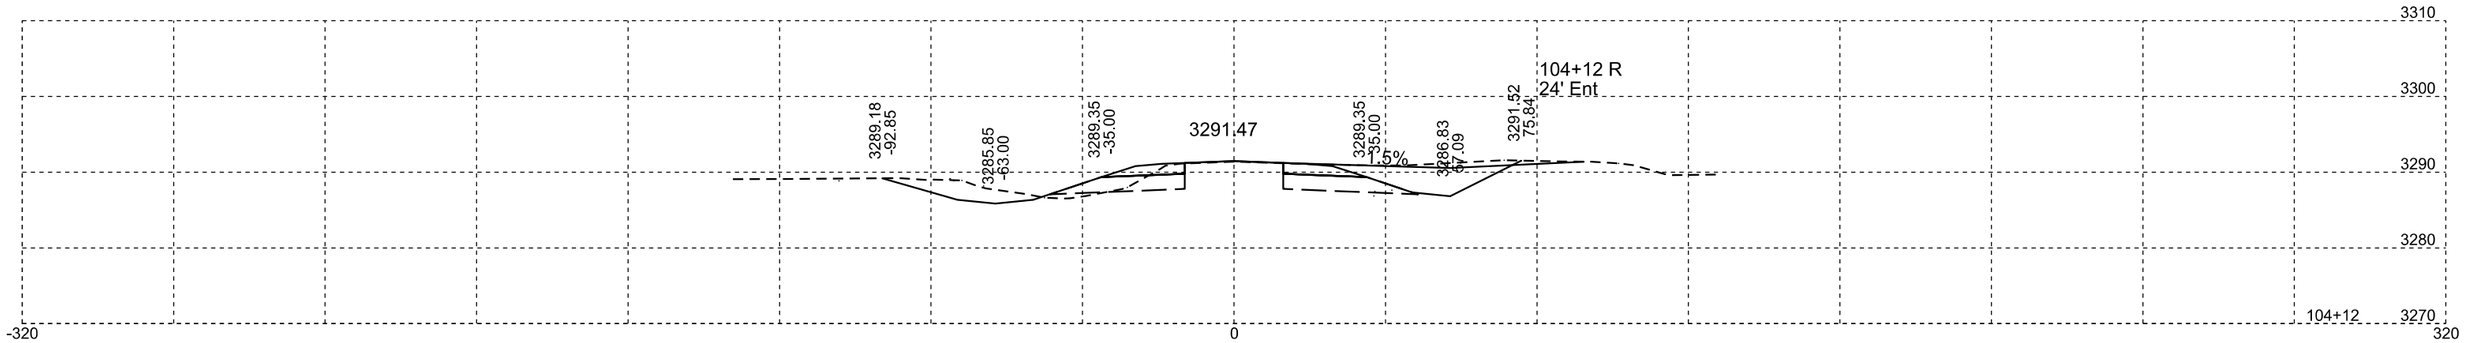

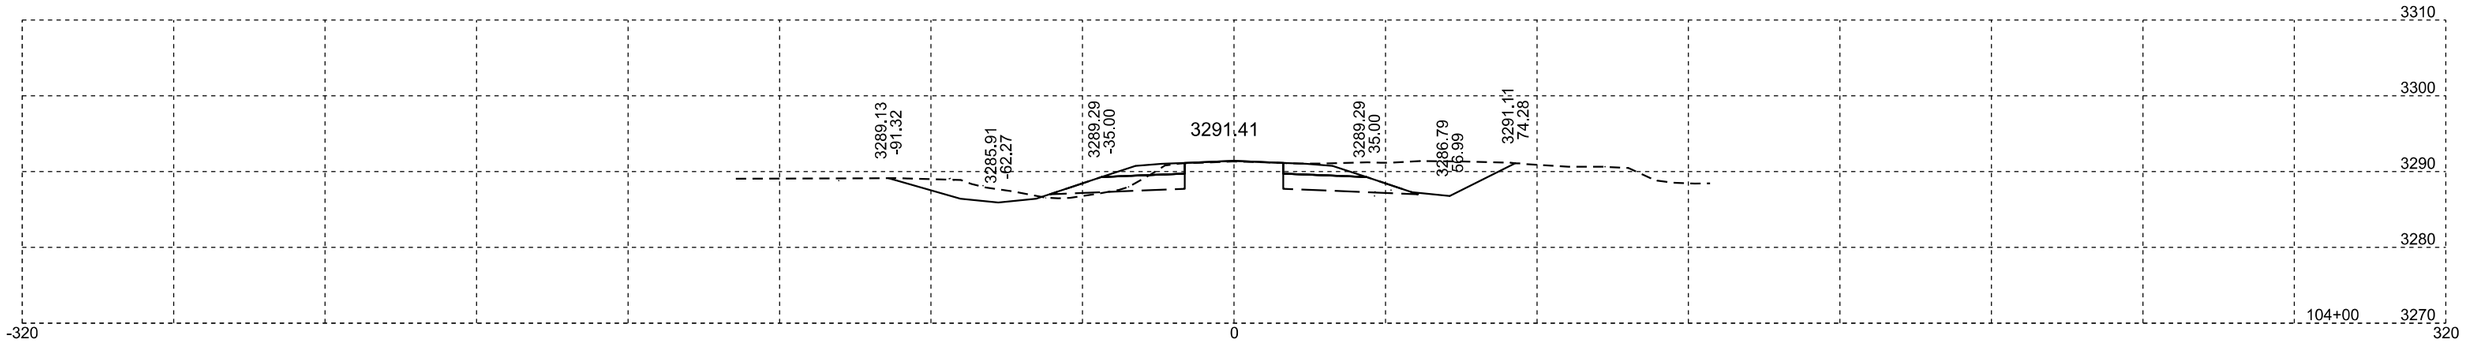

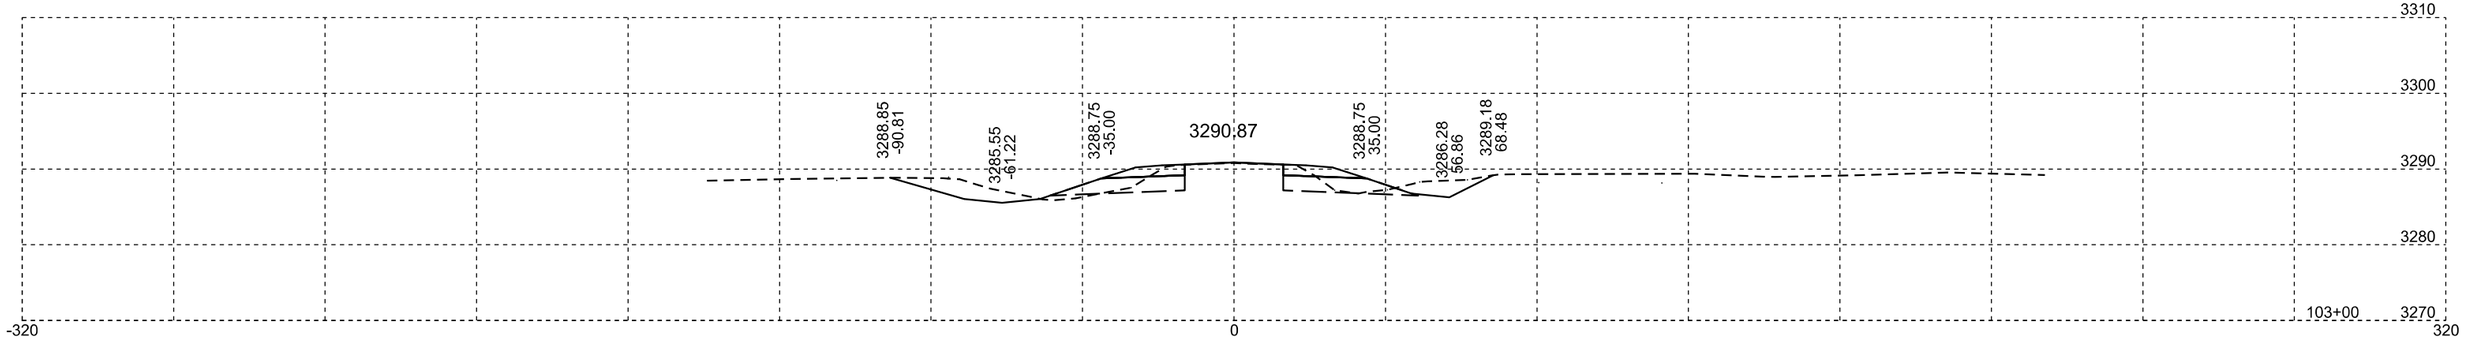

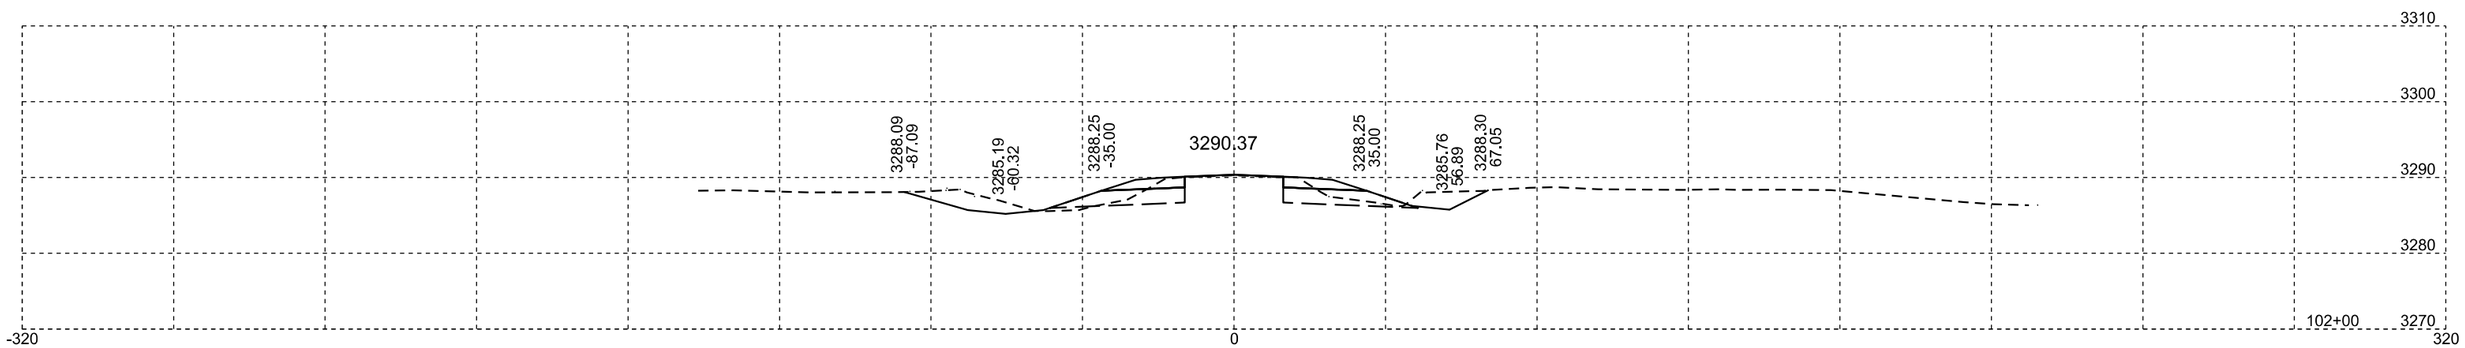

Plotting Date: 08/28/2015

STATE OF SOUTH DAKOTA	PROJECT	SHEET NO.	TOTAL SHEETS
	NH-PH 0018(177)104	X269	X329

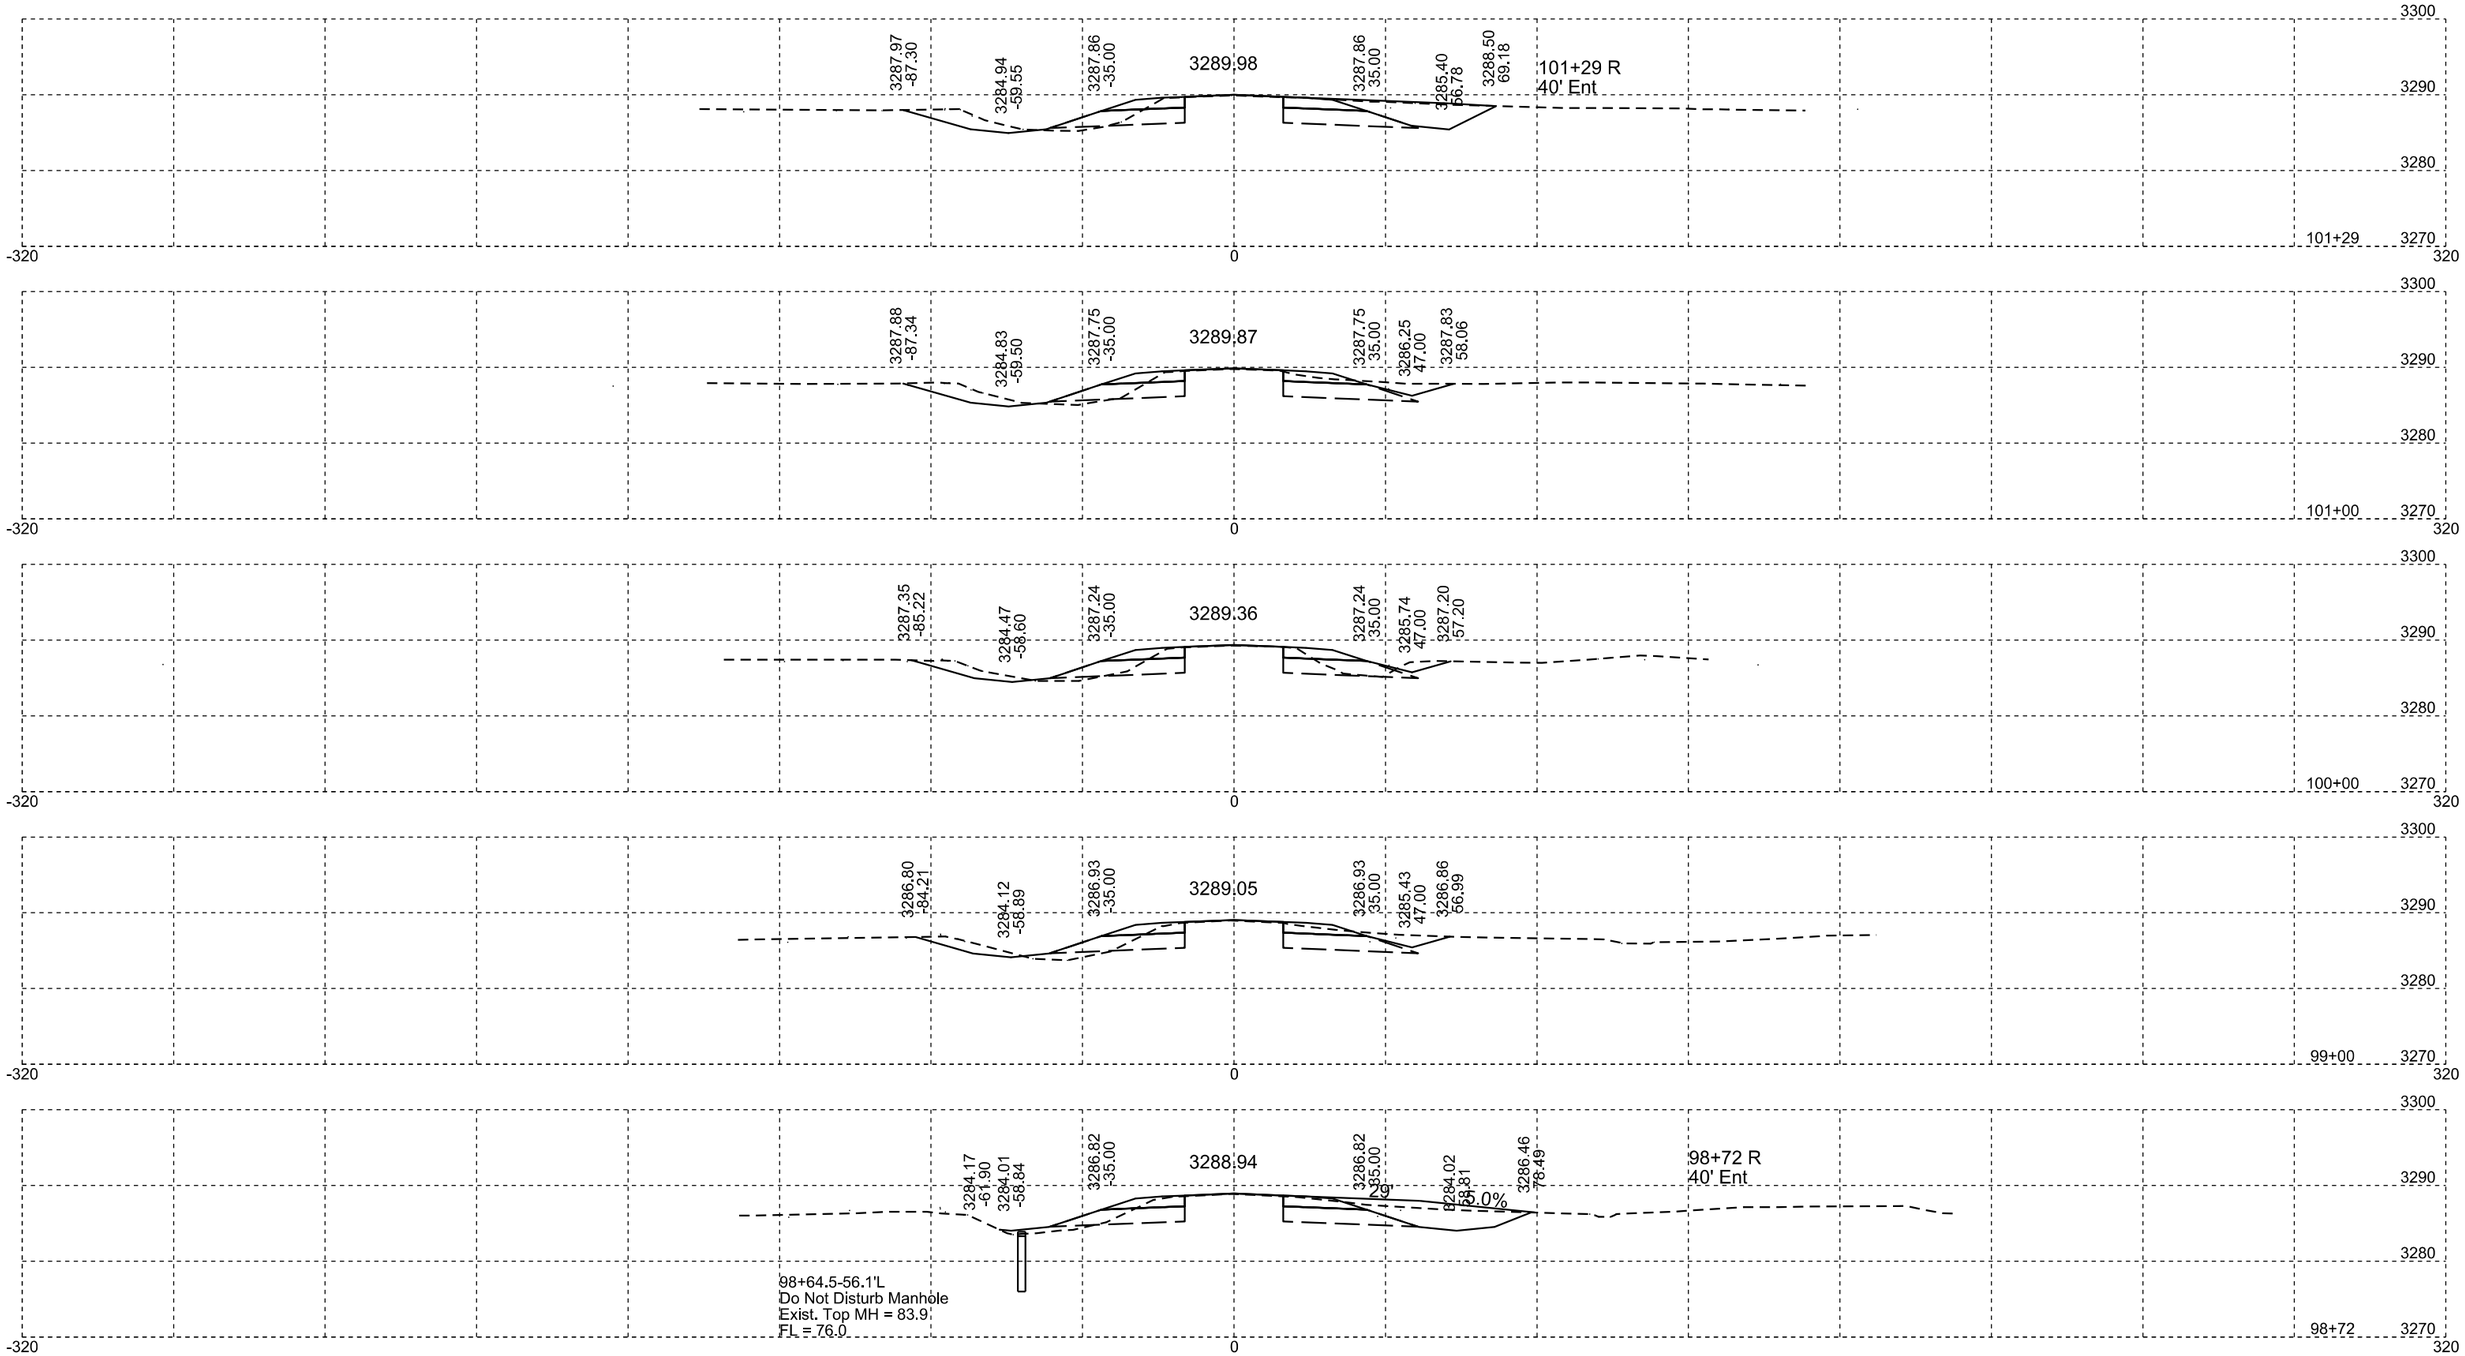

Plotting Date: 08/28/2015

STATE OF SOUTH DAKOTA	PROJECT	SHEET NO.	TOTAL SHEETS
	NH-PH 0018(177)104	X270	X329

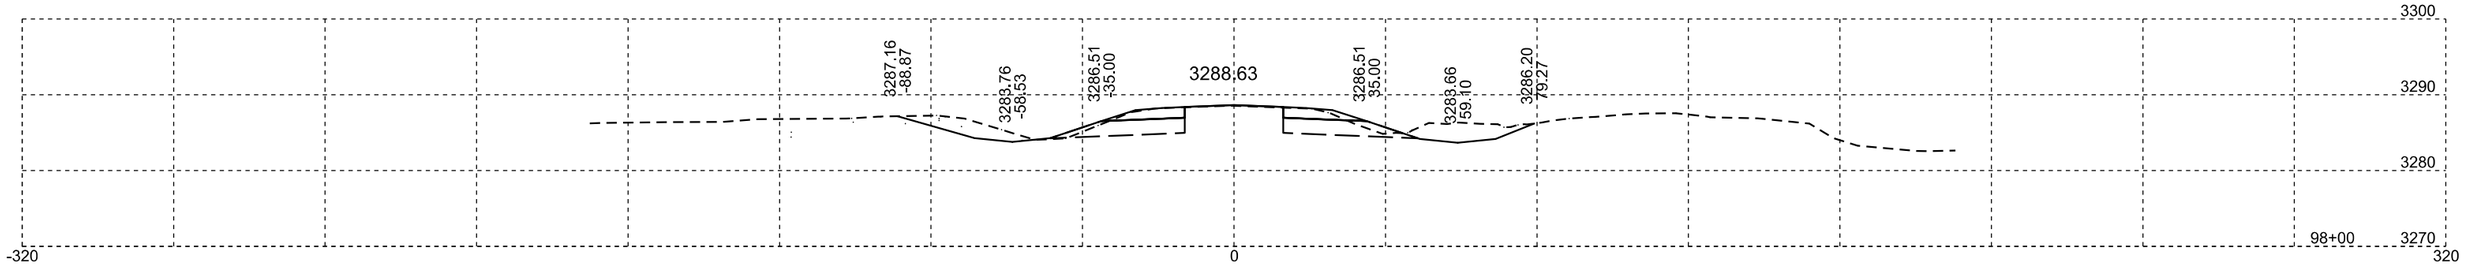

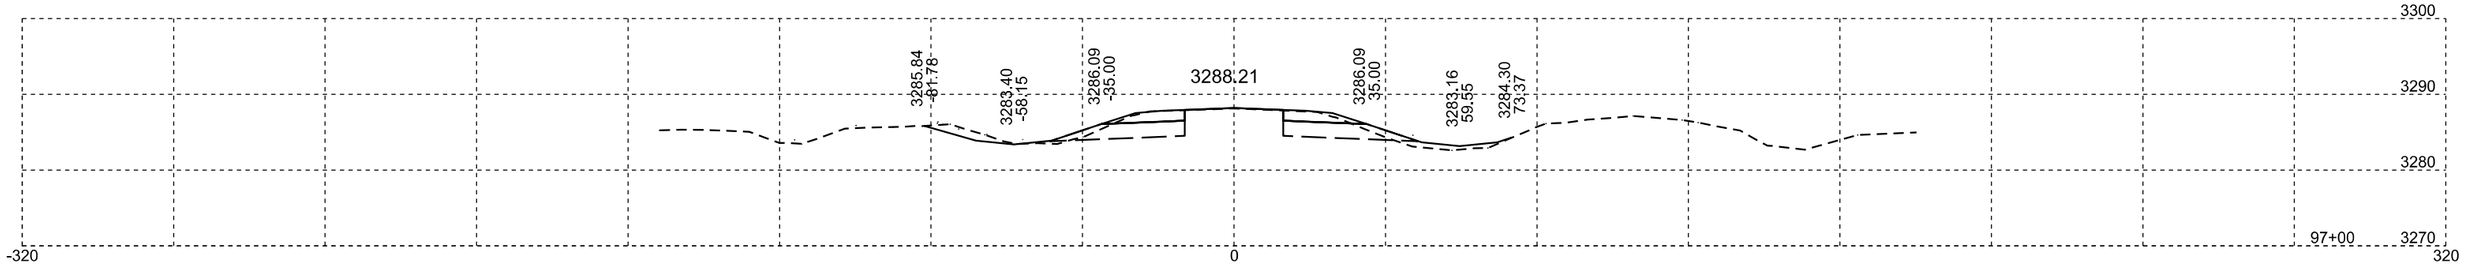

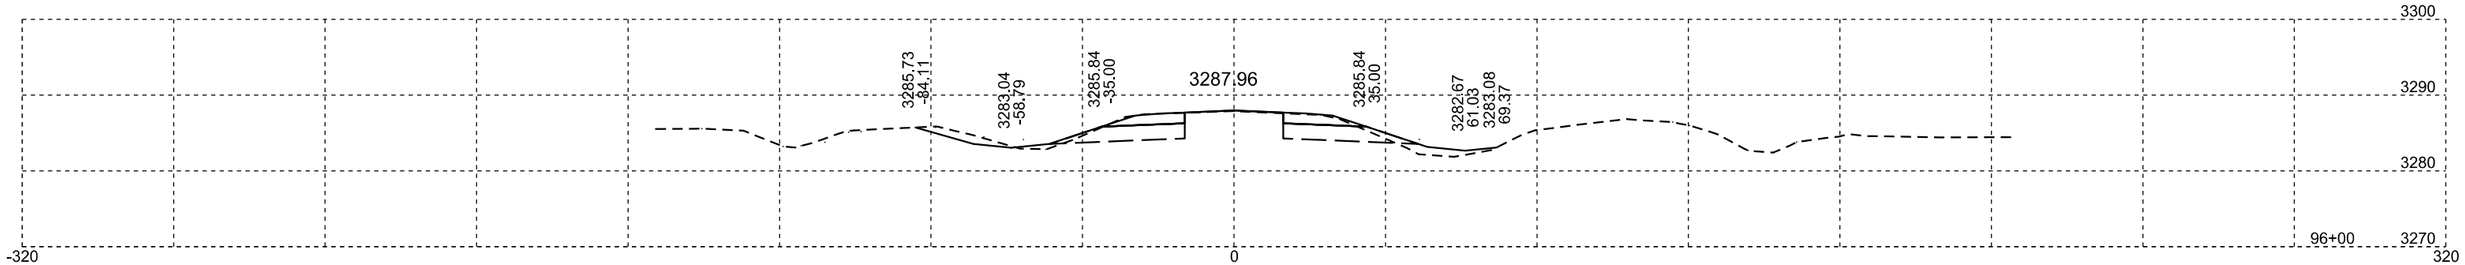

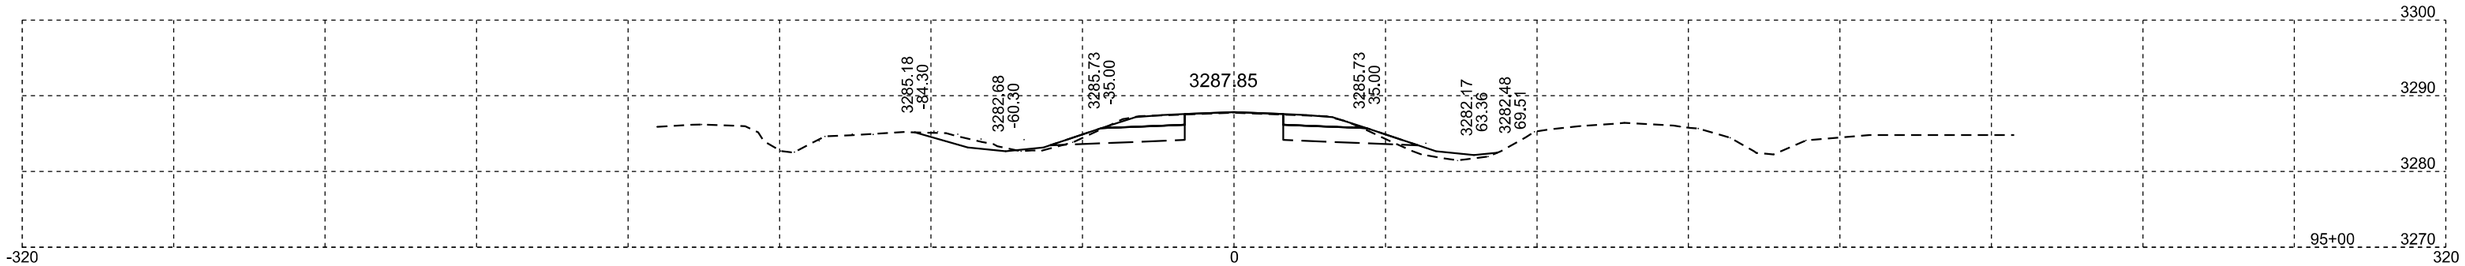

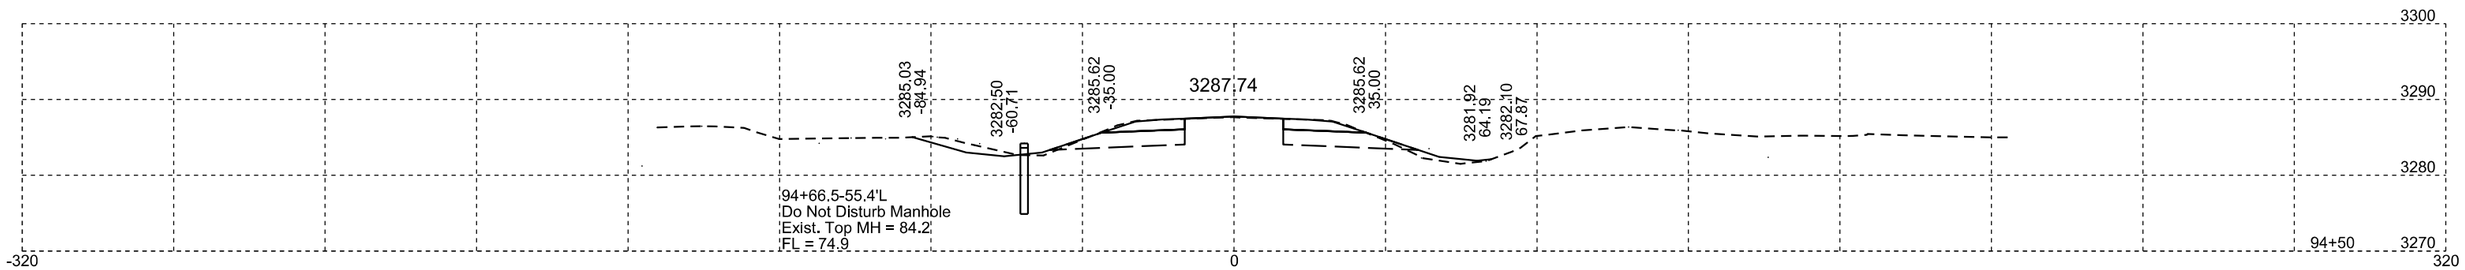

Plotting Date: 08/28/2015

STATE OF SOUTH DAKOTA	PROJECT	SHEET NO.	TOTAL SHEETS
	NH-PH 0018(177)104	X271	X329

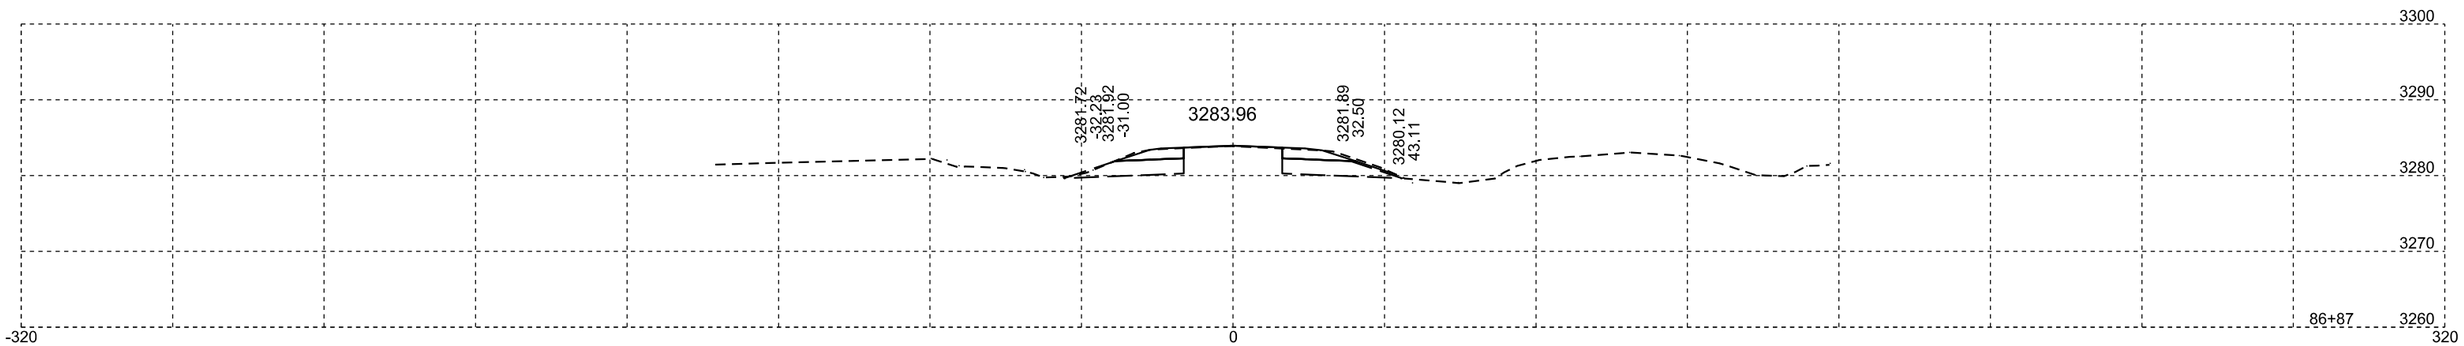

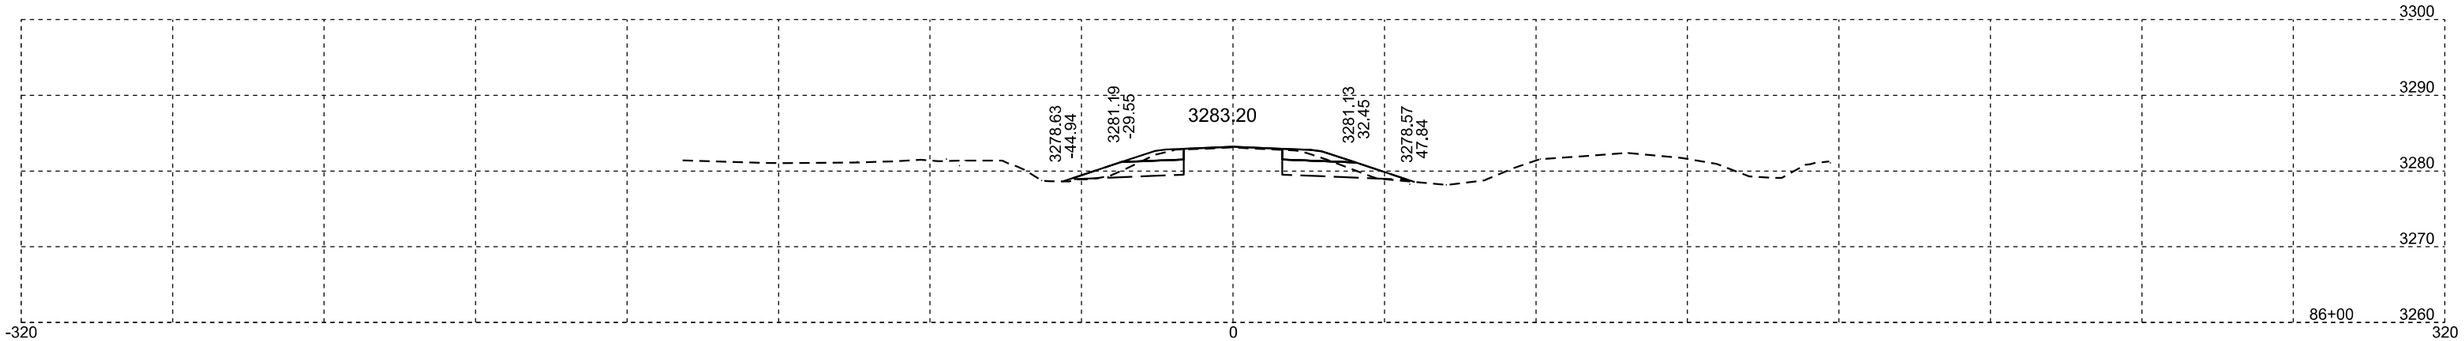

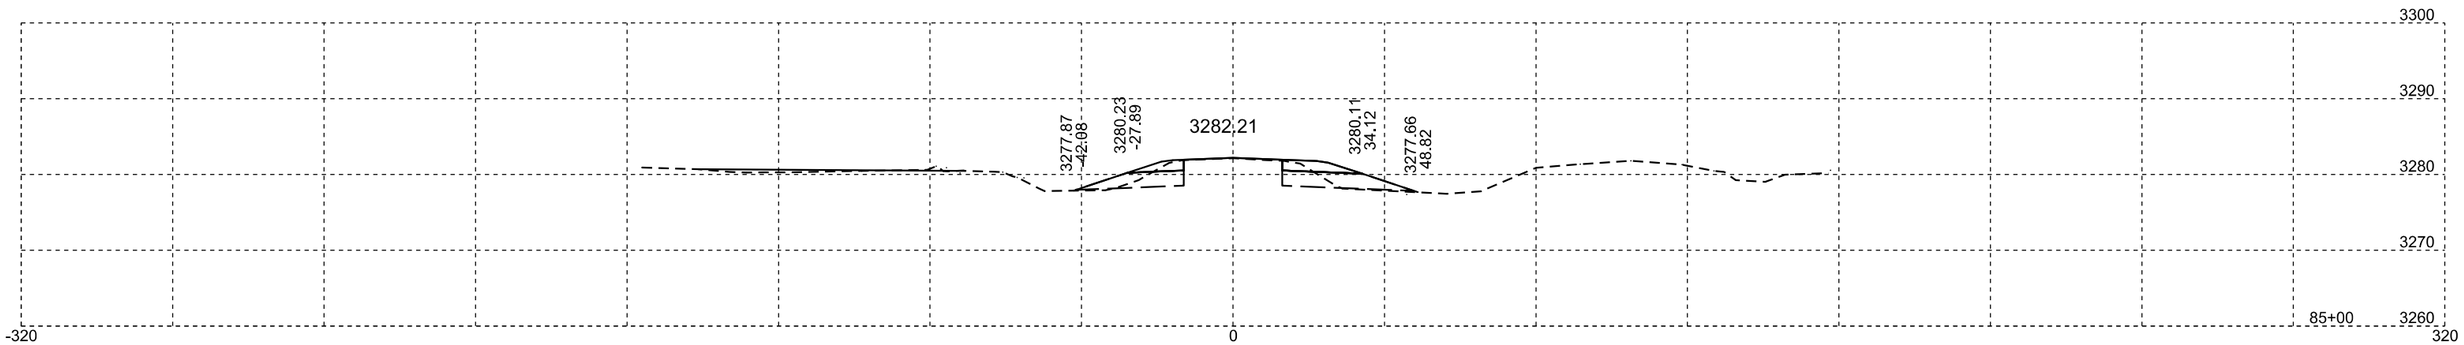

Plotting Date: 08/28/2015

STATE OF SOUTH DAKOTA	PROJECT	SHEET NO.	TOTAL SHEETS
	NH-PH 0018(177)104	X272	X329

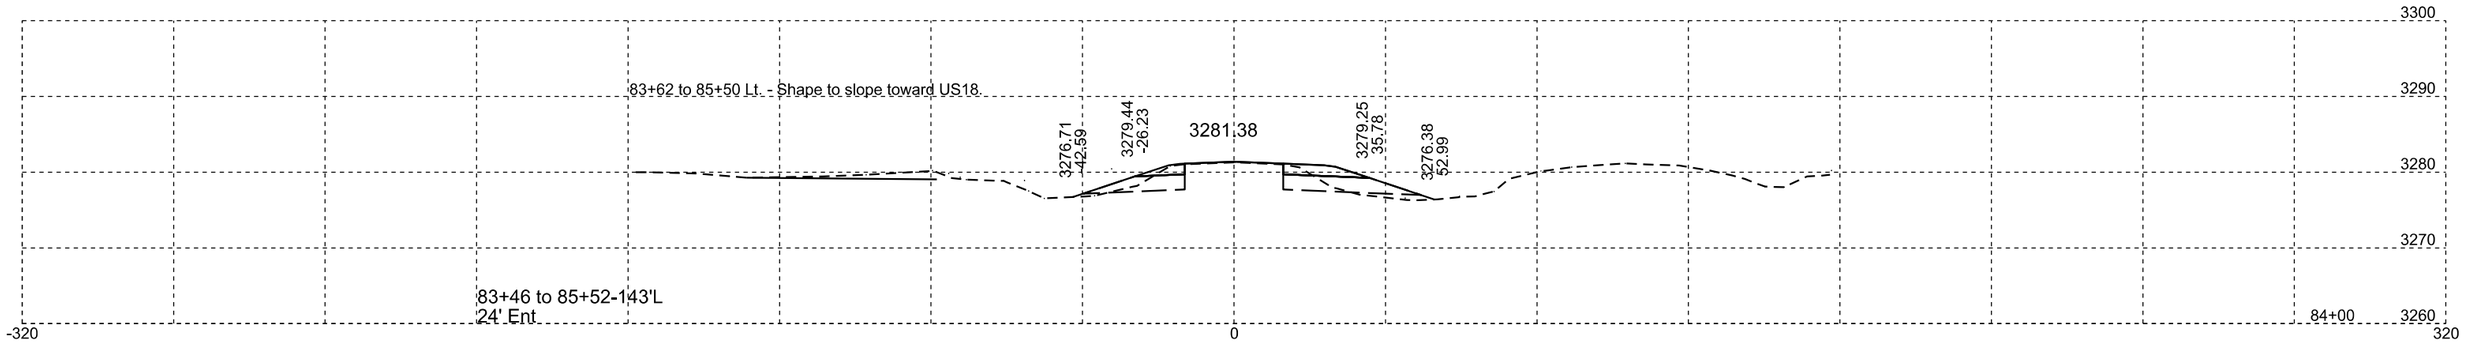

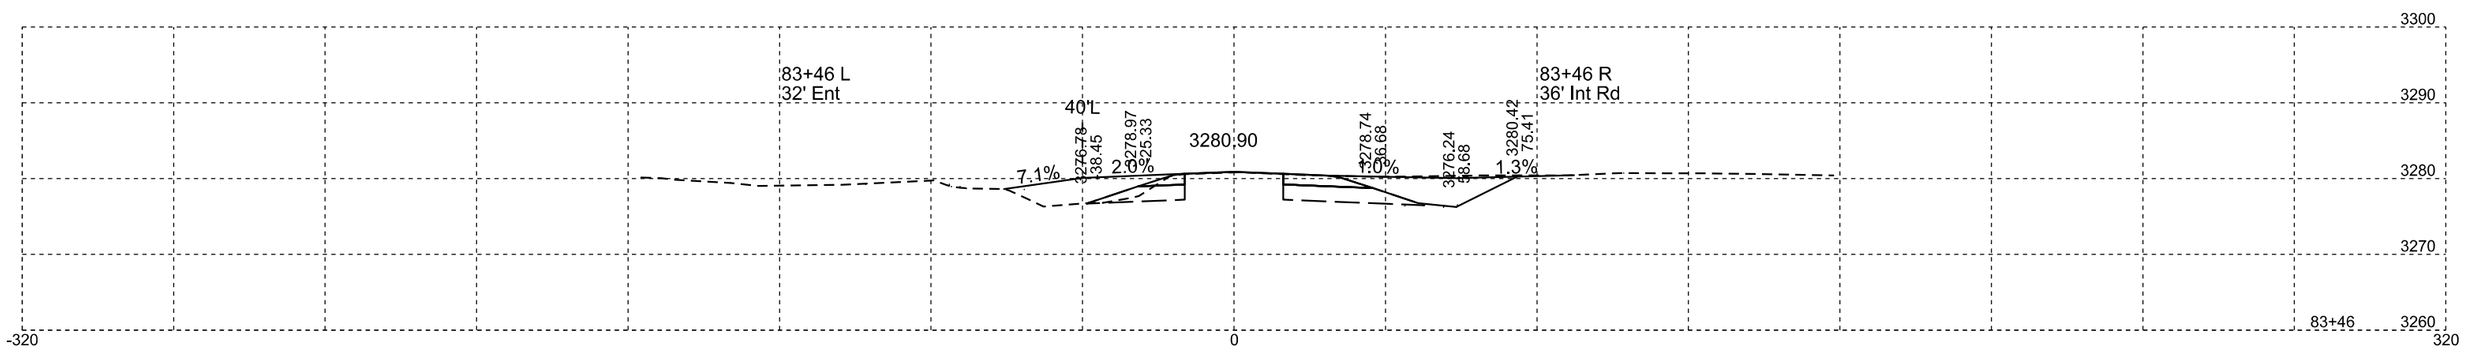

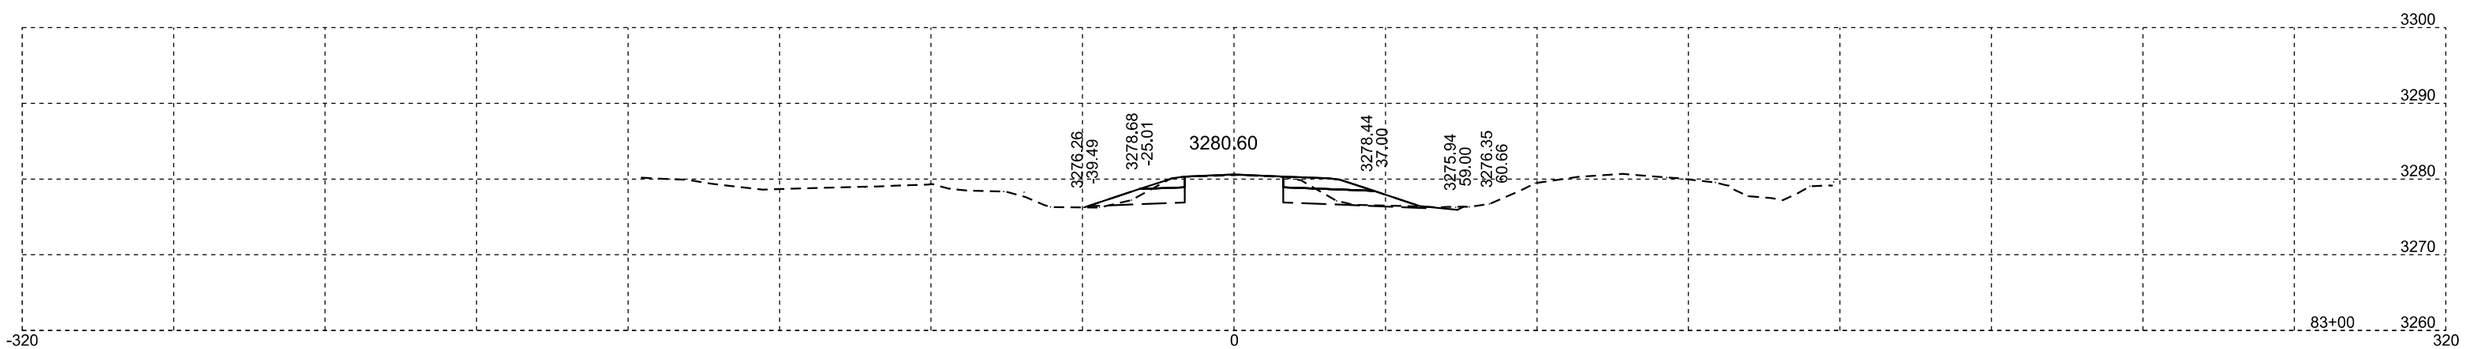

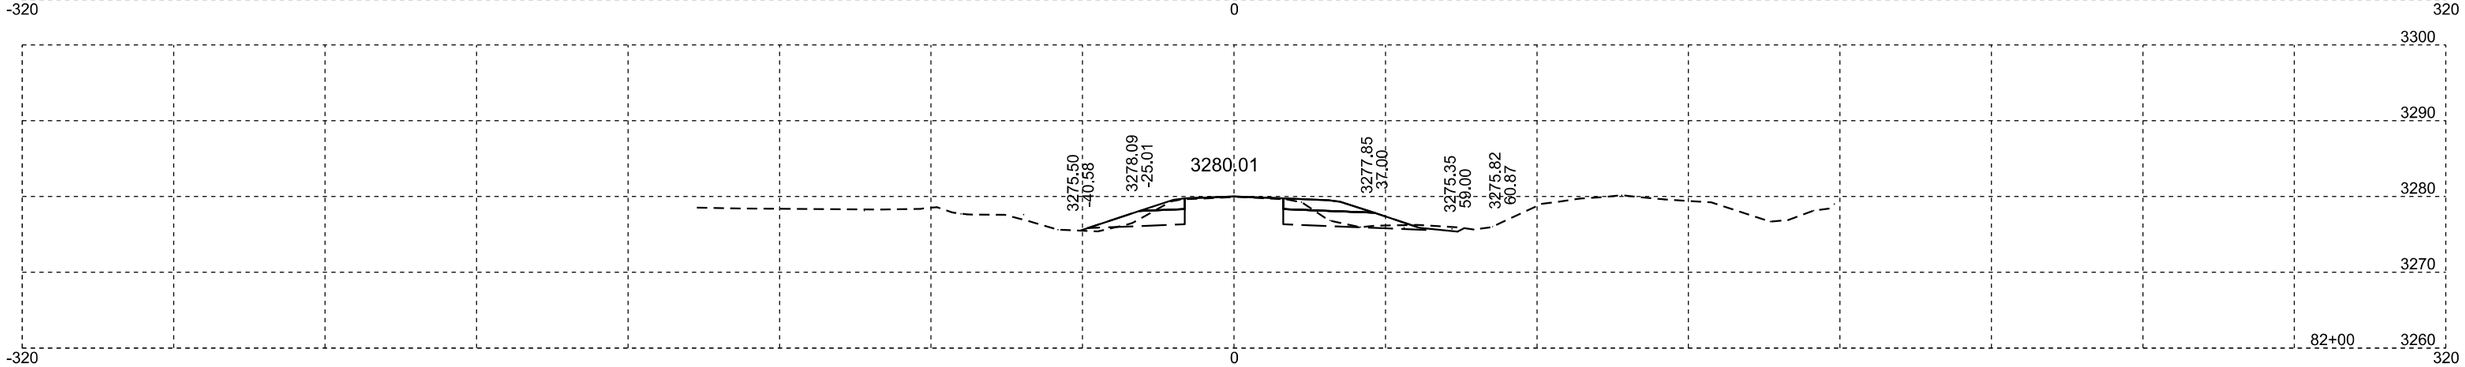

Plotting Date: 08/28/2015

STATE OF SOUTH DAKOTA	PROJECT	SHEET NO.	TOTAL SHEETS
	NH-PH 0018(177)104	X273	X329

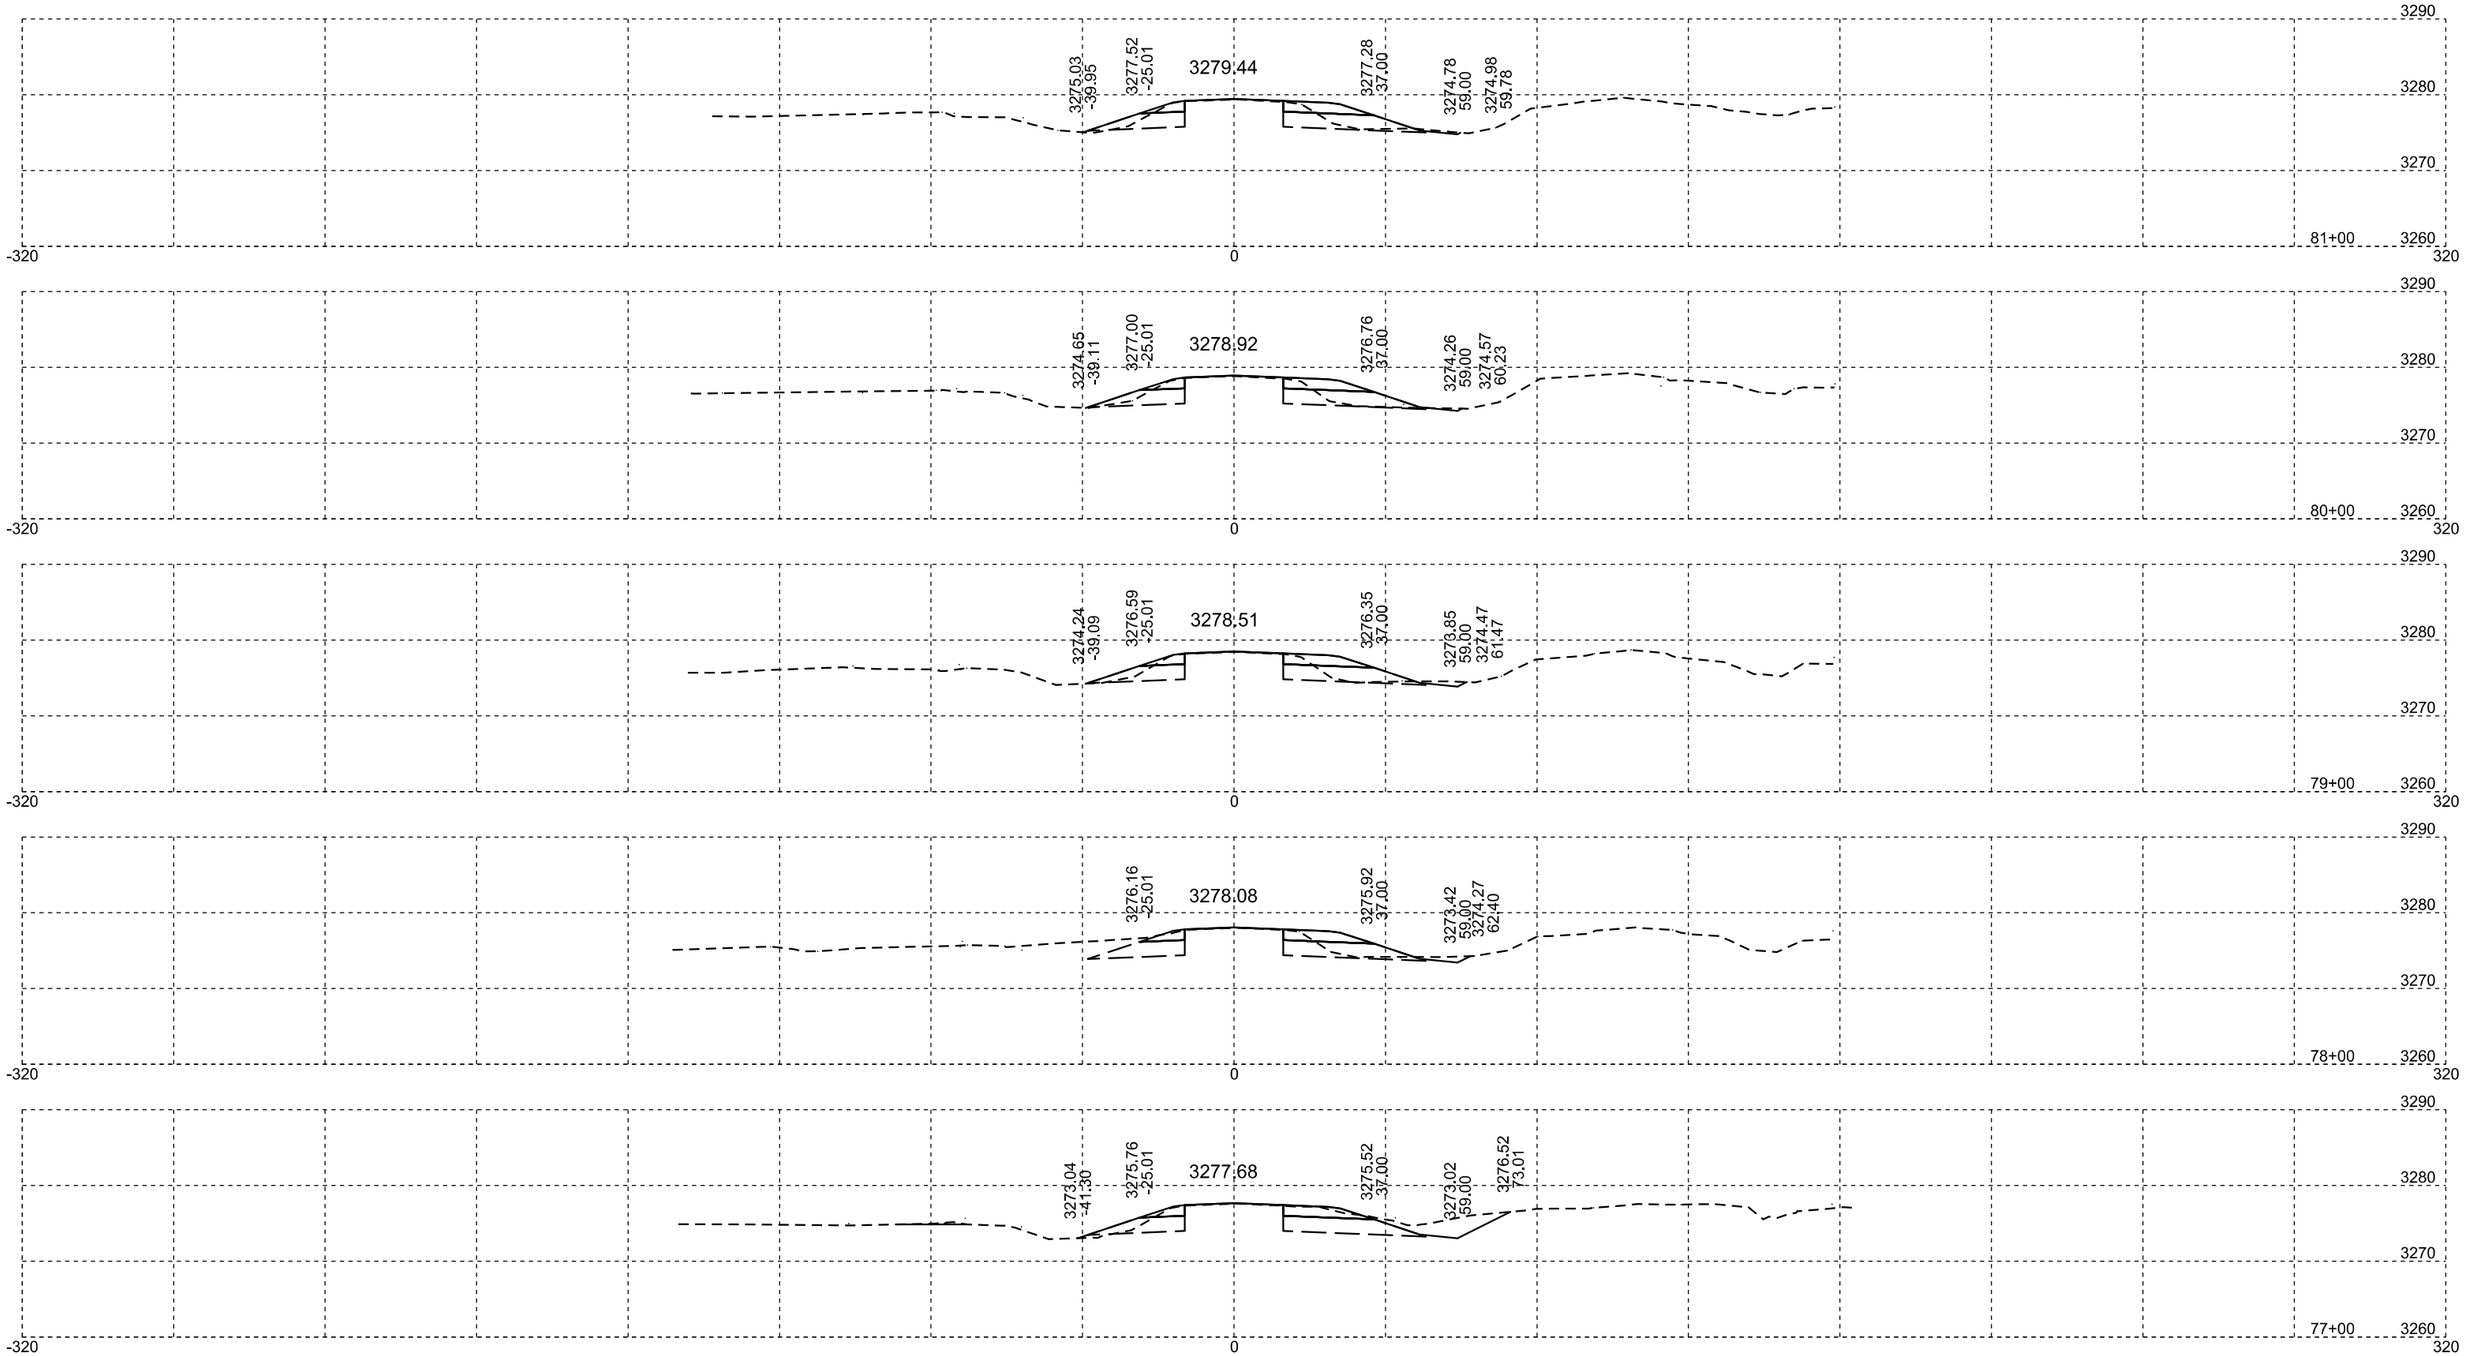

Plotting Date: 08/28/2015

STATE OF SOUTH DAKOTA	PROJECT	SHEET NO.	TOTAL SHEETS
	NH-PH 0018(177)104	X274	X329

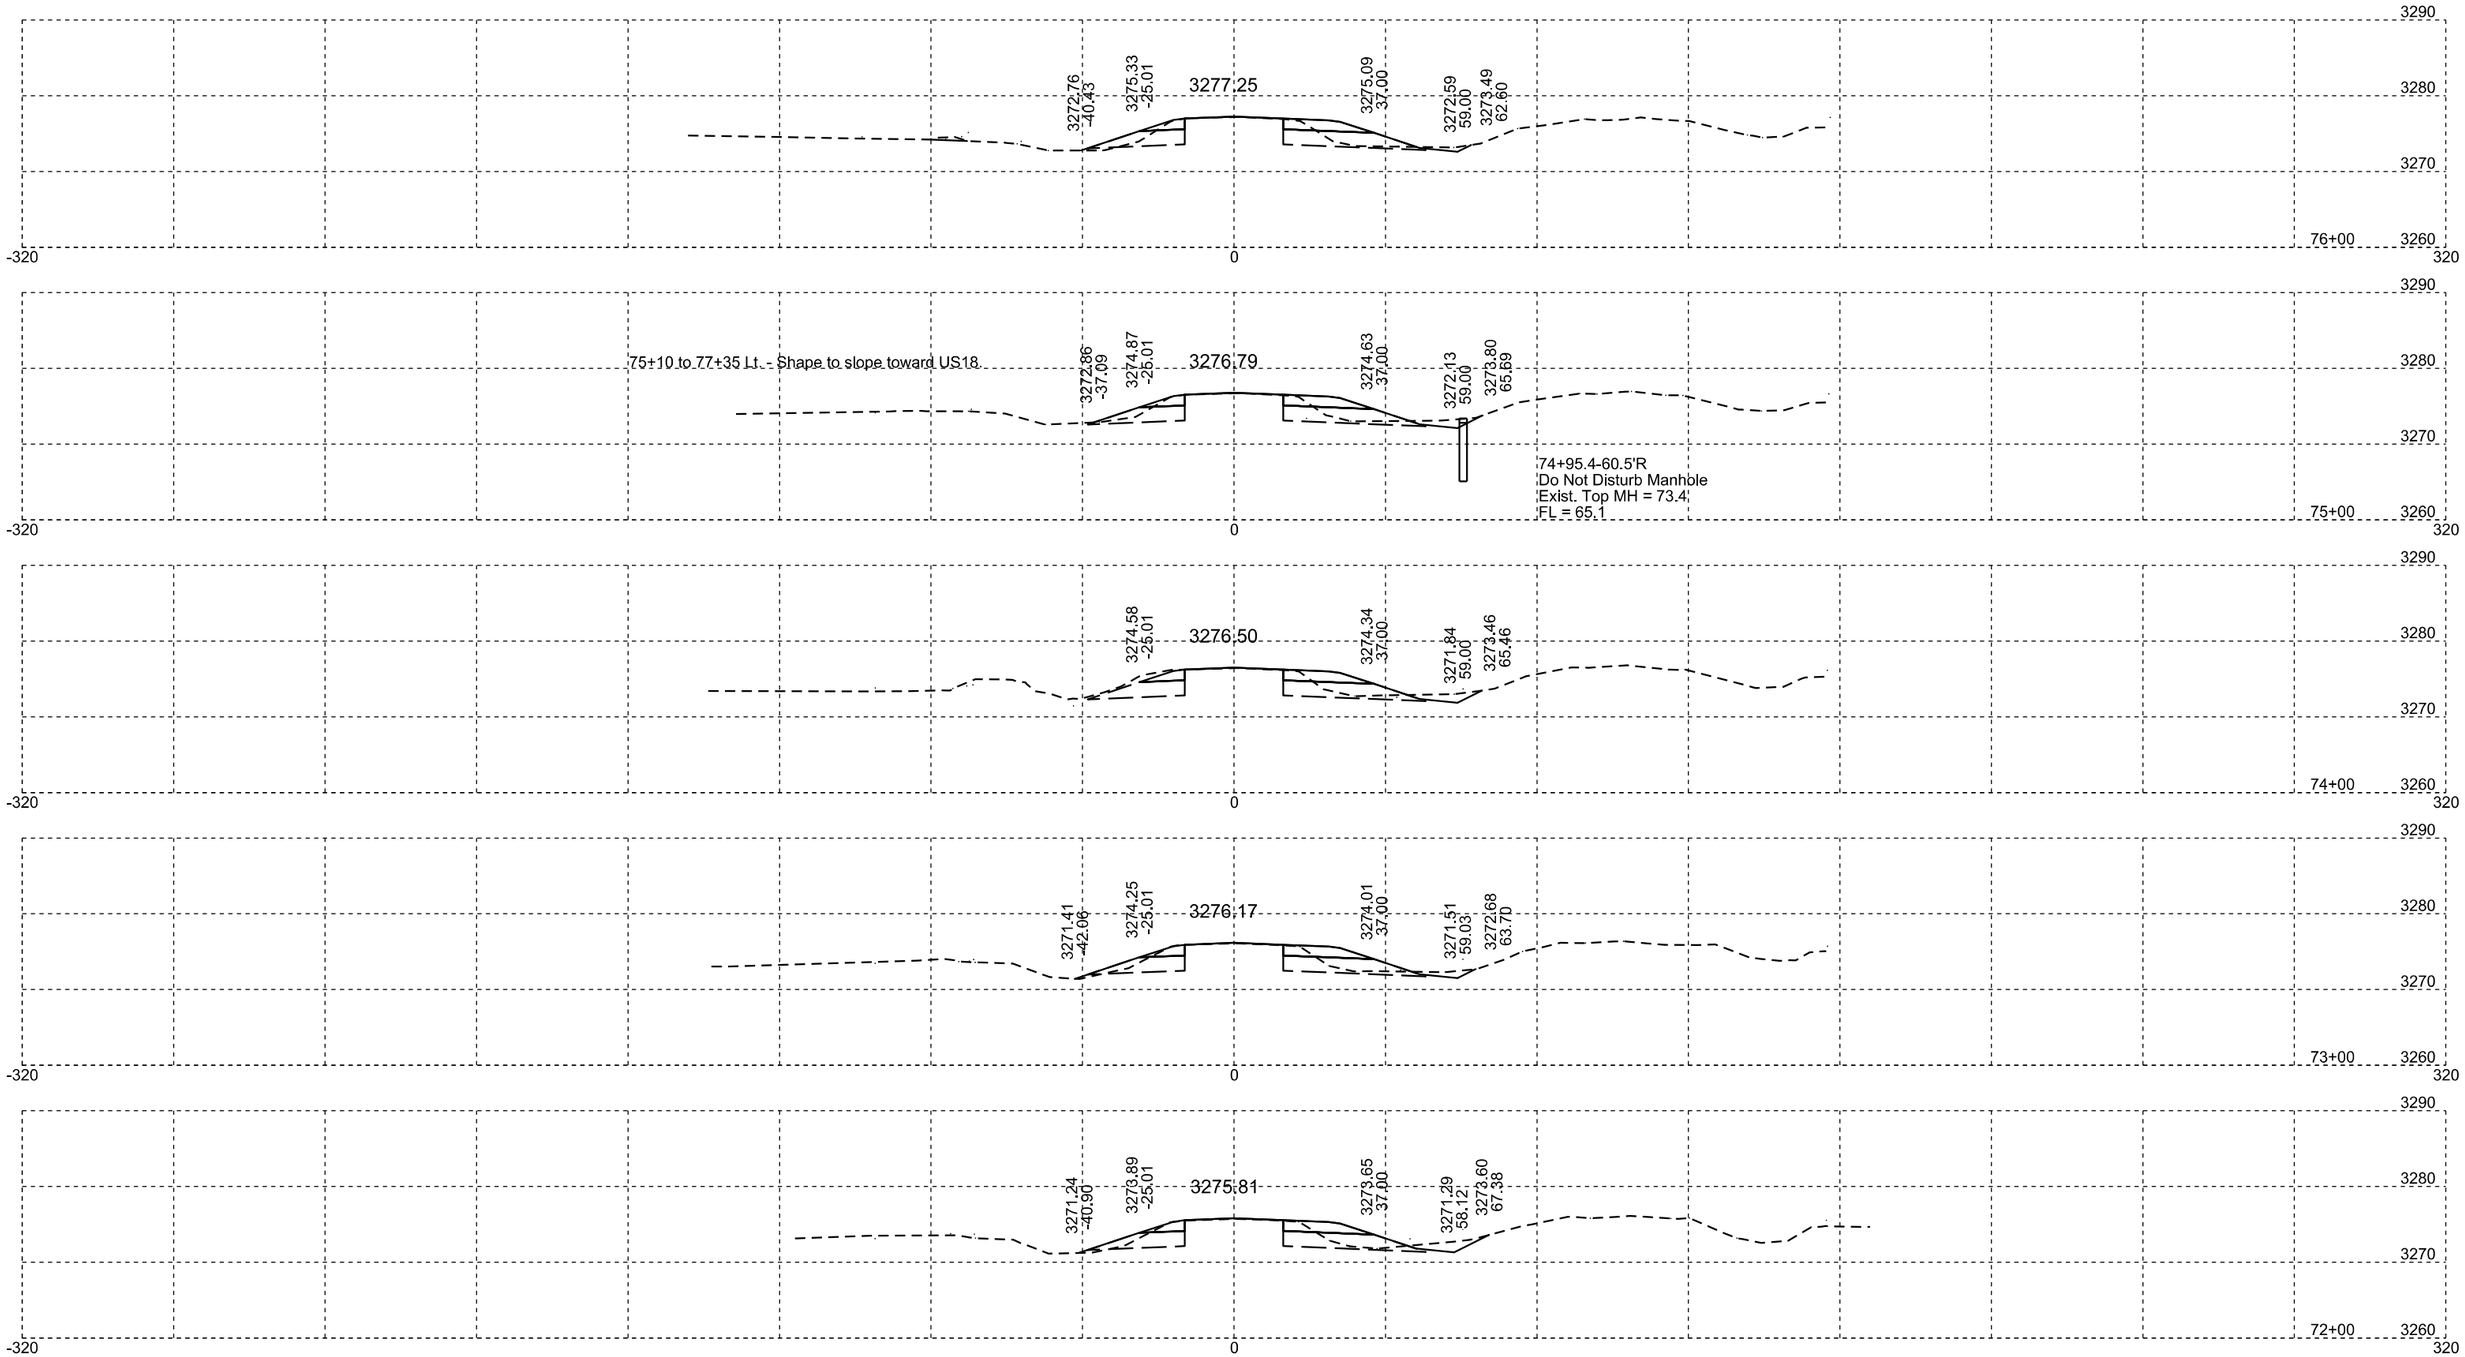

Plotting Date: 08/28/2015

STATE OF SOUTH DAKOTA	PROJECT	SHEET NO.	TOTAL SHEETS
	NH-PH 0018(177)104	X275	X329

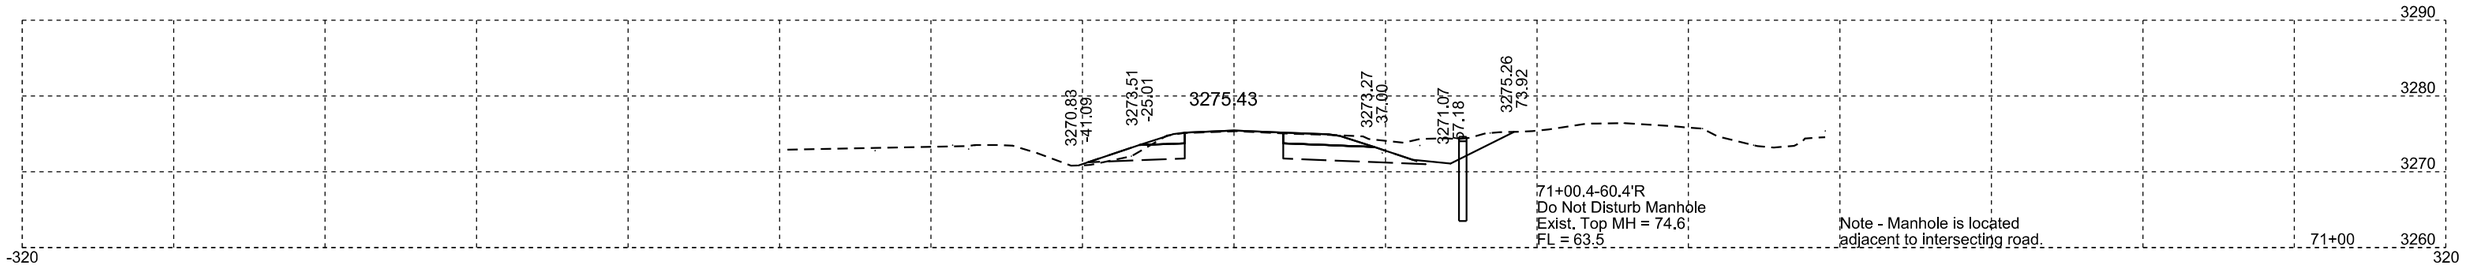

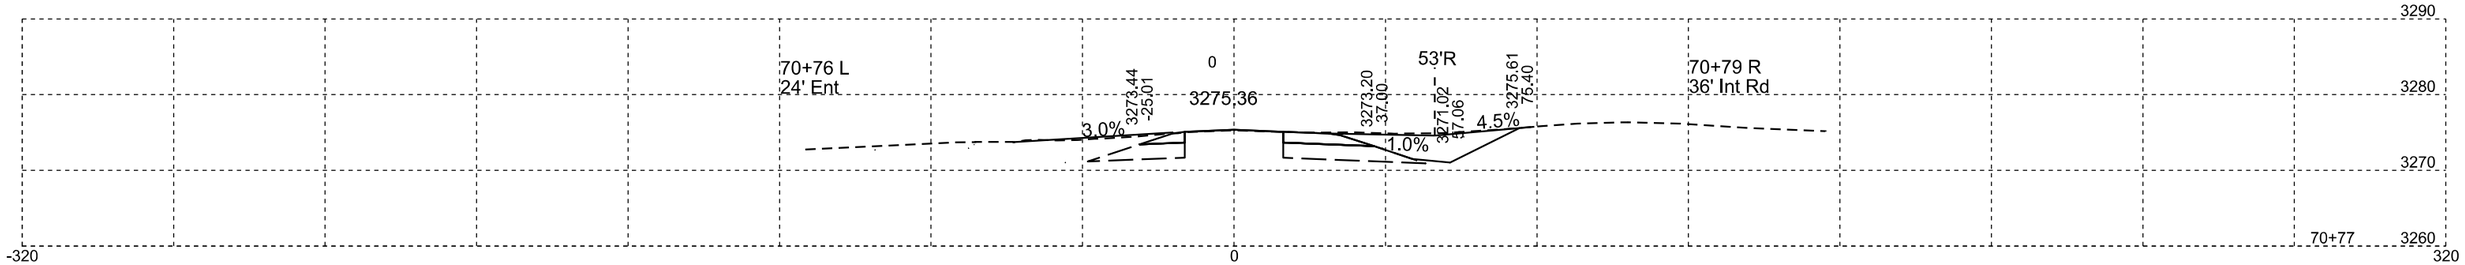

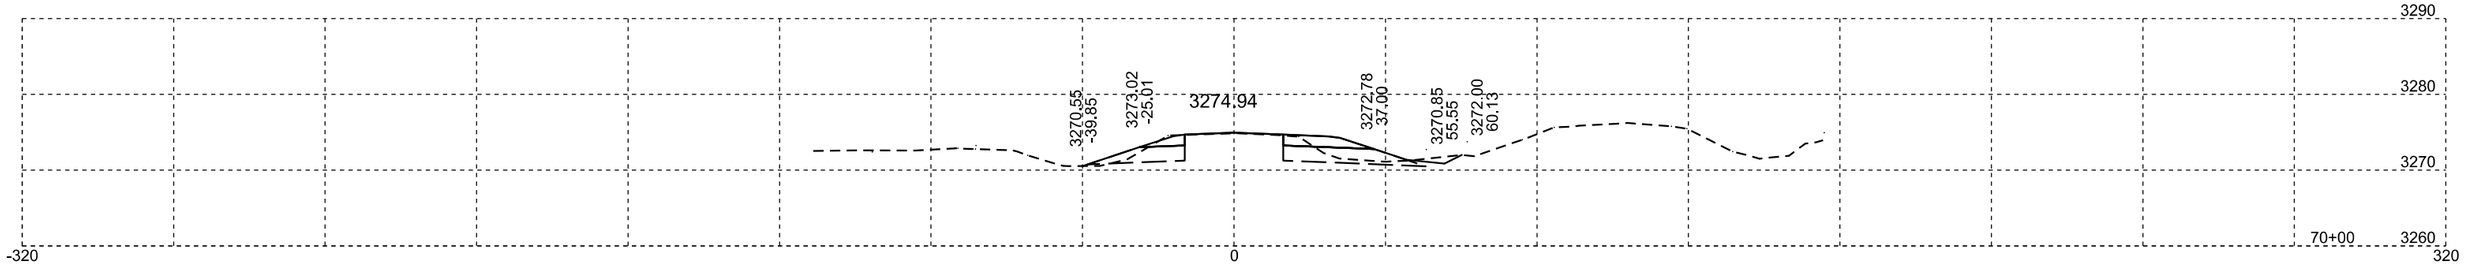

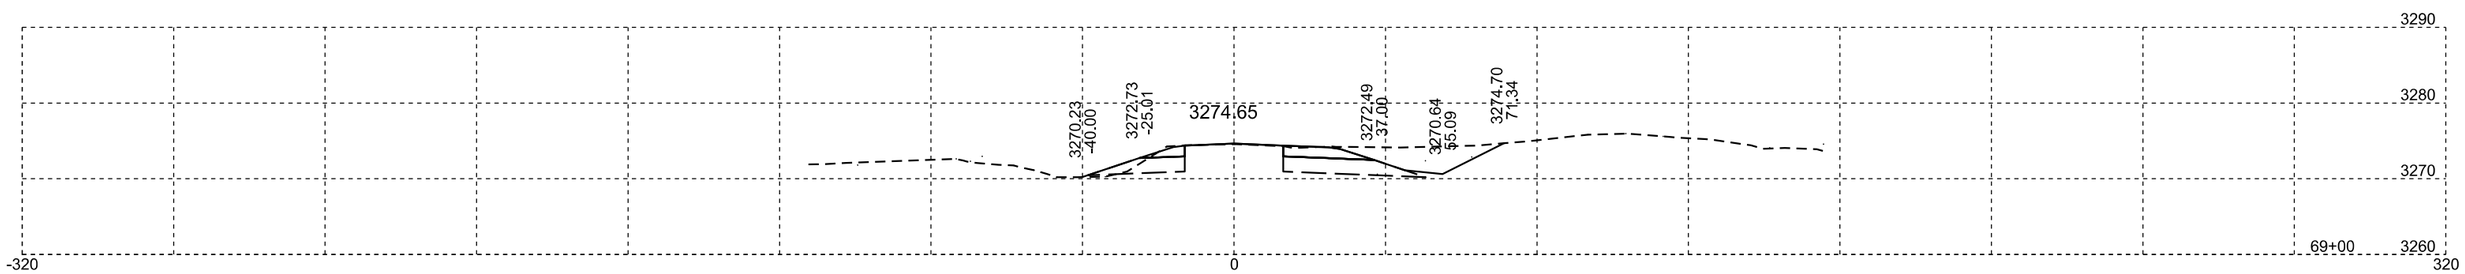

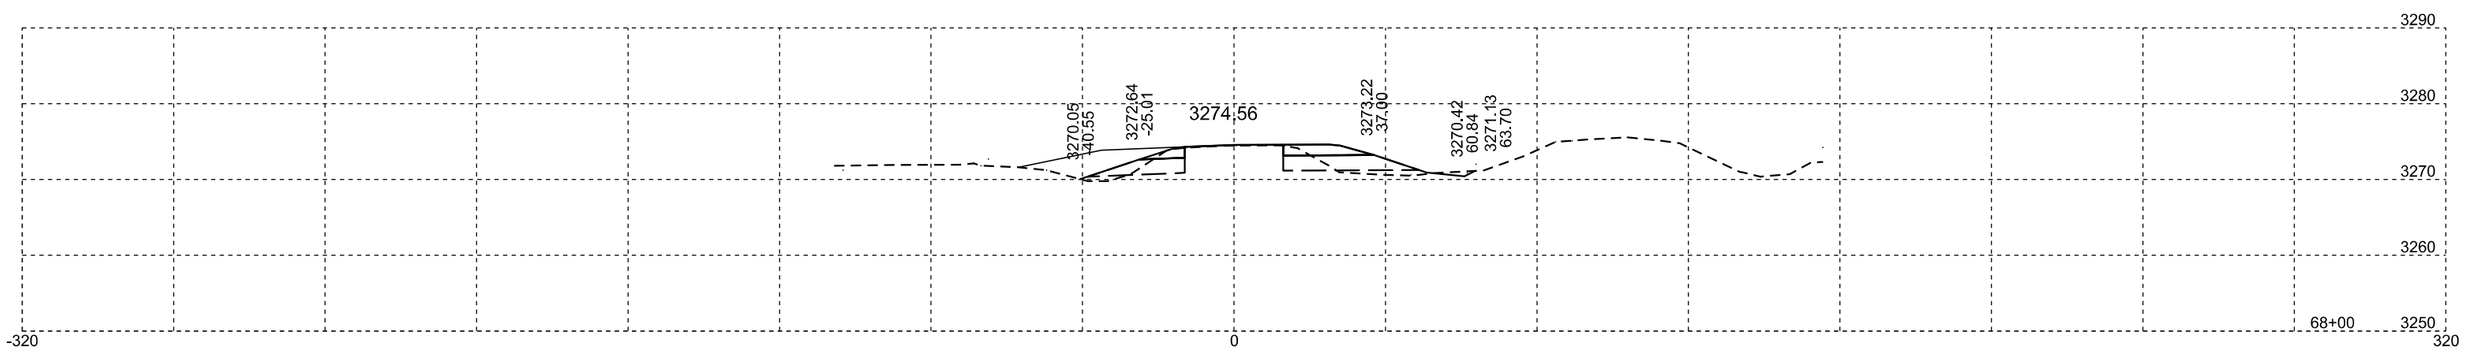

Plotting Date: 08/28/2015

STATE OF SOUTH DAKOTA	PROJECT	SHEET NO.	TOTAL SHEETS
	NH-PH 0018(177)104	X276	X329

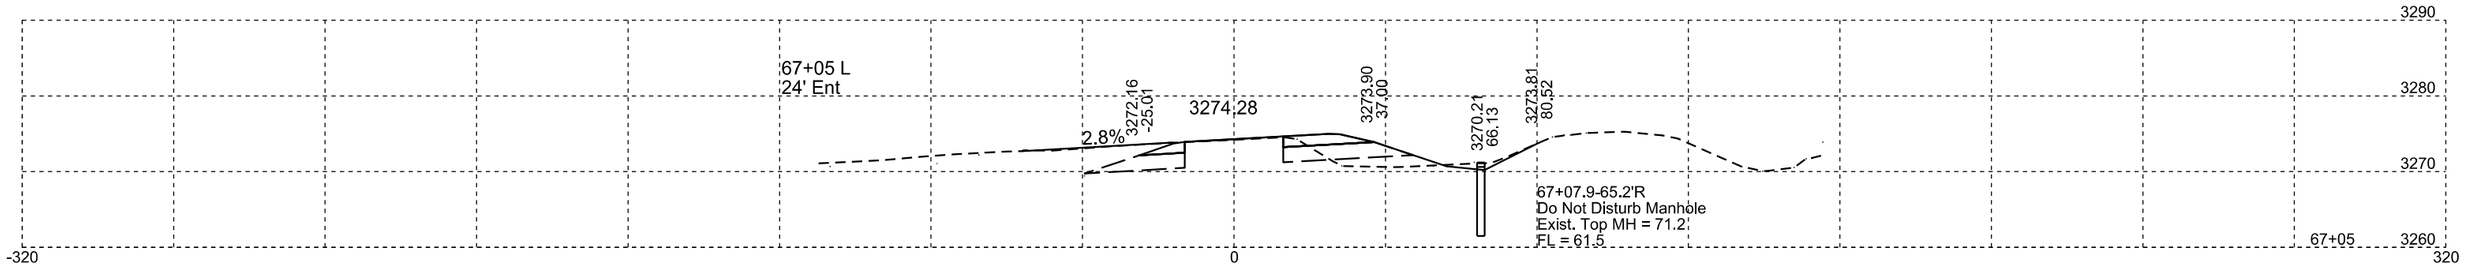

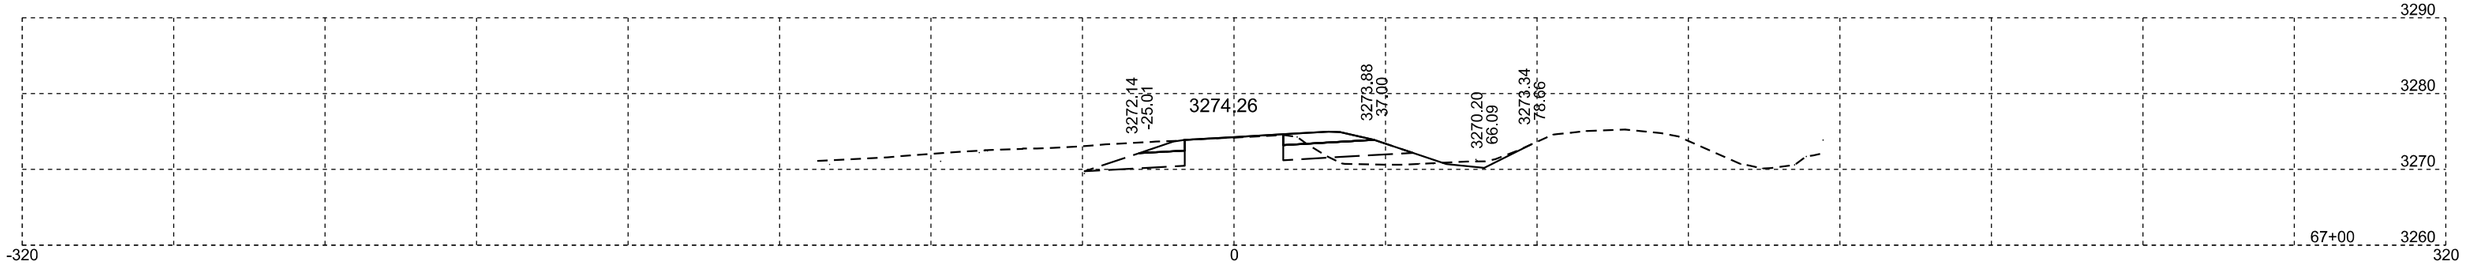

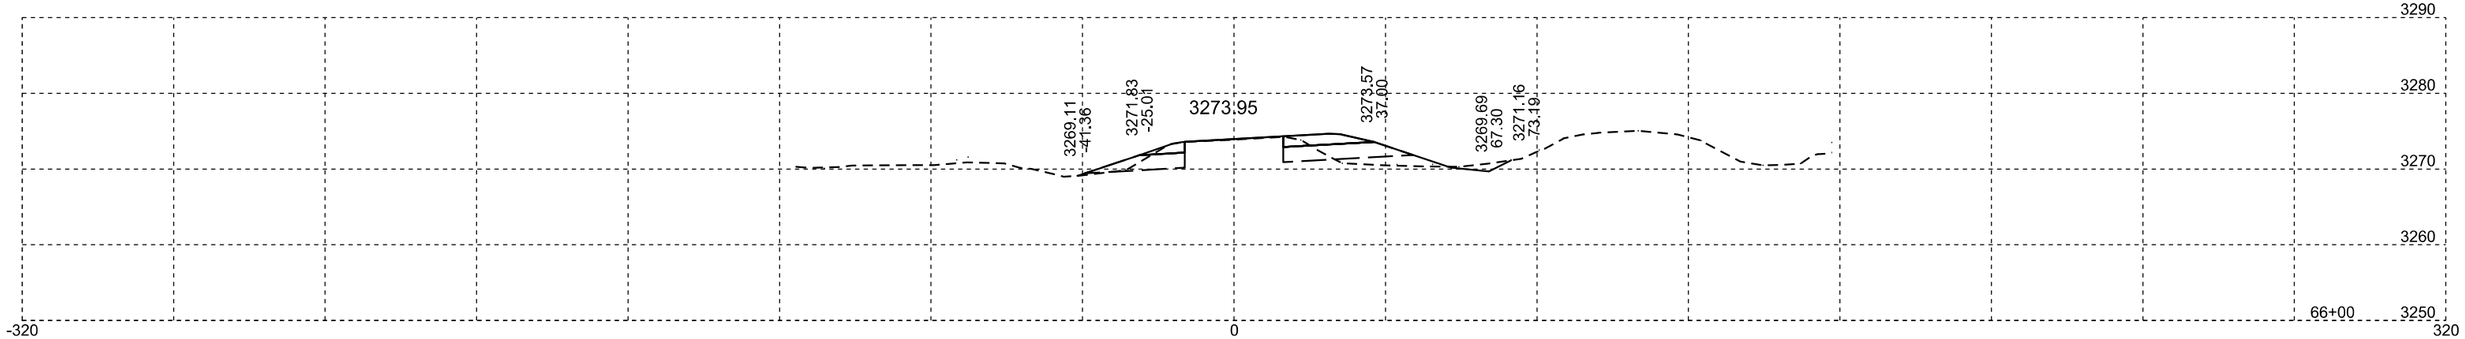

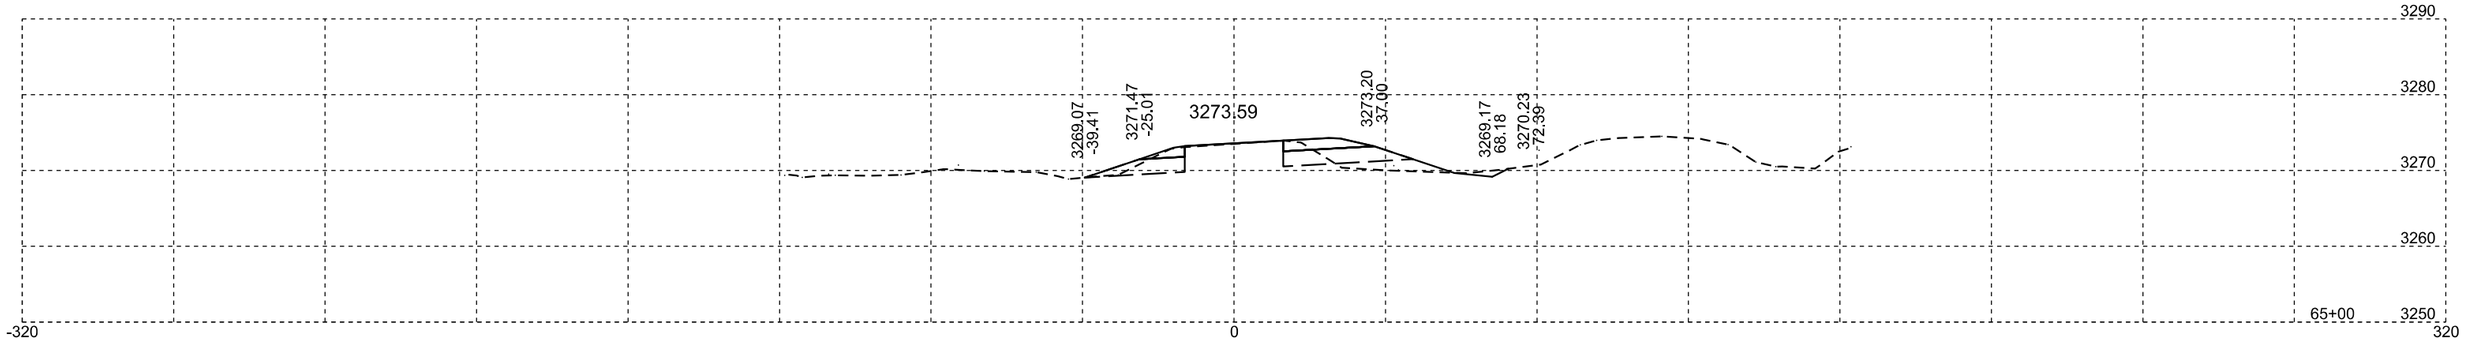

Plotting Date: 08/28/2015

STATE OF SOUTH DAKOTA	PROJECT	SHEET NO.	TOTAL SHEETS
	NH-PH 0018(177)104	X277	X329

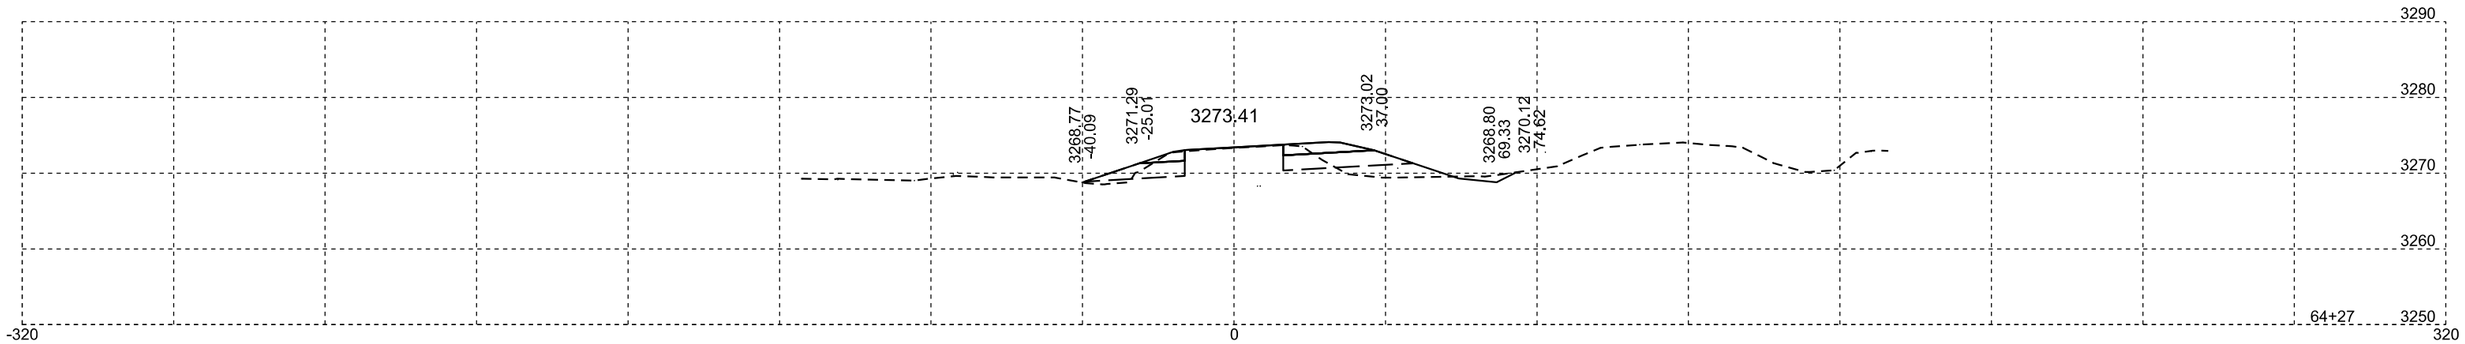

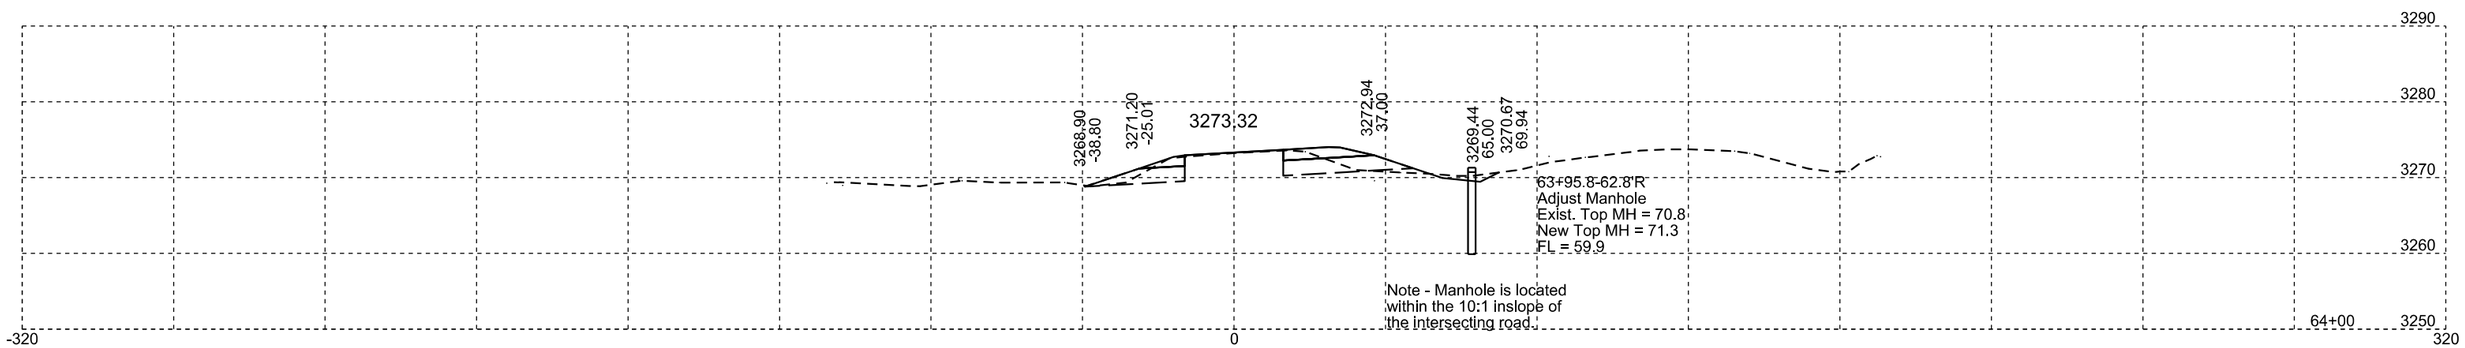

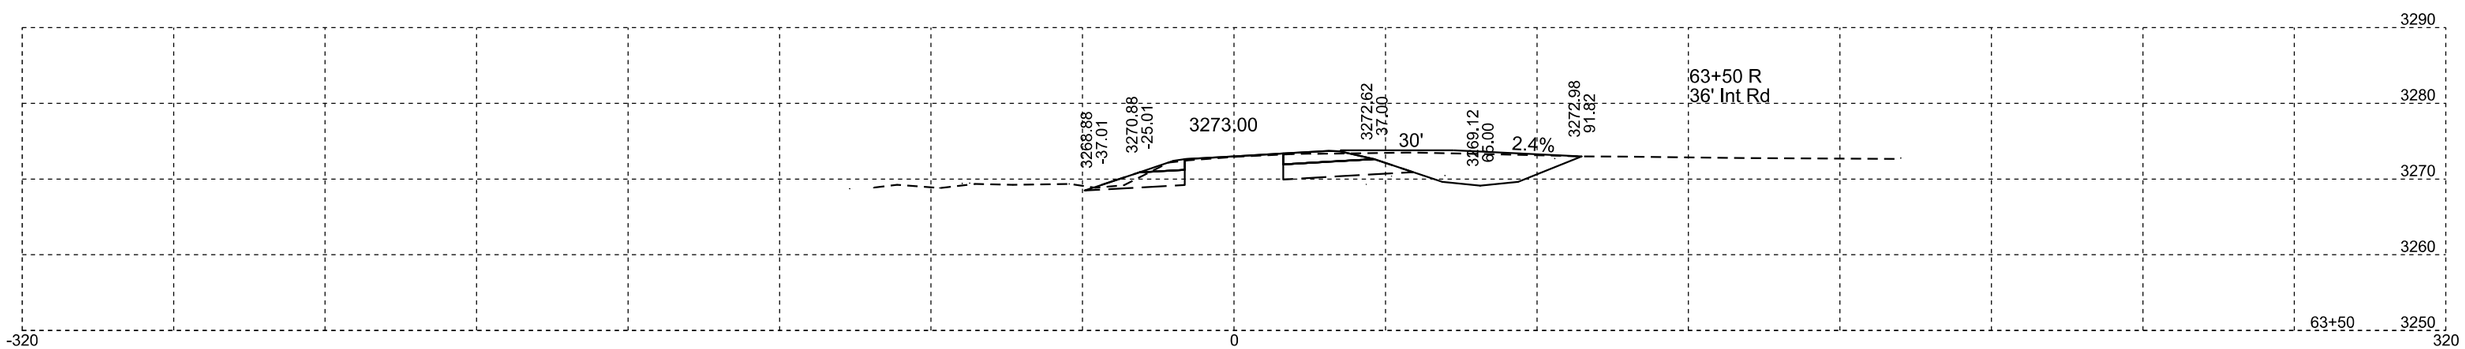

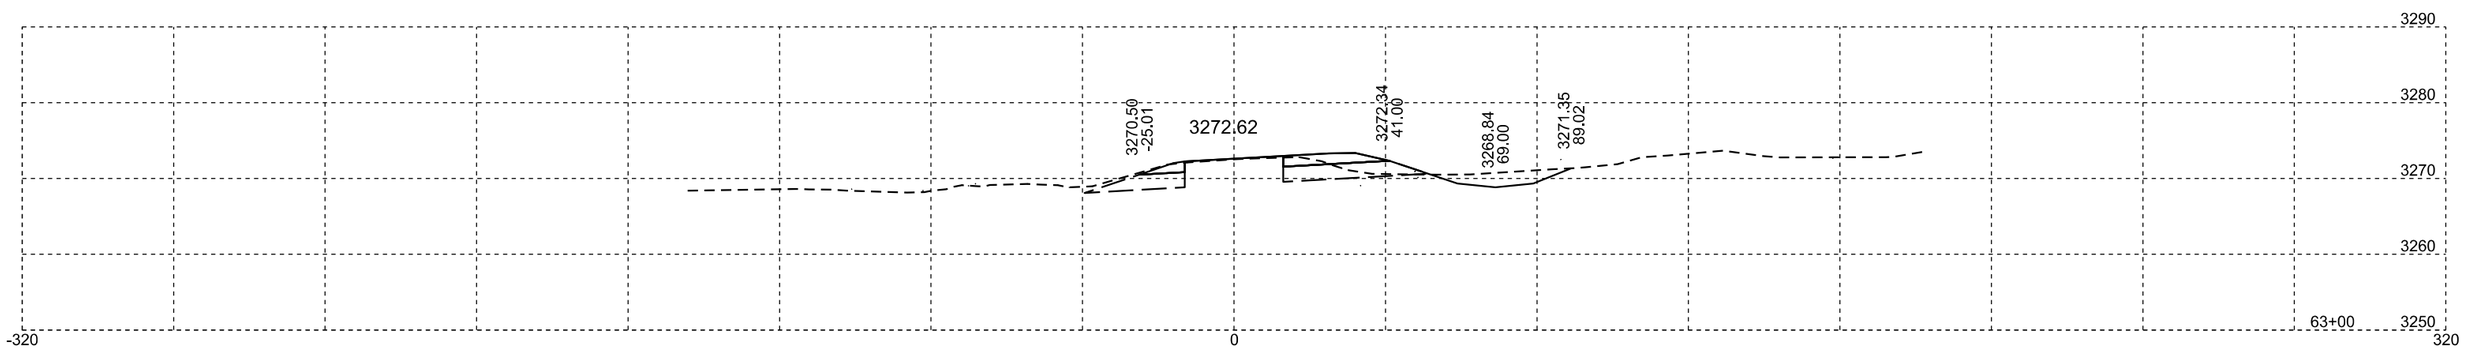

Plotting Date: 08/28/2015

STATE OF SOUTH DAKOTA	PROJECT	SHEET NO.	TOTAL SHEETS
	NH-PH 0018(177)104	X278	X329

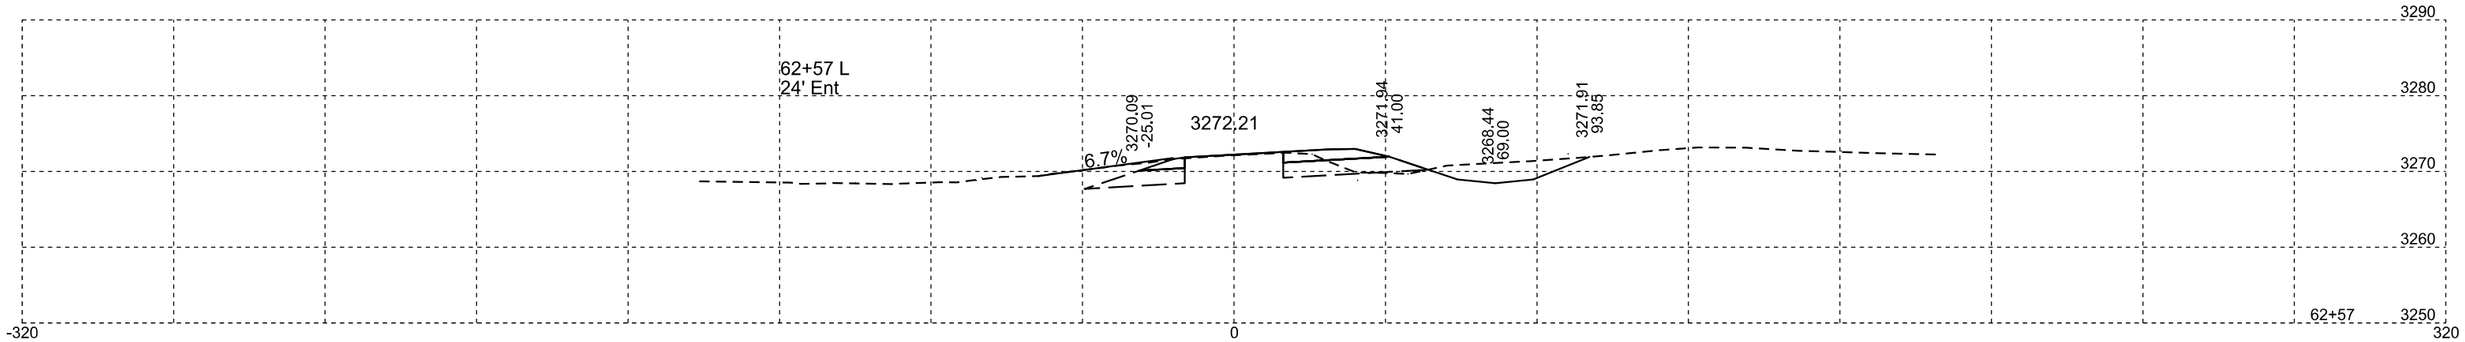

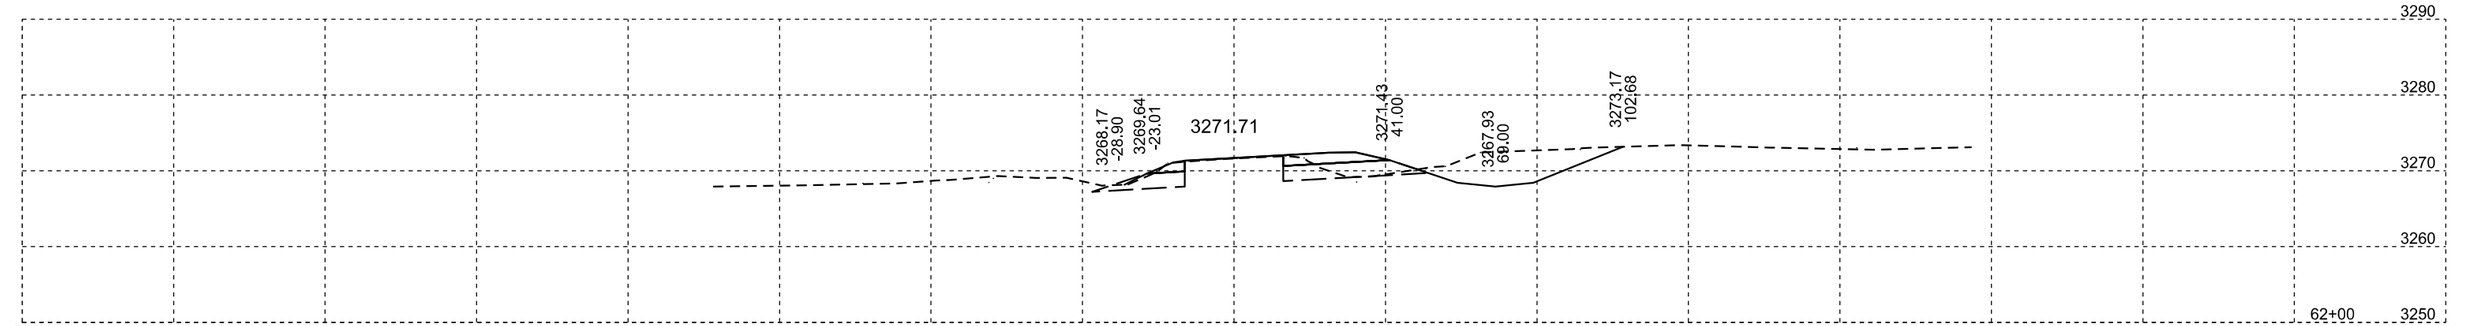

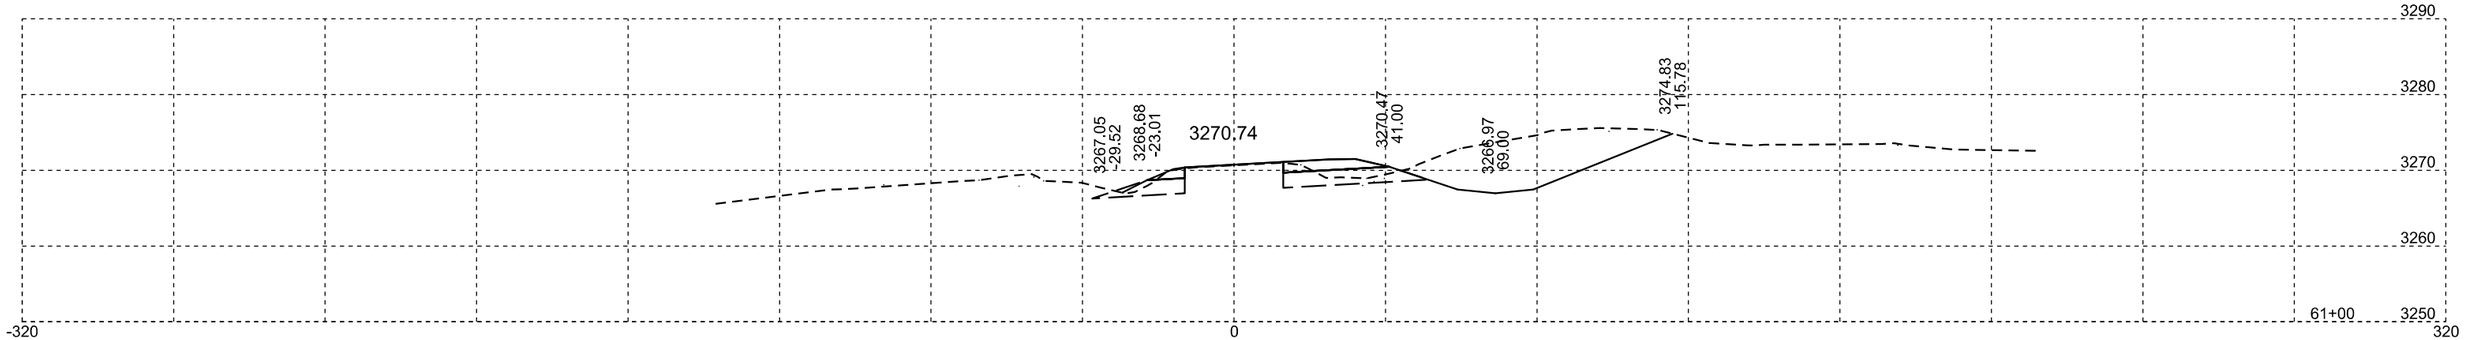

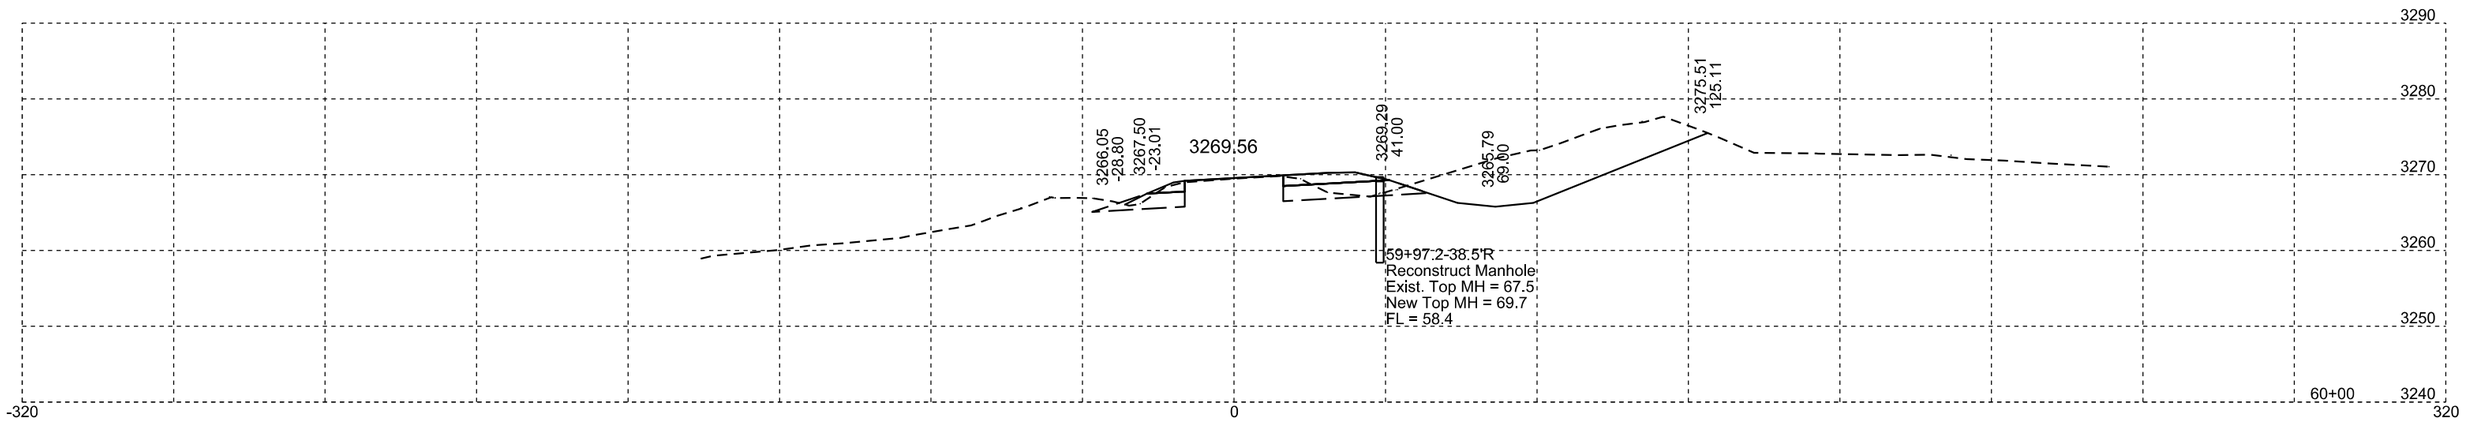

Plotting Date: 08/28/2015

STATE OF SOUTH DAKOTA	PROJECT	SHEET NO.	TOTAL SHEETS
	NH-PH 0018(177)104	X279	X329

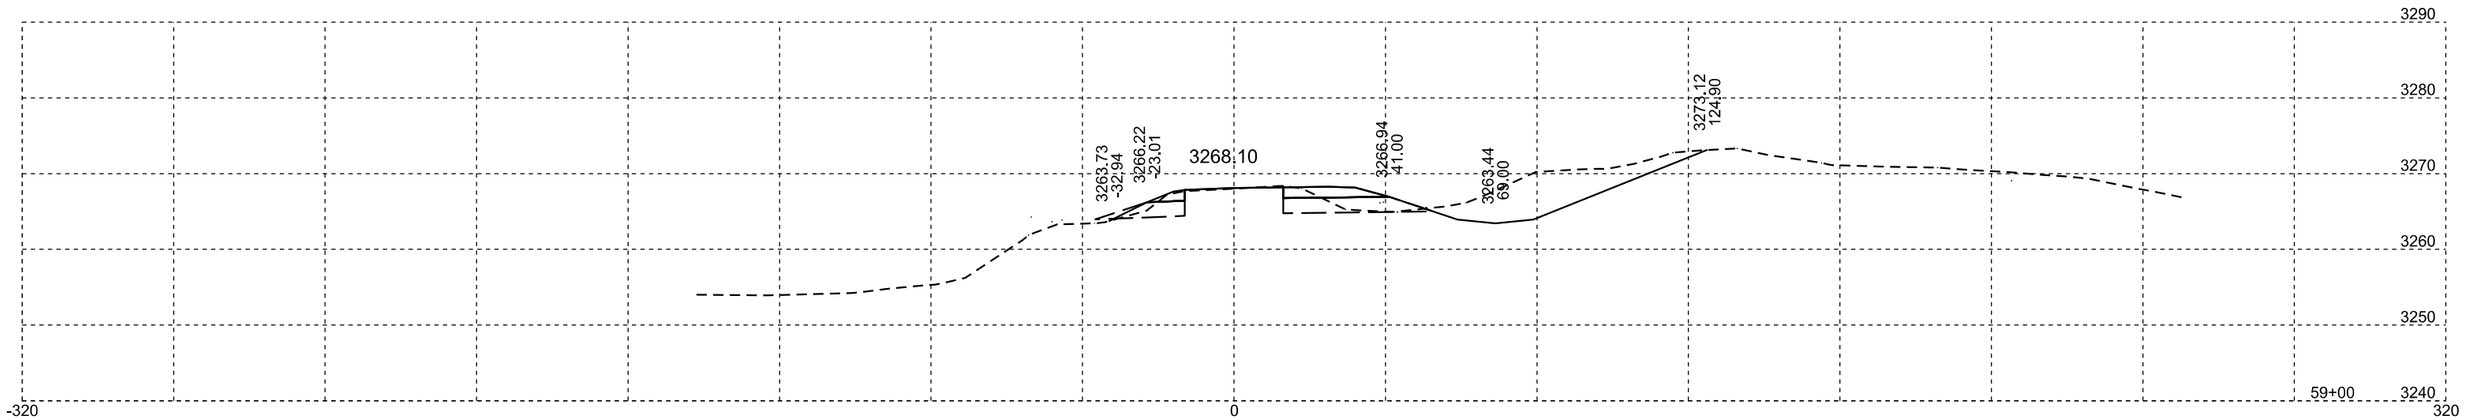

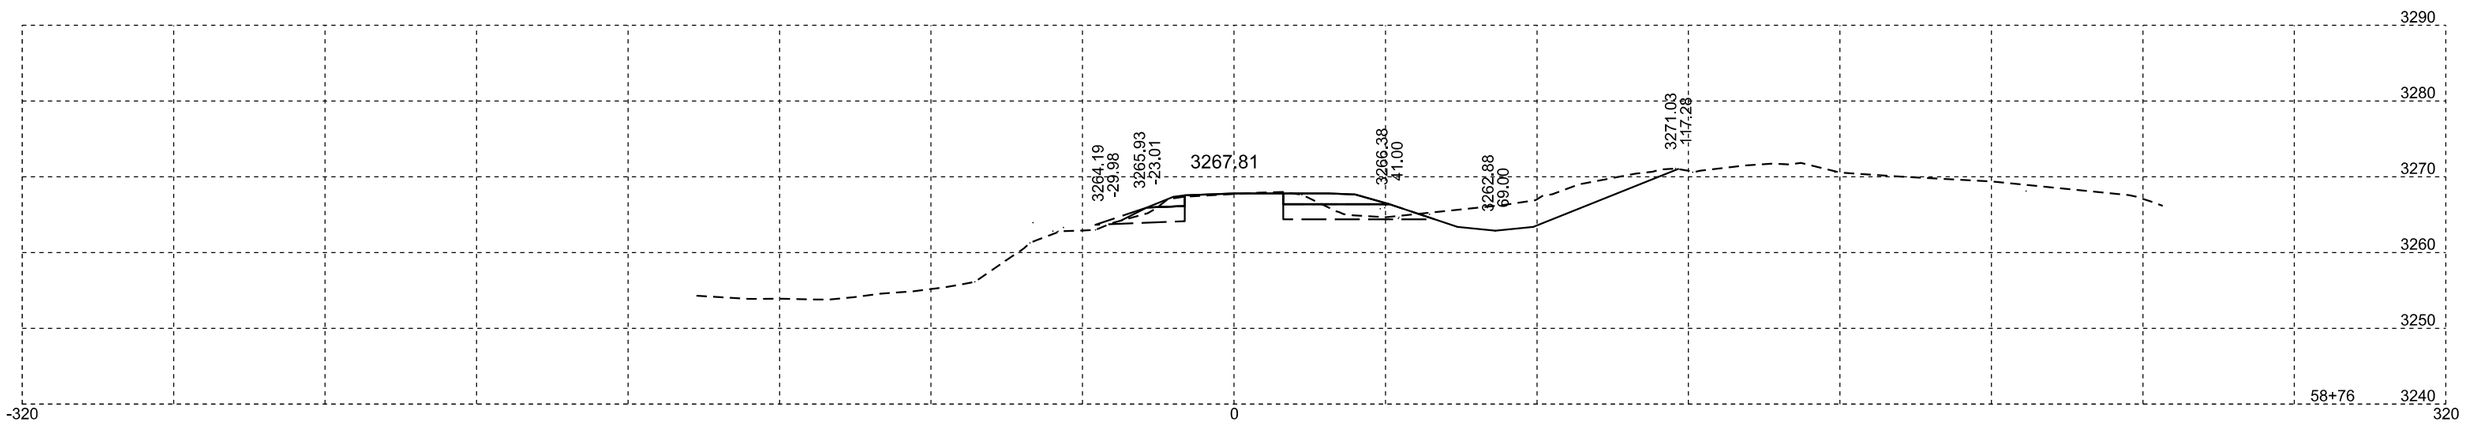

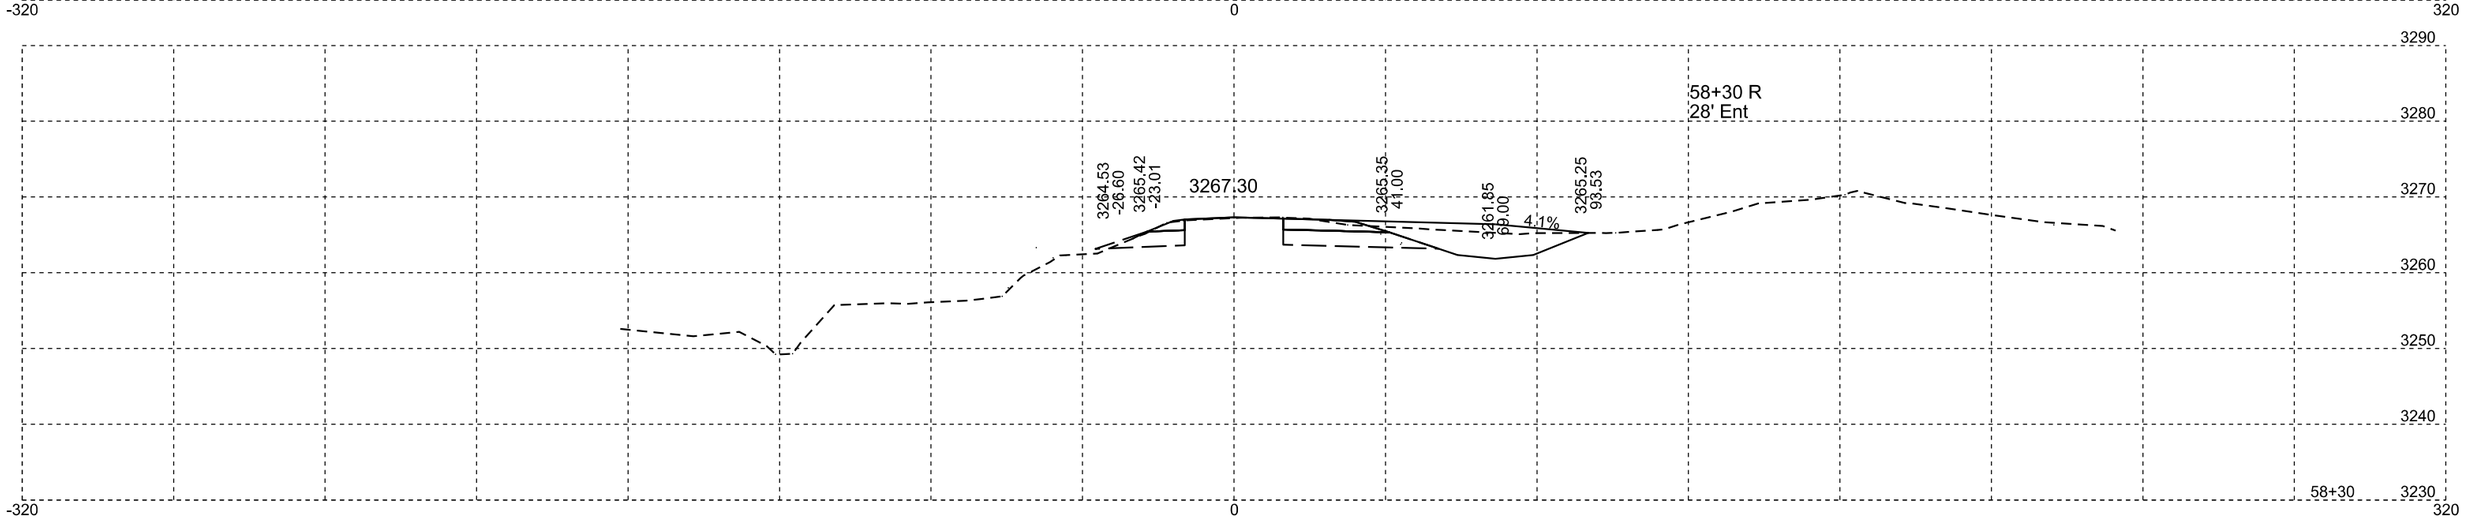

Plotting Date: 08/28/2015

STATE OF SOUTH DAKOTA	PROJECT	SHEET NO.	TOTAL SHEETS
	NH-PH 0018(177)104	X280	X329

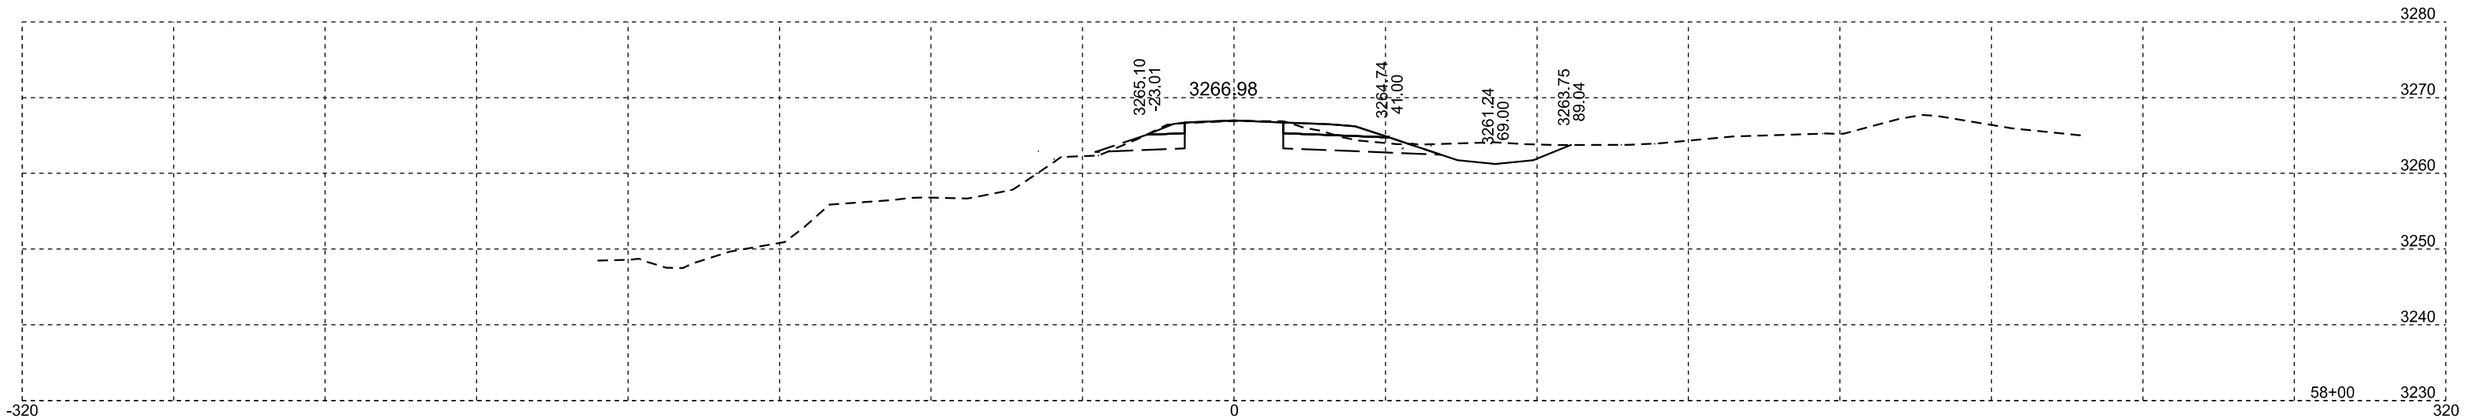

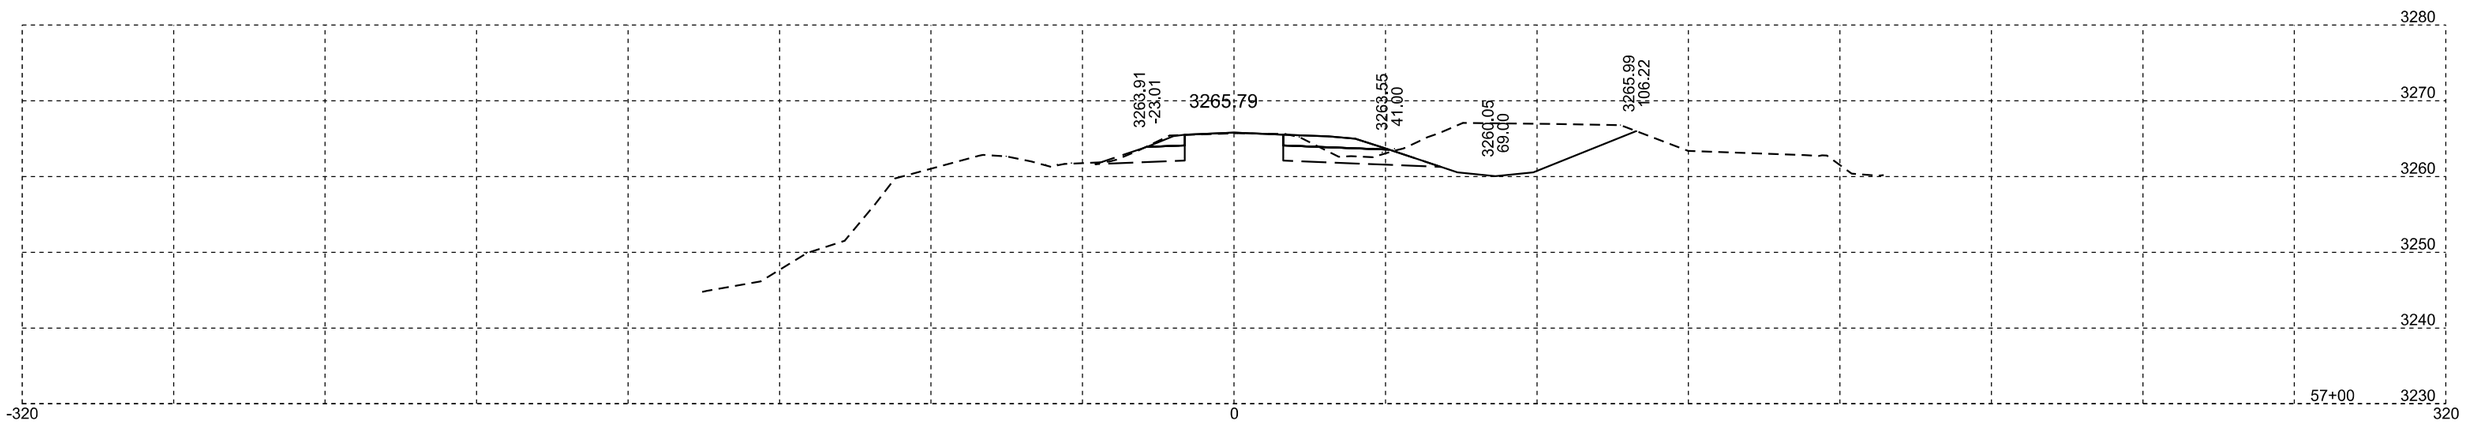

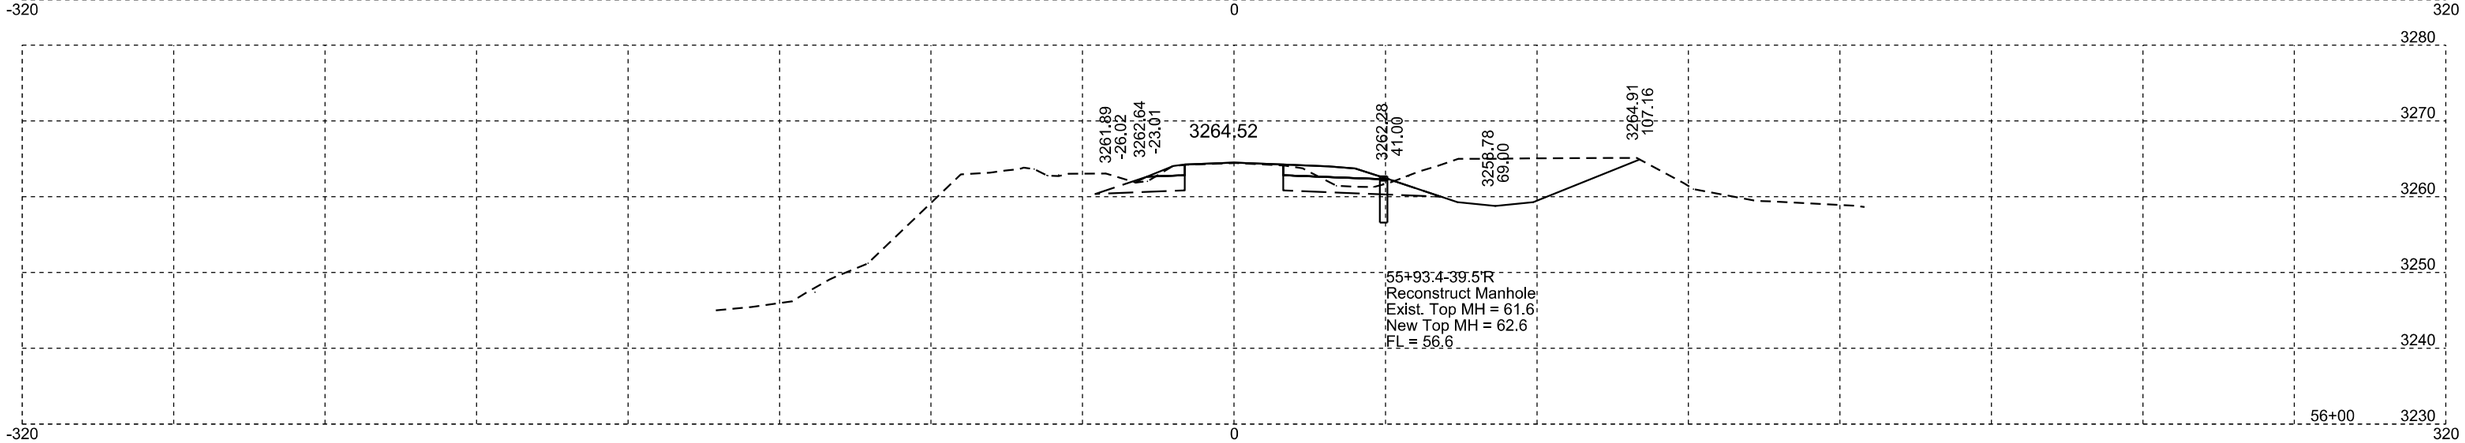

Plotting Date: 08/28/2015

STATE OF SOUTH DAKOTA	PROJECT	SHEET NO.	TOTAL SHEETS
	NH-PH 0018(177)104	X281	X329

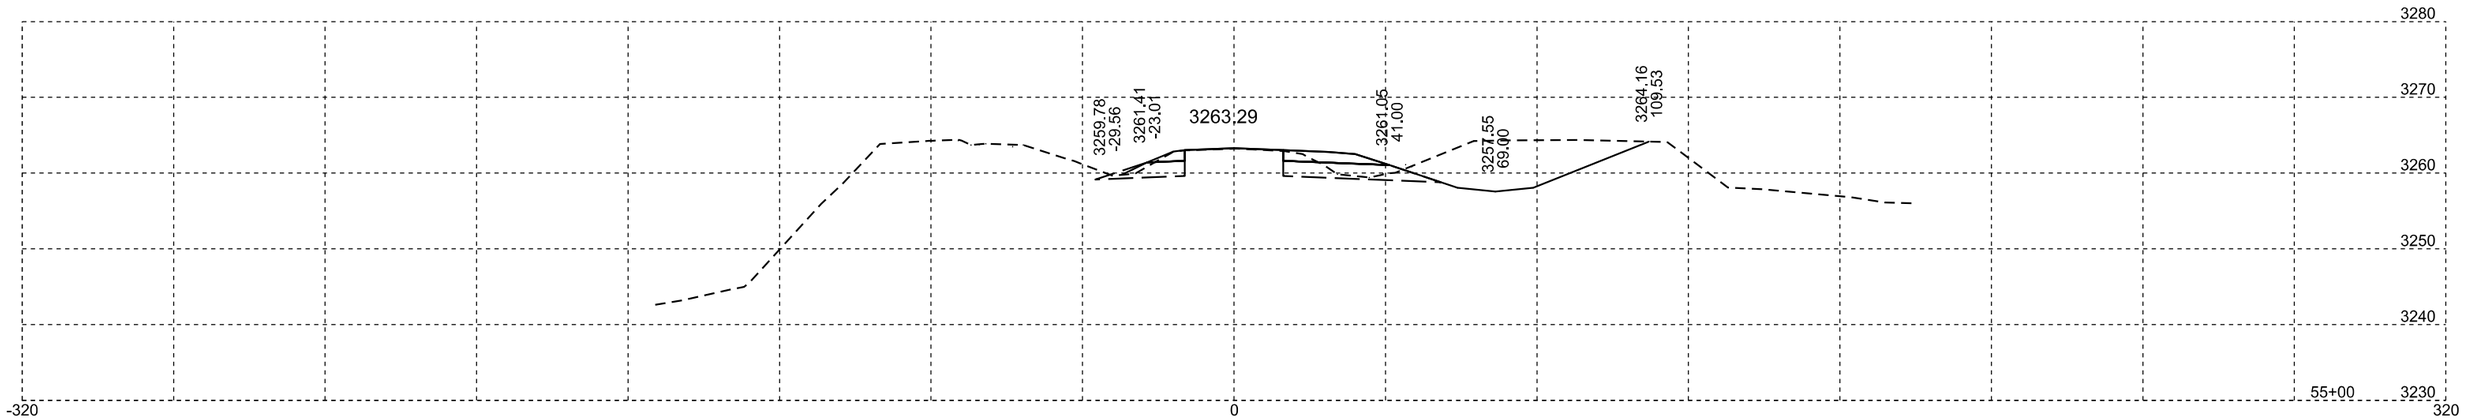

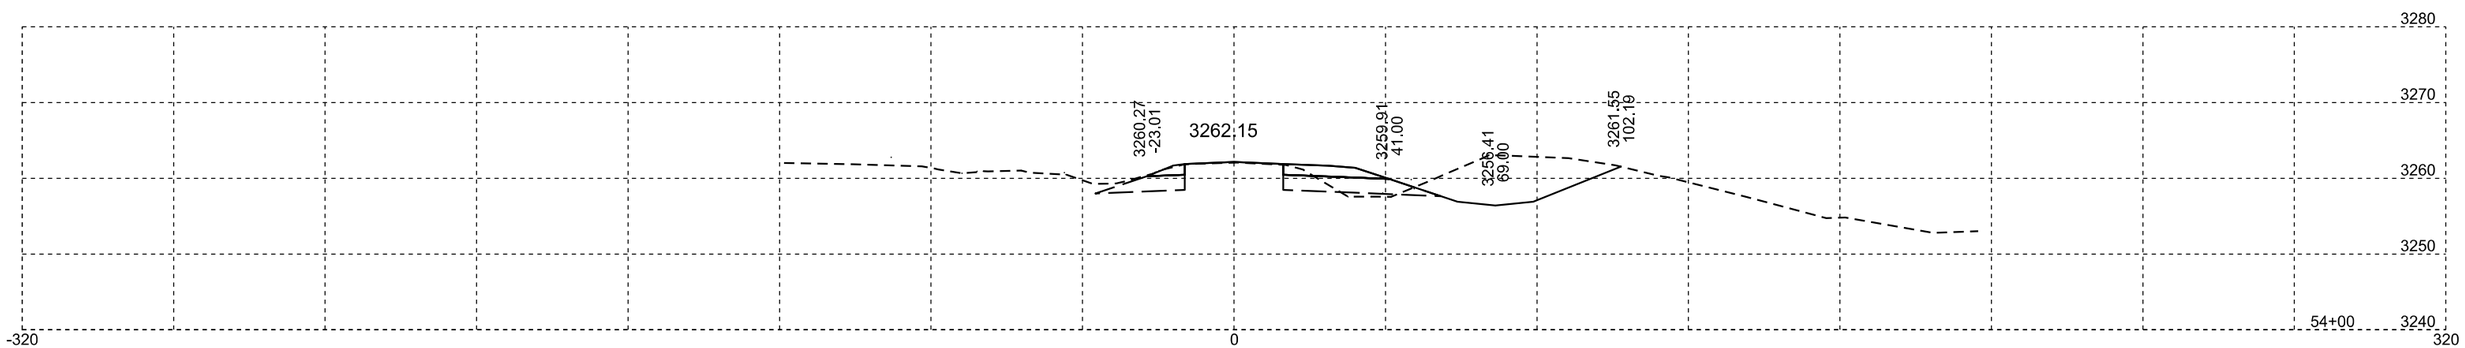

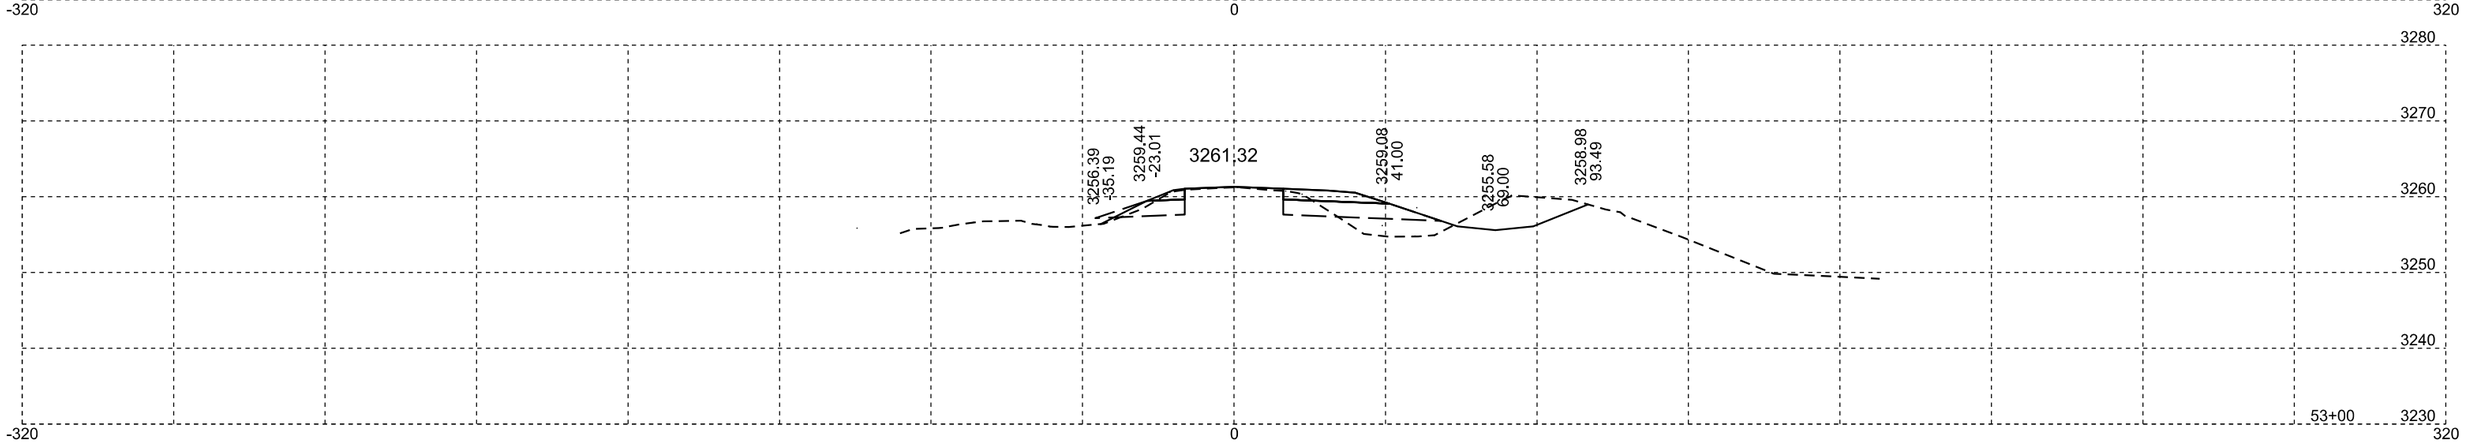

Plotting Date: 08/28/2015

STATE OF SOUTH DAKOTA	PROJECT	SHEET NO.	TOTAL SHEETS
	NH-PH 0018(177)104	X282	X329

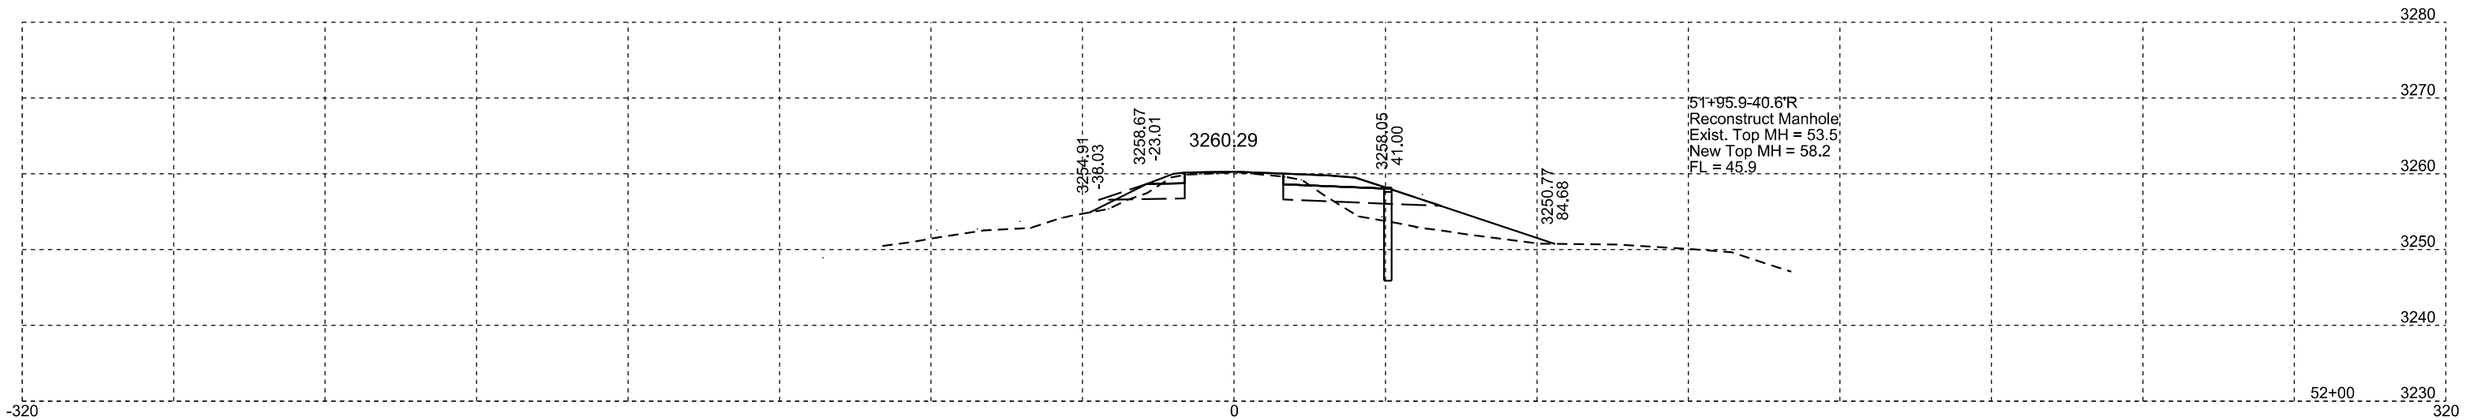

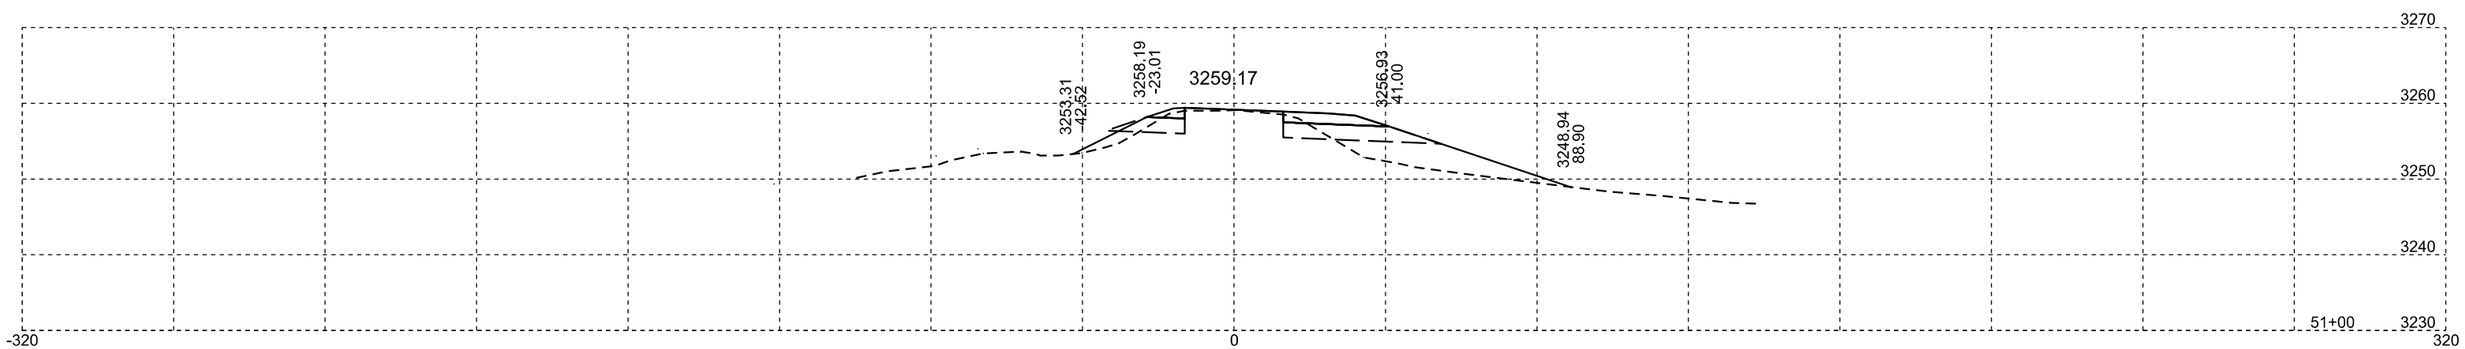

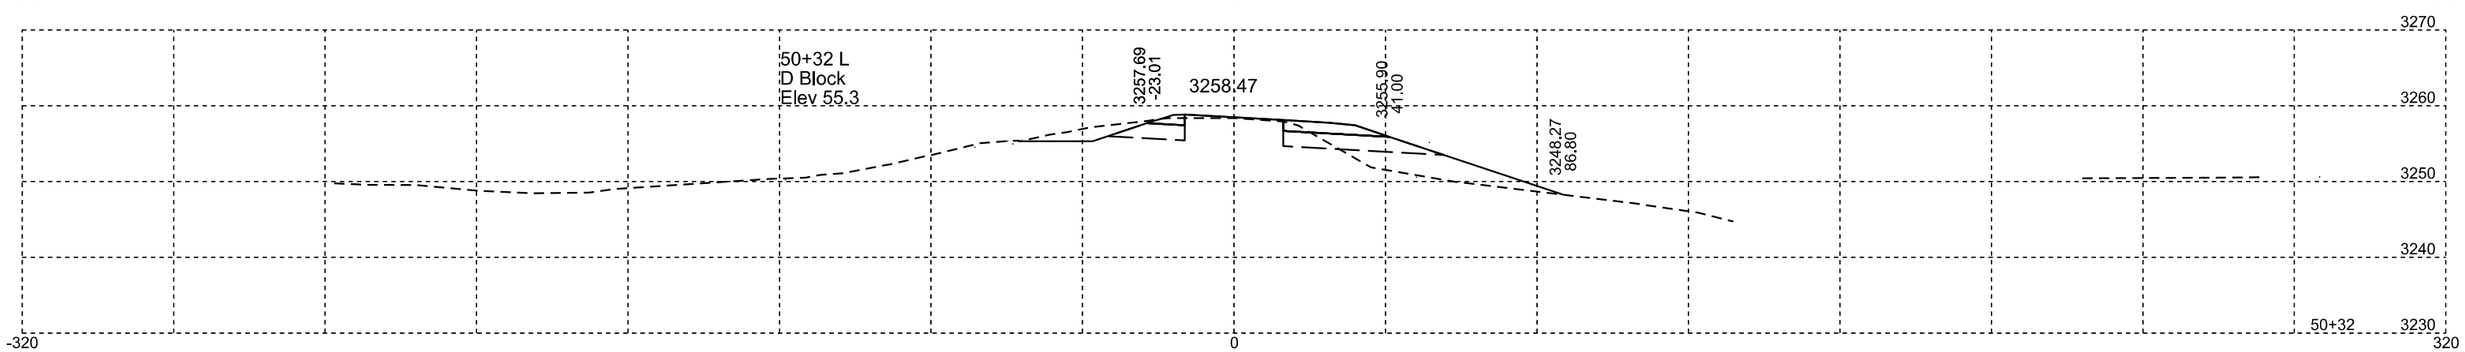

Plotting Date: 08/28/2015

STATE OF SOUTH DAKOTA	PROJECT	SHEET NO.	TOTAL SHEETS
	NH-PH 0018(177)104	X283	X329

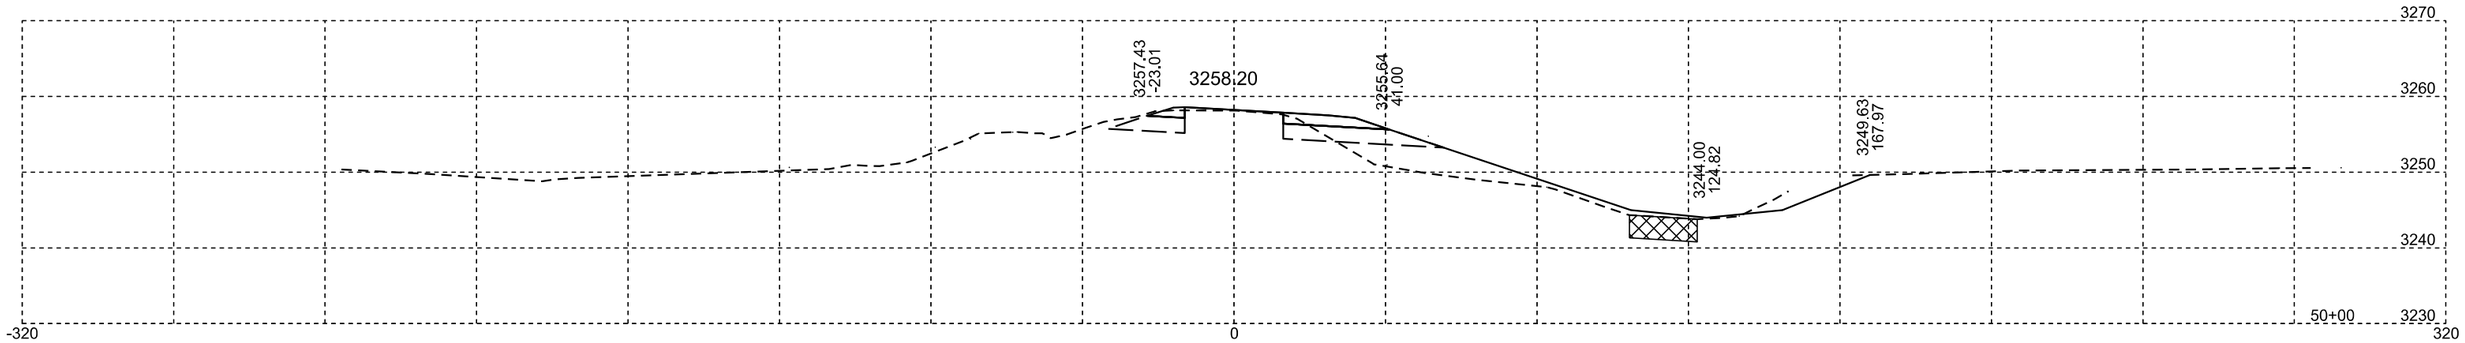

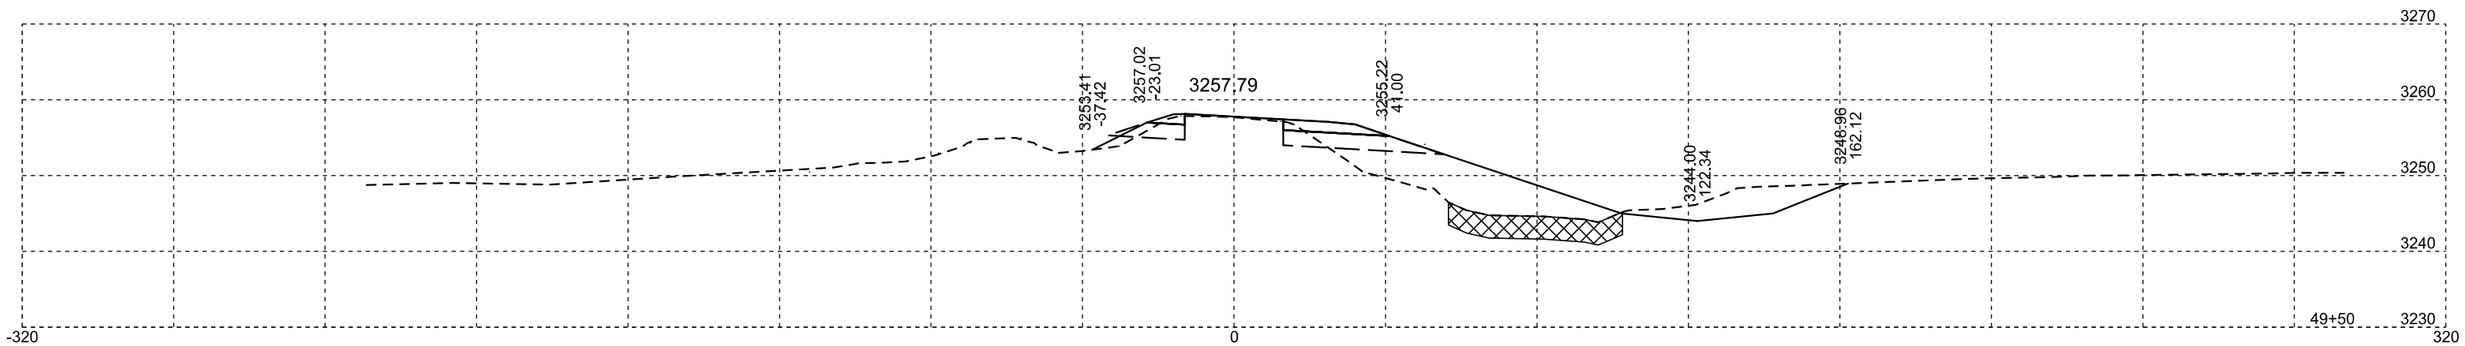

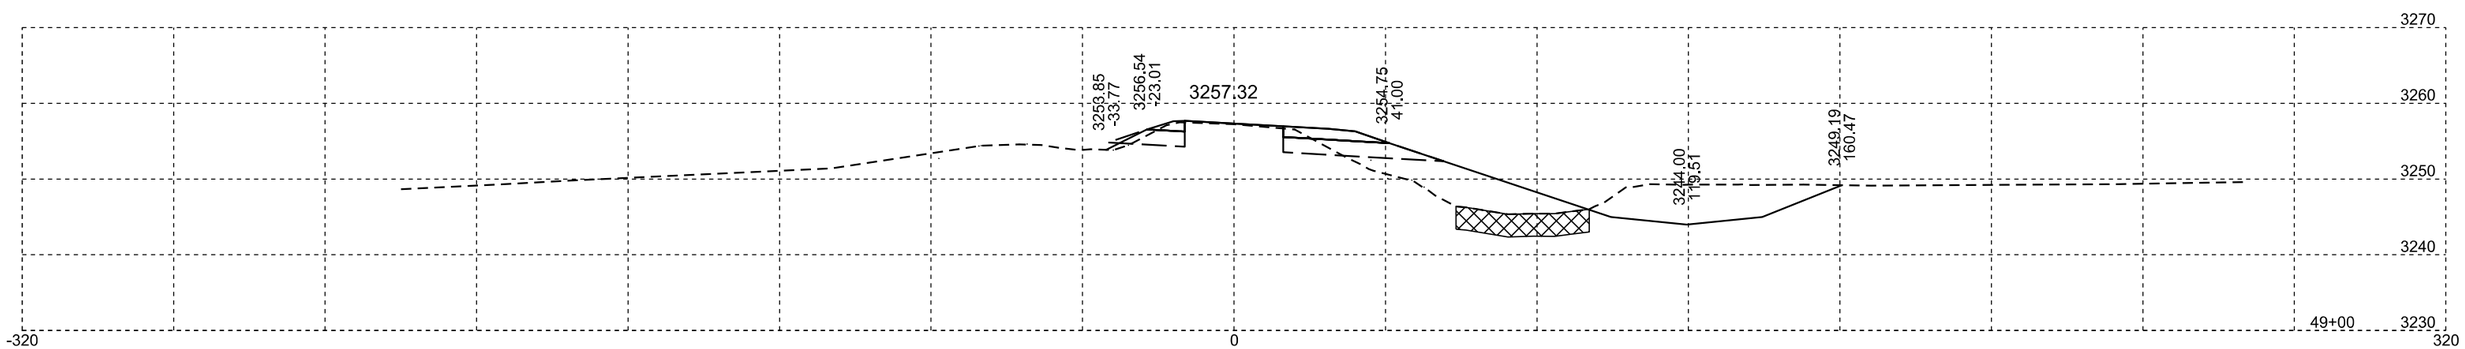

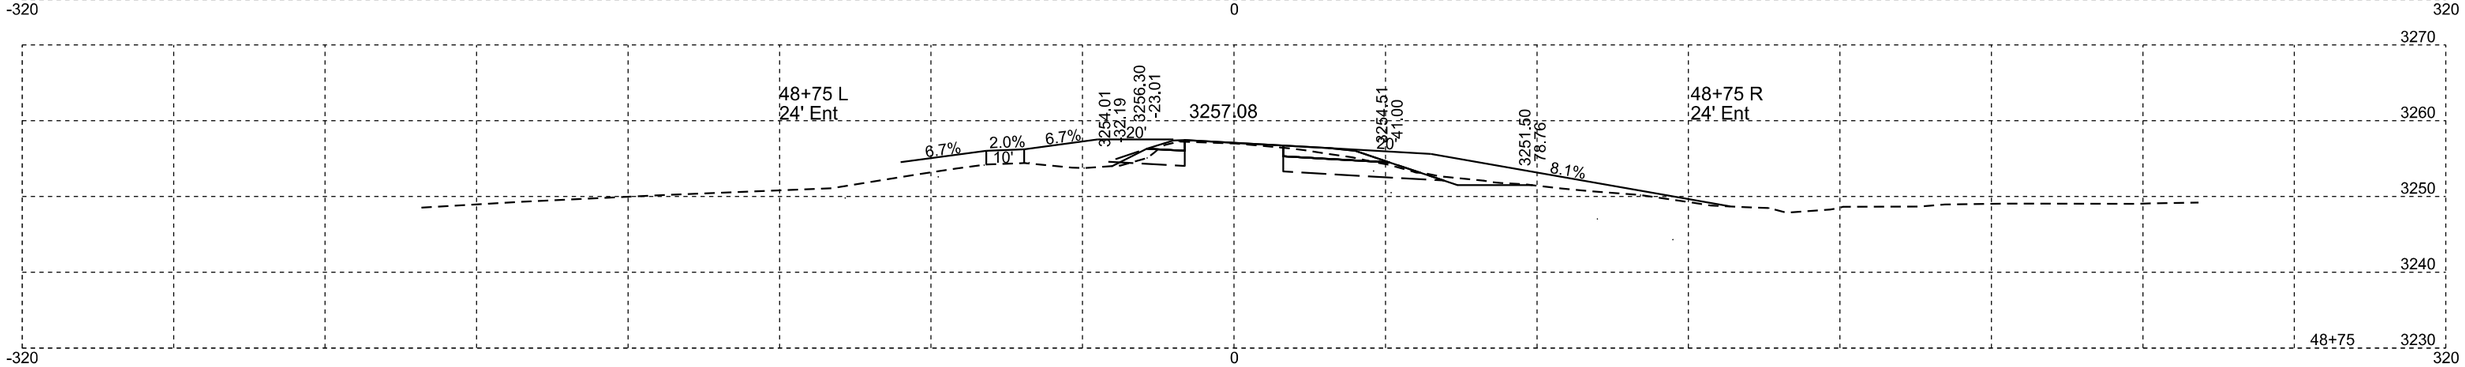

Plotting Date: 08/28/2015

STATE OF SOUTH DAKOTA	PROJECT	SHEET NO.	TOTAL SHEETS
	NH-PH 0018(177)104	X284	X329

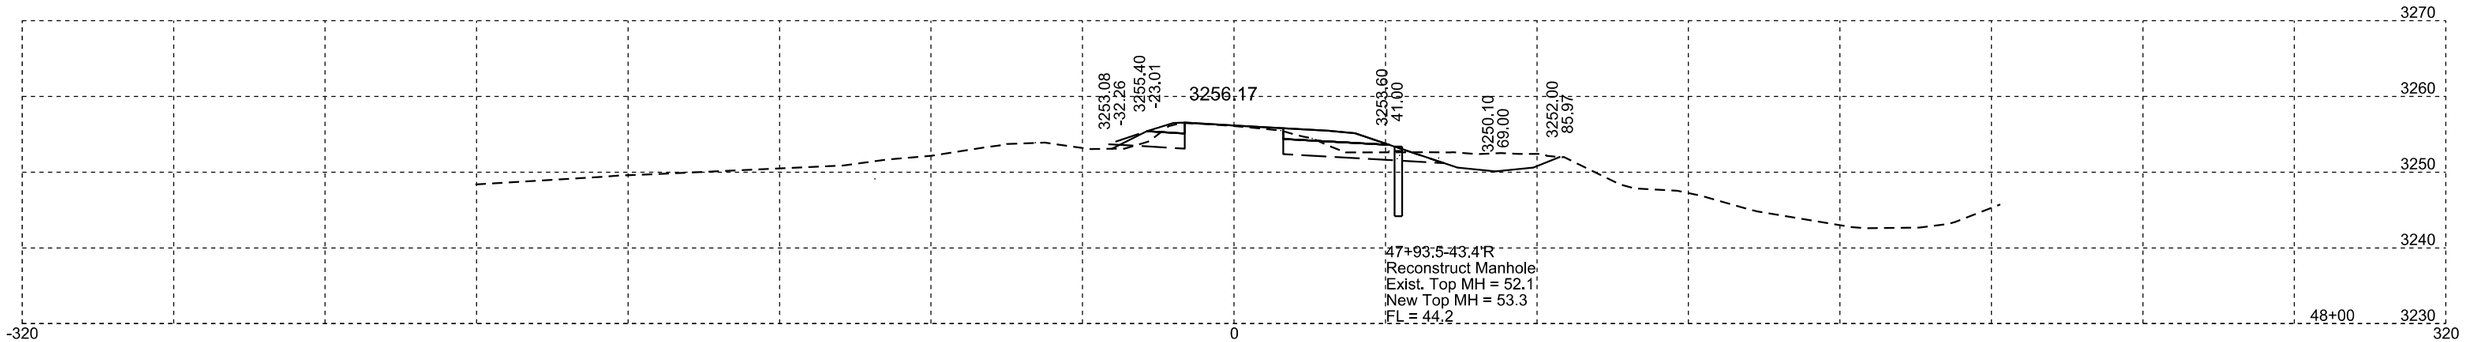

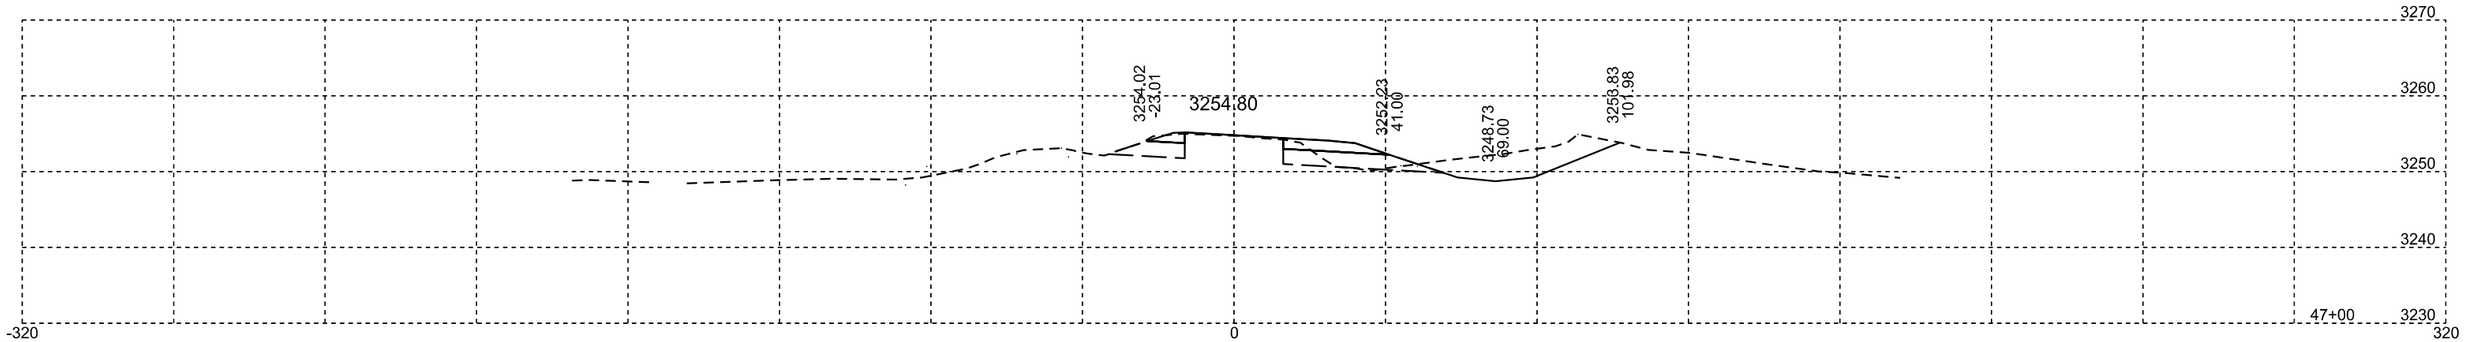

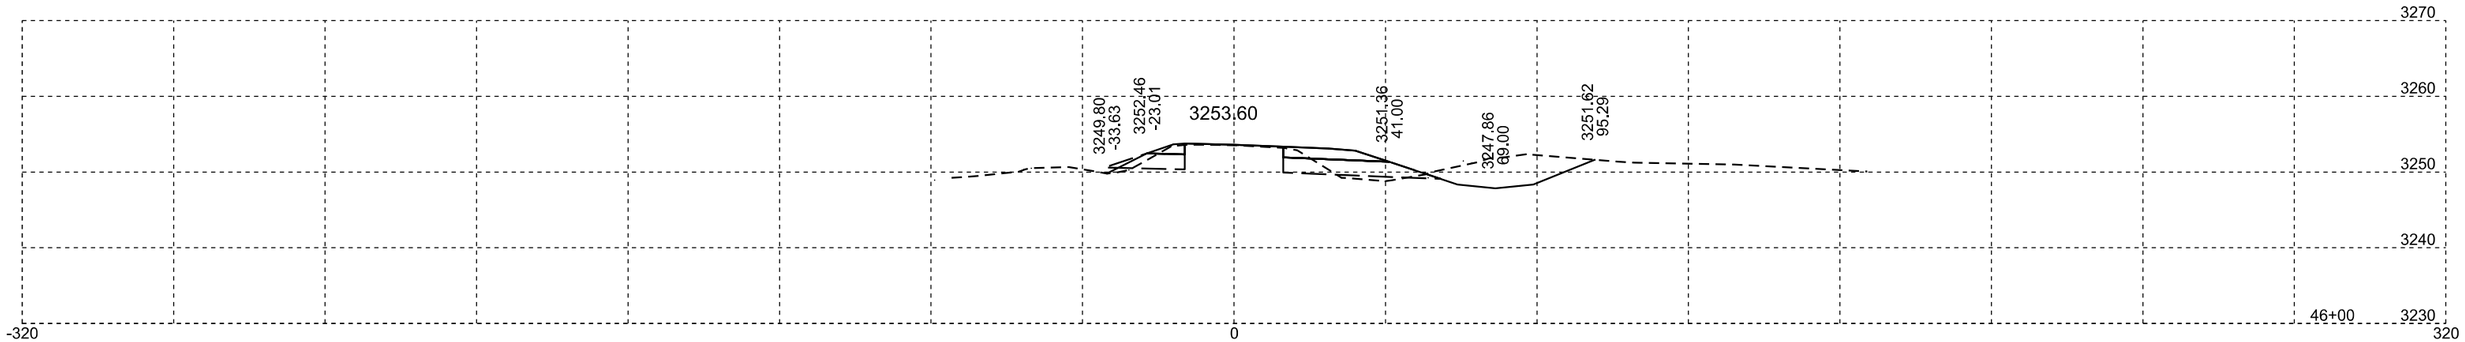

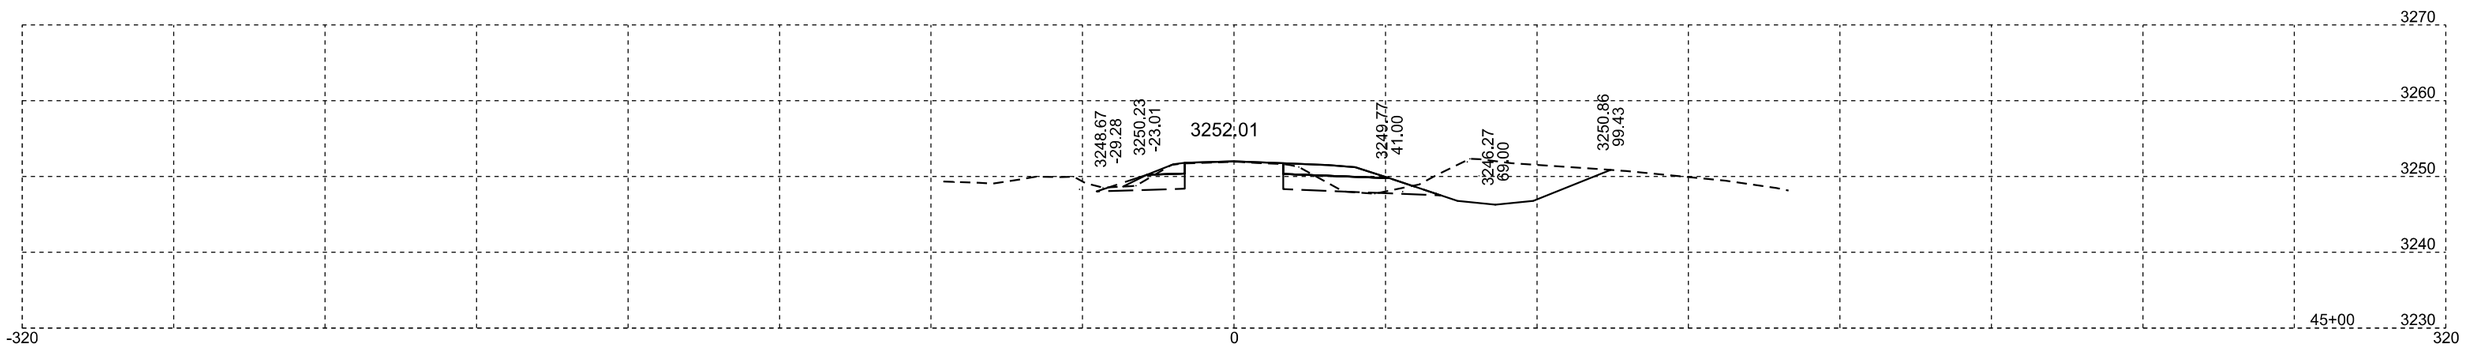

Plotting Date: 08/28/2015

STATE OF SOUTH DAKOTA	PROJECT	SHEET NO.	TOTAL SHEETS
	NH-PH 0018(177)104	X285	X329

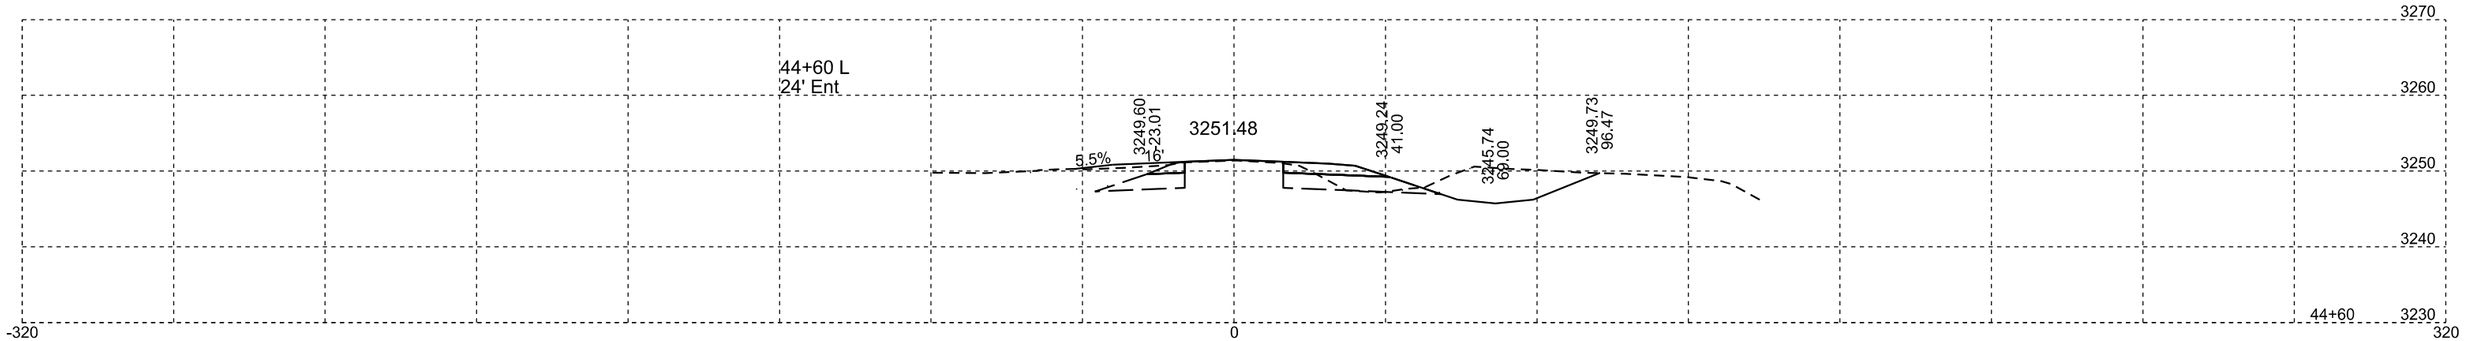

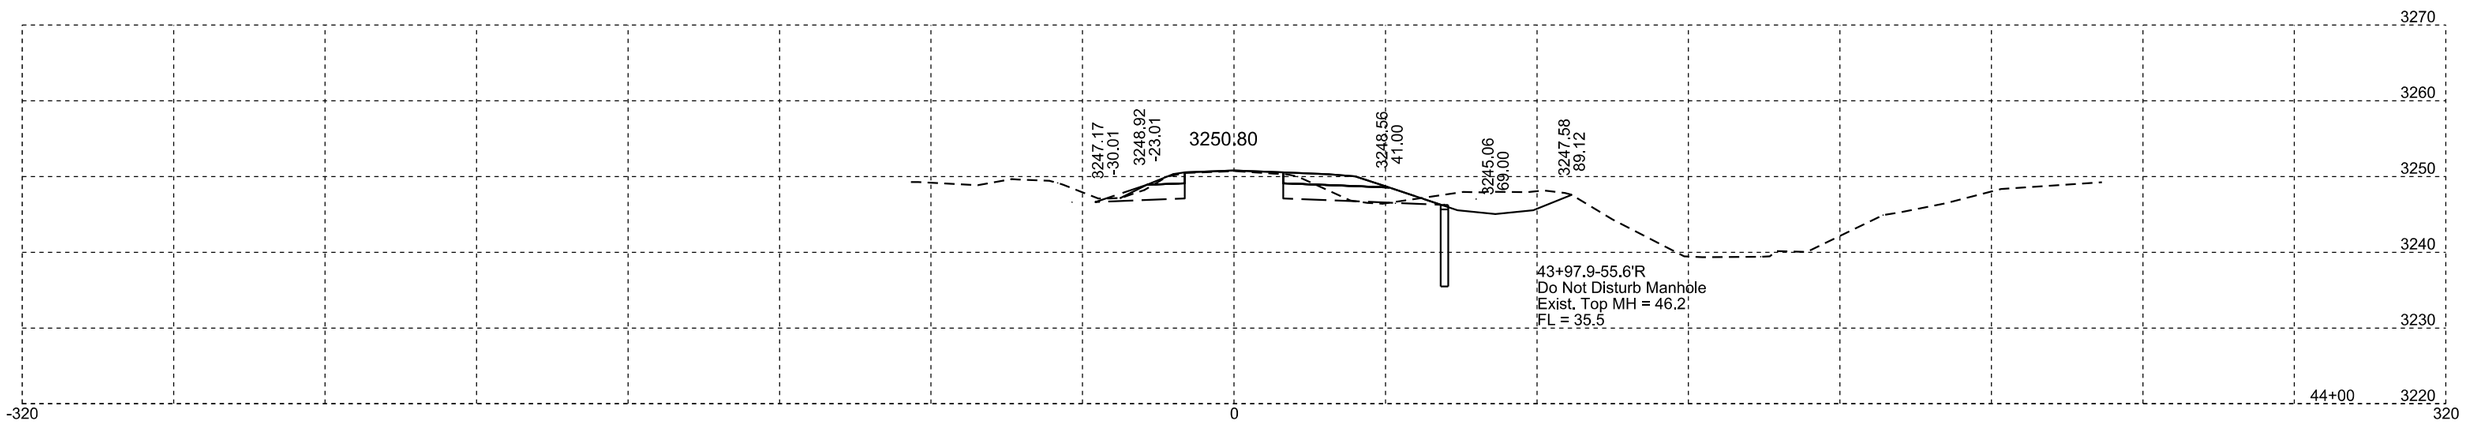

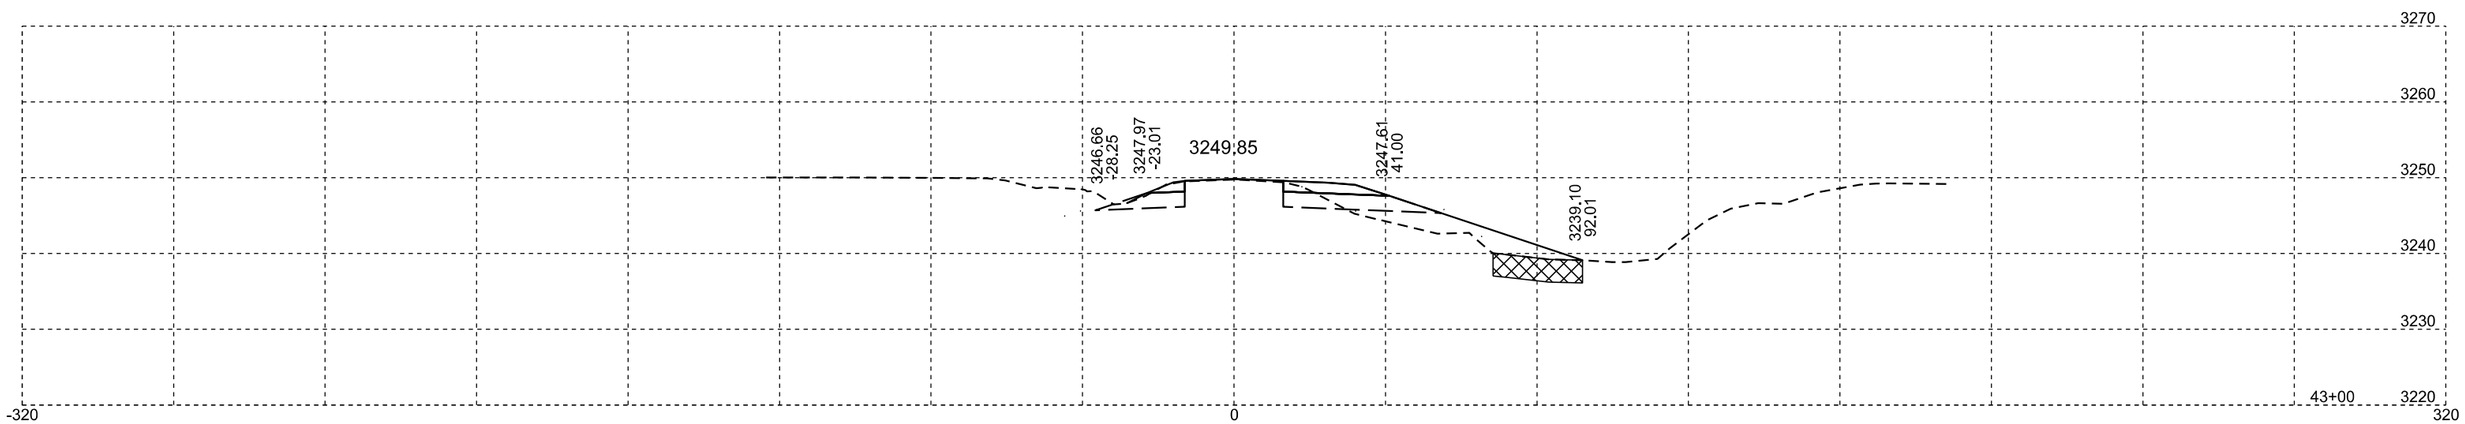

Plotting Date: 08/28/2015

STATE OF SOUTH DAKOTA	PROJECT	SHEET NO.	TOTAL SHEETS
	NH-PH 0018(177)104	X286	X329

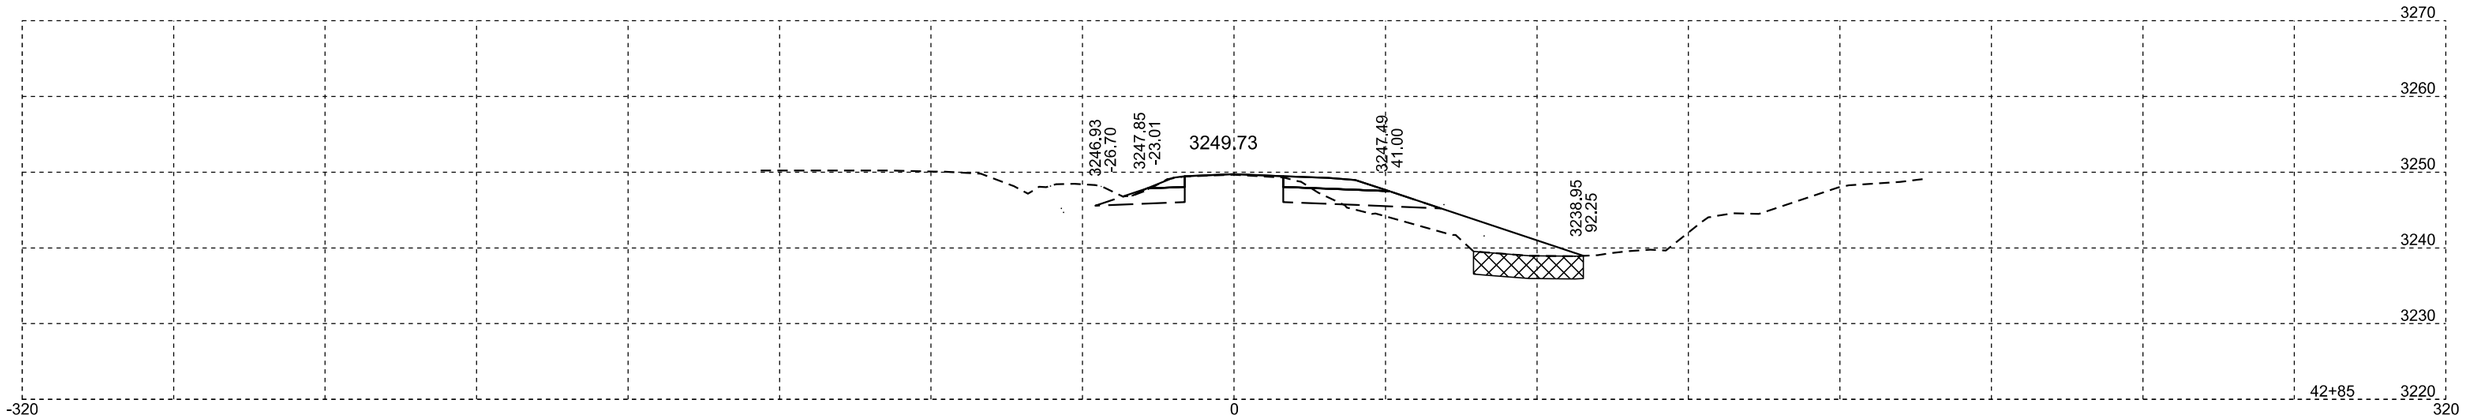

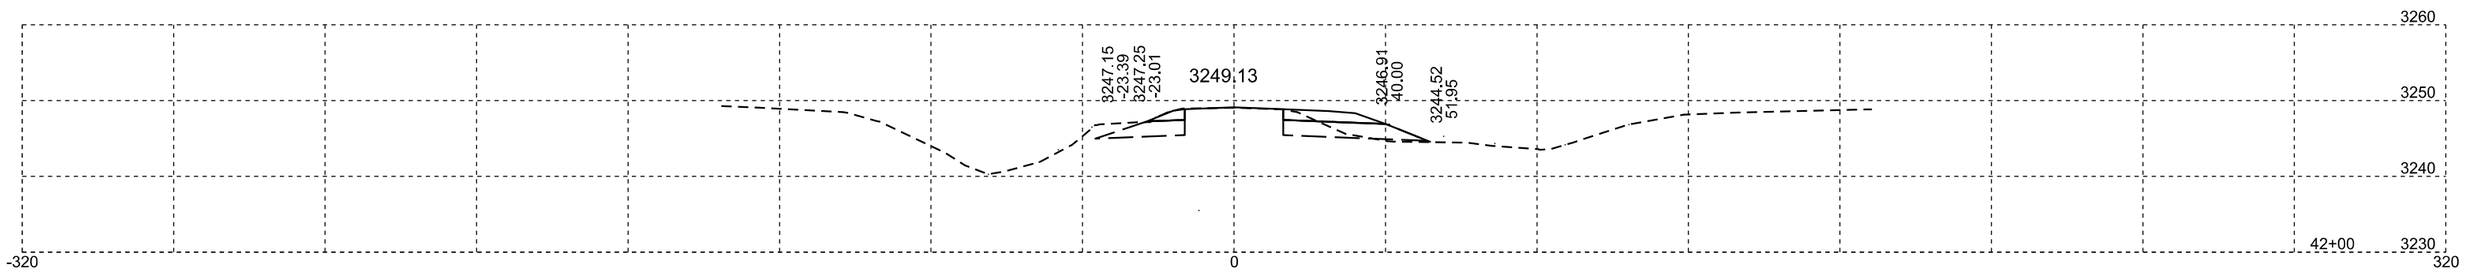

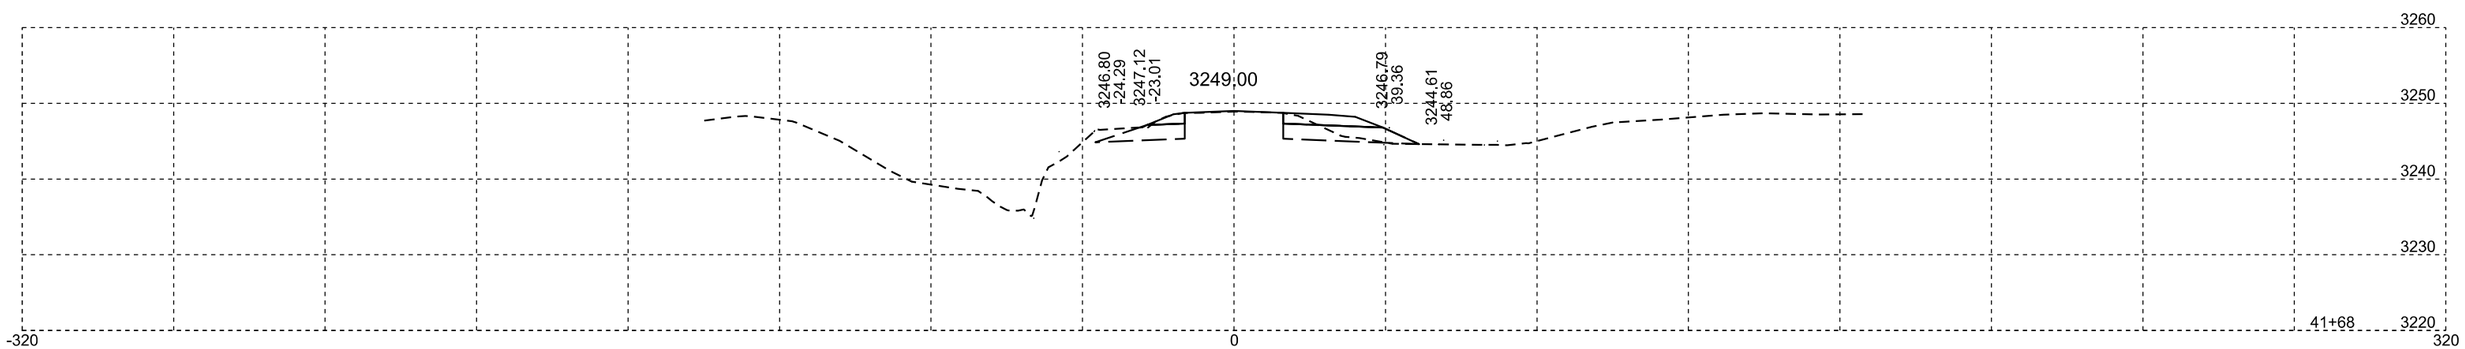

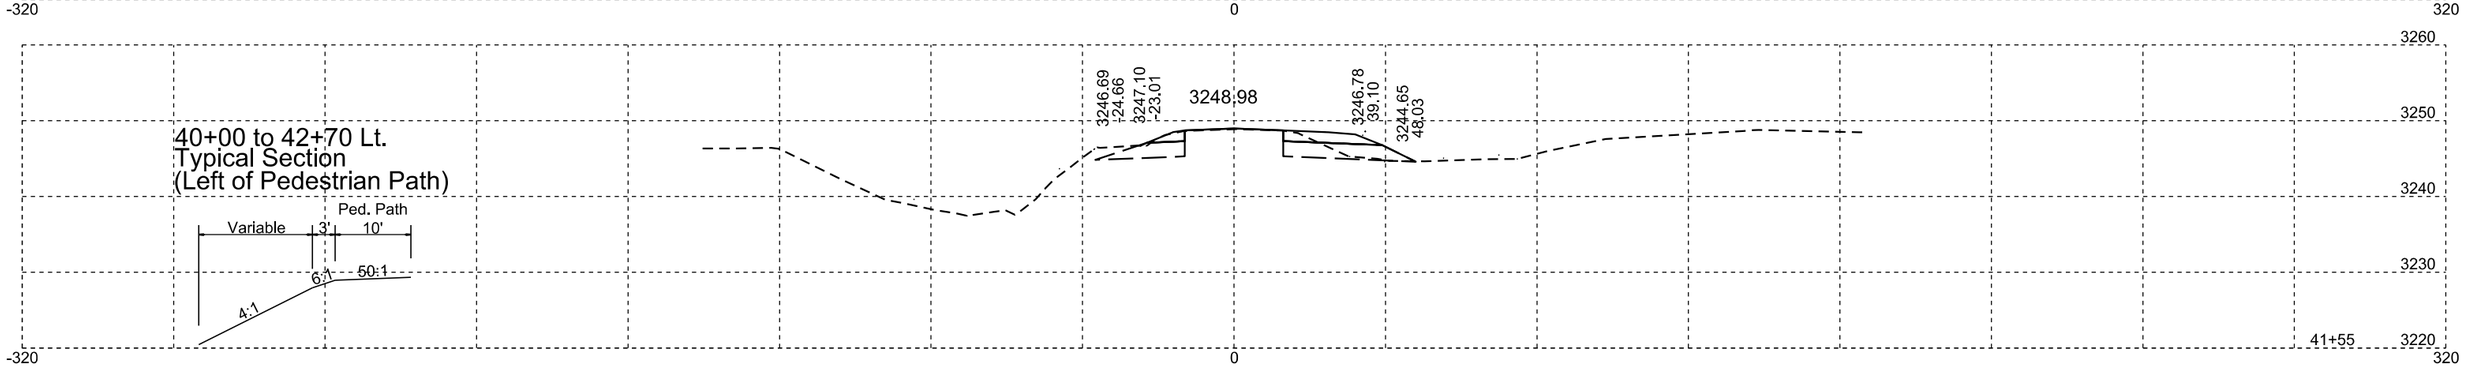

Plotting Date: 08/28/2015

STATE OF SOUTH DAKOTA	PROJECT	SHEET NO.	TOTAL SHEETS
	NH-PH 0018(177)104	X287	X329

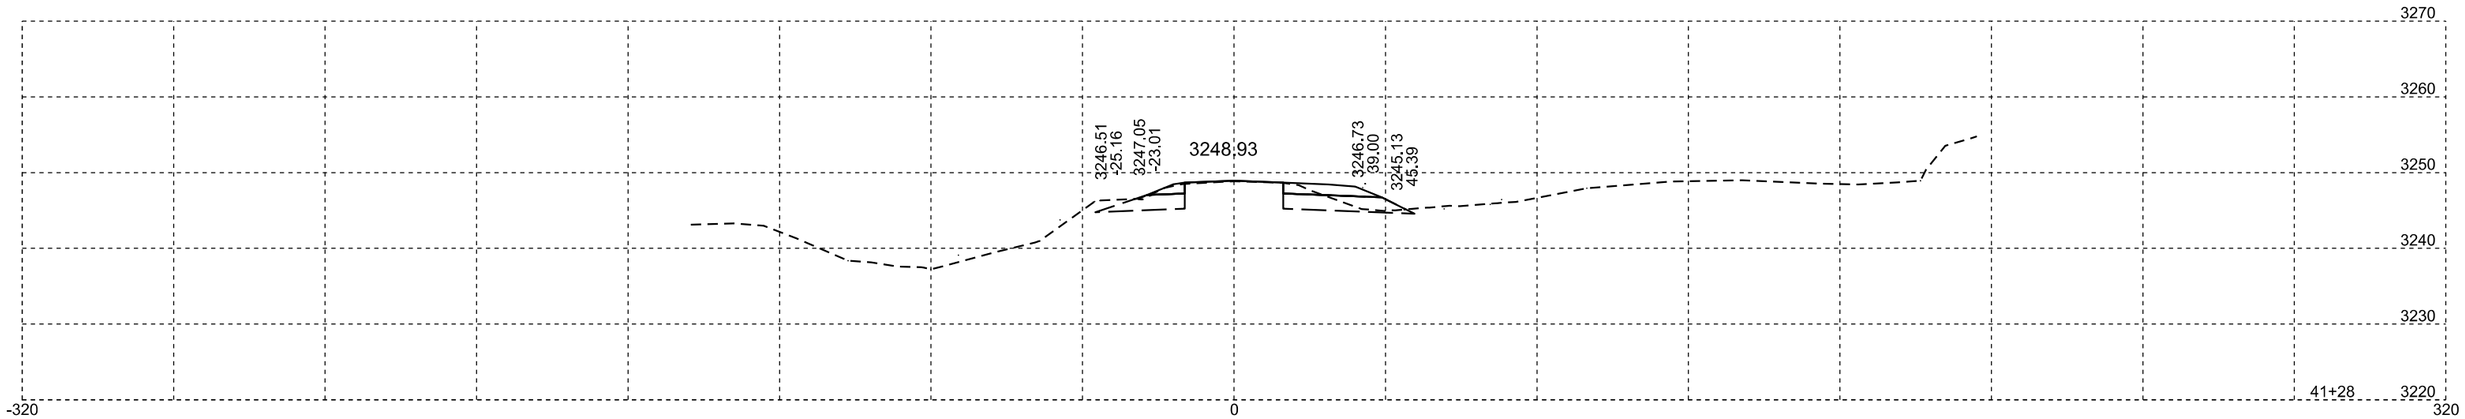

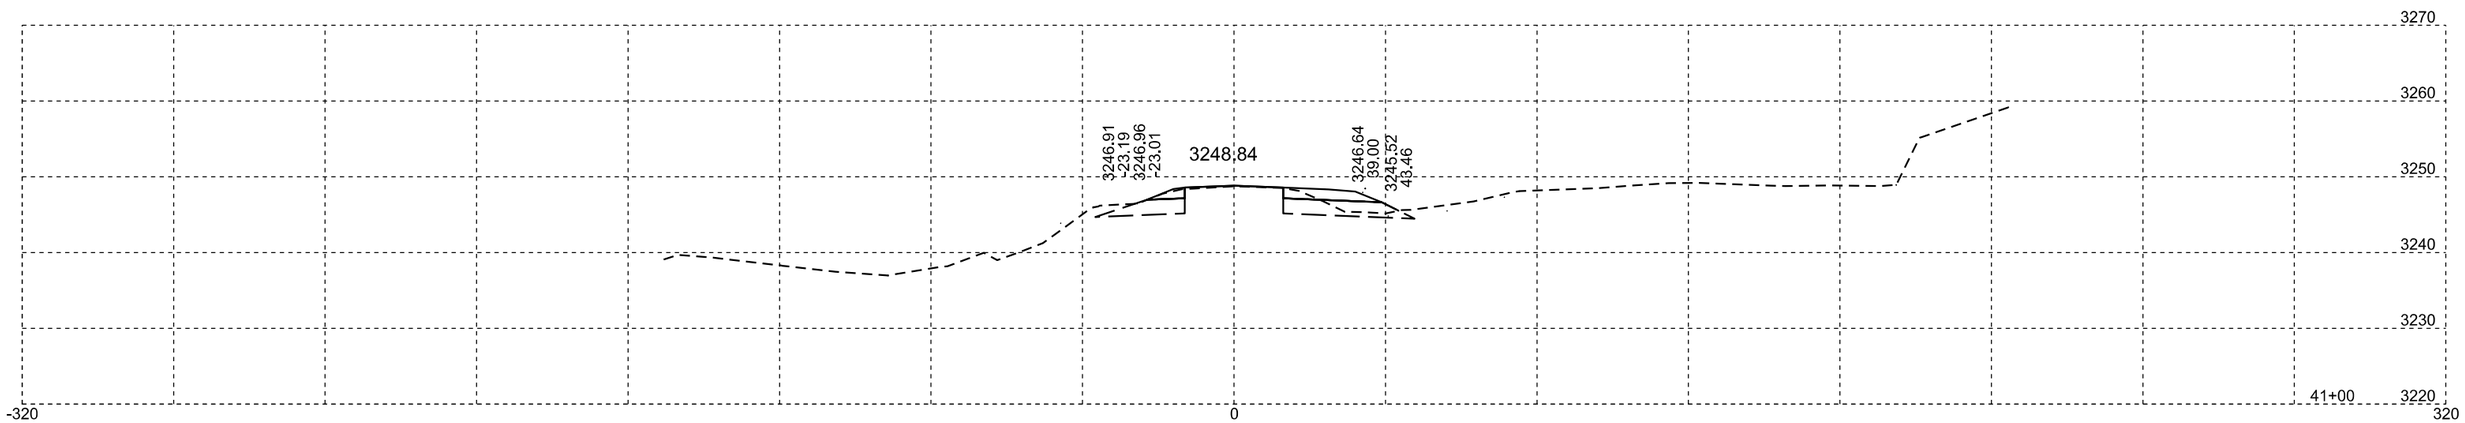

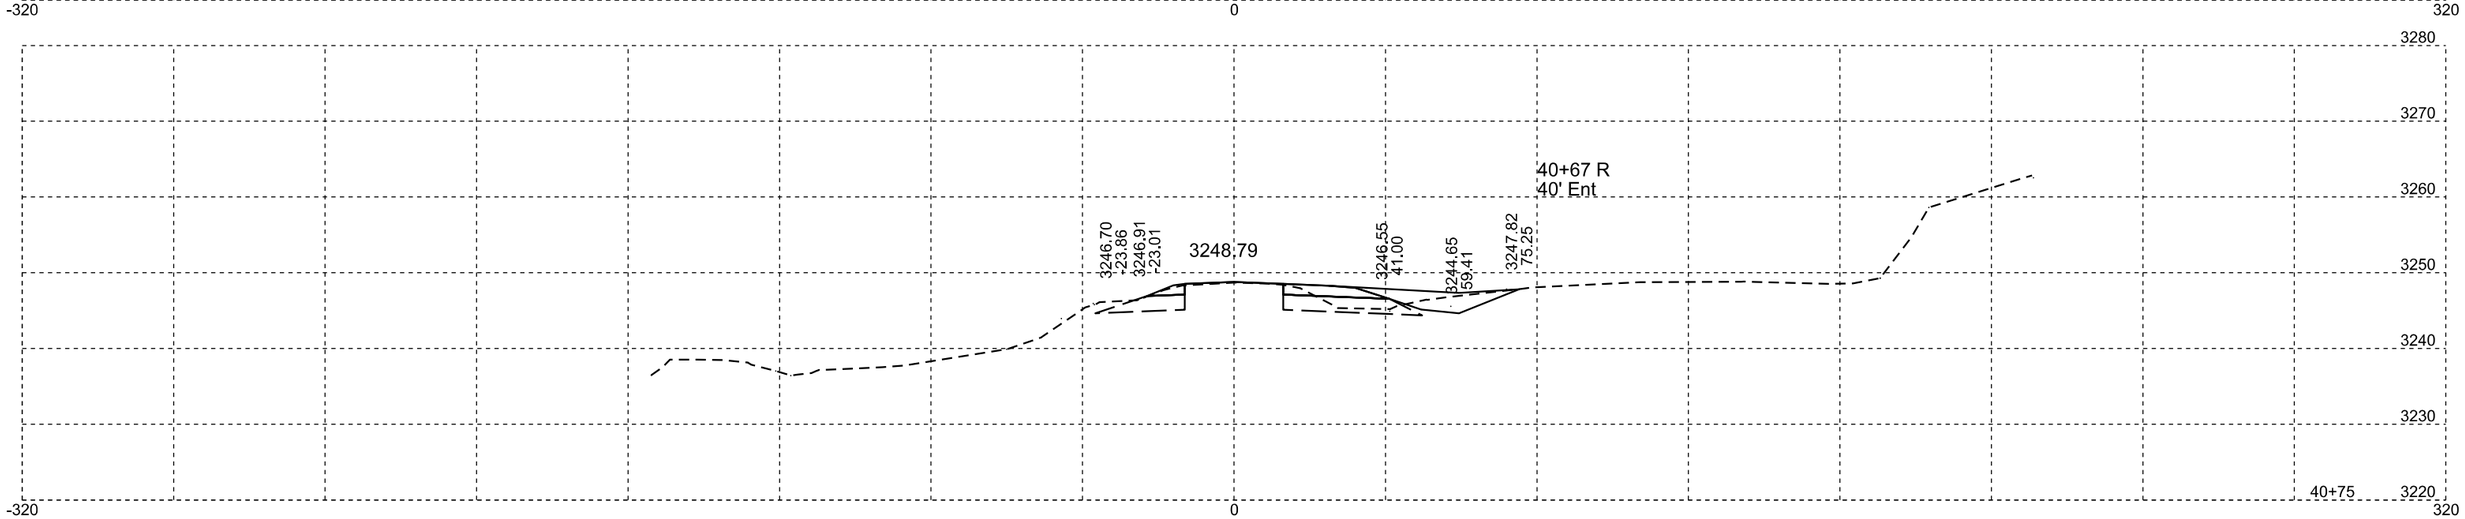

Plotting Date: 08/28/2015

STATE OF SOUTH DAKOTA	PROJECT	SHEET NO.	TOTAL SHEETS
	NH-PH 0018(177)104	X288	X329

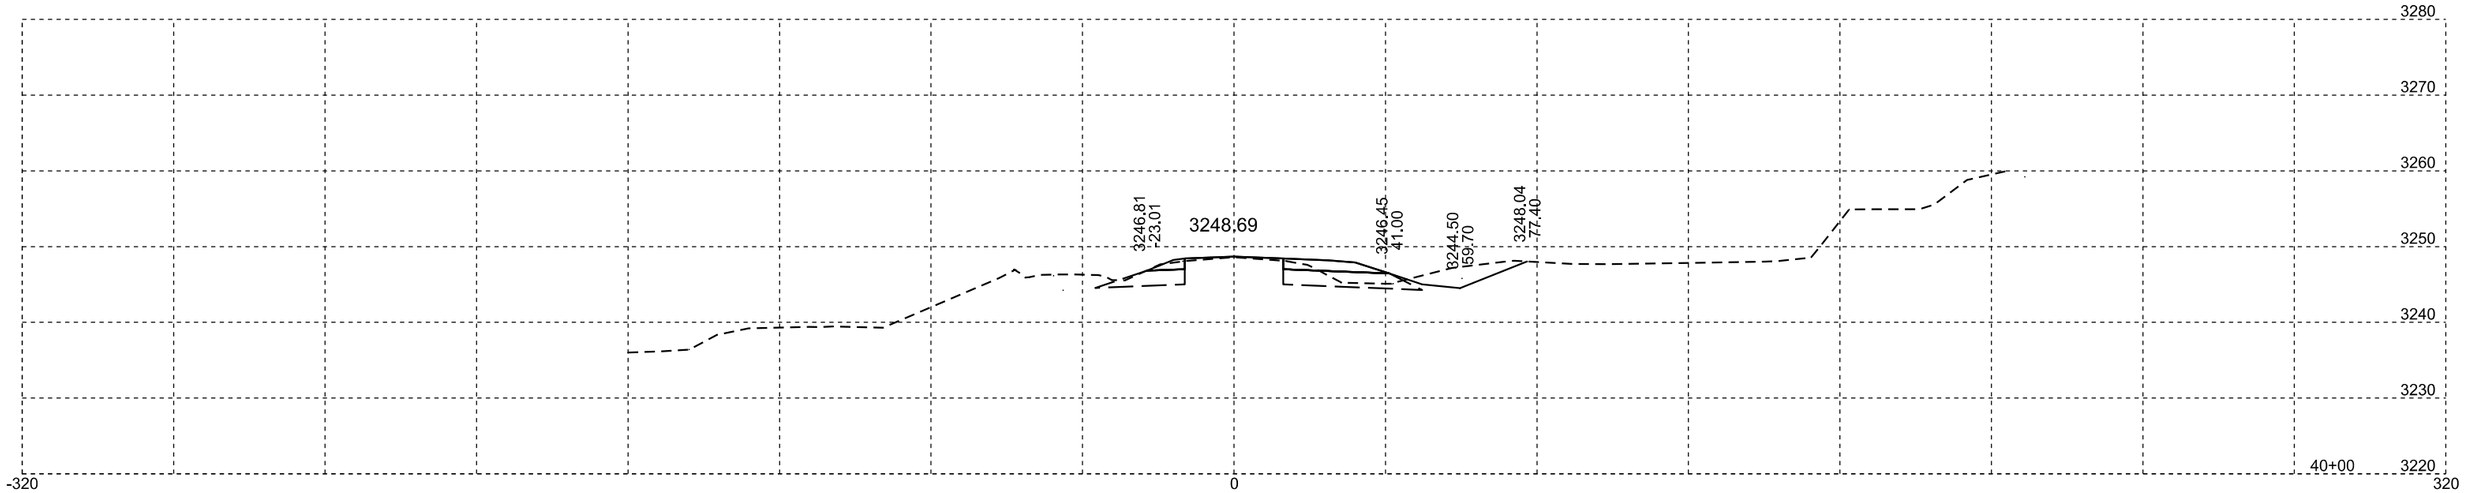

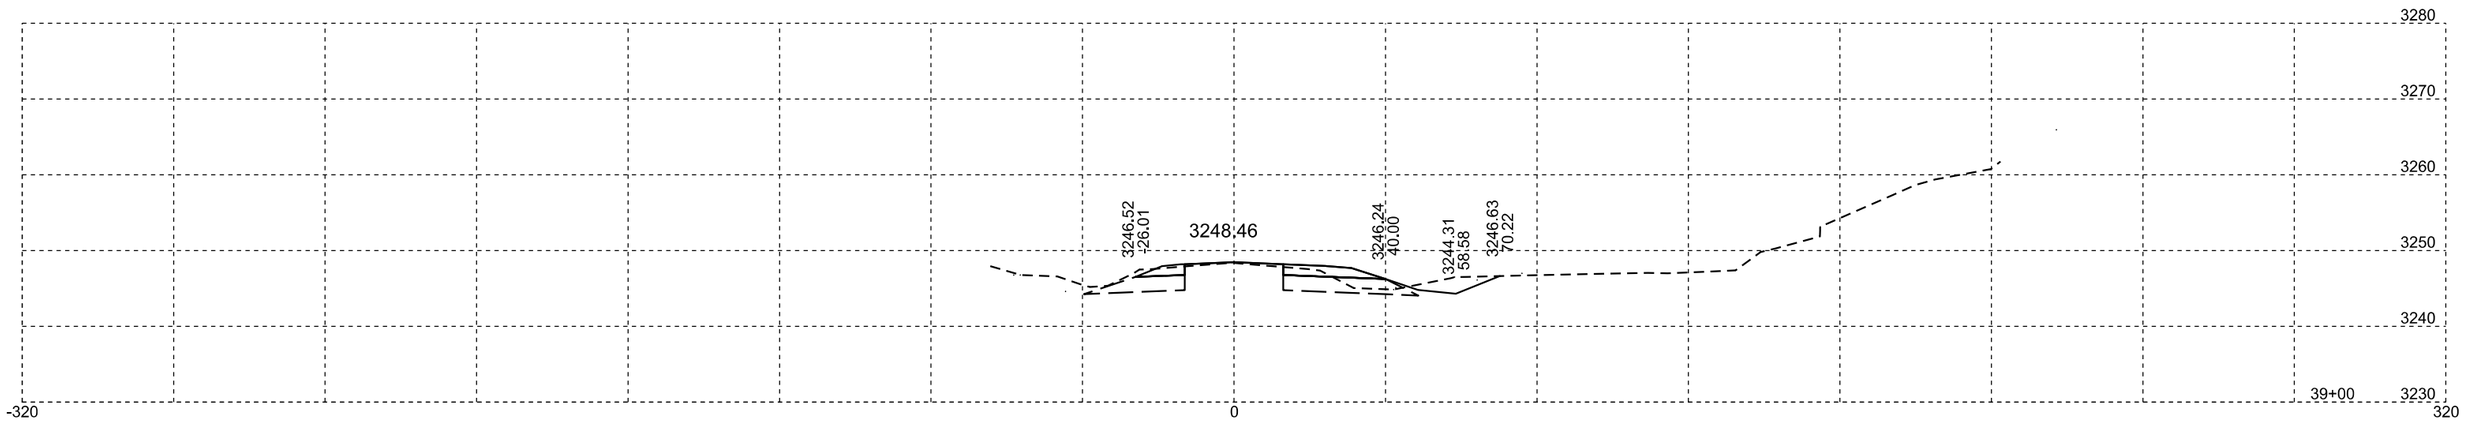

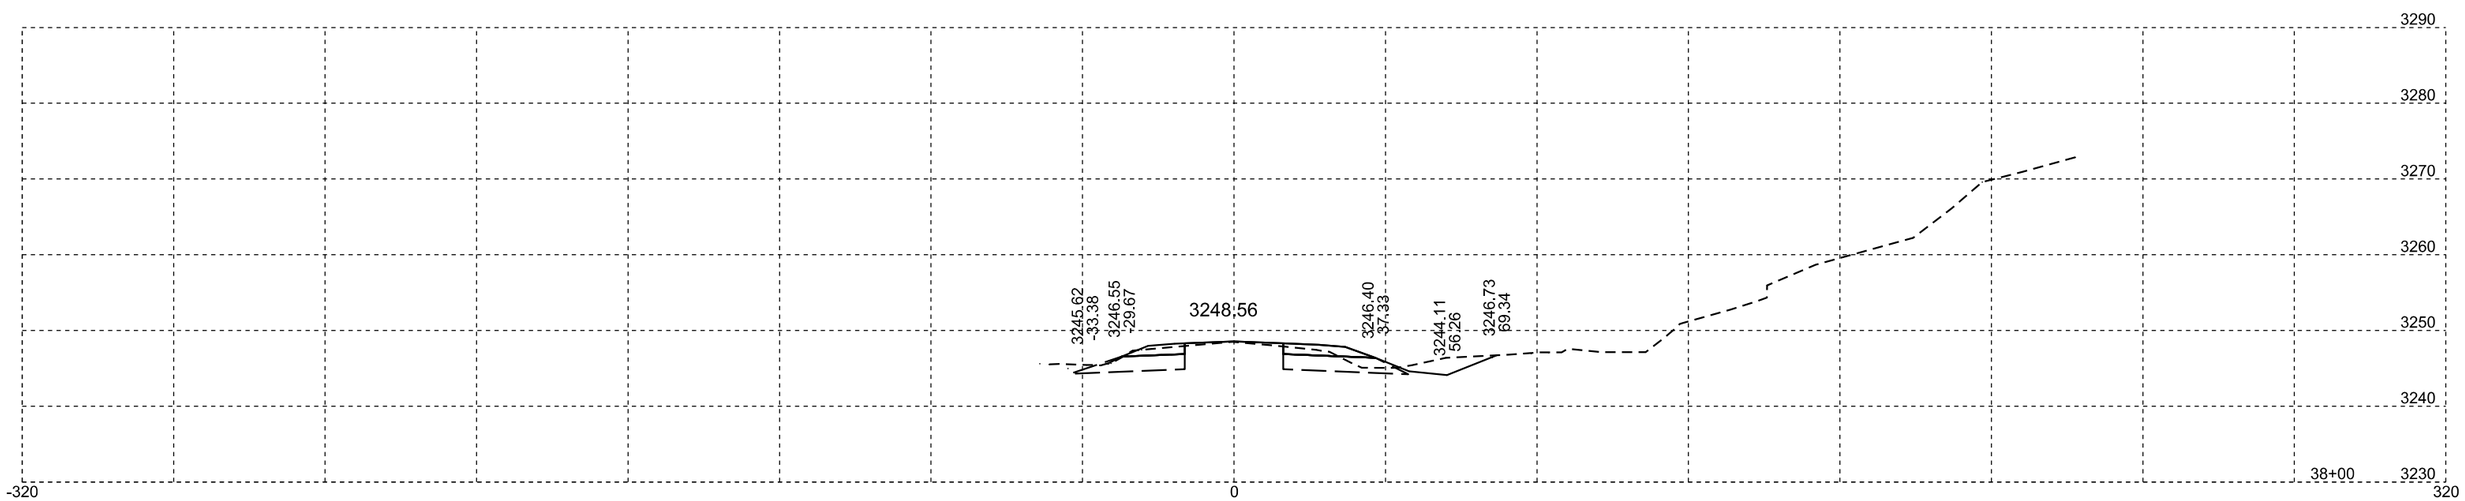

Plotting Date: 08/28/2015

STATE OF SOUTH DAKOTA	PROJECT	SHEET NO.	TOTAL SHEETS
	NH-PH 0018(177)104	X289	X329

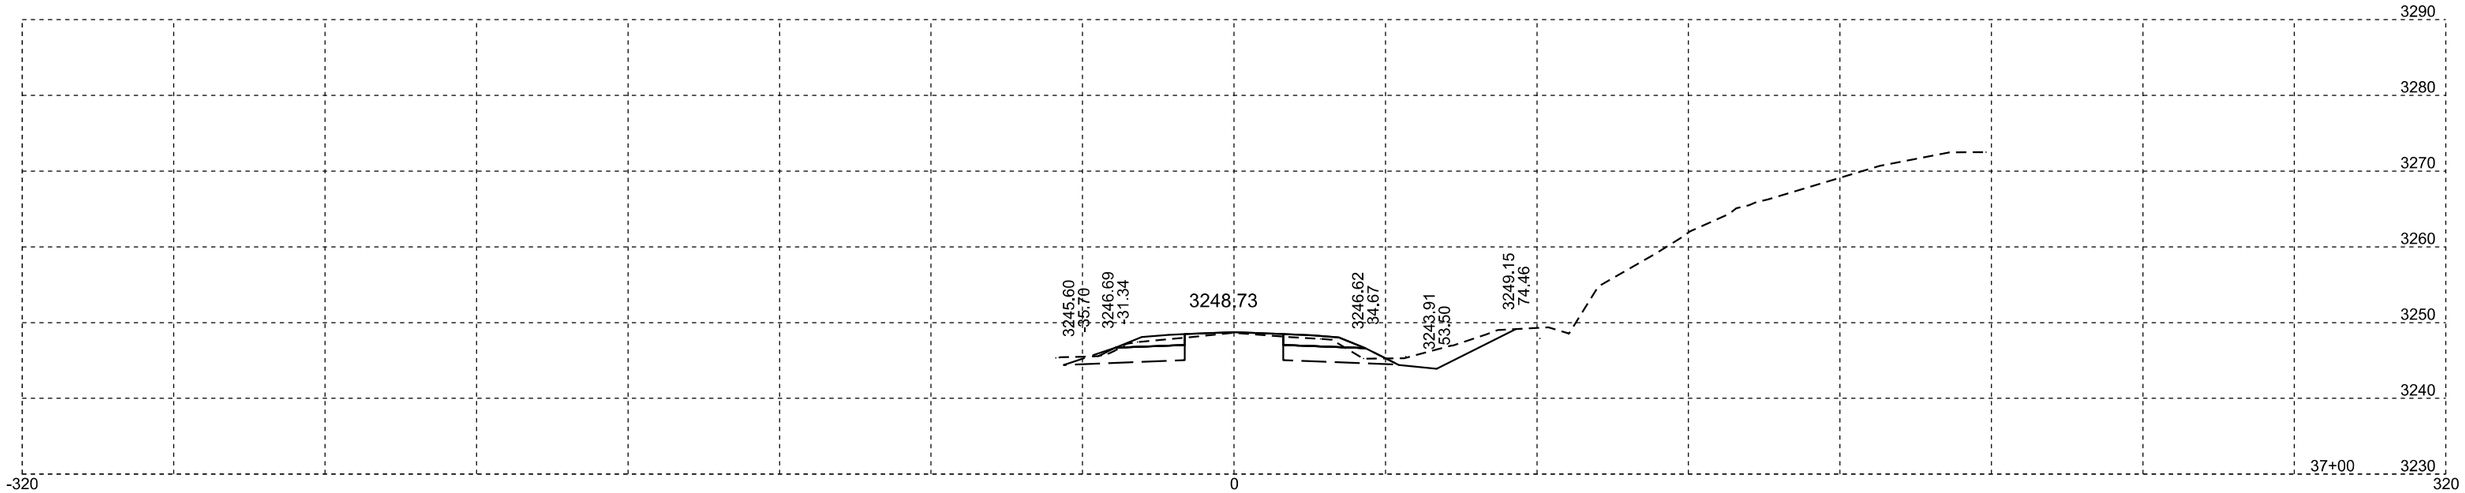

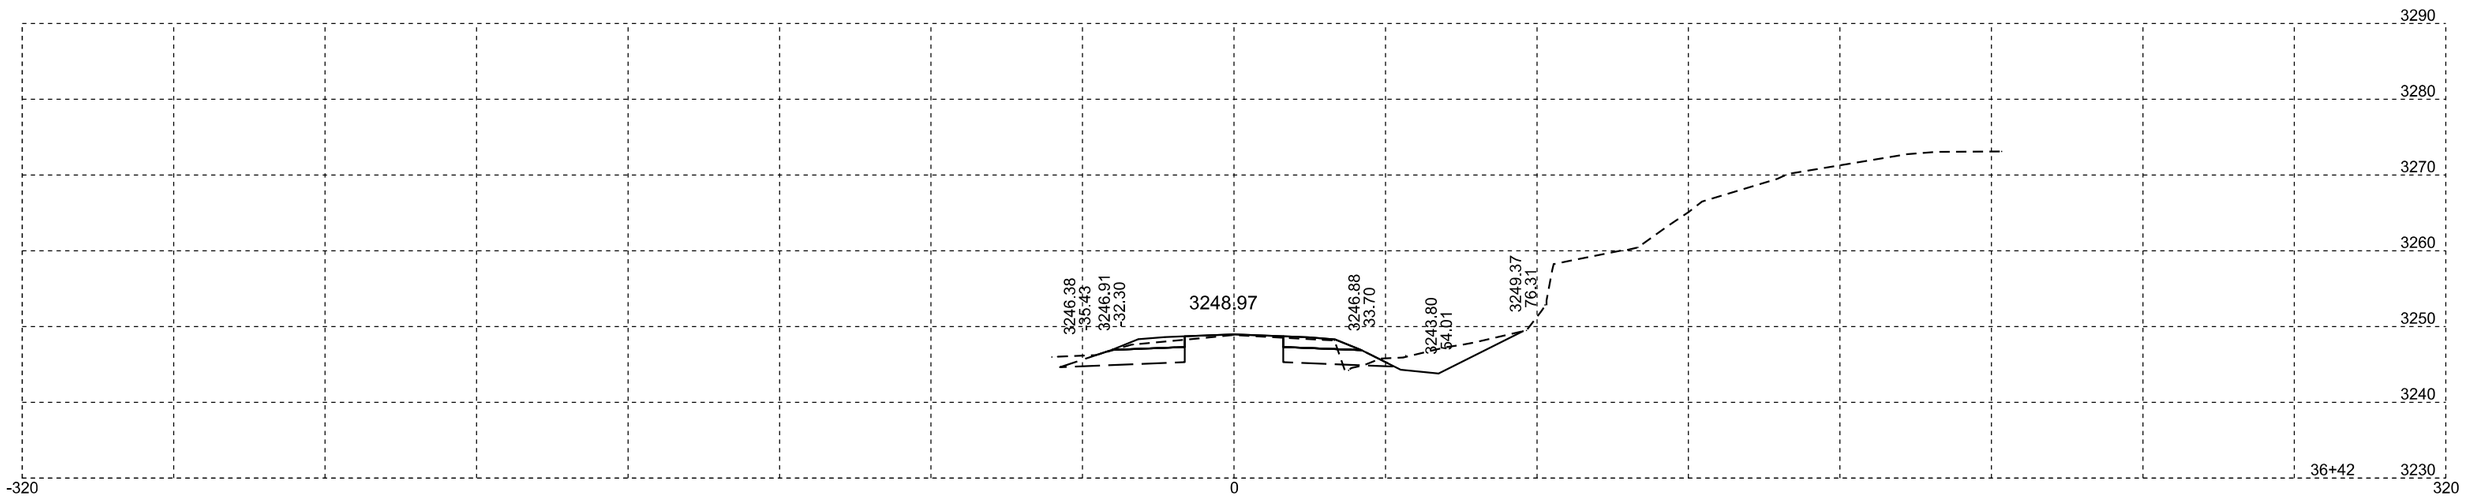

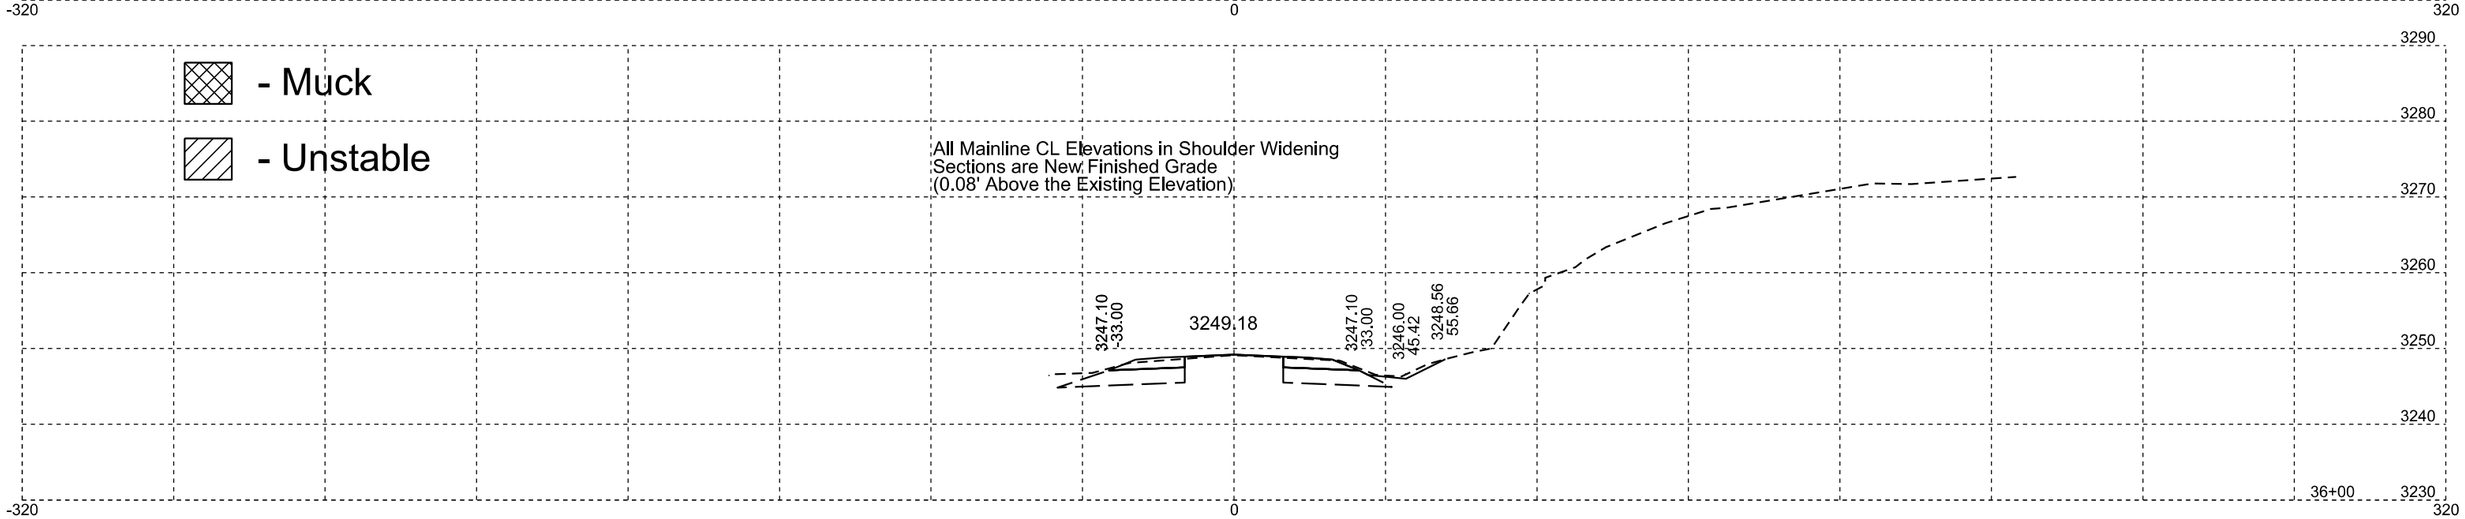

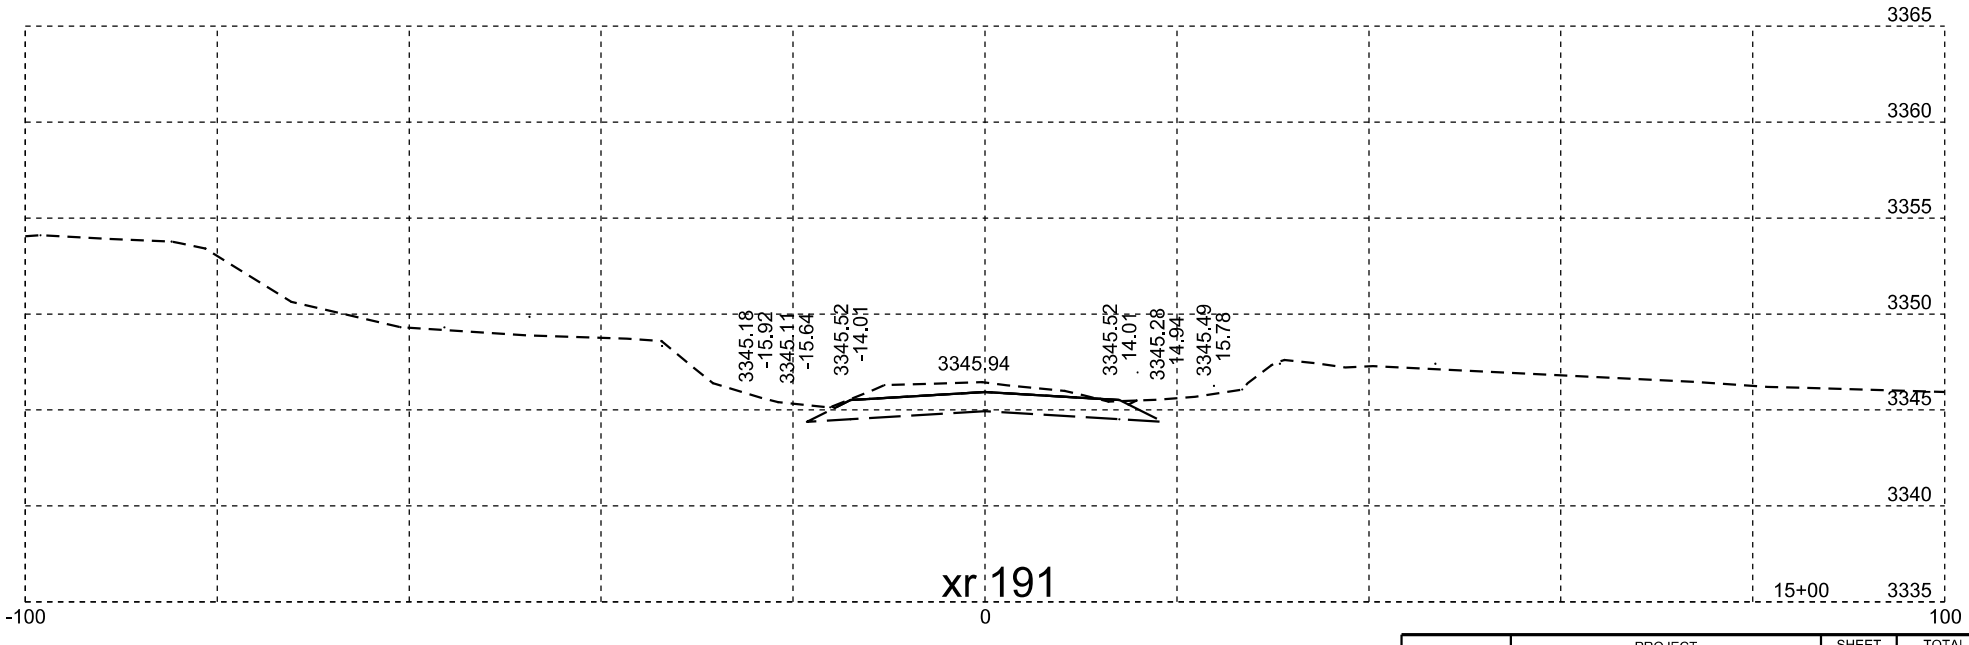

Plotting Date: 07/14/2015

STATE OF SOUTH DAKOTA	PROJECT	SHEET NO.	TOTAL SHEETS
	NH-PH 0018(177)104	X290	X329

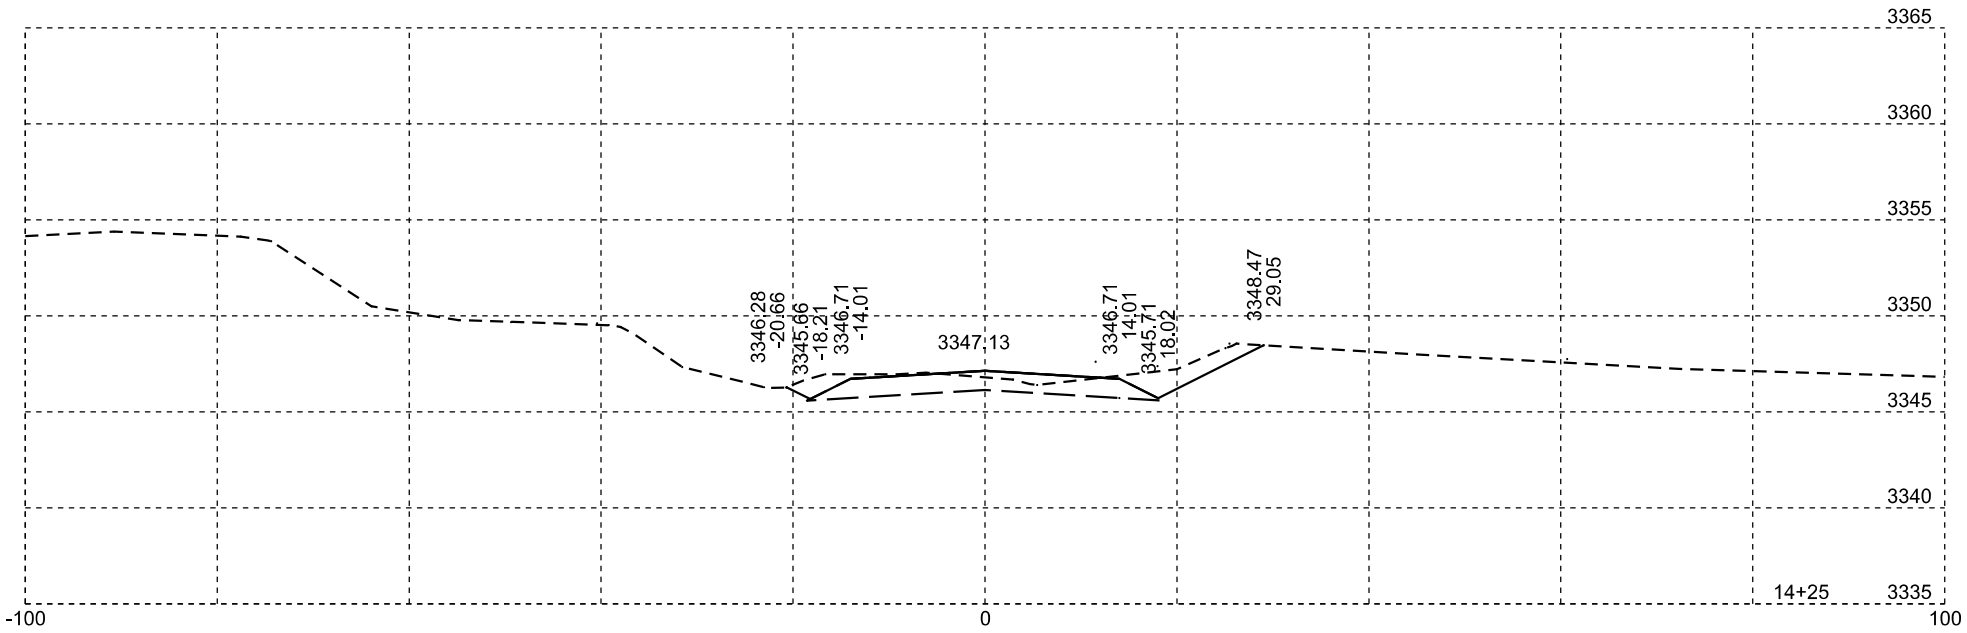

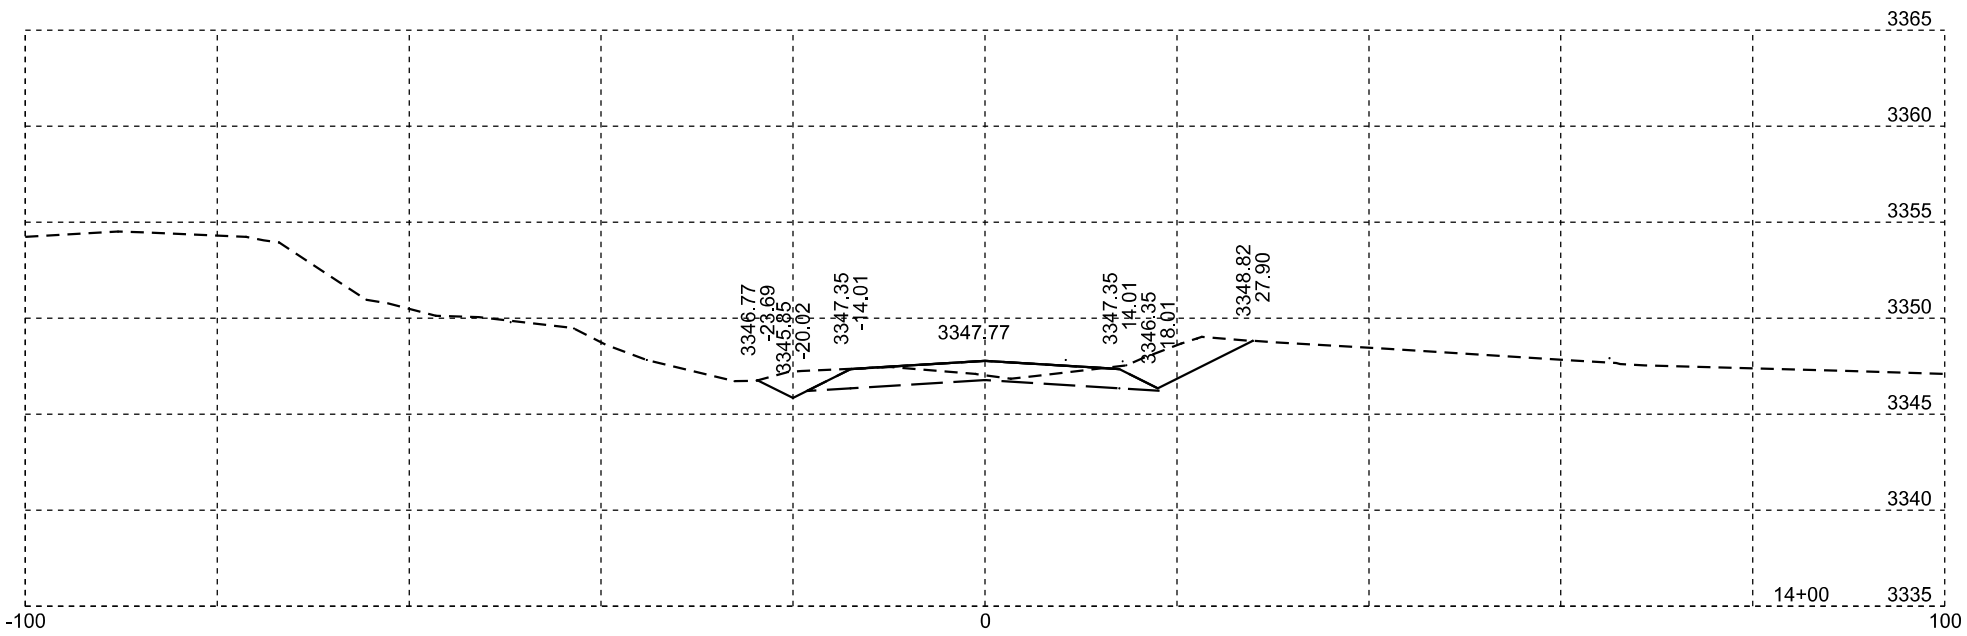

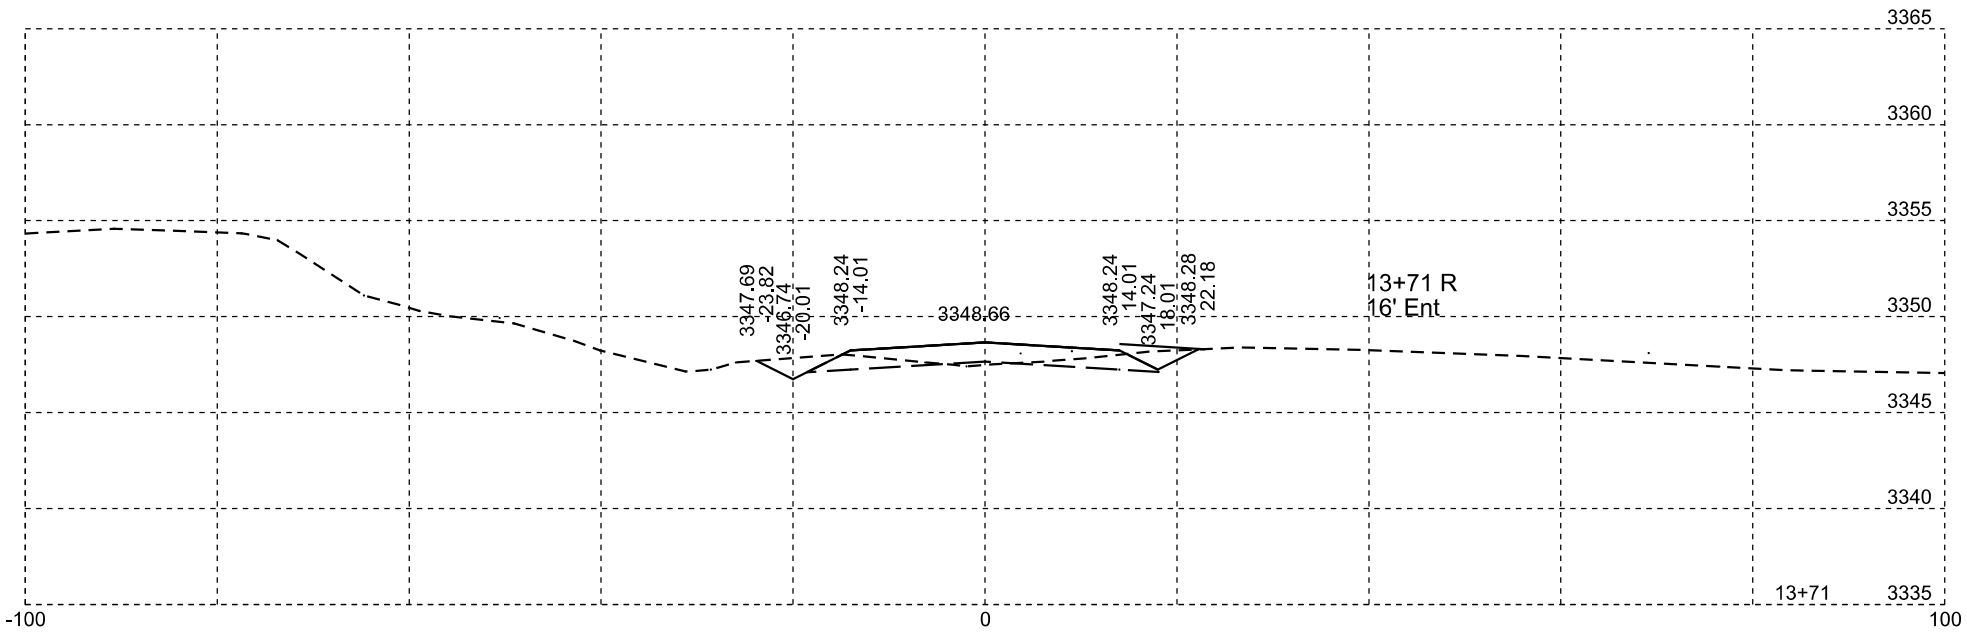

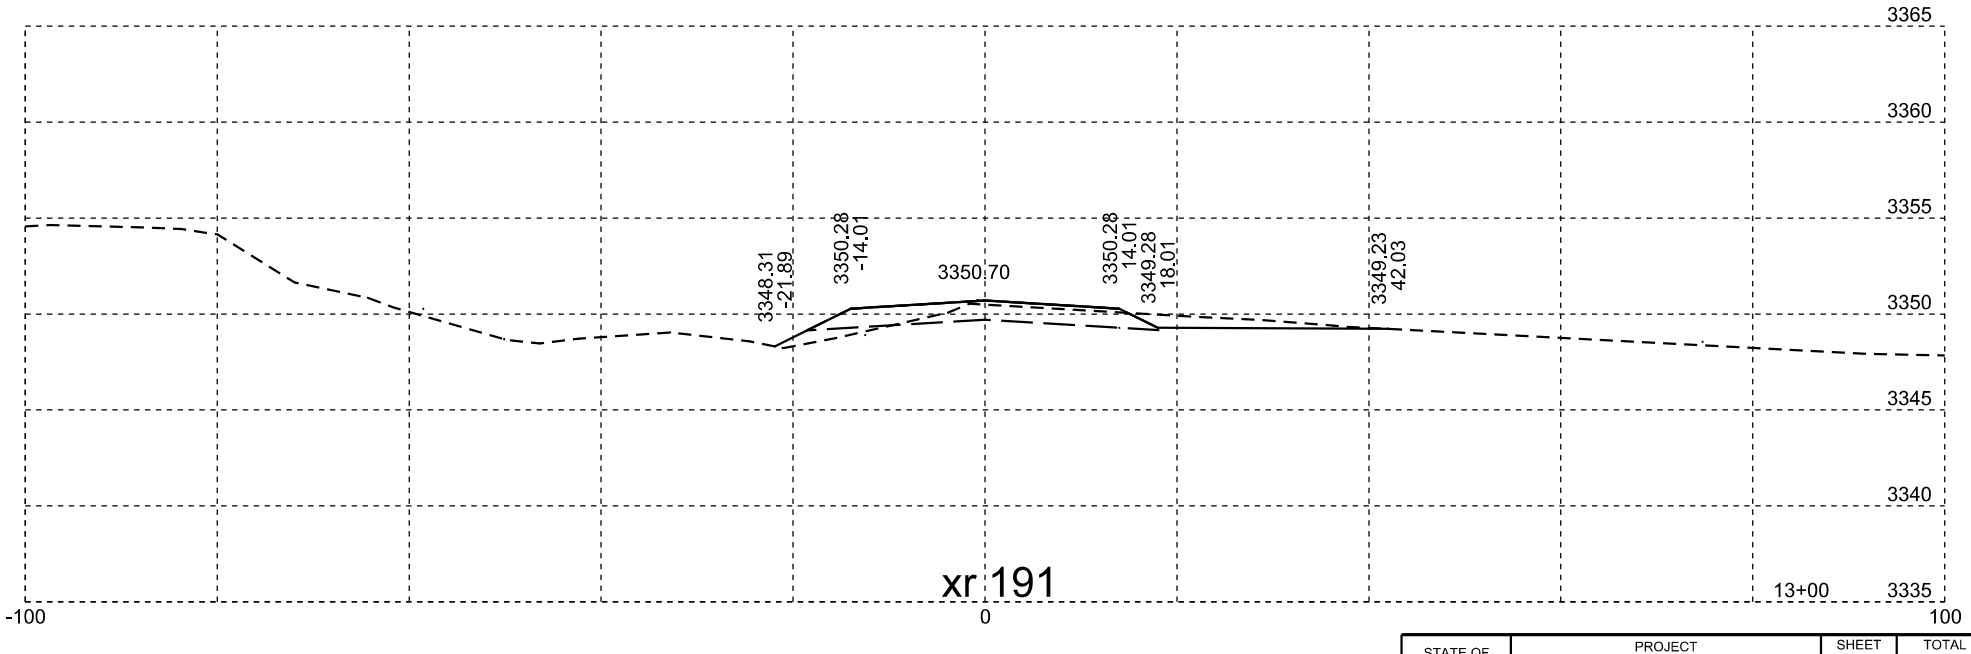

Plotting Date: 07/14/2015

STATE OF SOUTH DAKOTA	PROJECT	SHEET NO.	TOTAL SHEETS
	NH-PH 0018(177)104	X291	X329

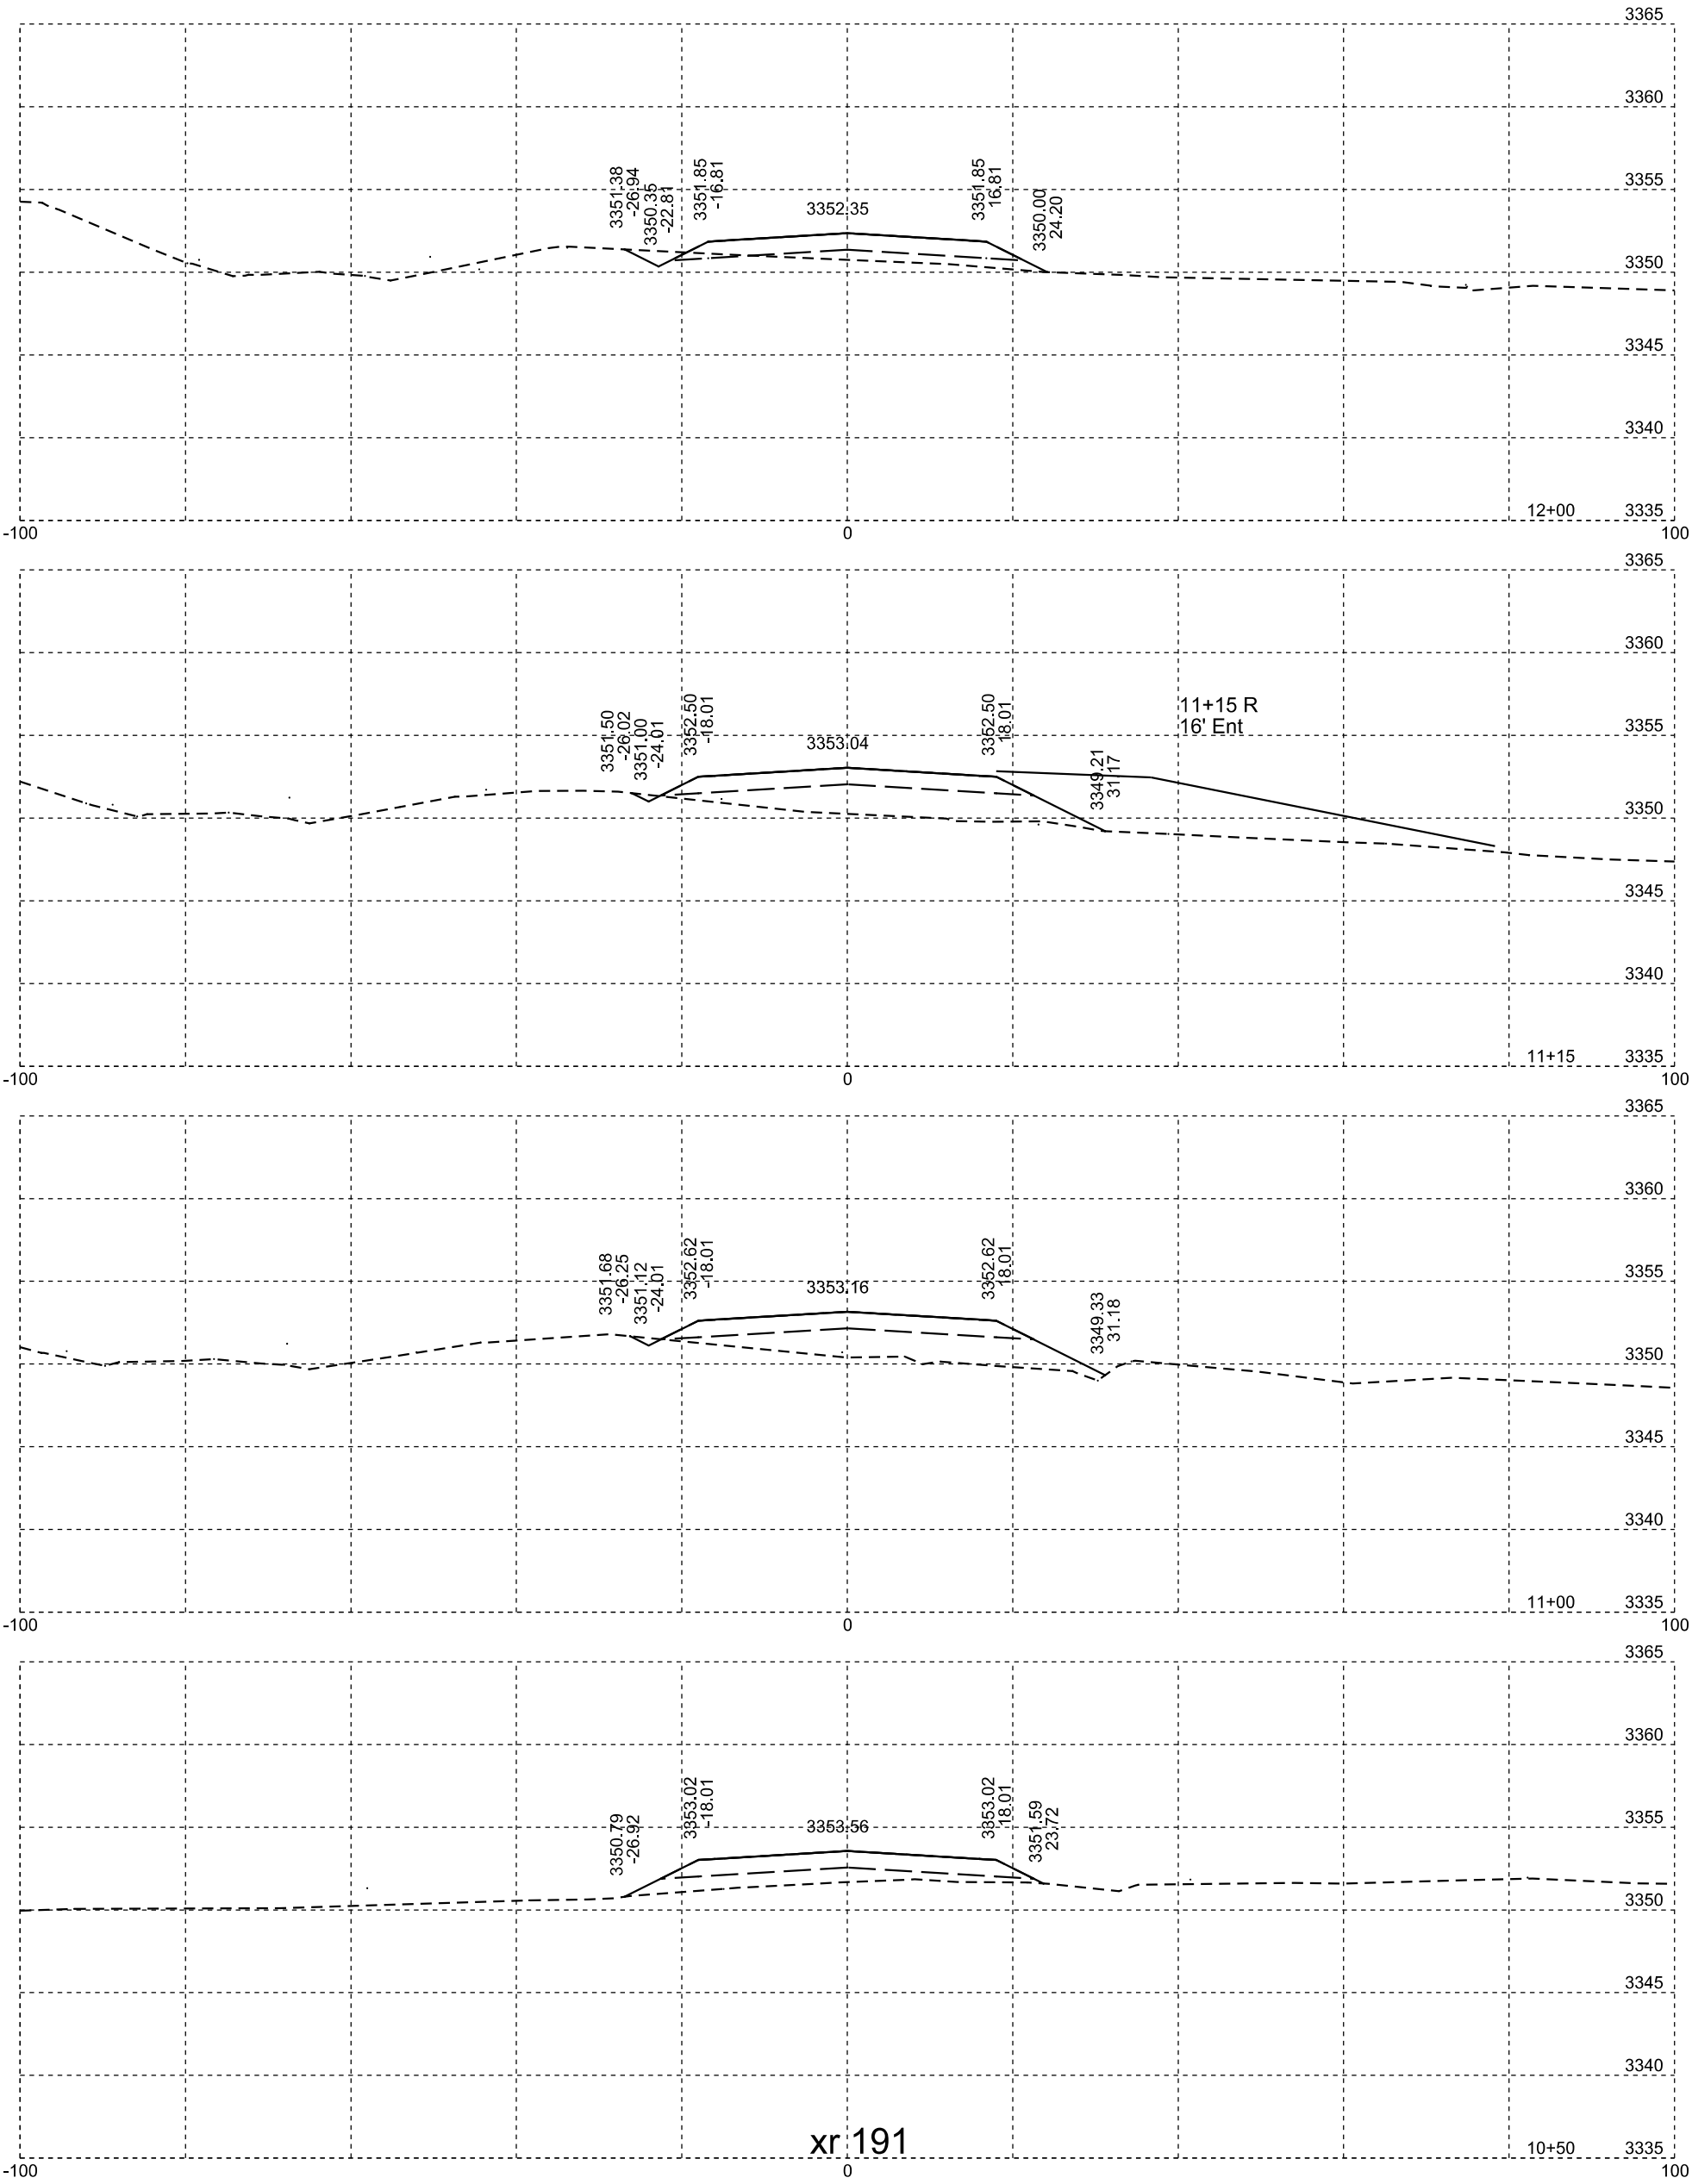

Plotting Date: 07/14/2015

STATE OF SOUTH DAKOTA	PROJECT	SHEET NO.	TOTAL SHEETS
	NH-PH 0018(177)104	X292	X329

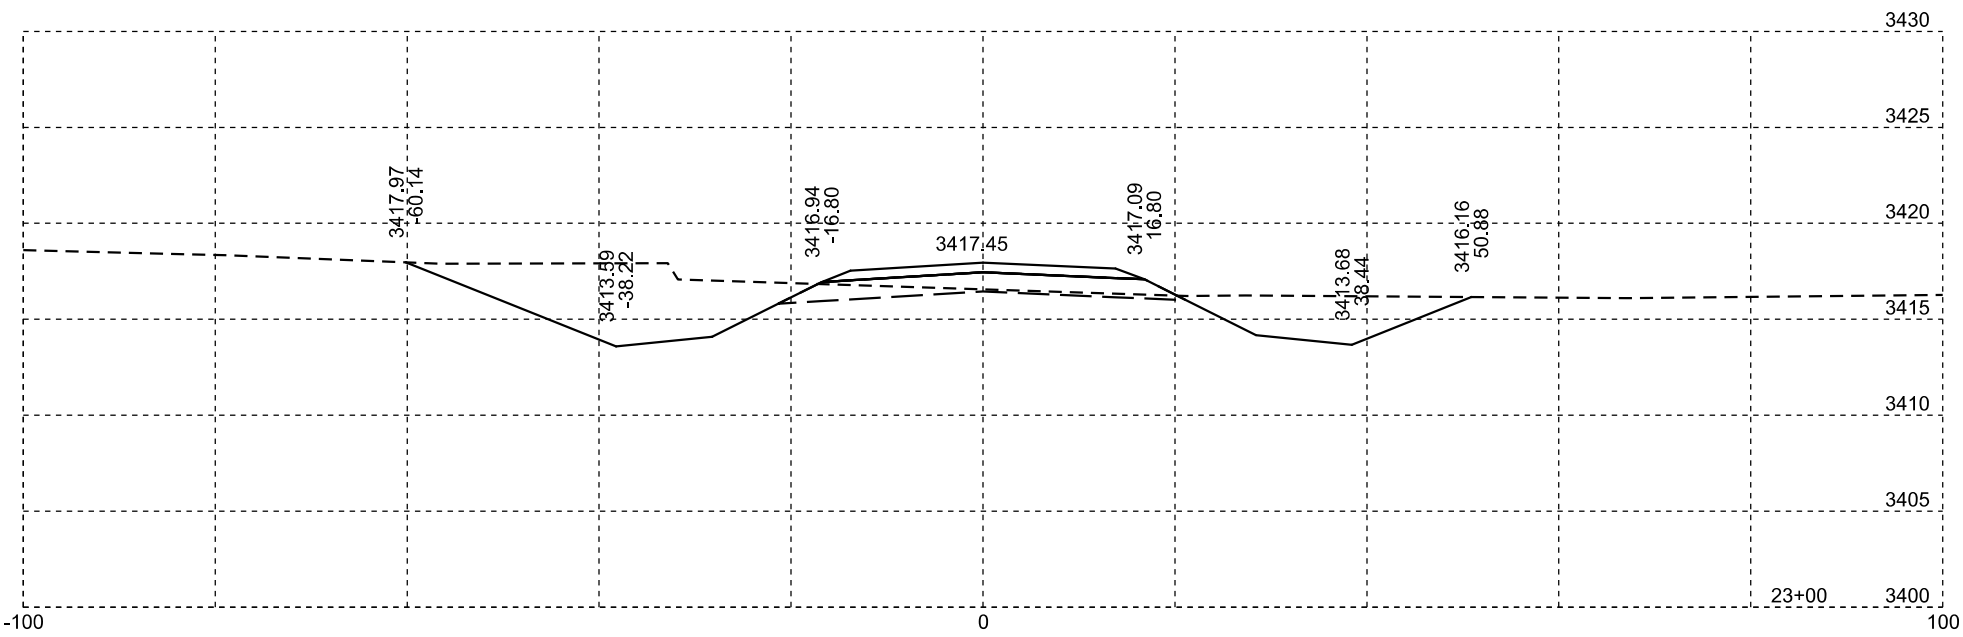

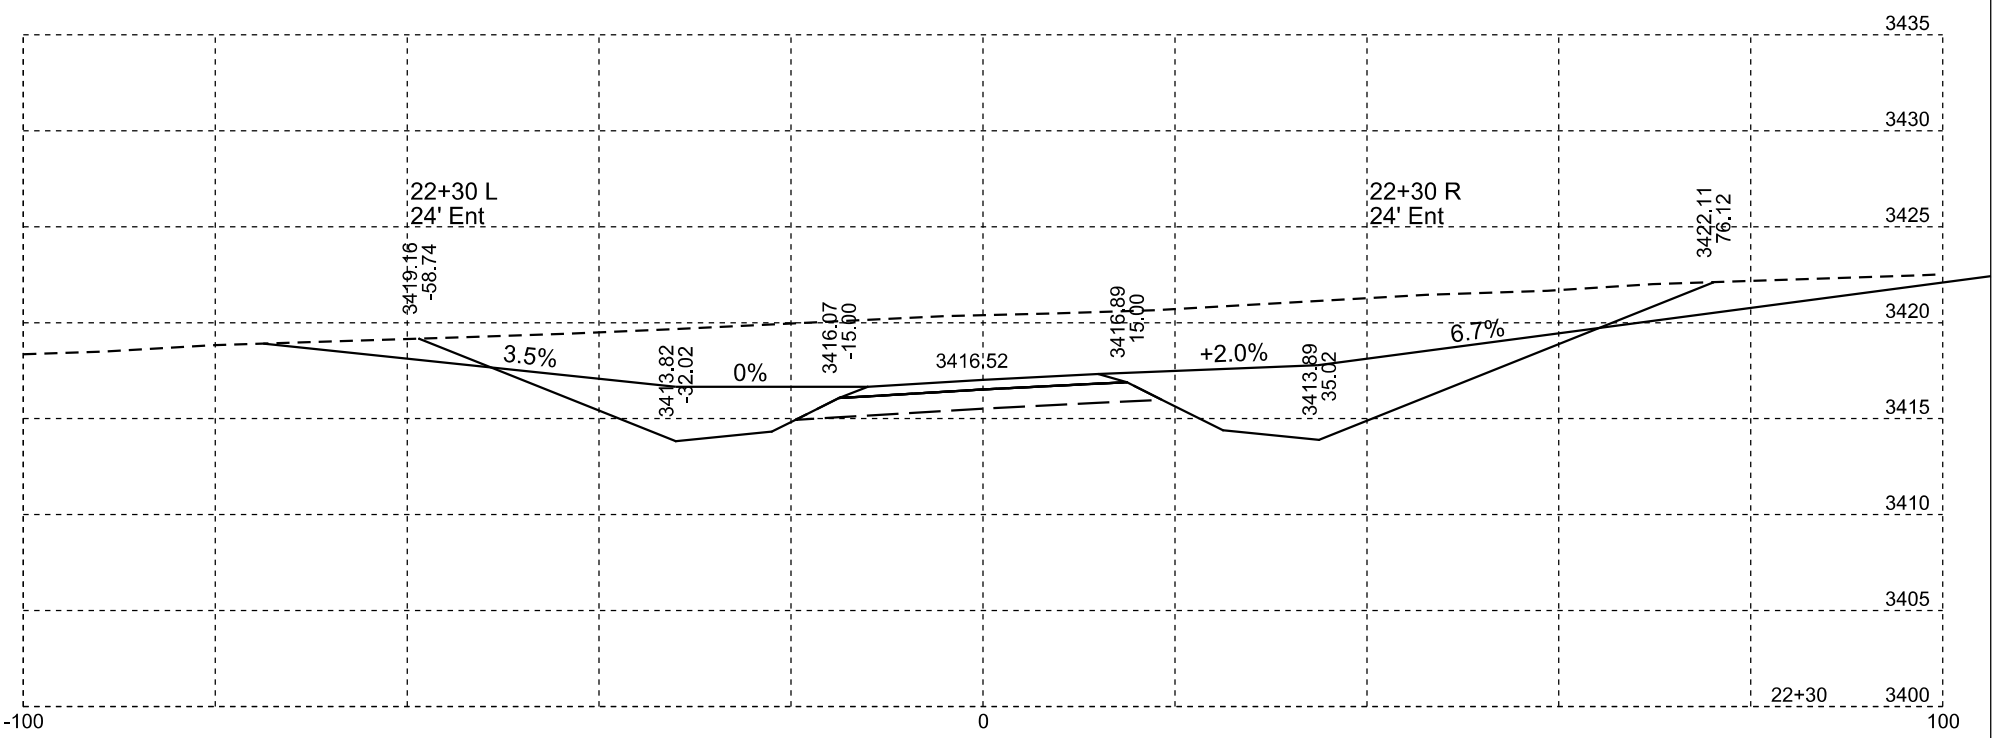

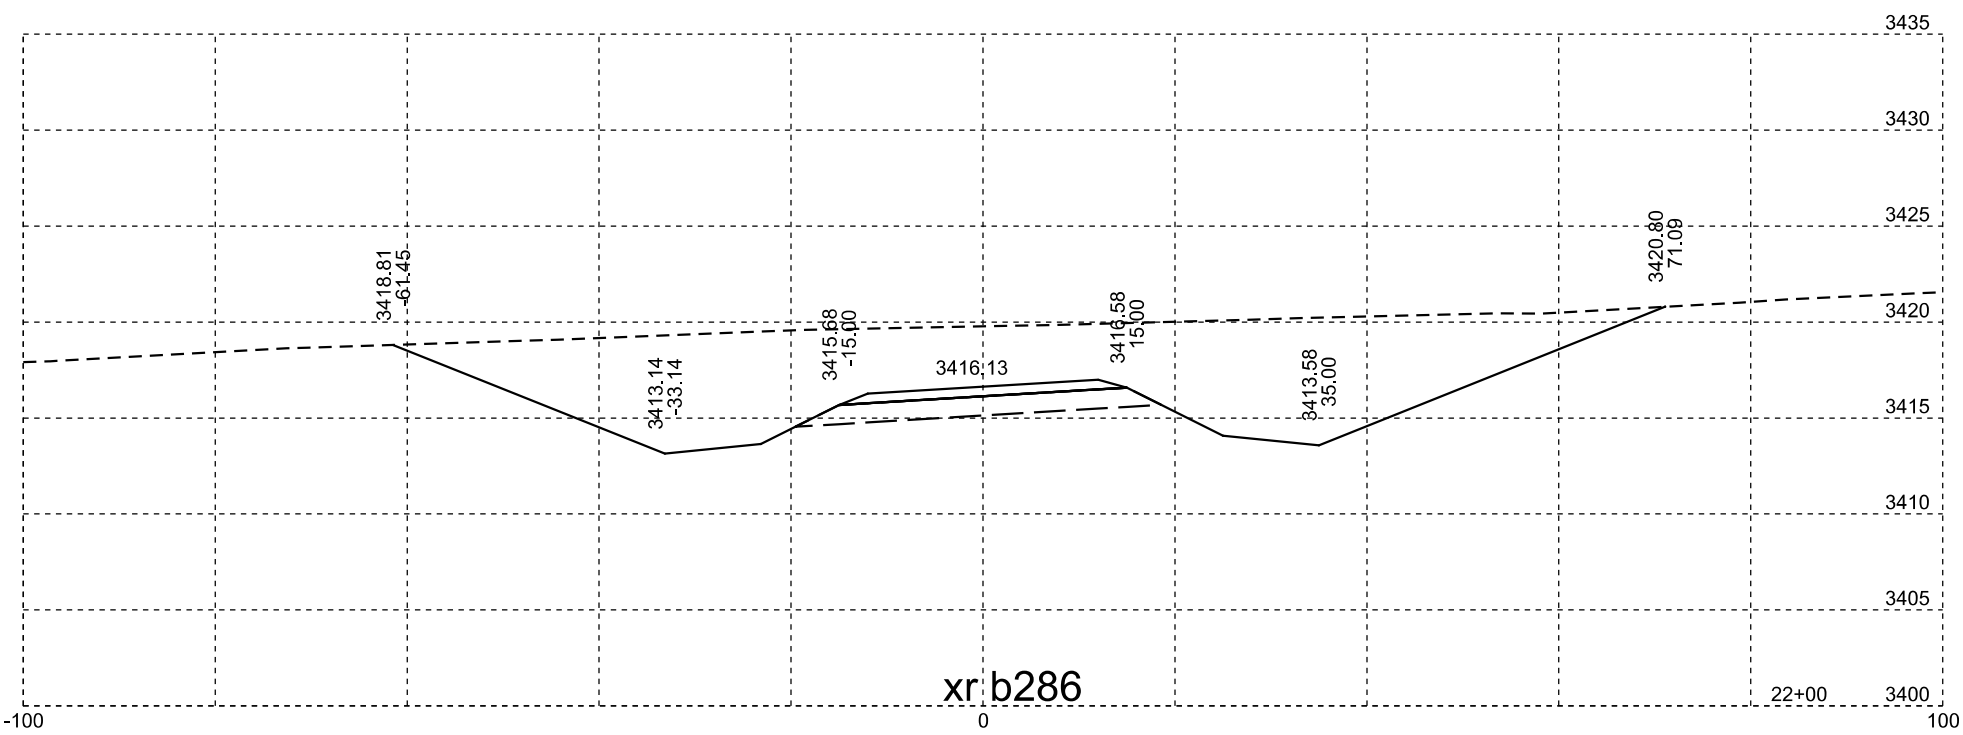

xr b286

Plotting Date: 07/14/2015

STATE OF SOUTH DAKOTA	PROJECT	SHEET NO.	TOTAL SHEETS
	NH-PH 0018(177)104	X293	X329

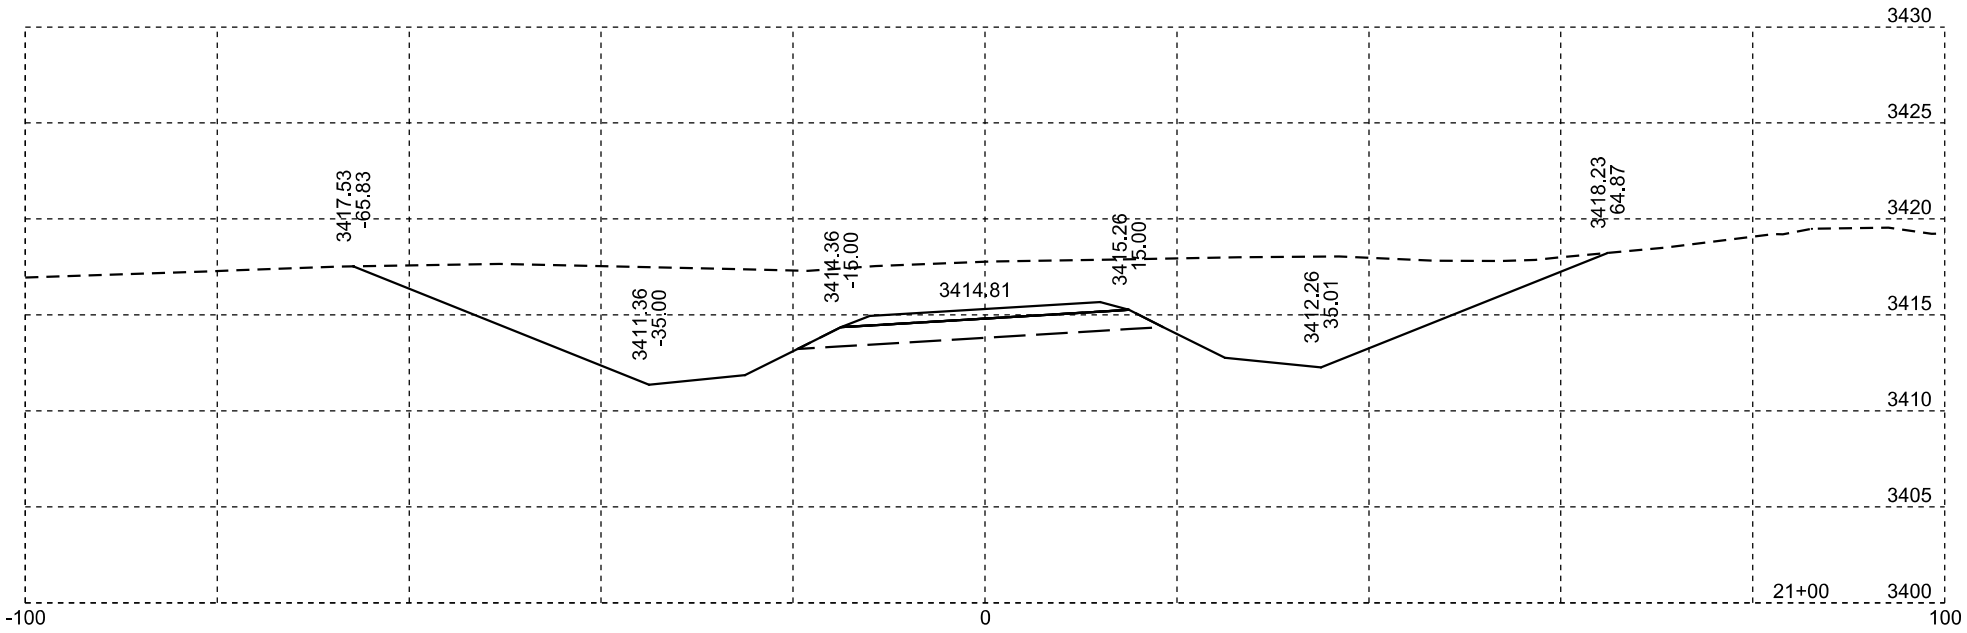

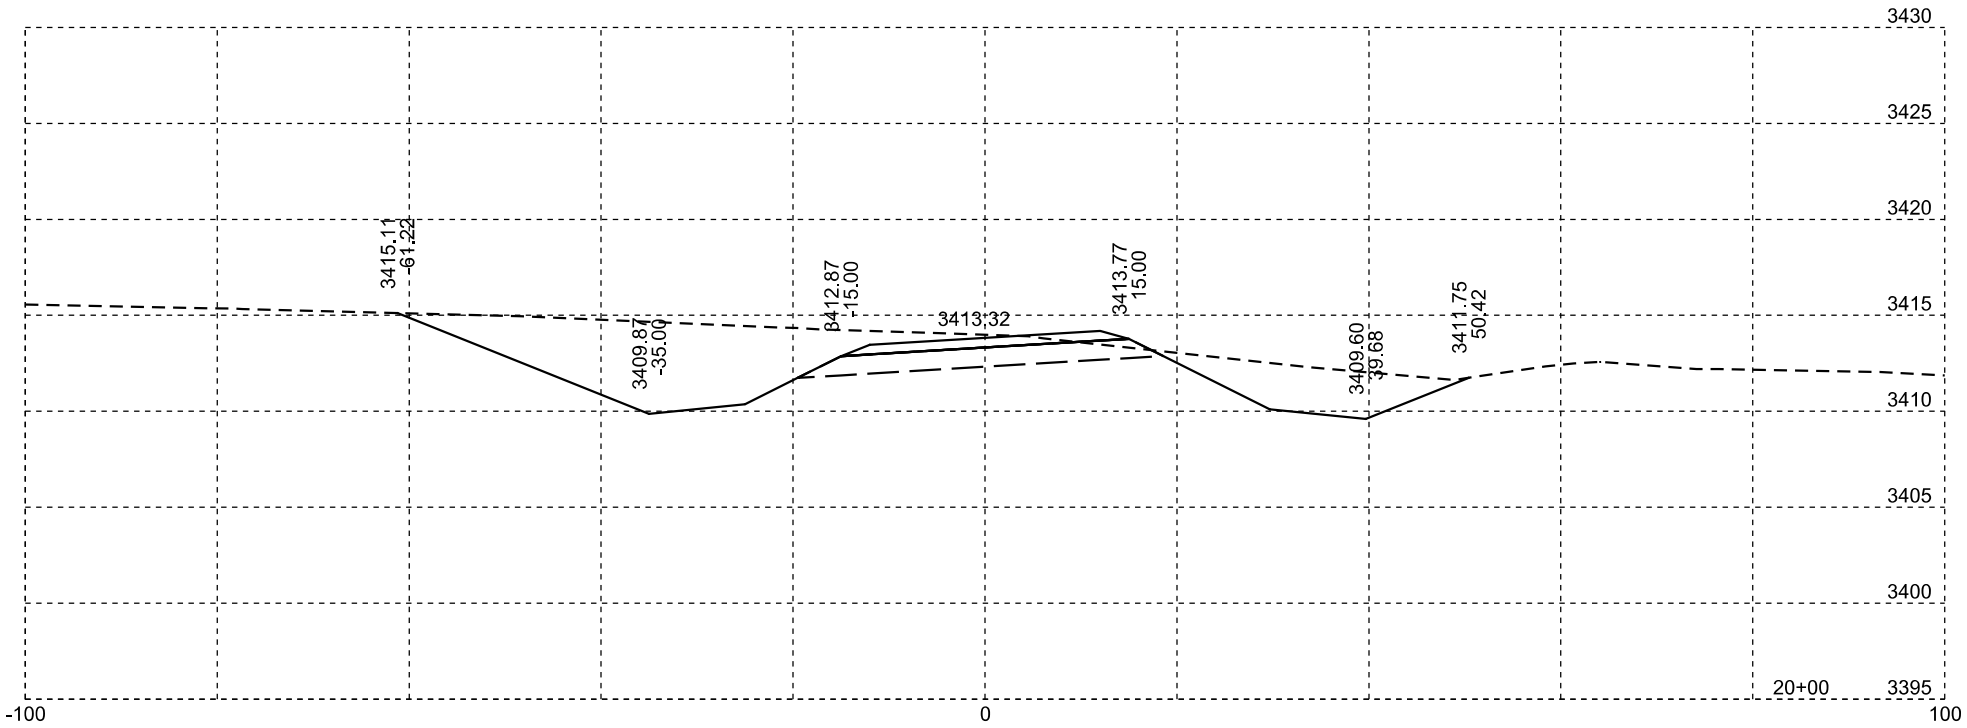

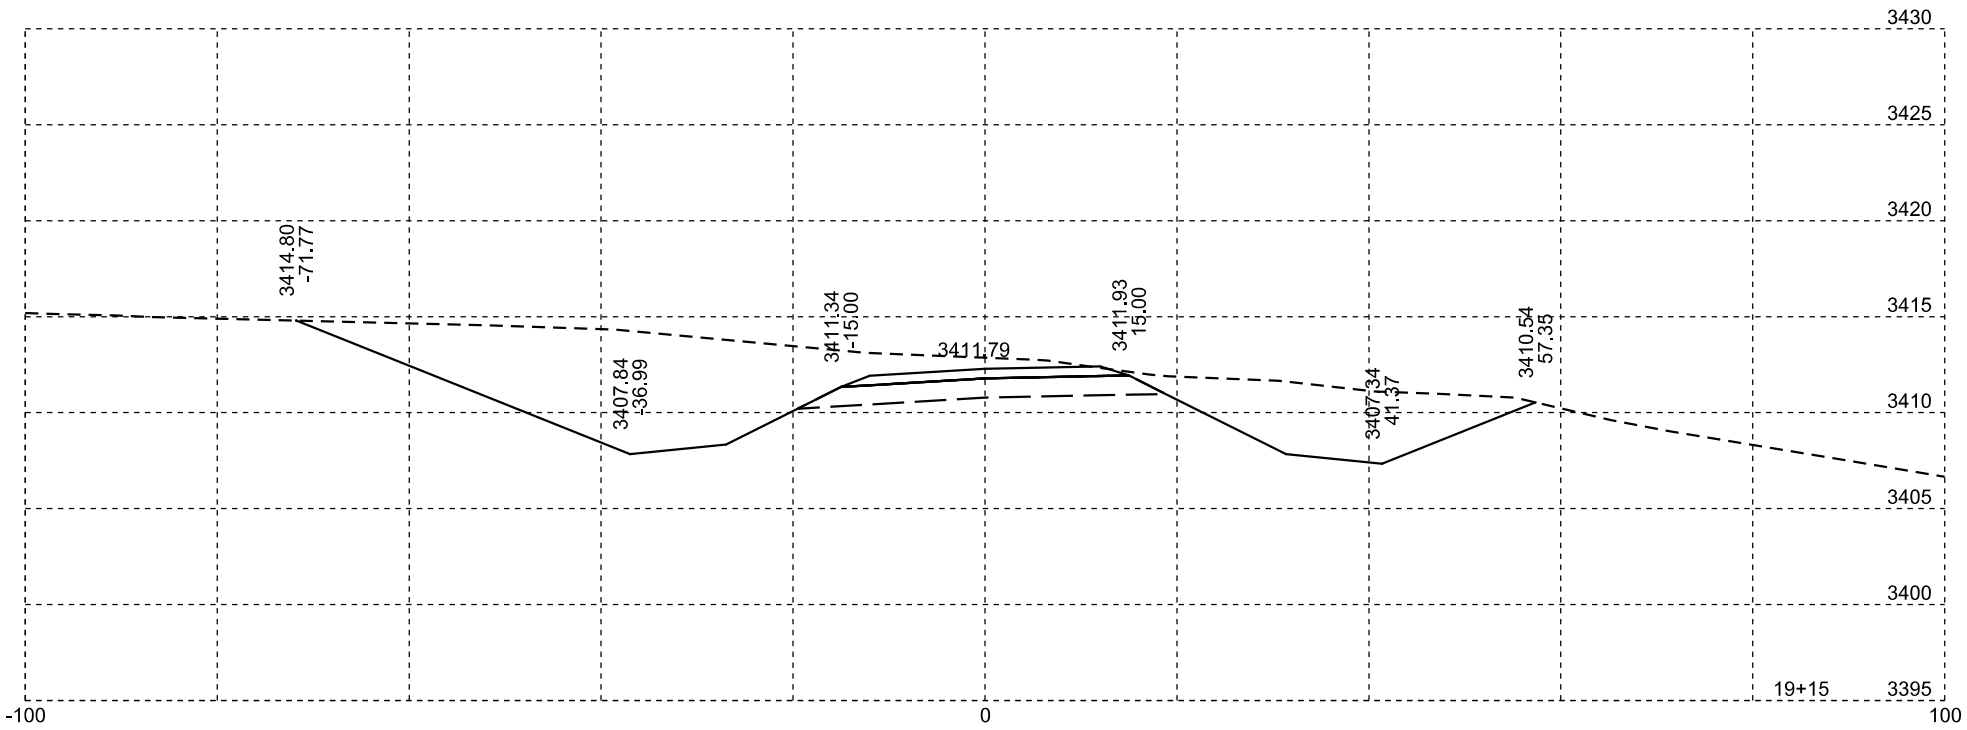

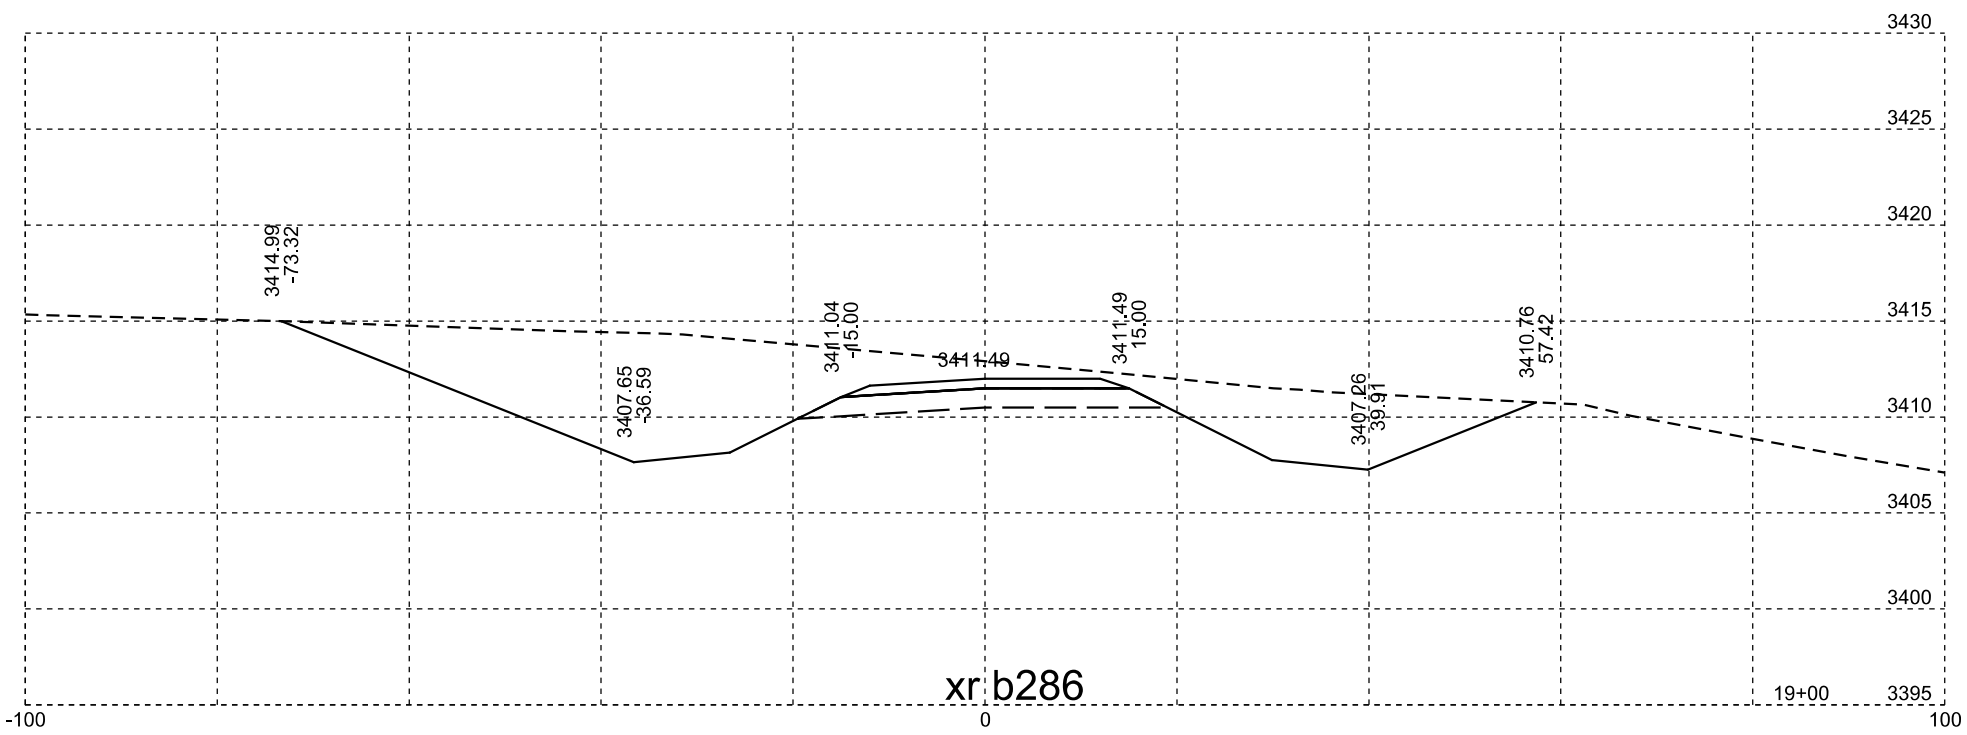

xr b286

Plotting Date: 07/14/2015

STATE OF SOUTH DAKOTA	PROJECT	SHEET NO.	TOTAL SHEETS
	NH-PH 0018(177)104	X294	X329

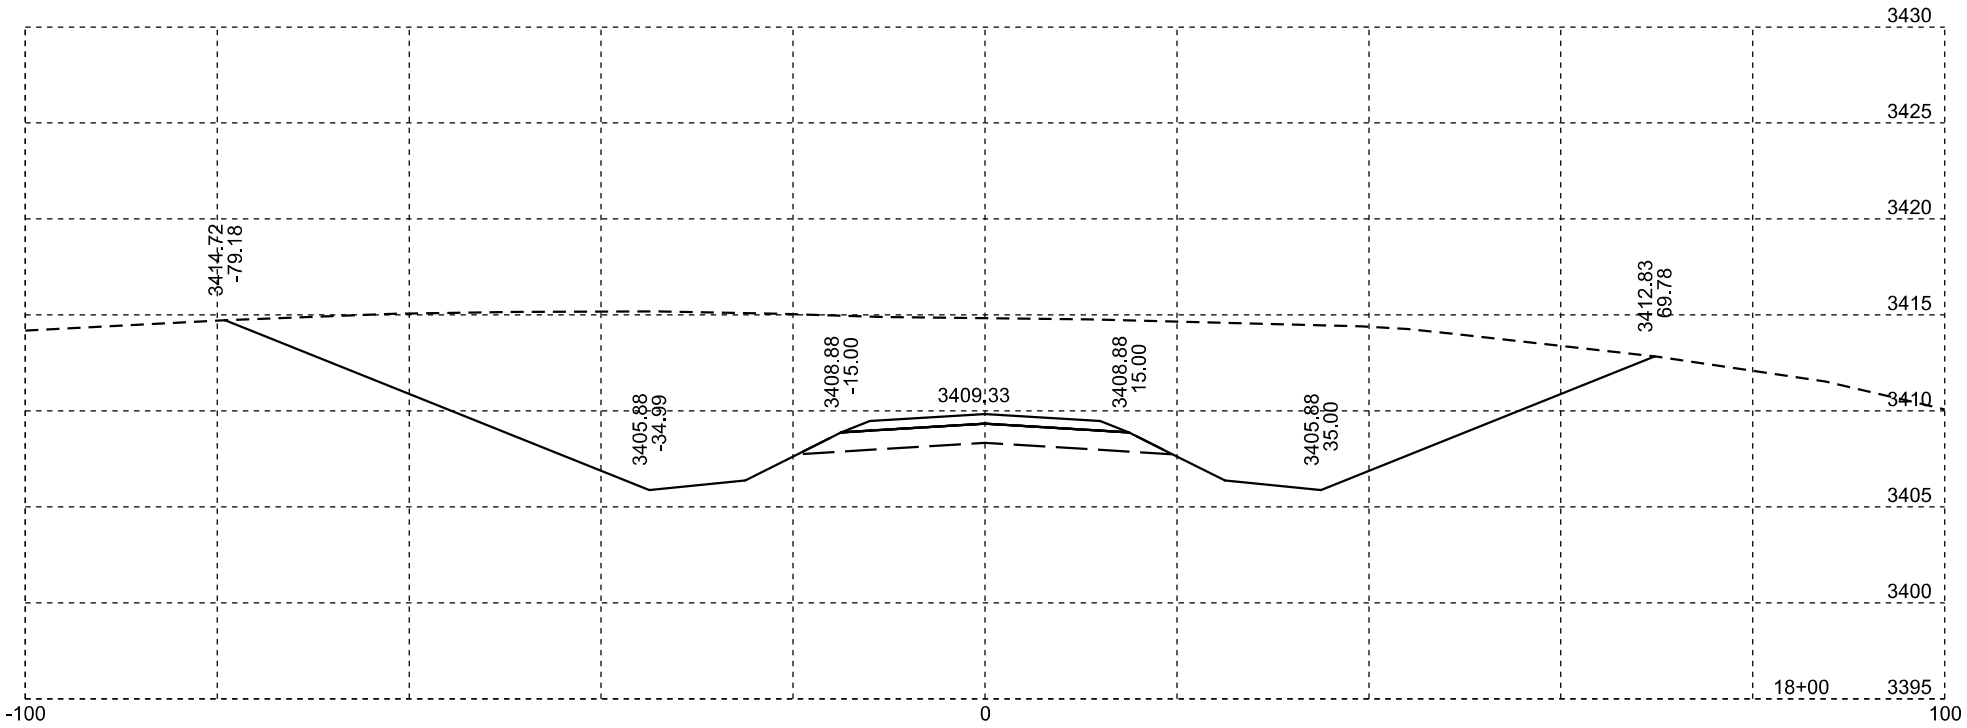

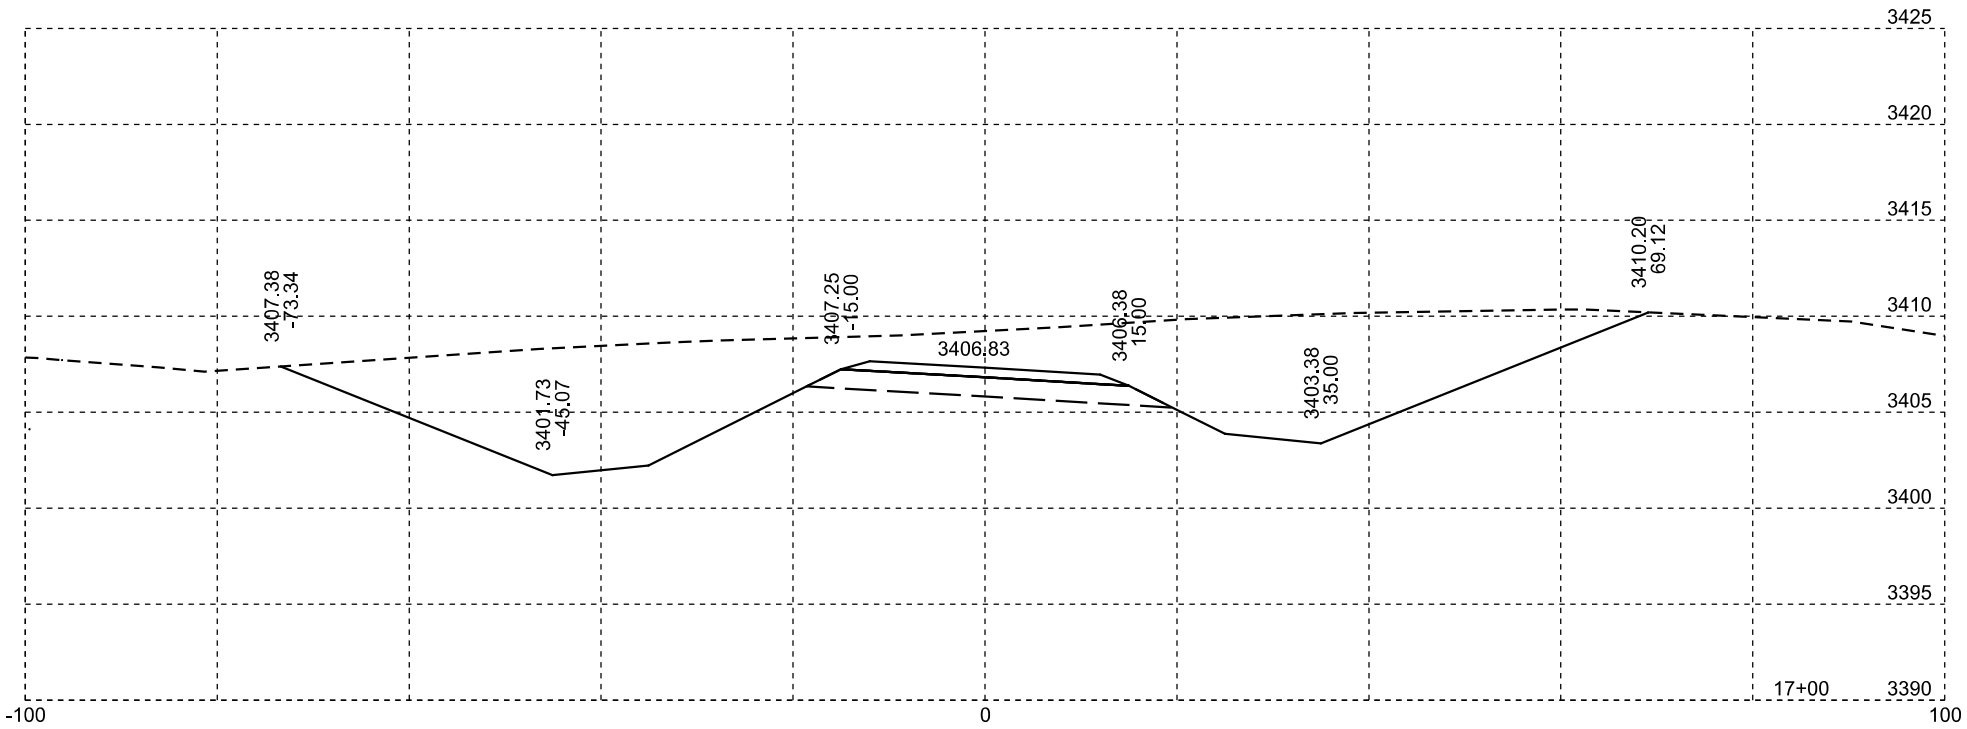

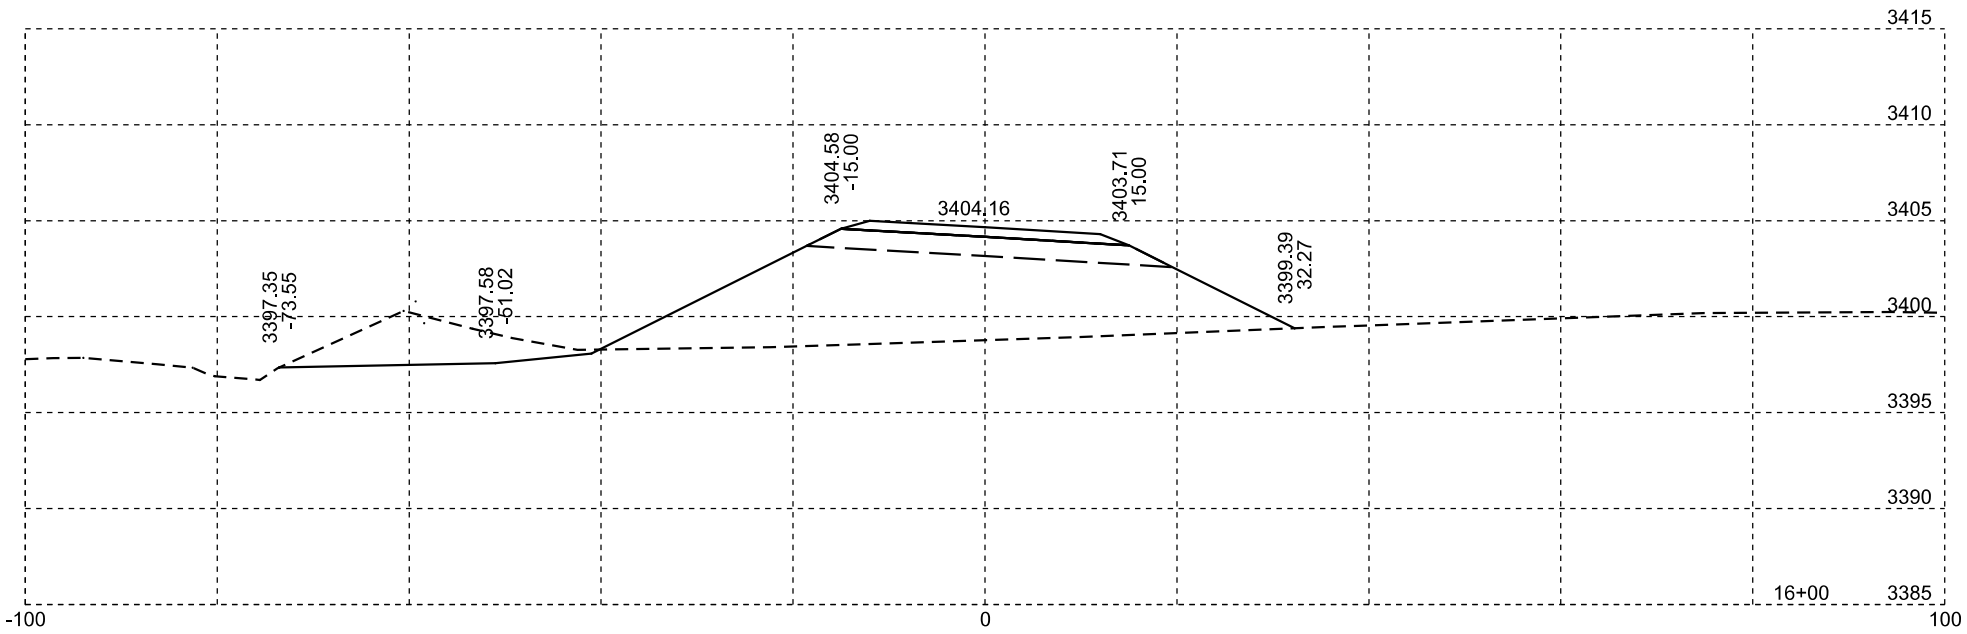

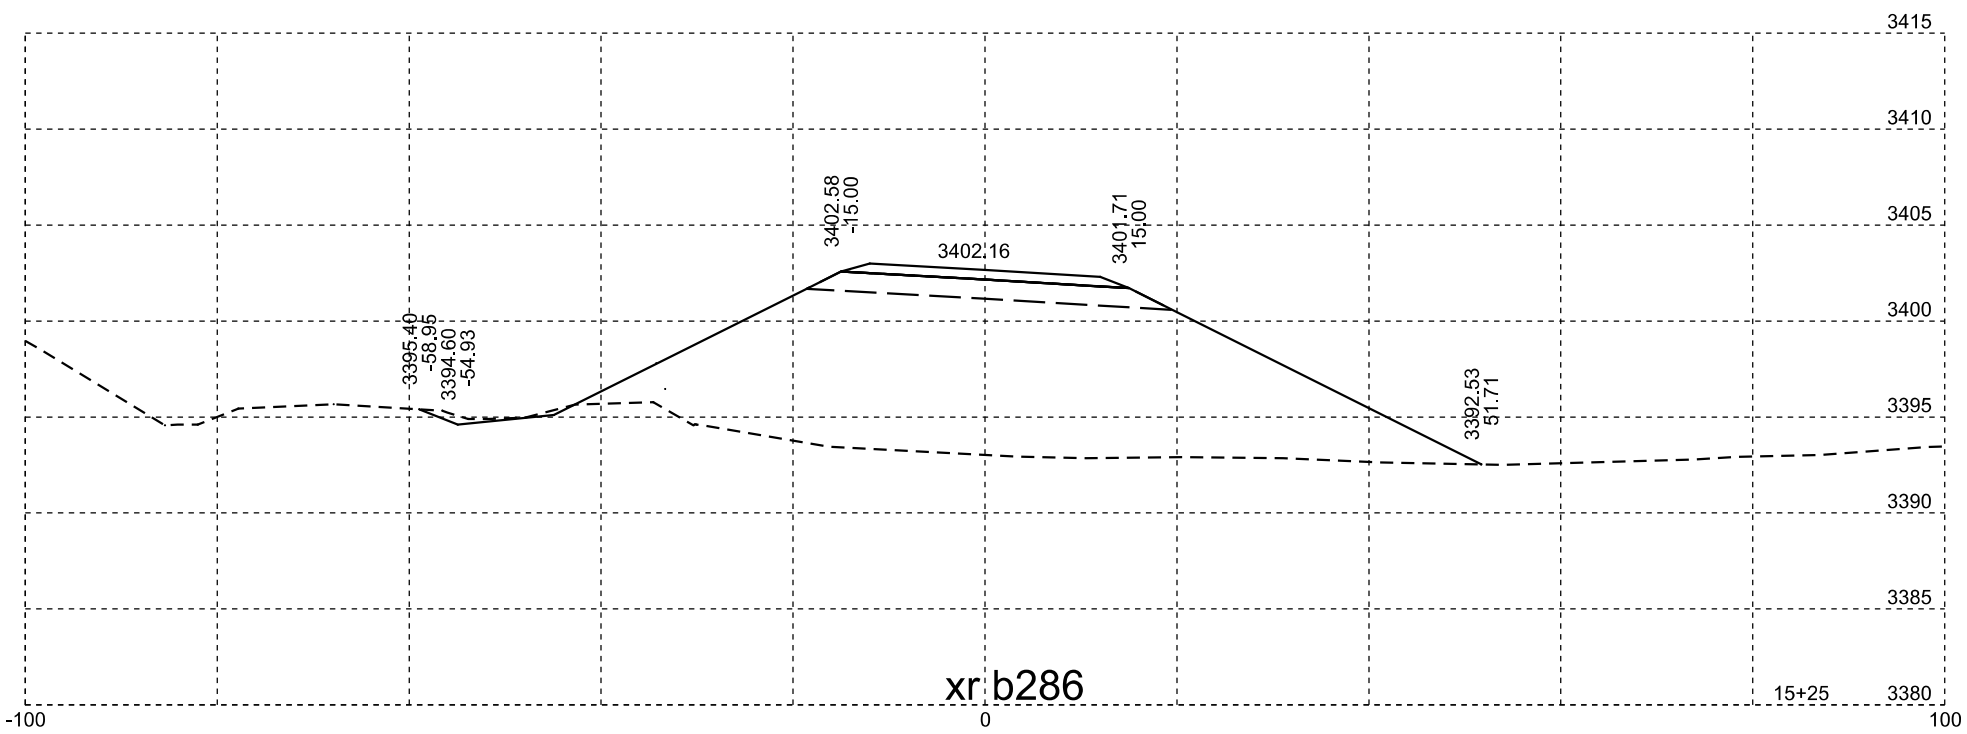

xr b286

Plotting Date: 07/14/2015

STATE OF SOUTH DAKOTA	PROJECT	SHEET NO.	TOTAL SHEETS
	NH-PH 0018(177)104	X295	X329

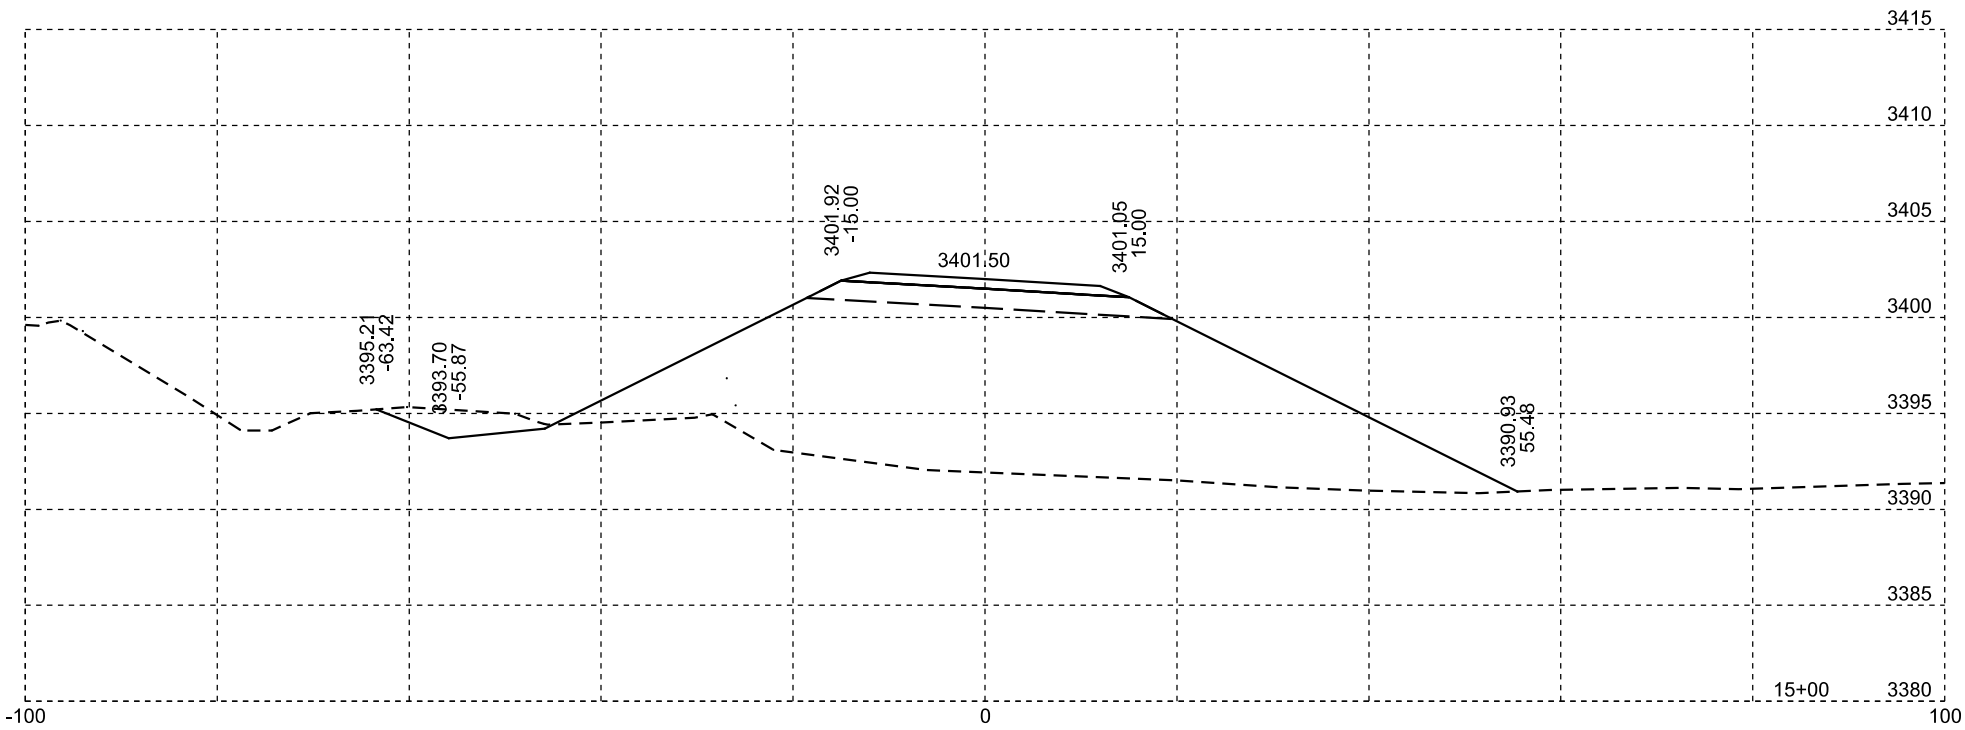

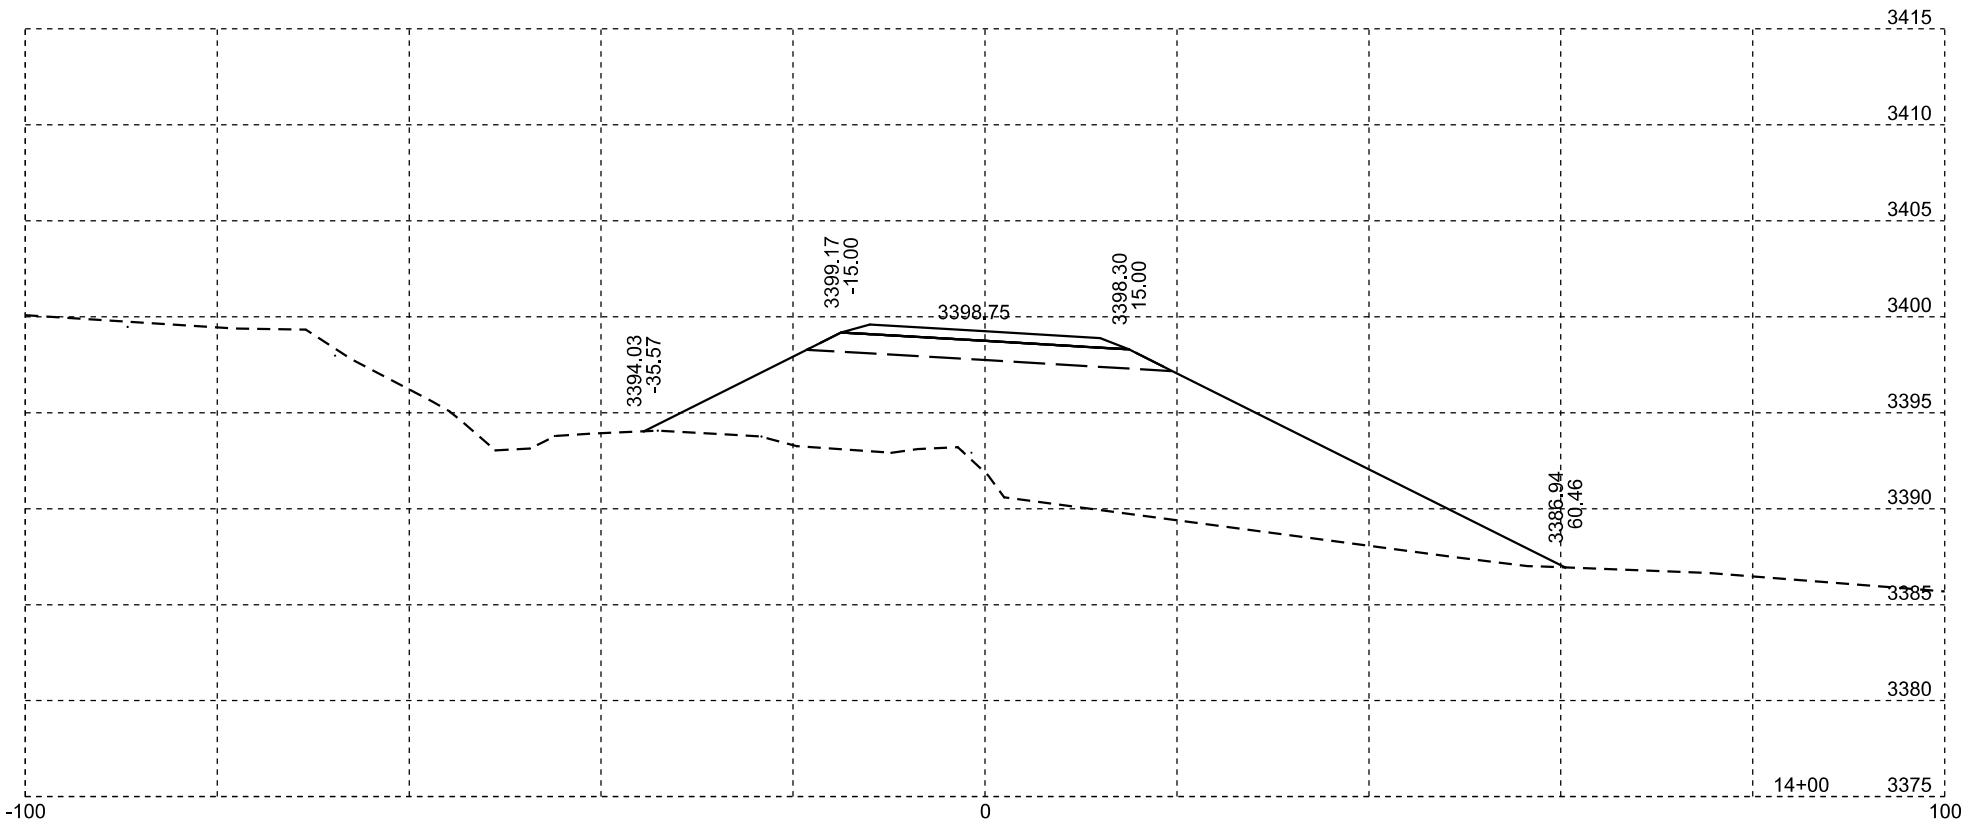

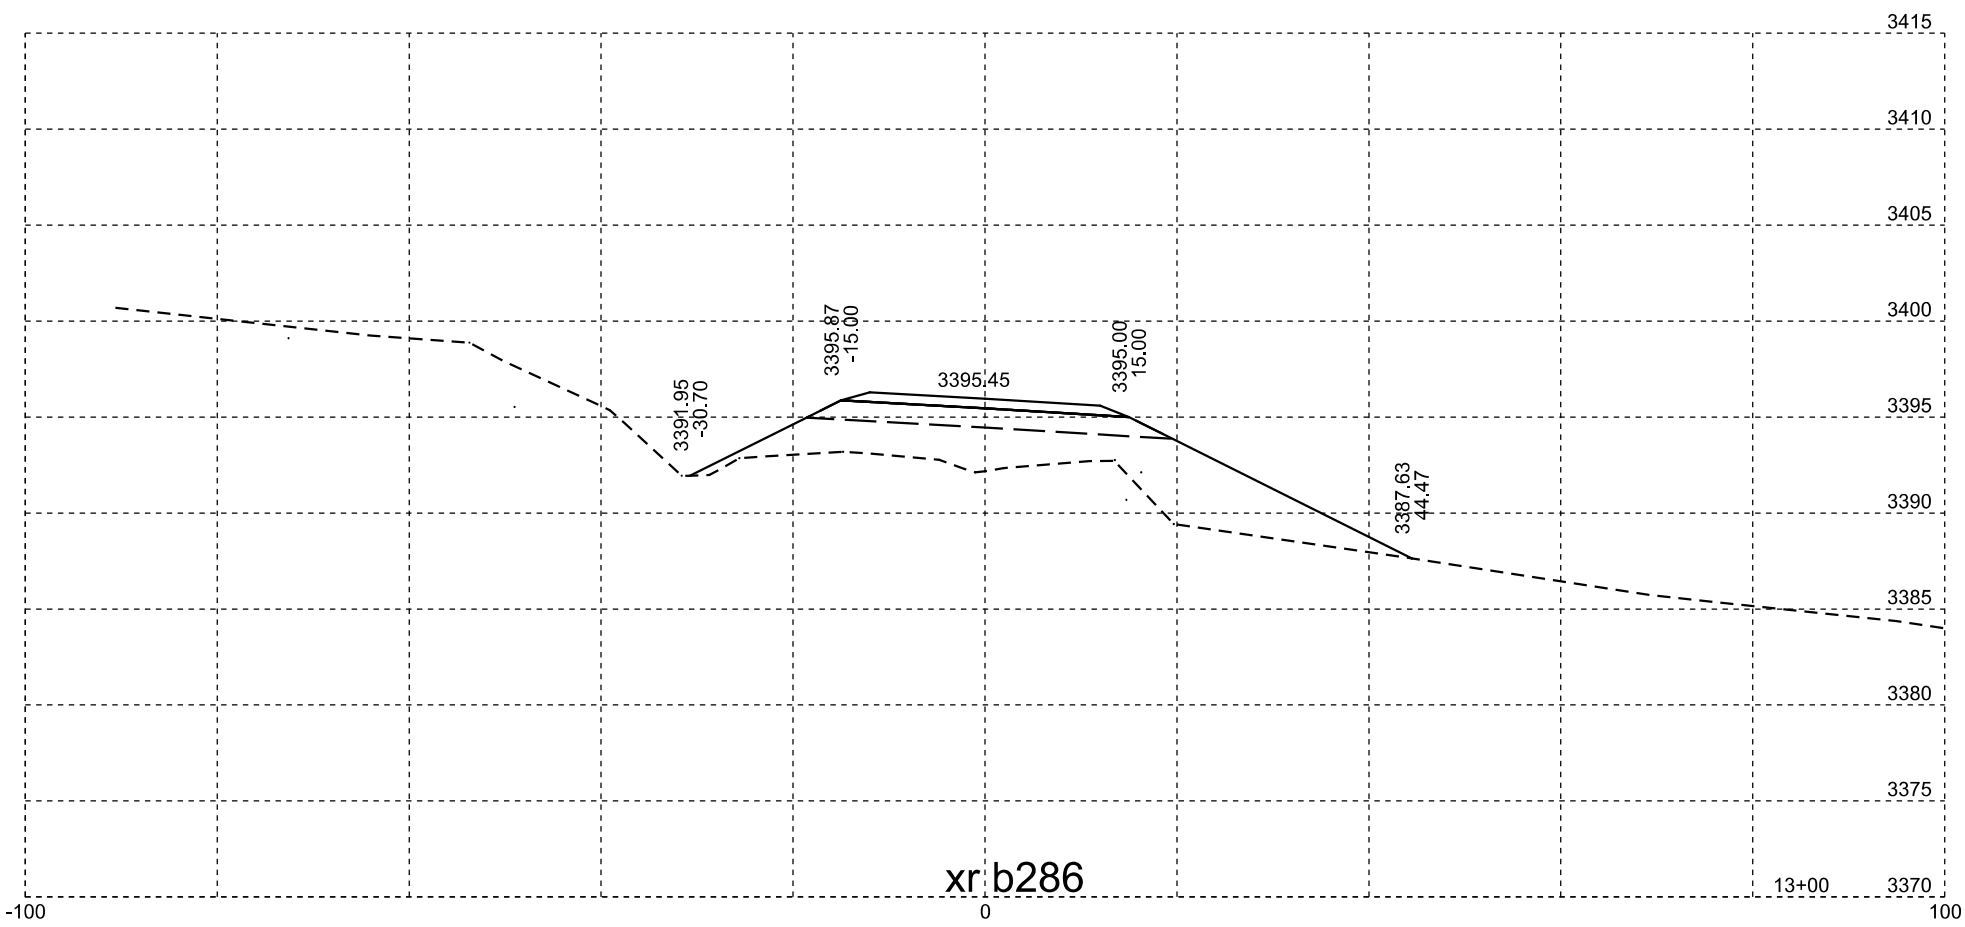

xr b286

Plotting Date: 07/14/2015

STATE OF SOUTH DAKOTA	PROJECT	SHEET NO.	TOTAL SHEETS
	NH-PH 0018(177)104	X296	X329

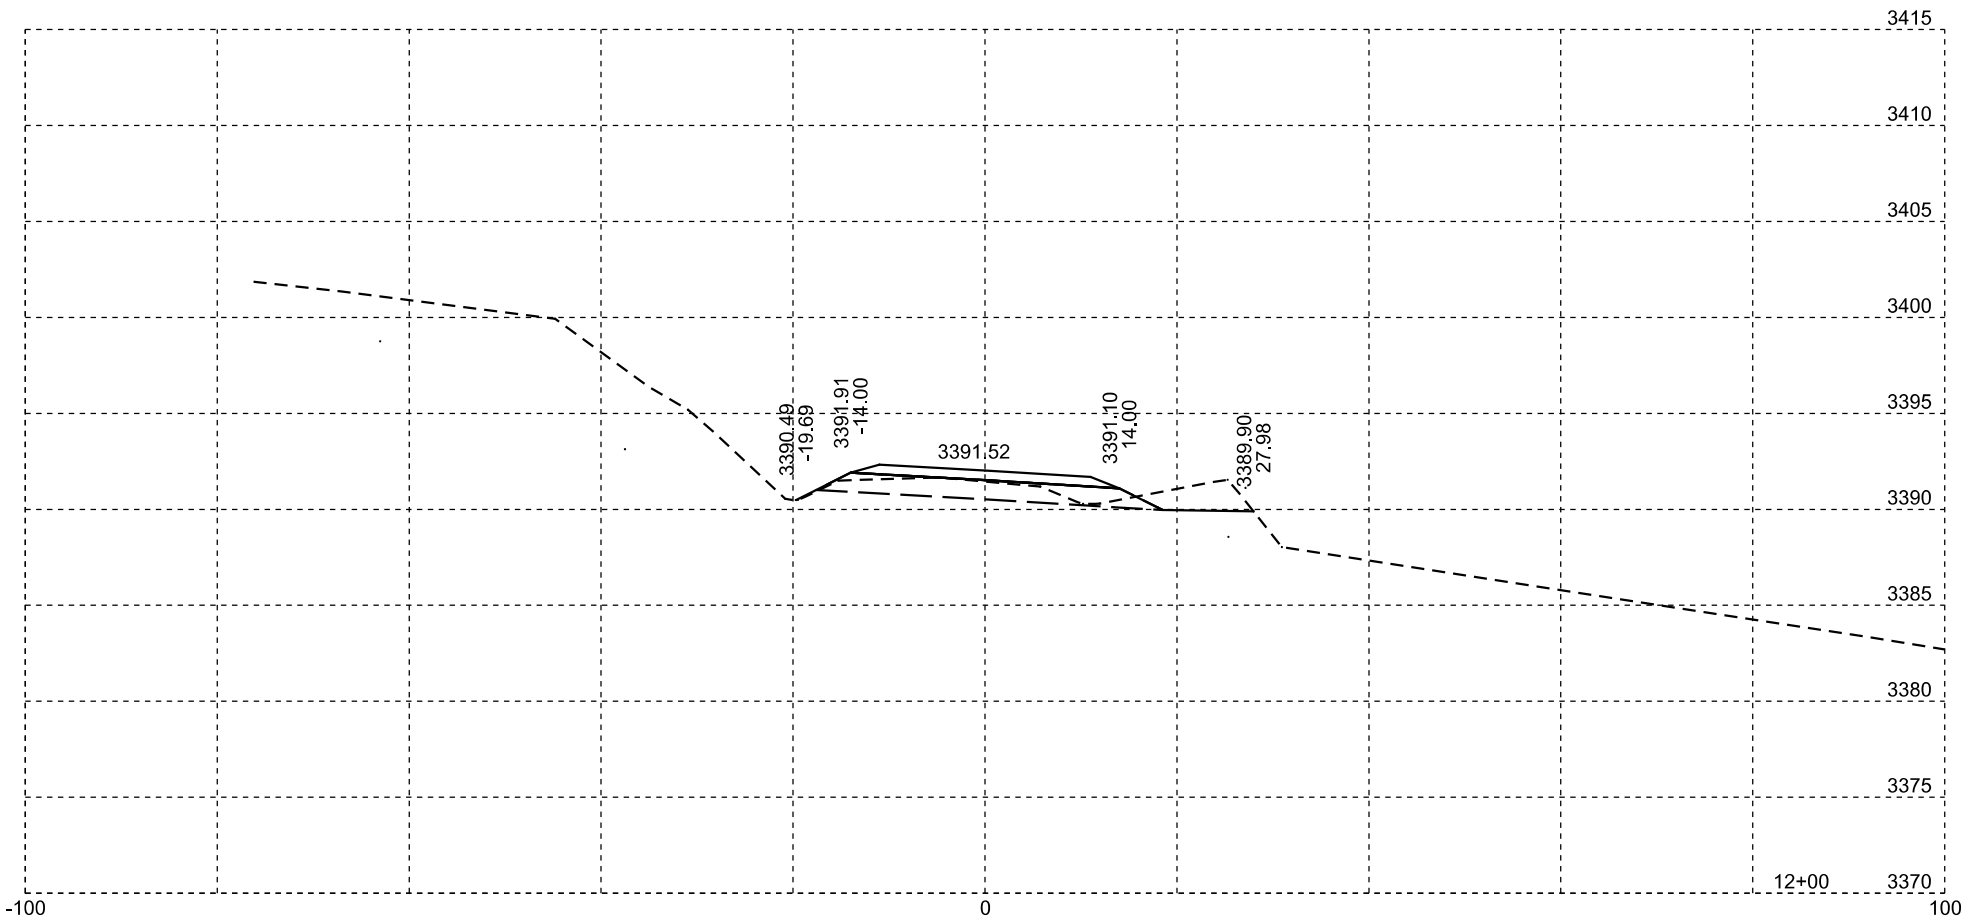

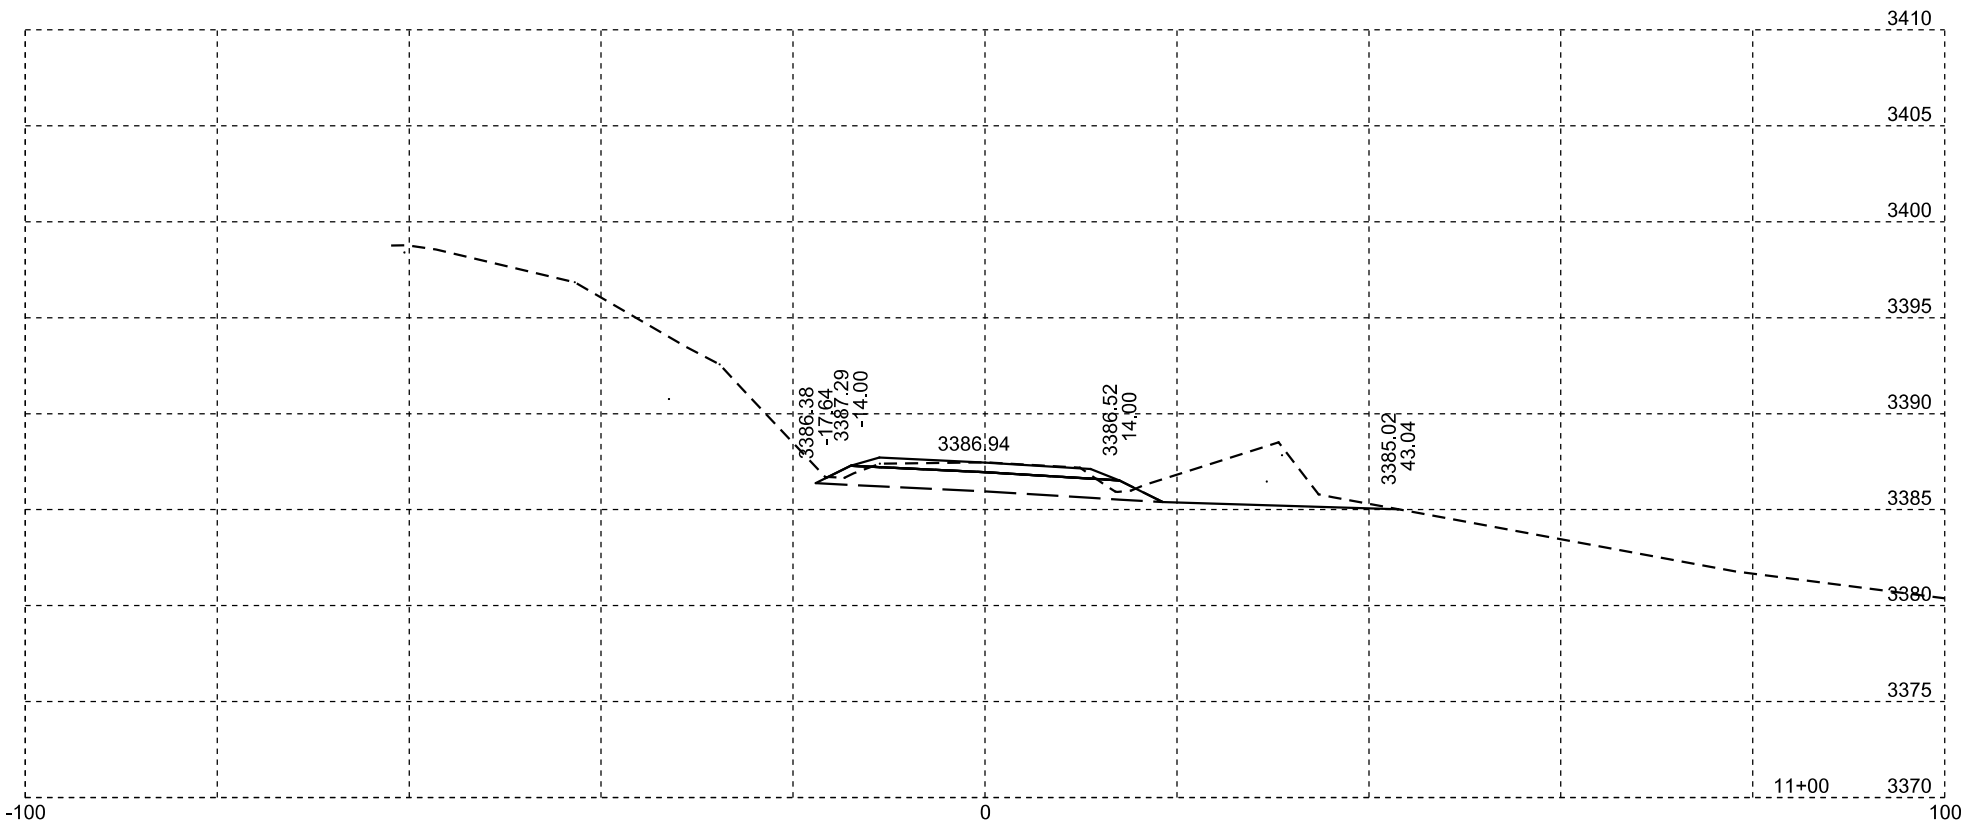

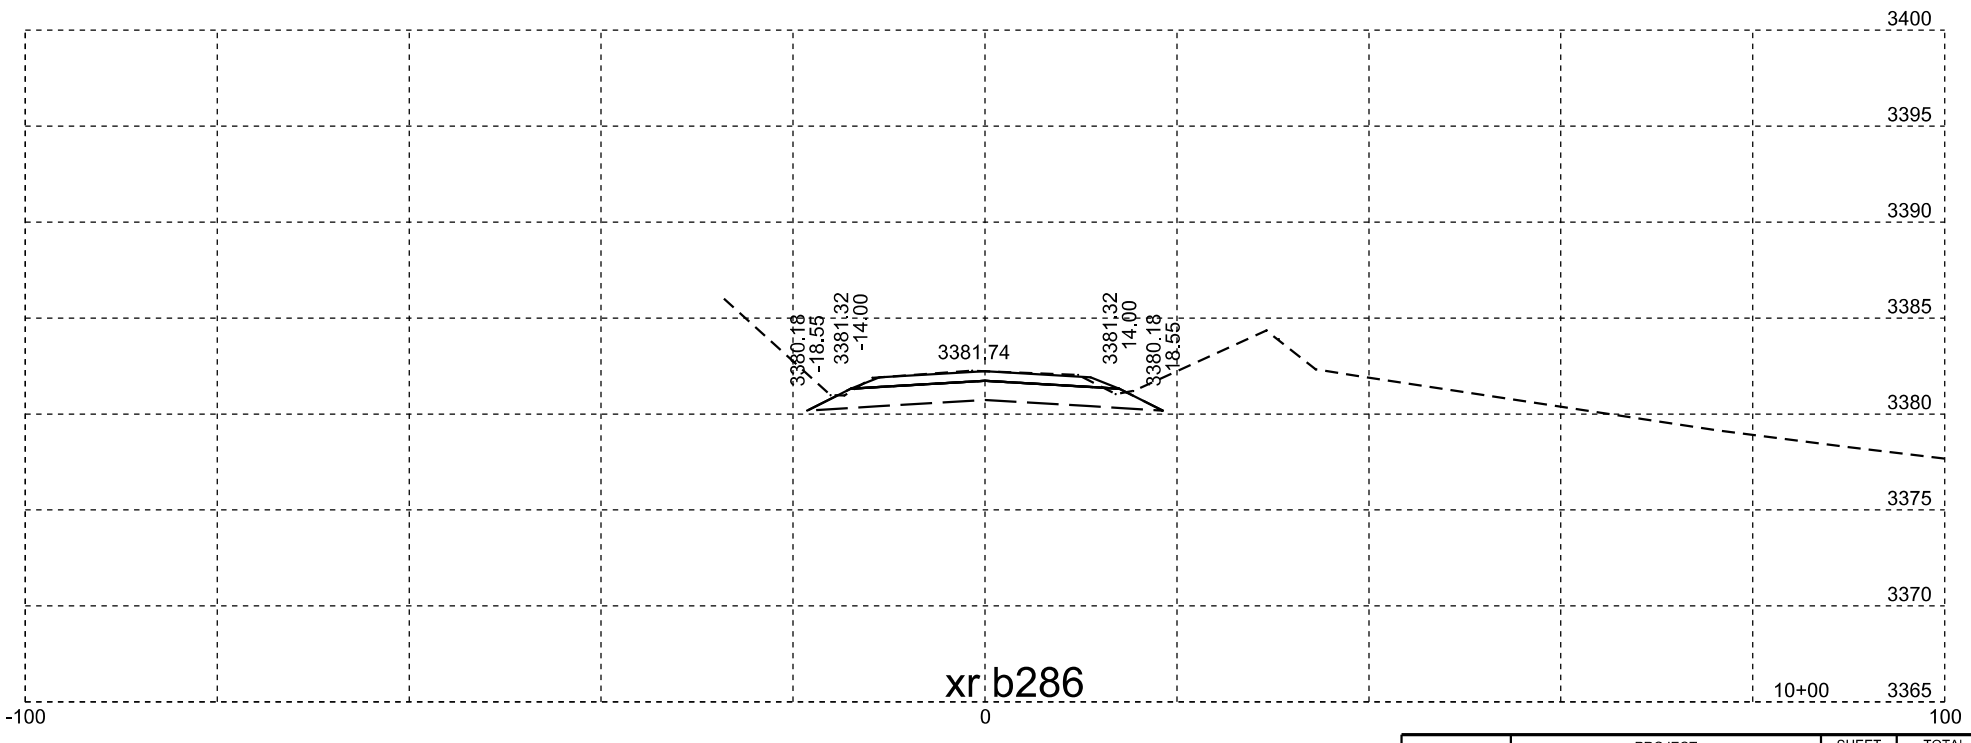

xr b286

Plotting Date: 07/14/2015

STATE OF SOUTH DAKOTA	PROJECT	SHEET NO.	TOTAL SHEETS
	NH-PH 0018(177)104	X297	X329

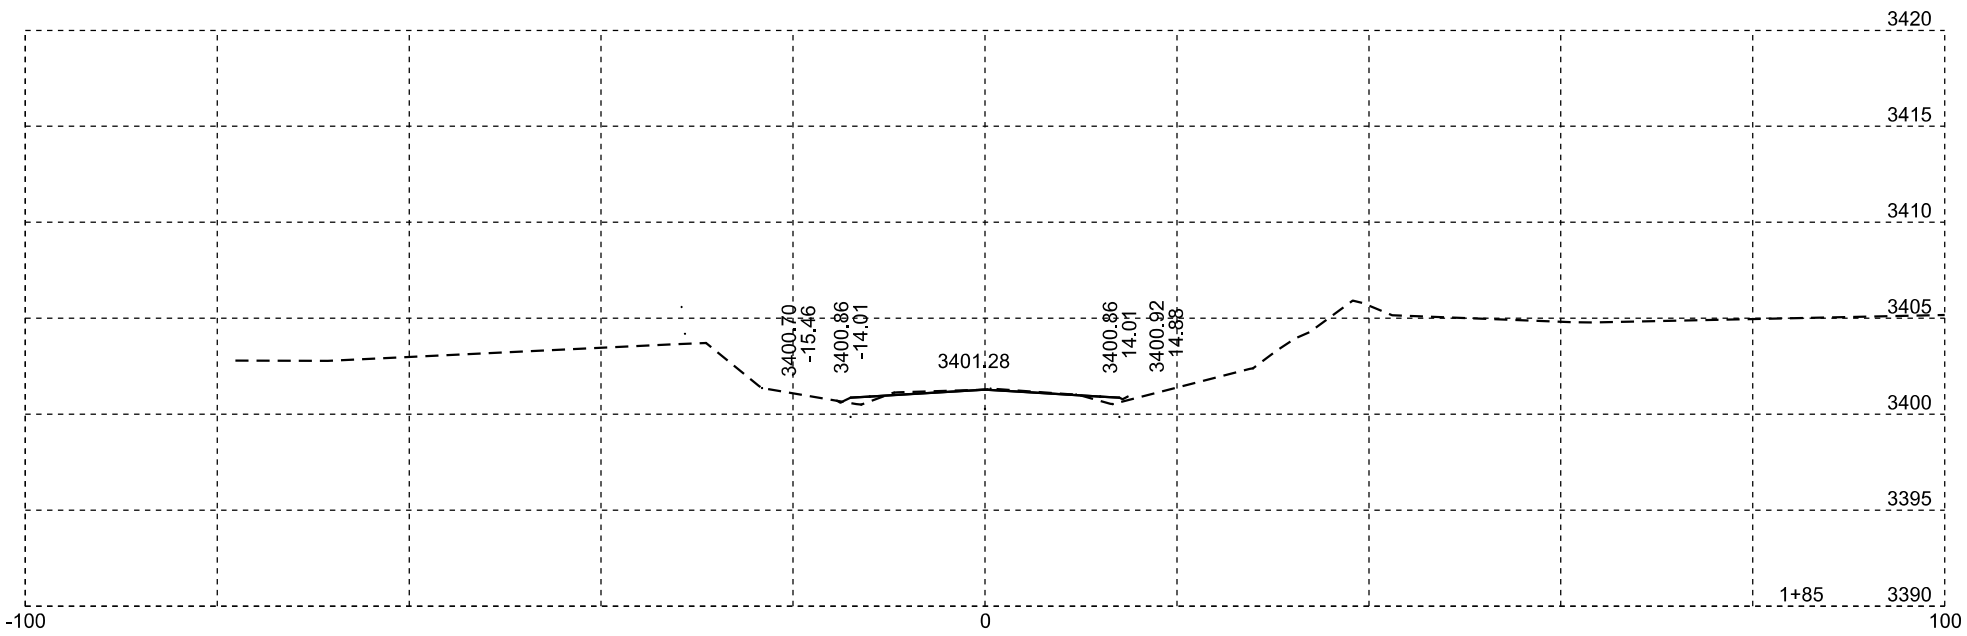

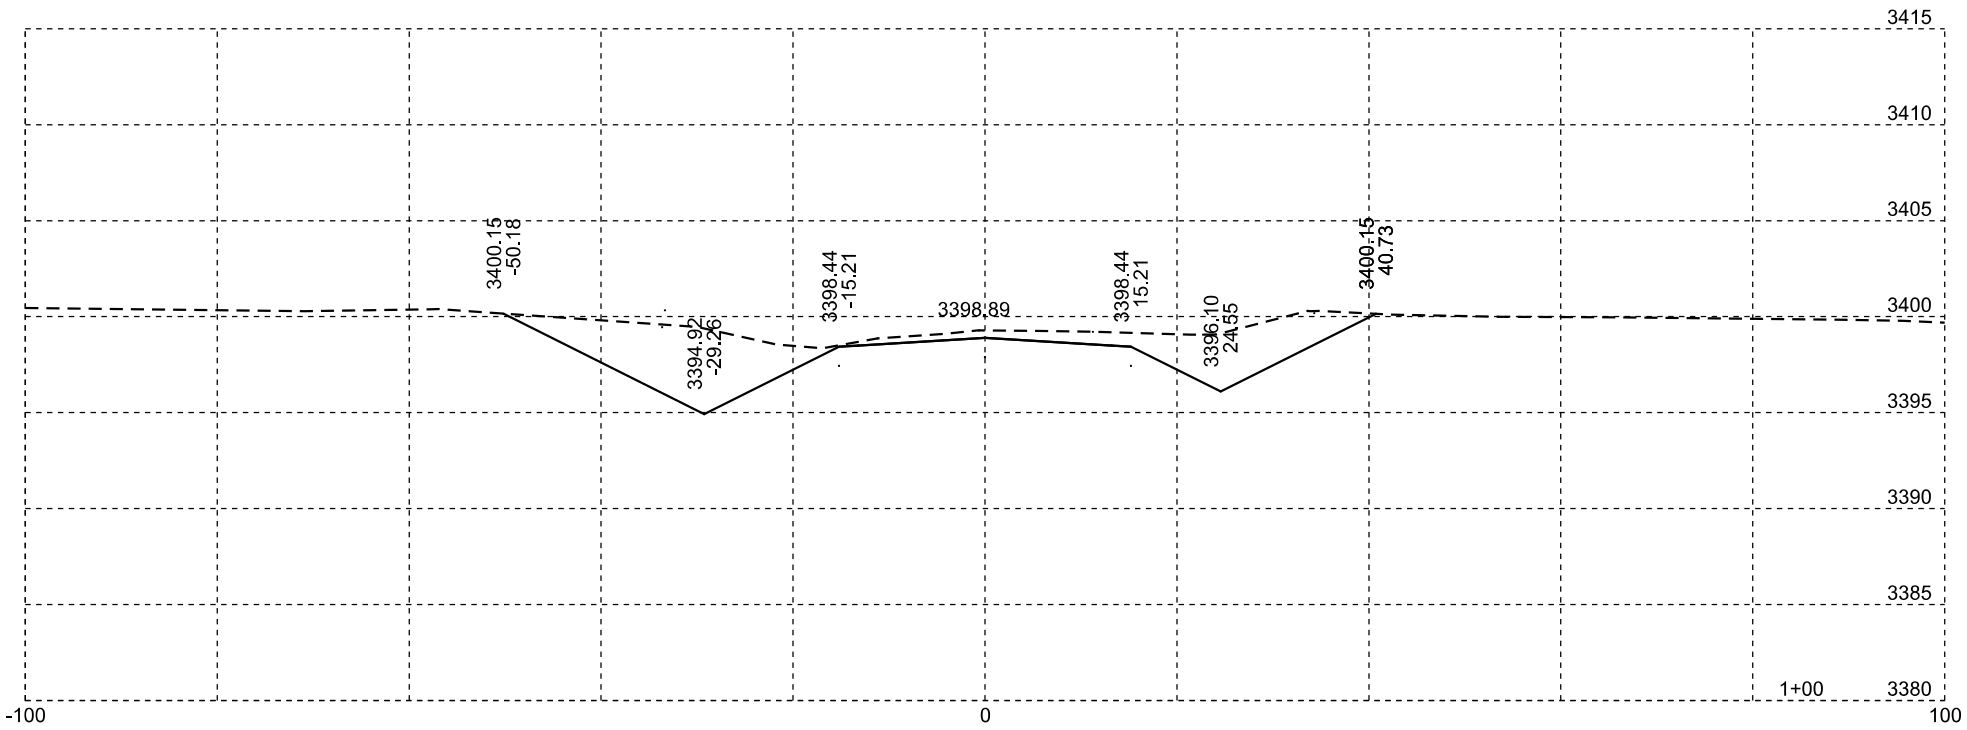

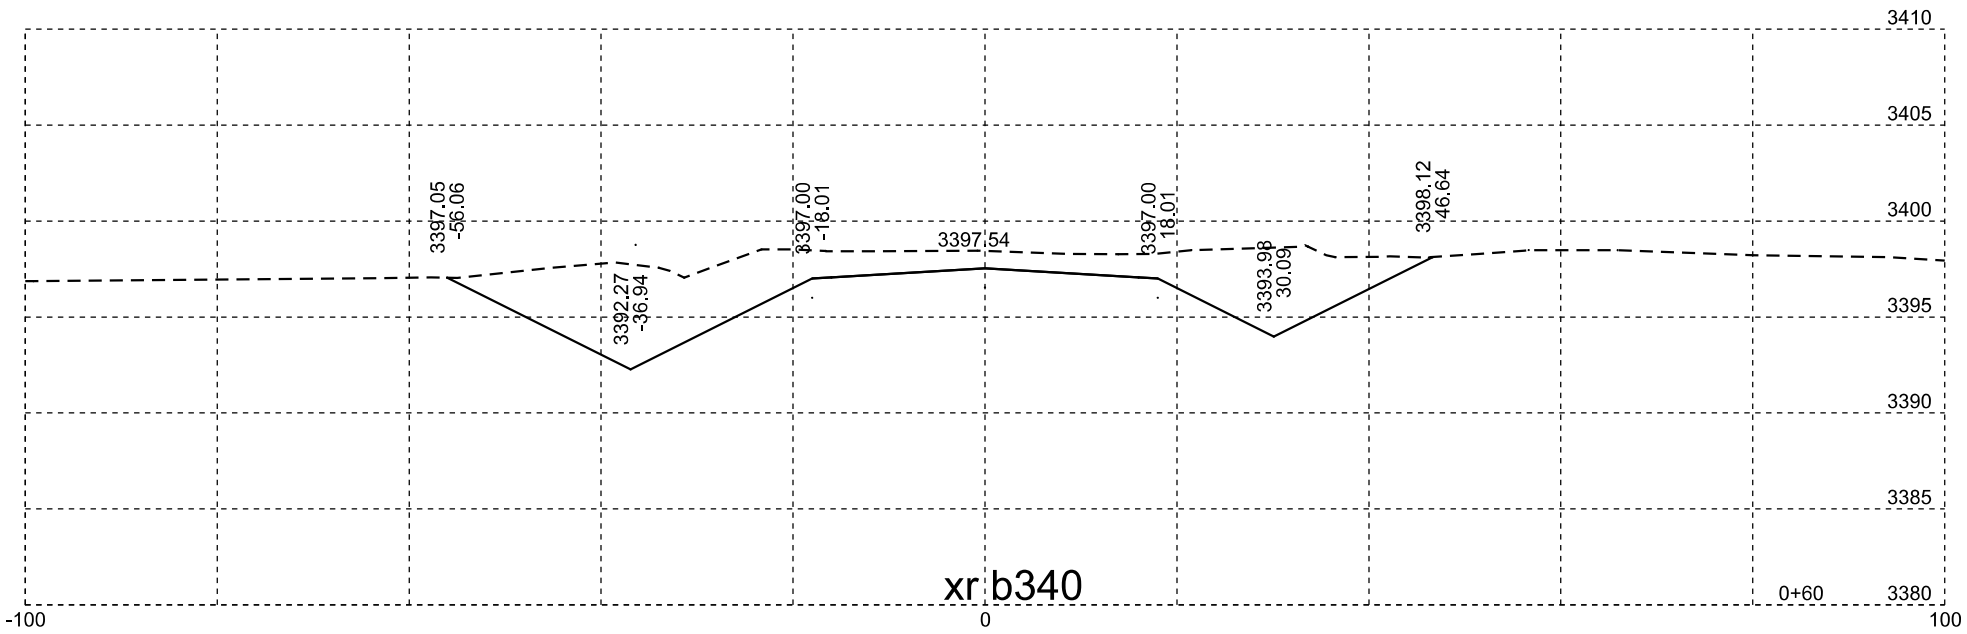

xr b340

Plotting Date: 07/14/2015

STATE OF SOUTH DAKOTA	PROJECT	SHEET NO.	TOTAL SHEETS
	NH-PH 0018(177)104	X298	X329

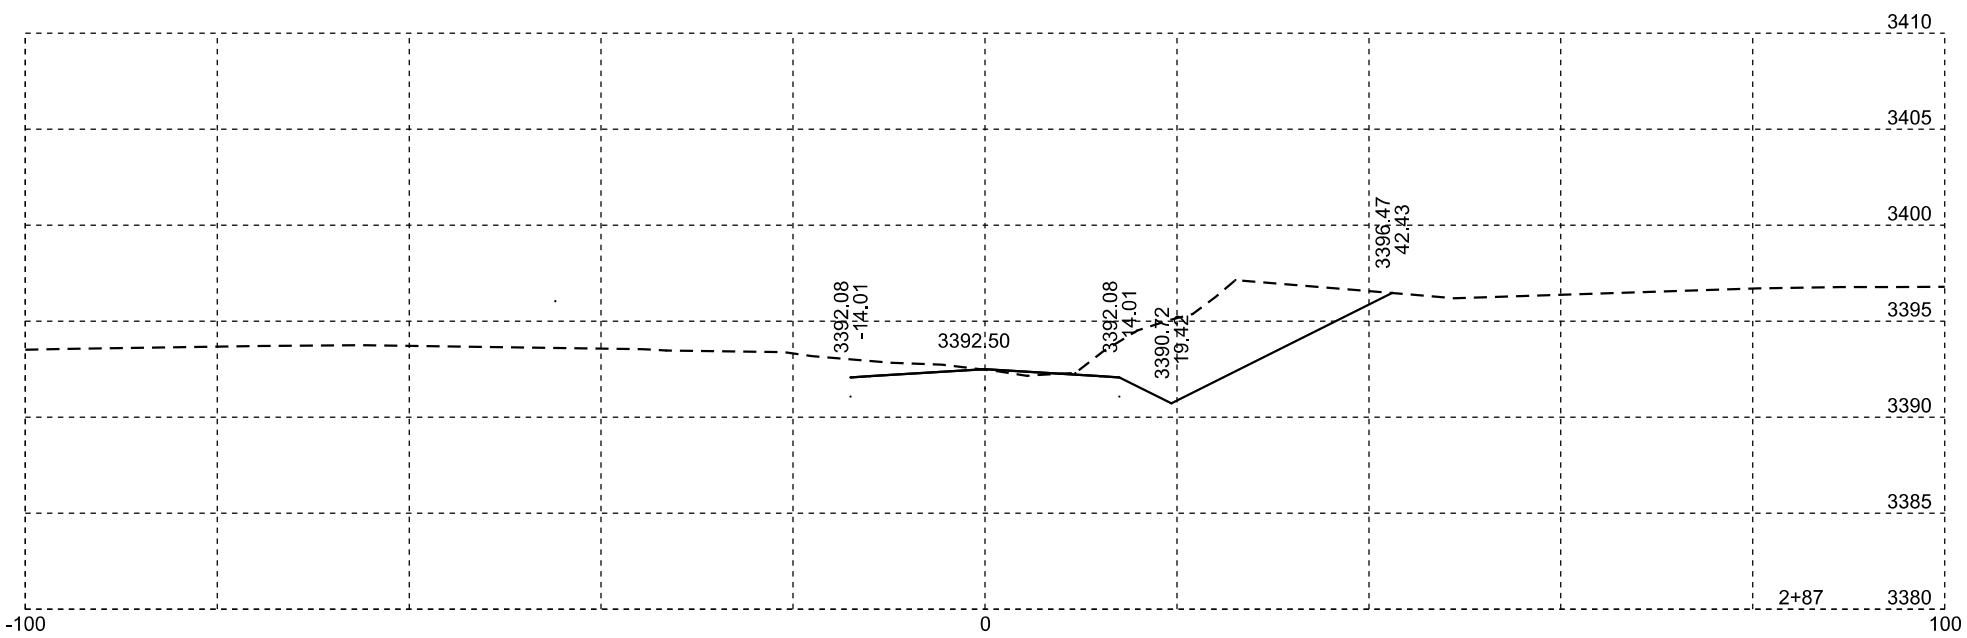

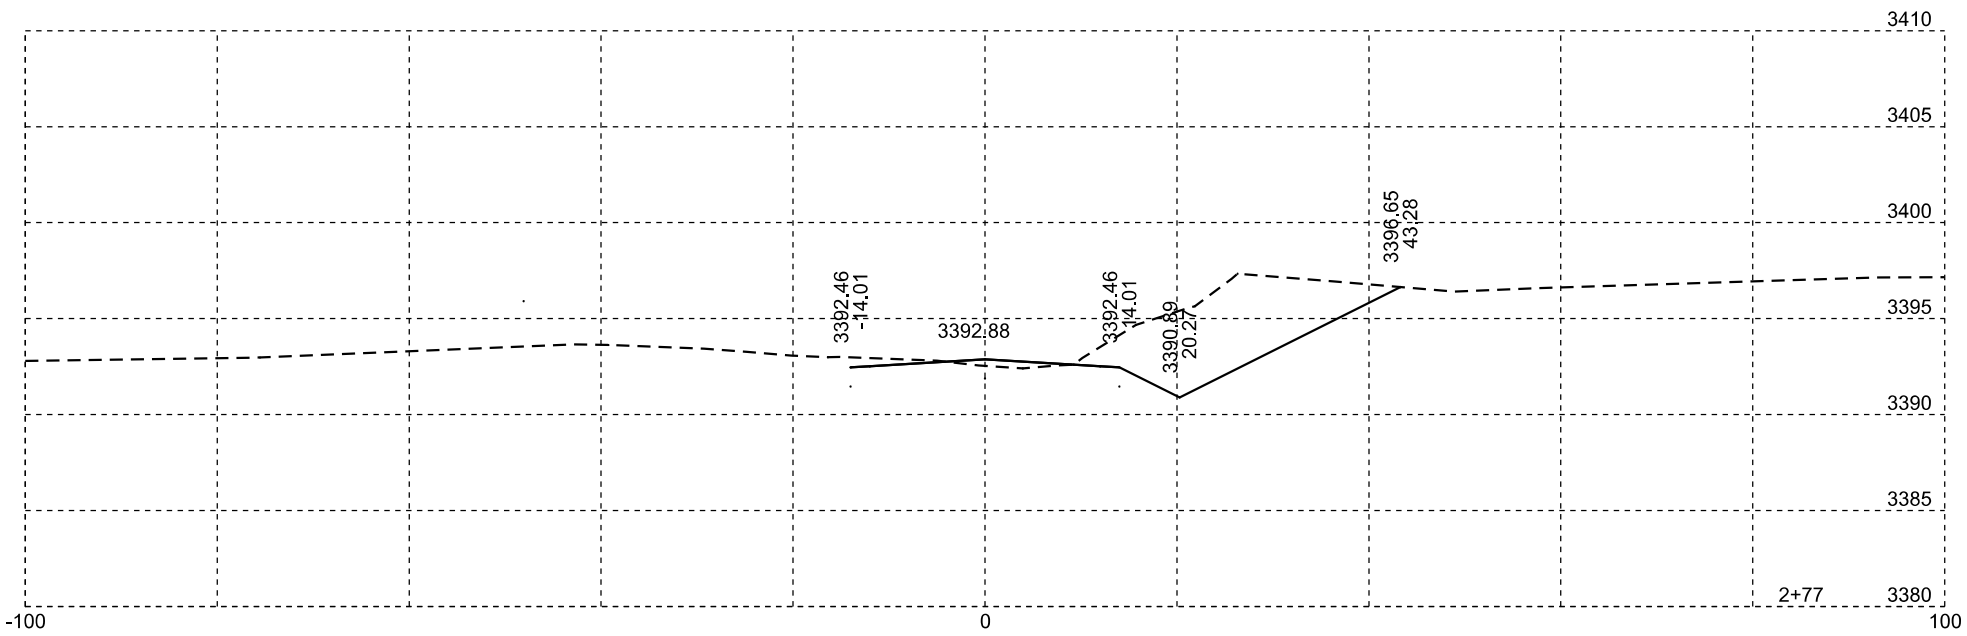

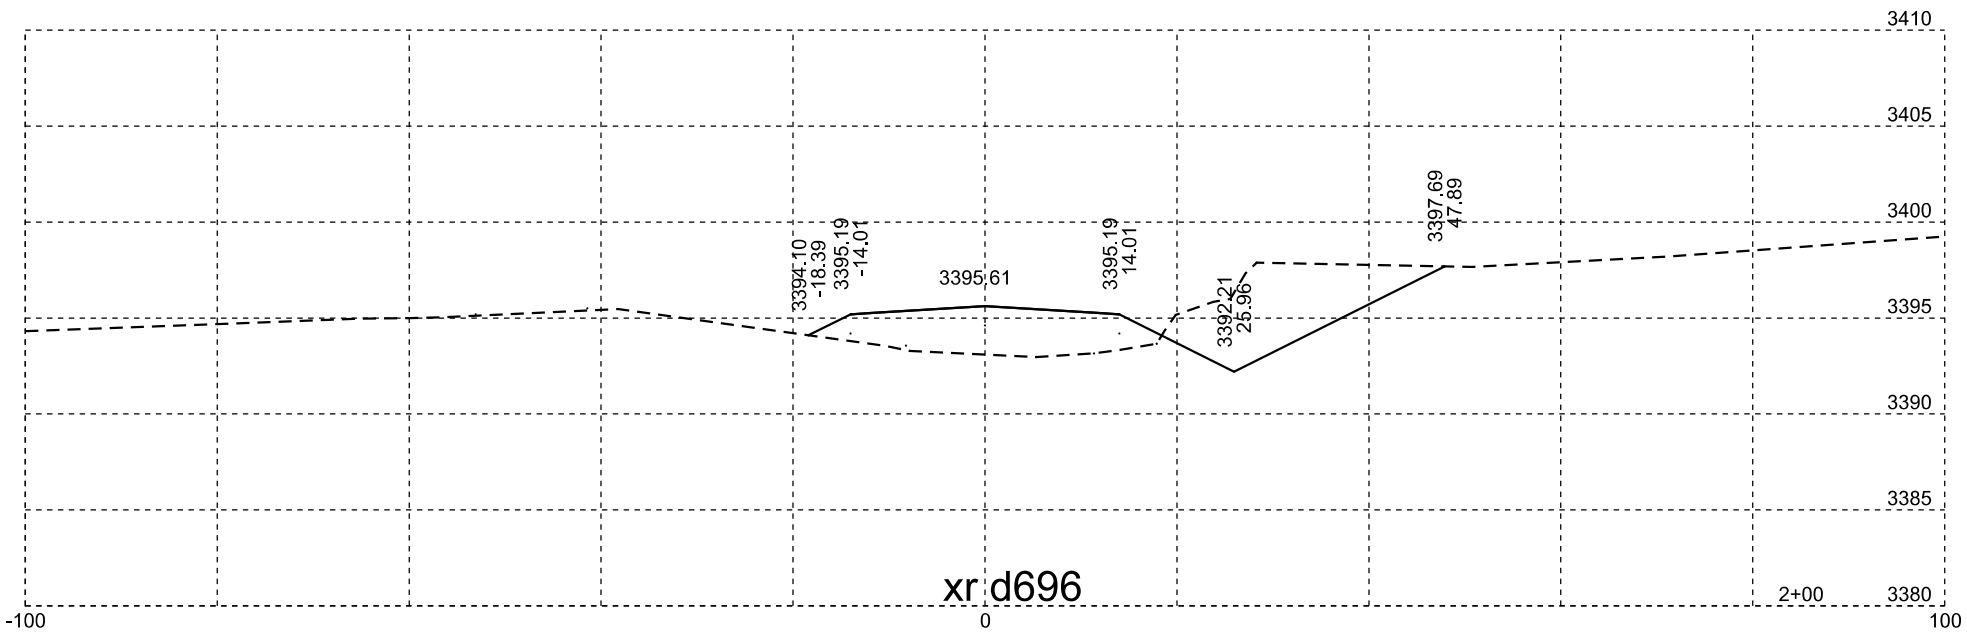

xr d696

Plotting Date: 07/14/2015

STATE OF SOUTH DAKOTA	PROJECT	SHEET NO.	TOTAL SHEETS
	NH-PH 0018(177)104	X299	X329

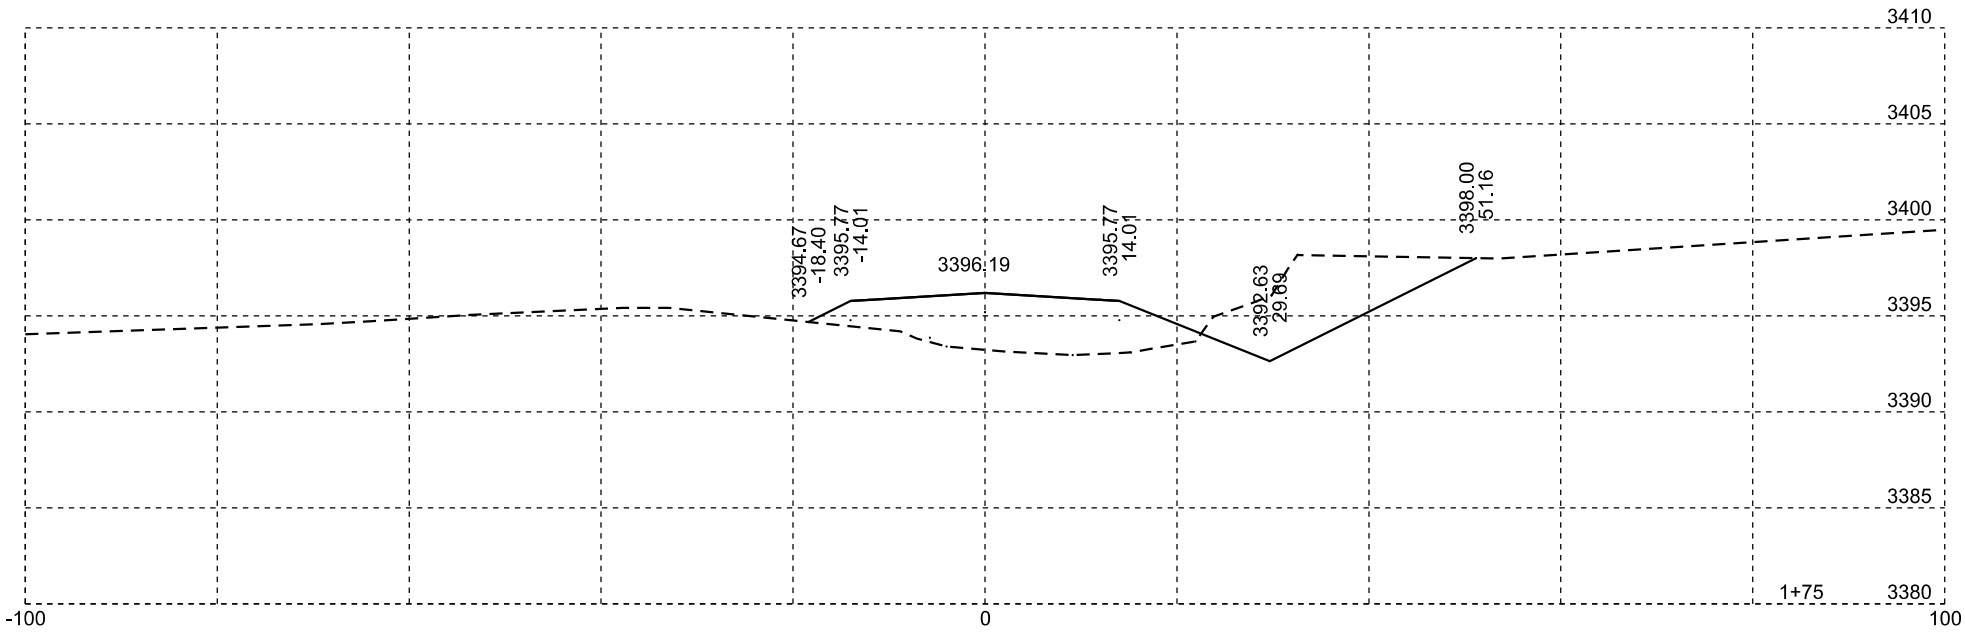

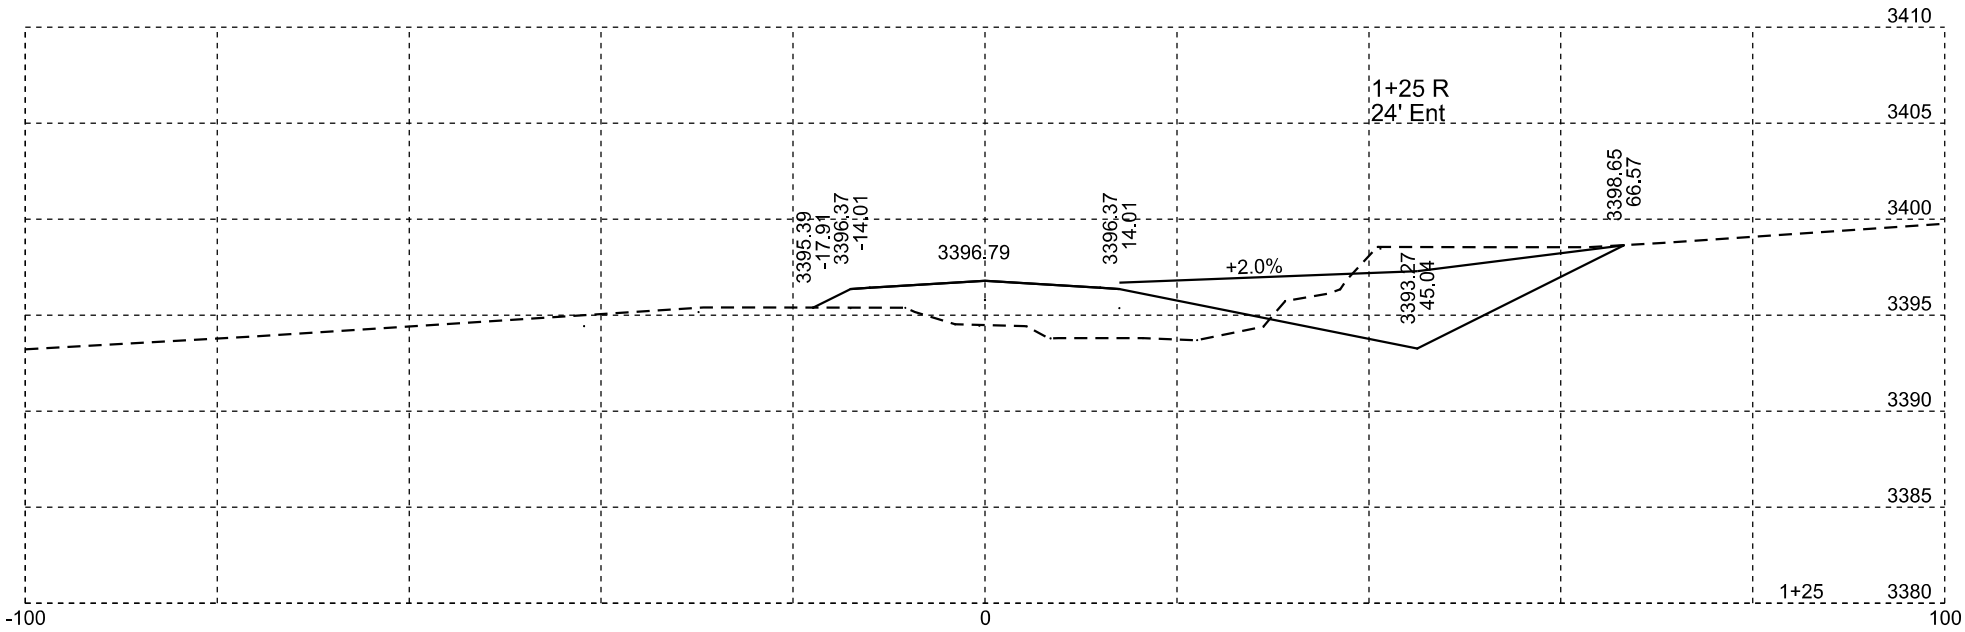

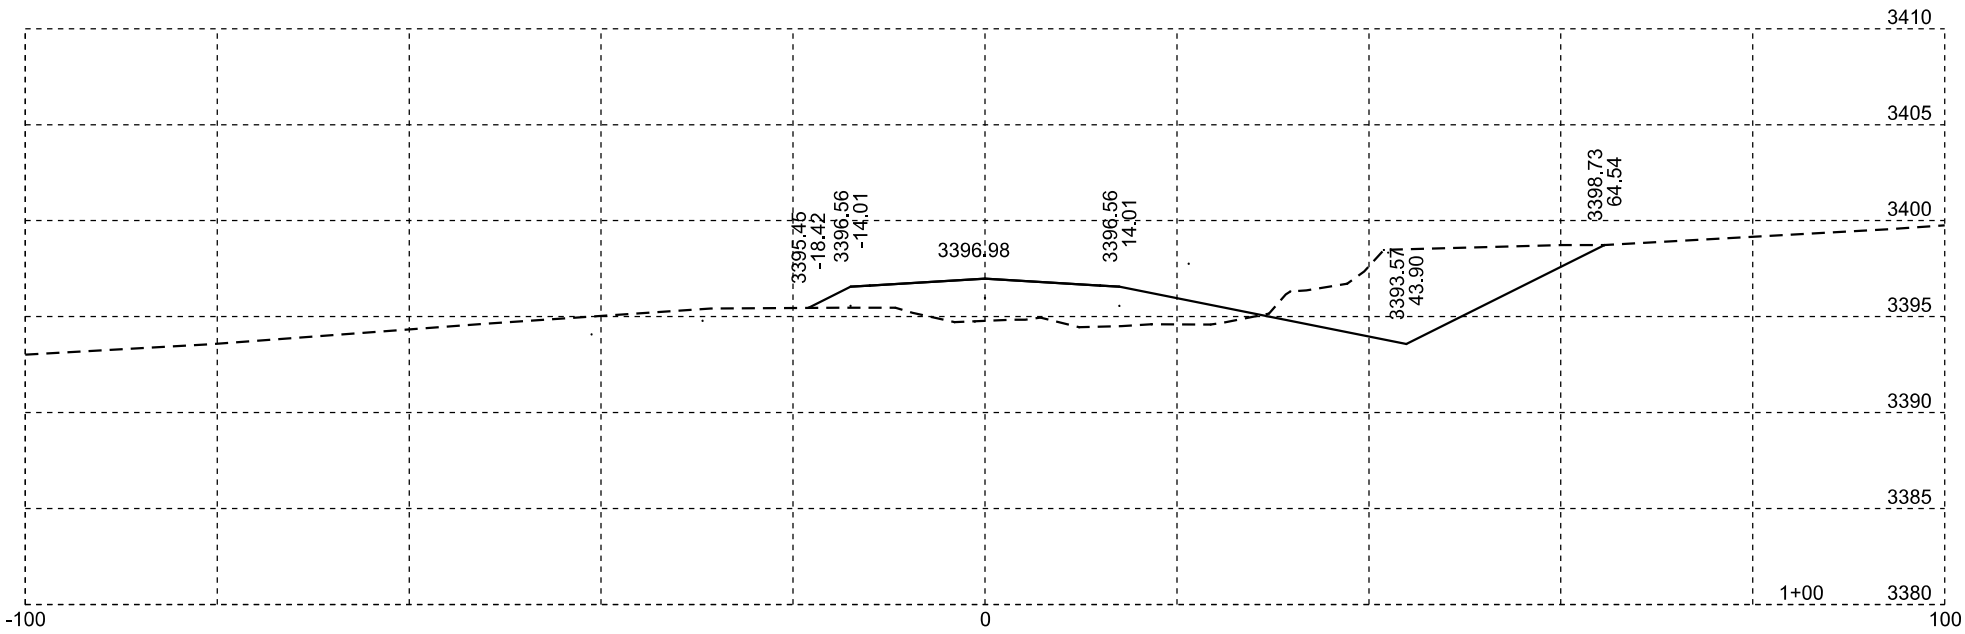

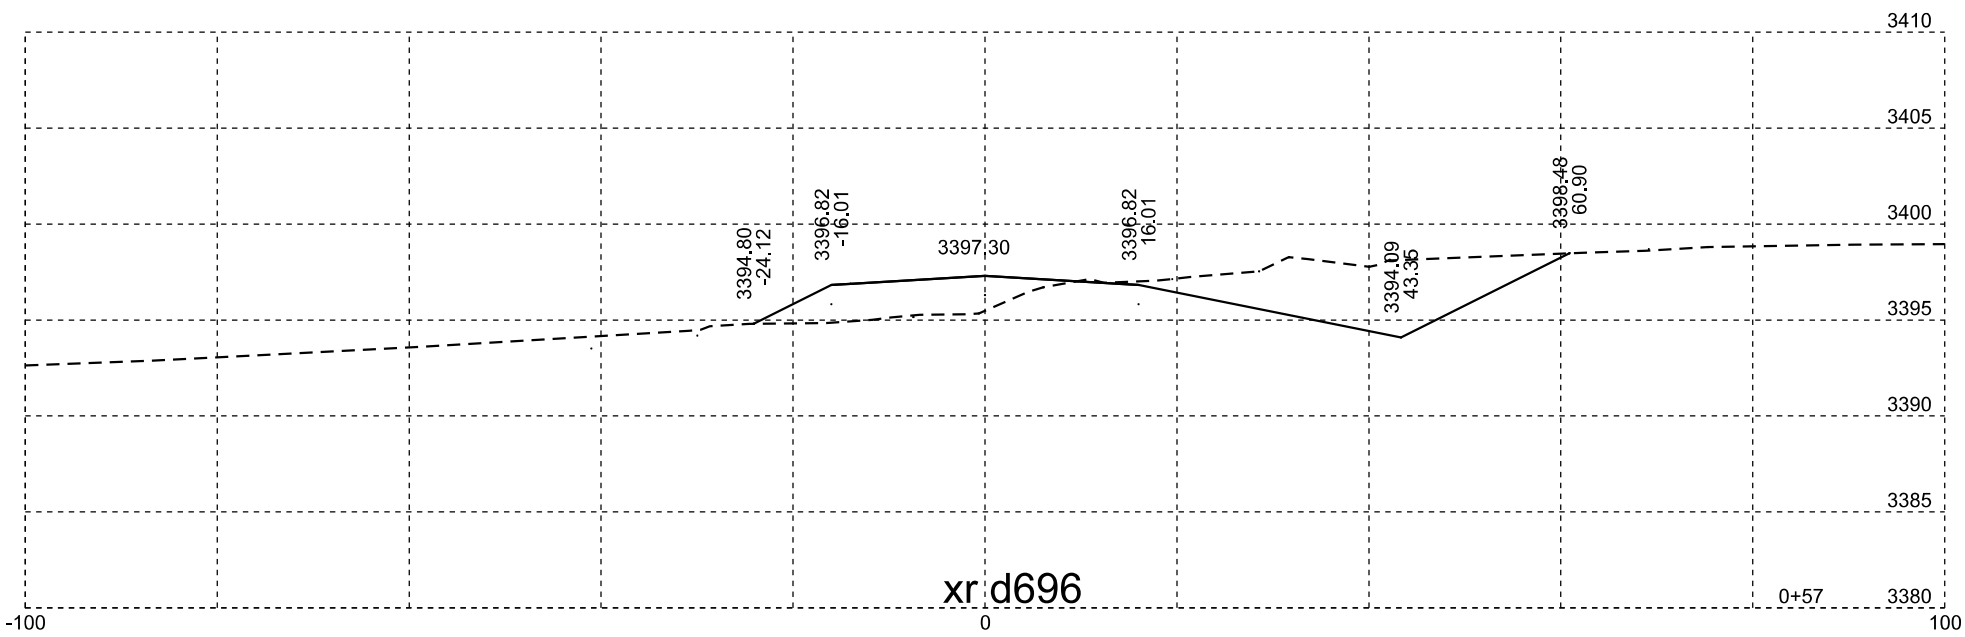

xr d696

Plotting Date: 07/14/2015

STATE OF SOUTH DAKOTA	PROJECT	SHEET NO.	TOTAL SHEETS
	NH-PH 0018(177)104	X300	X329

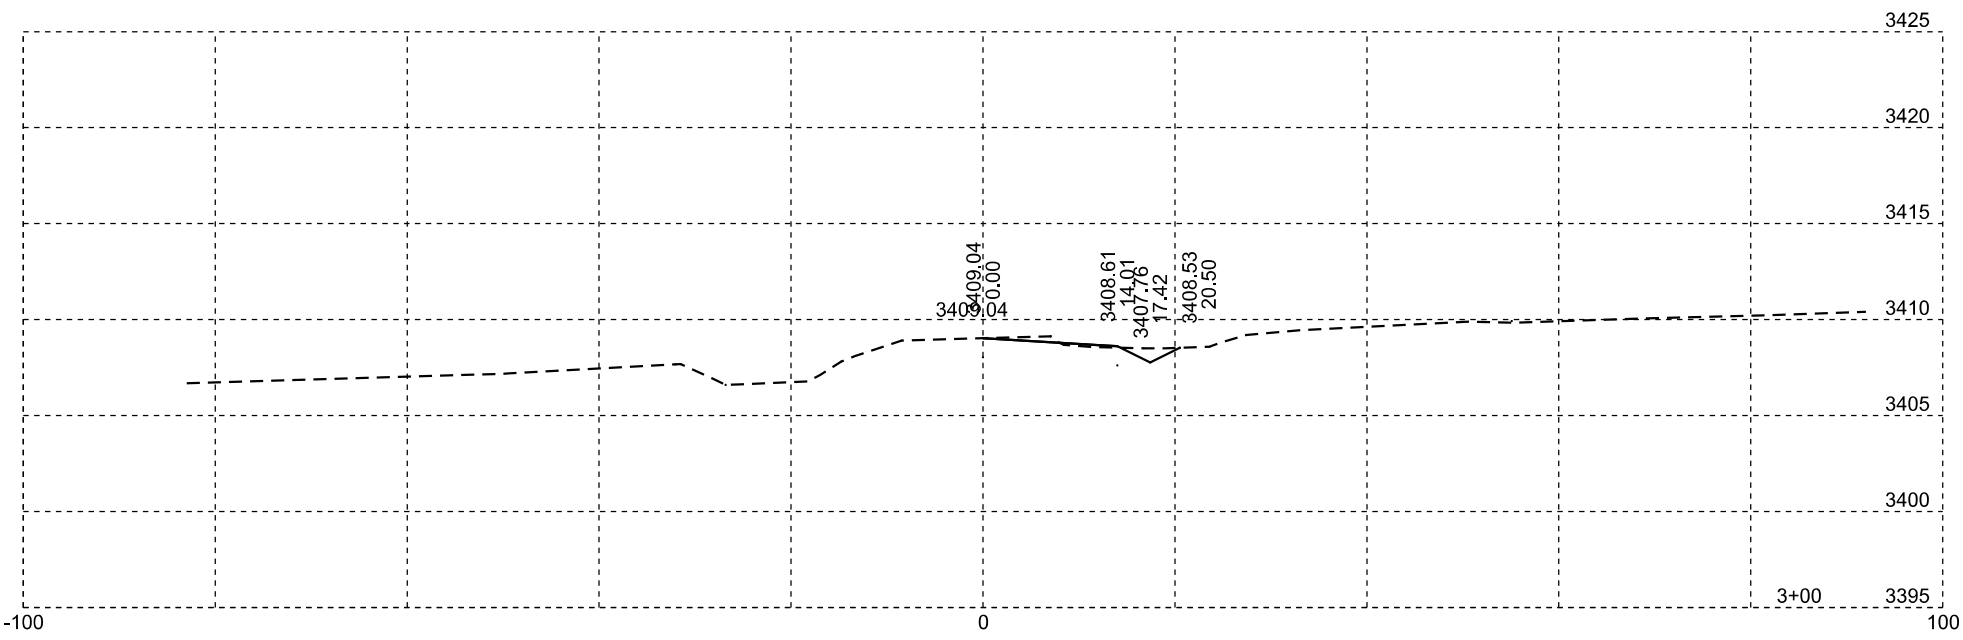

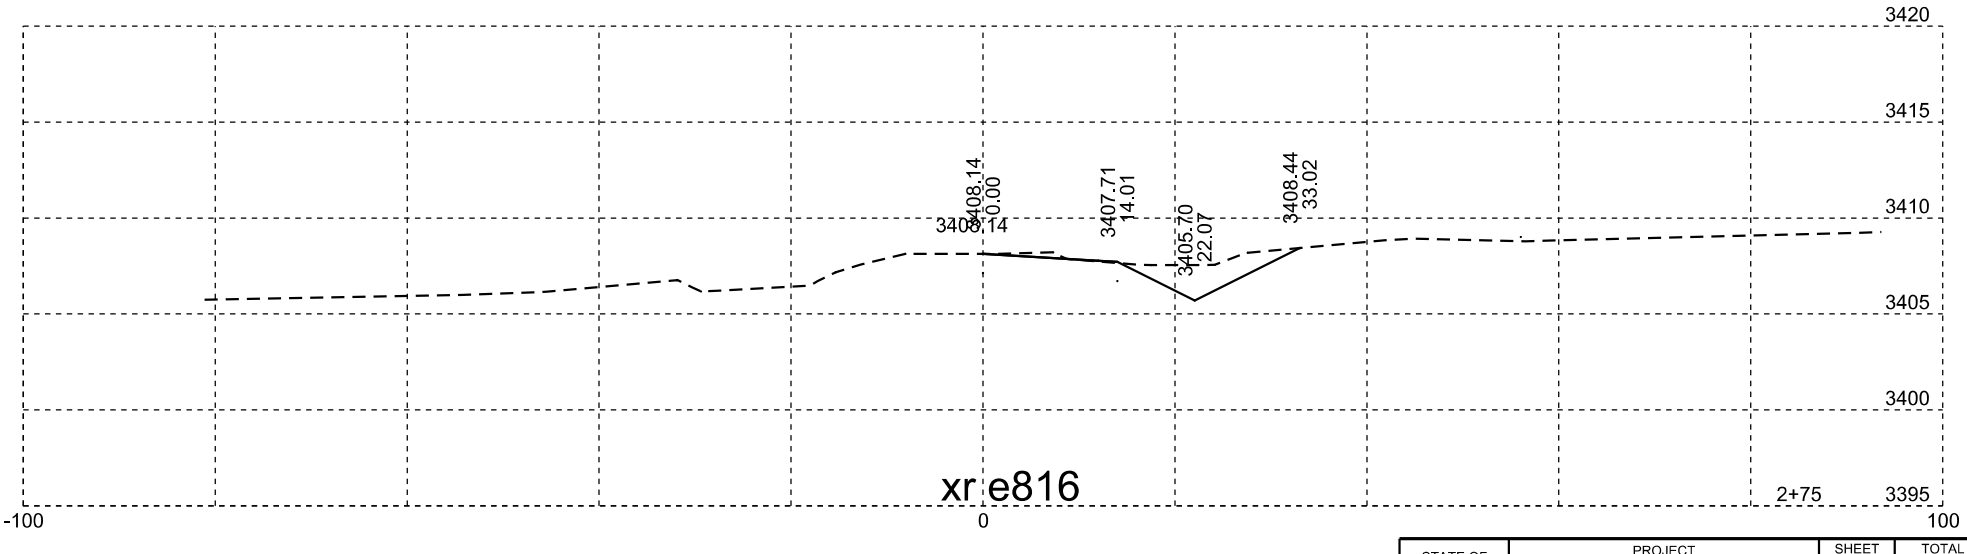

xr e816

Plotting Date: 07/14/2015

STATE OF SOUTH DAKOTA	PROJECT	SHEET NO.	TOTAL SHEETS
	NH-PH 0018(177)104	X301	X329

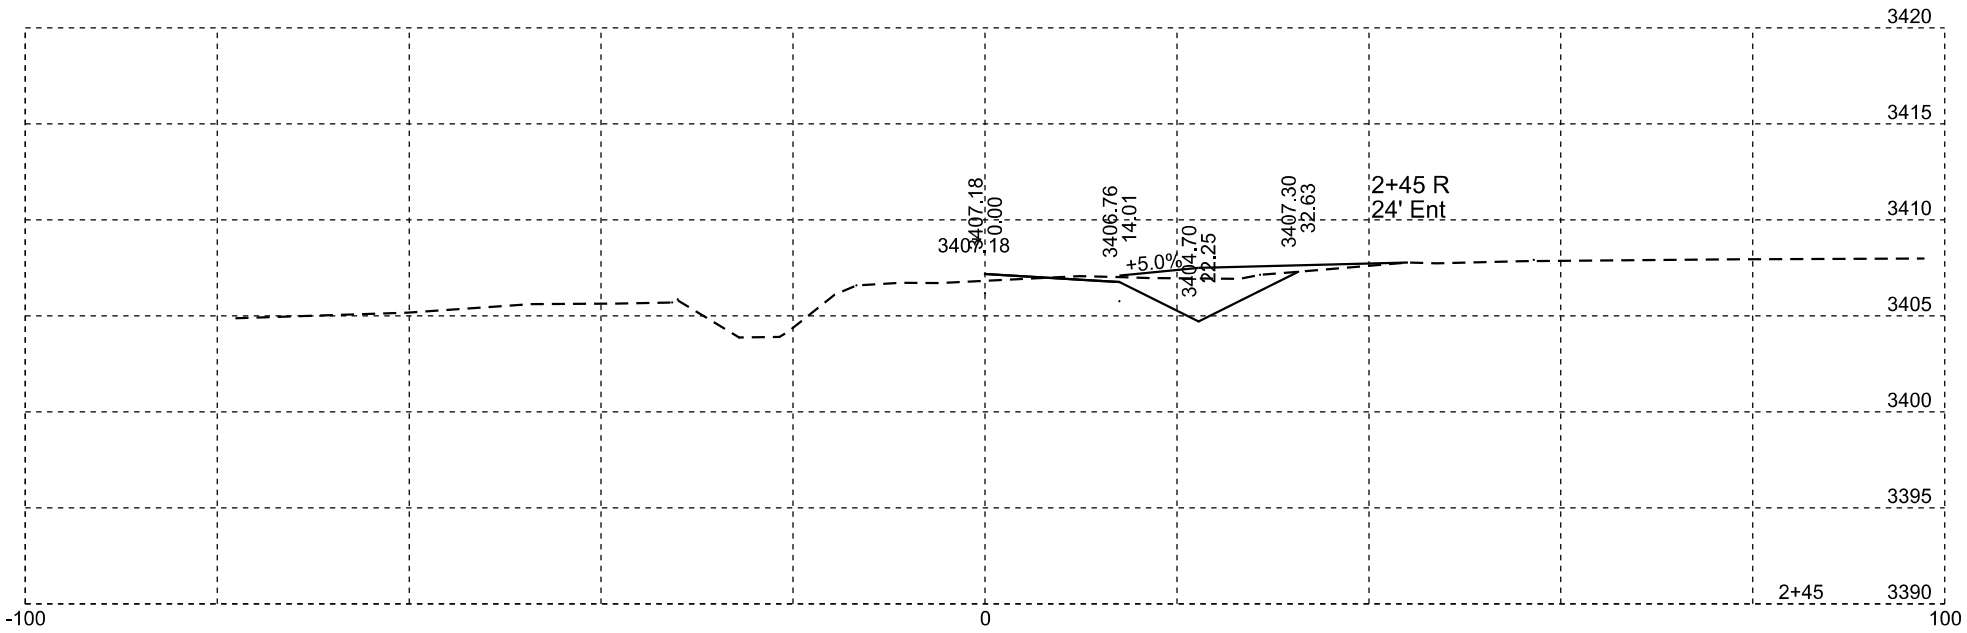

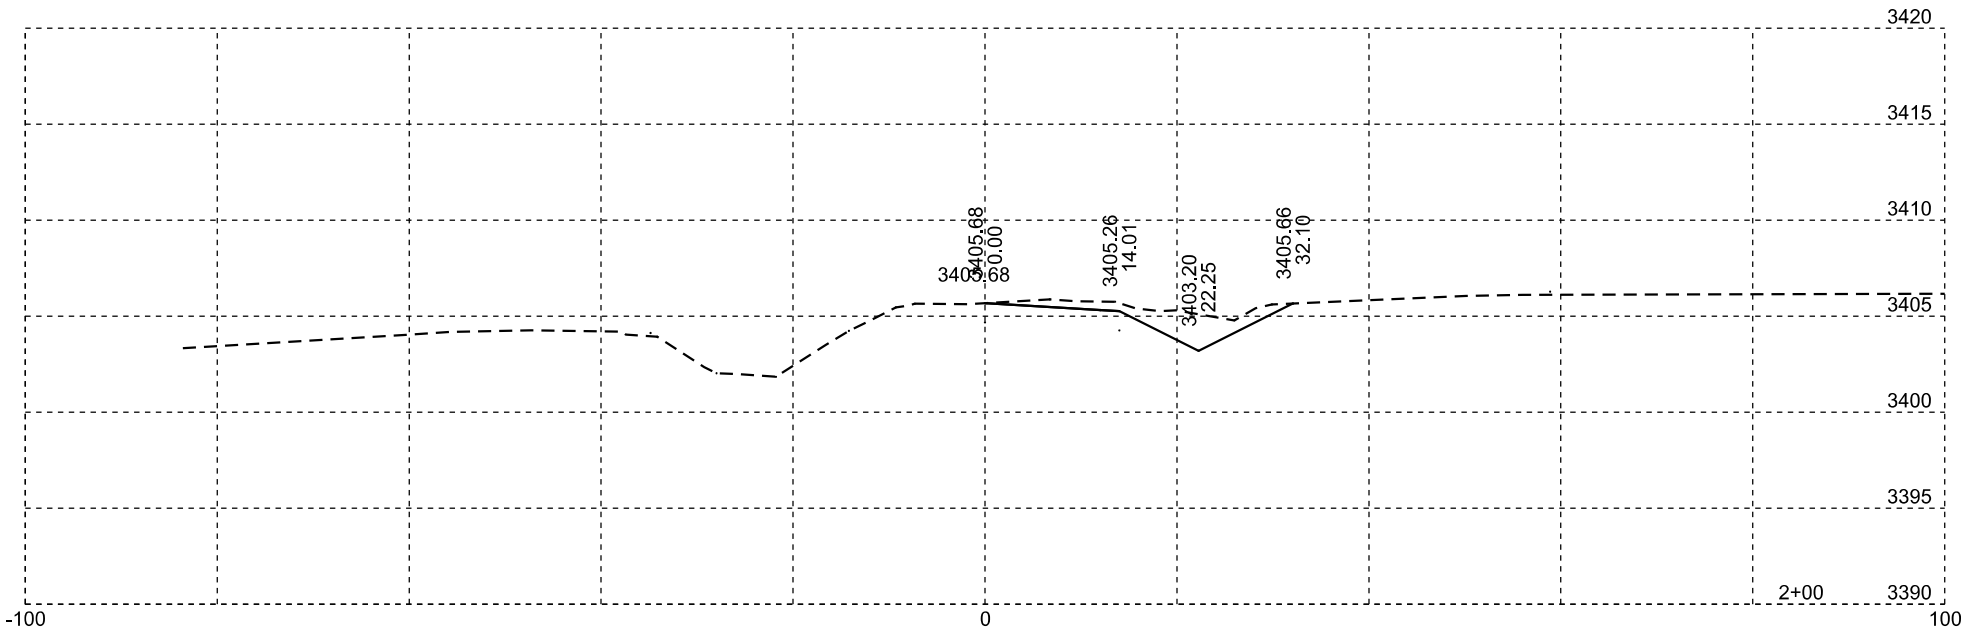

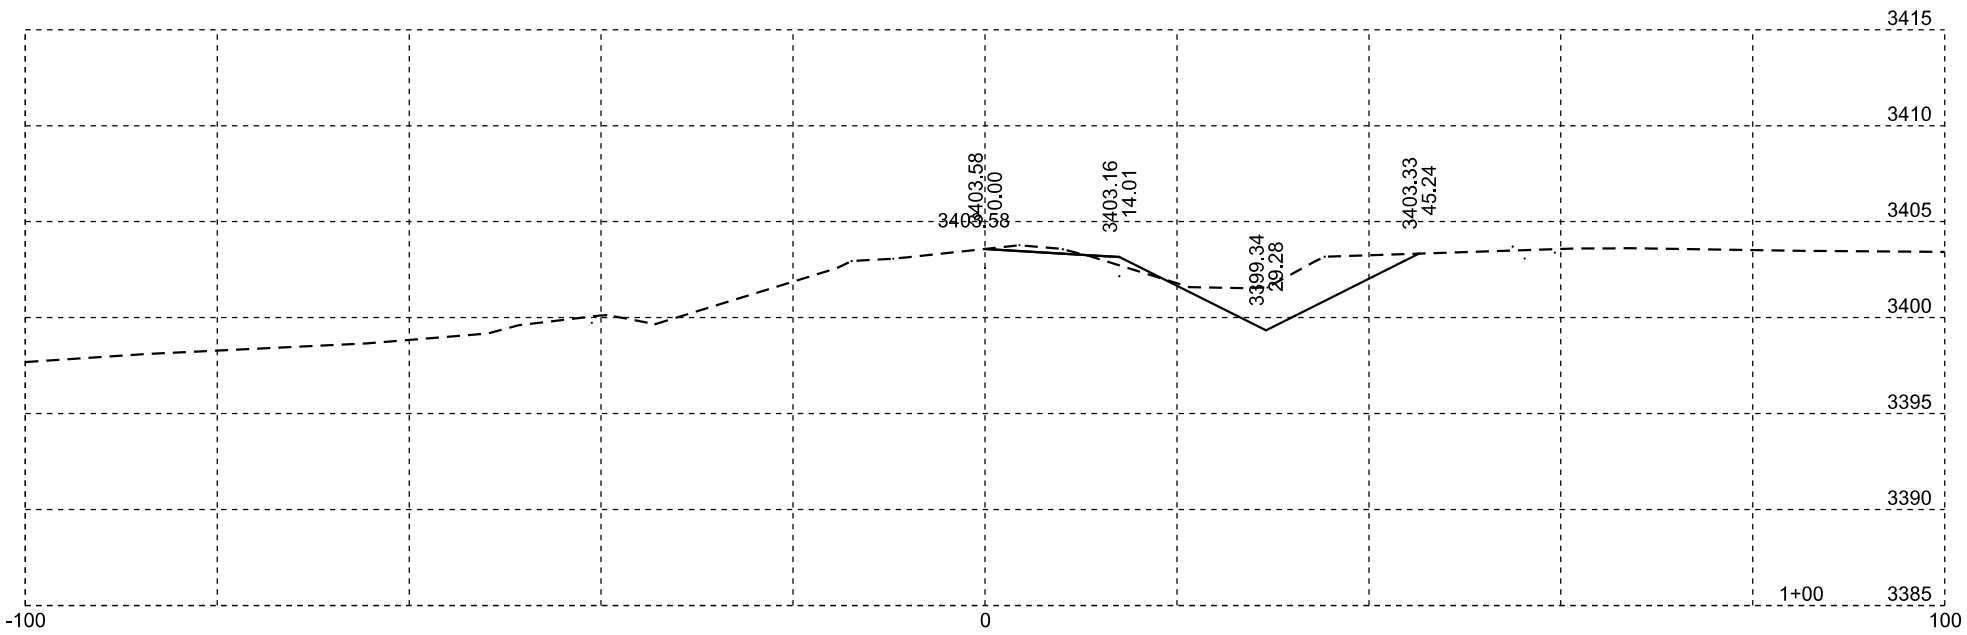

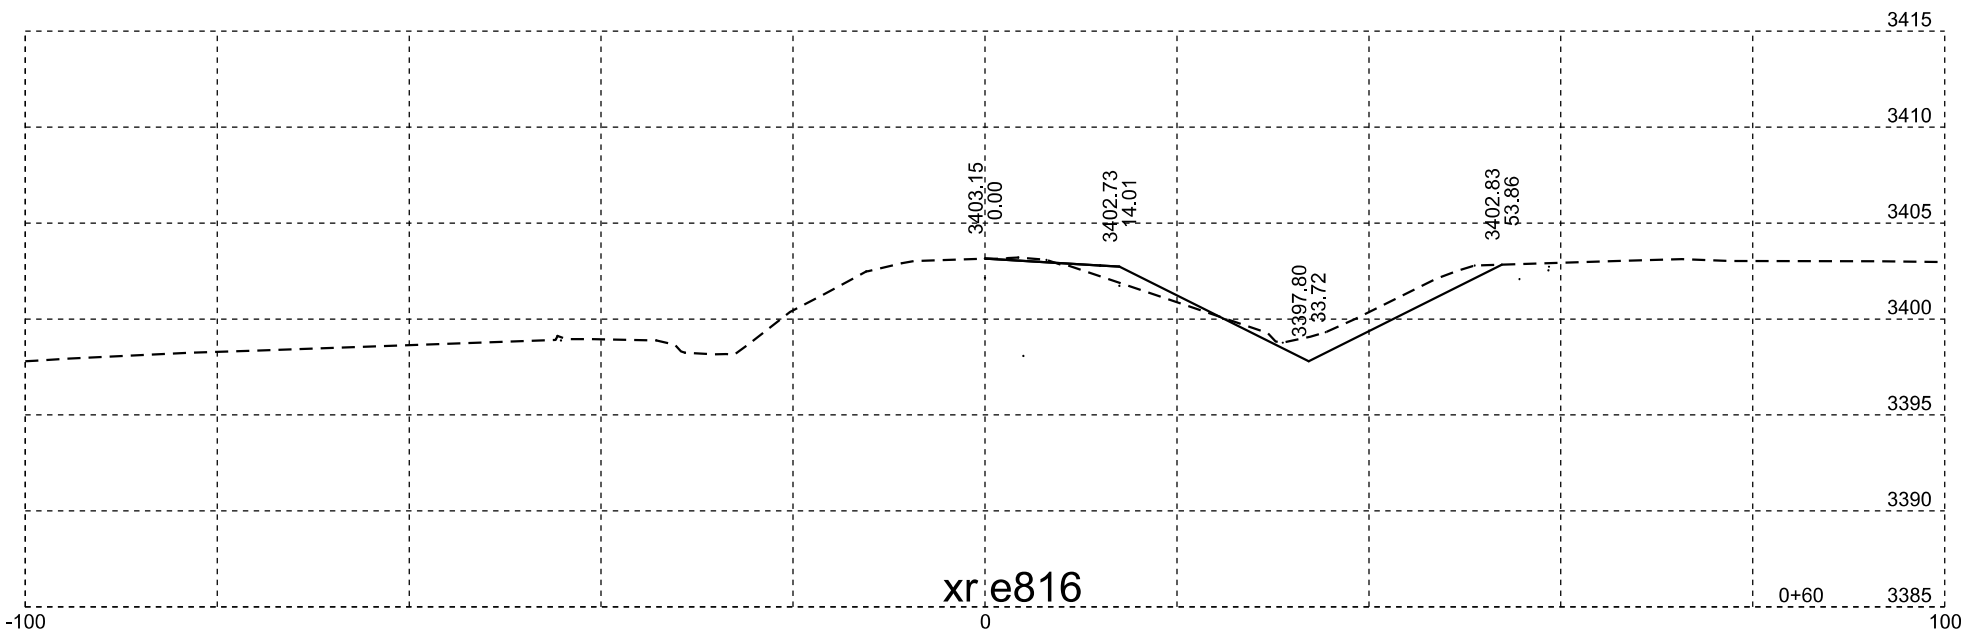

xr e816

Plotting Date: 07/14/2015

STATE OF SOUTH DAKOTA	PROJECT	SHEET NO.	TOTAL SHEETS
	NH-PH 0018(177)104	X302	X329

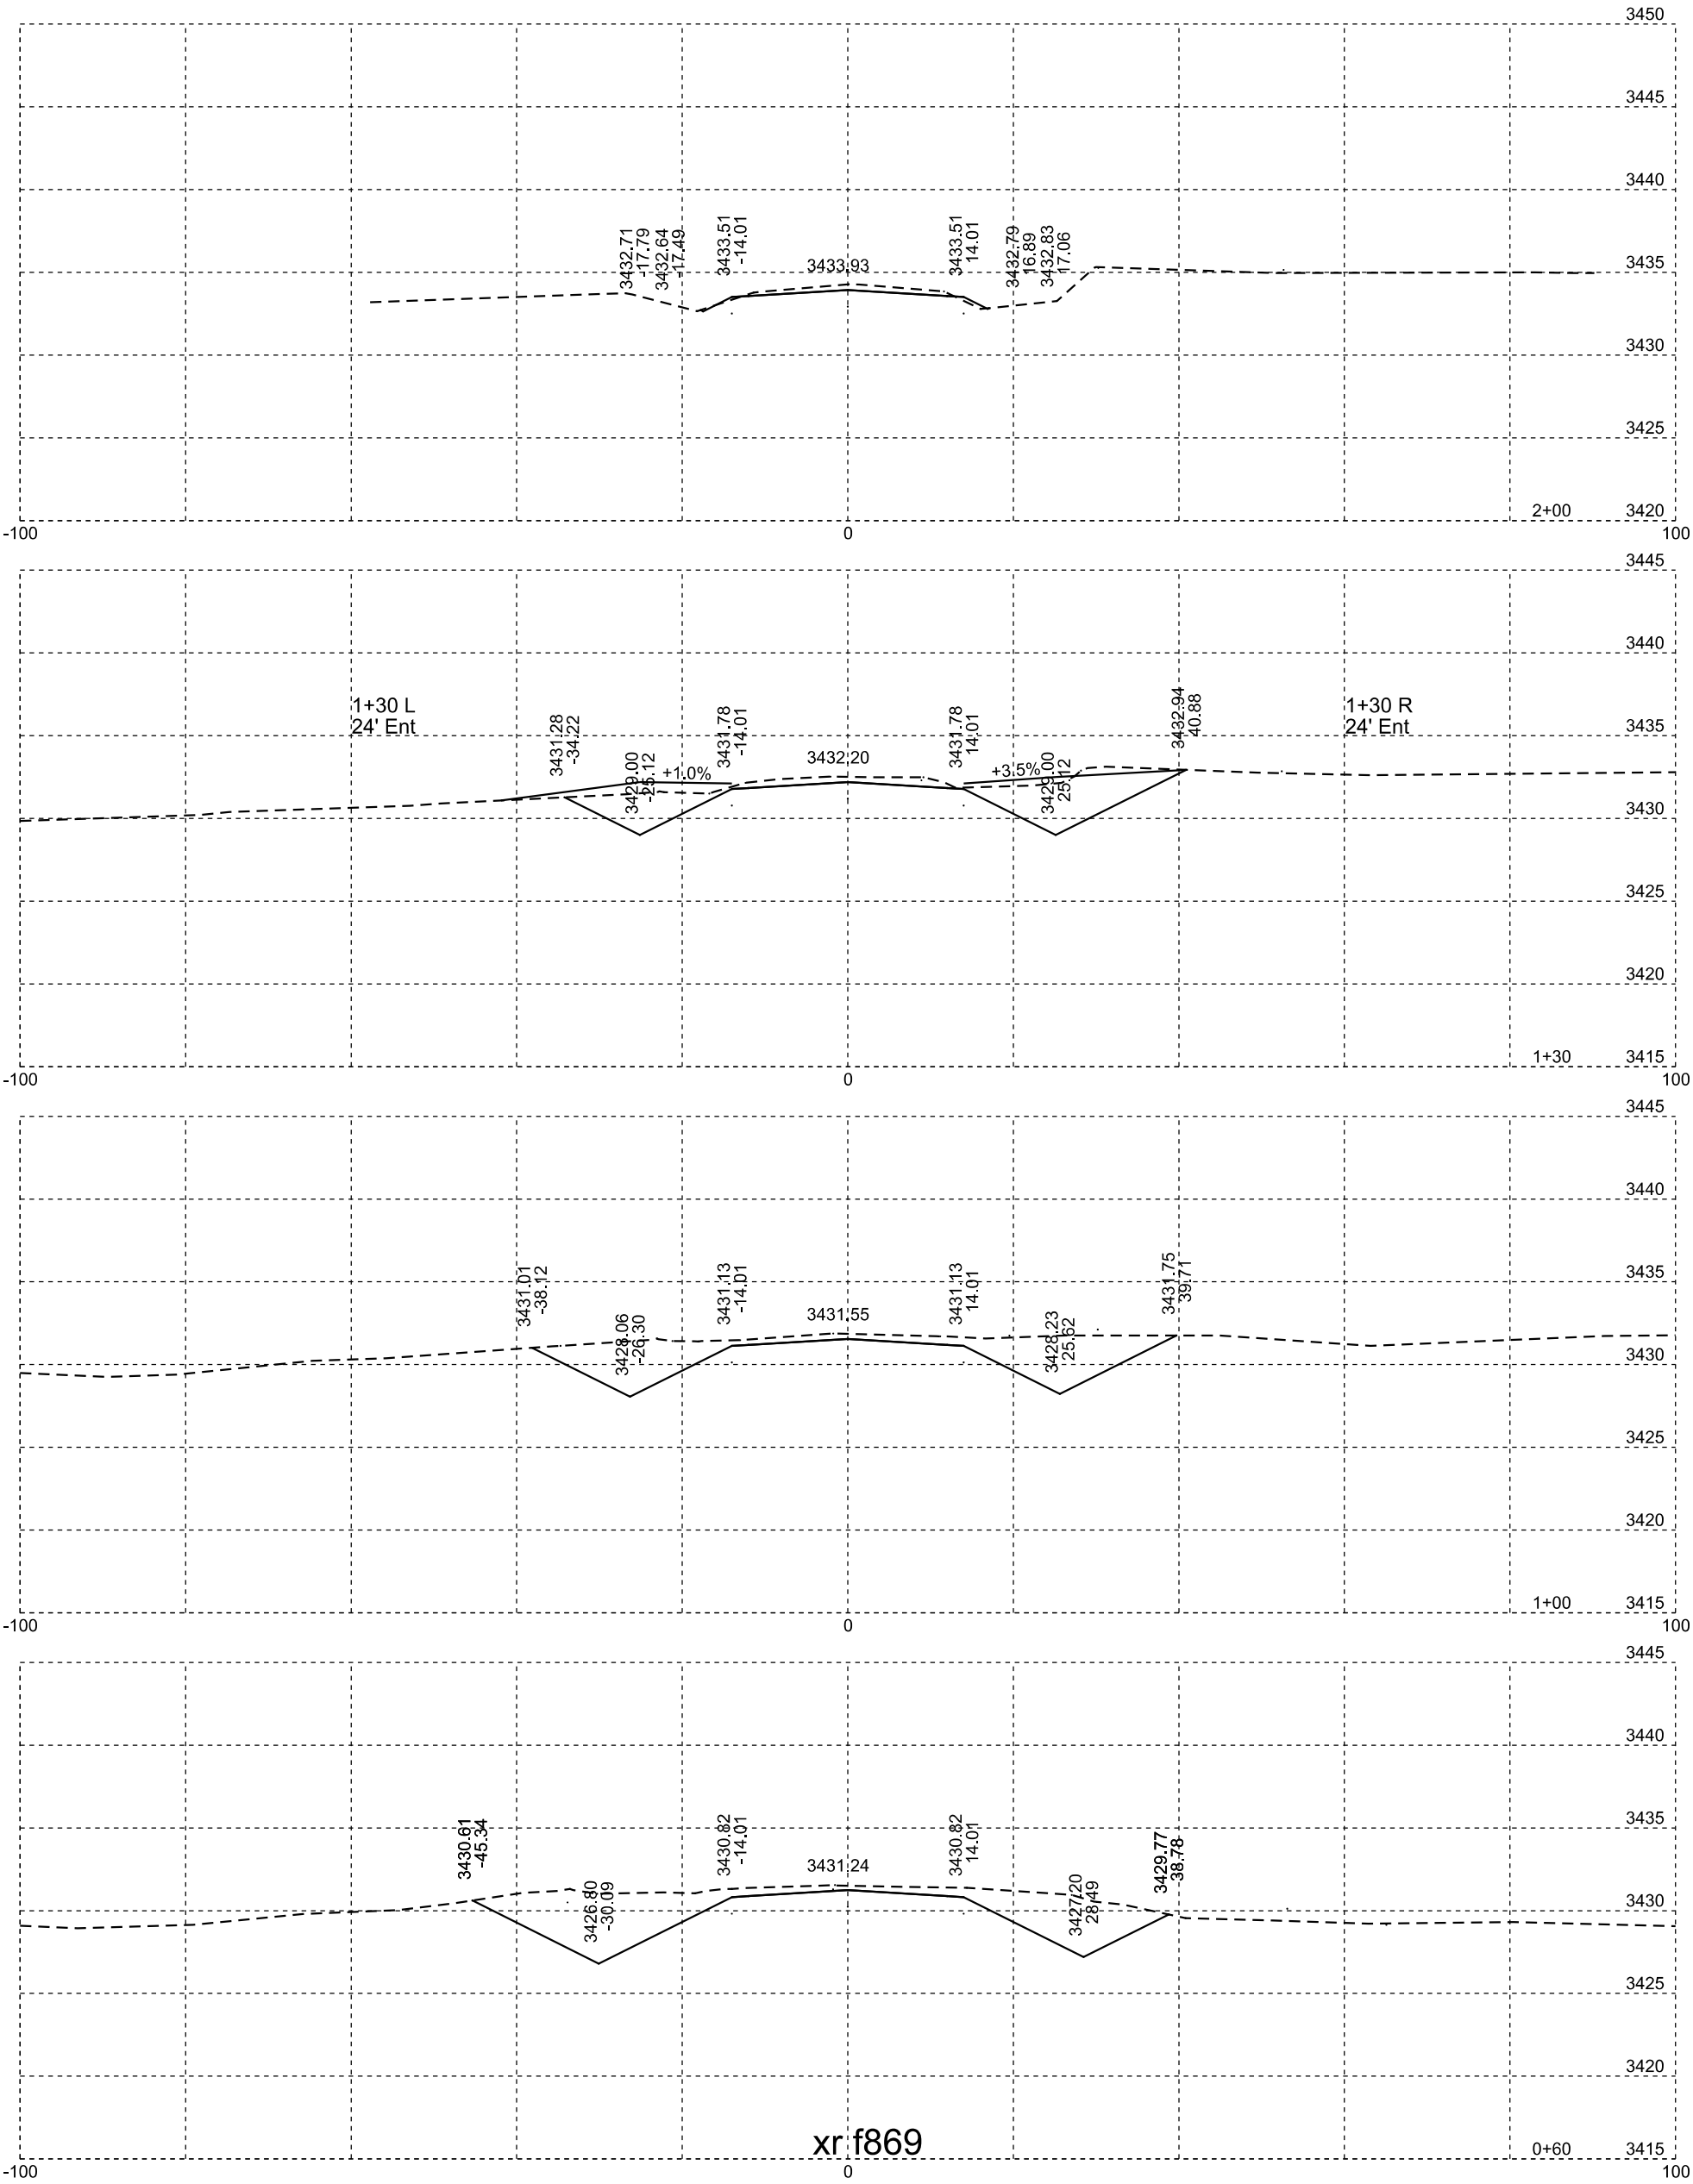

Plotting Date: 07/14/2015

STATE OF SOUTH DAKOTA	PROJECT	SHEET NO.	TOTAL SHEETS
	NH-PH 0018(177)104	X303	X329

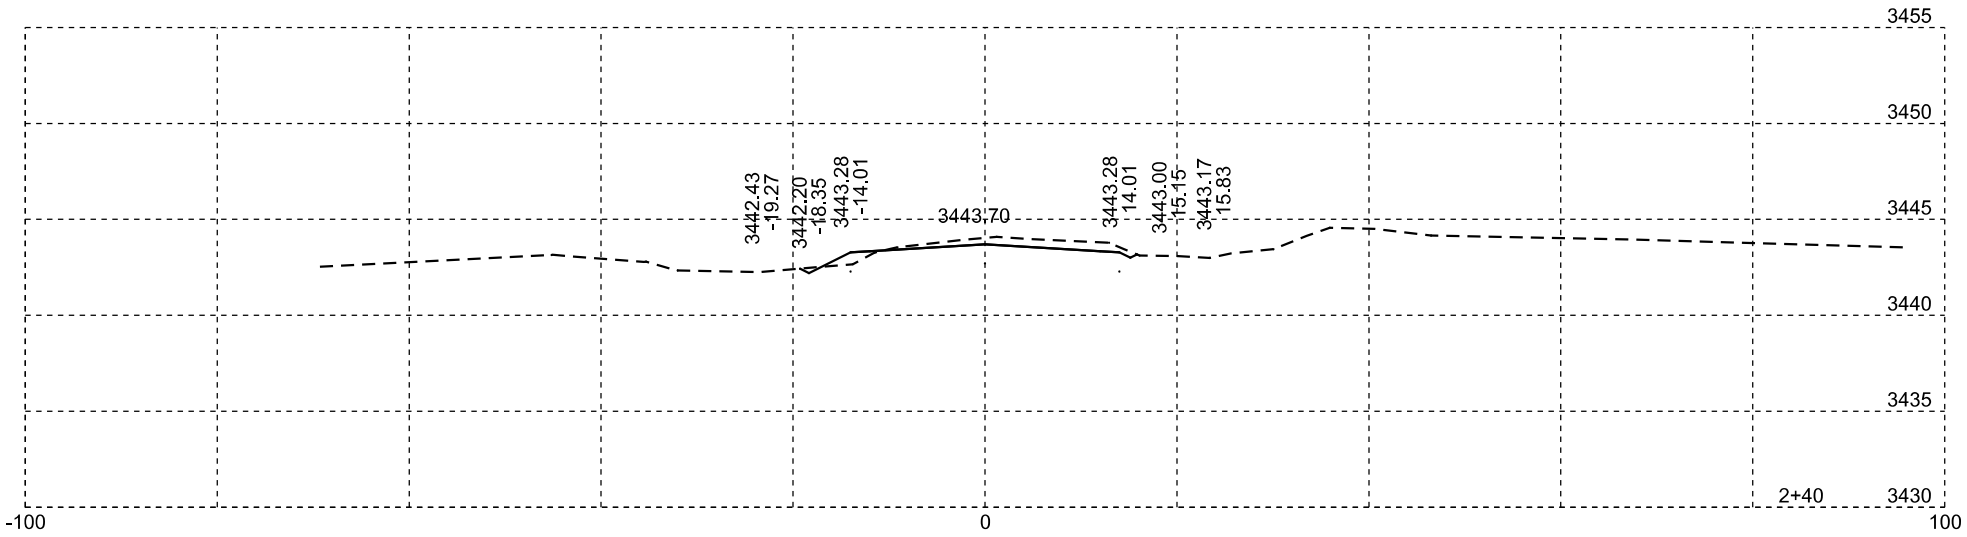

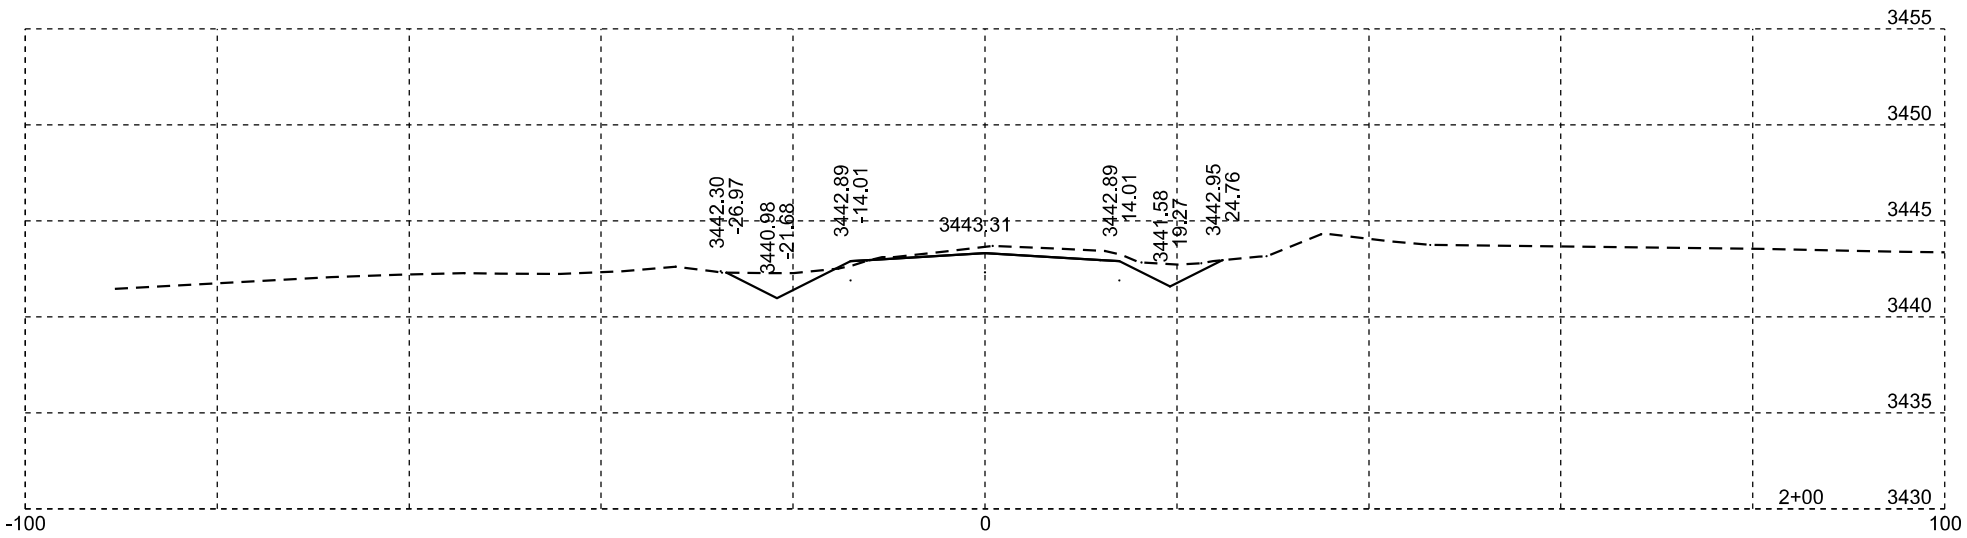

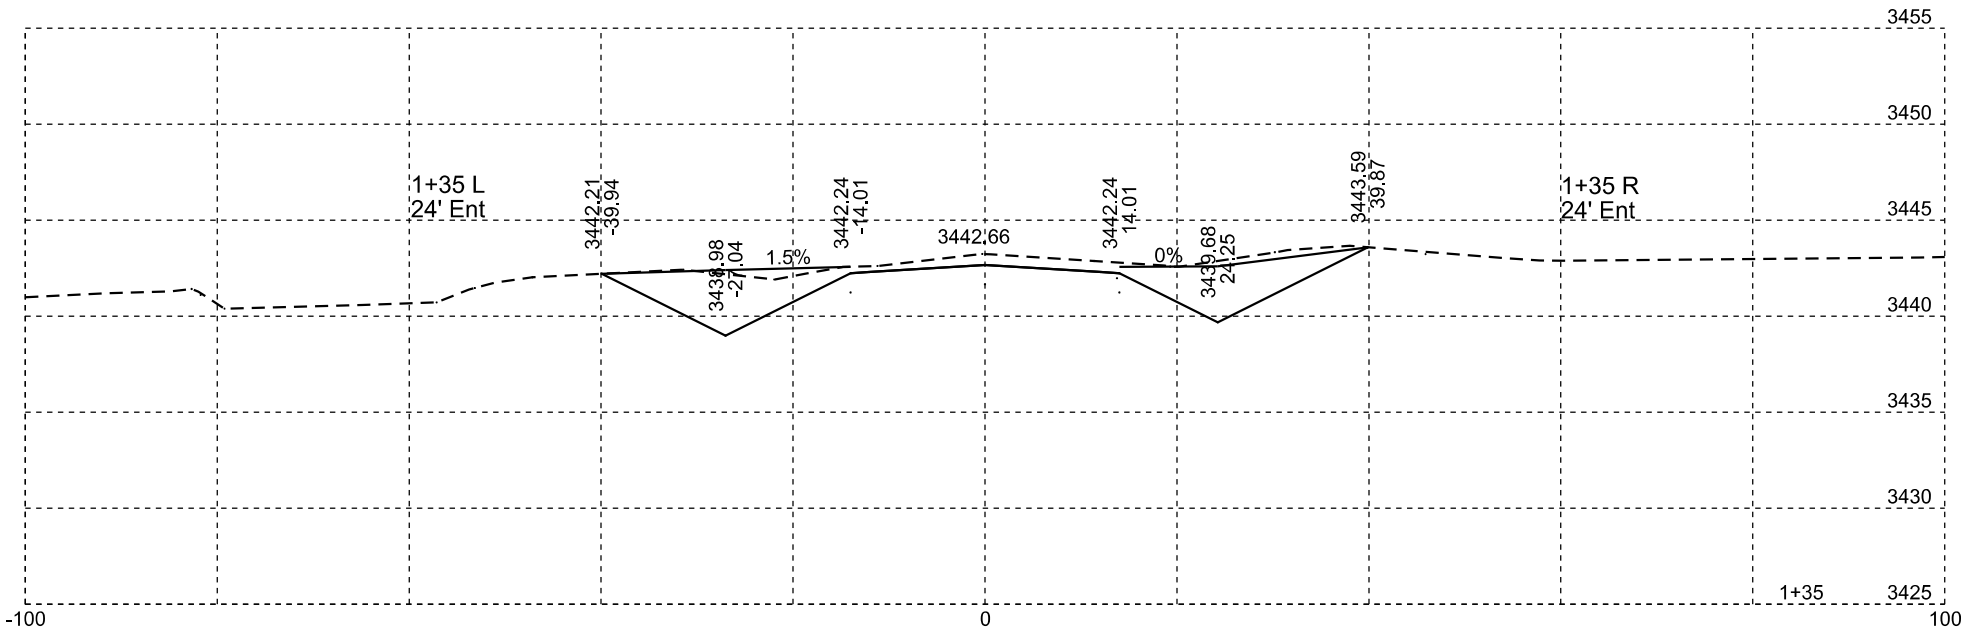

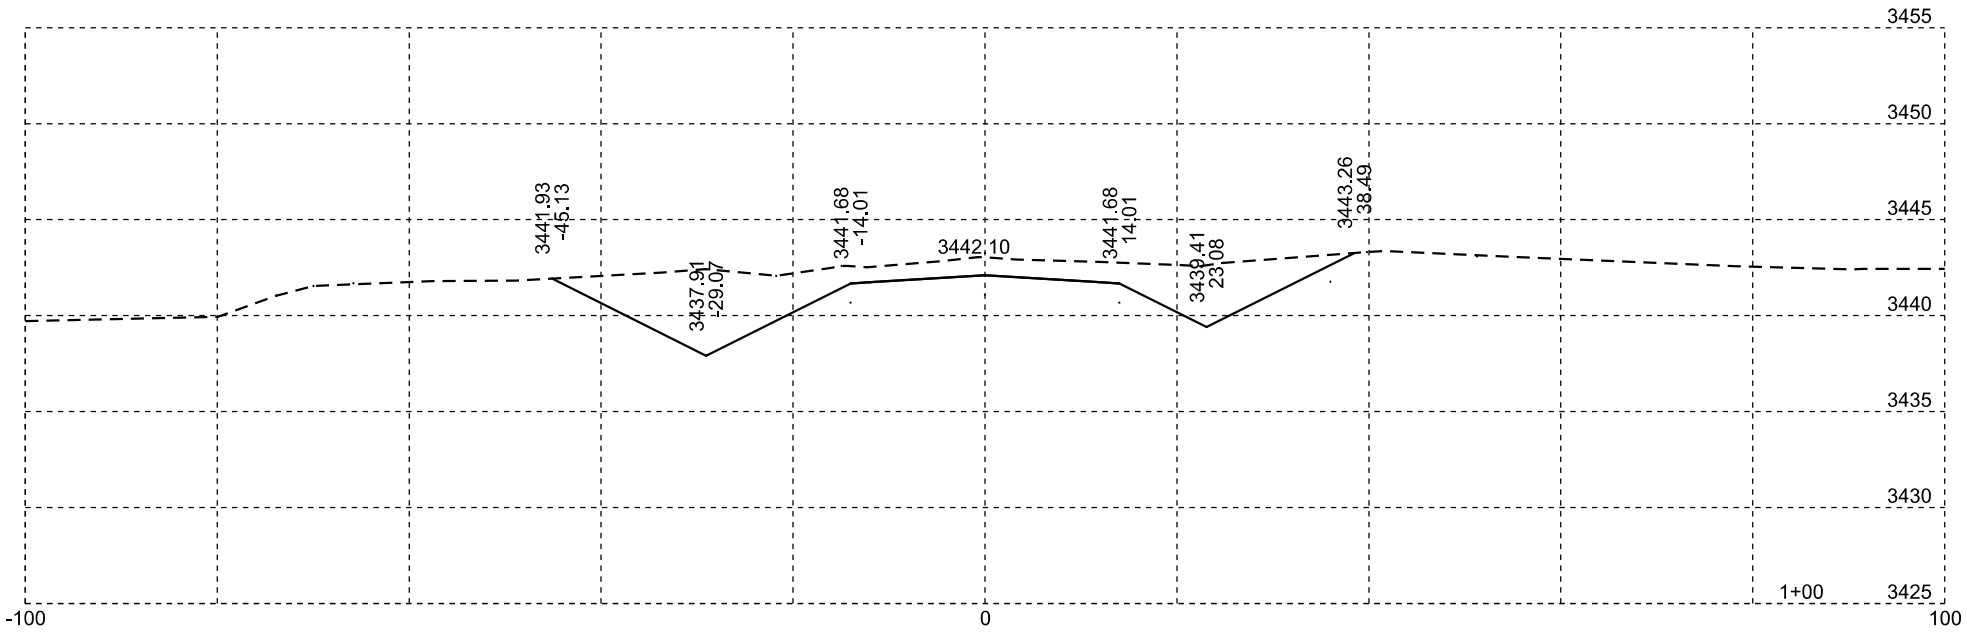

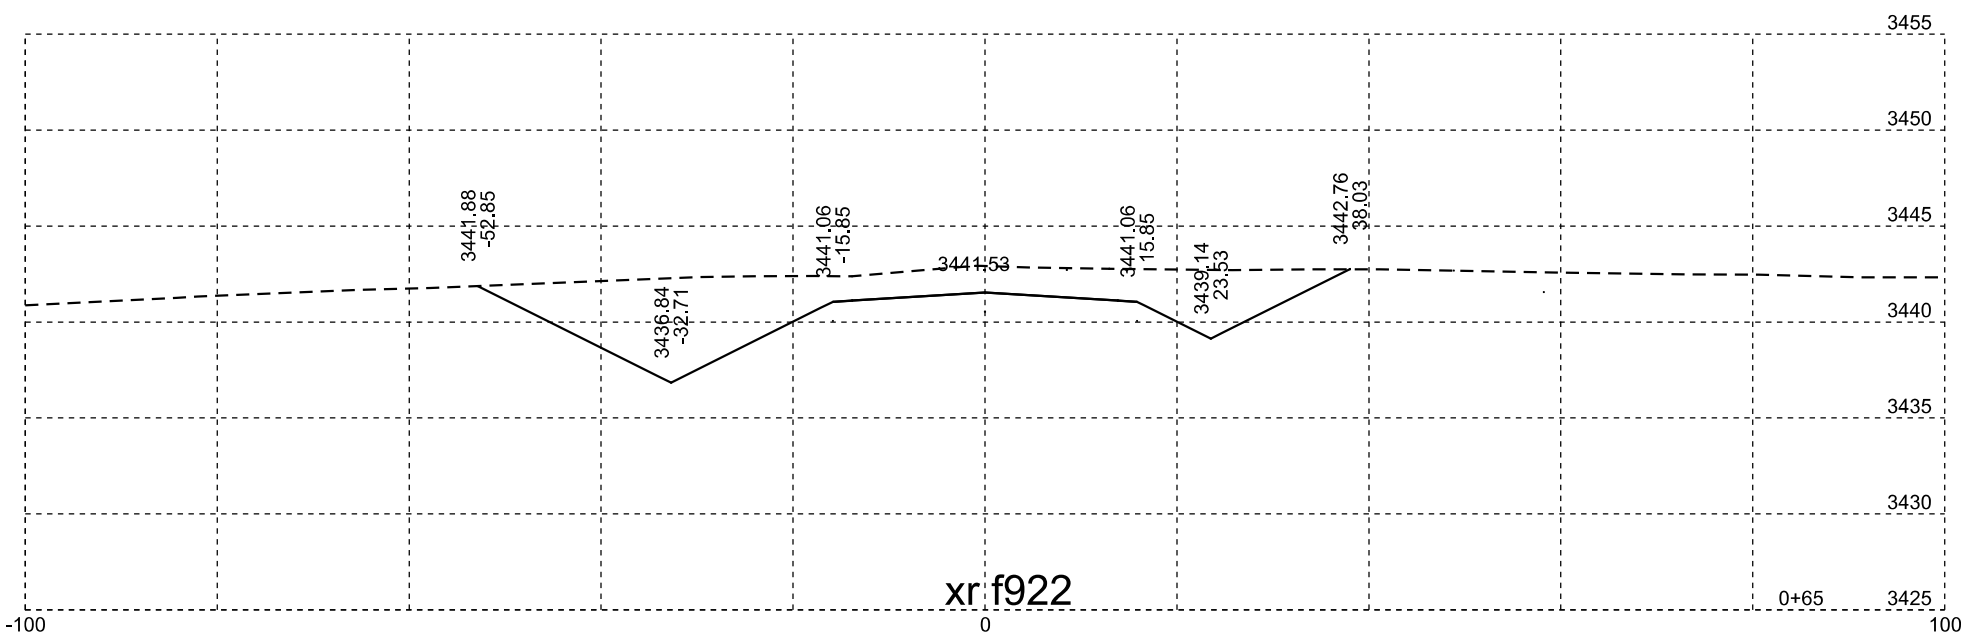

xr f922

Plotting Date: 07/14/2015

STATE OF SOUTH DAKOTA	PROJECT	SHEET NO.	TOTAL SHEETS
	NH-PH 0018(177)104	X304	X329

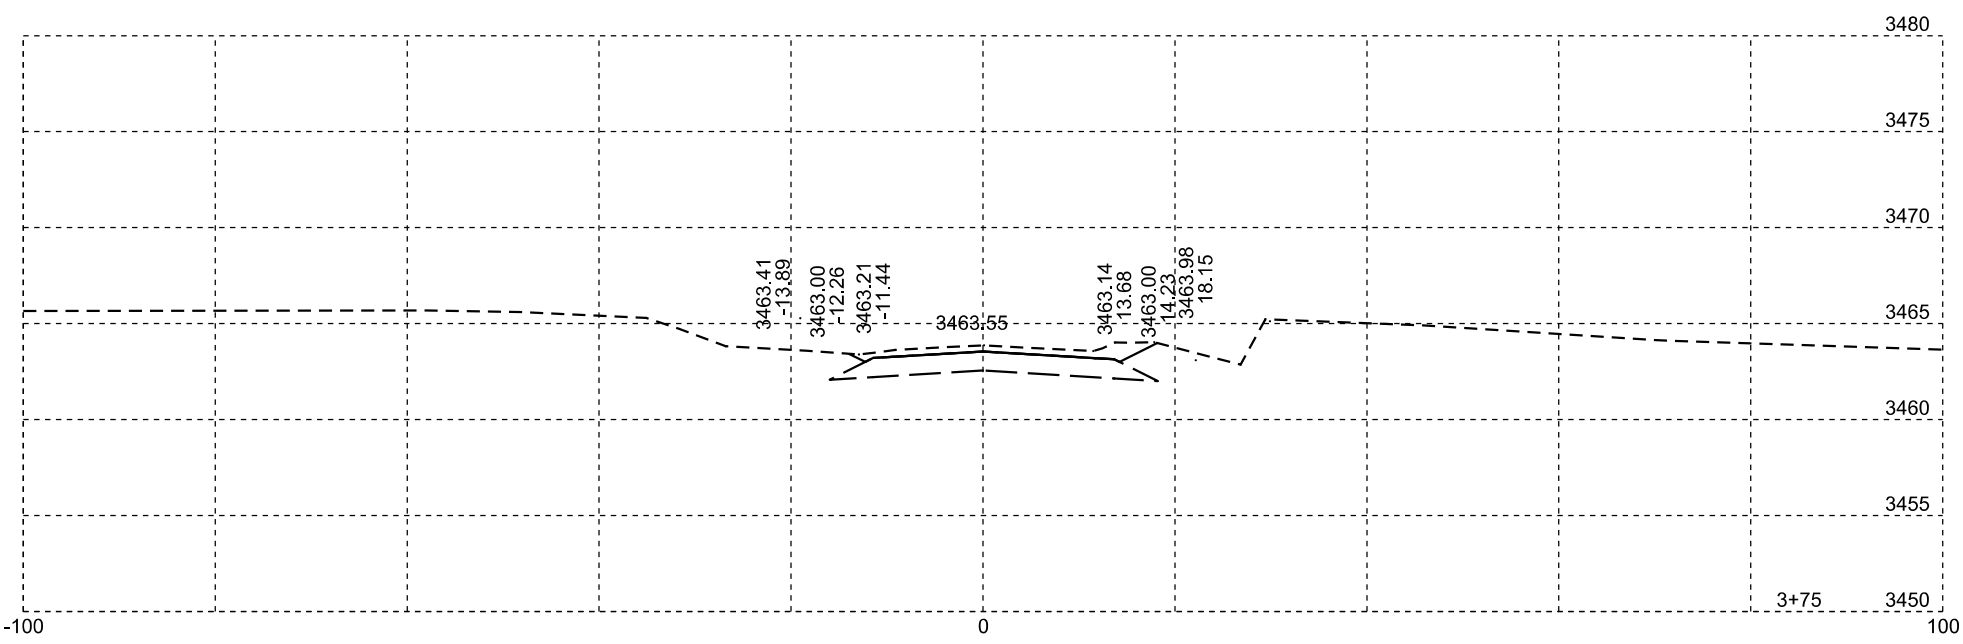

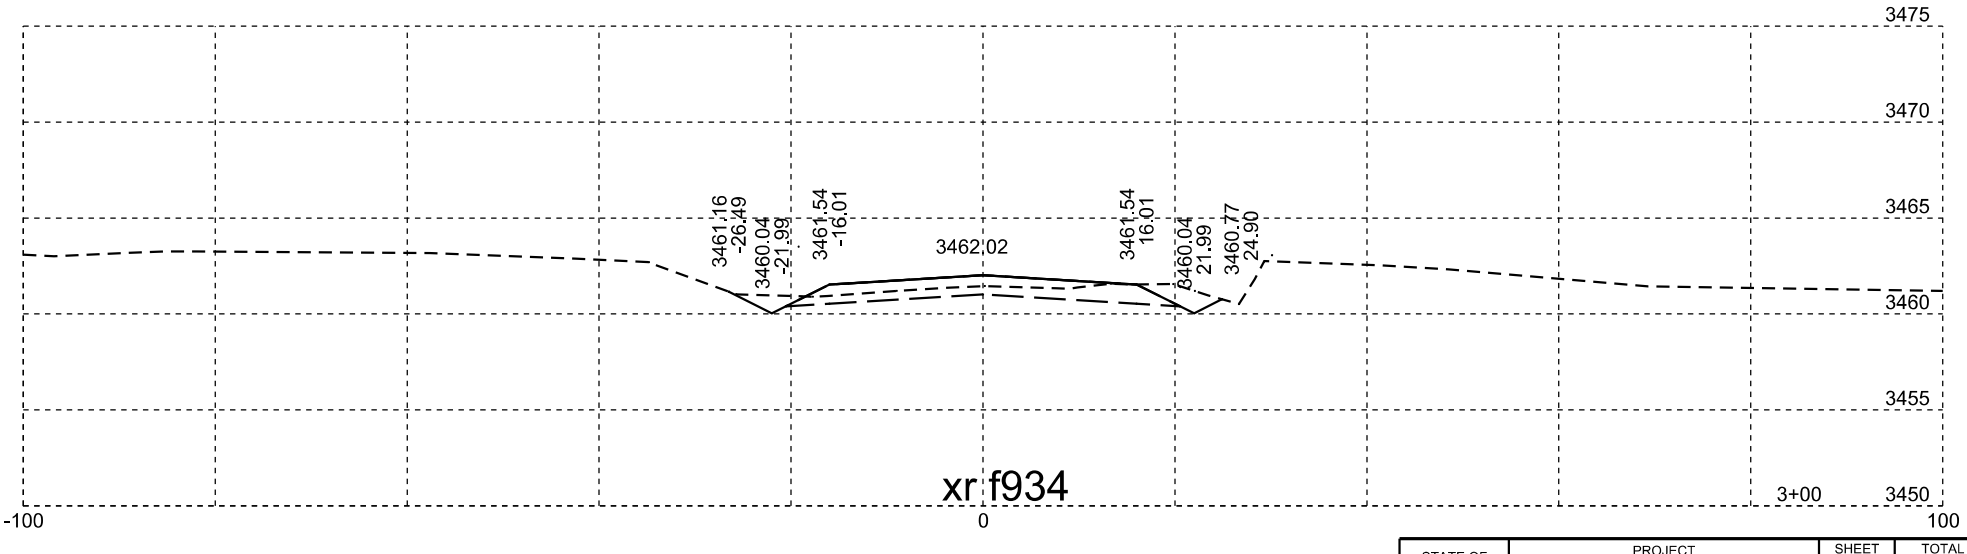

xr f934

STATE OF SOUTH DAKOTA	PROJECT	SHEET NO.	TOTAL SHEETS
	NH-PH 0018(177)104	X305	X329

Plotting Date: 07/14/2015

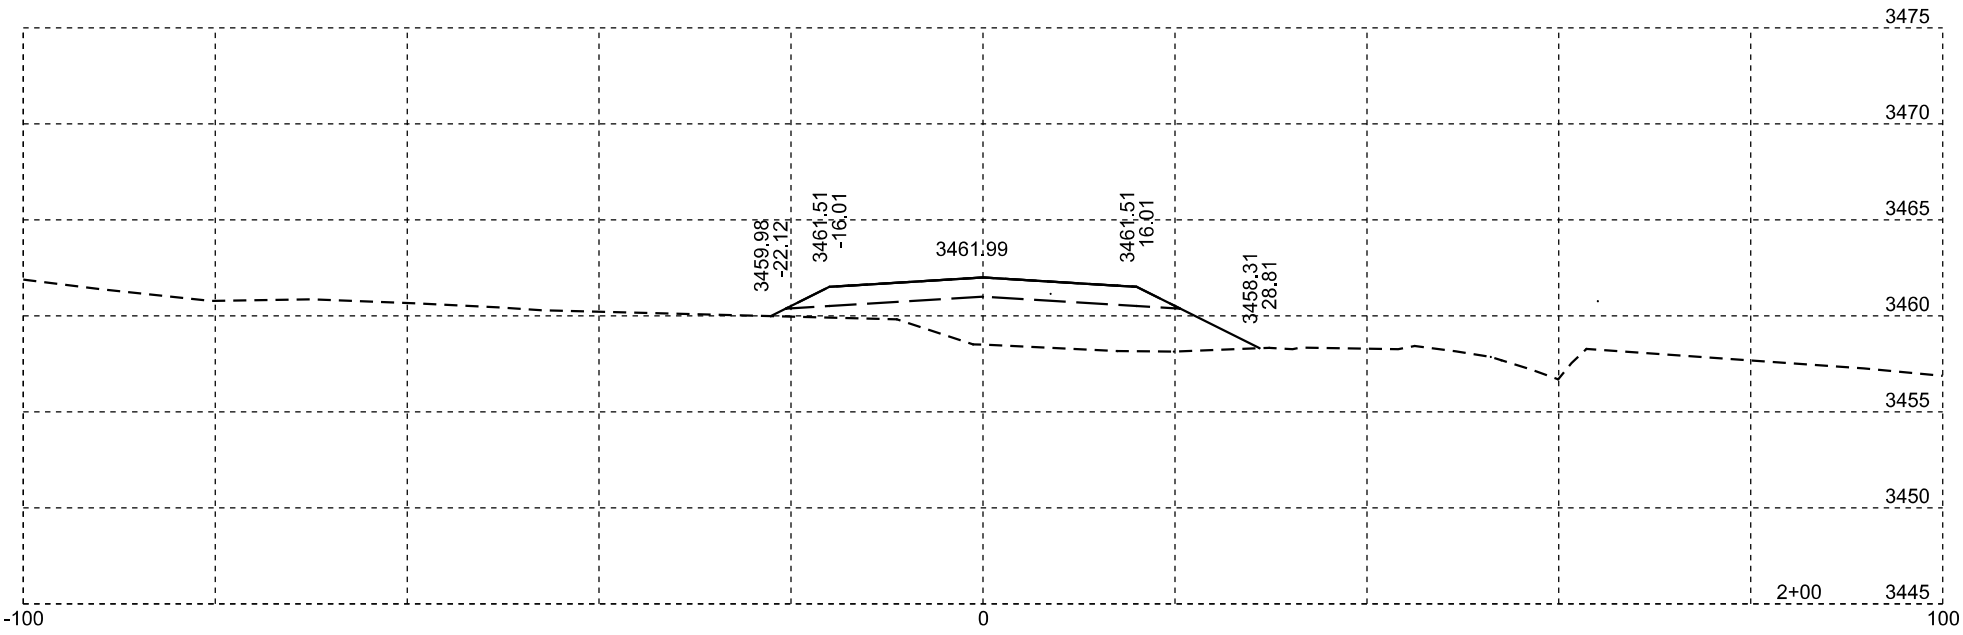

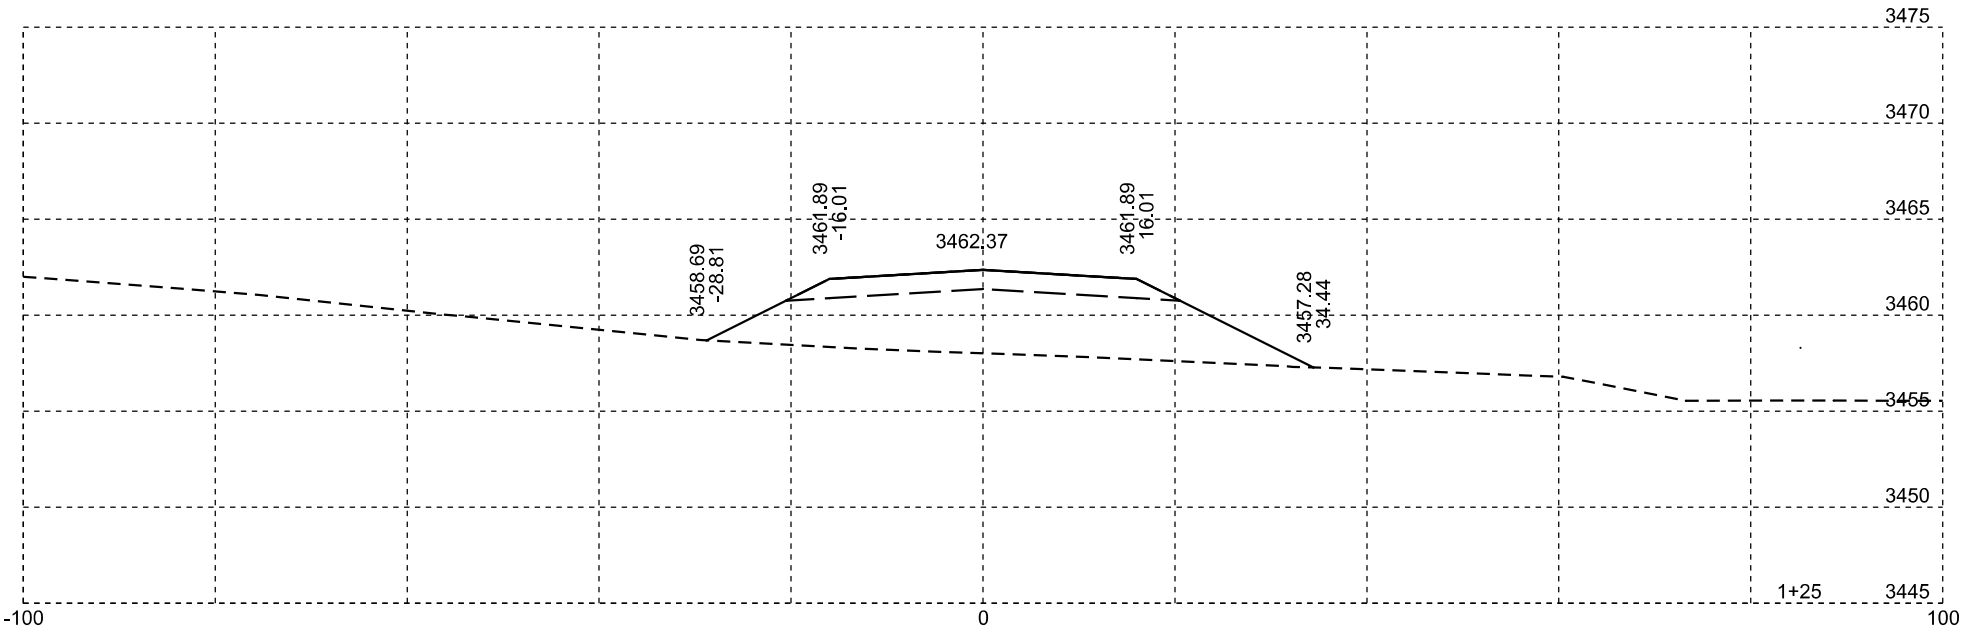

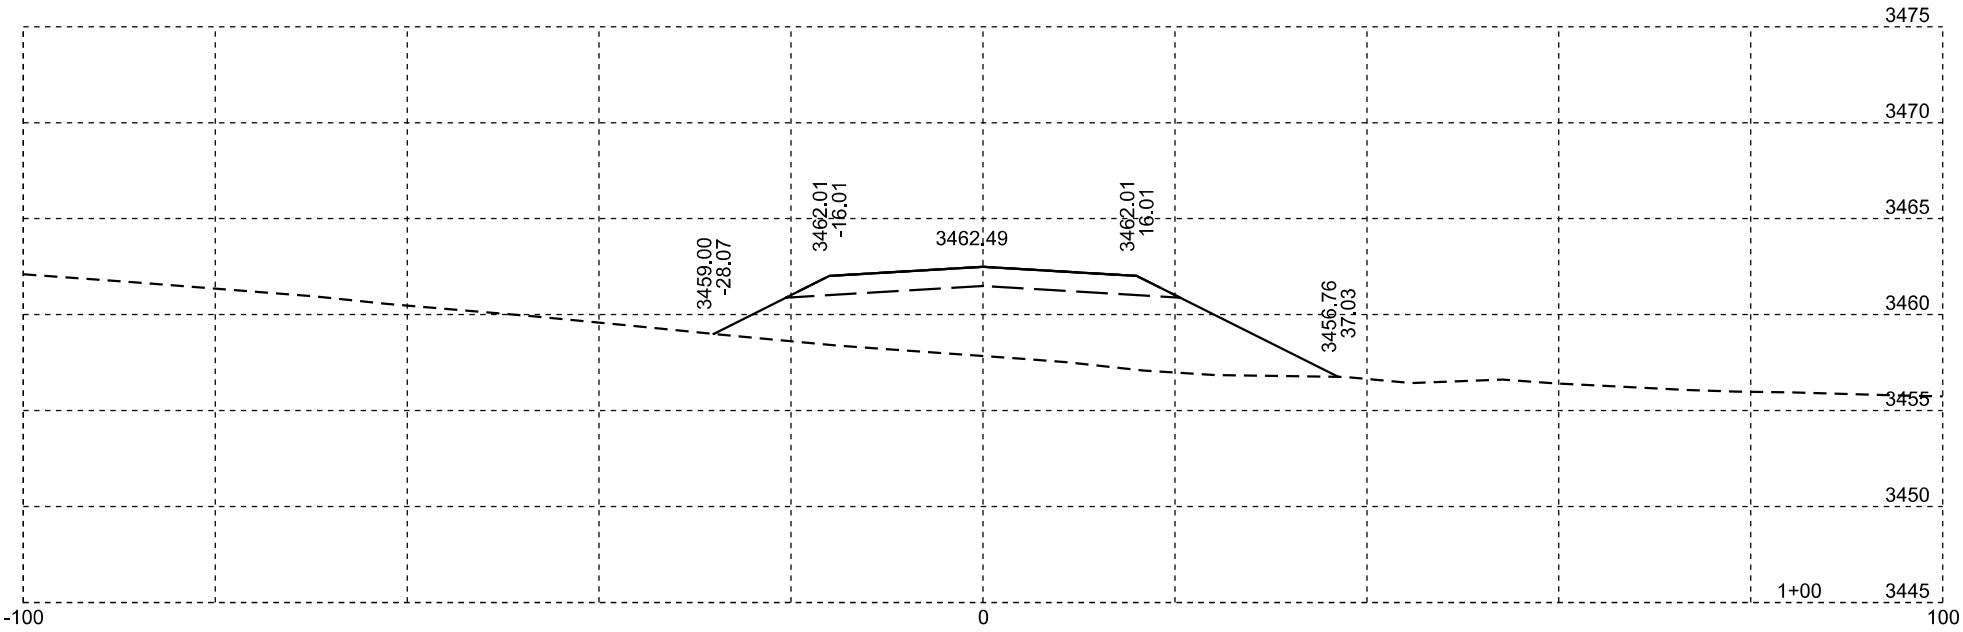

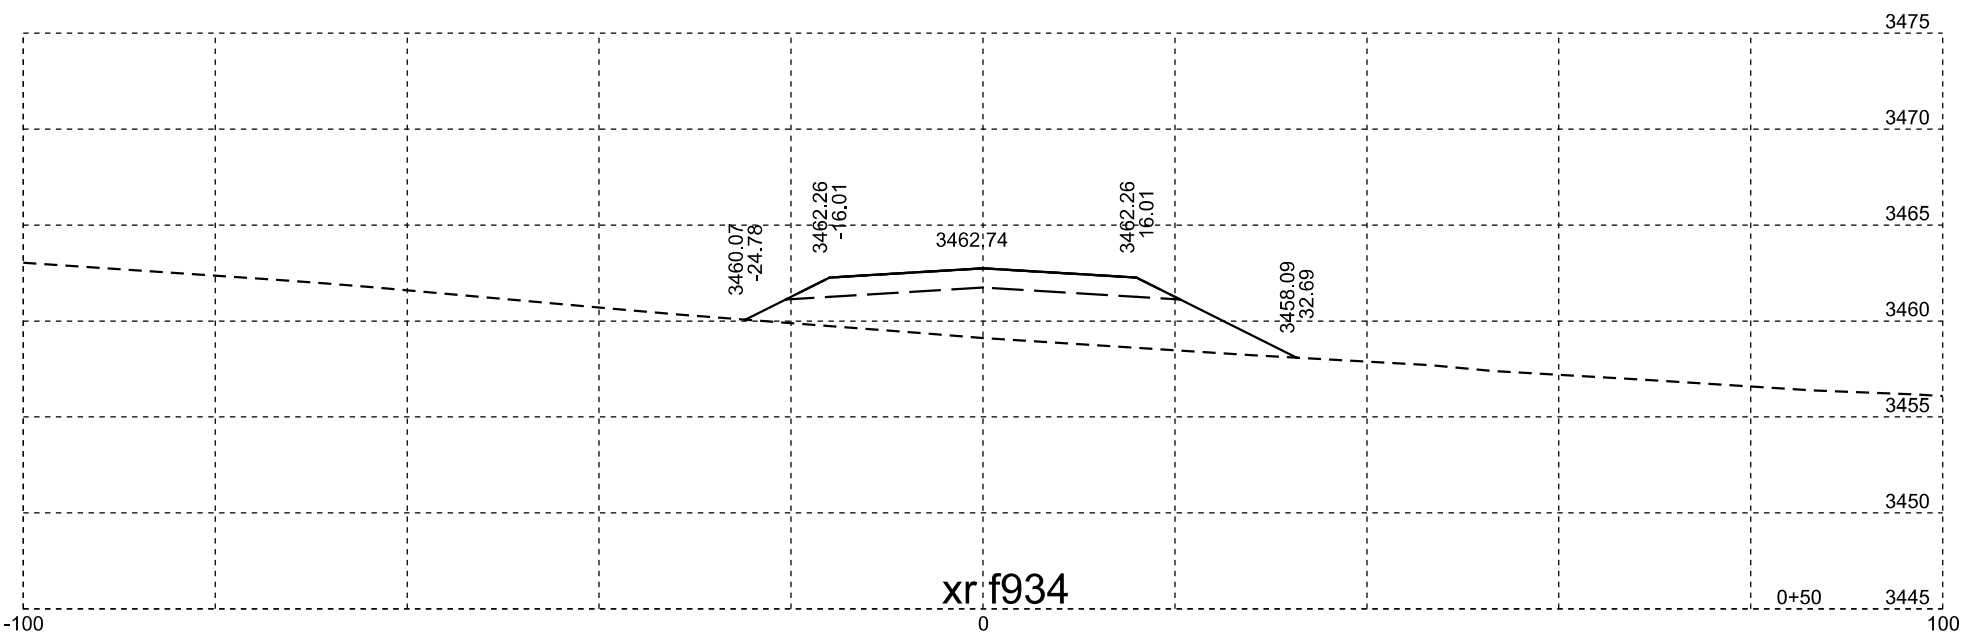

xr f934

Plotting Date: 07/14/2015

STATE OF SOUTH DAKOTA	PROJECT	SHEET NO.	TOTAL SHEETS
	NH-PH 0018(177)104	X306	X329

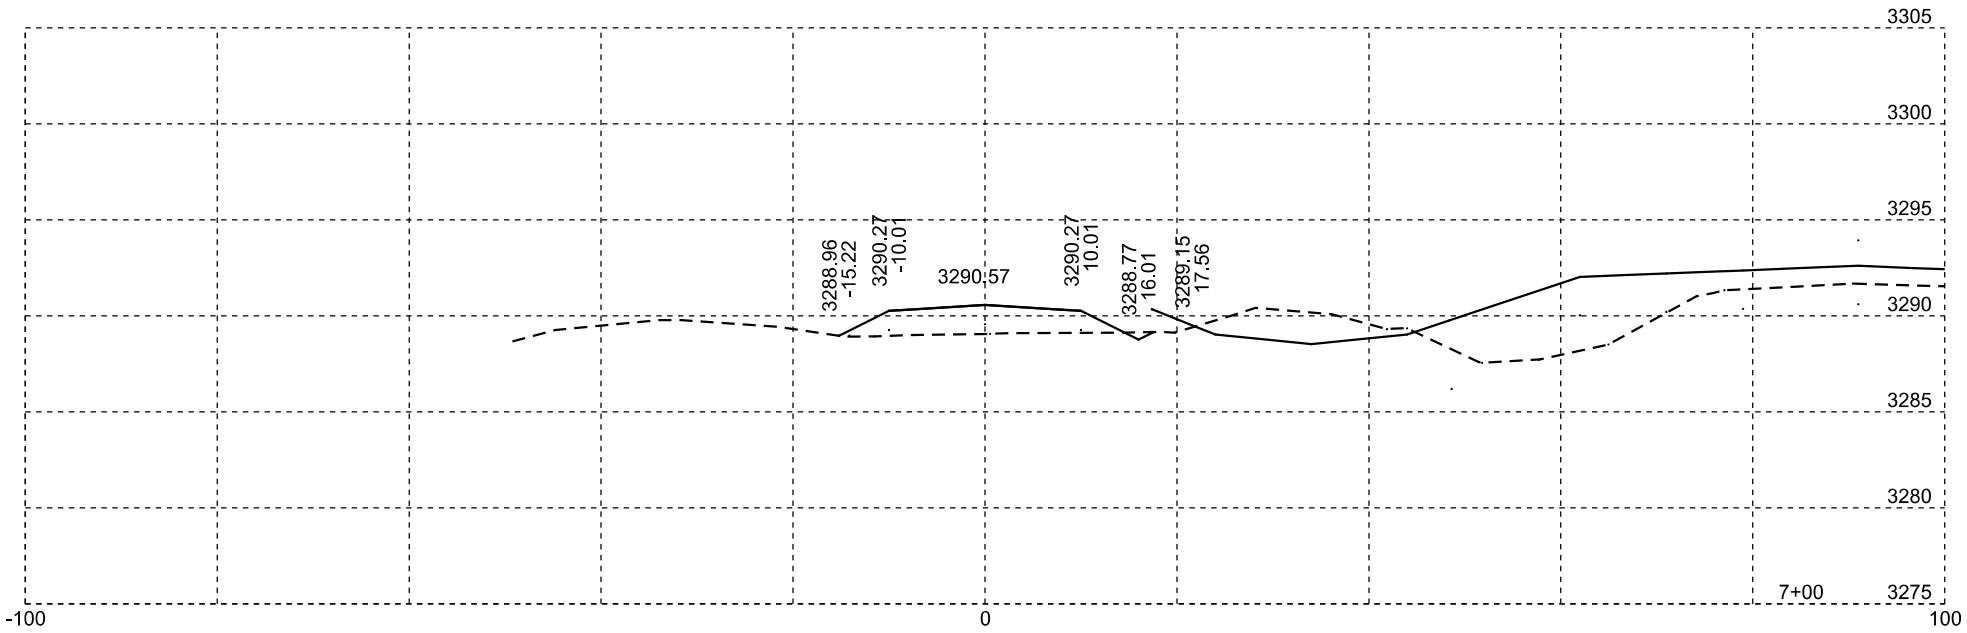

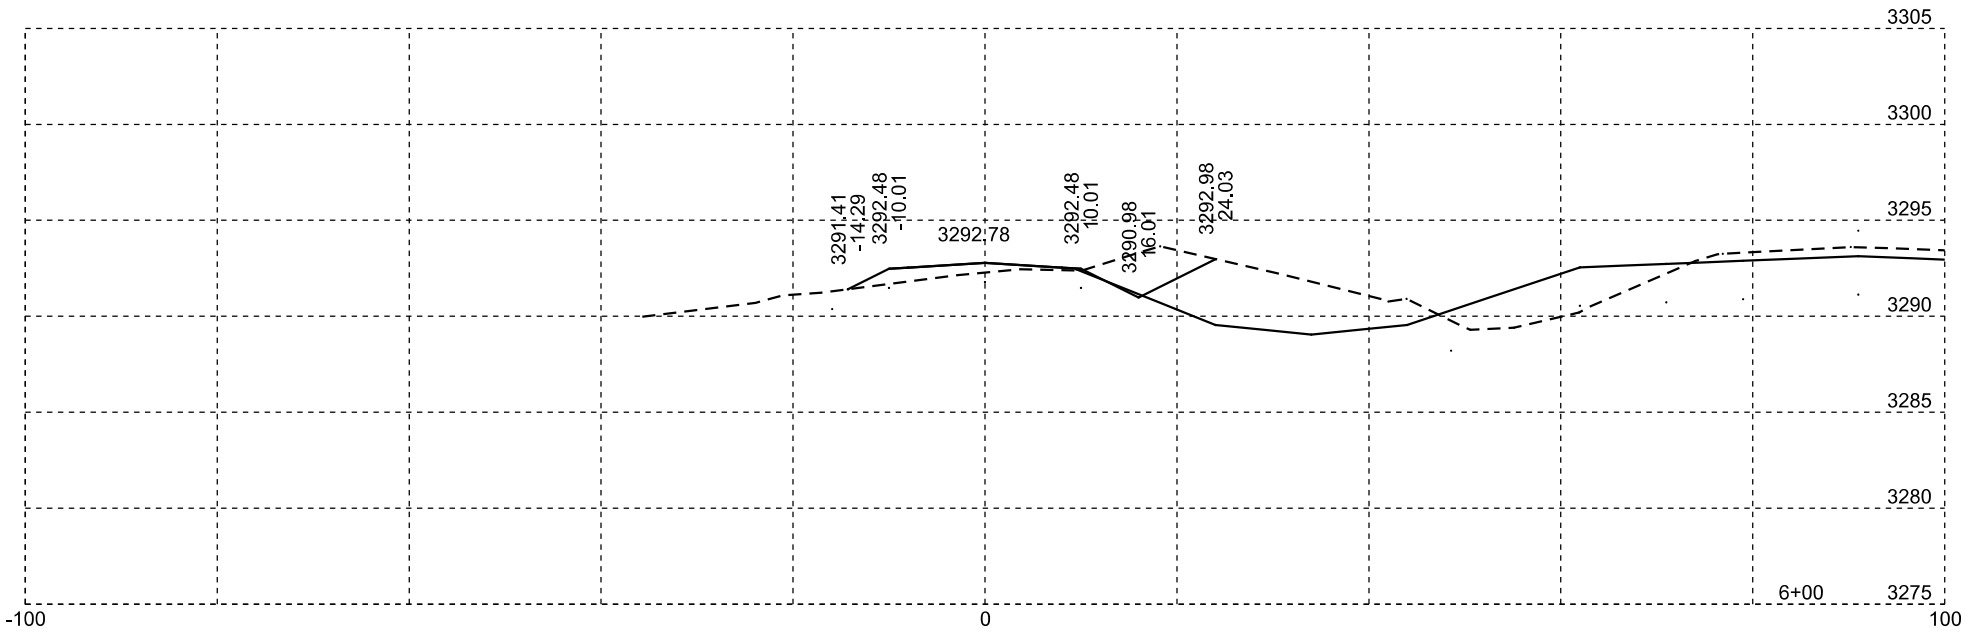

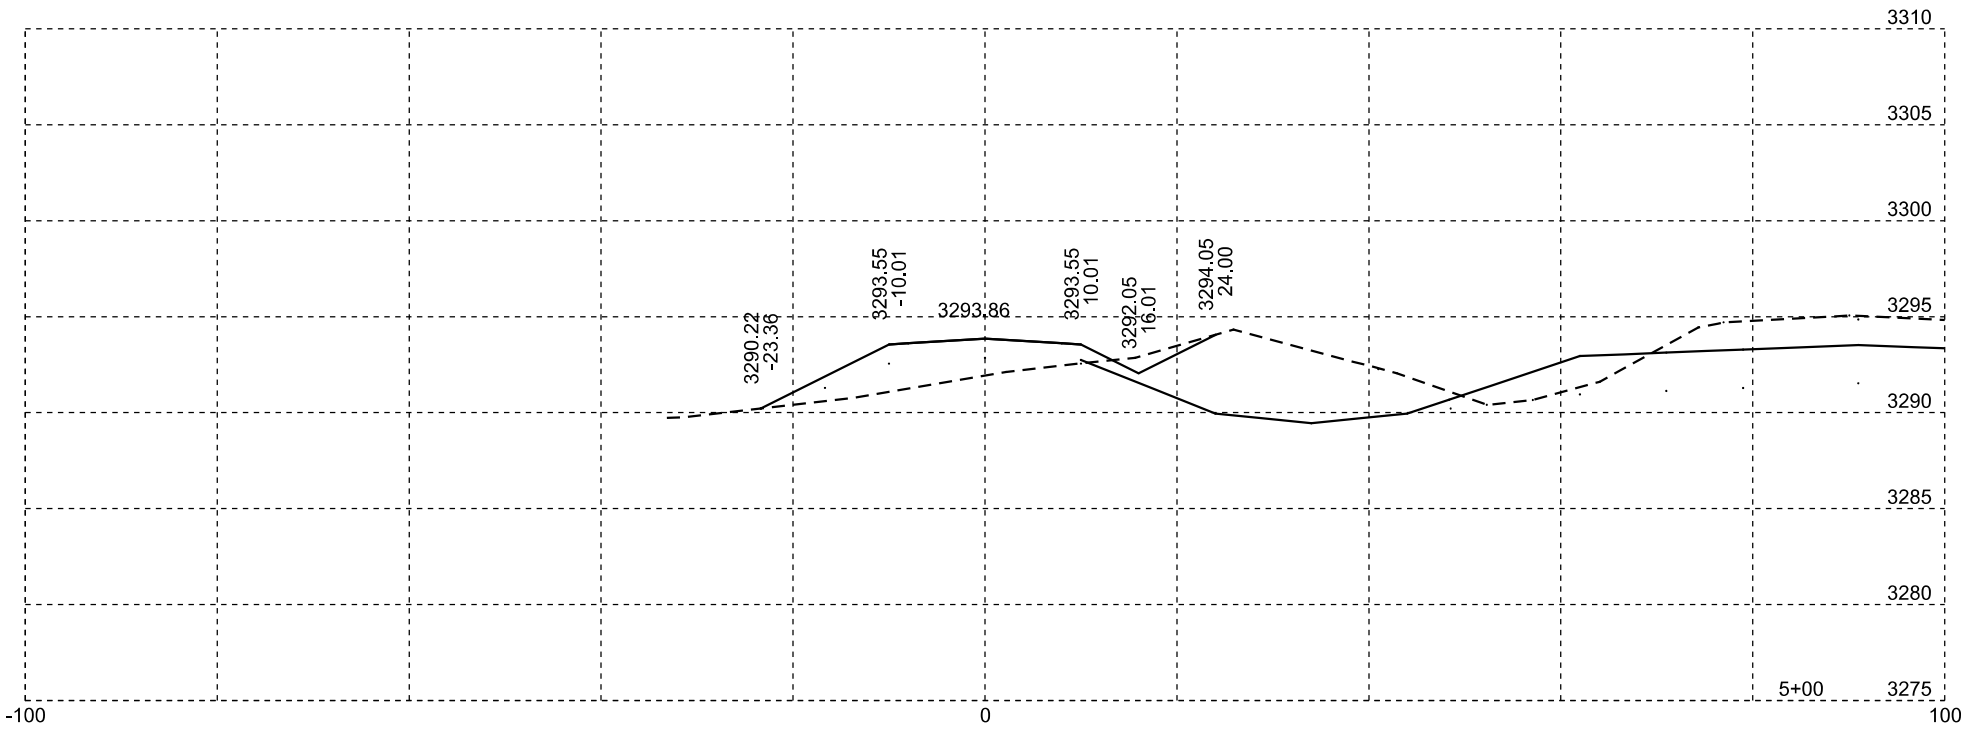

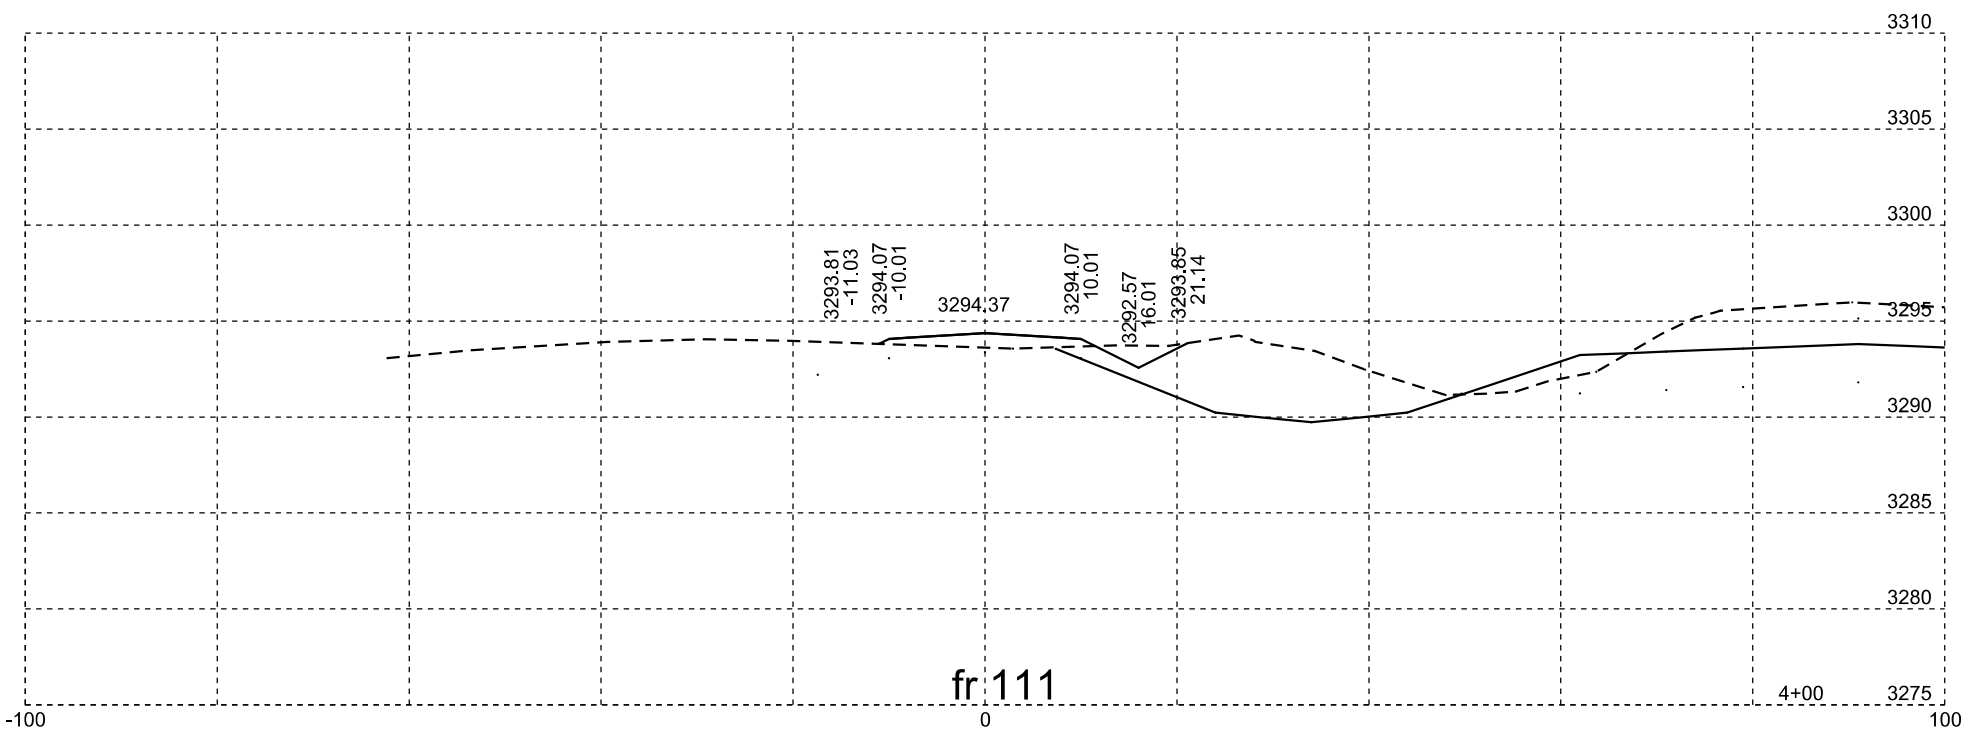

fr 111

Plotting Date: 07/14/2015

STATE OF SOUTH DAKOTA	PROJECT	SHEET NO.	TOTAL SHEETS
	NH-PH 0018(177)104	X307	X329

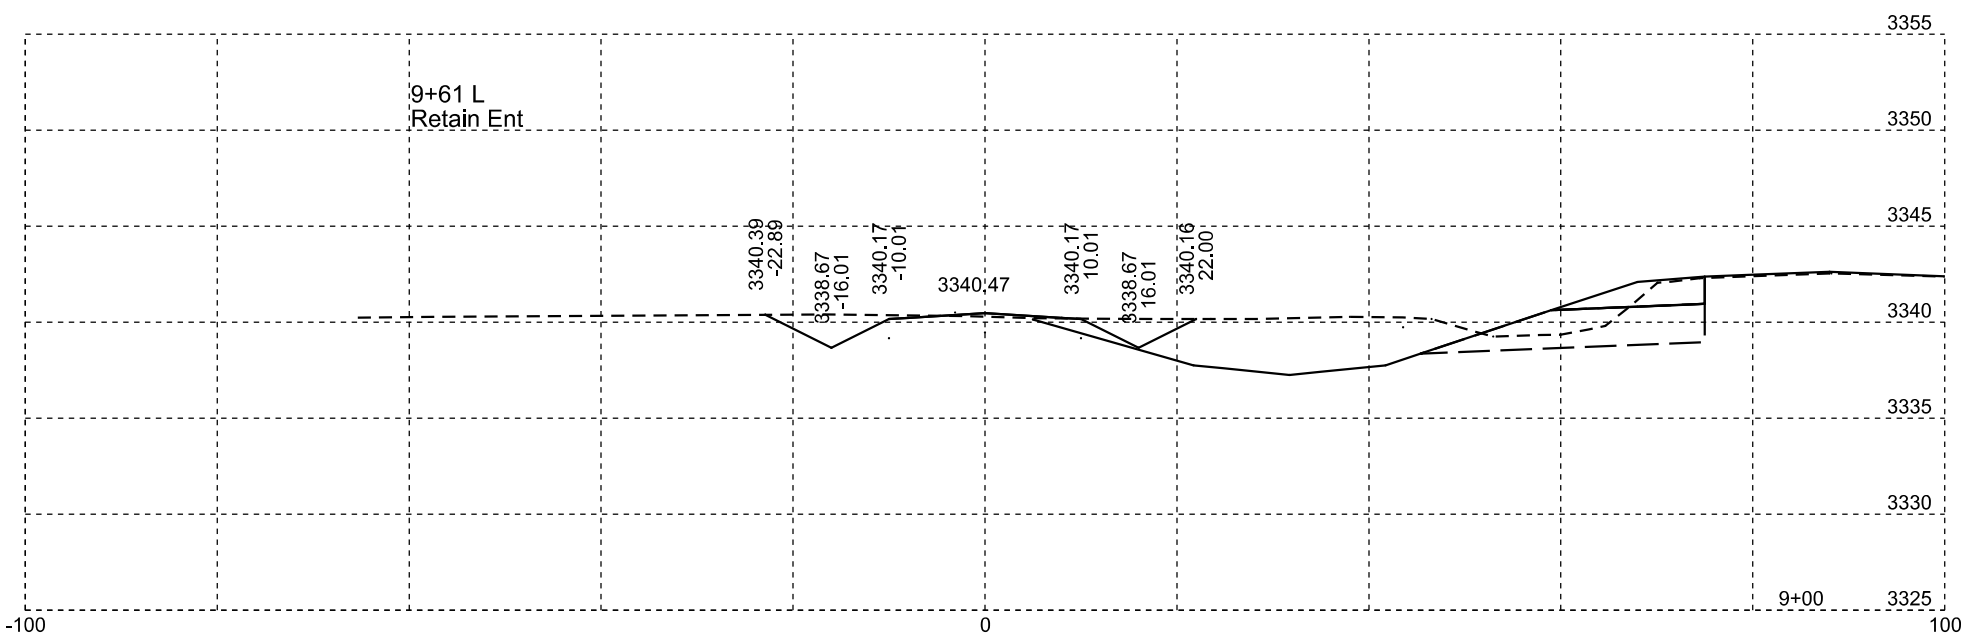

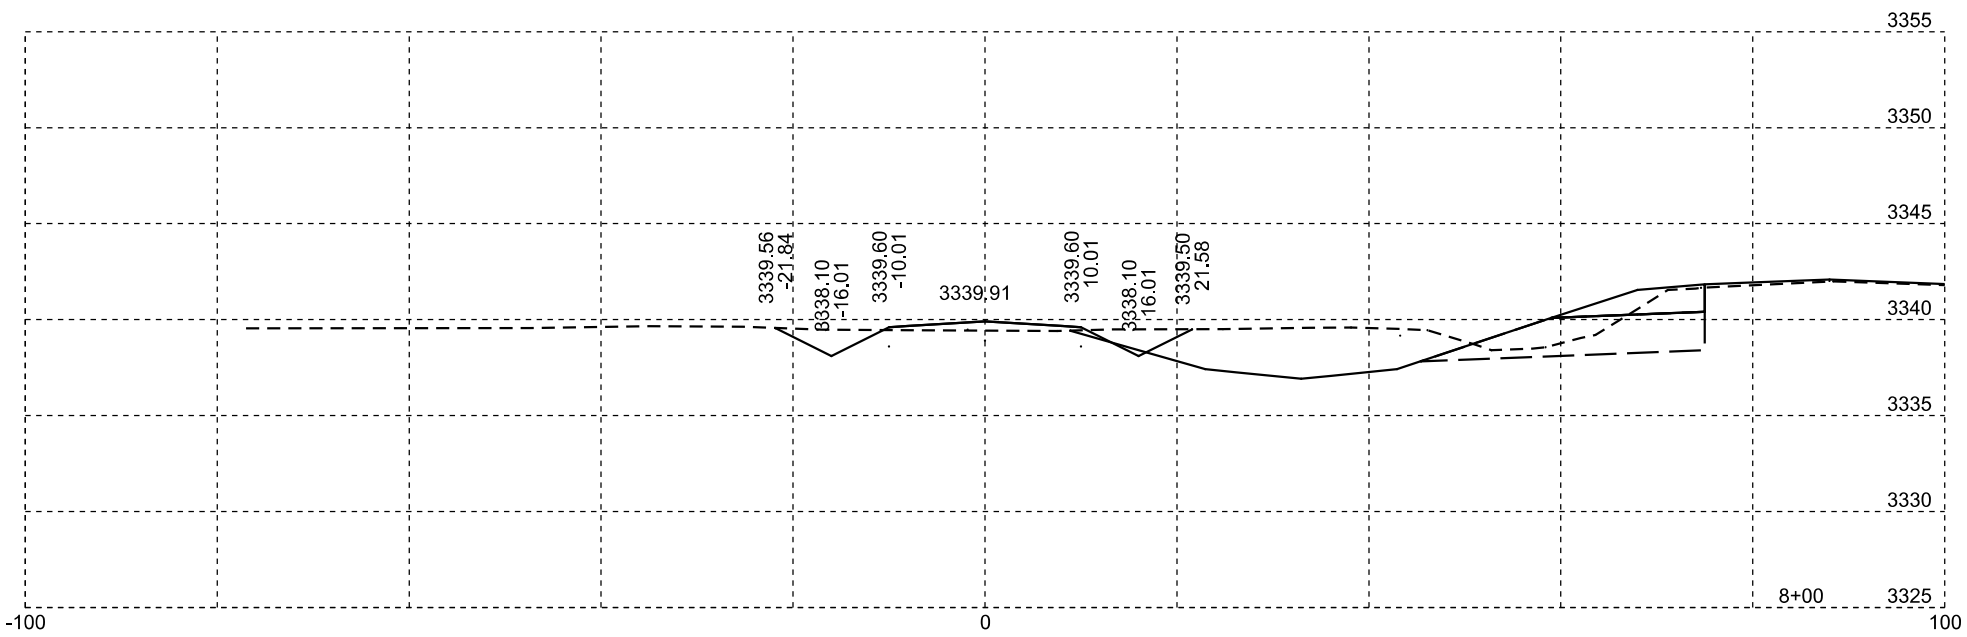

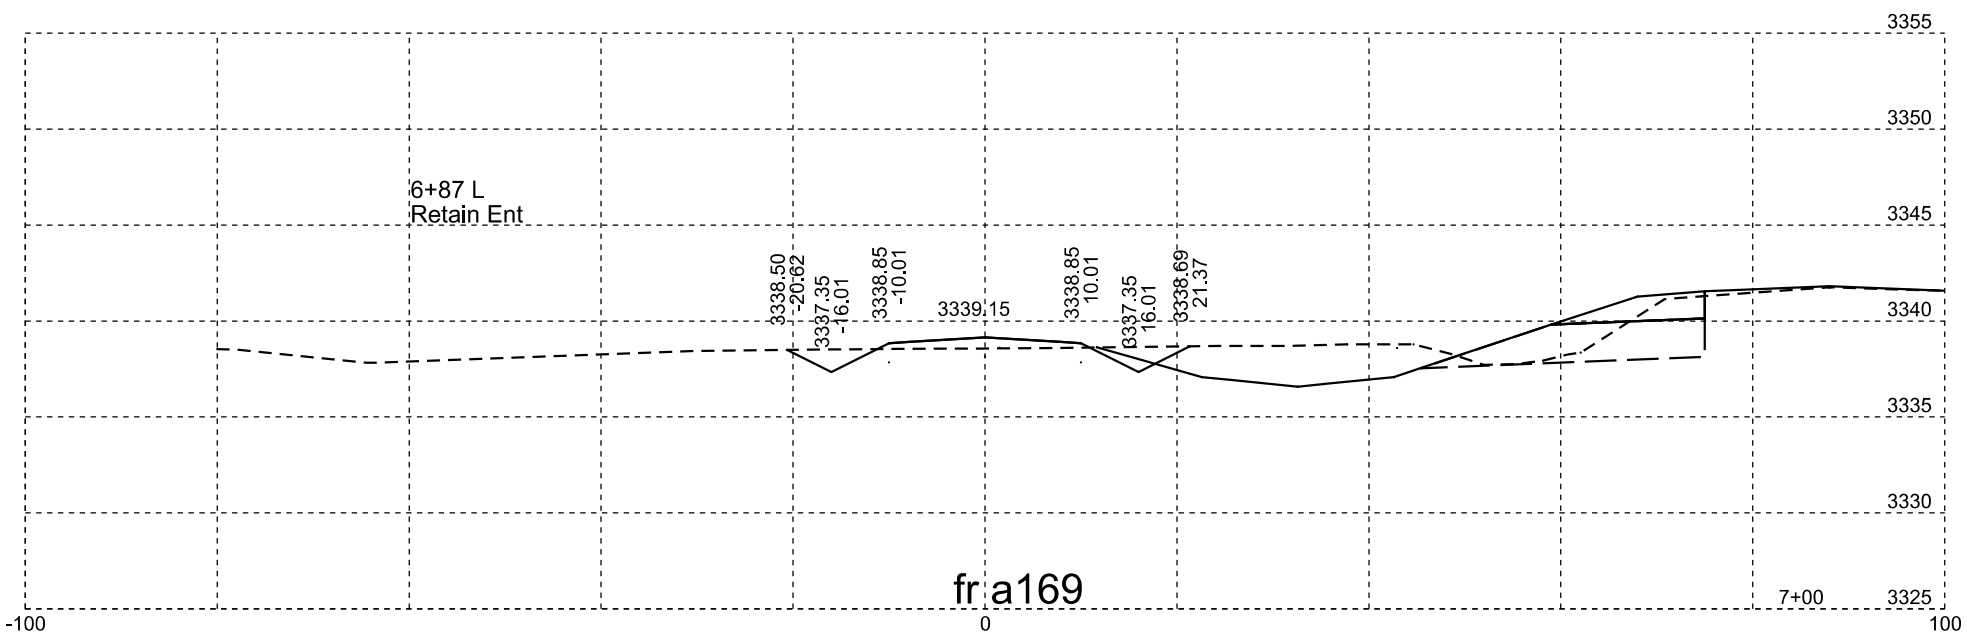

fr a169

Plotting Date: 07/14/2015

STATE OF SOUTH DAKOTA	PROJECT	SHEET NO.	TOTAL SHEETS
	NH-PH 0018(177)104	X308	X329

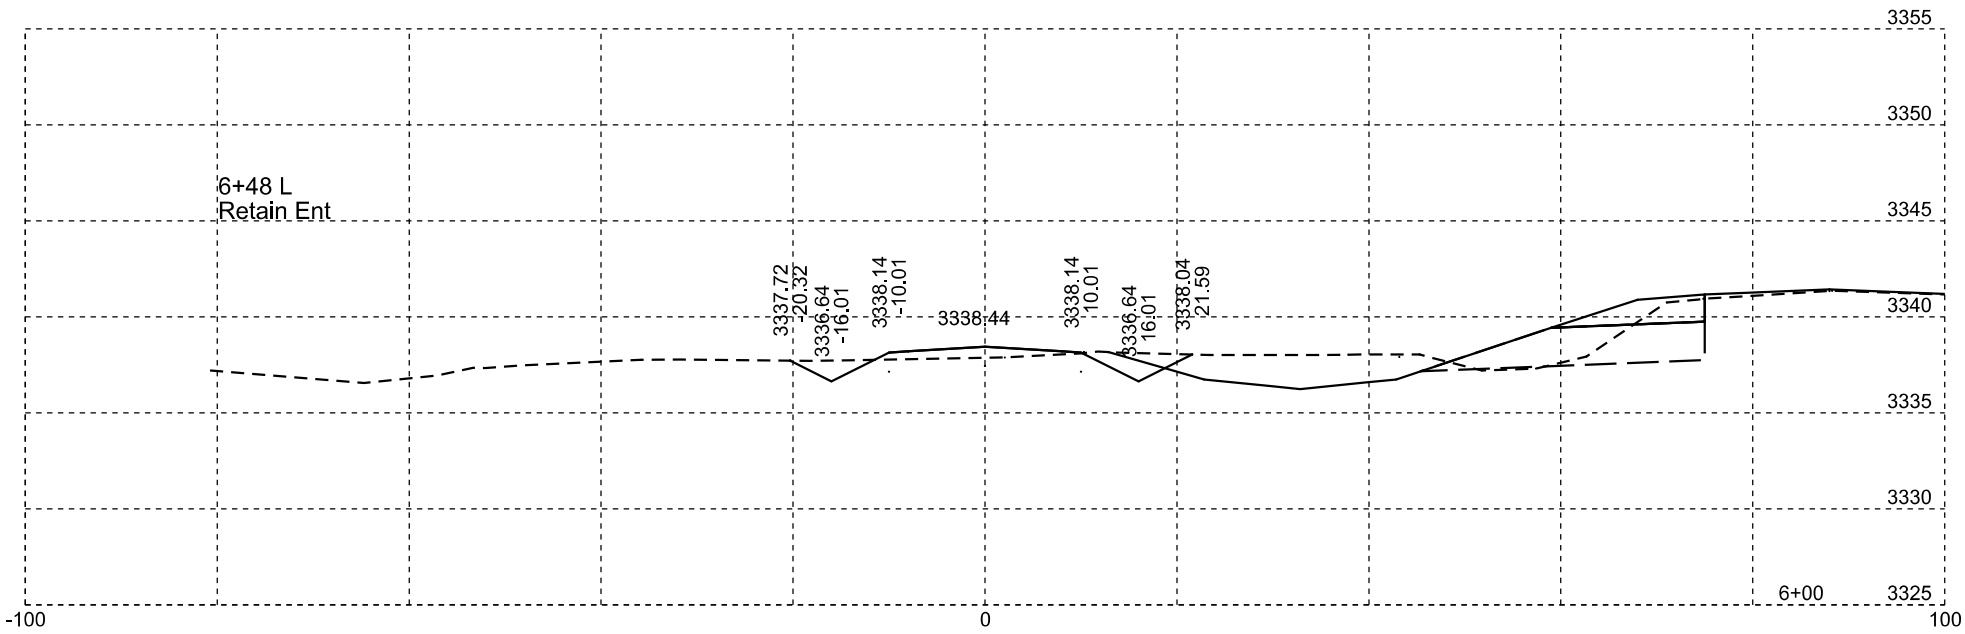

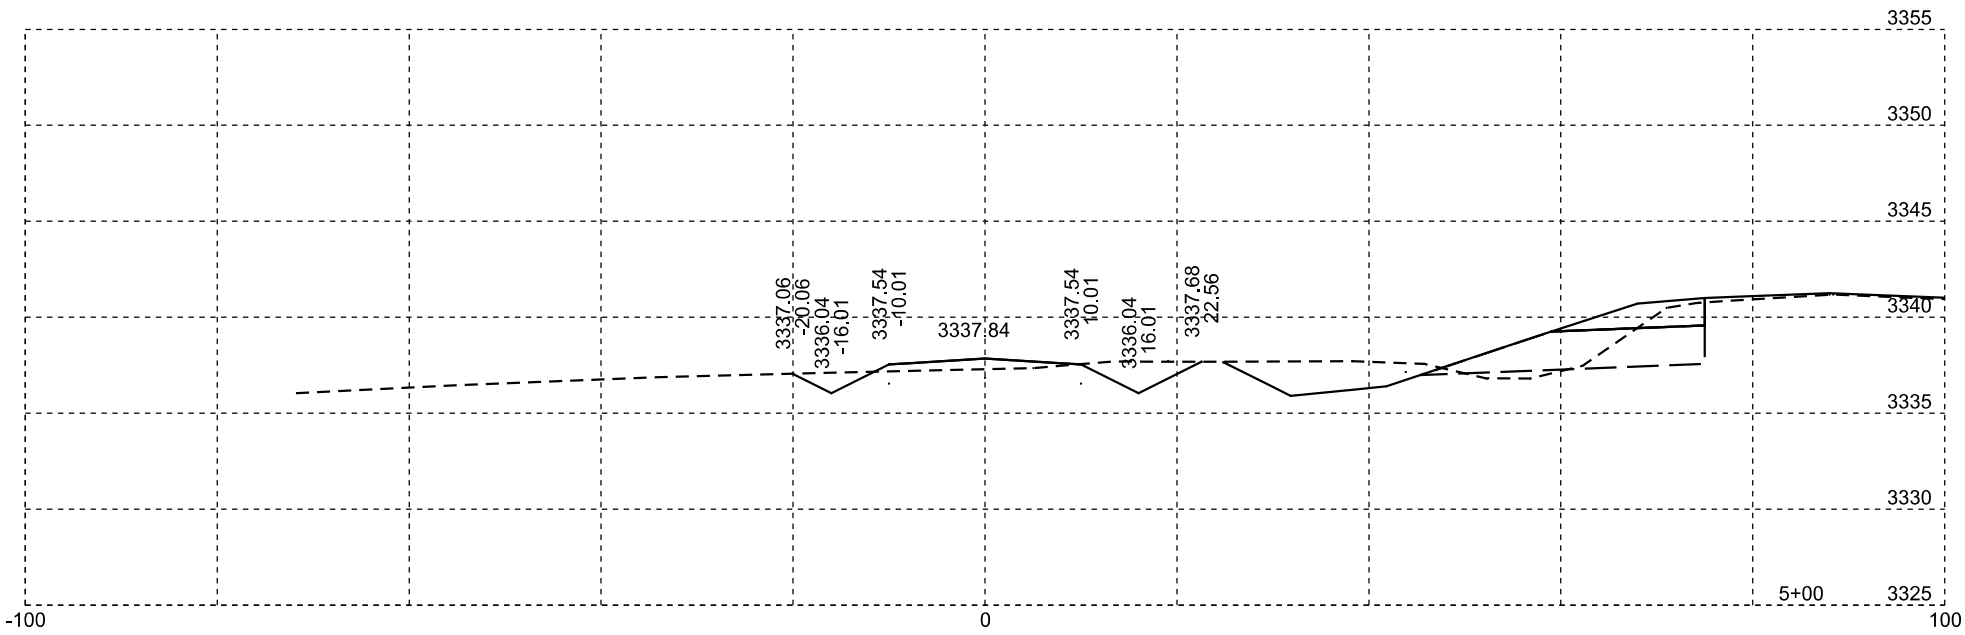

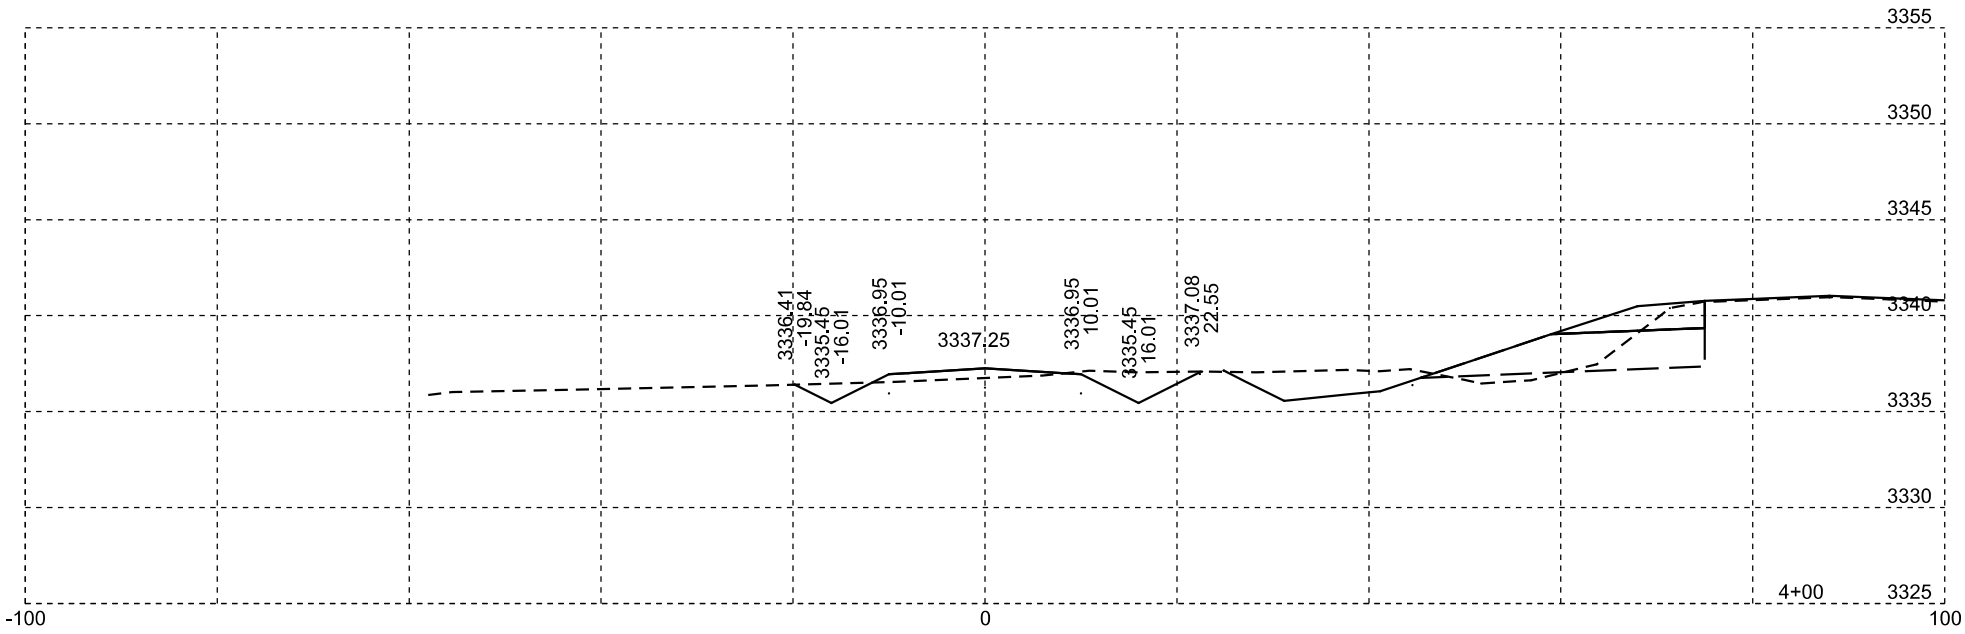

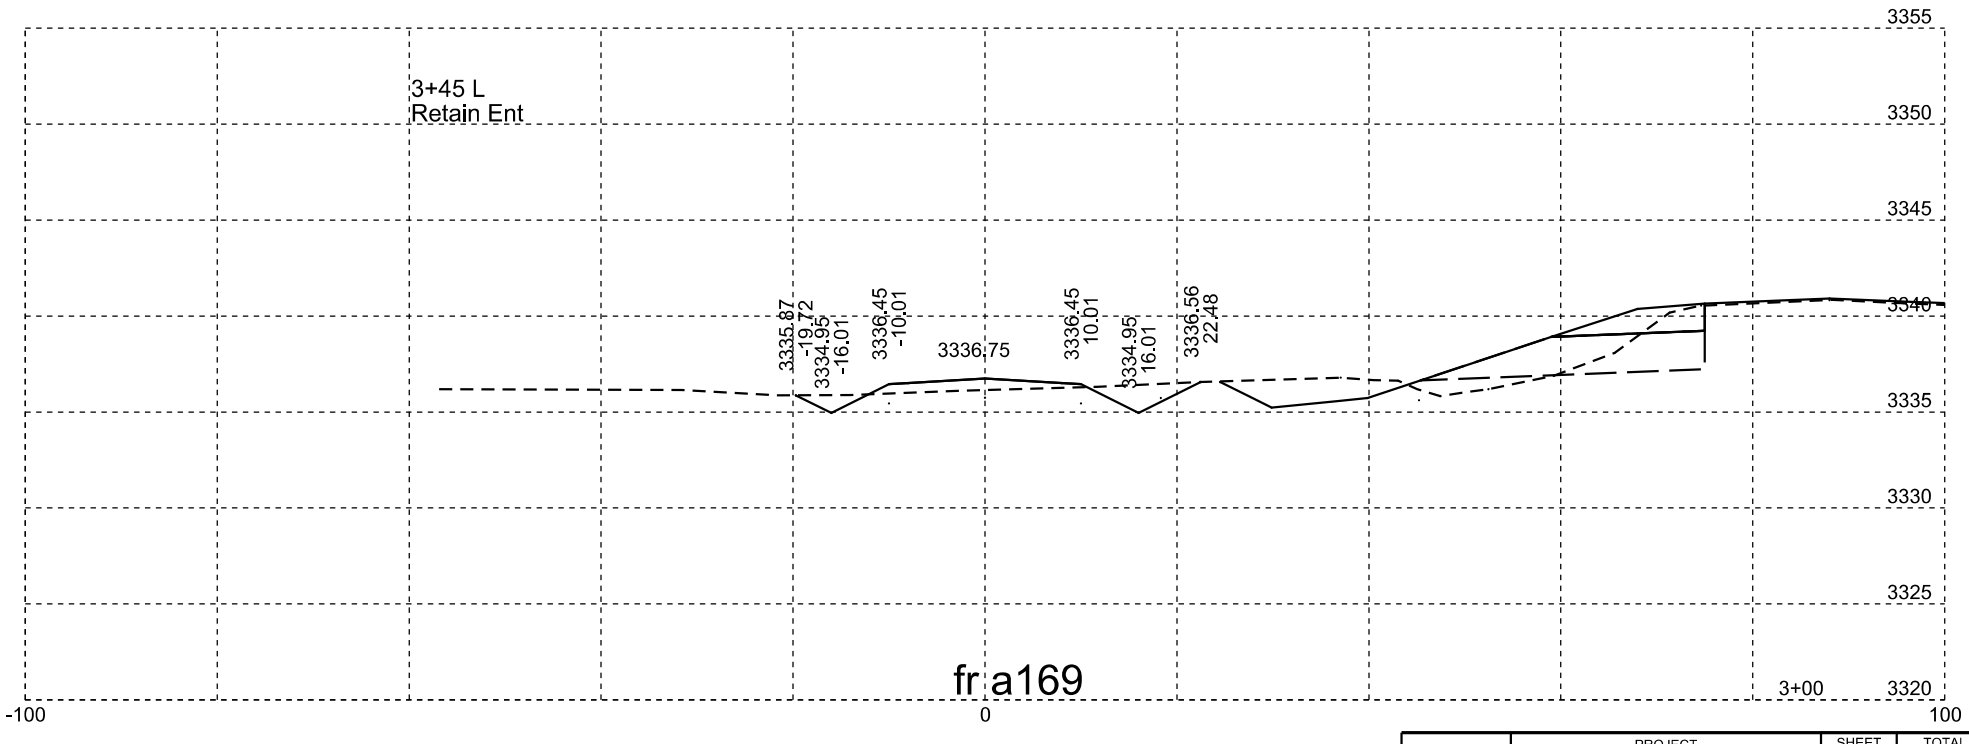

fr a169

Plotting Date: 07/14/2015

STATE OF SOUTH DAKOTA	PROJECT	SHEET NO.	TOTAL SHEETS
	NH-PH 0018(177)104	X309	X329

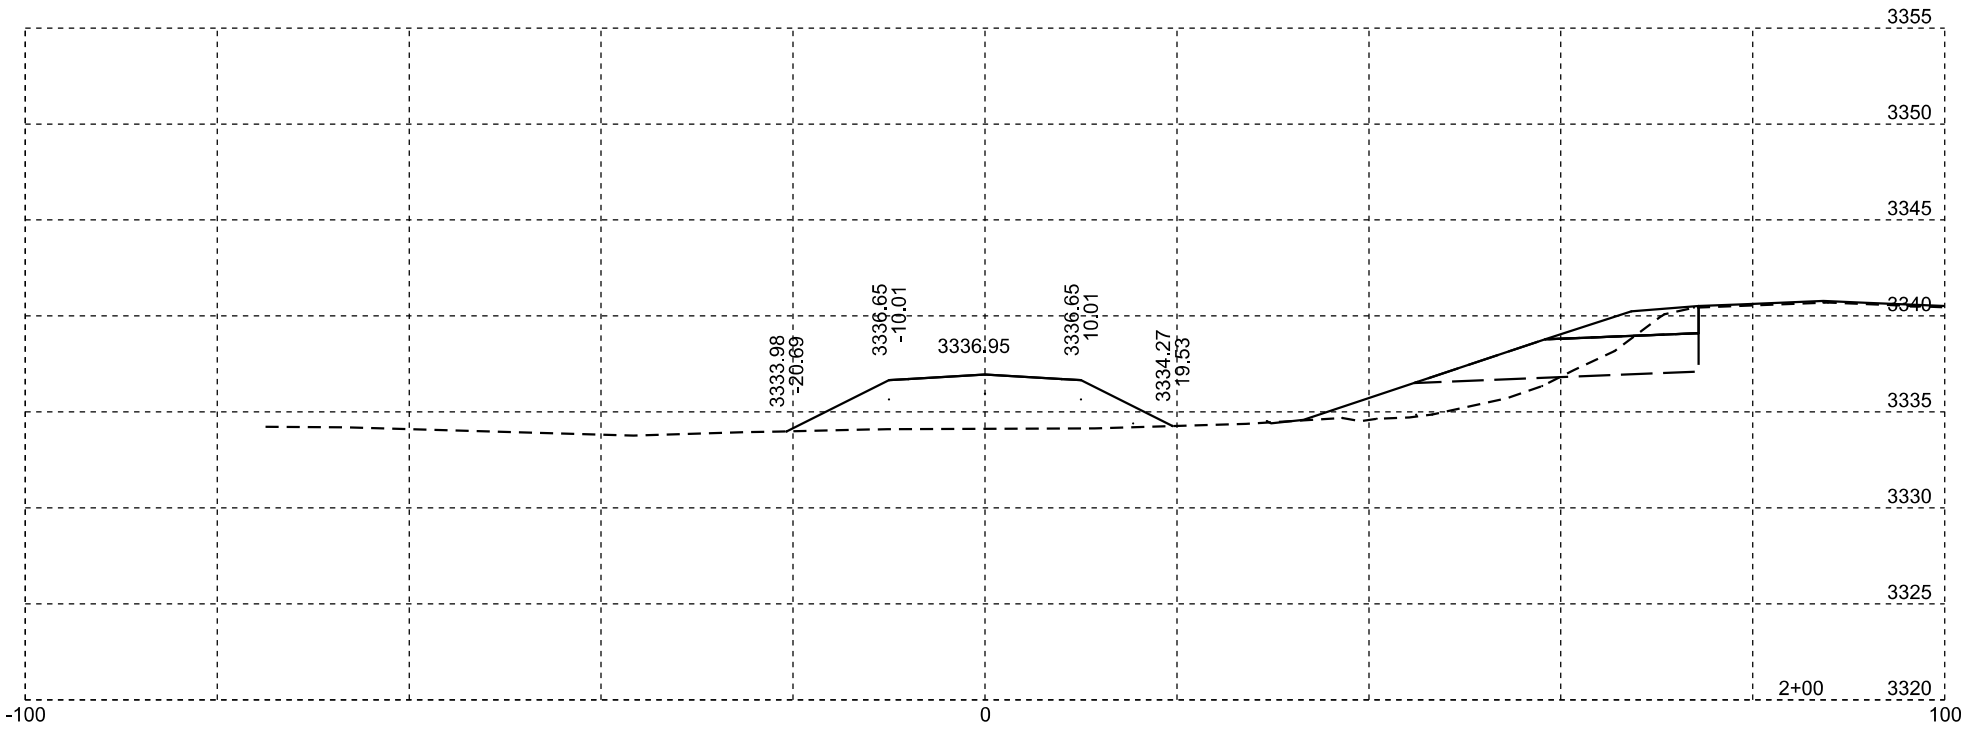

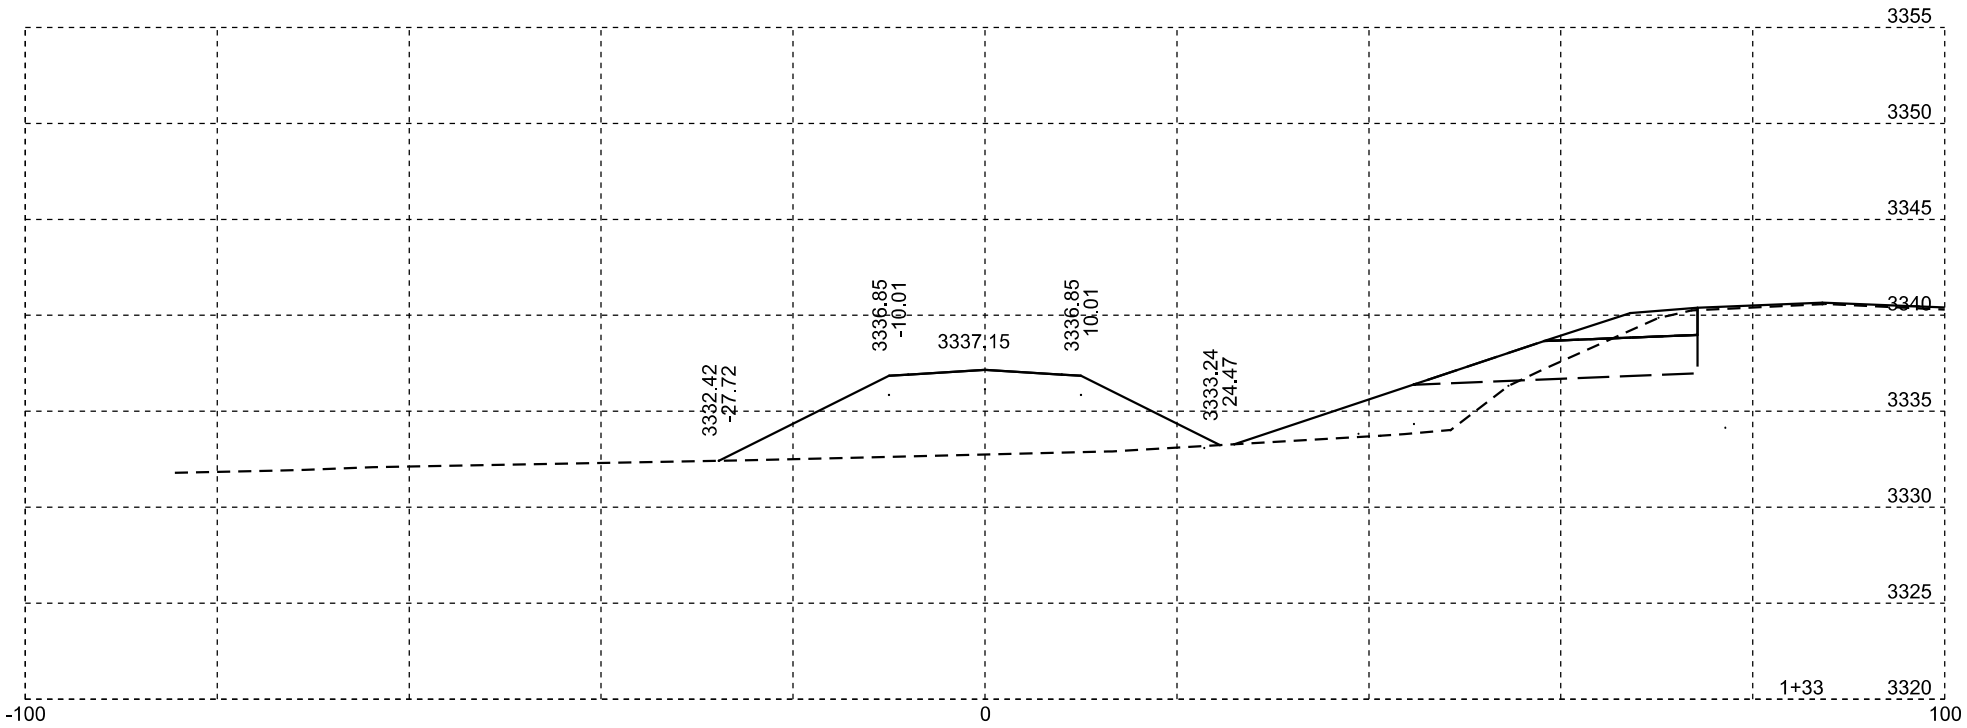

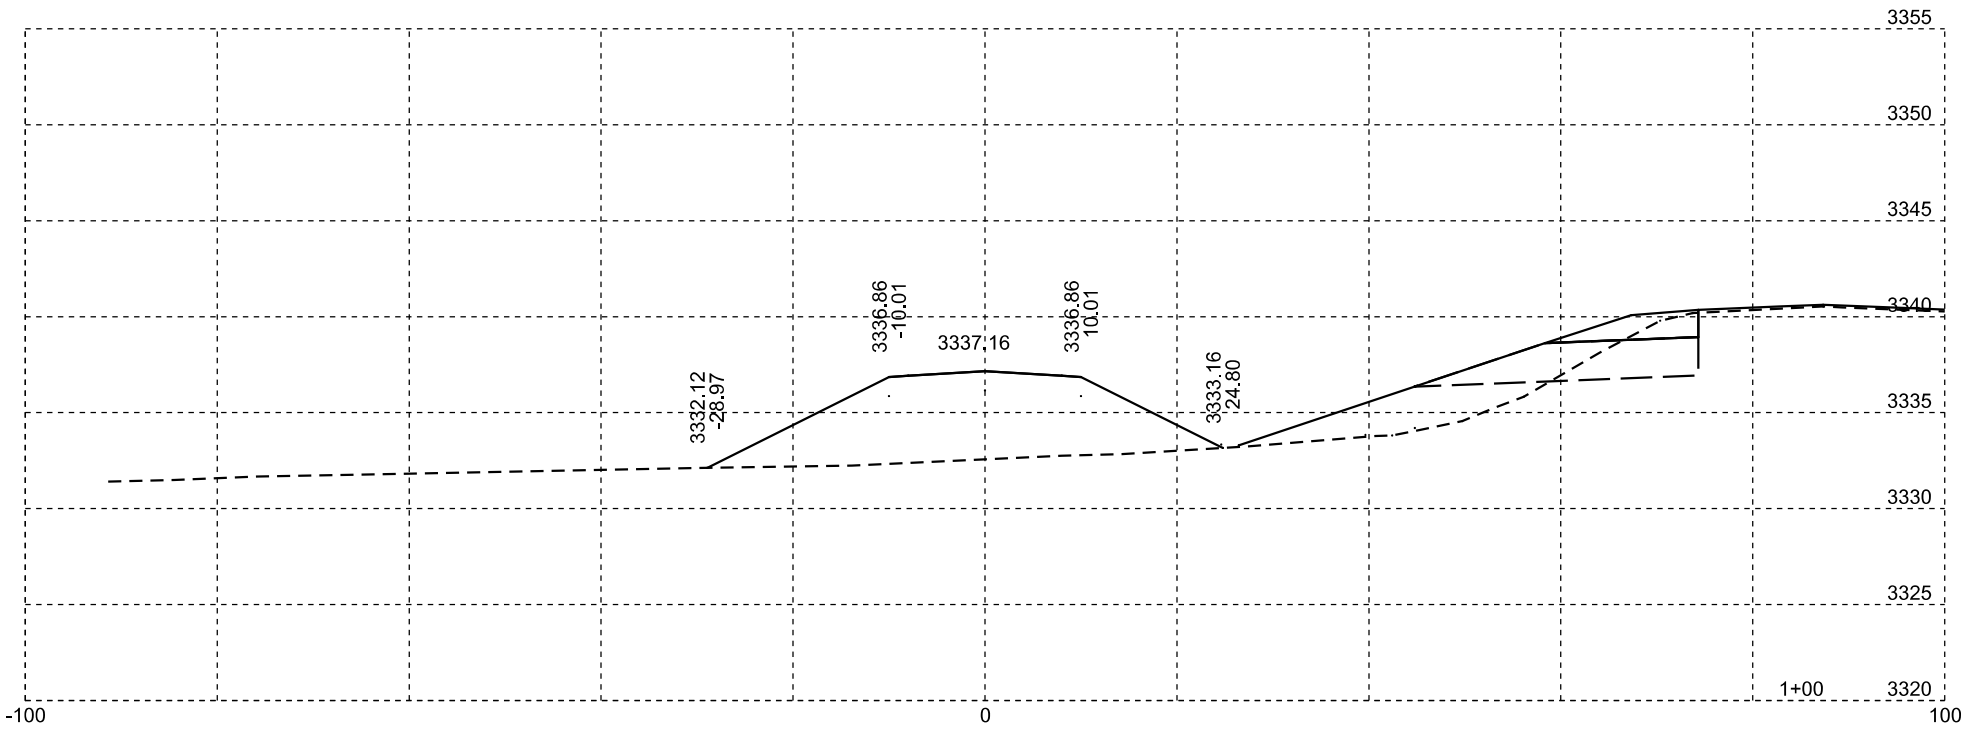

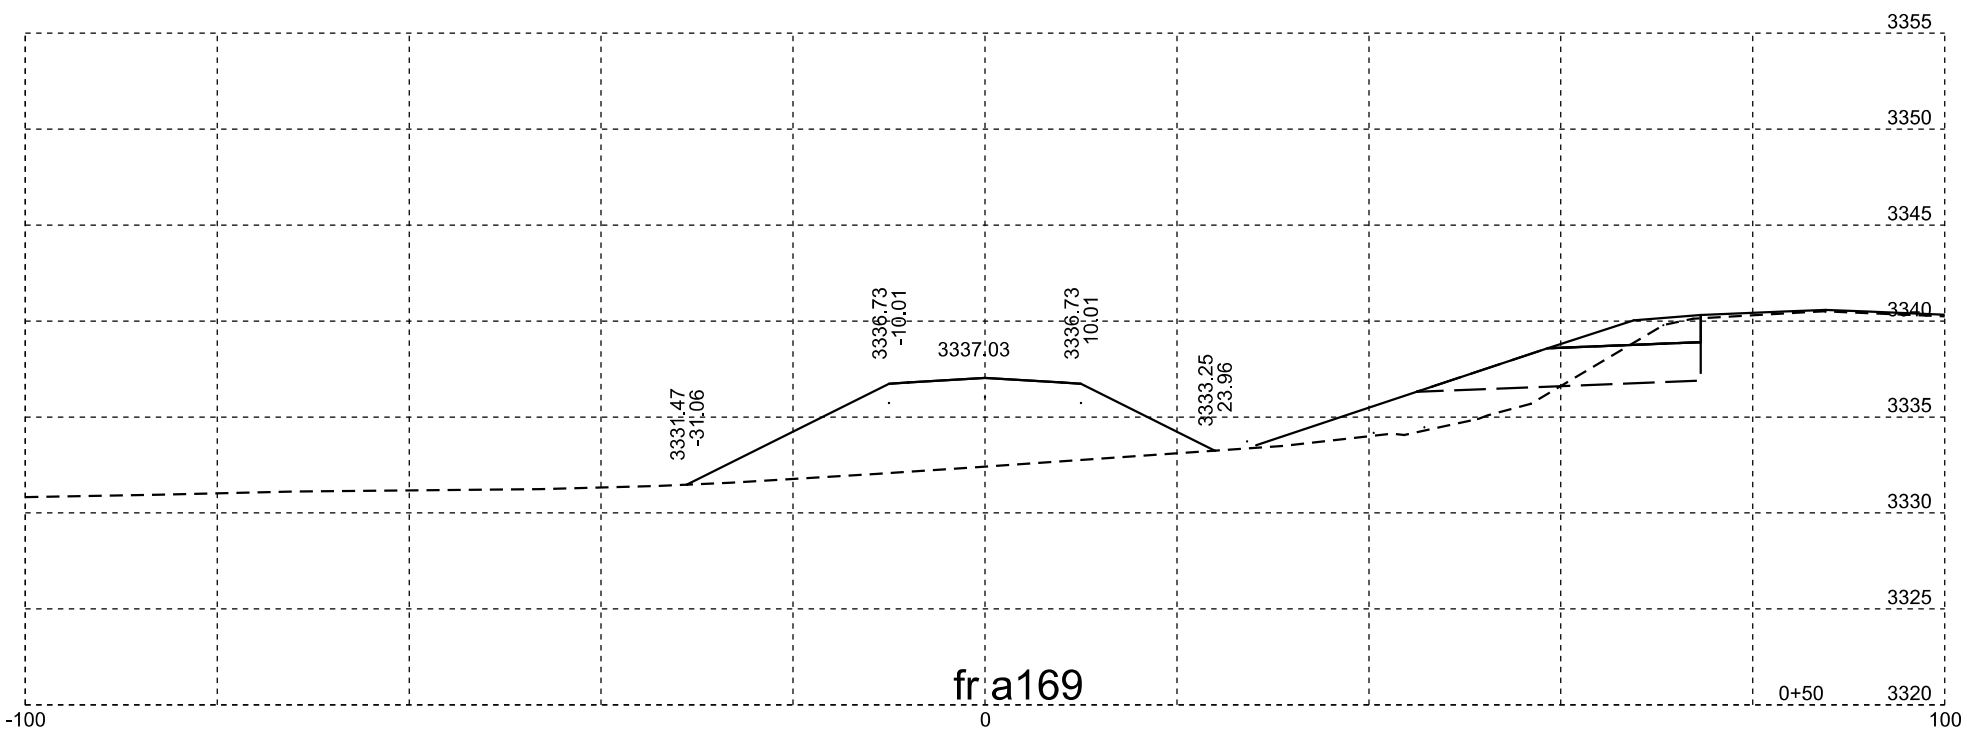

fr a169

Plotting Date: 07/14/2015

STATE OF SOUTH DAKOTA	PROJECT	SHEET NO.	TOTAL SHEETS
	NH-PH 0018(177)104	X310	X329

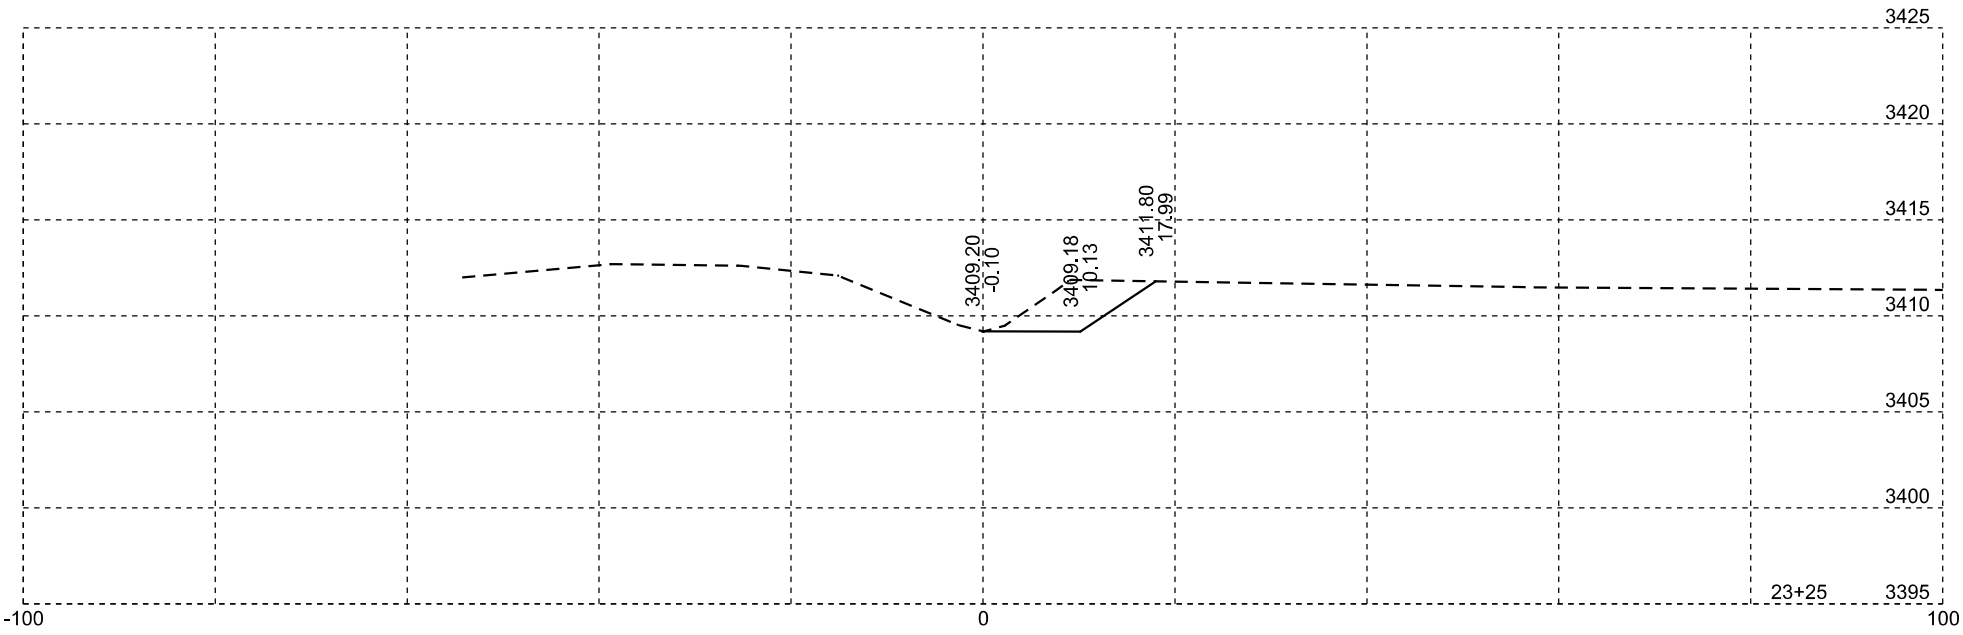

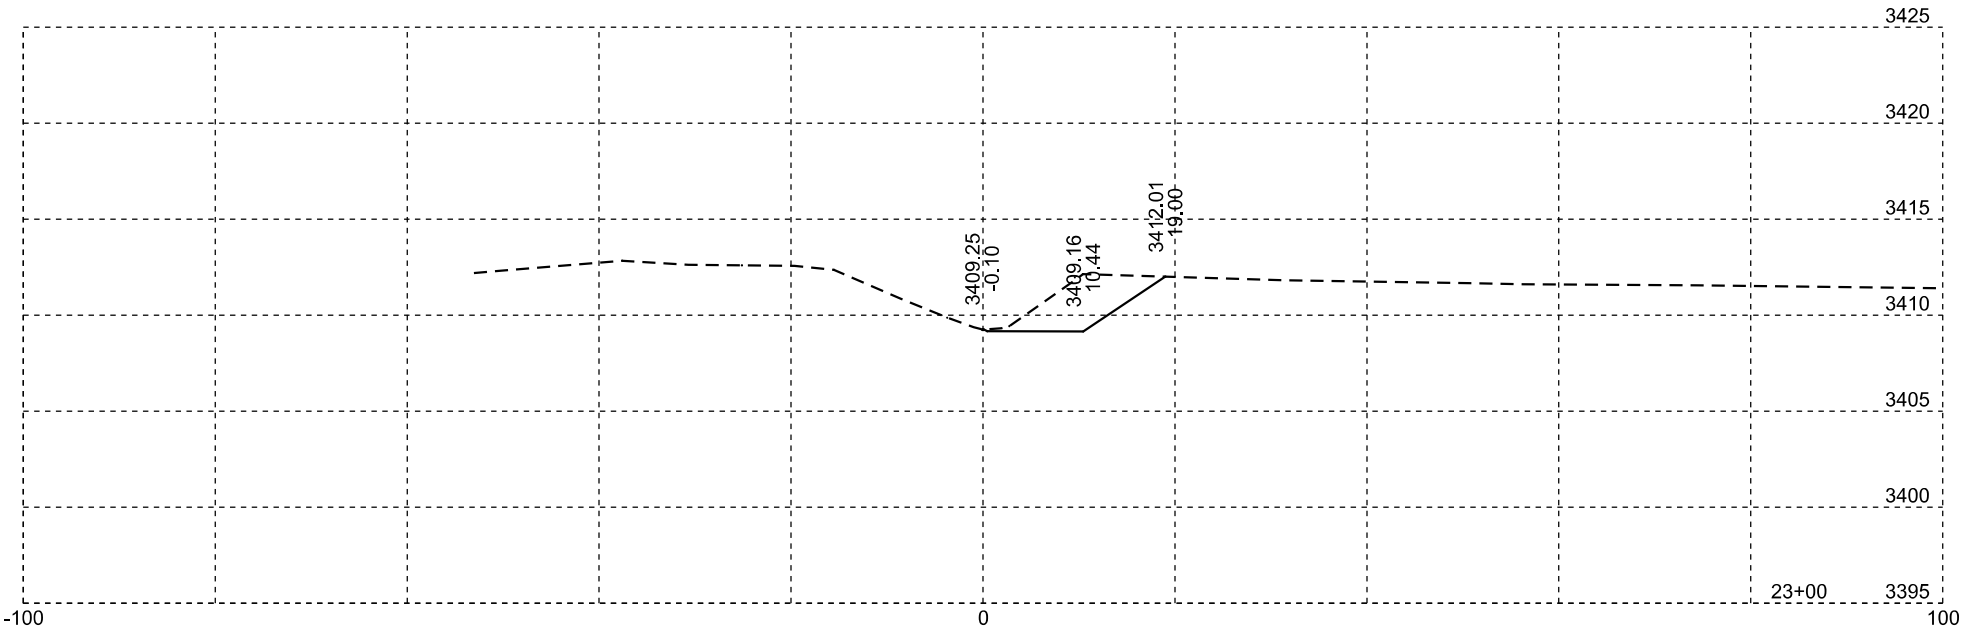

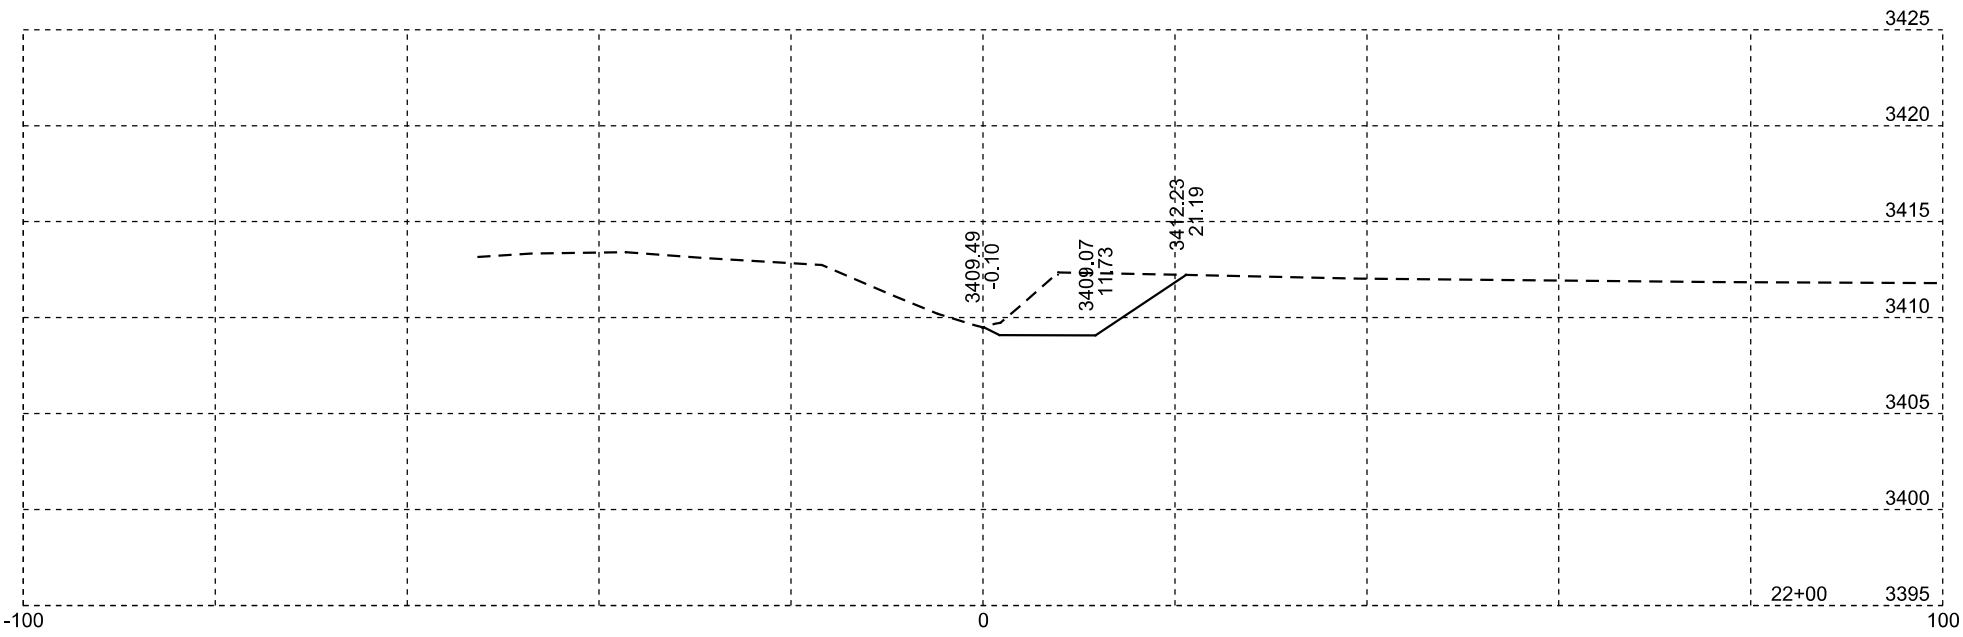

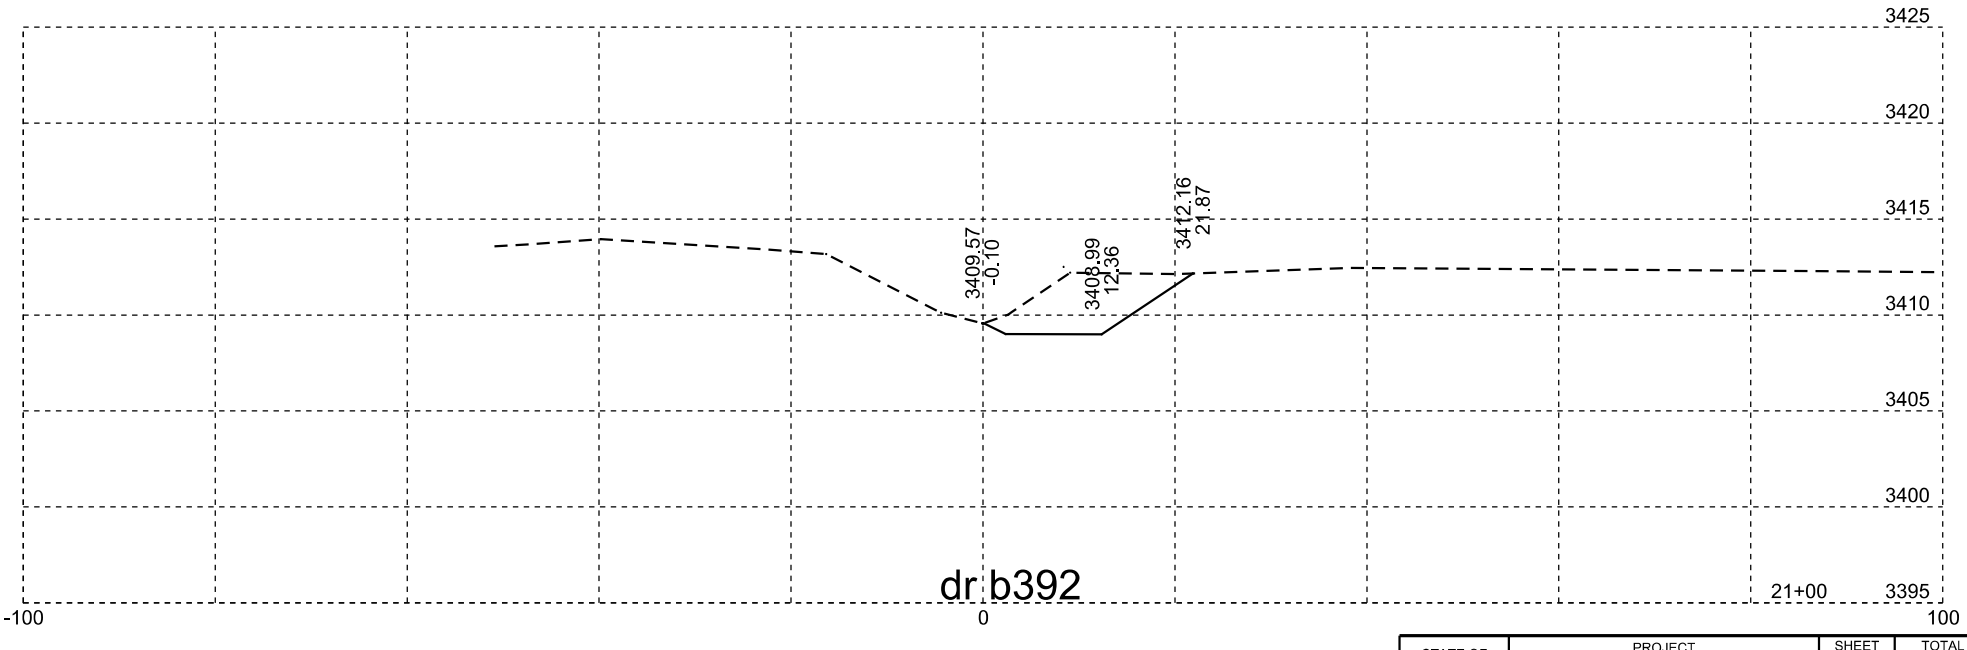

dr b392

Plotting Date: 07/14/2015

STATE OF SOUTH DAKOTA	PROJECT	SHEET NO.	TOTAL SHEETS
	NH-PH 0018(177)104	X311	X329

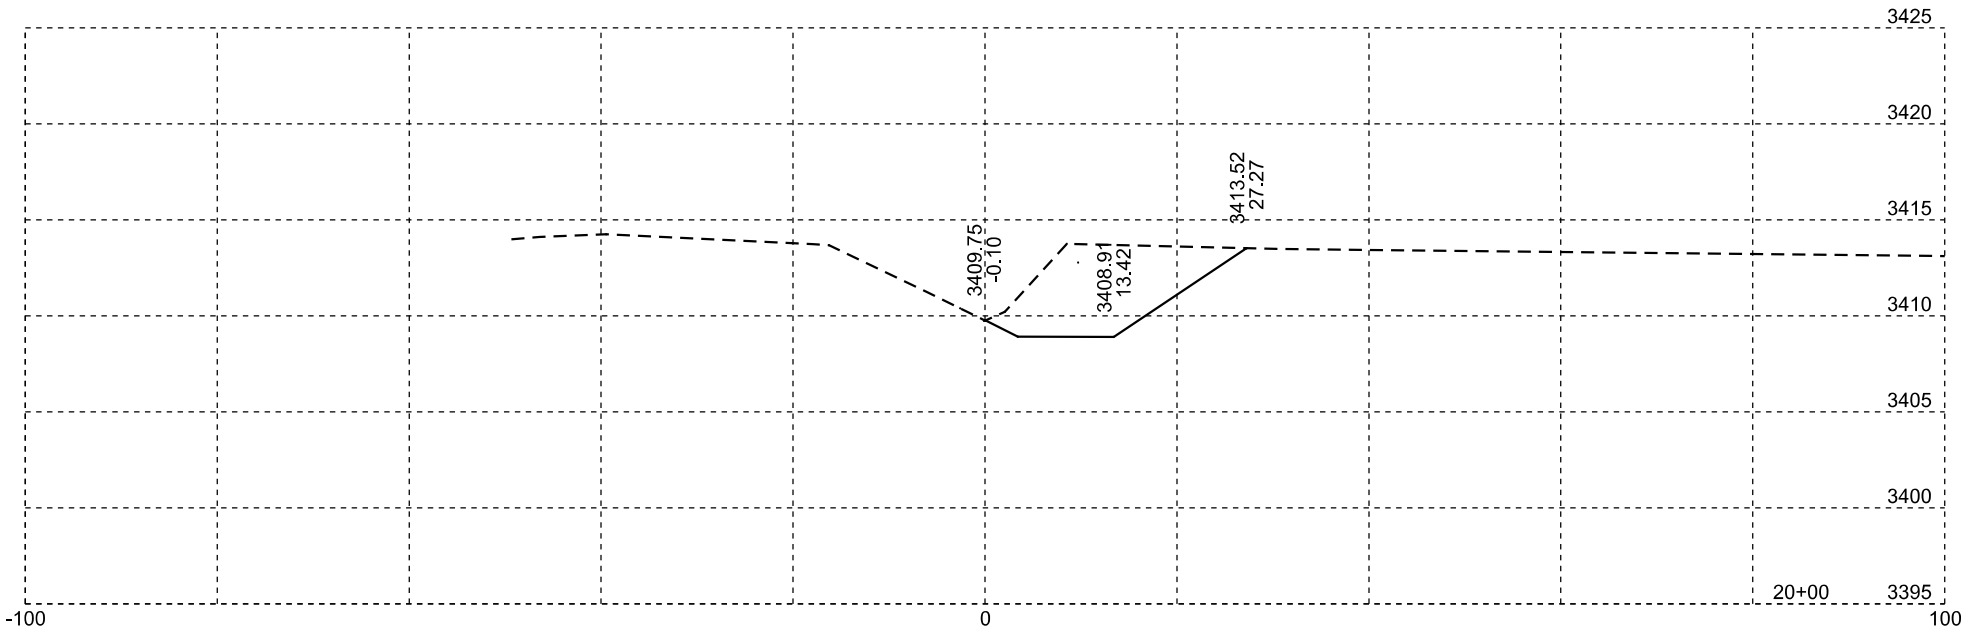

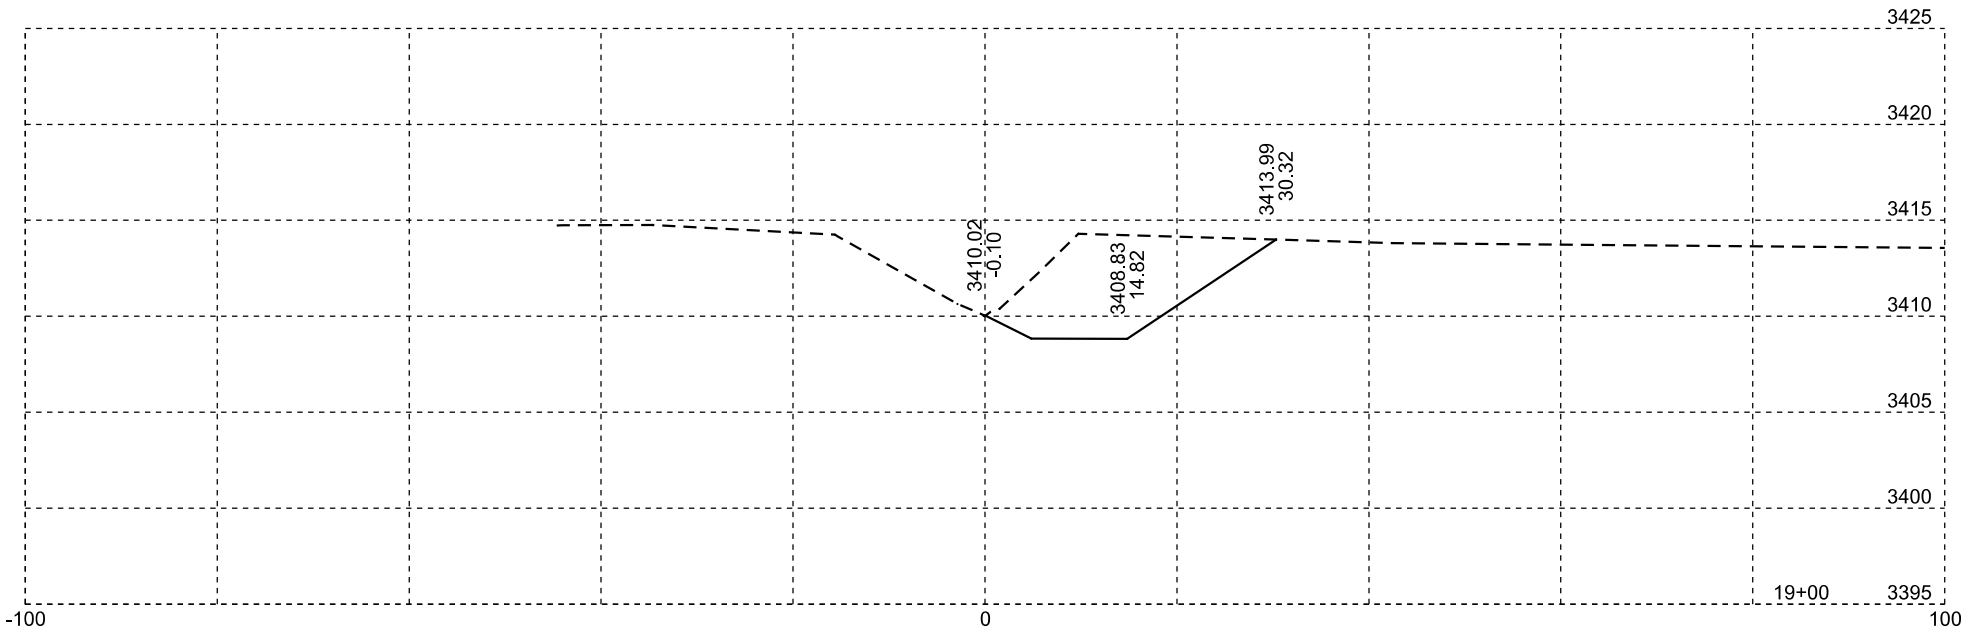

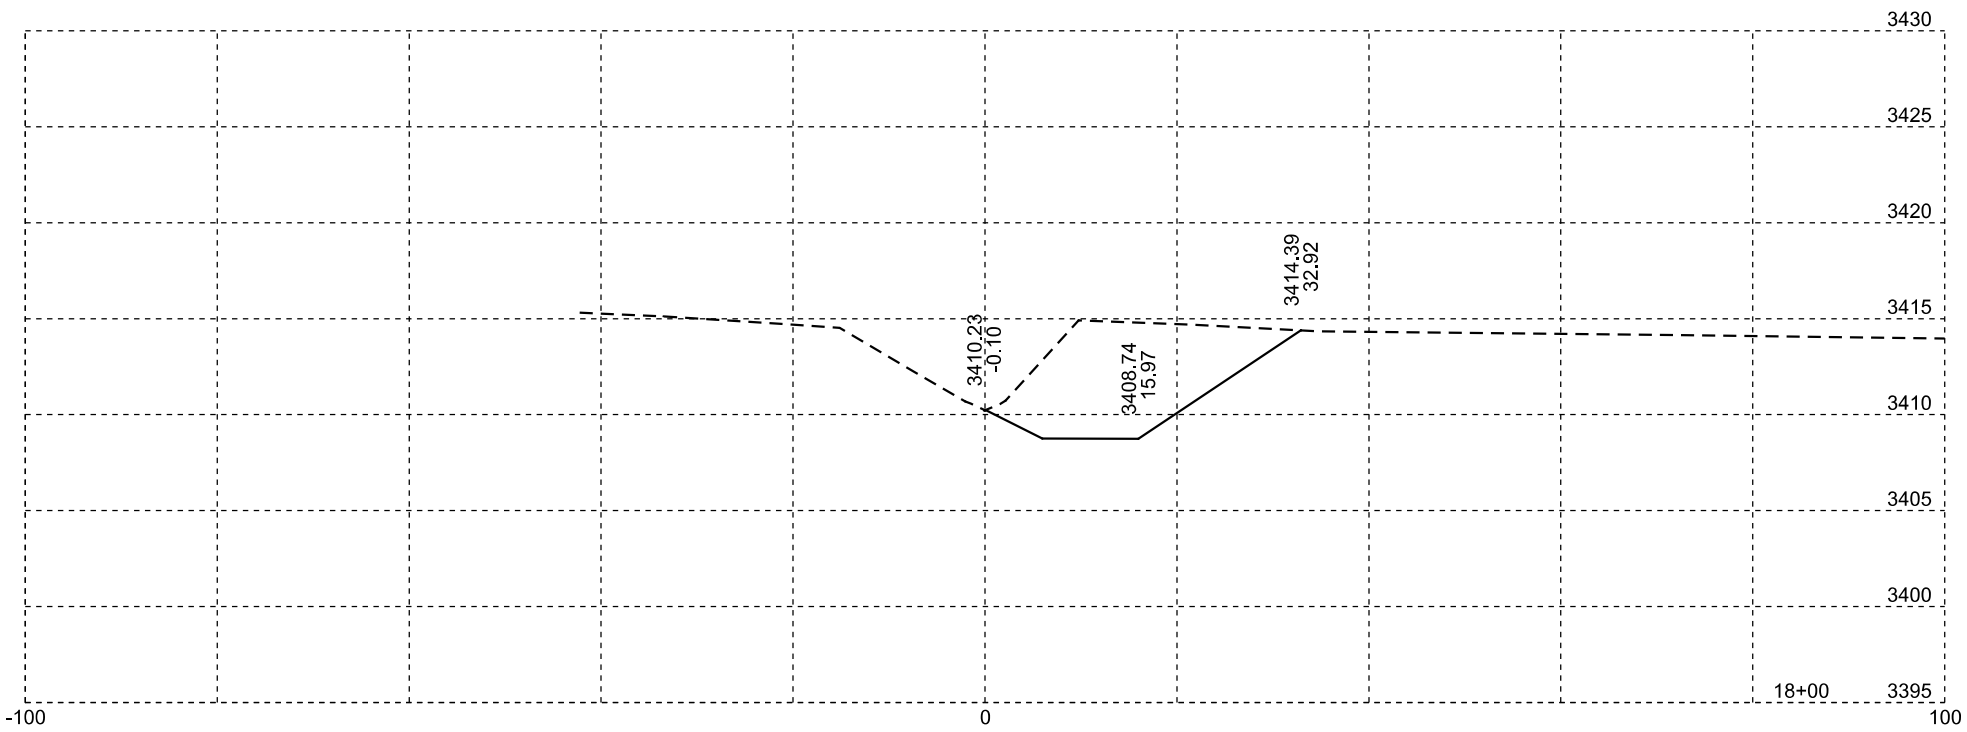

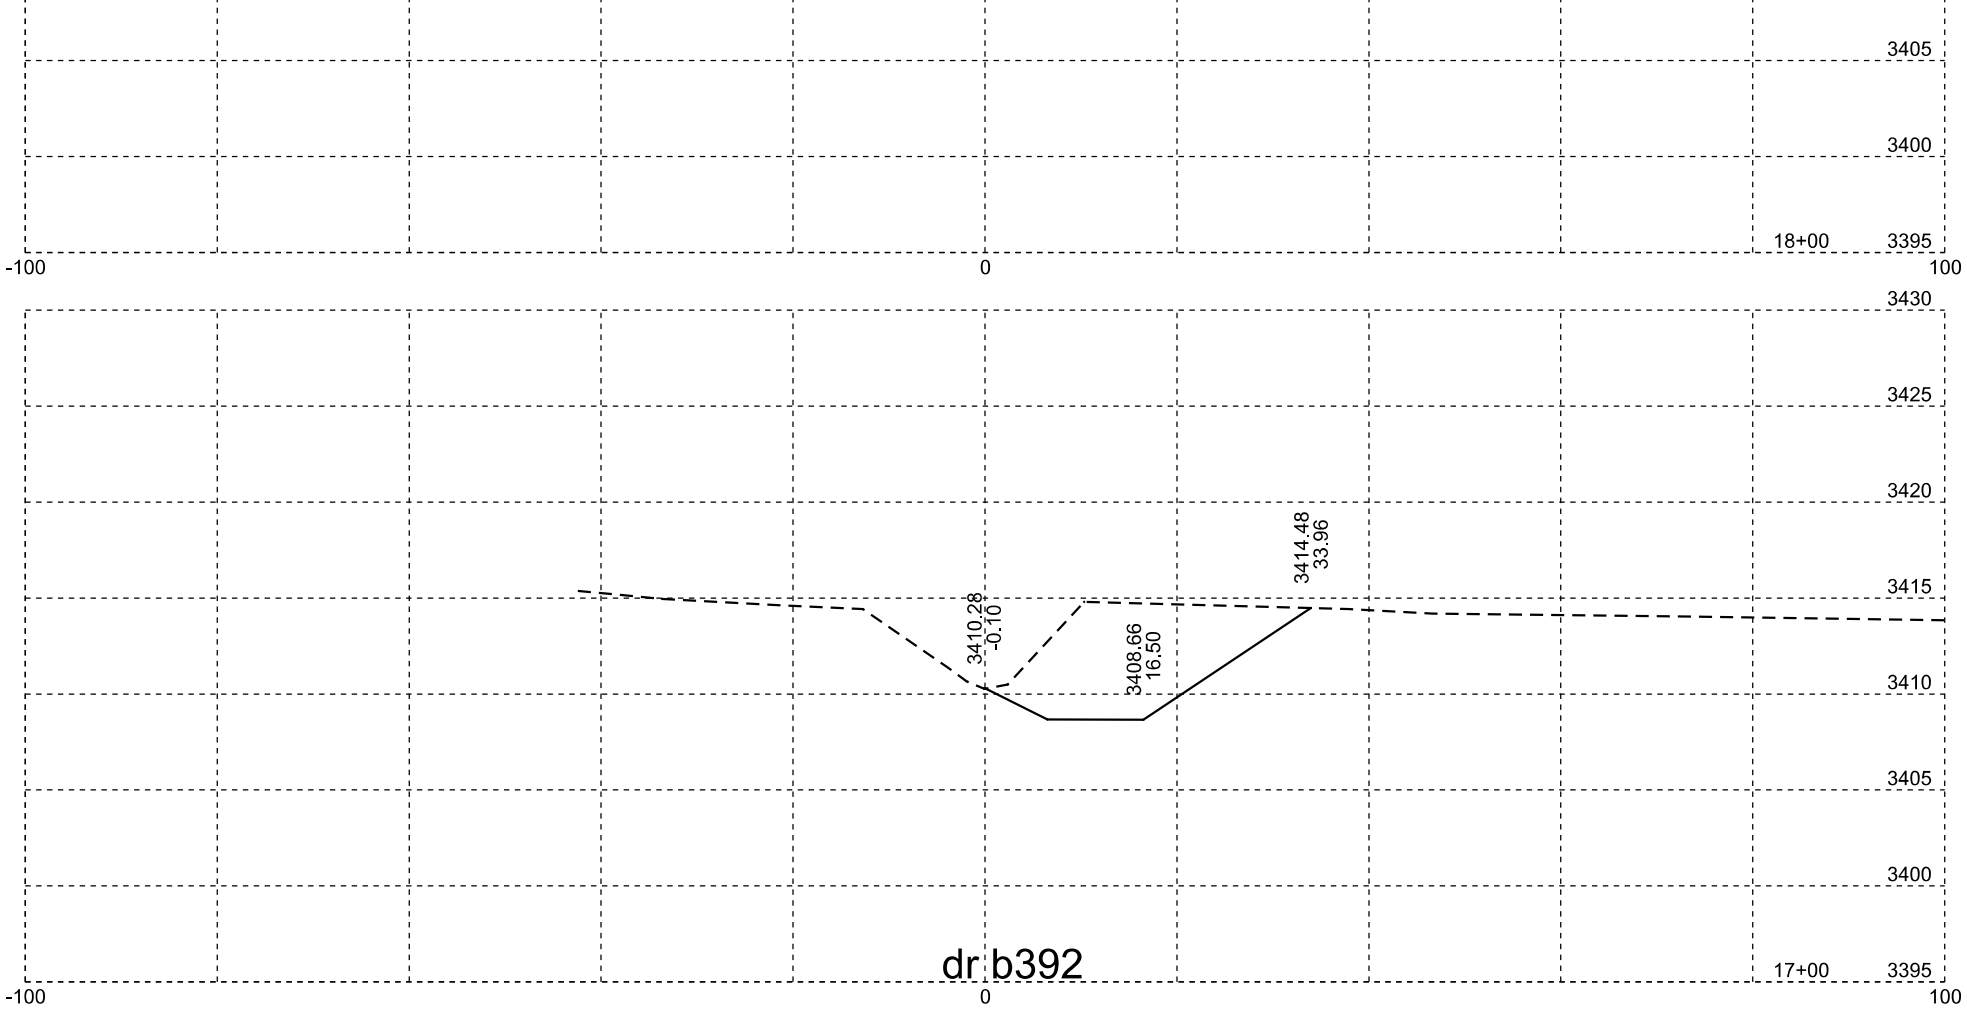

dr b392

Plotting Date: 07/14/2015

STATE OF SOUTH DAKOTA	PROJECT	SHEET NO.	TOTAL SHEETS
	NH-PH 0018(177)104	X312	X329

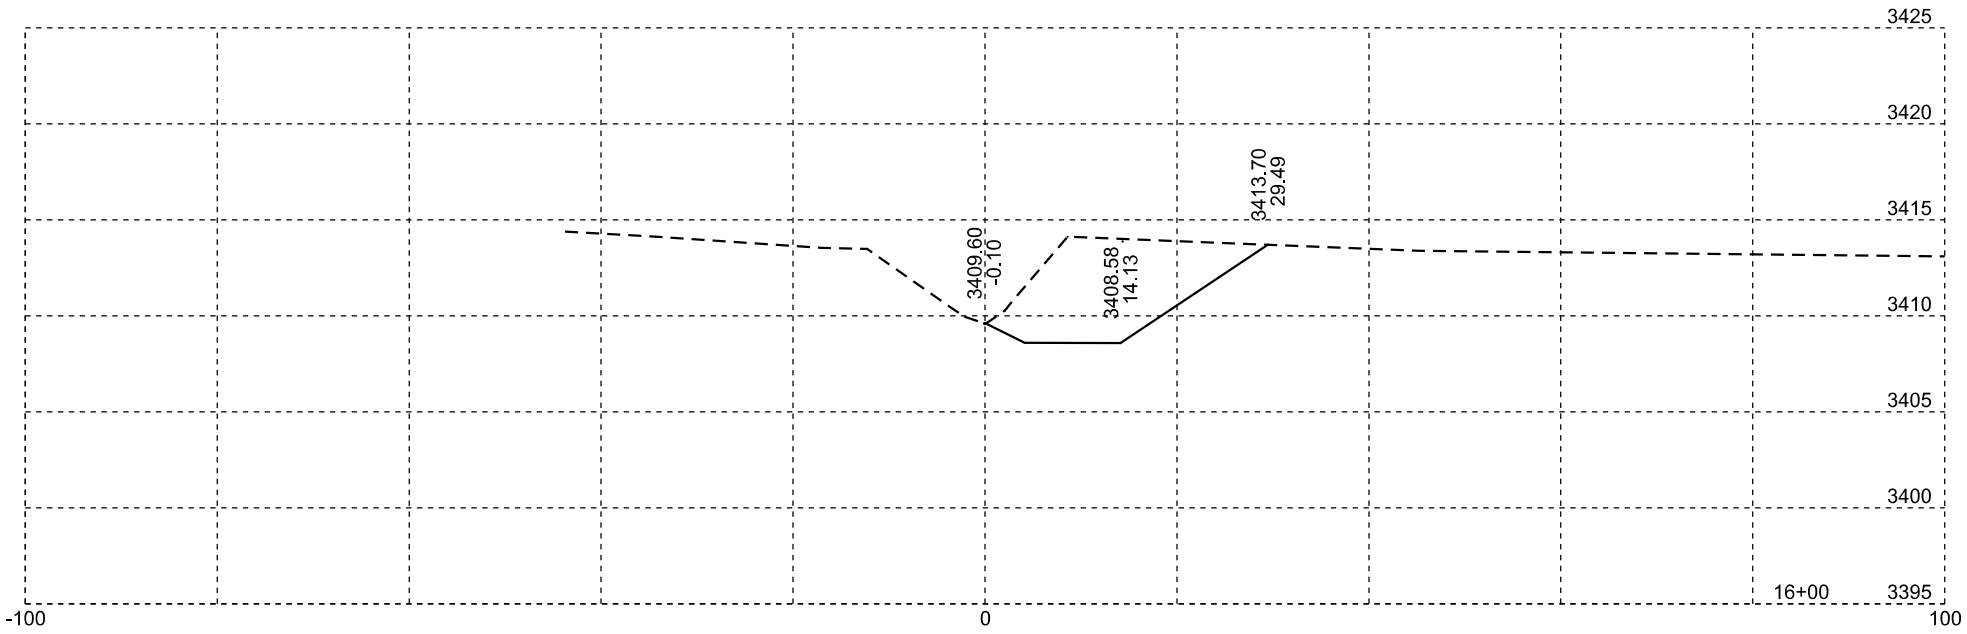

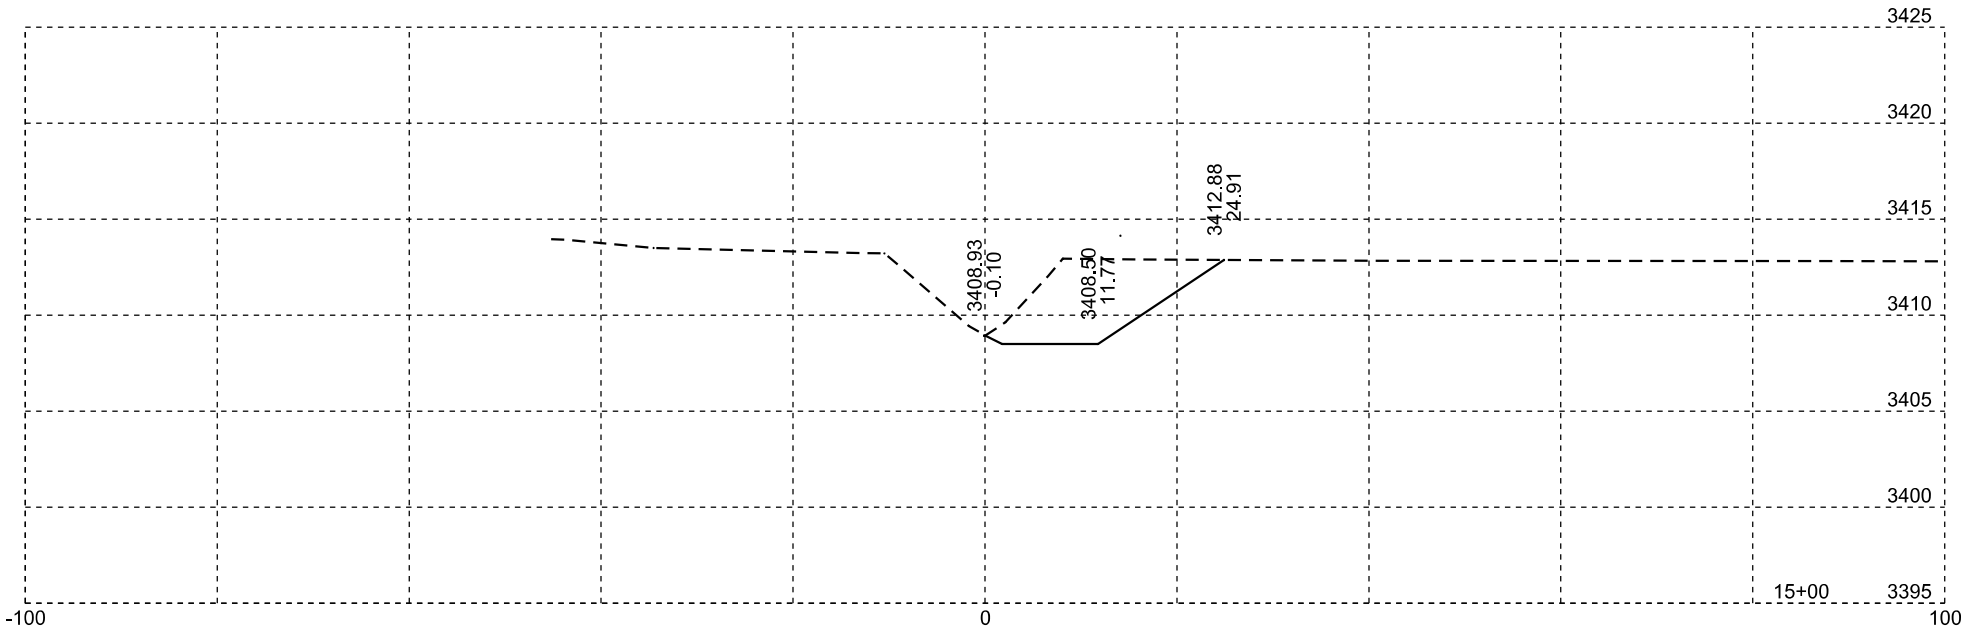

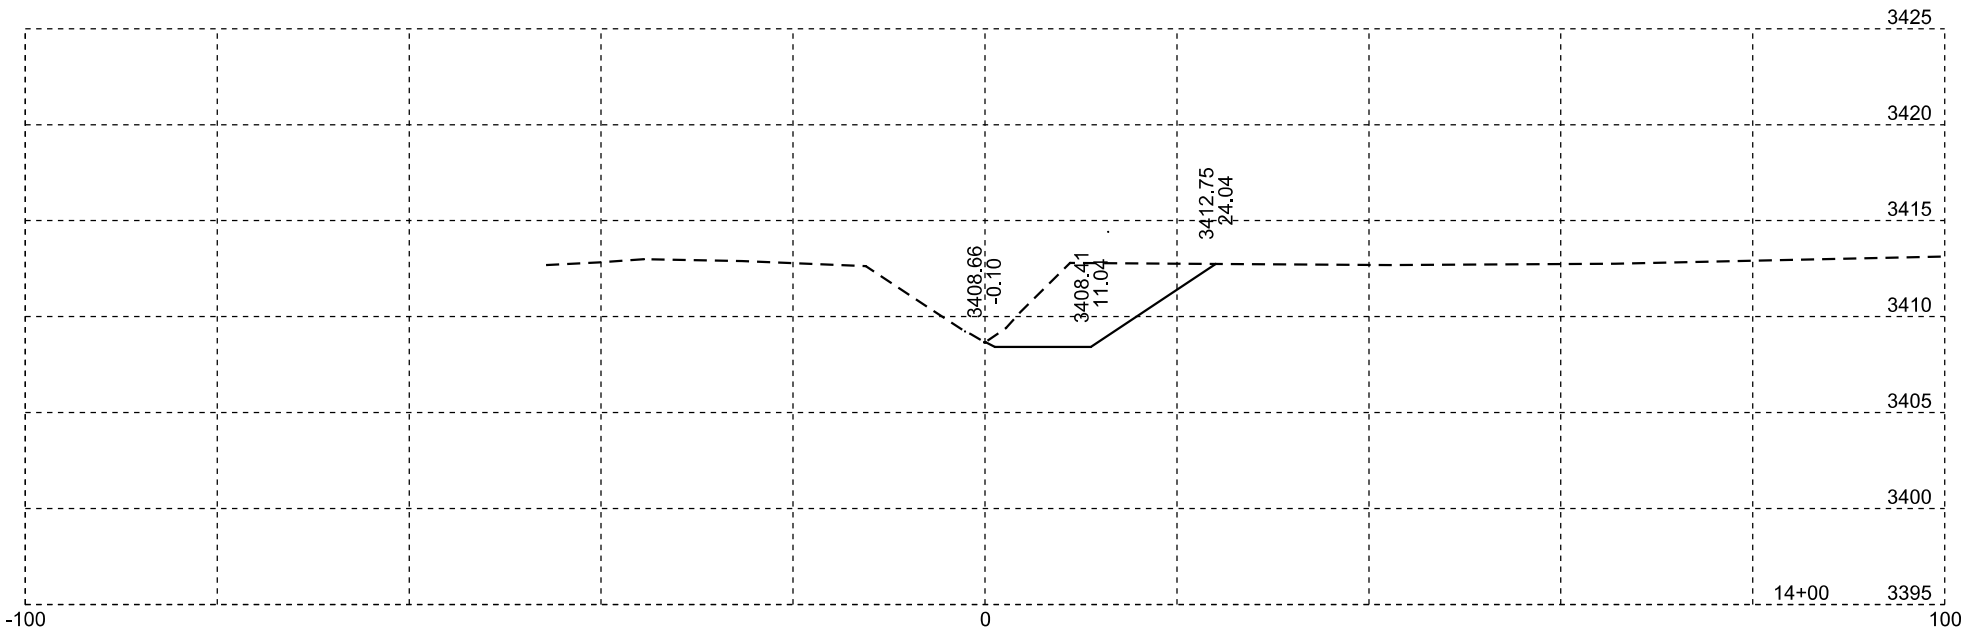

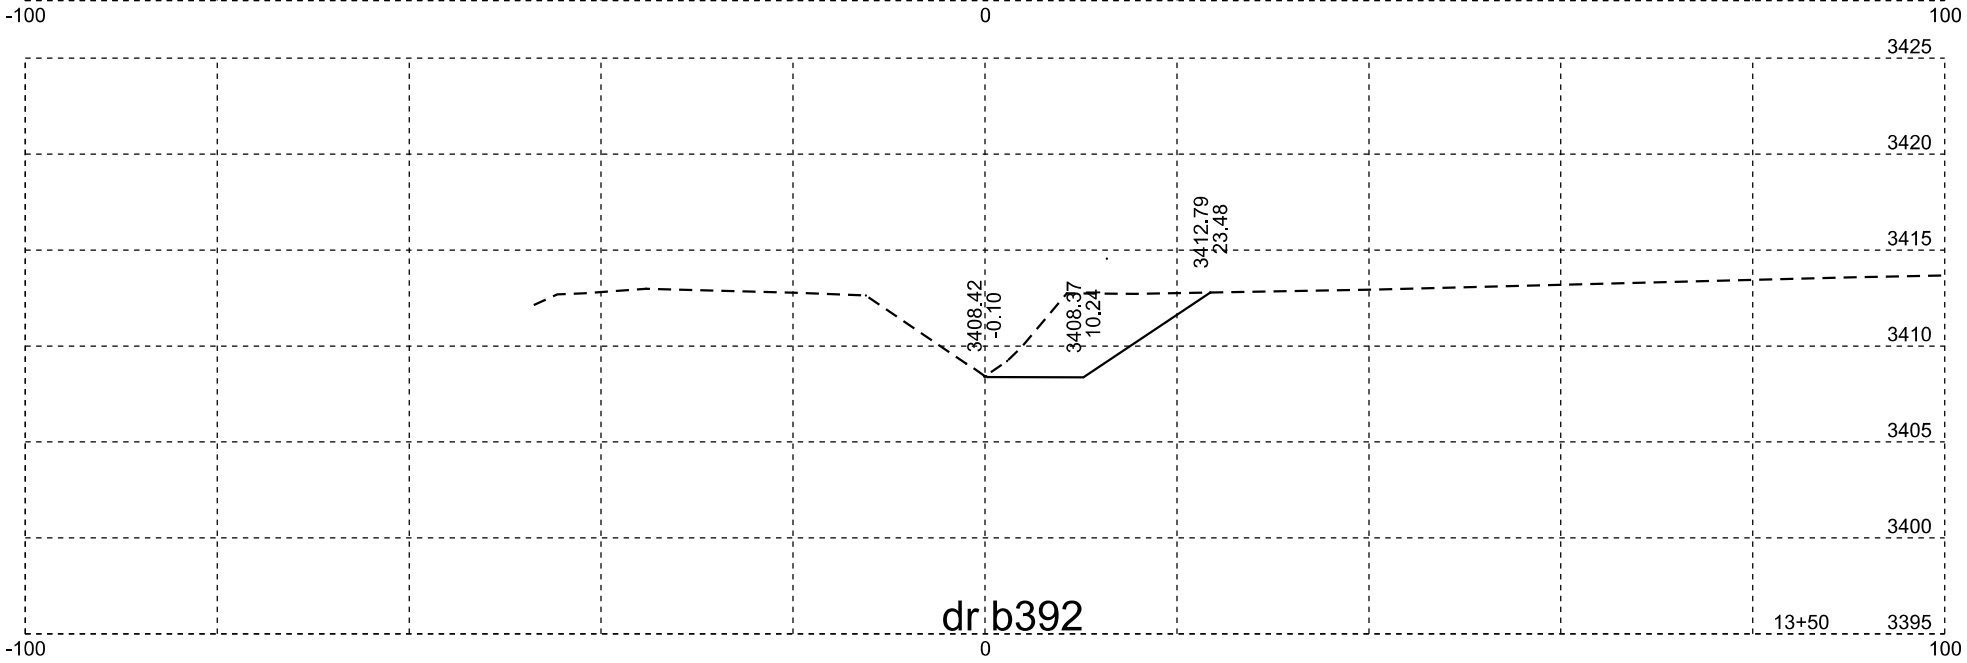

dr b392

Plotting Date: 07/14/2015

STATE OF SOUTH DAKOTA	PROJECT	SHEET NO.	TOTAL SHEETS
	NH-PH 0018(177)104	X313	X329

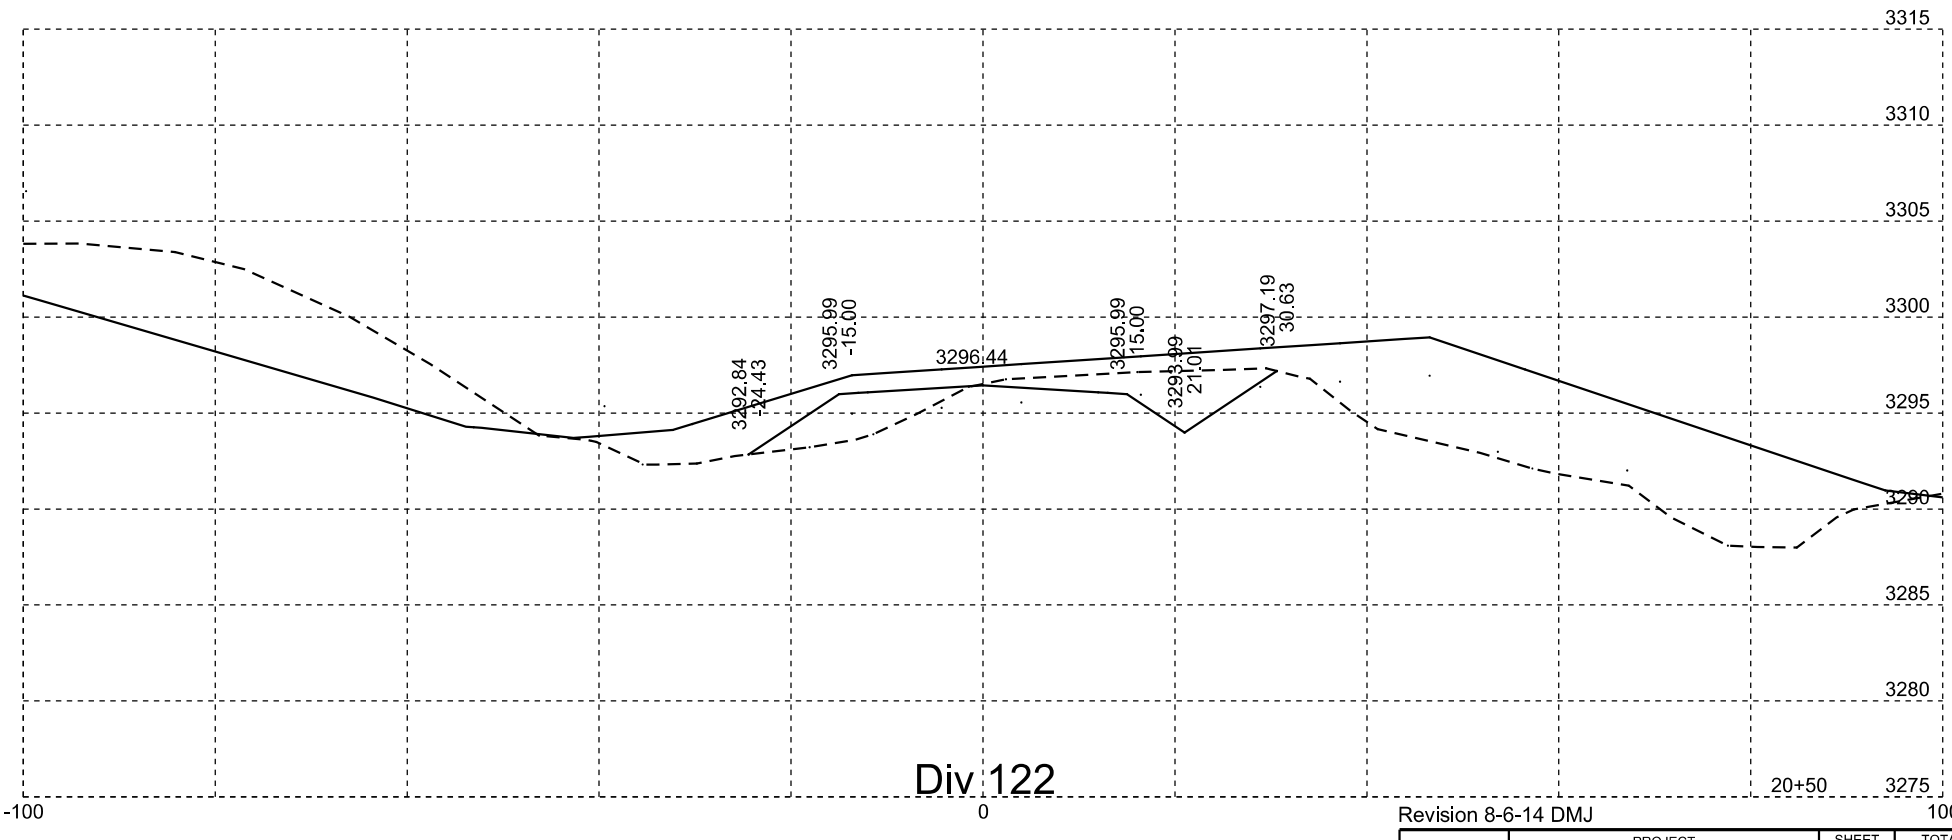

Div 122

Revision 8-6-14 DMJ

Plotting Date: 07/14/2015

STATE OF SOUTH DAKOTA	PROJECT	SHEET NO.	TOTAL SHEETS
	NH-PH 0018(177)104	X314	X329

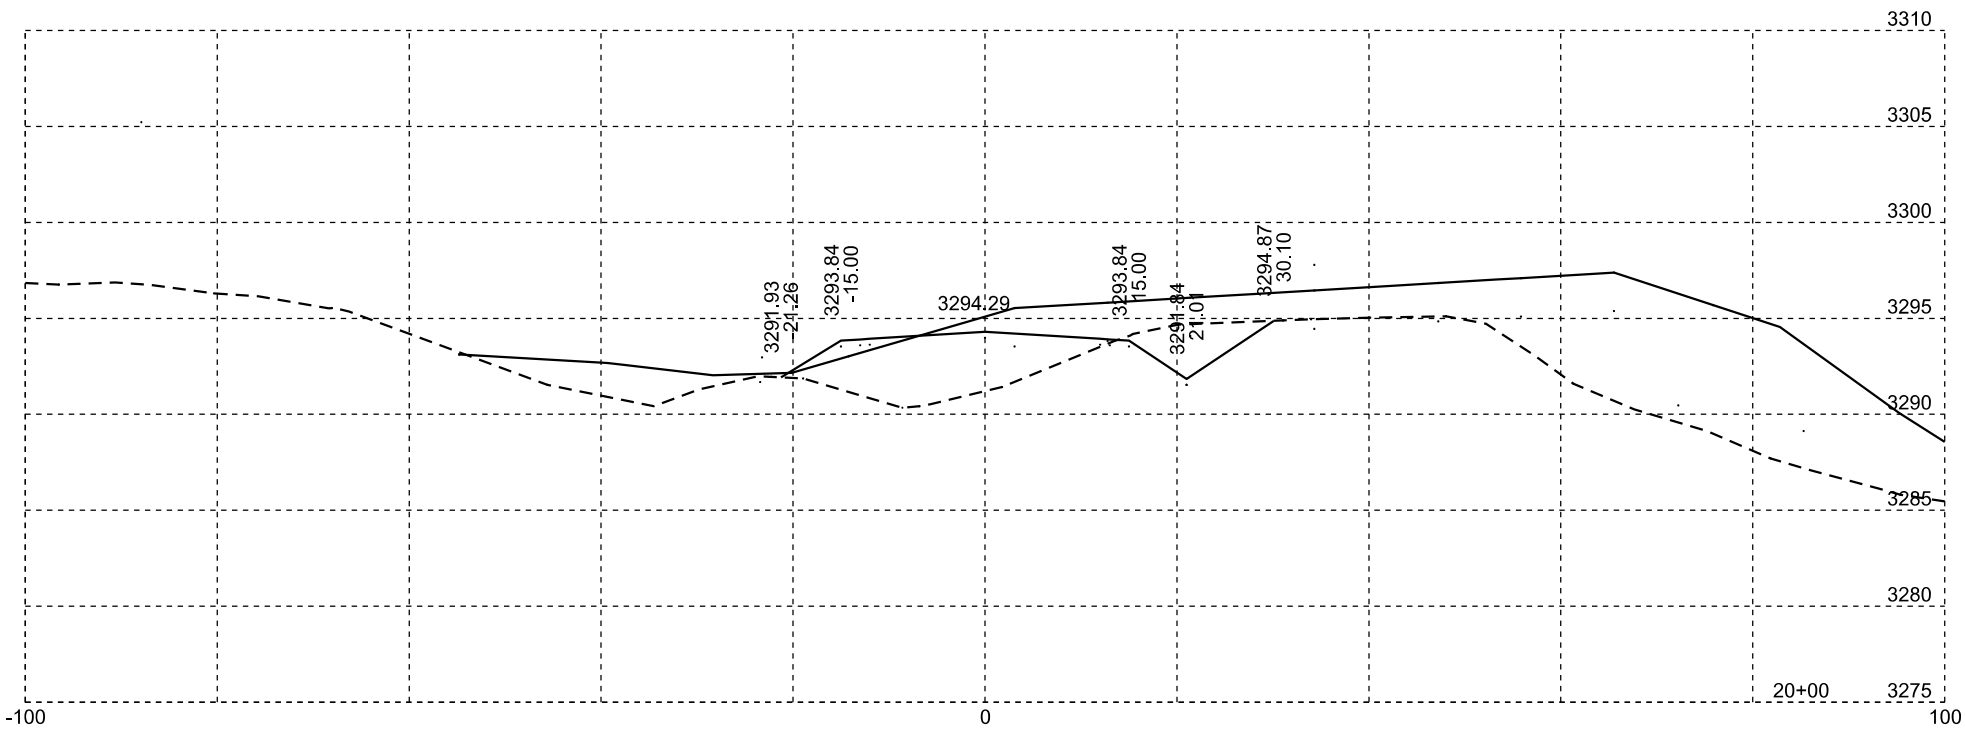

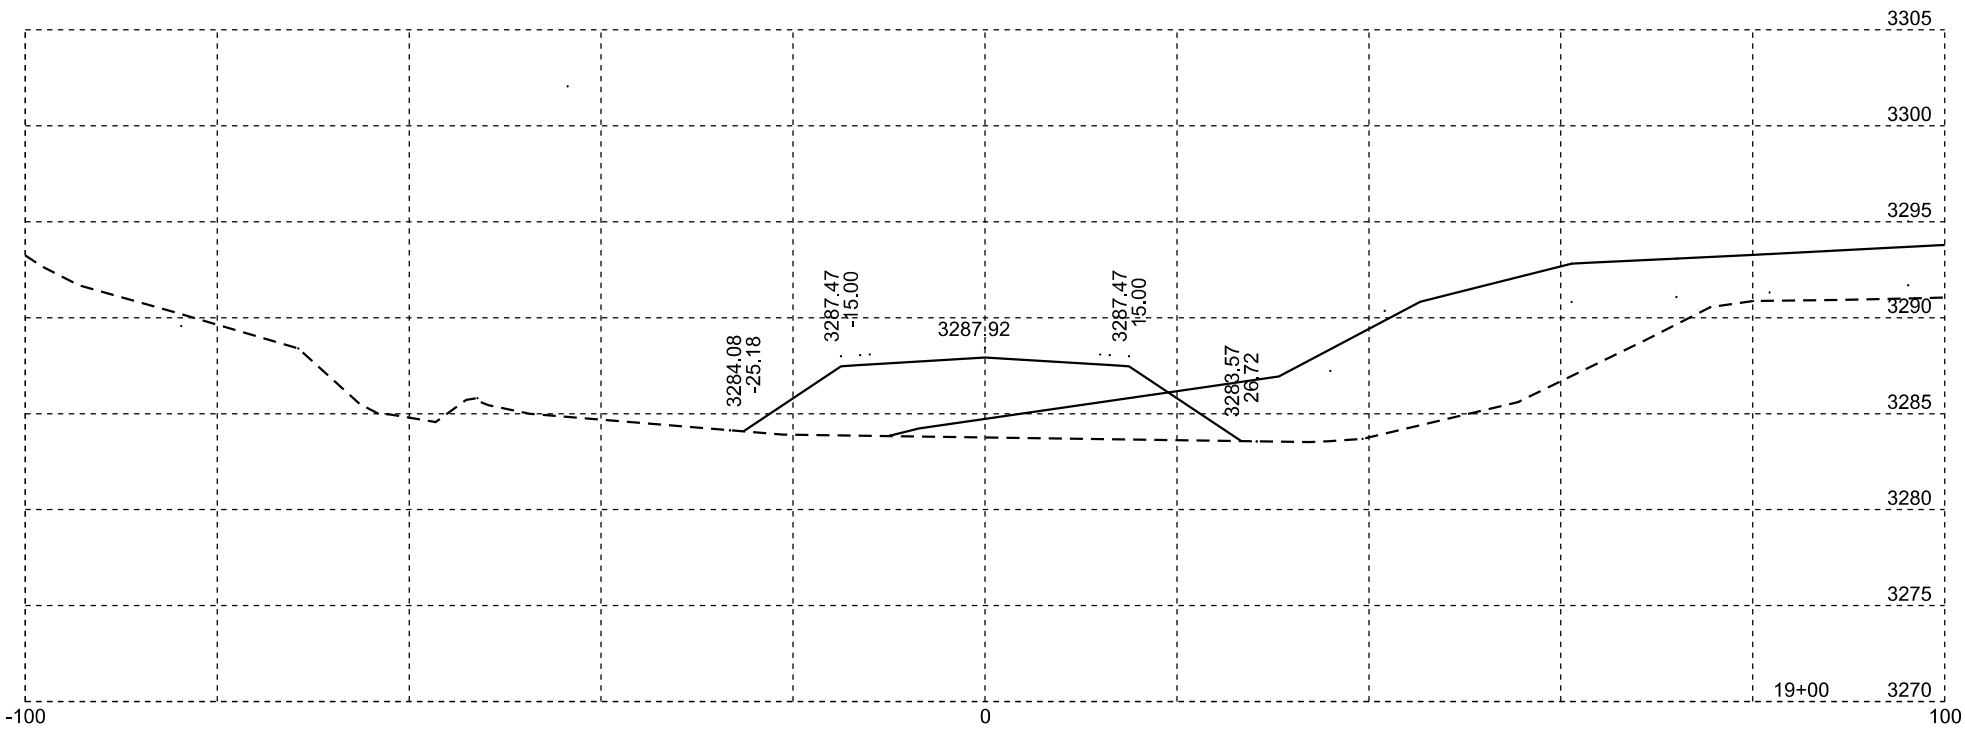

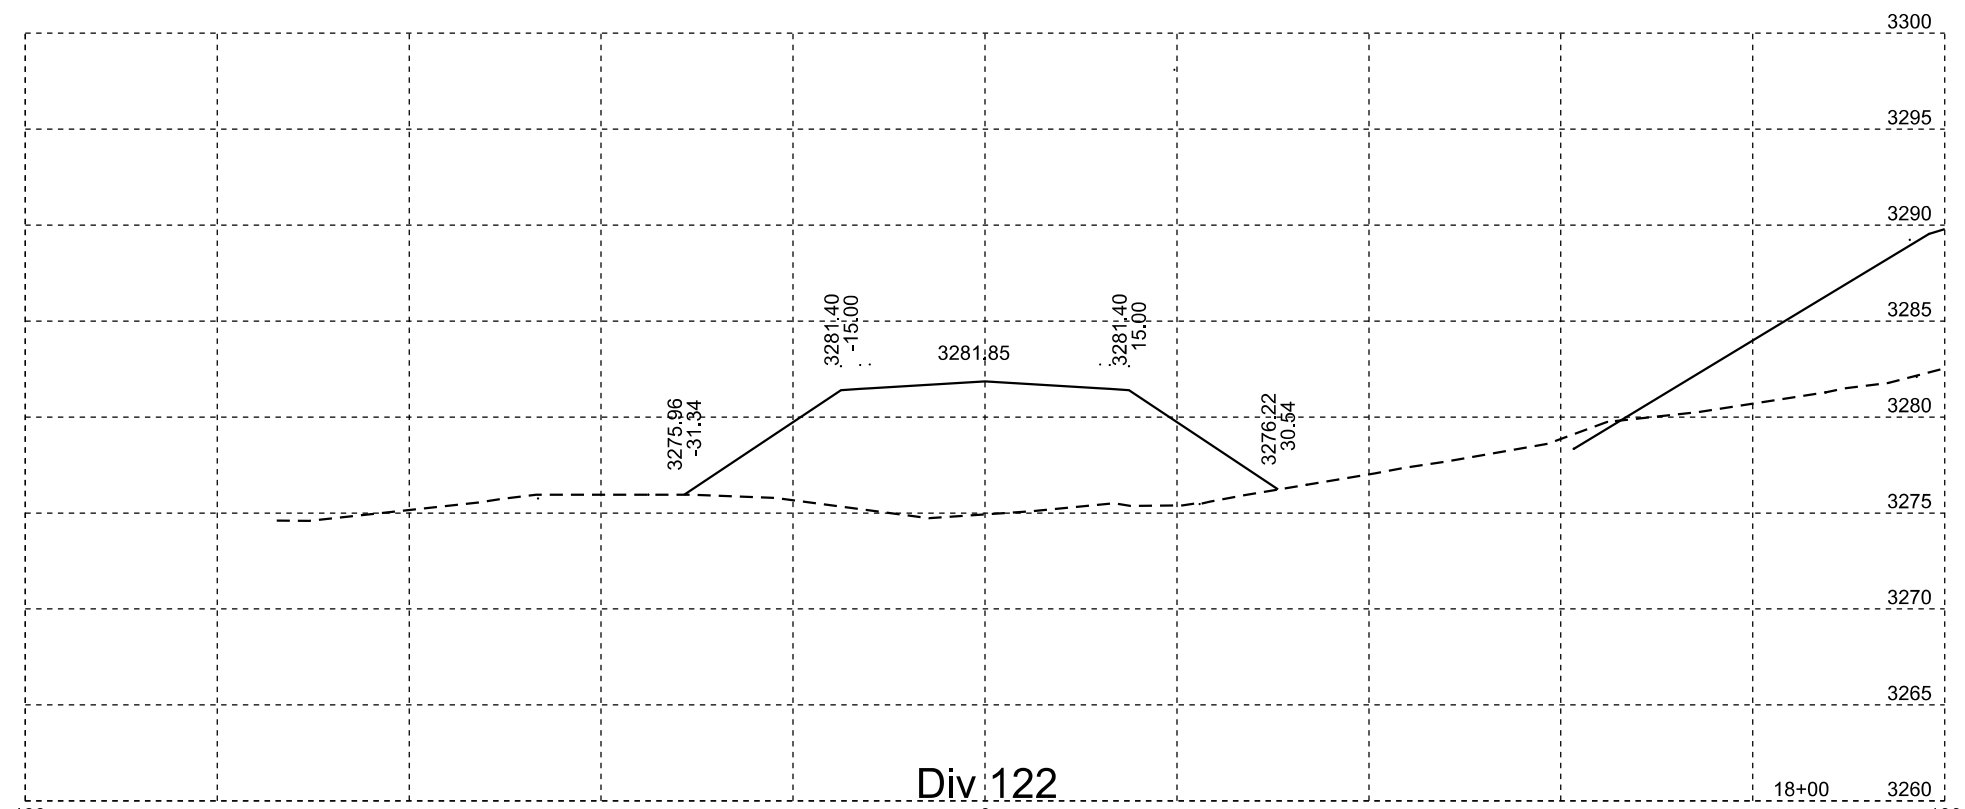

Div 122

Revision 8-6-14 DMJ

Plotting Date: 07/14/2015

STATE OF SOUTH DAKOTA	PROJECT	SHEET NO.	TOTAL SHEETS
	NH-PH 0018(177)104	X315	X329

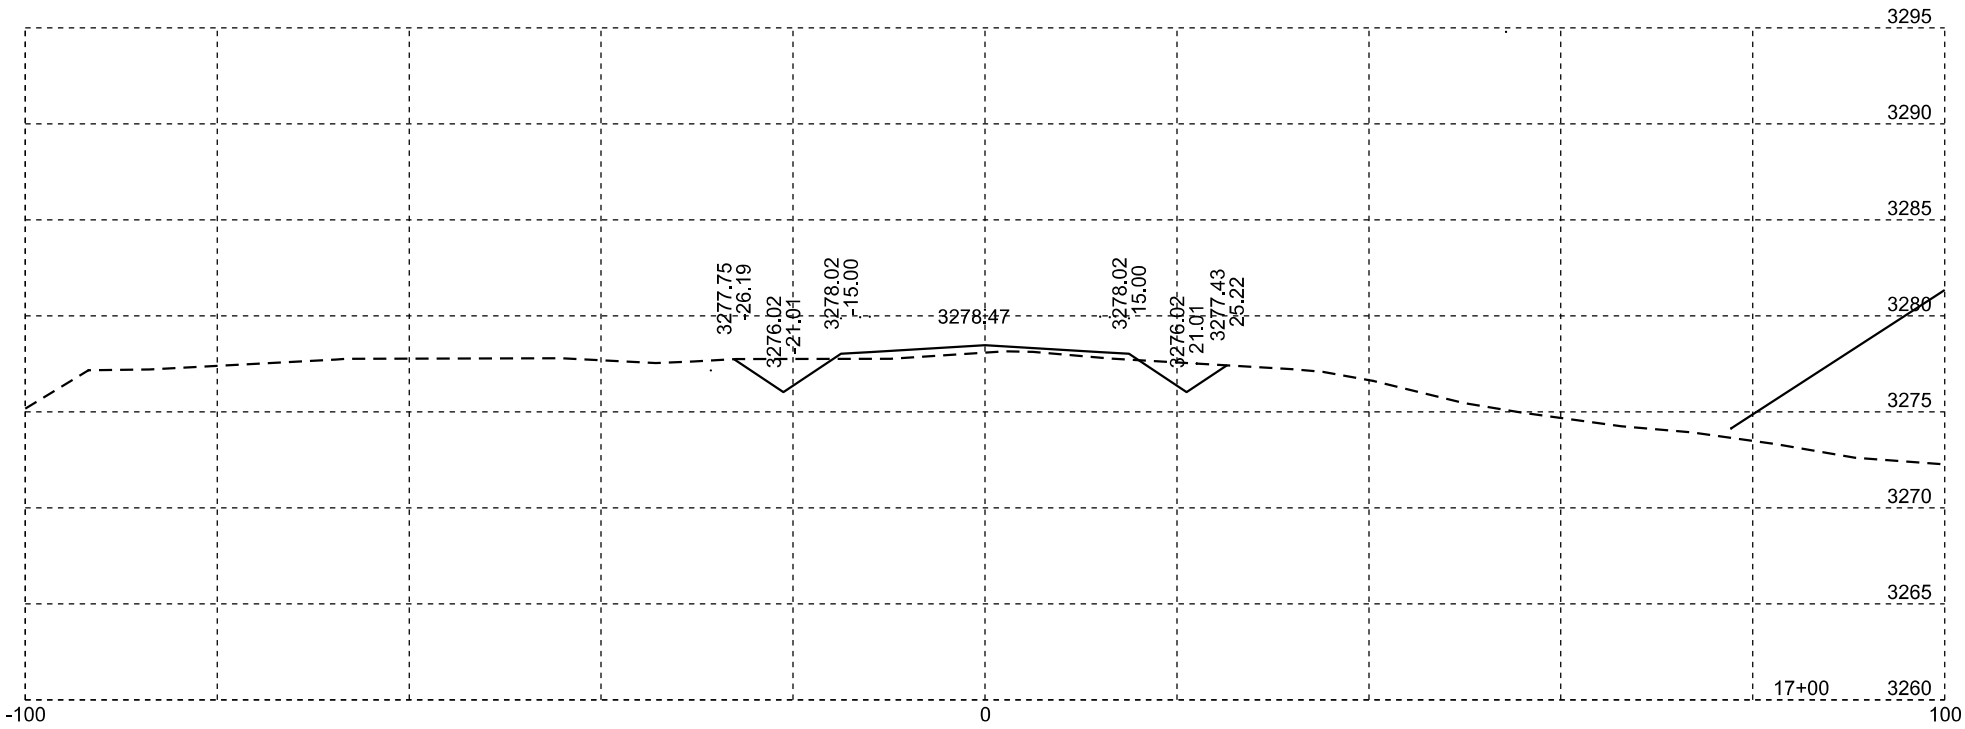

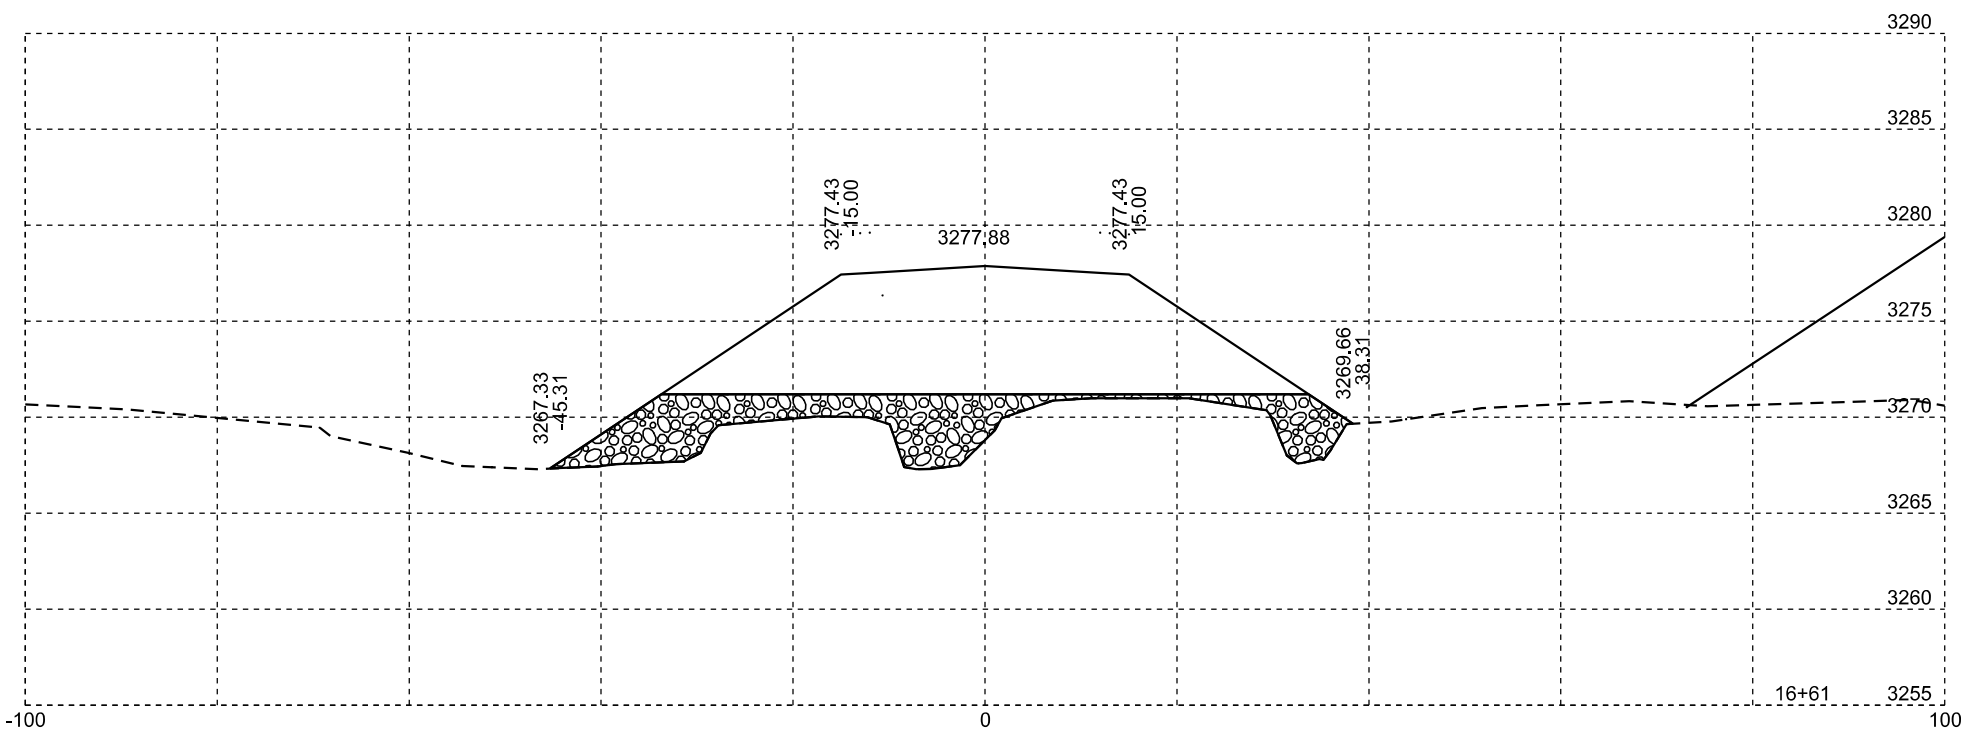

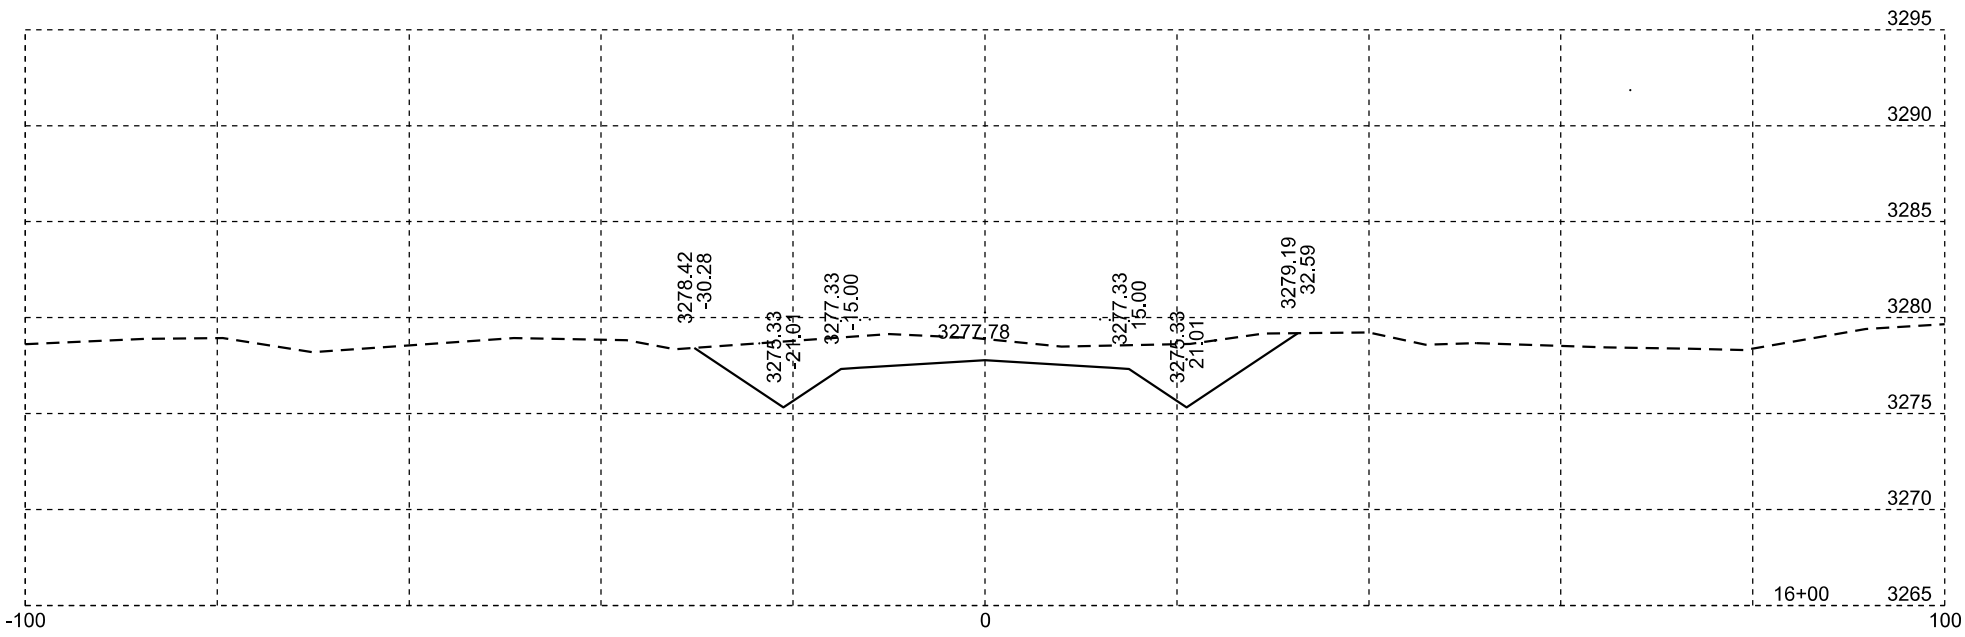

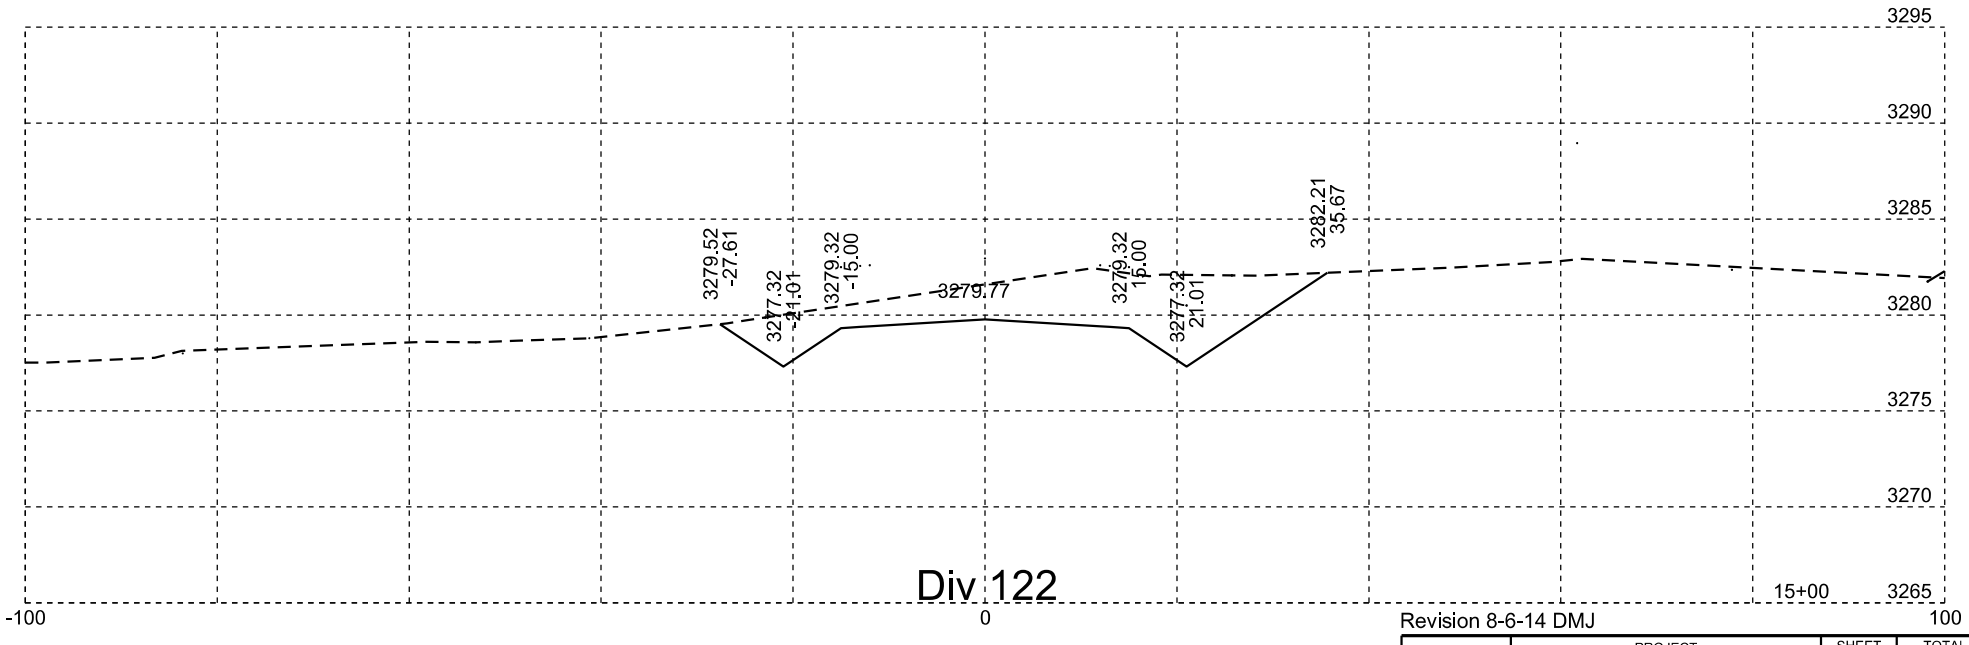

Div 122

Revision 8-6-14 DMJ

Plotting Date: 07/14/2015

STATE OF SOUTH DAKOTA	PROJECT	SHEET NO.	TOTAL SHEETS
	NH-PH 0018(177)104	X316	X329

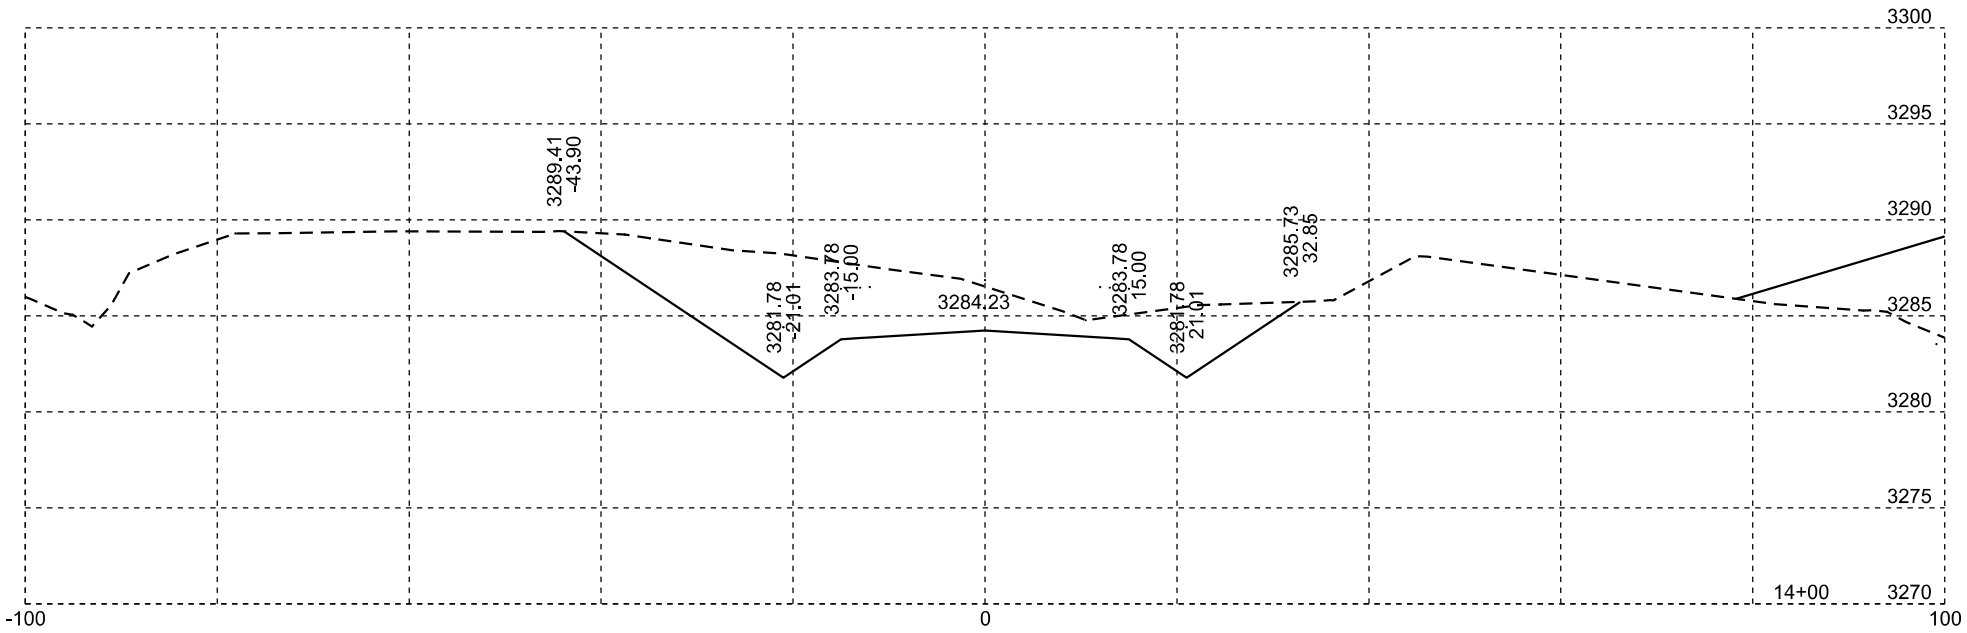

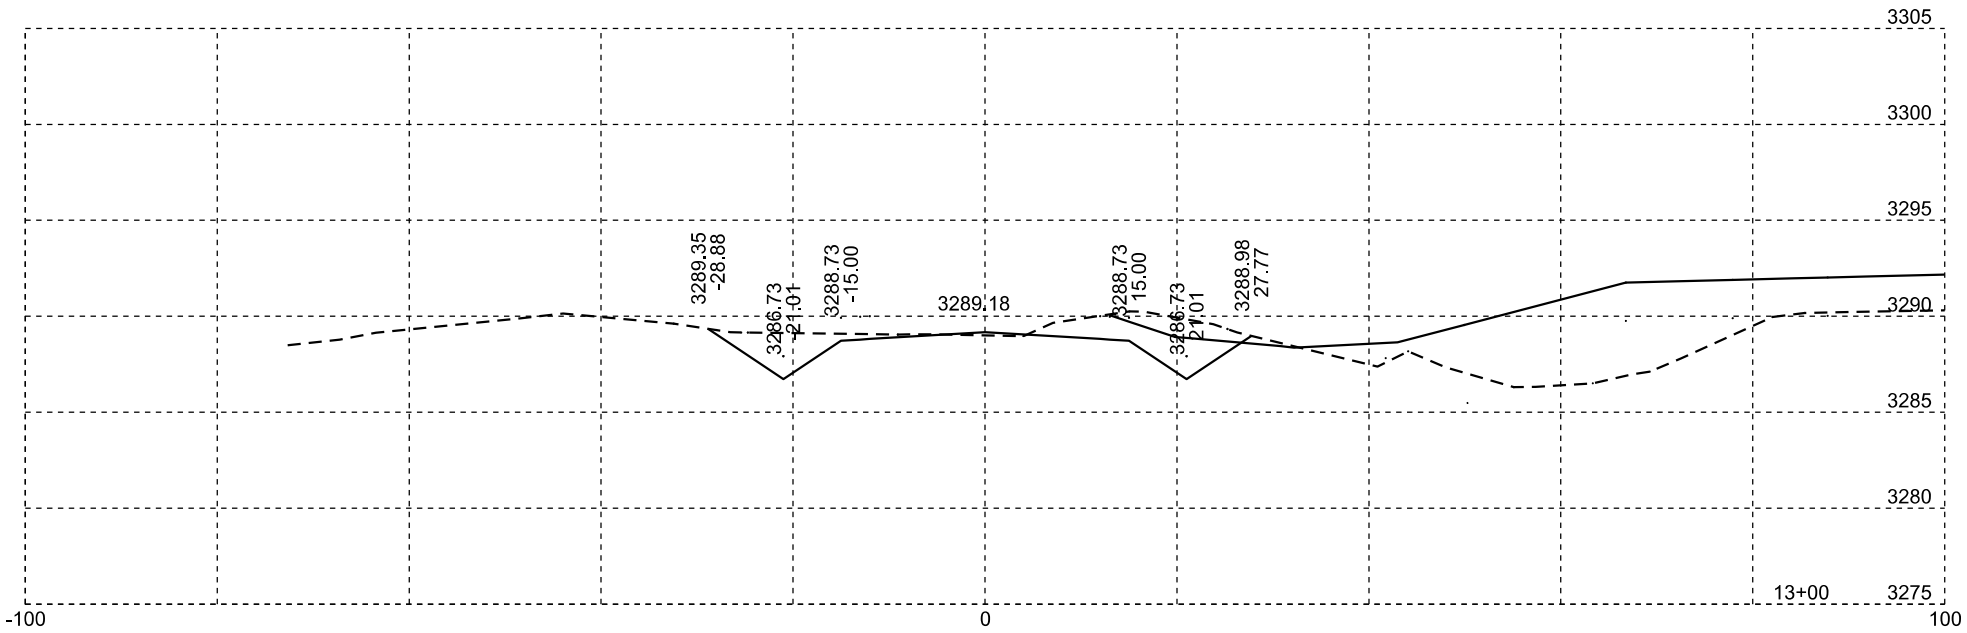

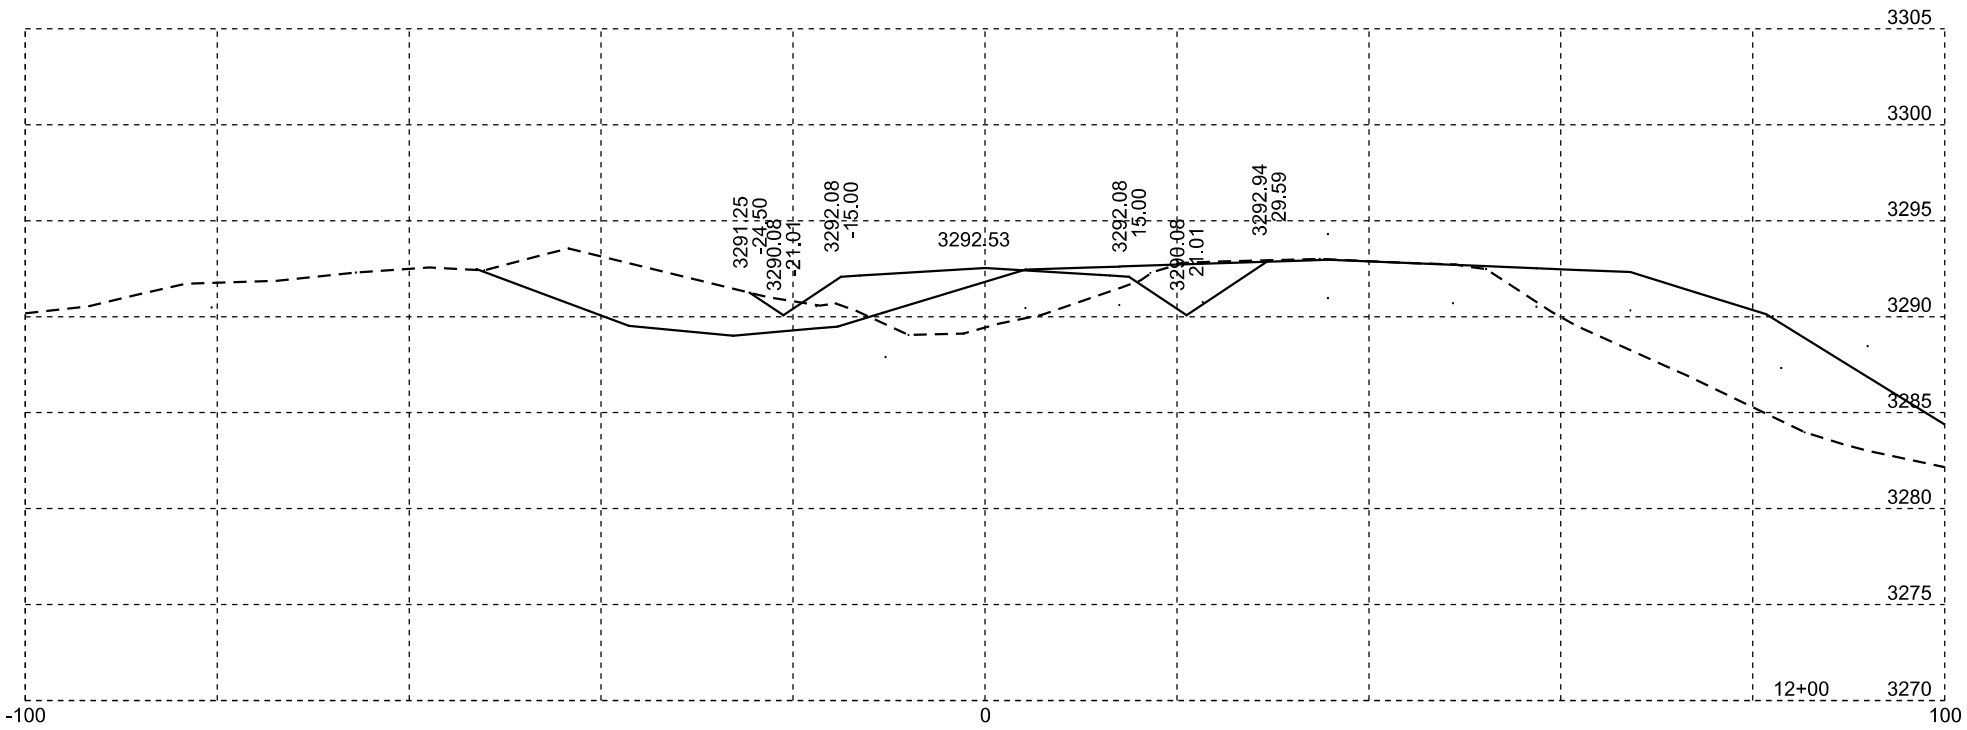

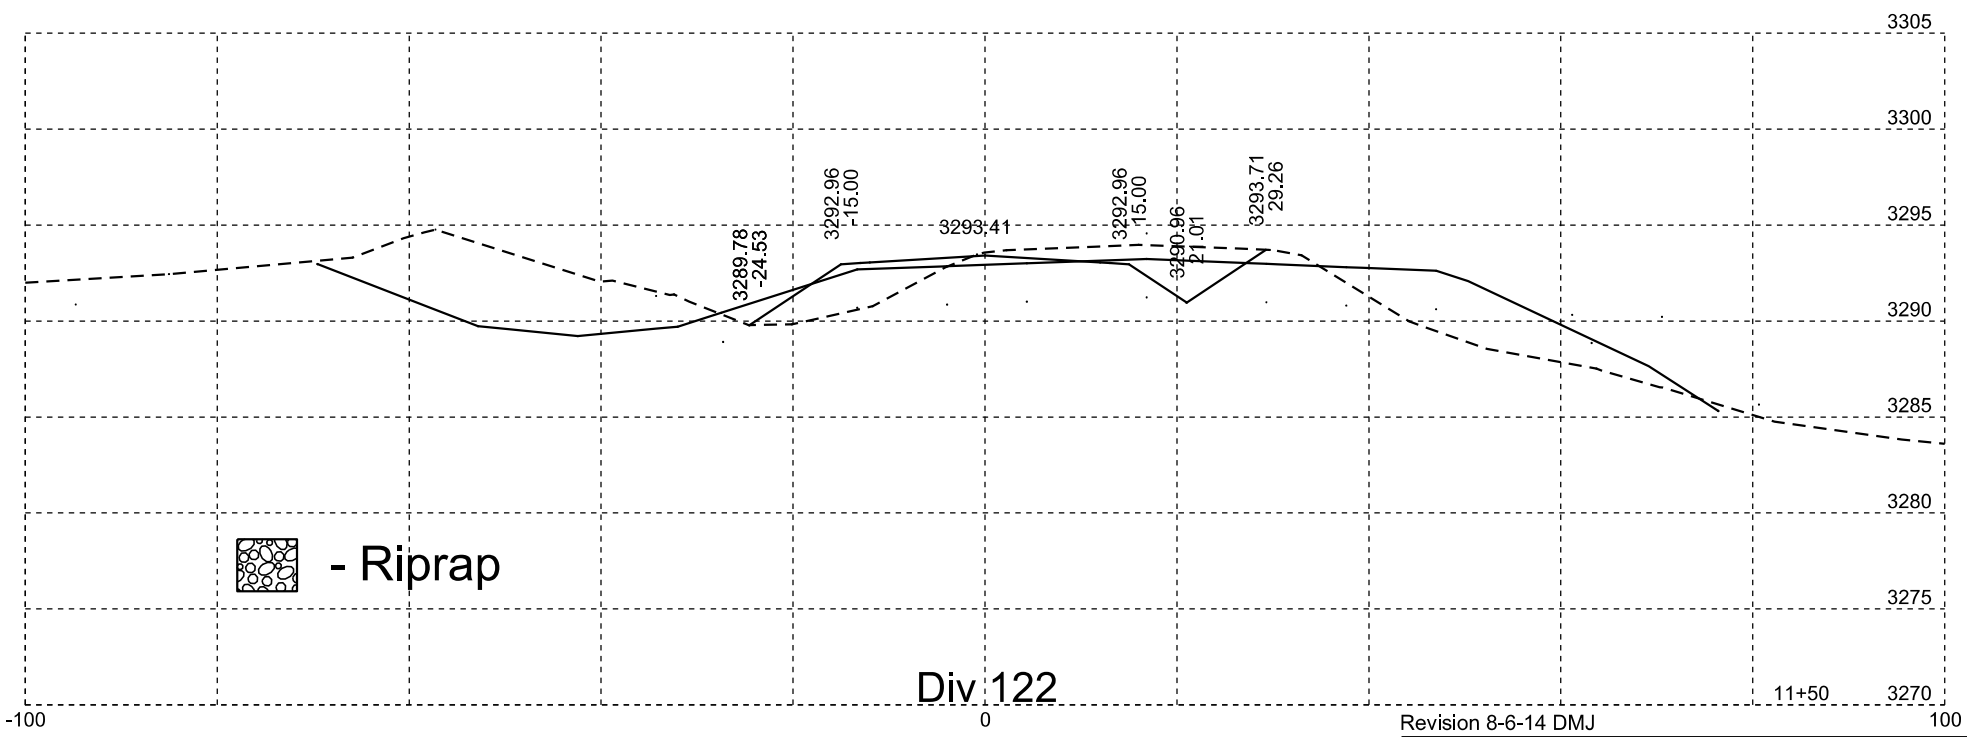

- Riprap

Div 122

Revision 8-6-14 DMJ

Plotting Date: 07/14/2015

STATE OF SOUTH DAKOTA	PROJECT	SHEET NO.	TOTAL SHEETS
	NH-PH 0018(177)104	X317	X329

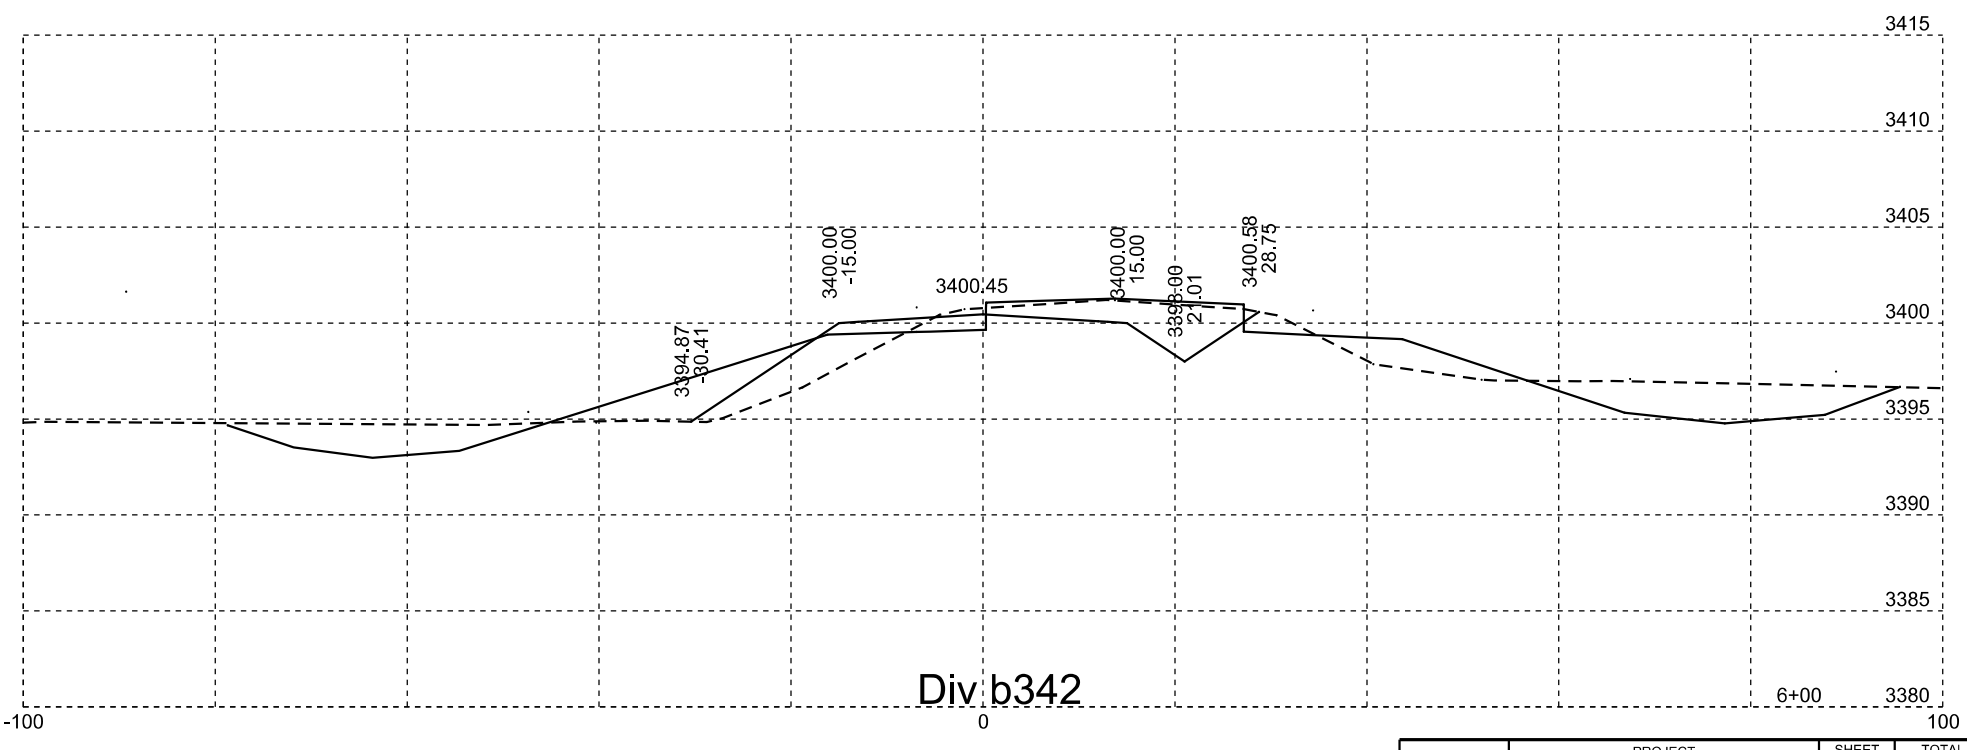

Plotting Date: 07/14/2015

STATE OF SOUTH DAKOTA	PROJECT	SHEET NO.	TOTAL SHEETS
	NH-PH 0018(177)104	X318	X329

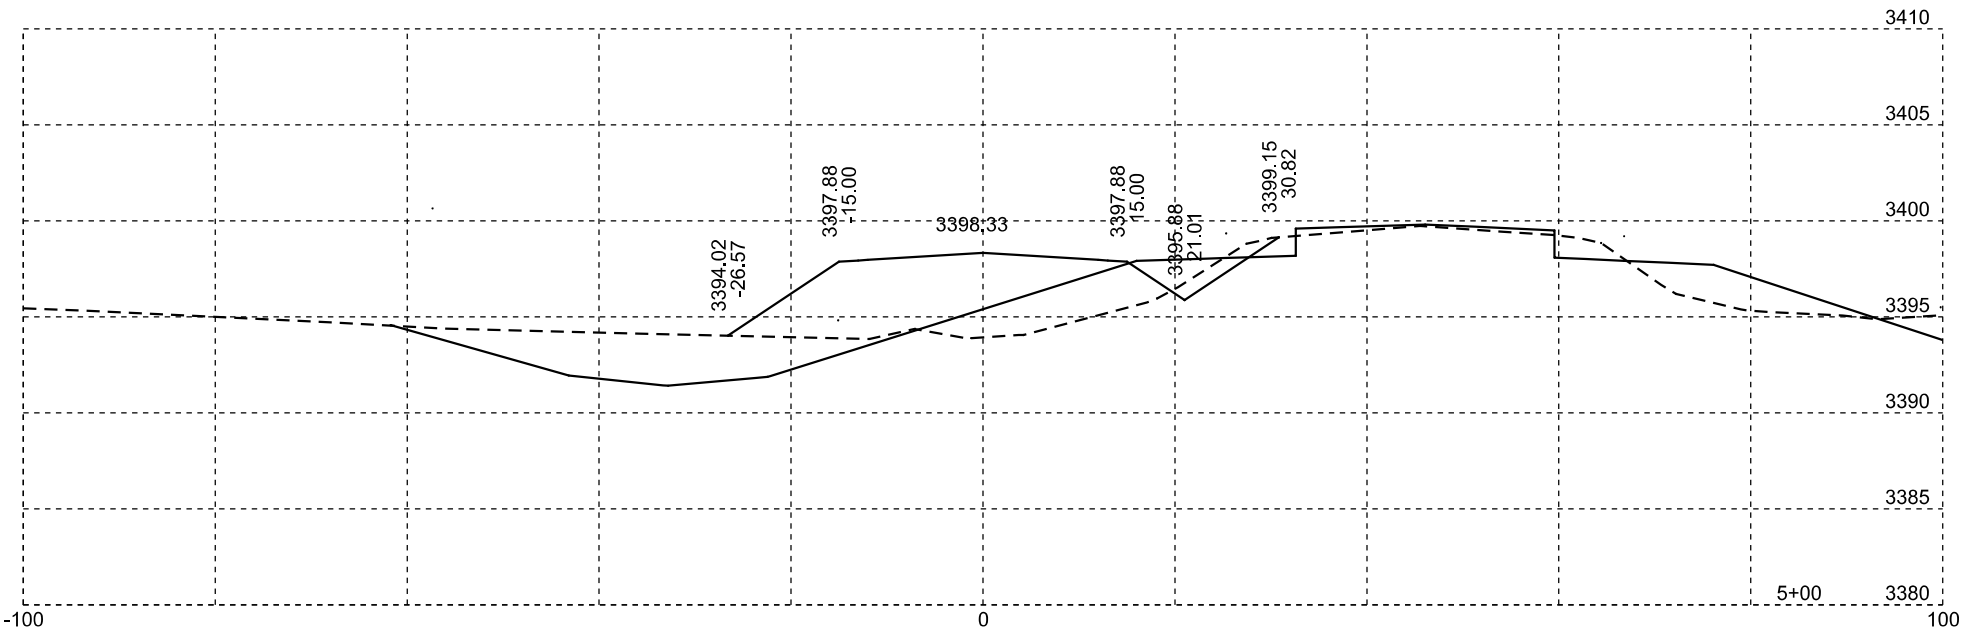

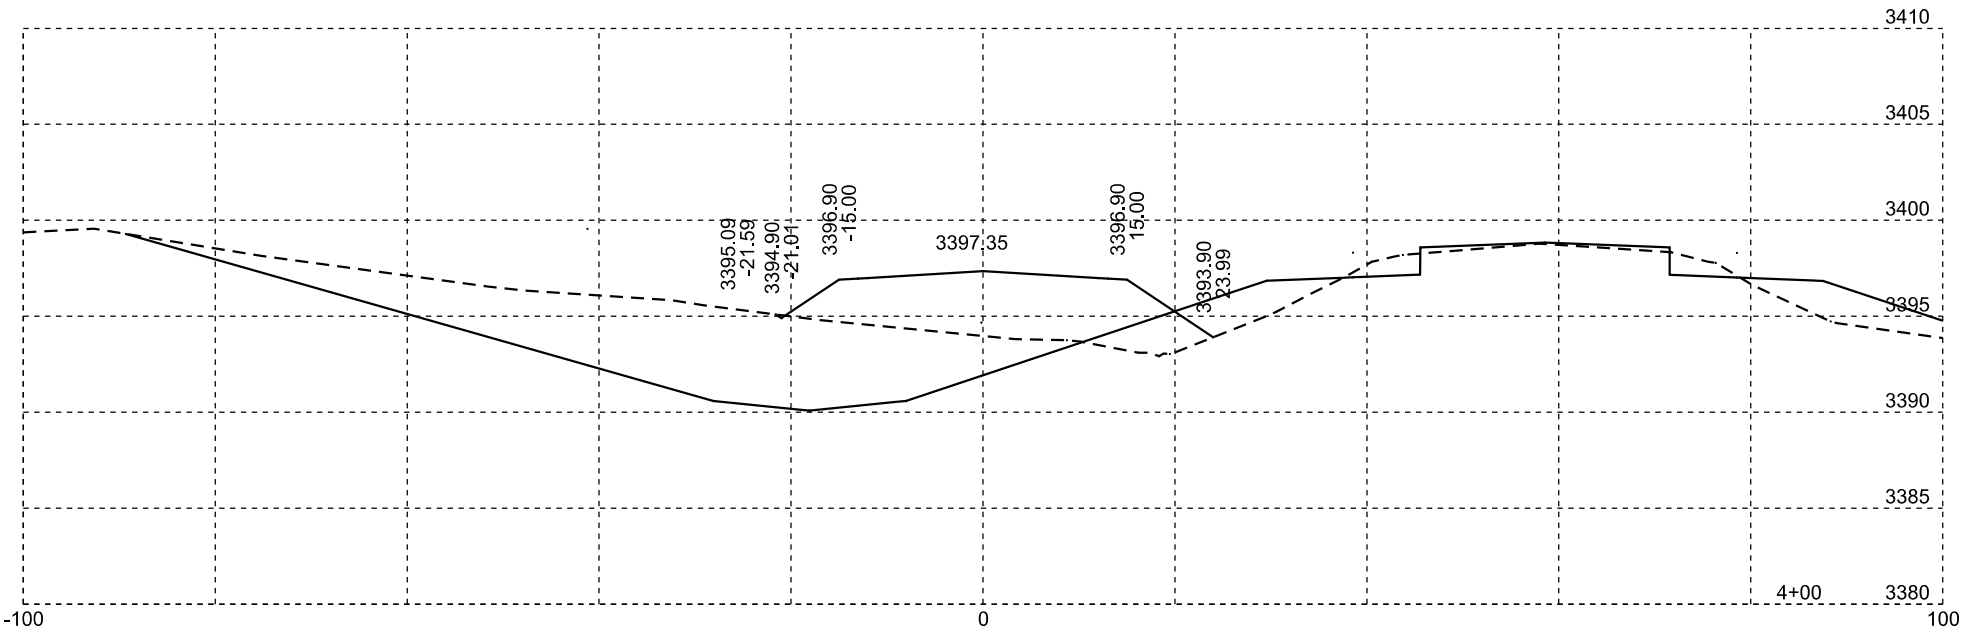

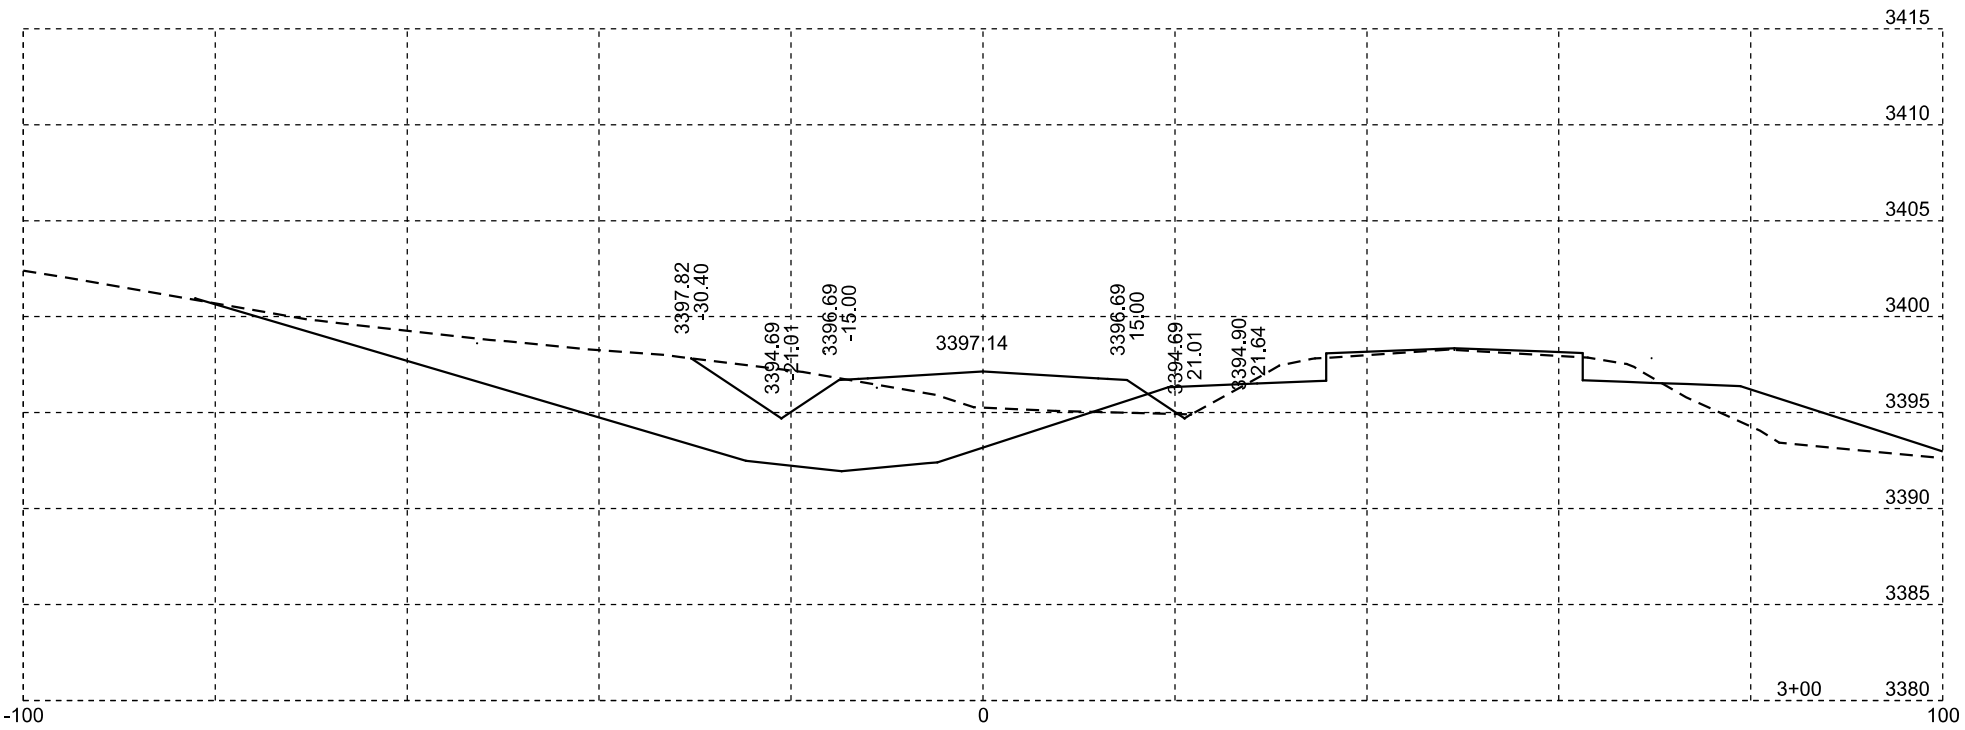

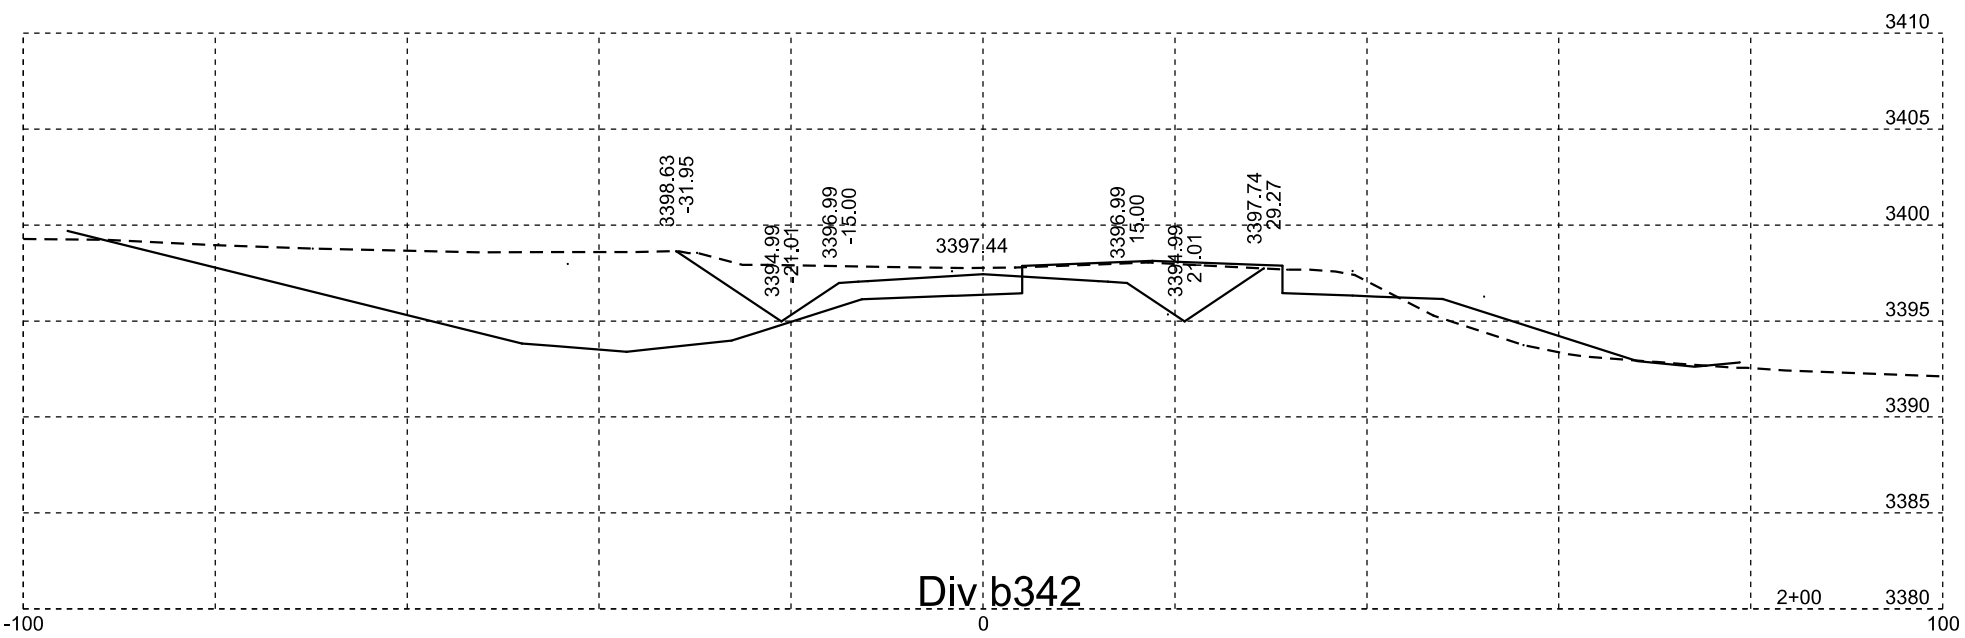

Div b342

Plotting Date: 07/14/2015

STATE OF SOUTH DAKOTA	PROJECT	SHEET NO.	TOTAL SHEETS
	NH-PH 0018(177)104	X319	X329

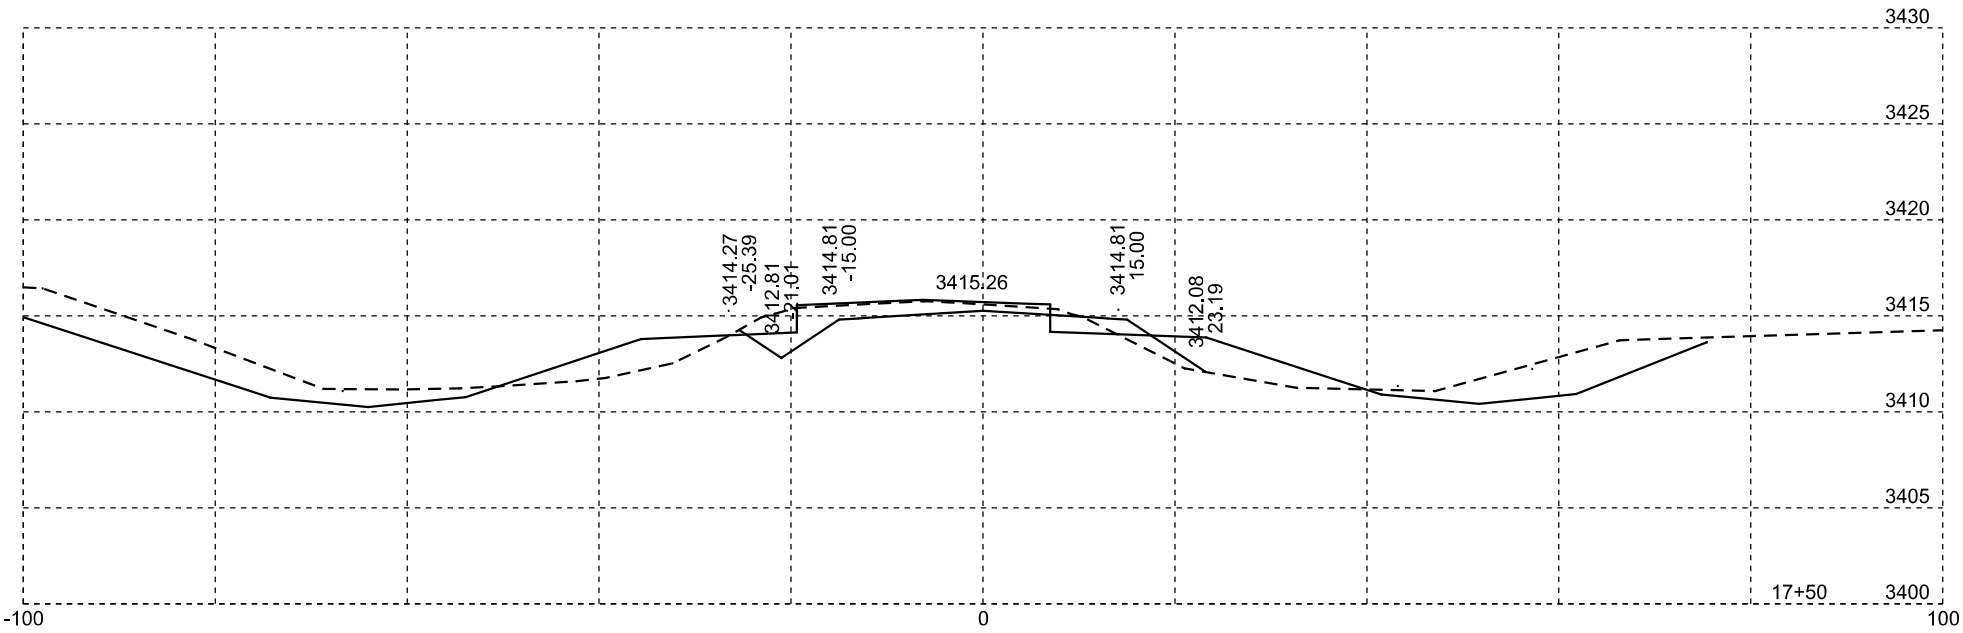

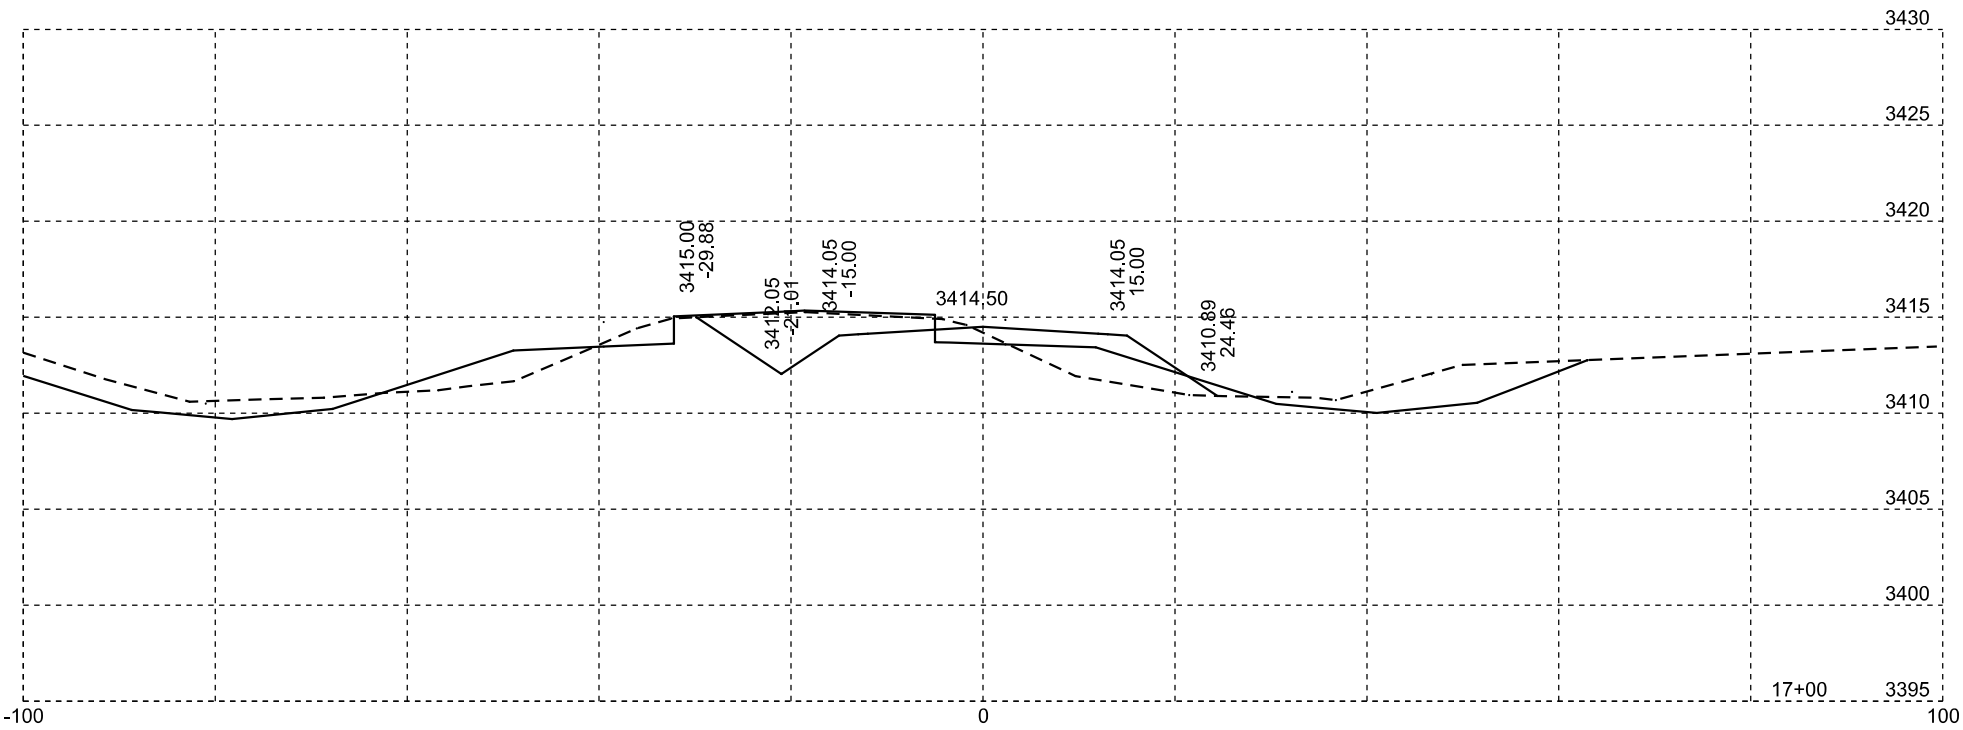

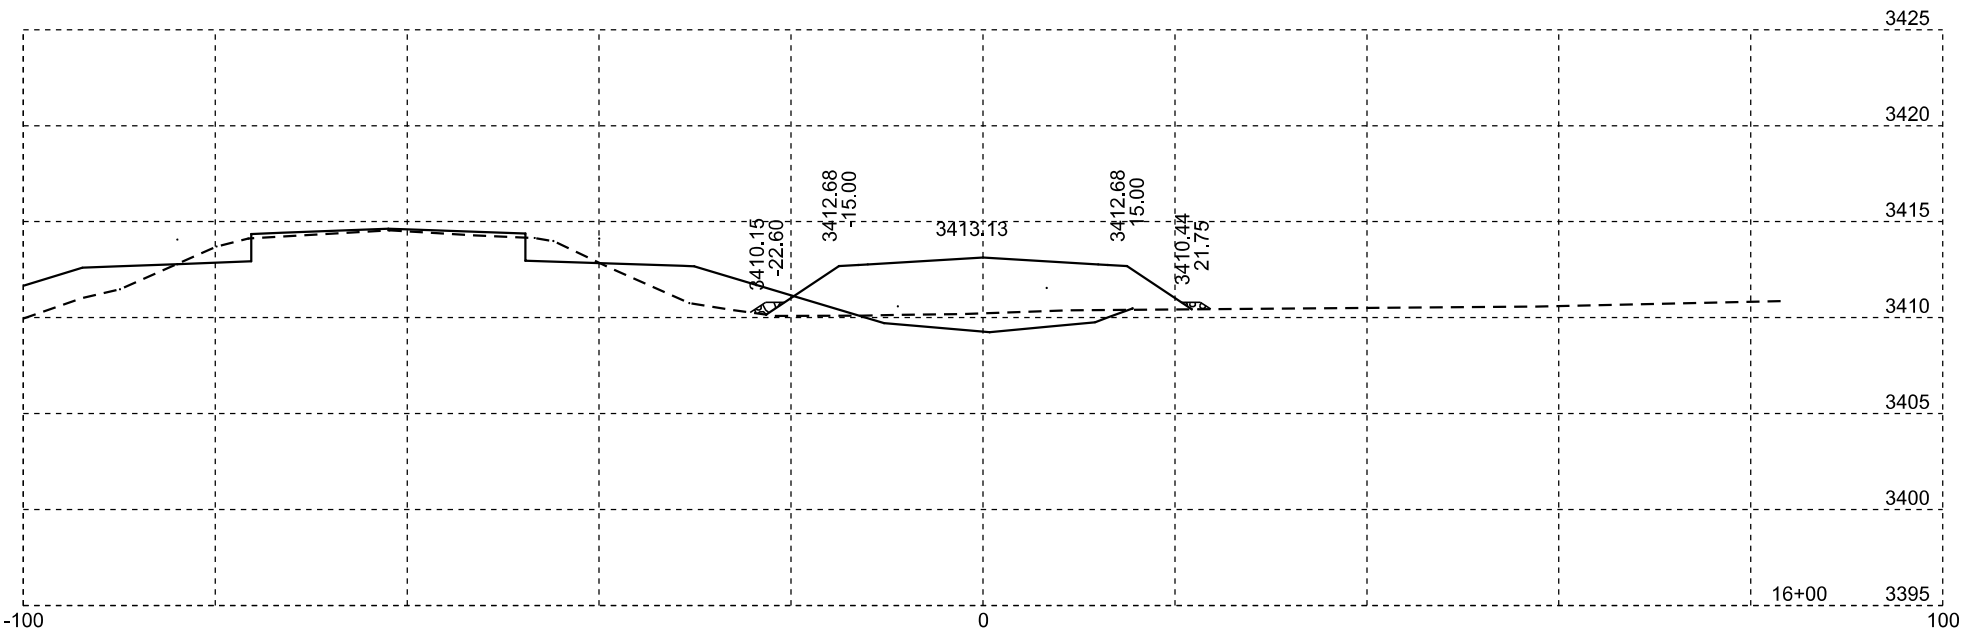

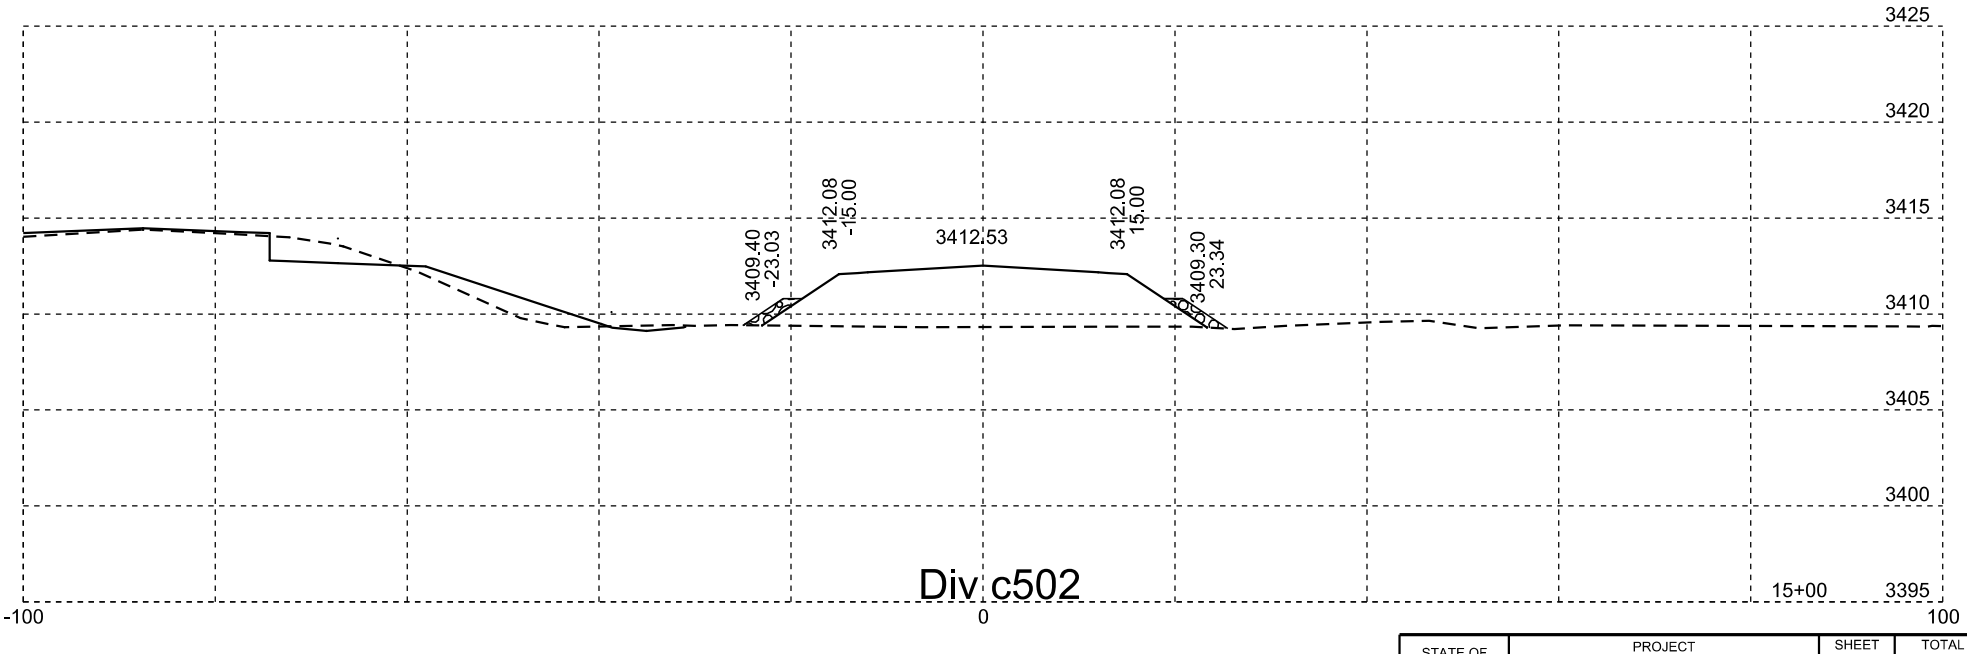

Div c502

Plotting Date: 07/14/2015

STATE OF SOUTH DAKOTA	PROJECT	SHEET NO.	TOTAL SHEETS
	NH-PH 0018(177)104	X320	X329

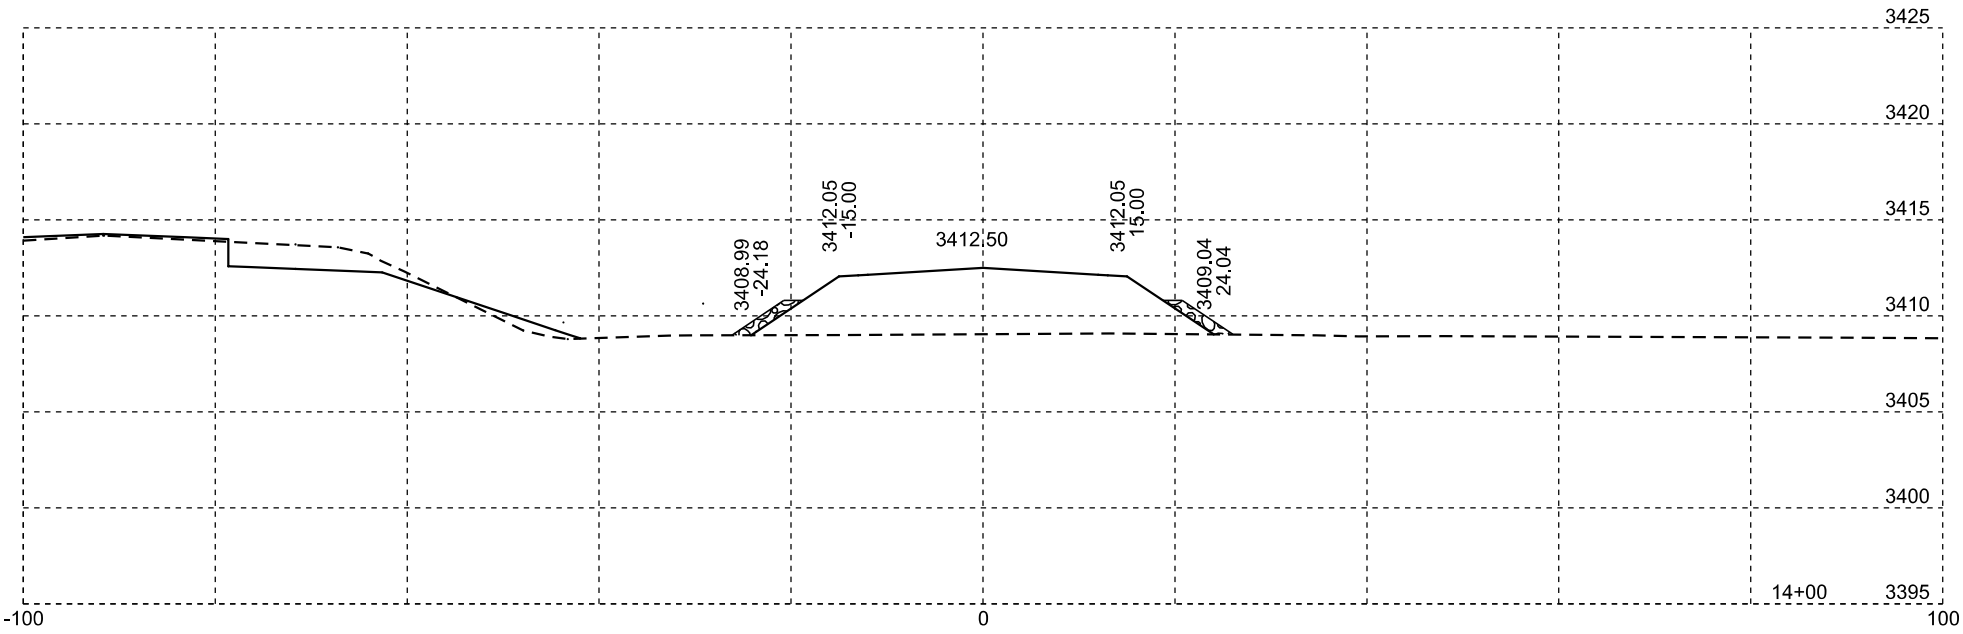

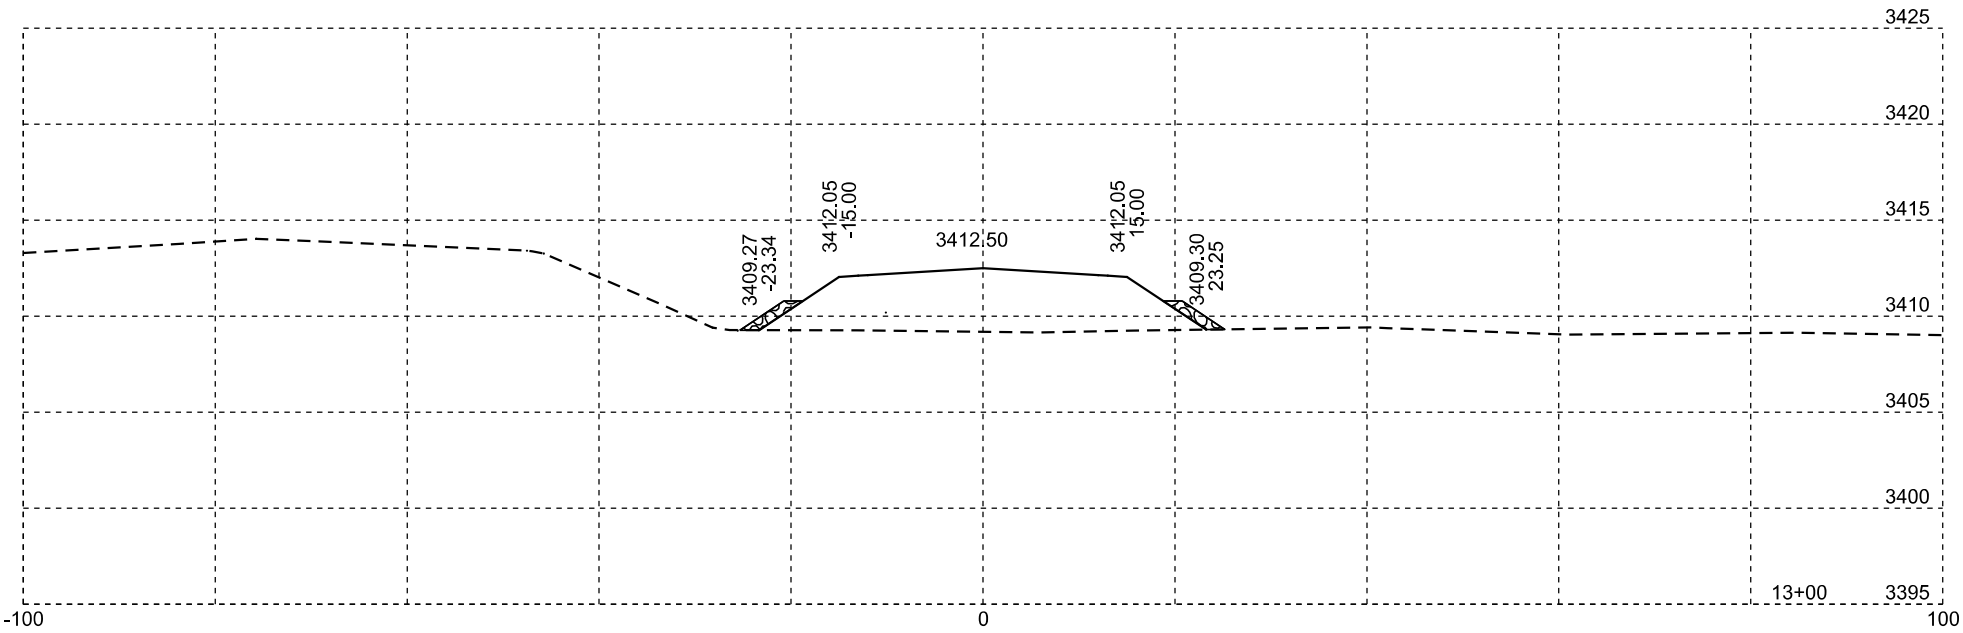

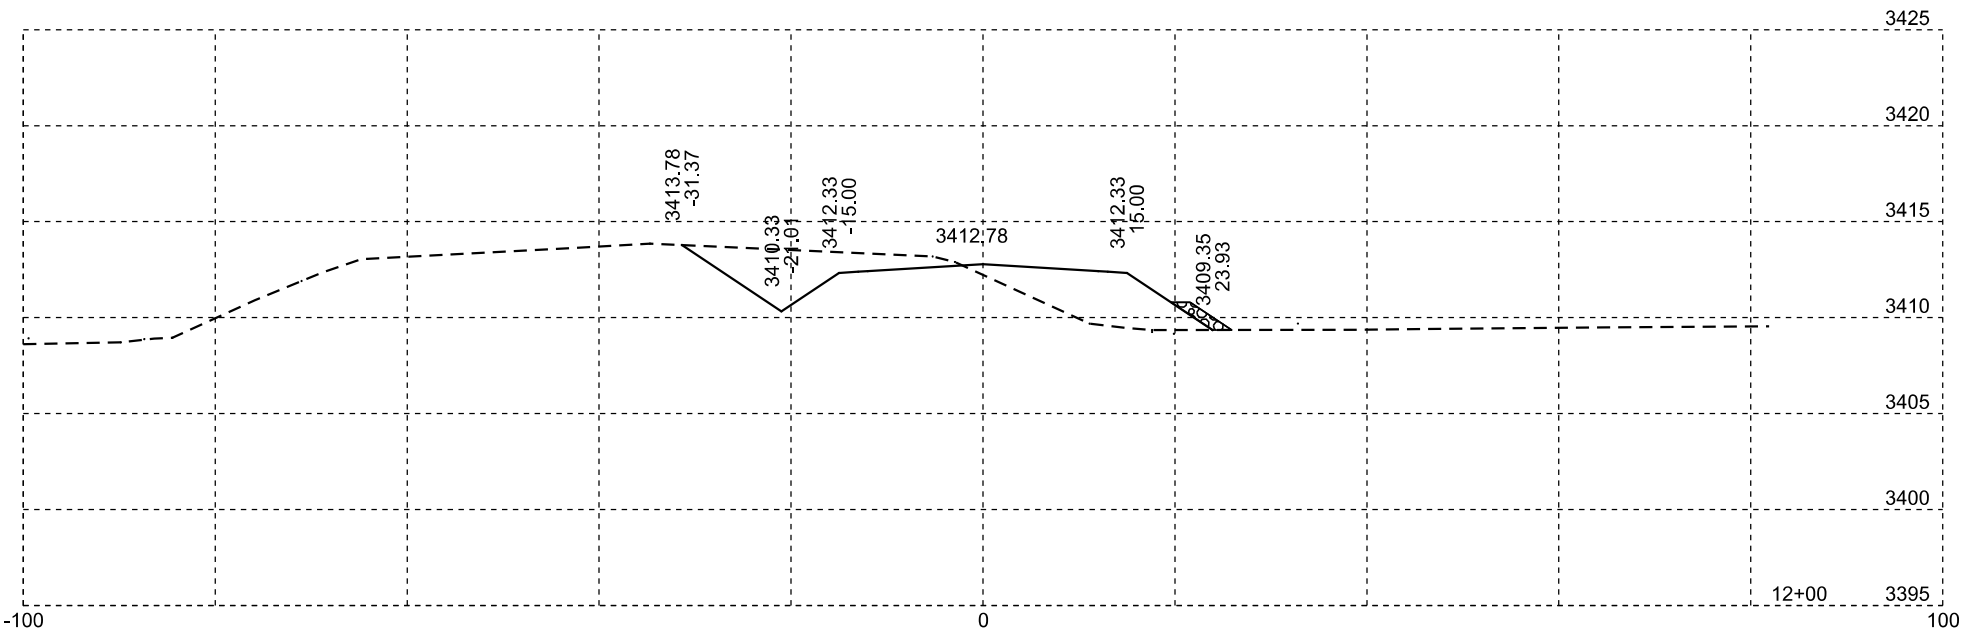

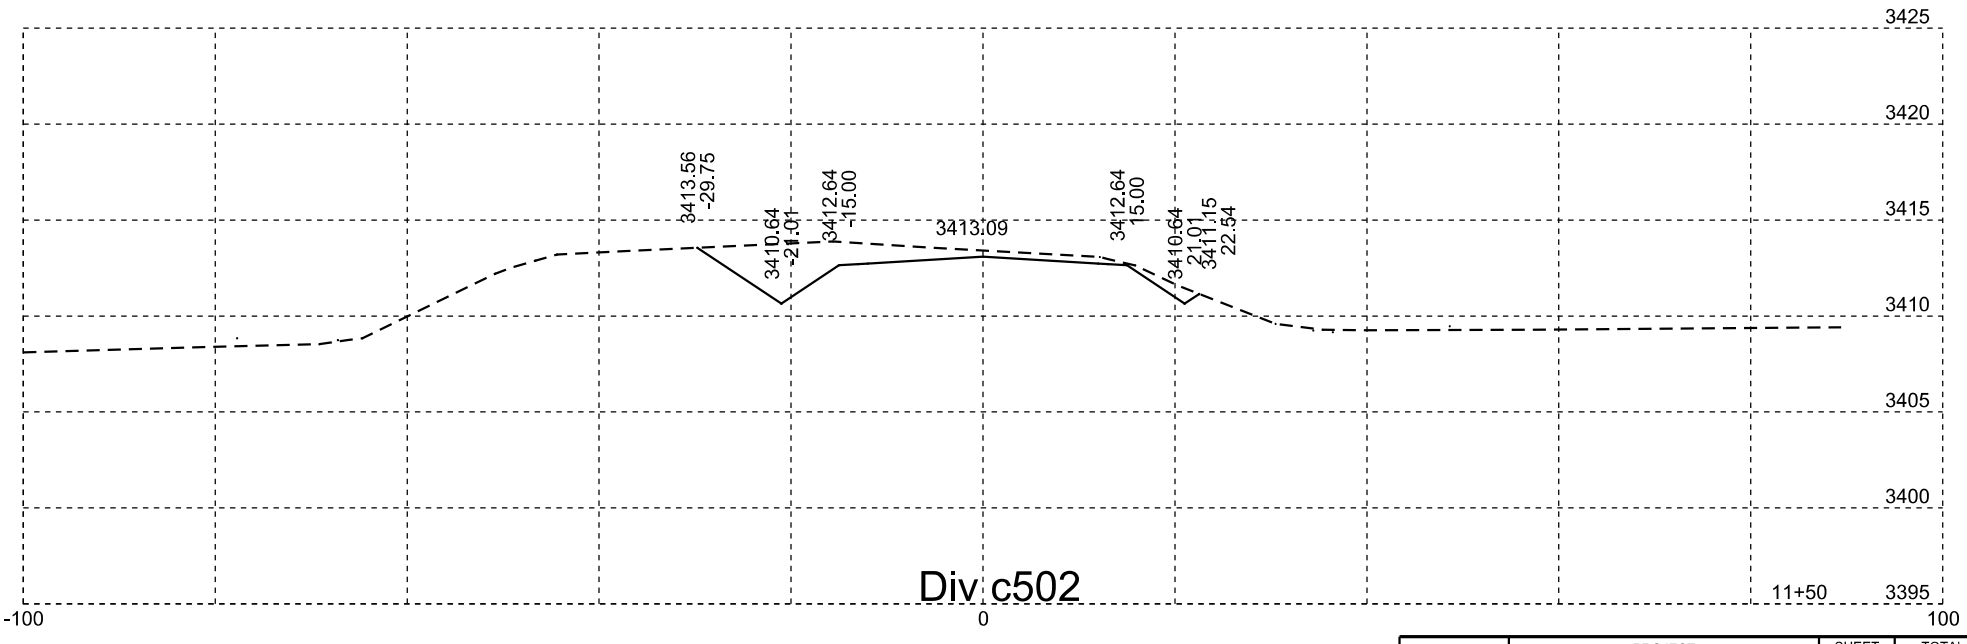

Div c502

Plotting Date: 07/14/2015

STATE OF SOUTH DAKOTA	PROJECT	SHEET NO.	TOTAL SHEETS
	NH-PH 0018(177)104	X321	X329

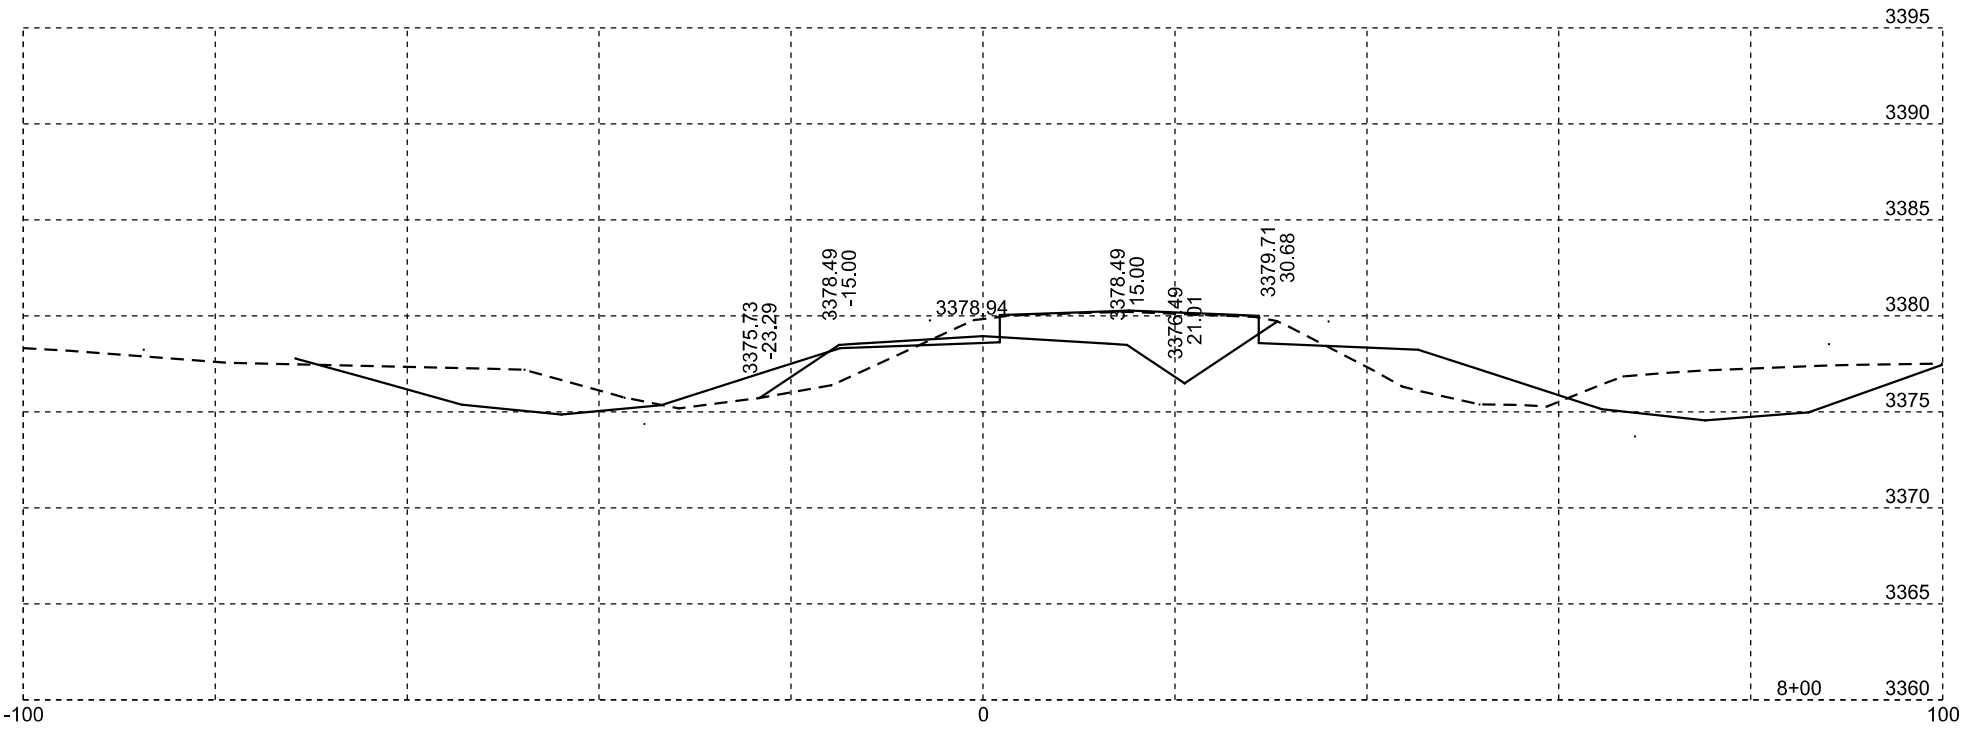

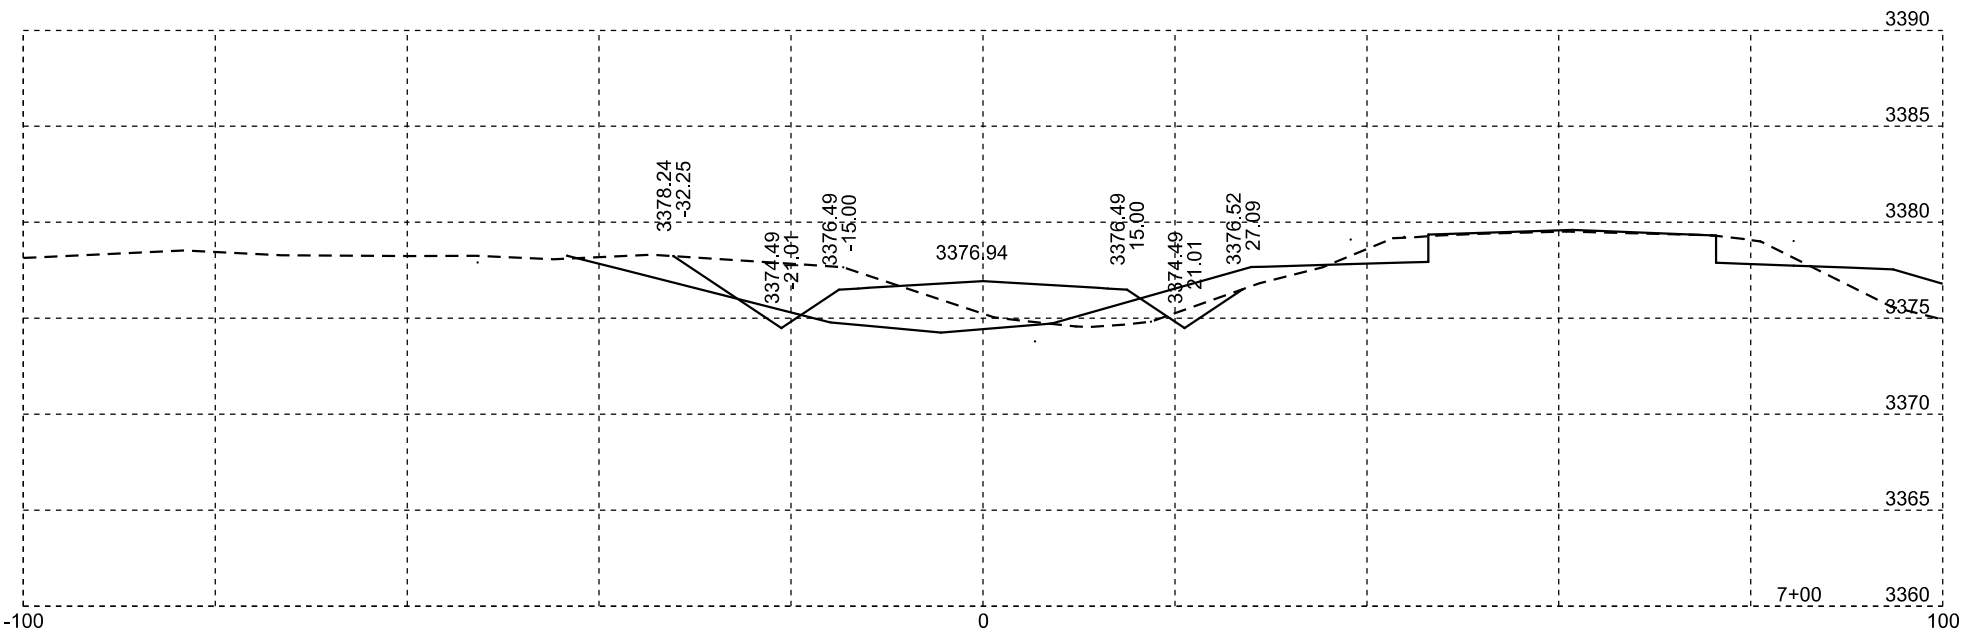

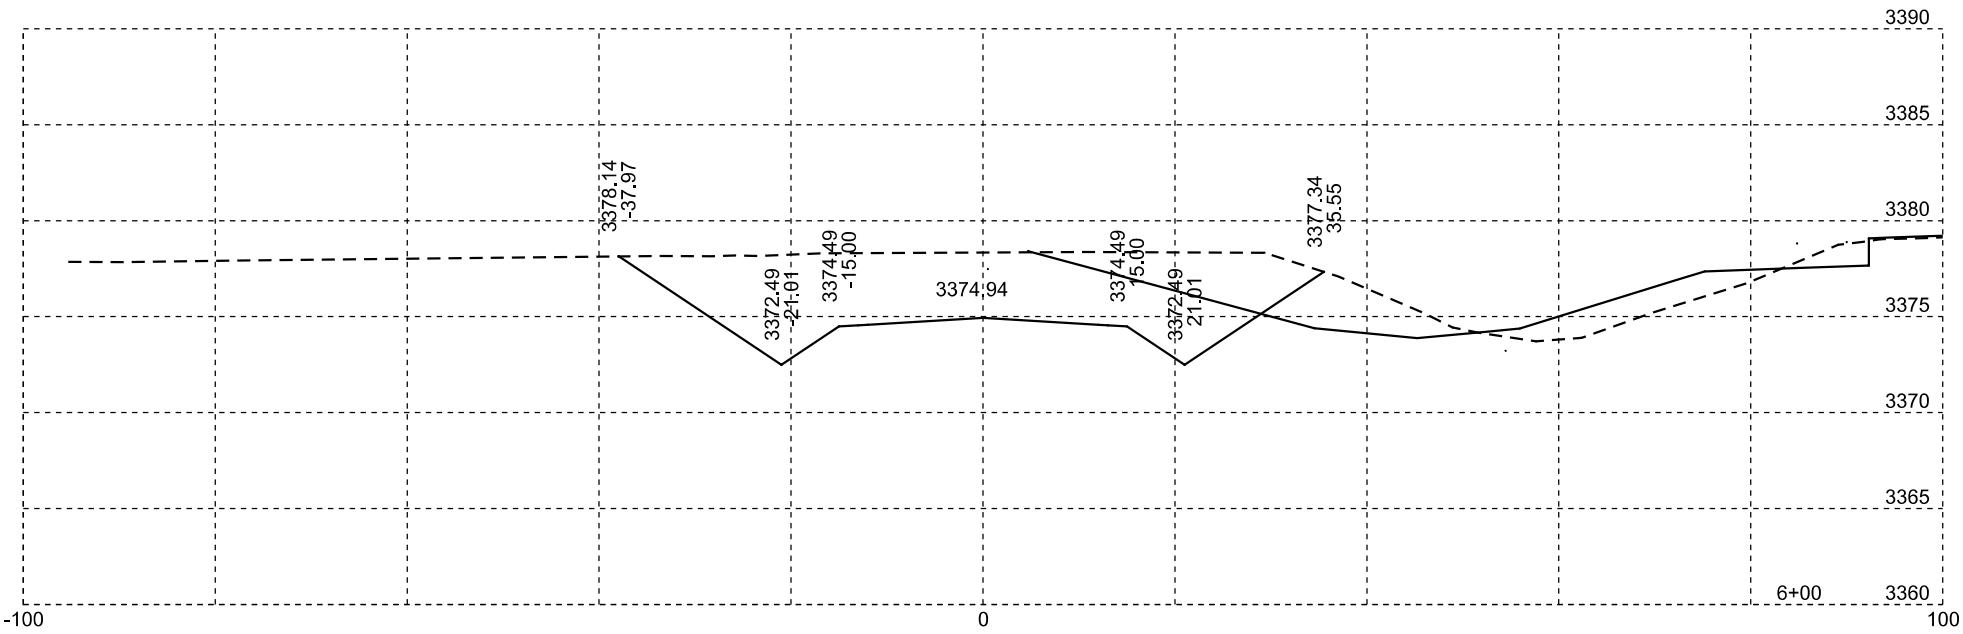

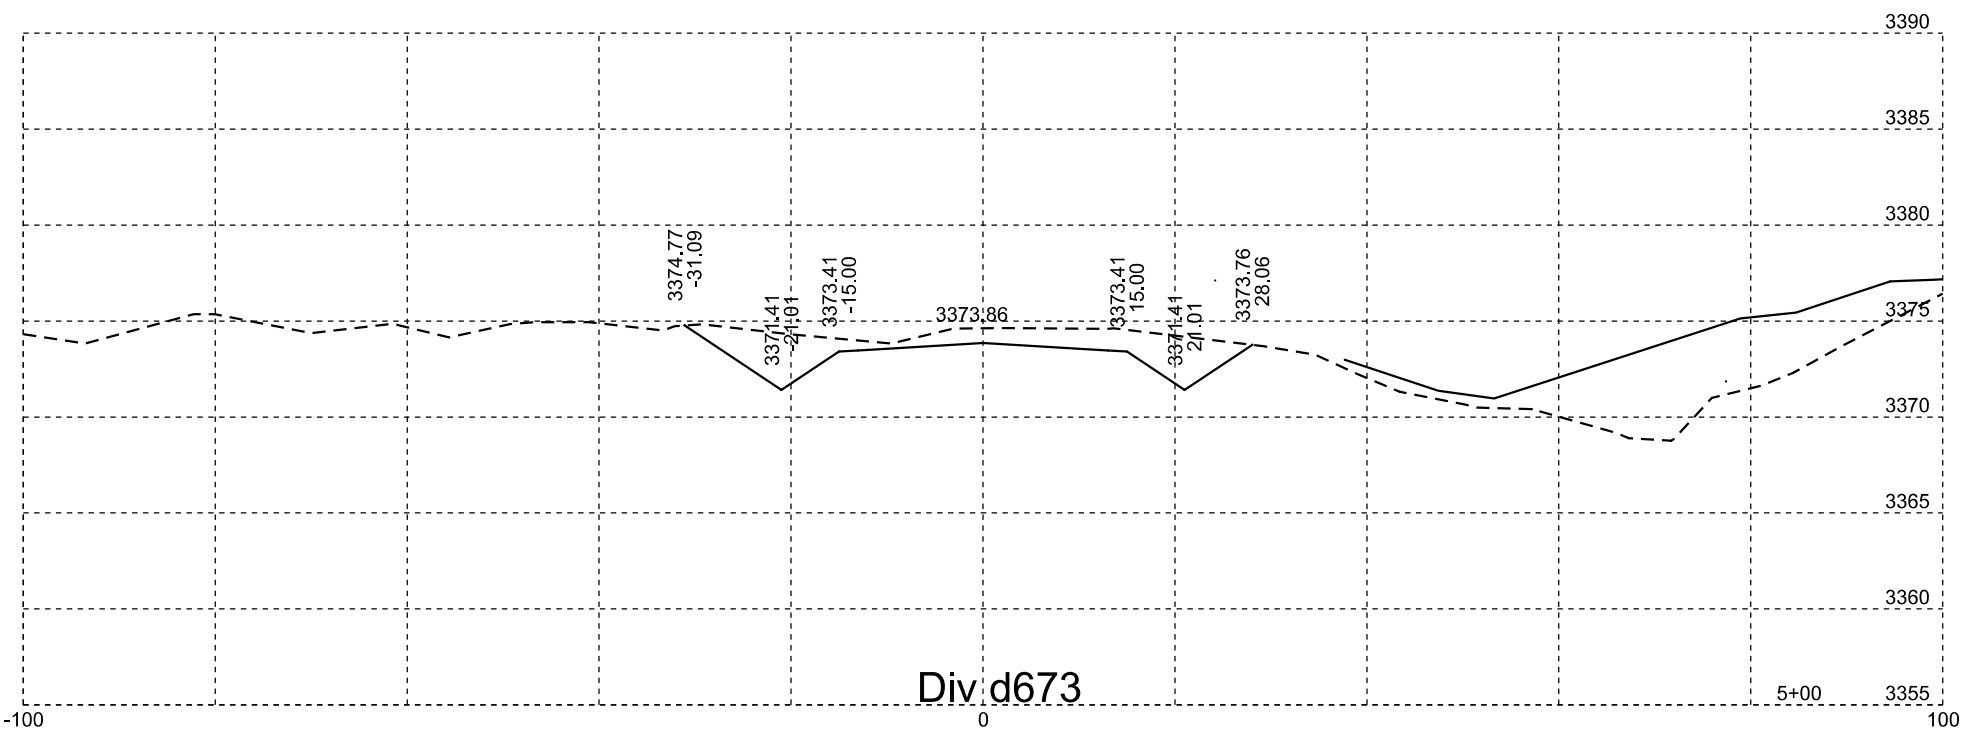

Div d673

Plotting Date: 07/14/2015

STATE OF SOUTH DAKOTA	PROJECT	SHEET NO.	TOTAL SHEETS
	NH-PH 0018(177)104	X322	X329

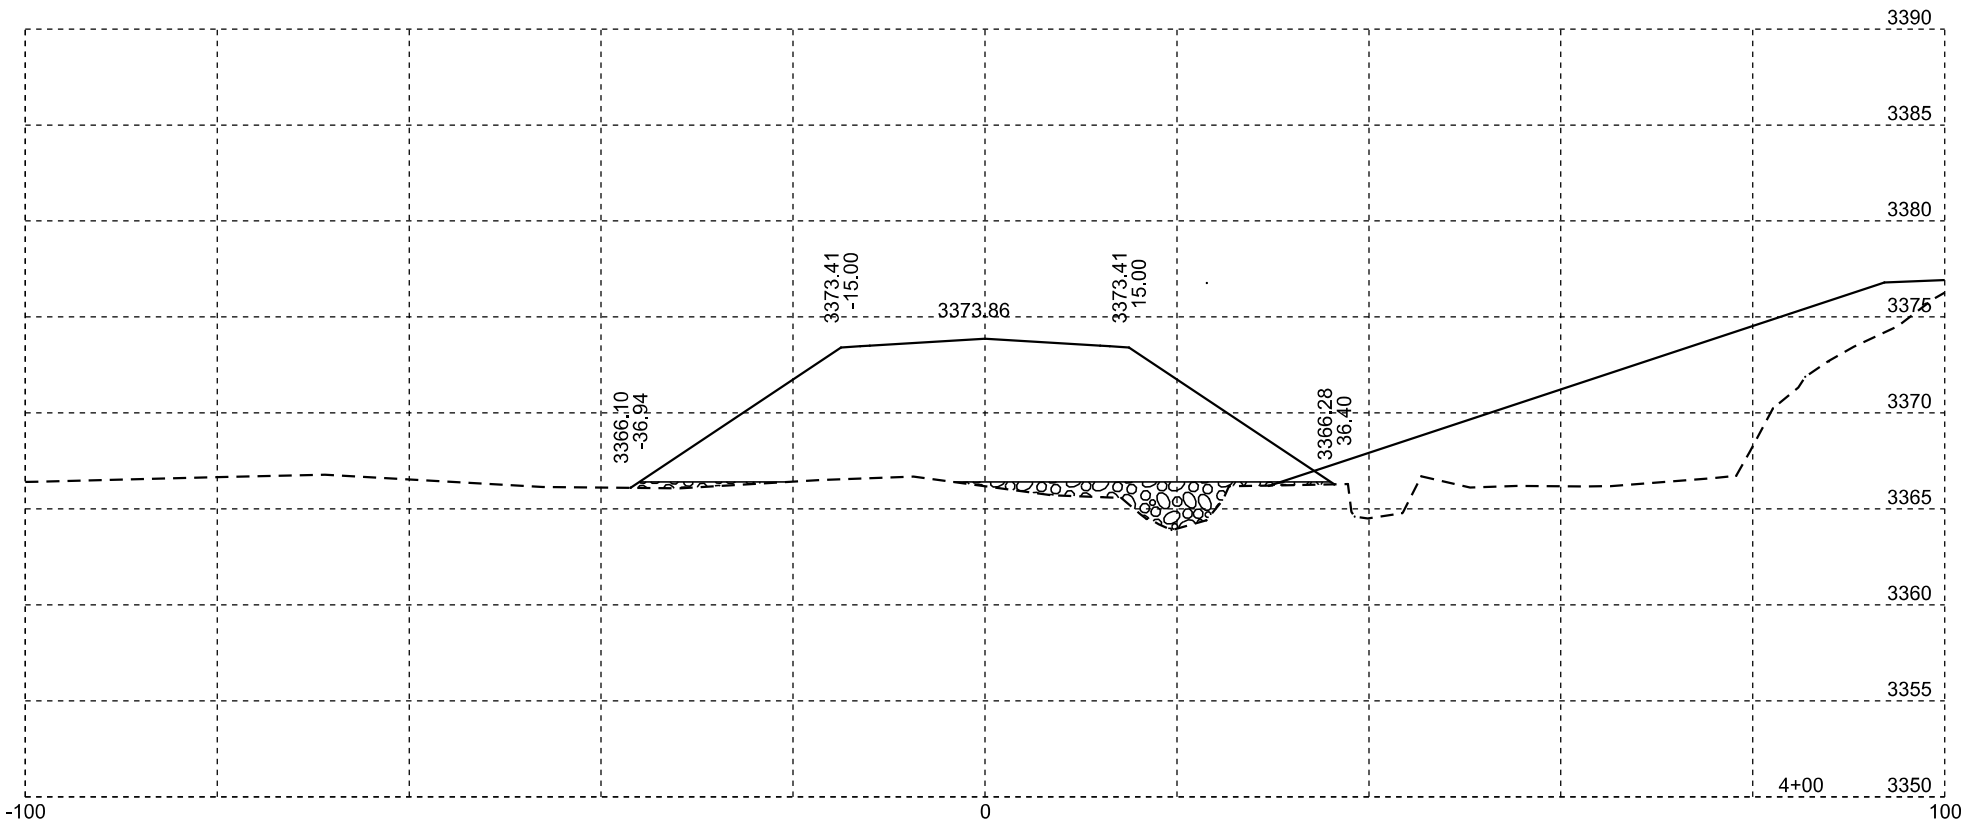

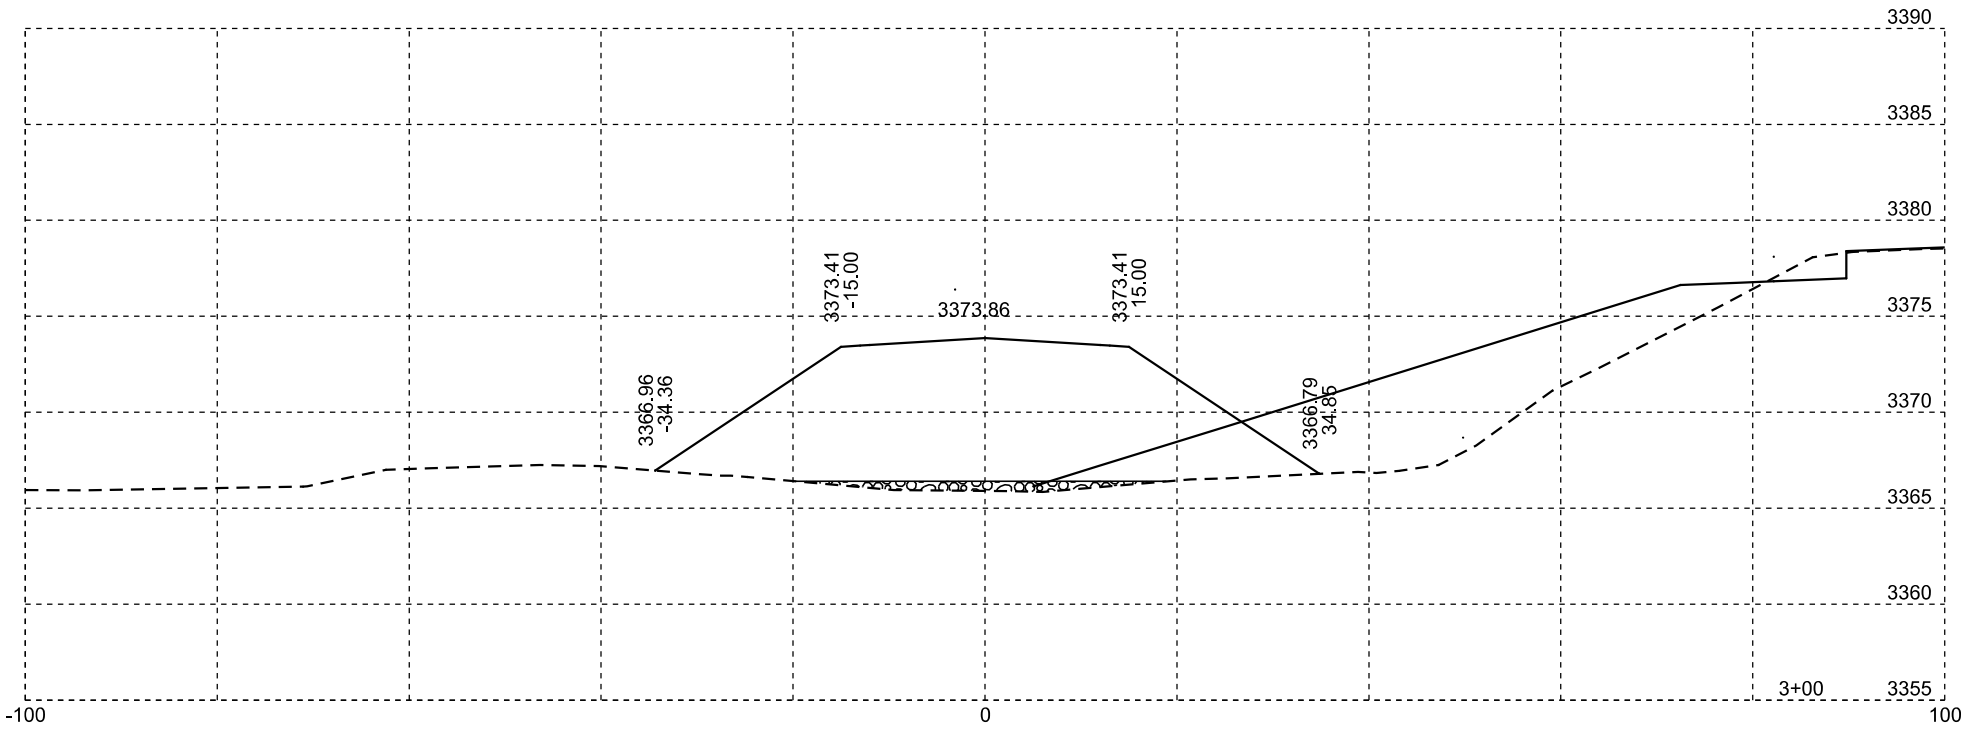

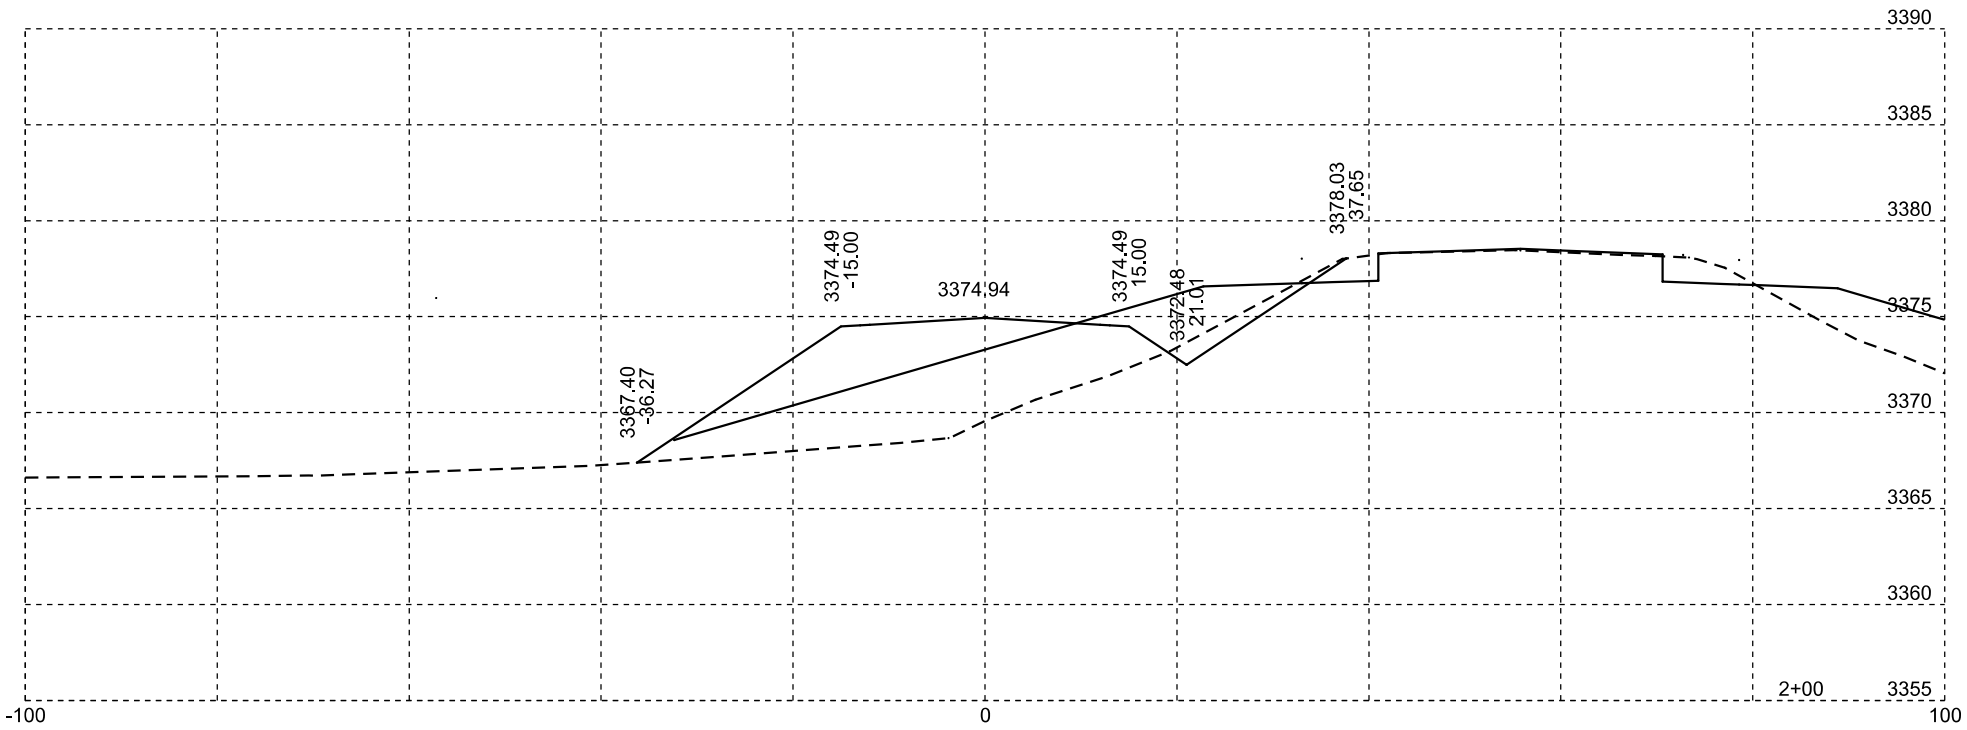

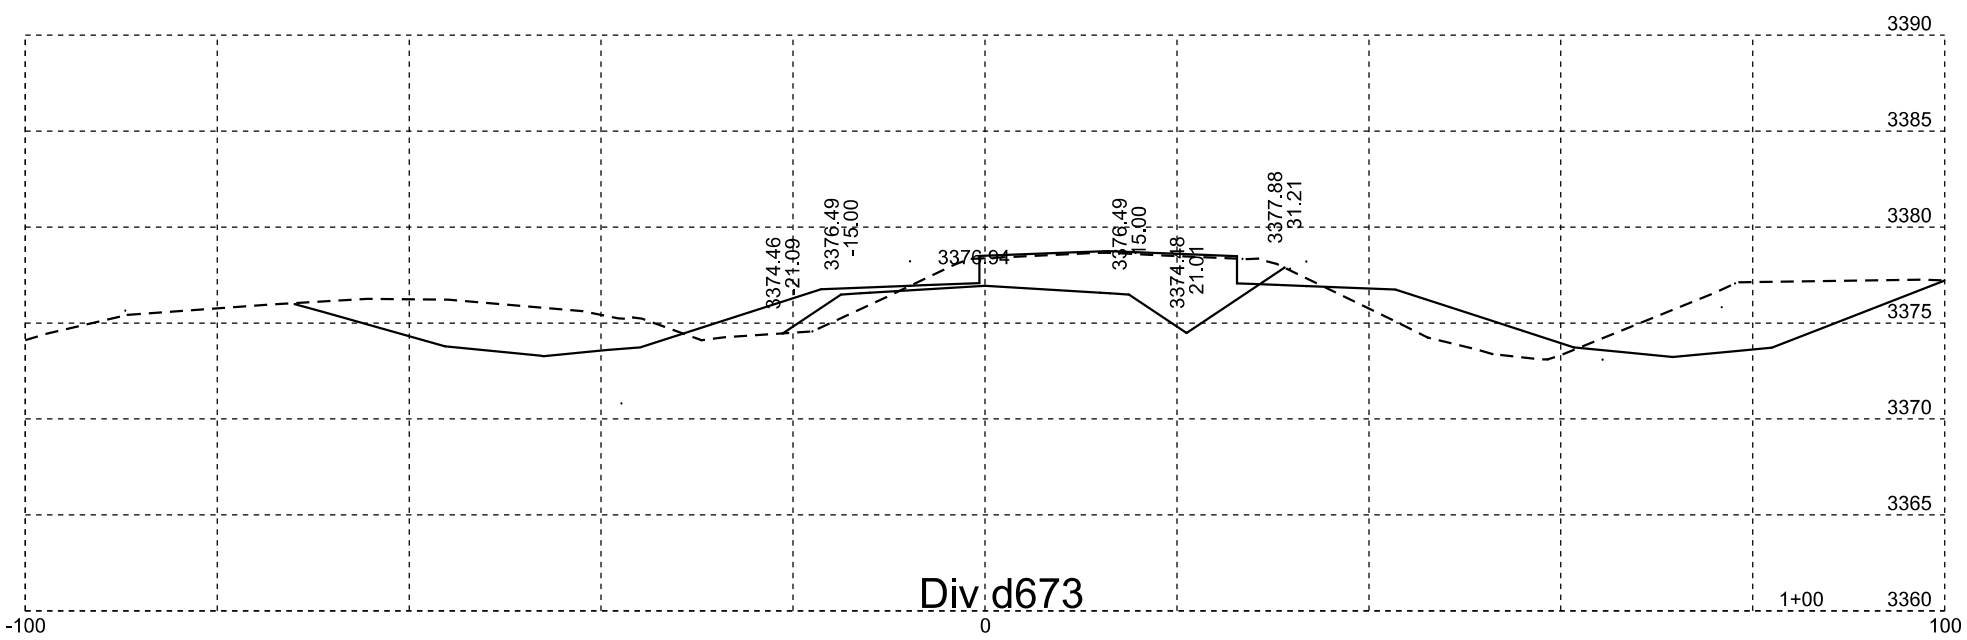

Div d673

Plotting Date: 07/14/2015

STATE OF SOUTH DAKOTA	PROJECT	SHEET NO.	TOTAL SHEETS
	NH-PH 0018(177)104	X323	X329

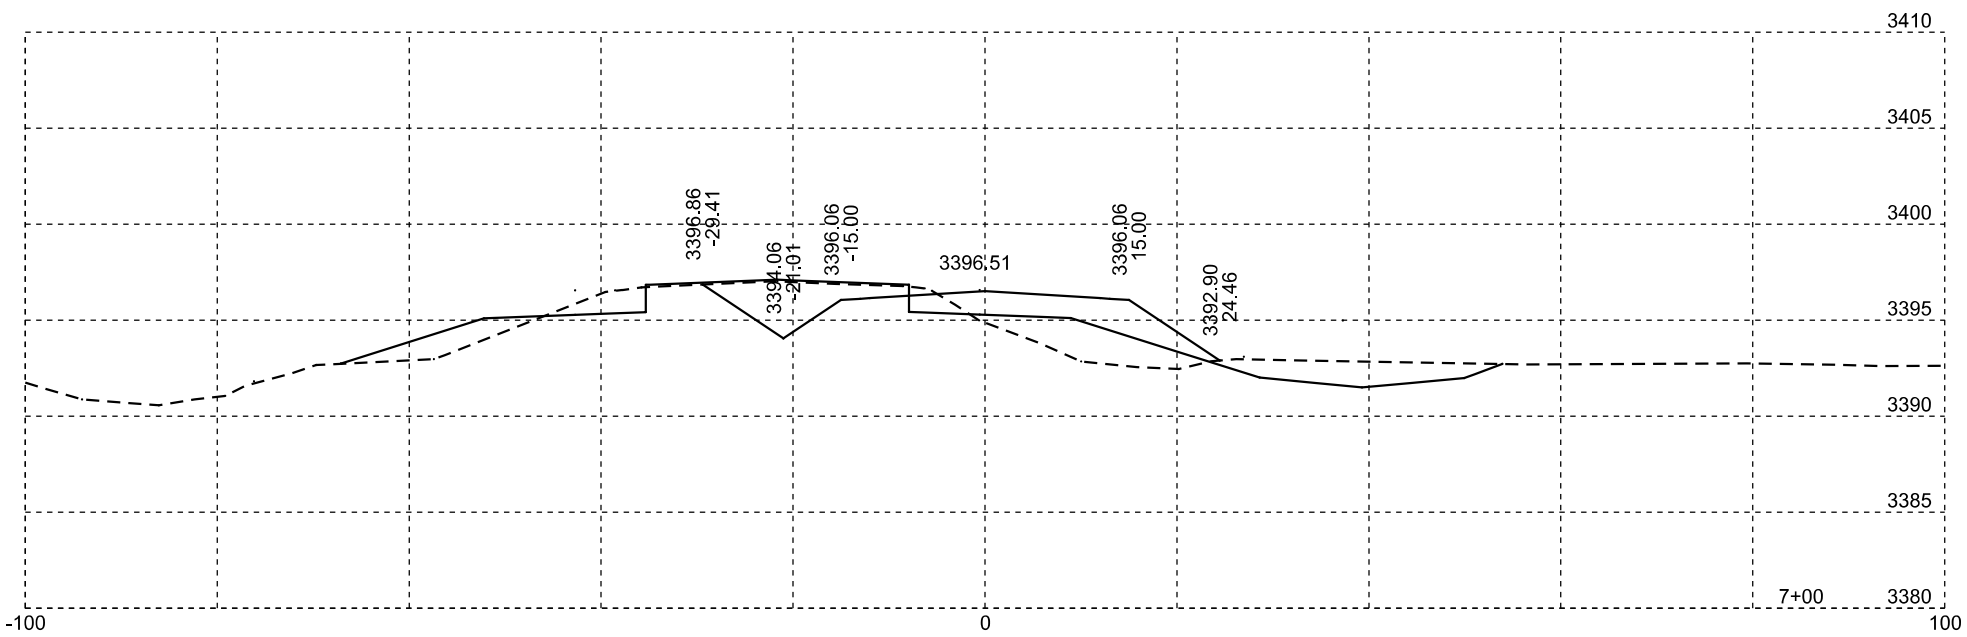

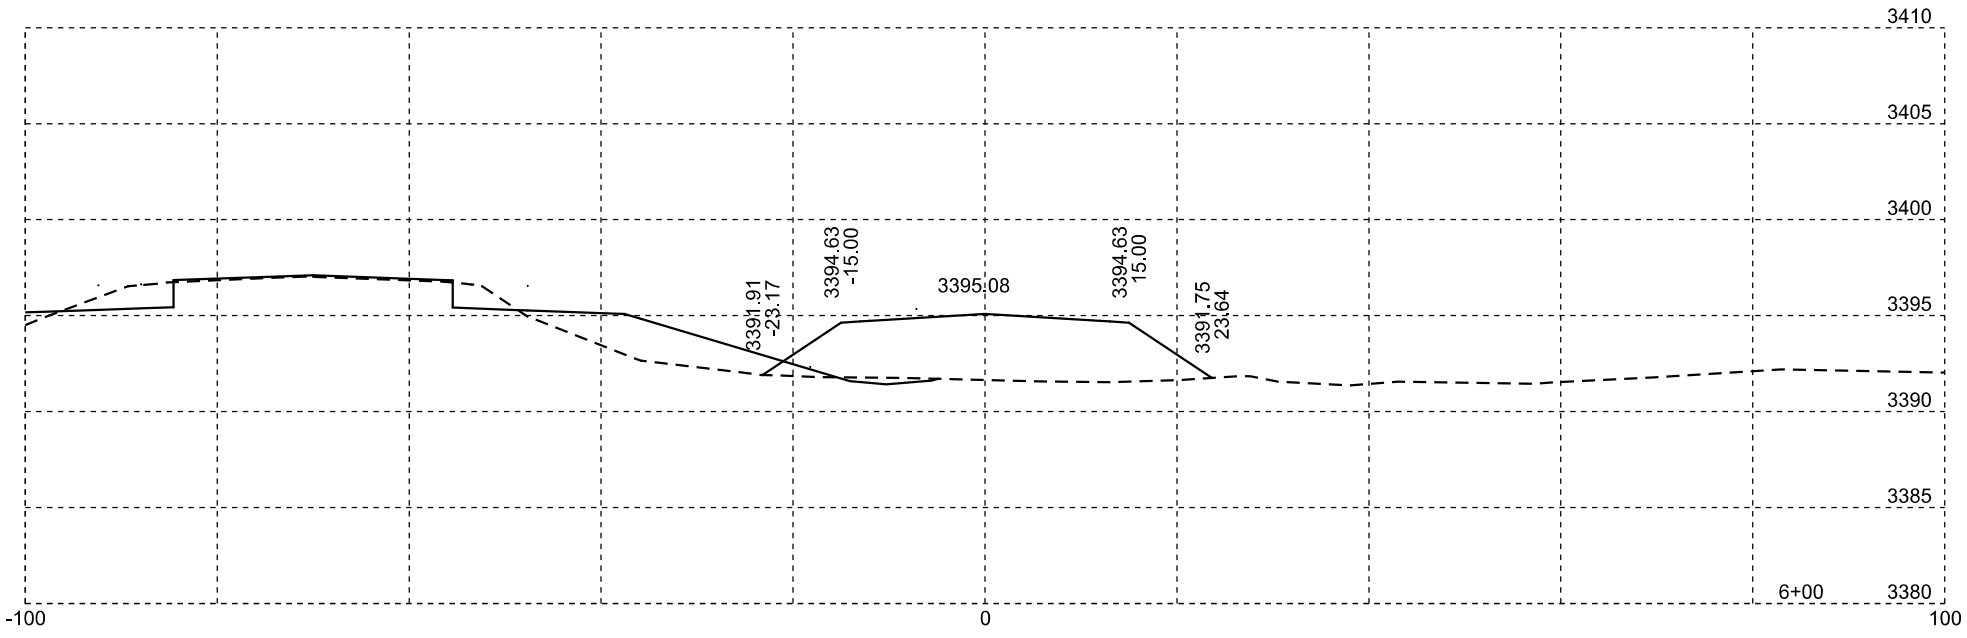

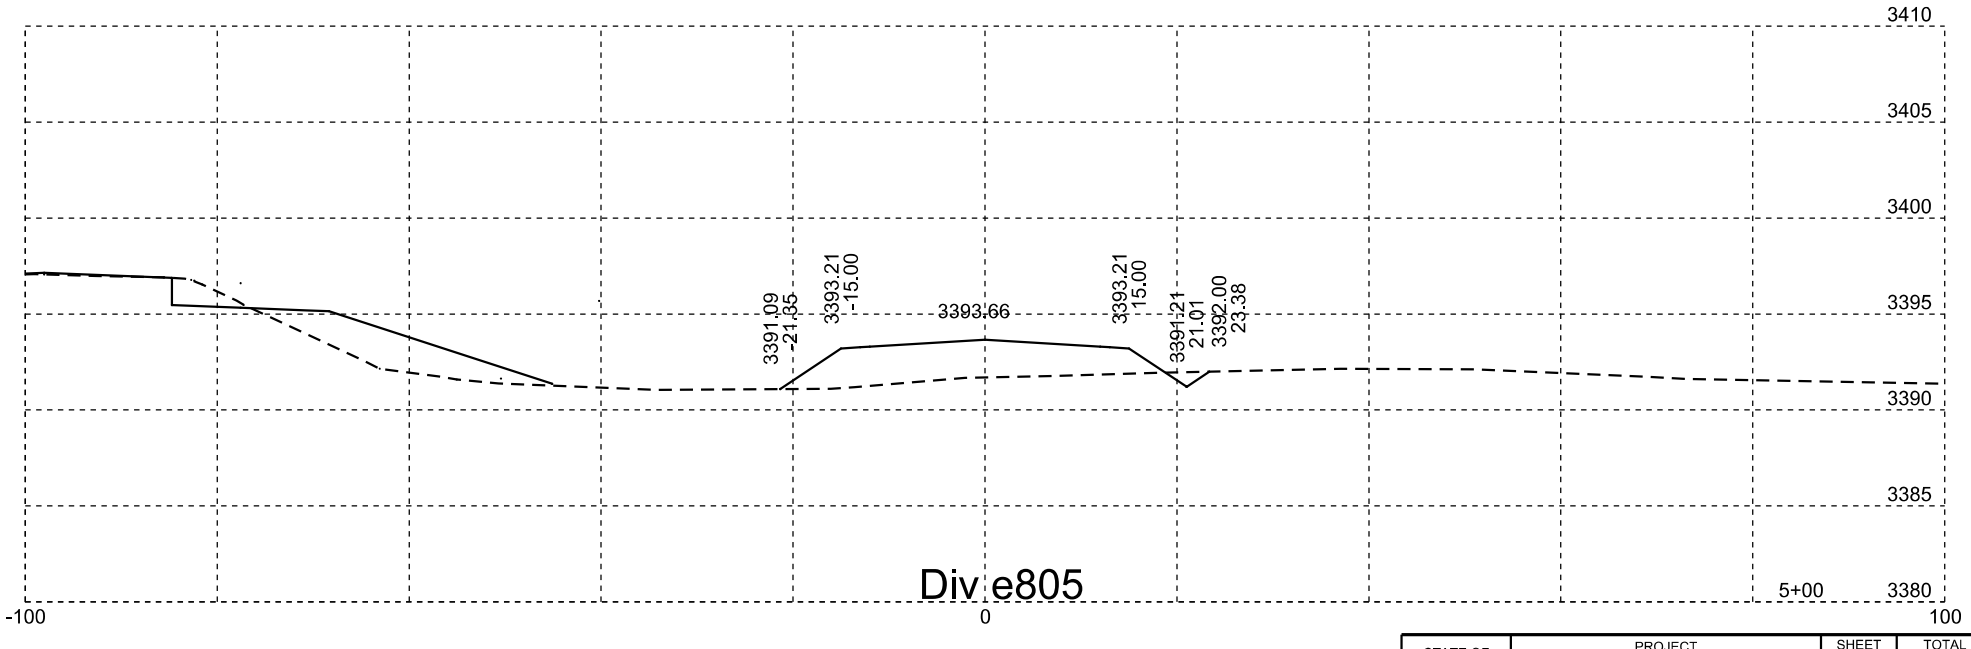

Div e805

Plotting Date: 07/14/2015

STATE OF SOUTH DAKOTA	PROJECT	SHEET NO.	TOTAL SHEETS
	NH-PH 0018(177)104	X324	X329

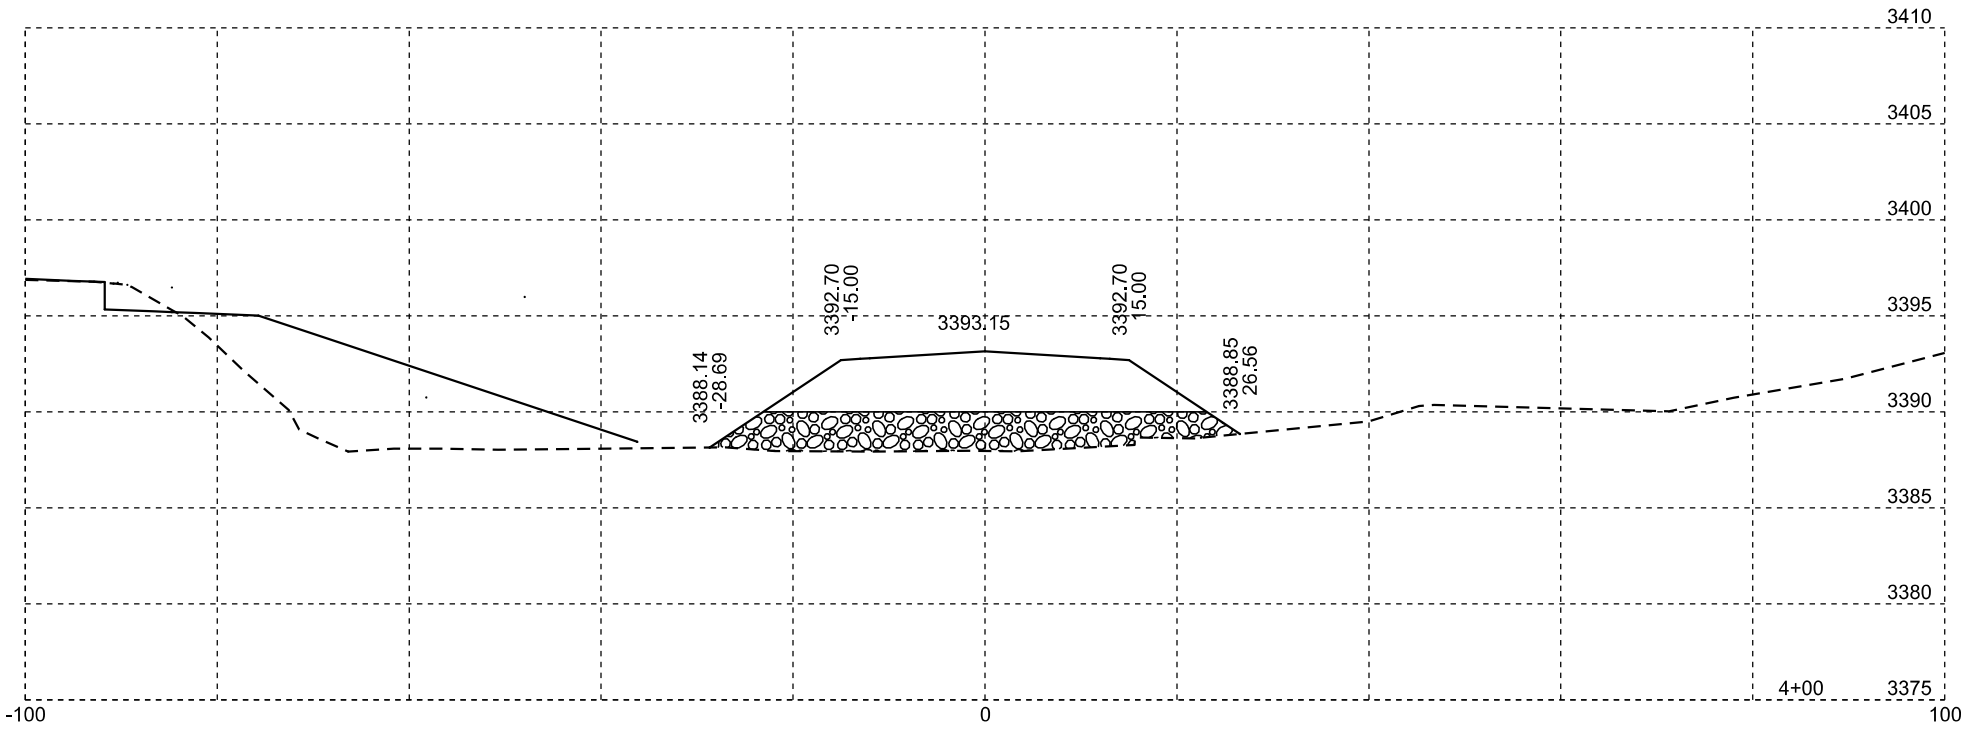

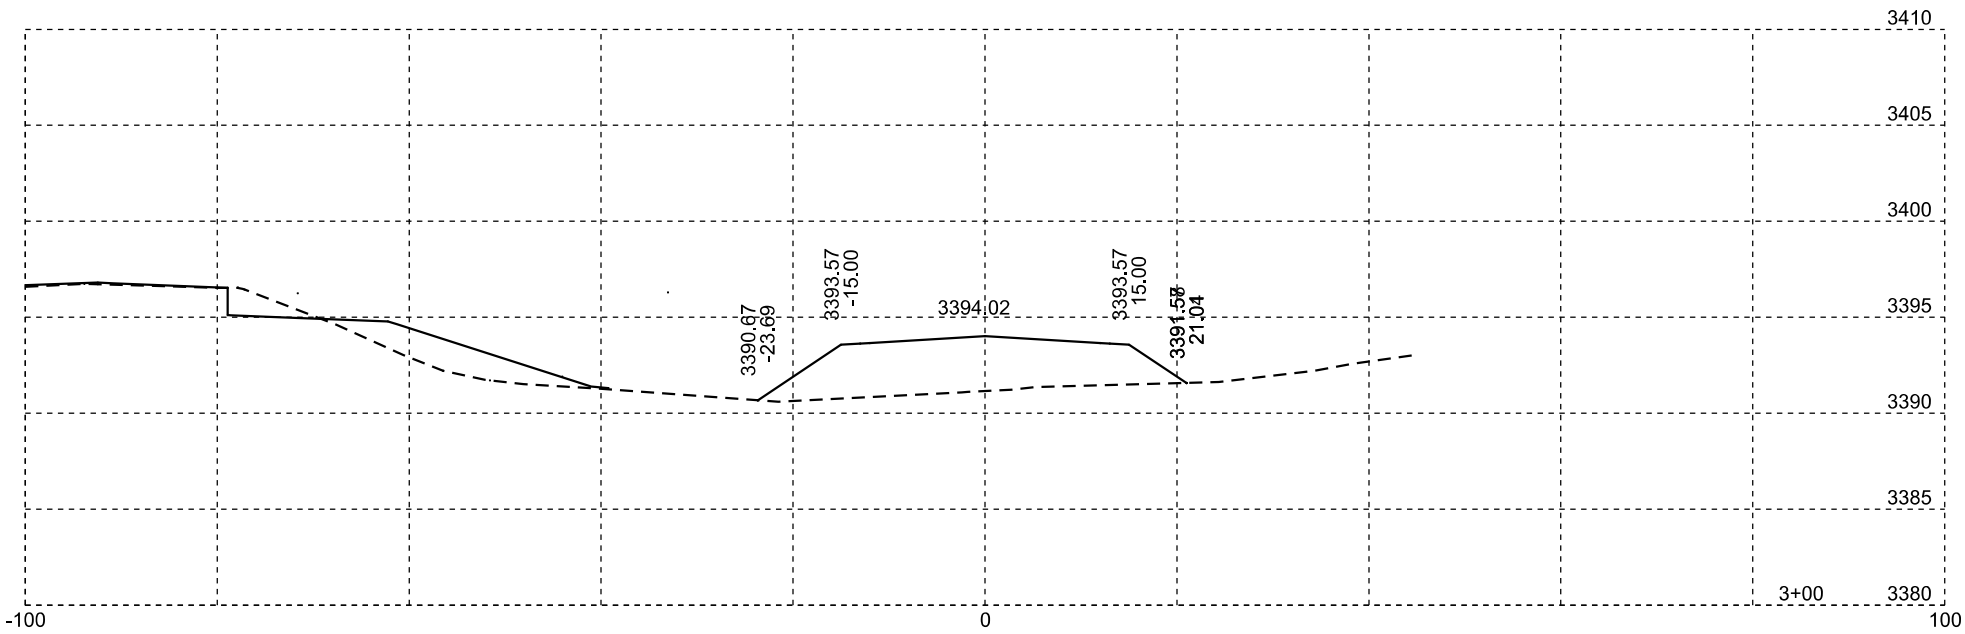

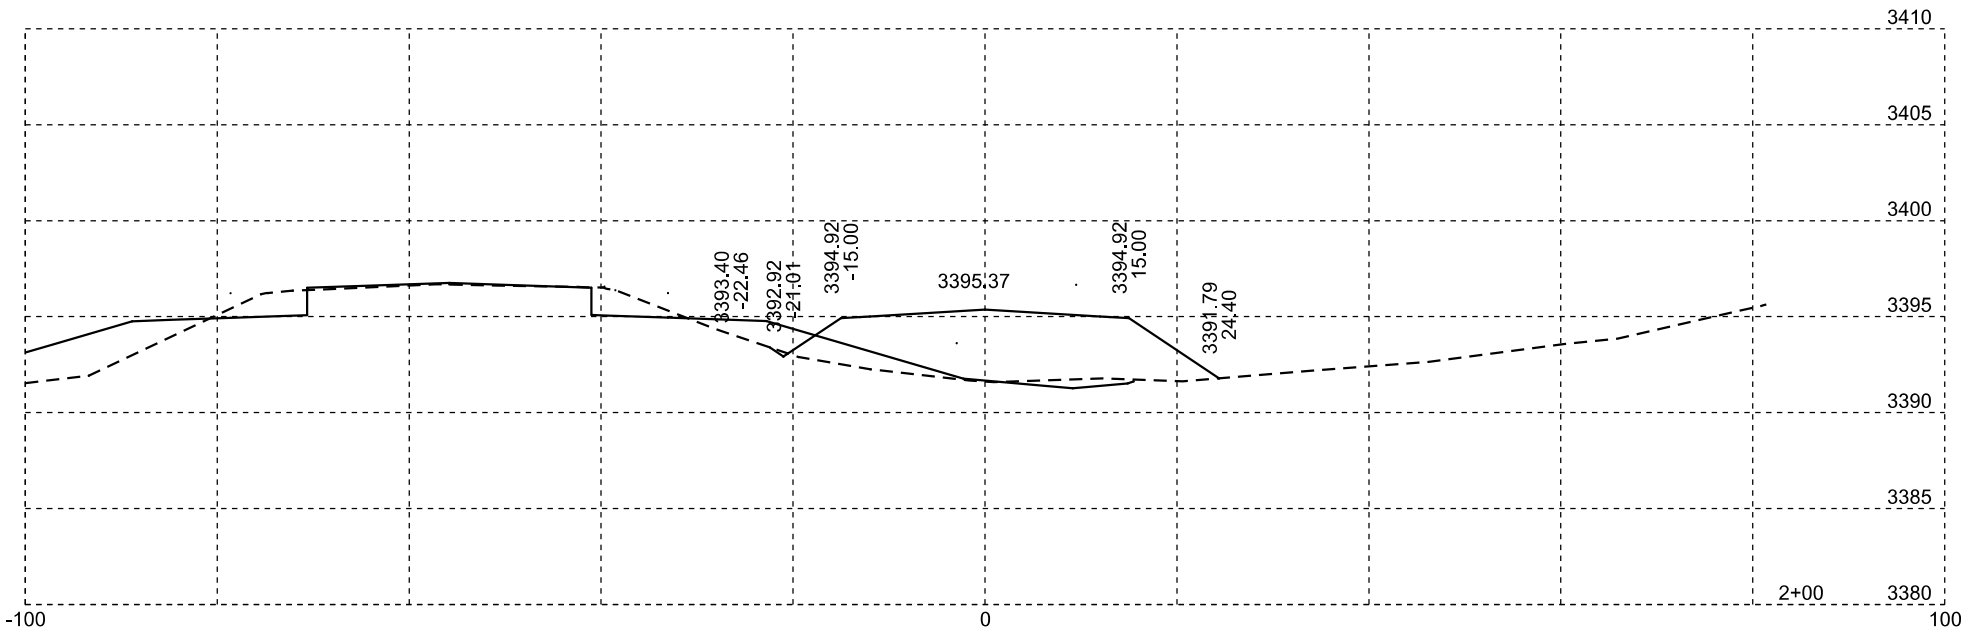

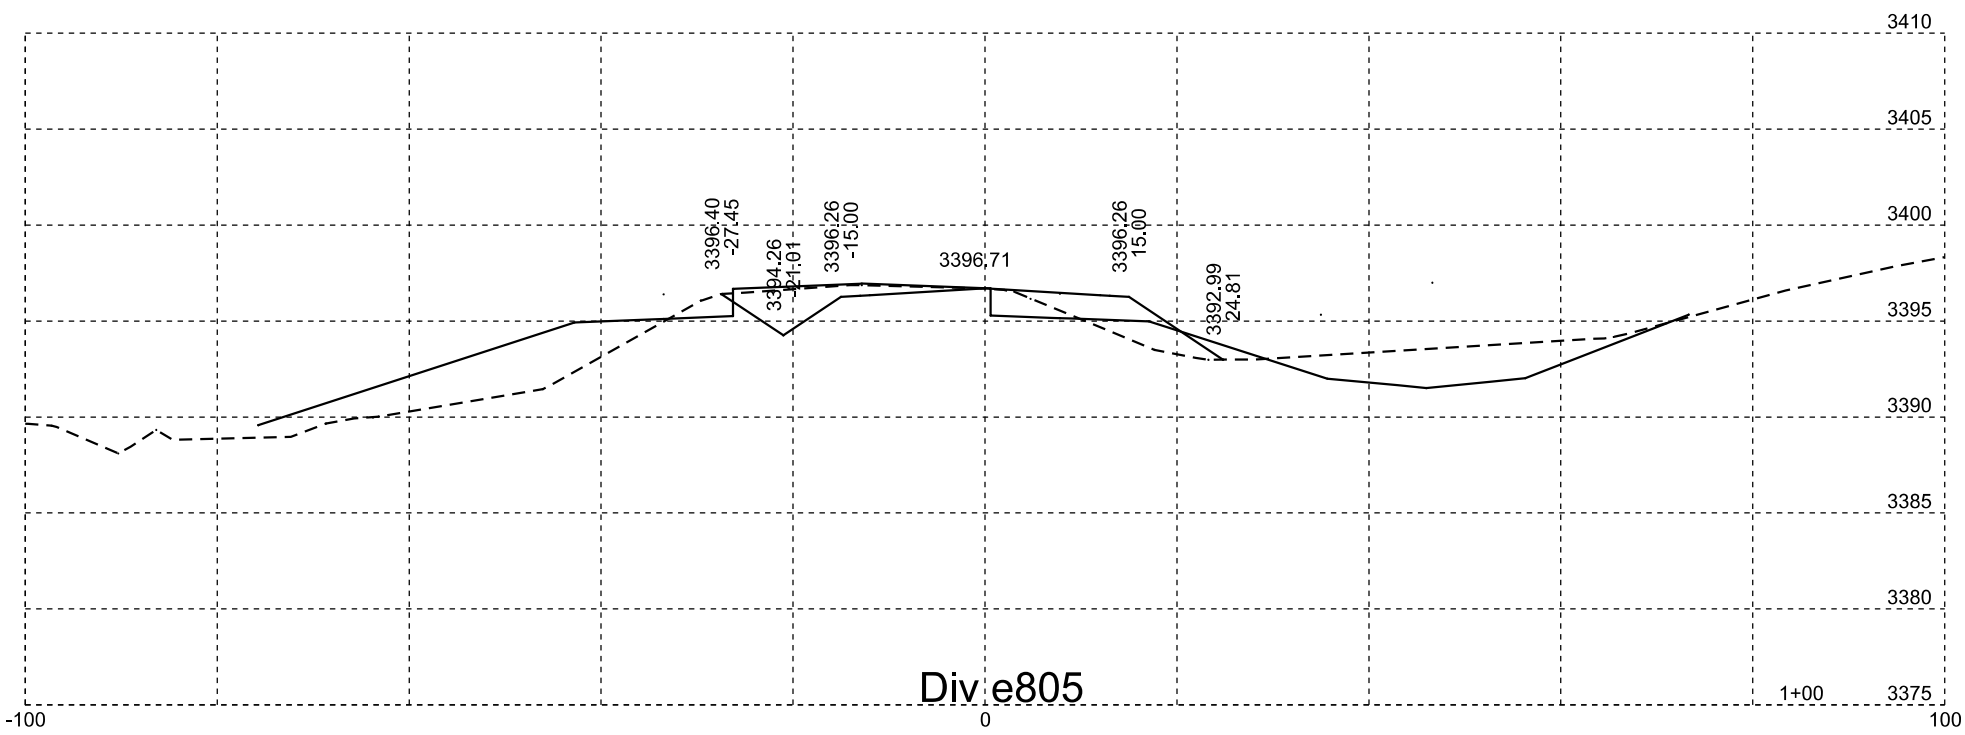

Div e805

Plotting Date: 07/14/2015

STATE OF SOUTH DAKOTA	PROJECT	SHEET NO.	TOTAL SHEETS
	NH-PH 0018(177)104	X325	X329

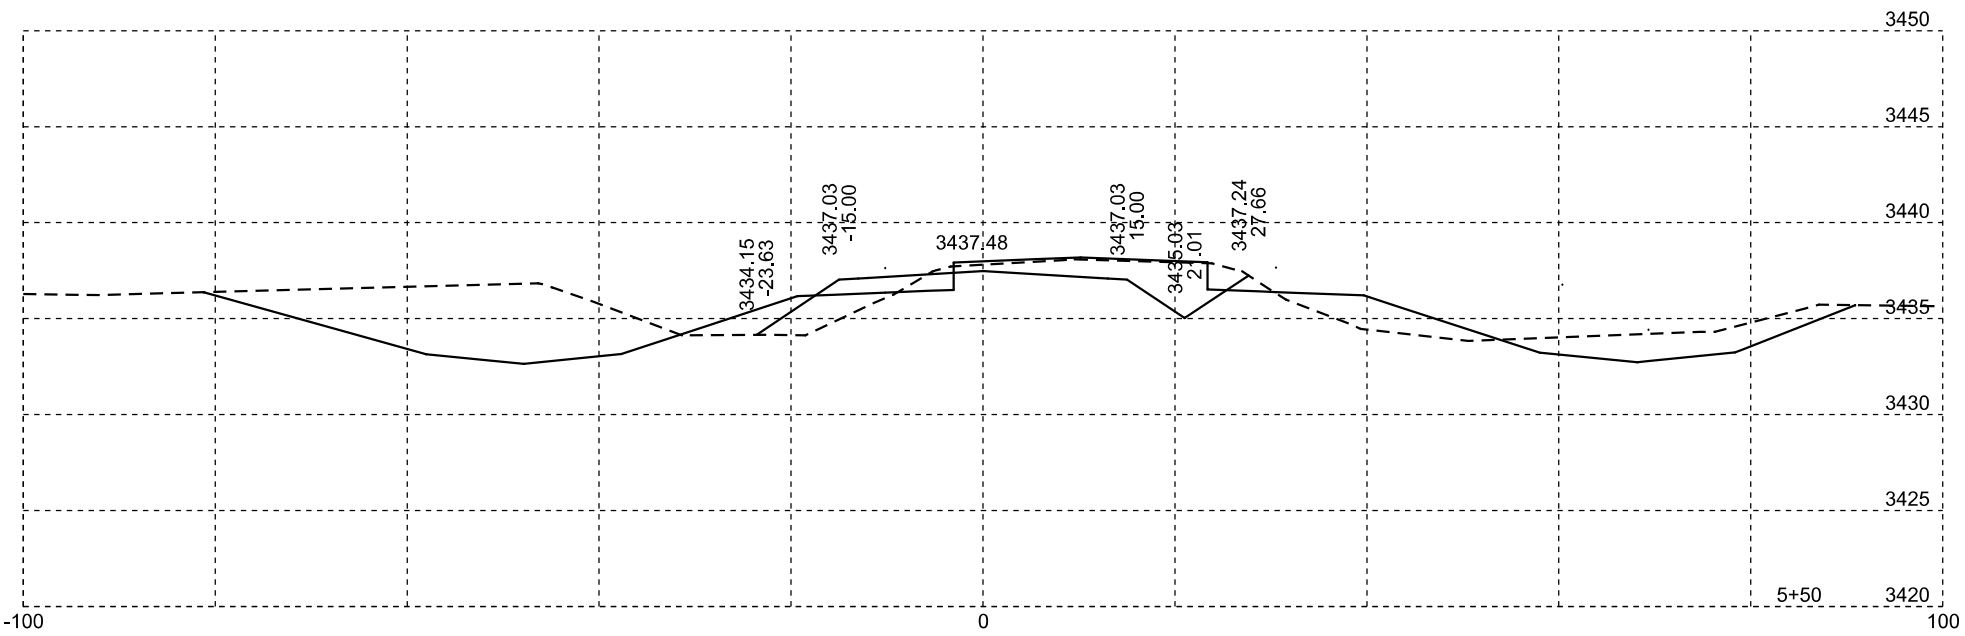

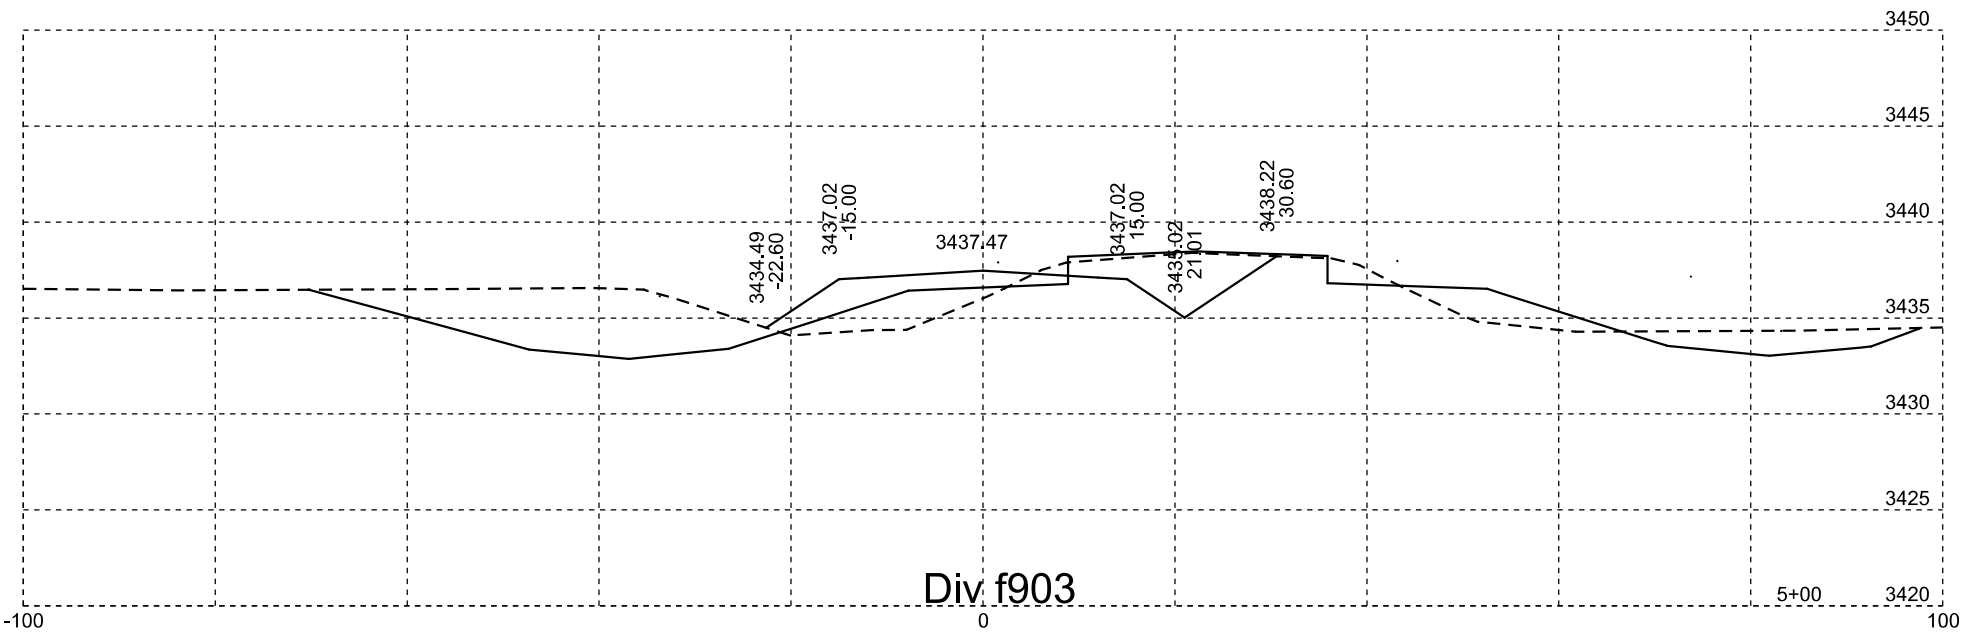

Div f903

Plotting Date: 07/14/2015

STATE OF SOUTH DAKOTA	PROJECT	SHEET NO.	TOTAL SHEETS
	NH-PH 0018(177)104	X326	X329

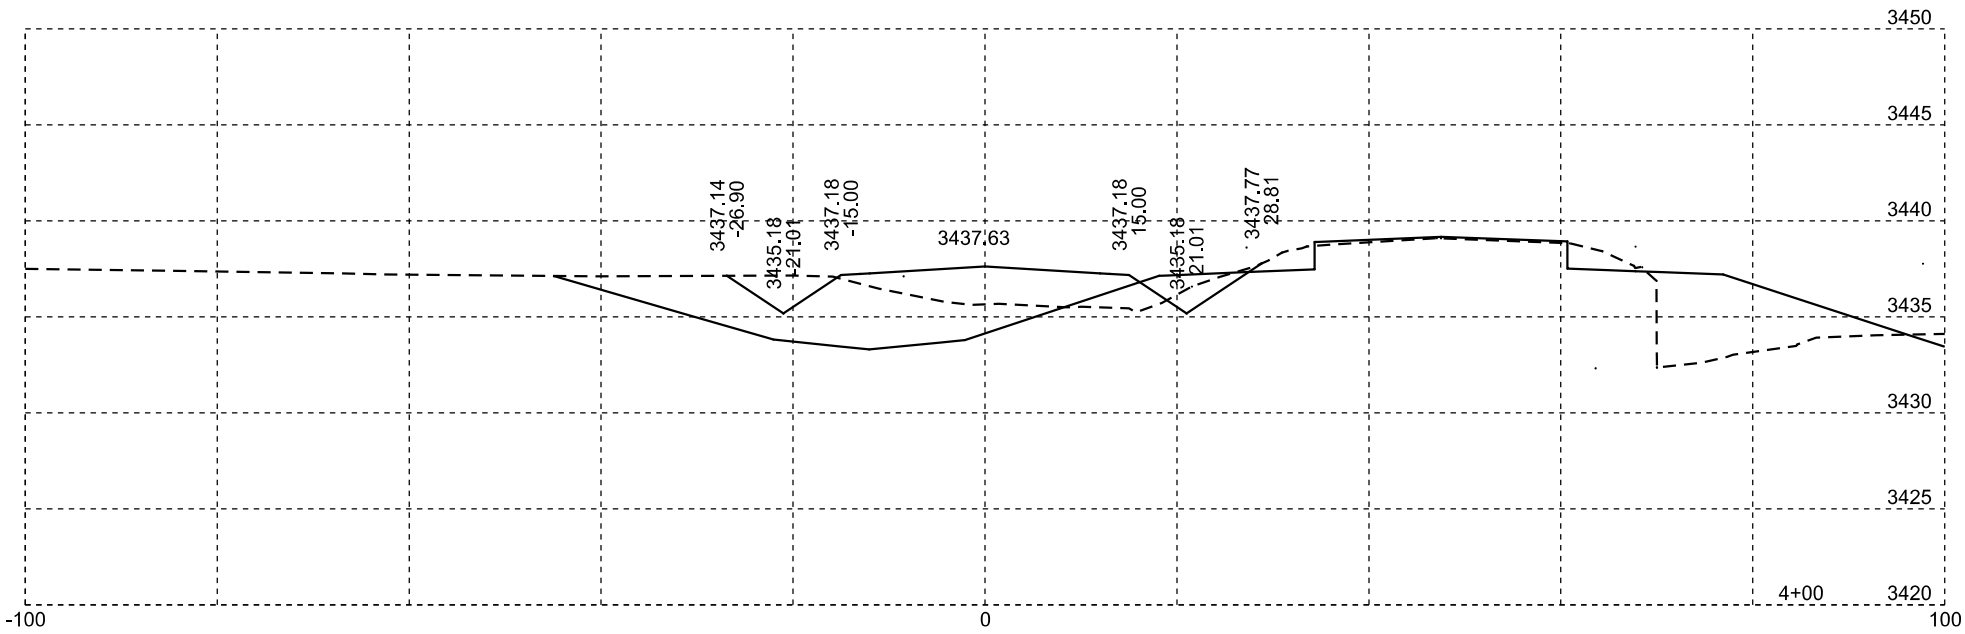

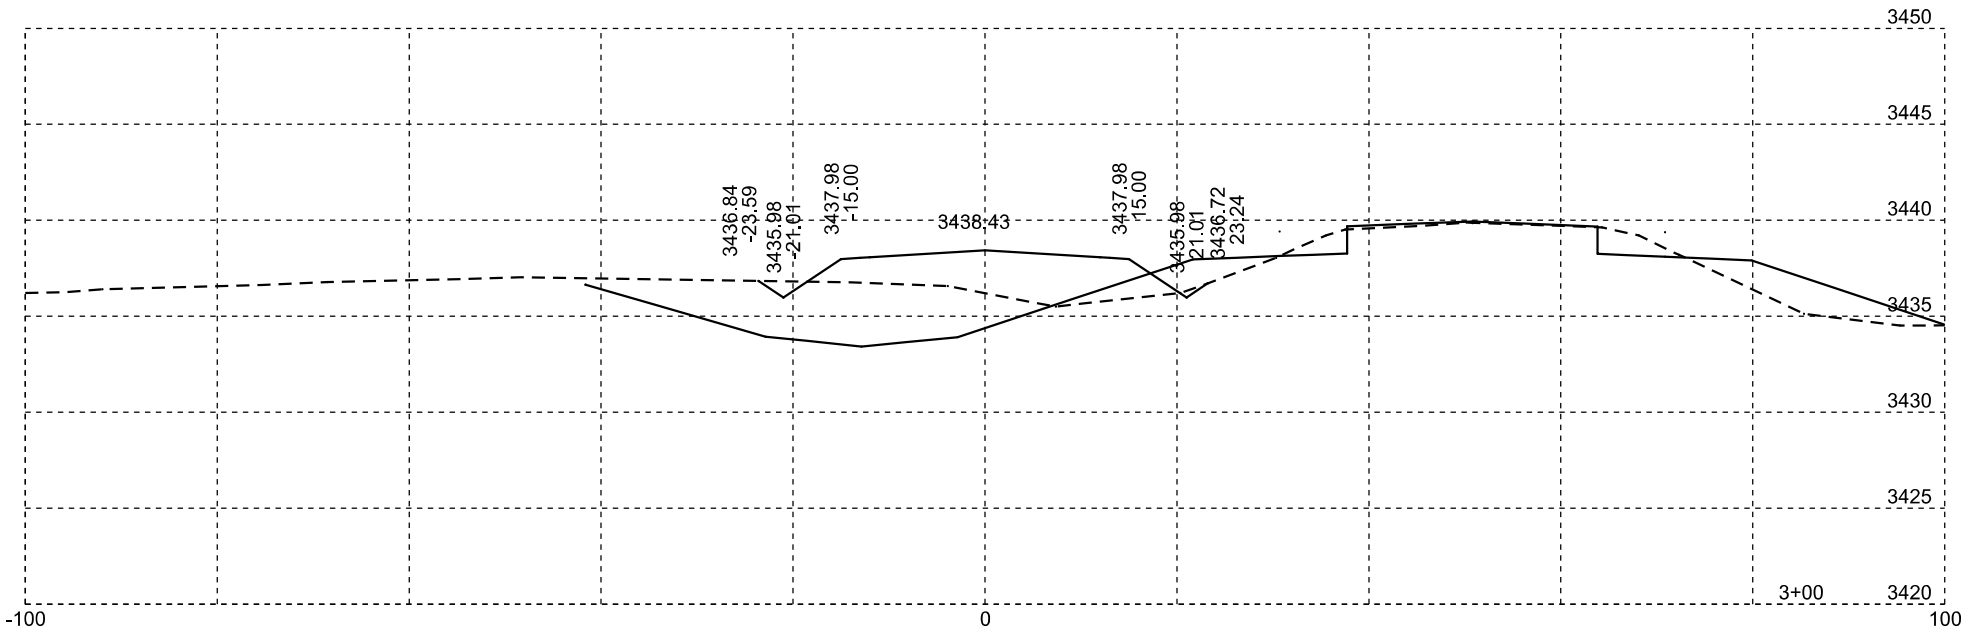

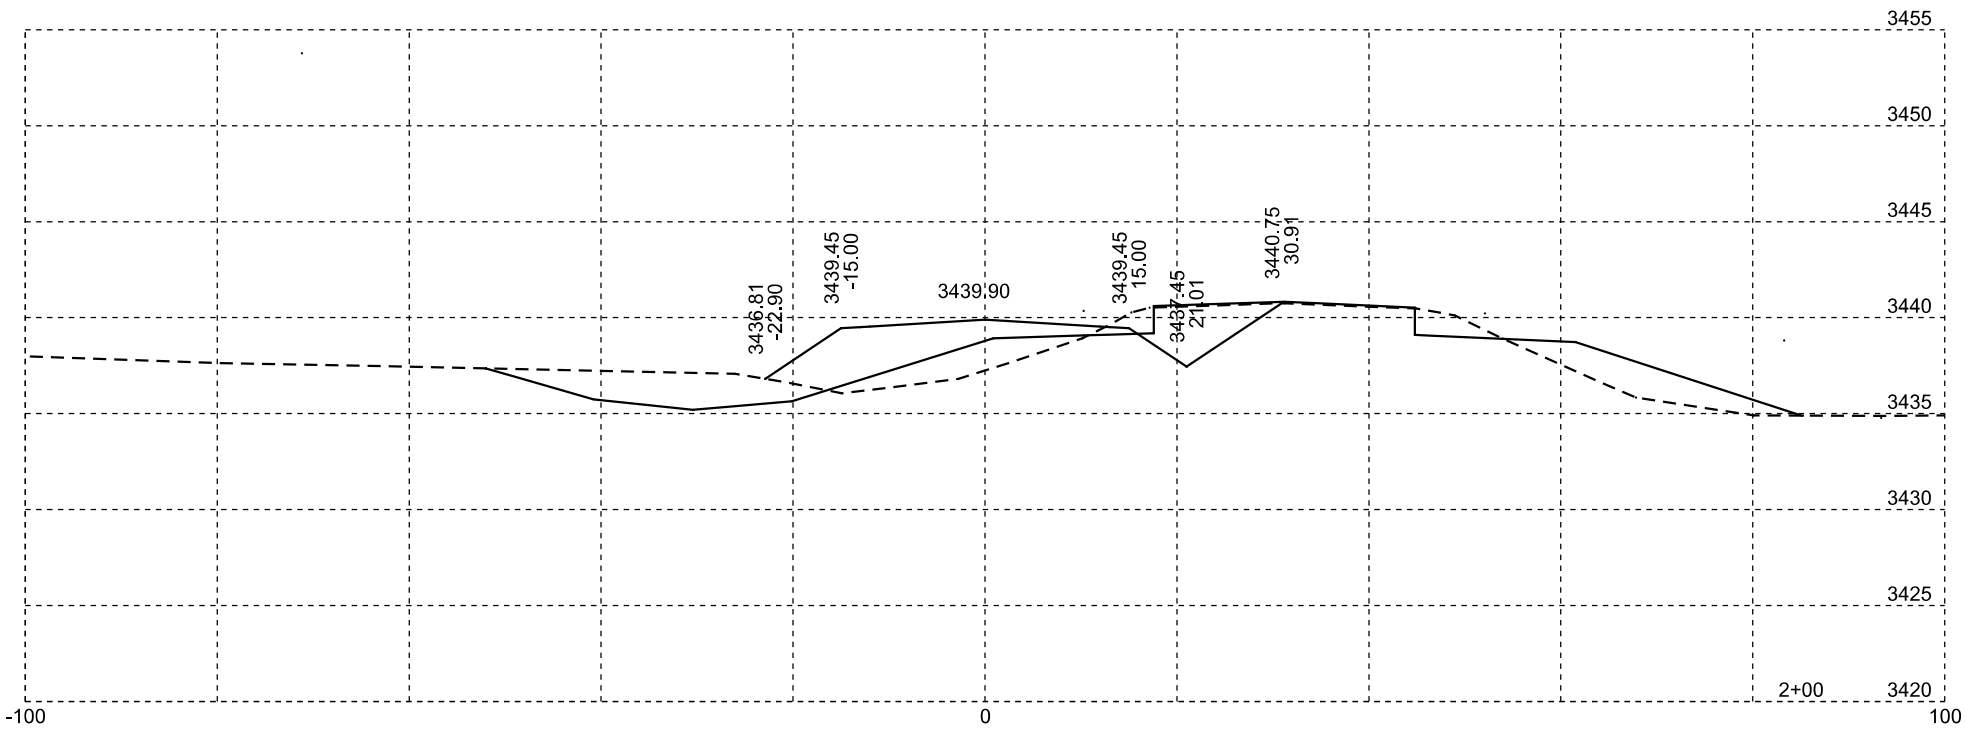

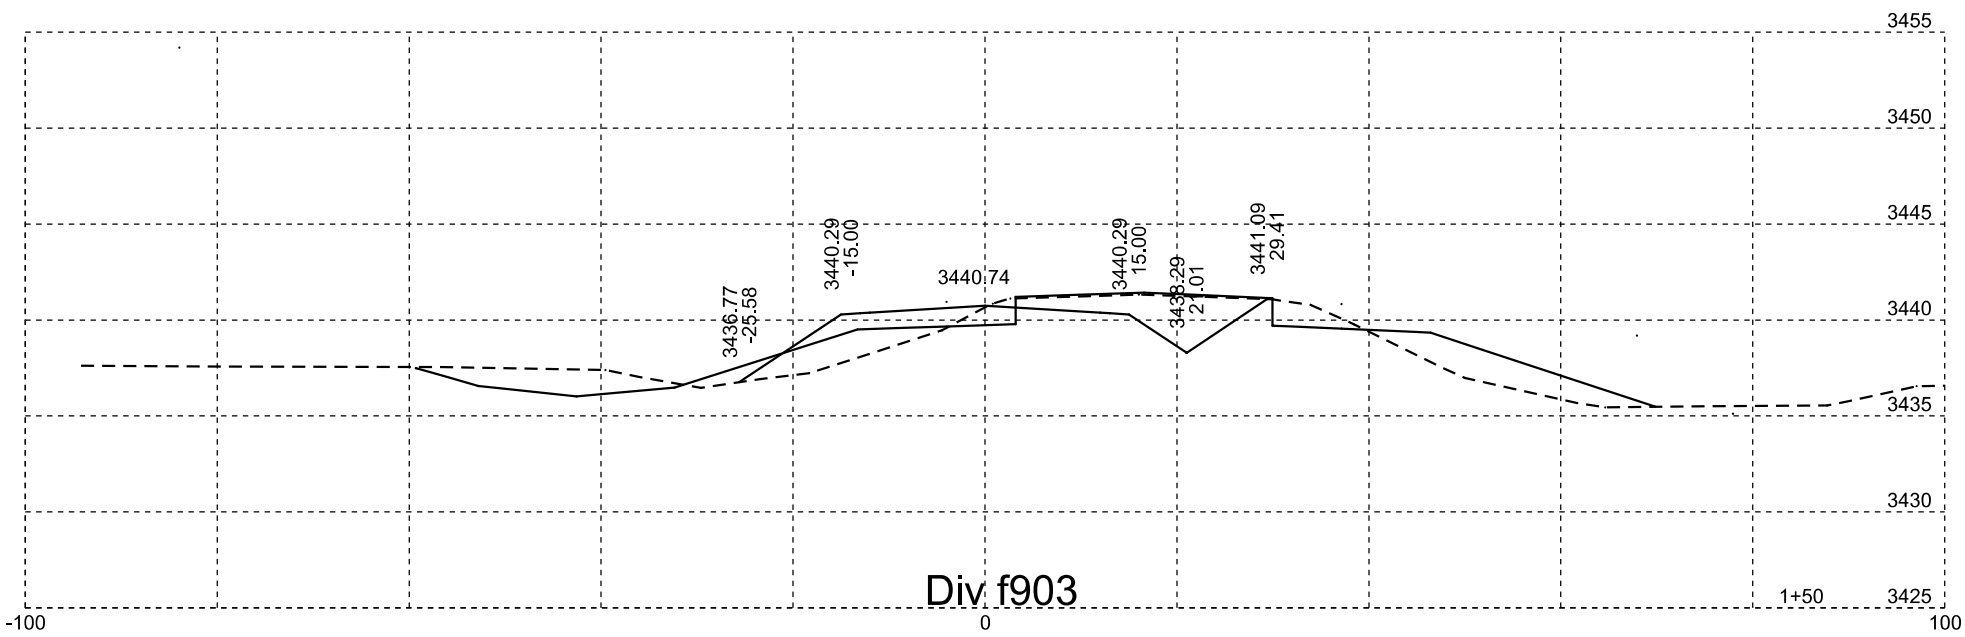

Div f903

Plotting Date: 07/14/2015

STATE OF SOUTH DAKOTA	PROJECT	SHEET NO.	TOTAL SHEETS
	NH-PH 0018(177)104	X327	X329

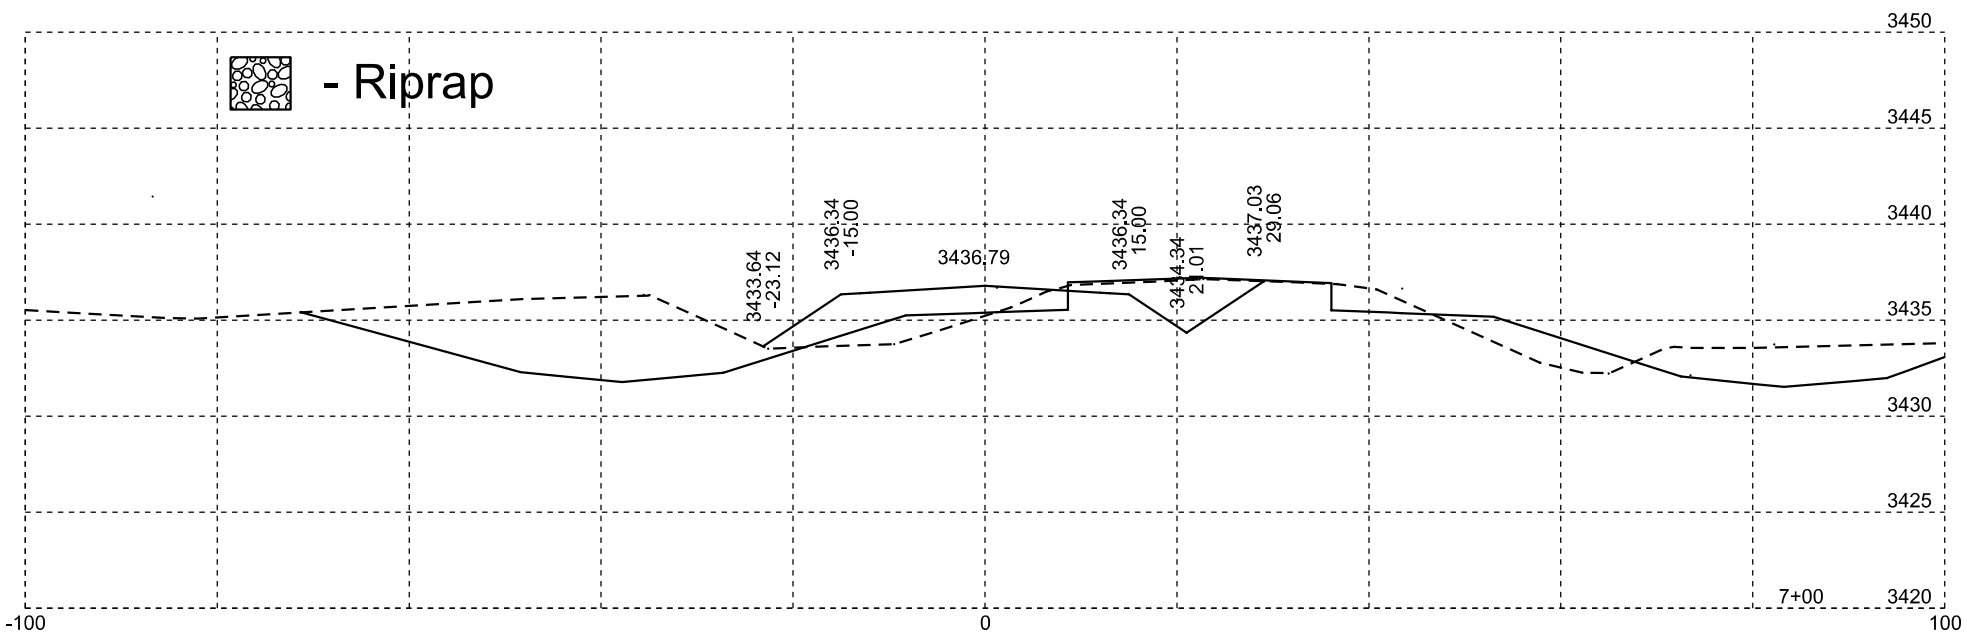

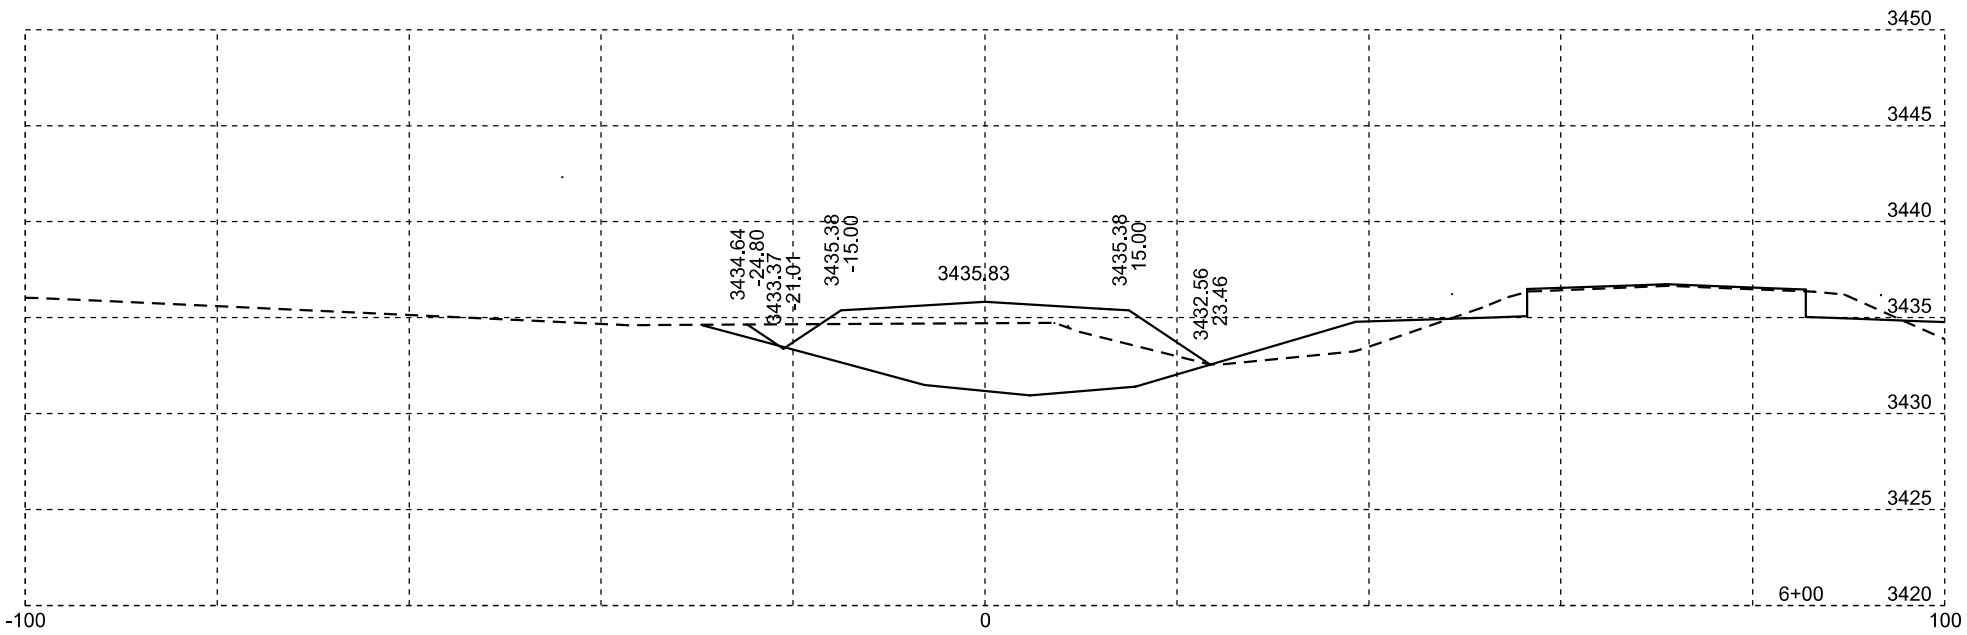

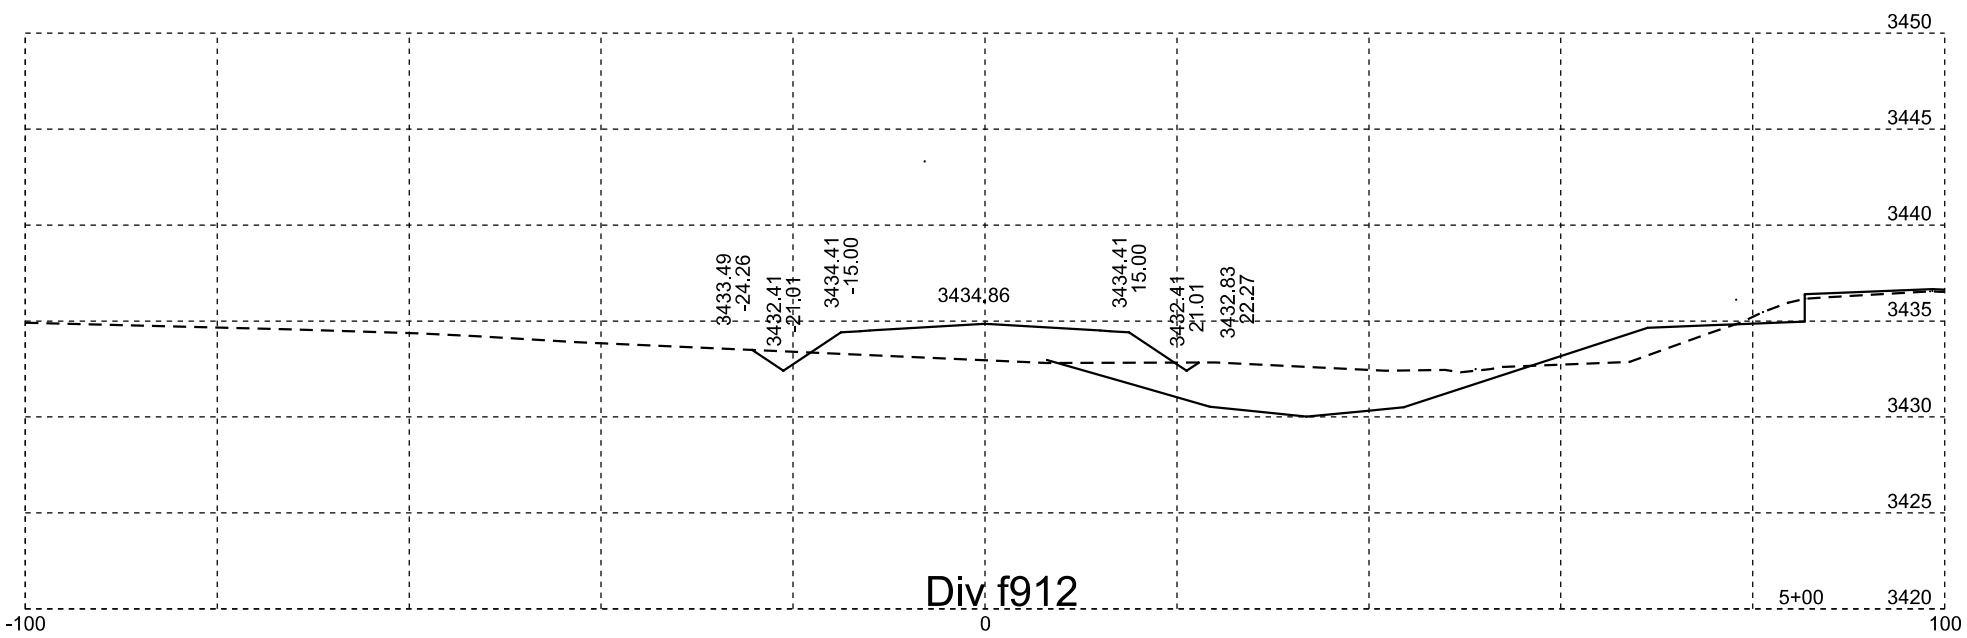

Div f912

Plotting Date: 07/14/2015

STATE OF SOUTH DAKOTA	PROJECT	SHEET NO.	TOTAL SHEETS
	NH-PH 0018(177)104	X328	X329

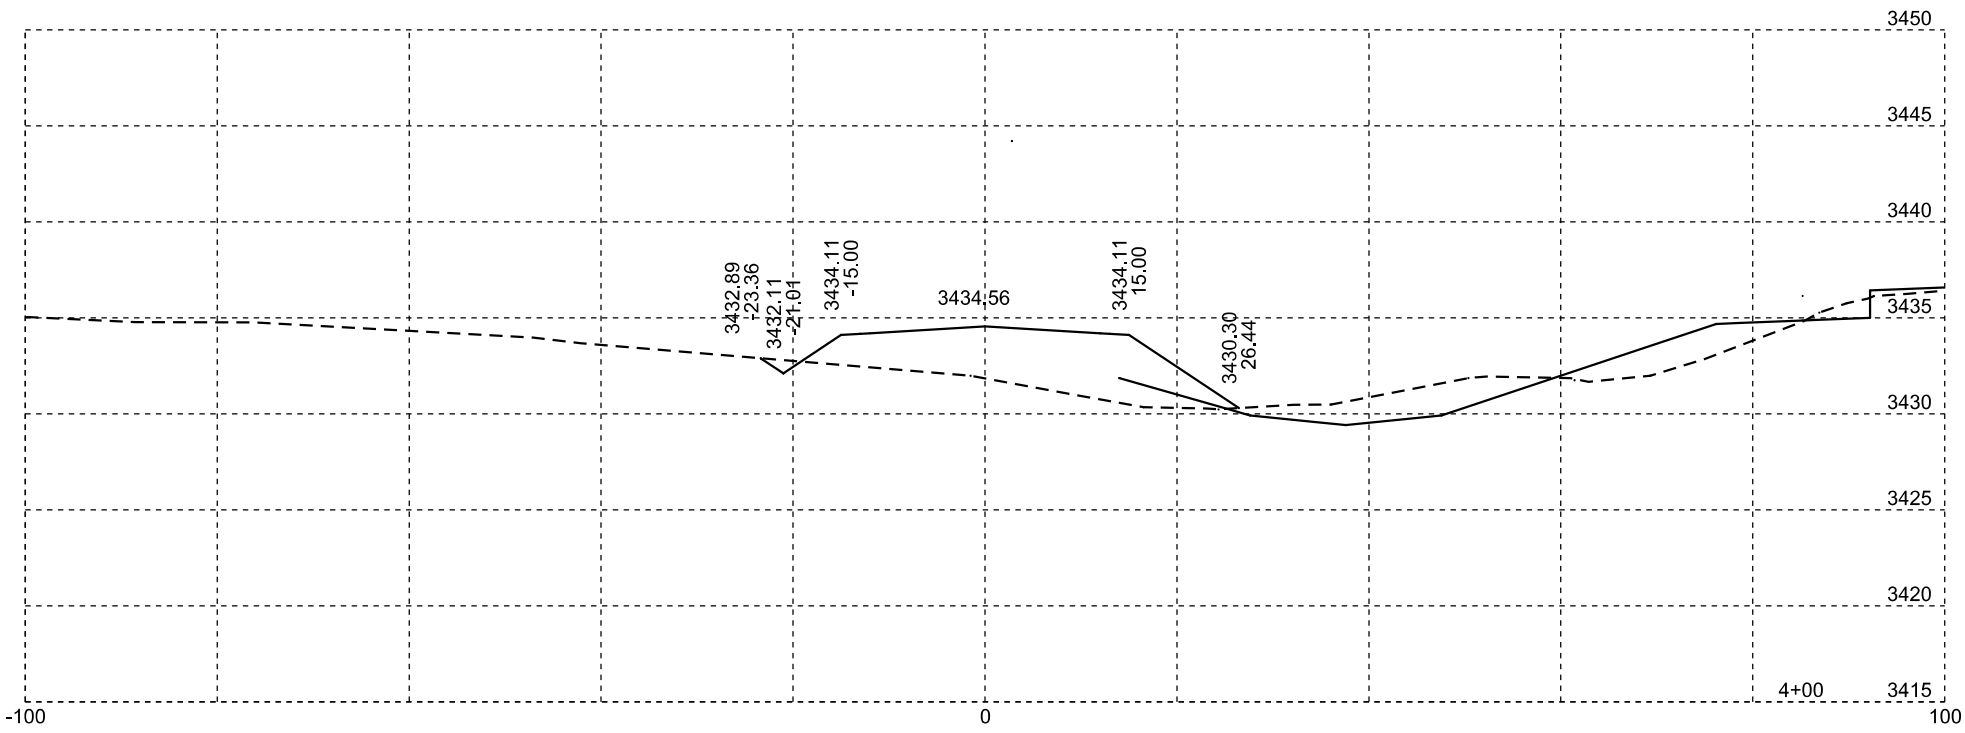

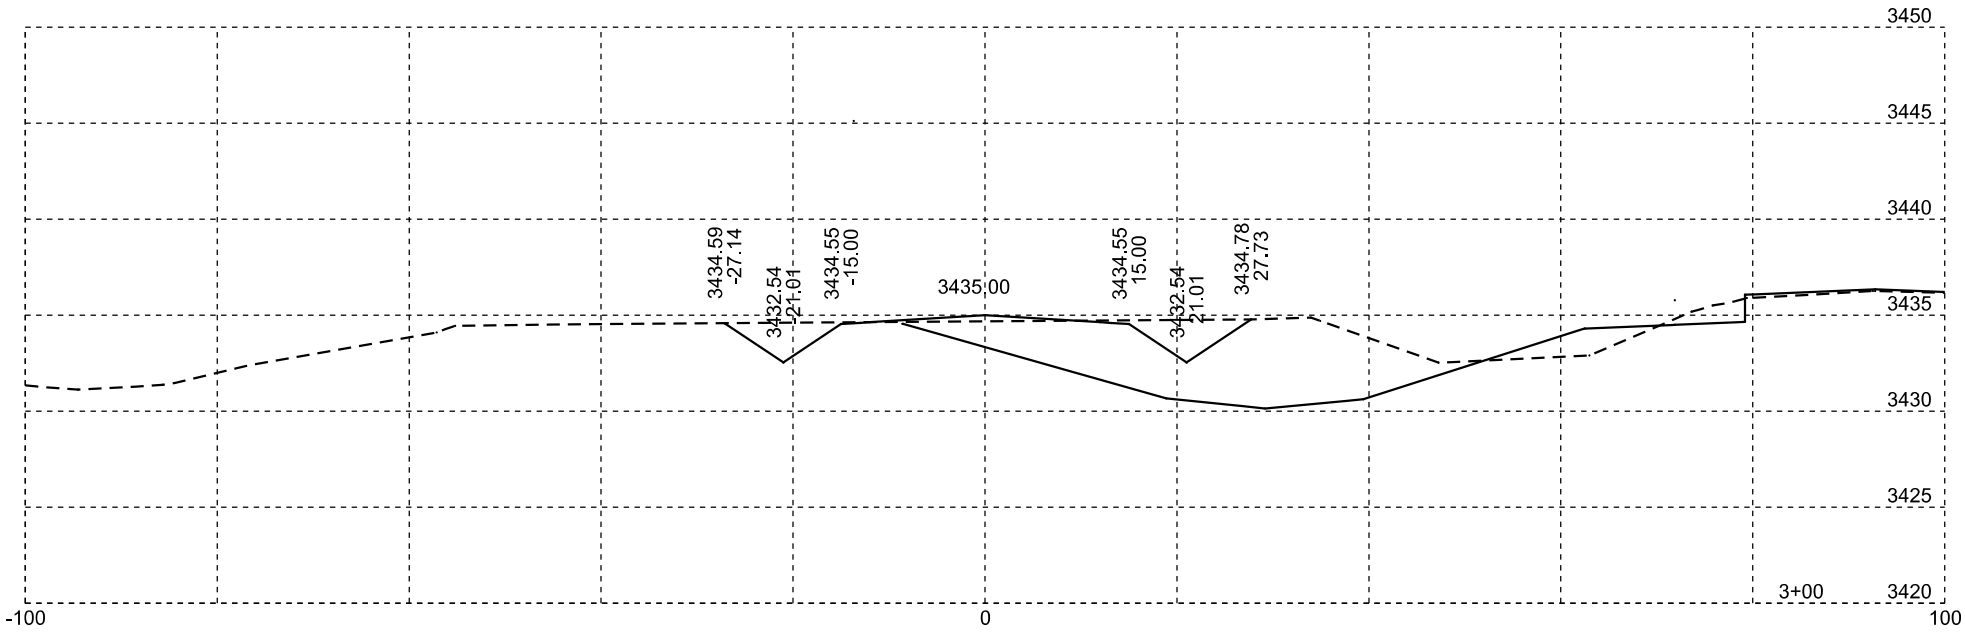

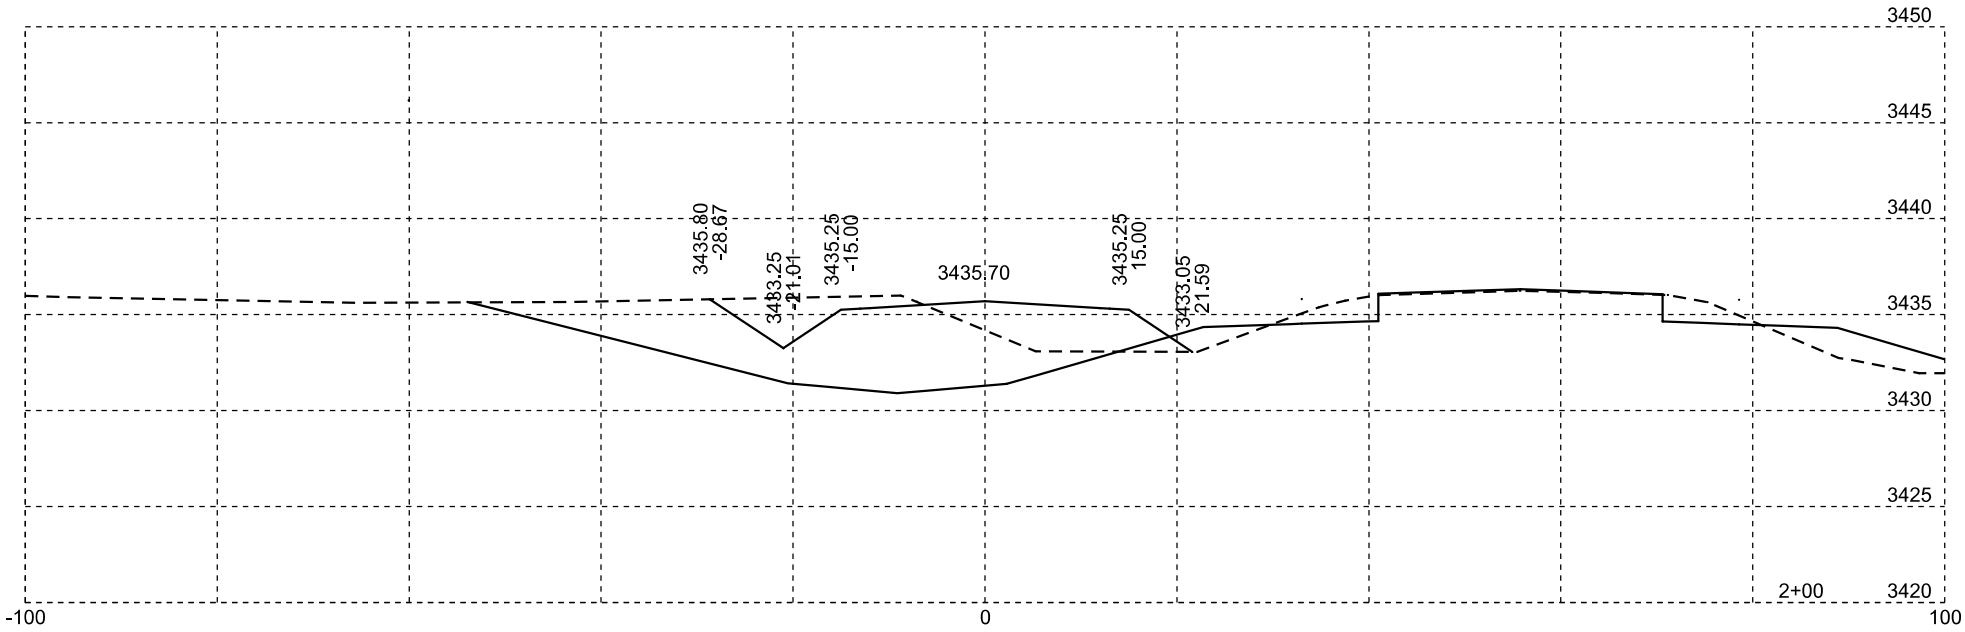

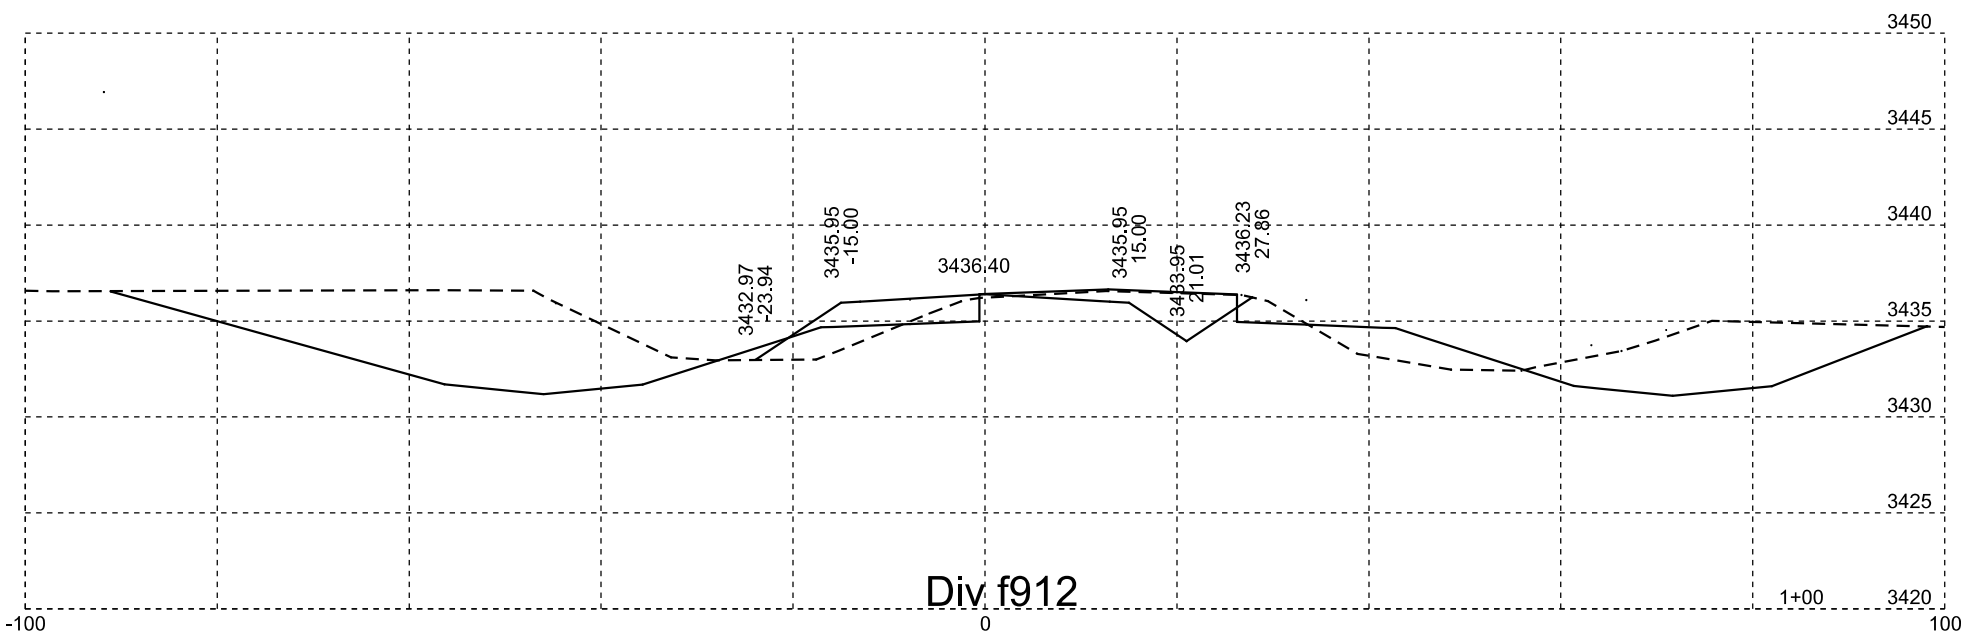

Div f912

Plotting Date: 07/14/2015

STATE OF SOUTH DAKOTA	PROJECT	SHEET NO.	TOTAL SHEETS
	NH-PH 0018(177)104	X329	X329