Section X: Cross Sections

STATE OF SOUTH DAKOTA	PROJECT	SHEET	TOTAL SHEETS
	P 0034(150)272	X1	X4

Plotting Date: 09/24/2015

INDEX OF SHEETS

X1 General Layout W/Index
X2-X4 Cross Sections

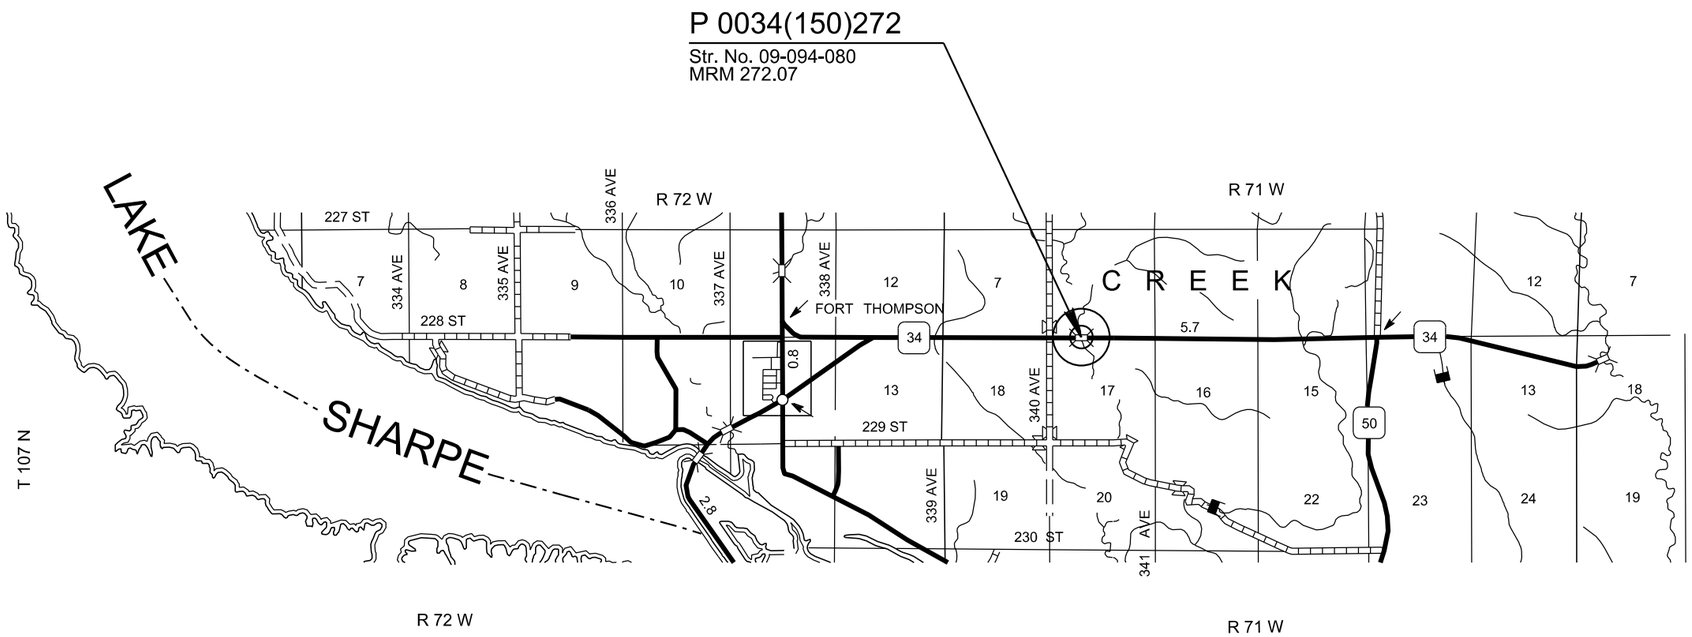

Plot Scale - 1:200

Plotted From - TRSF12140

Plot Name - 1

File - U:\rd\prj\buff02RW\tflex.dgn

Plotting Date: 09/24/2015

STATE OF SOUTH DAKOTA	PROJECT	SHEET NO.	TOTAL SHEETS
	P 0034(150)272	X4	X4

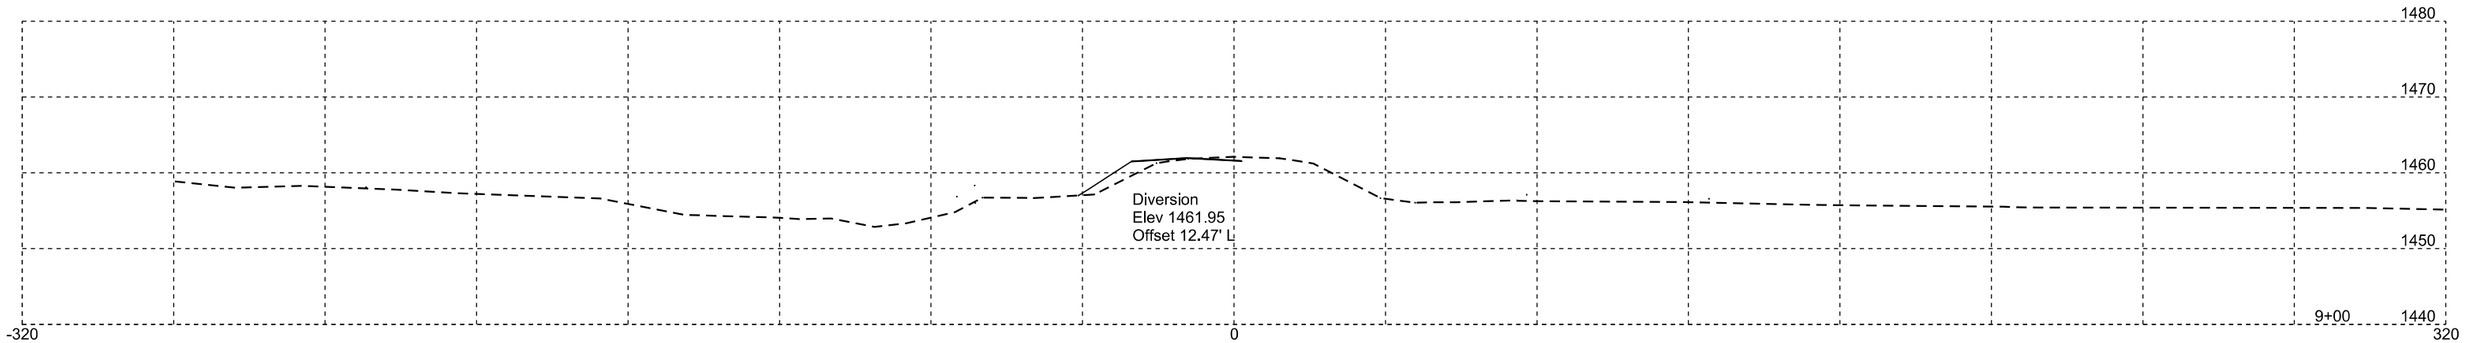

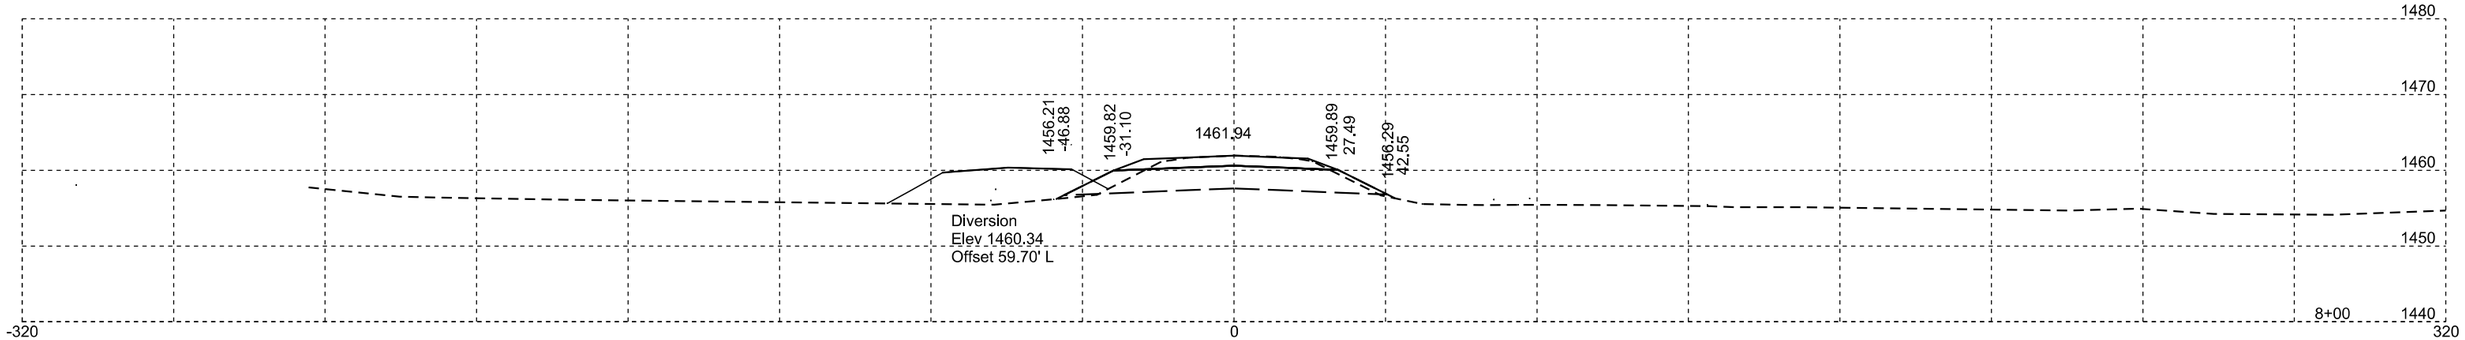

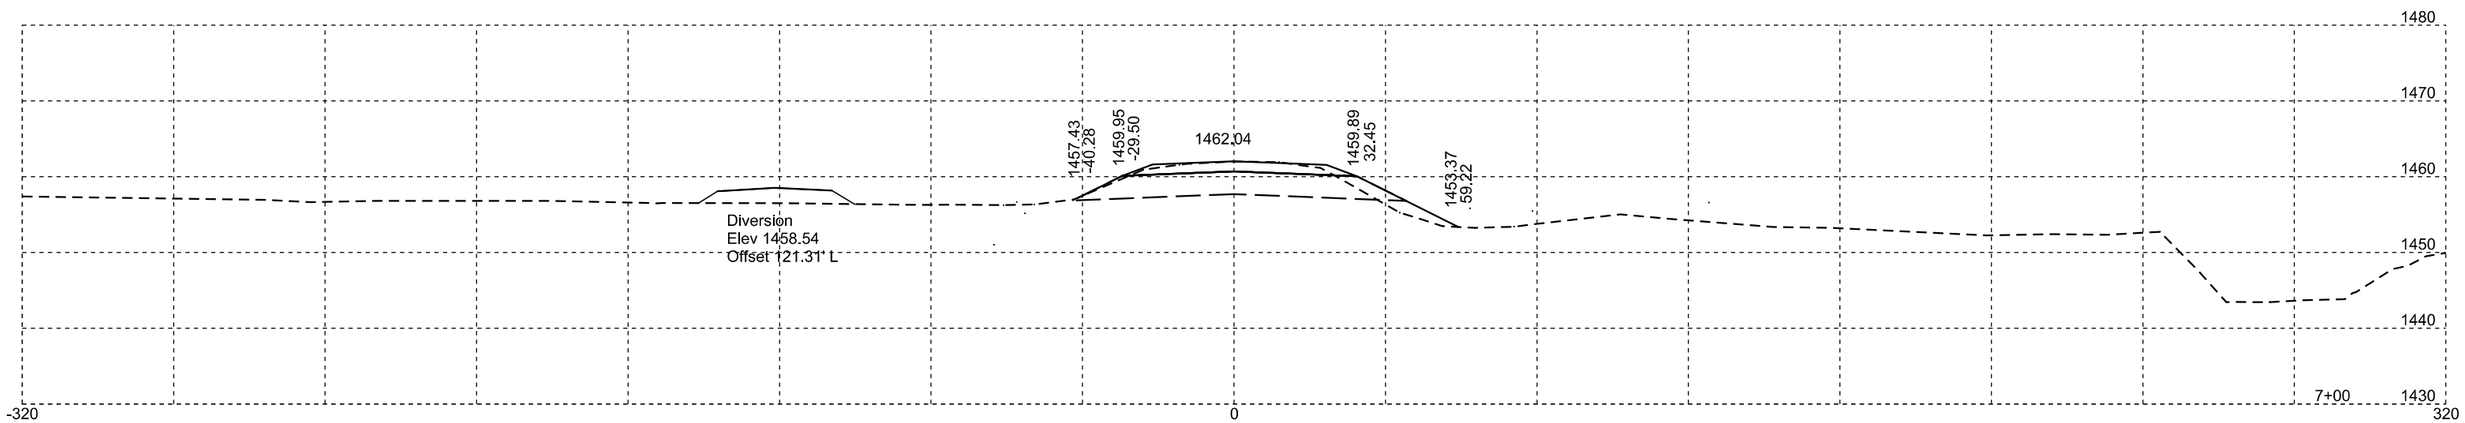

Plotting Date: 09/24/2015

STATE OF SOUTH DAKOTA	PROJECT	SHEET NO.	TOTAL SHEETS
	P 0034(150)272	X3	X4

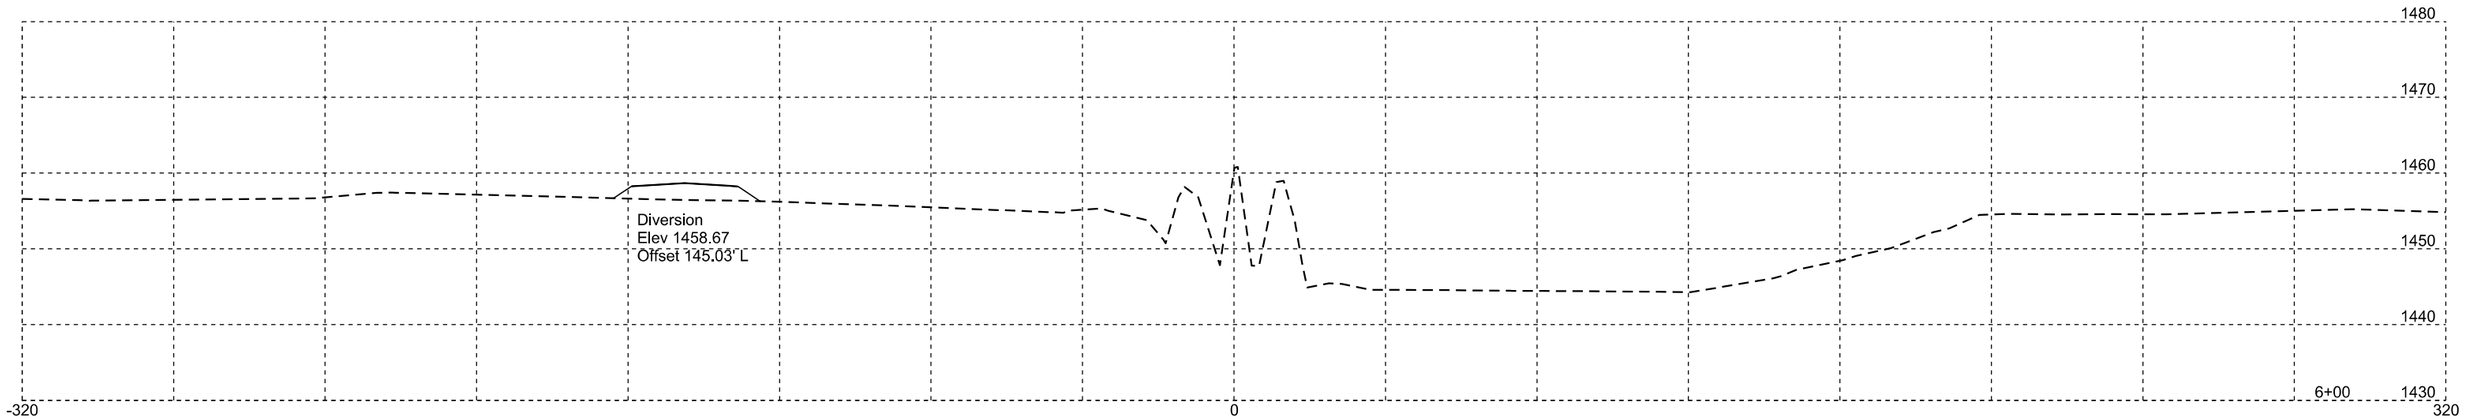

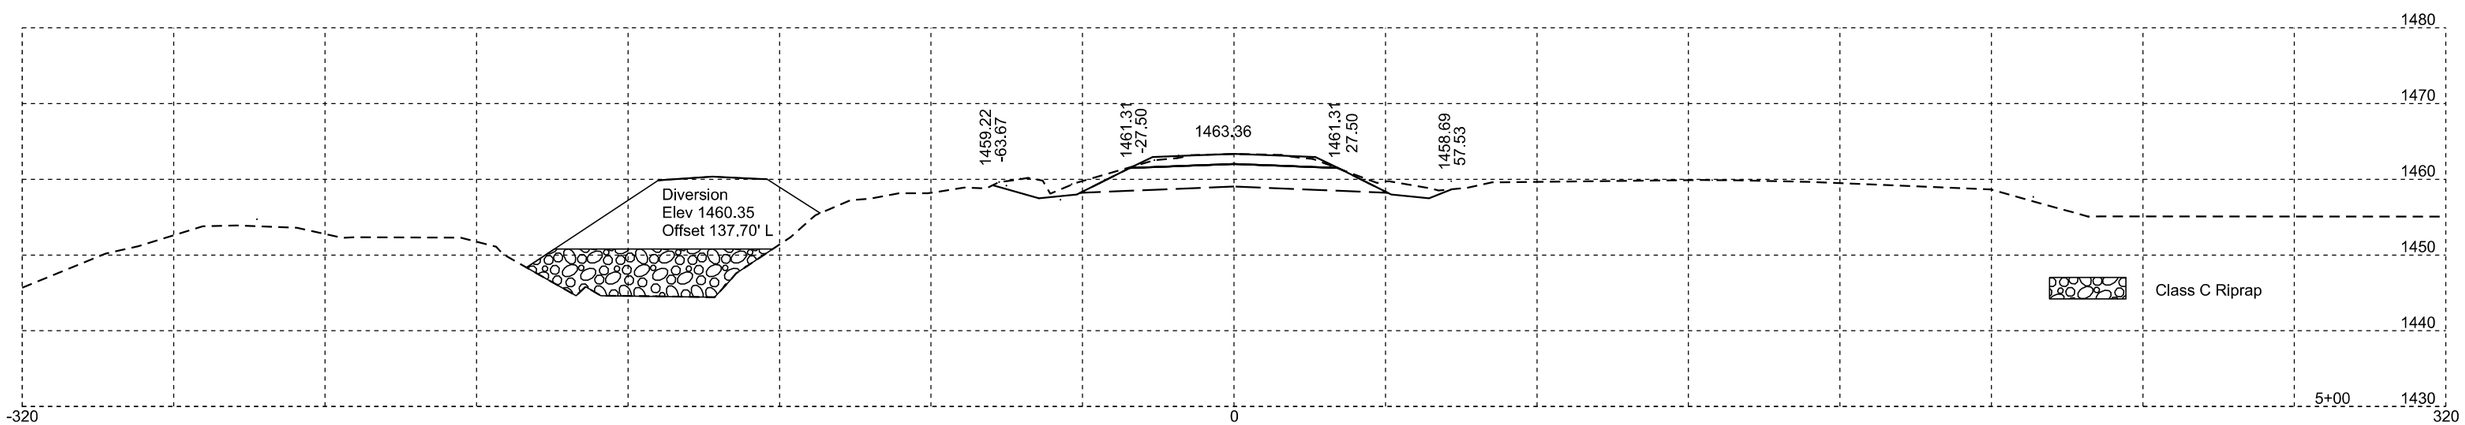

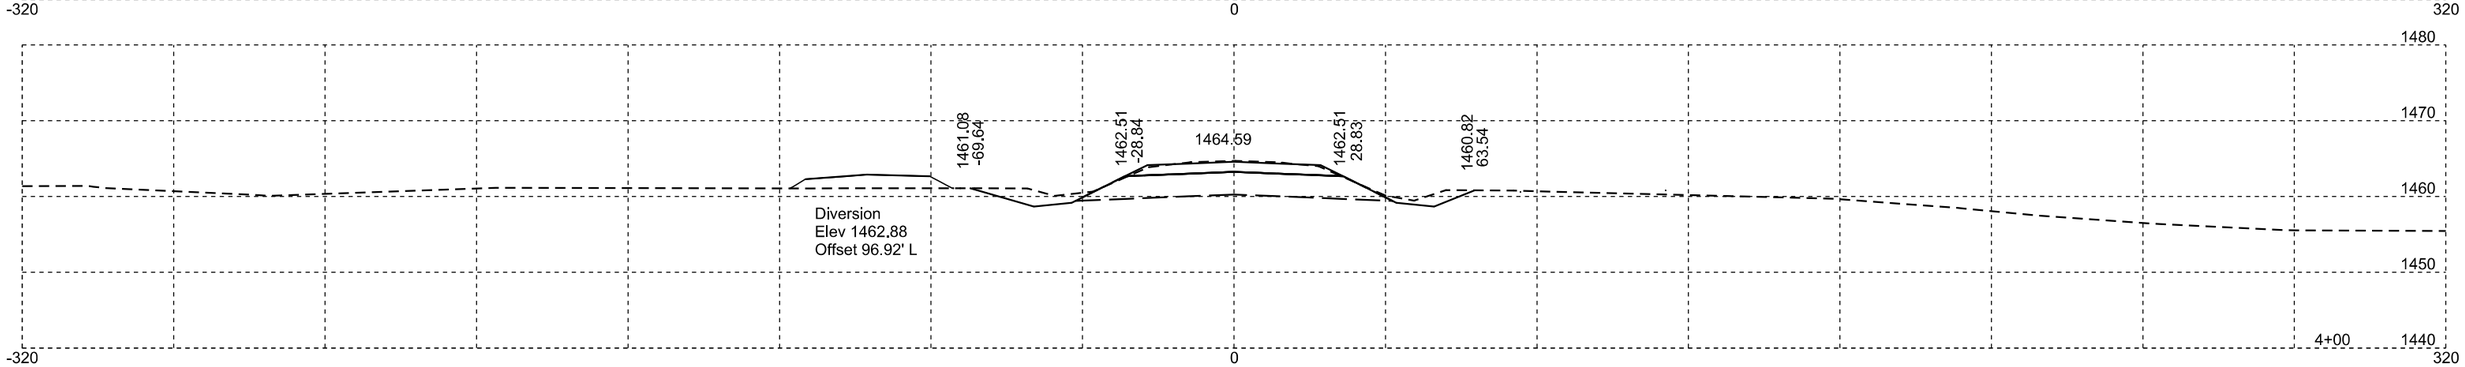

Plotting Date: 09/24/2015
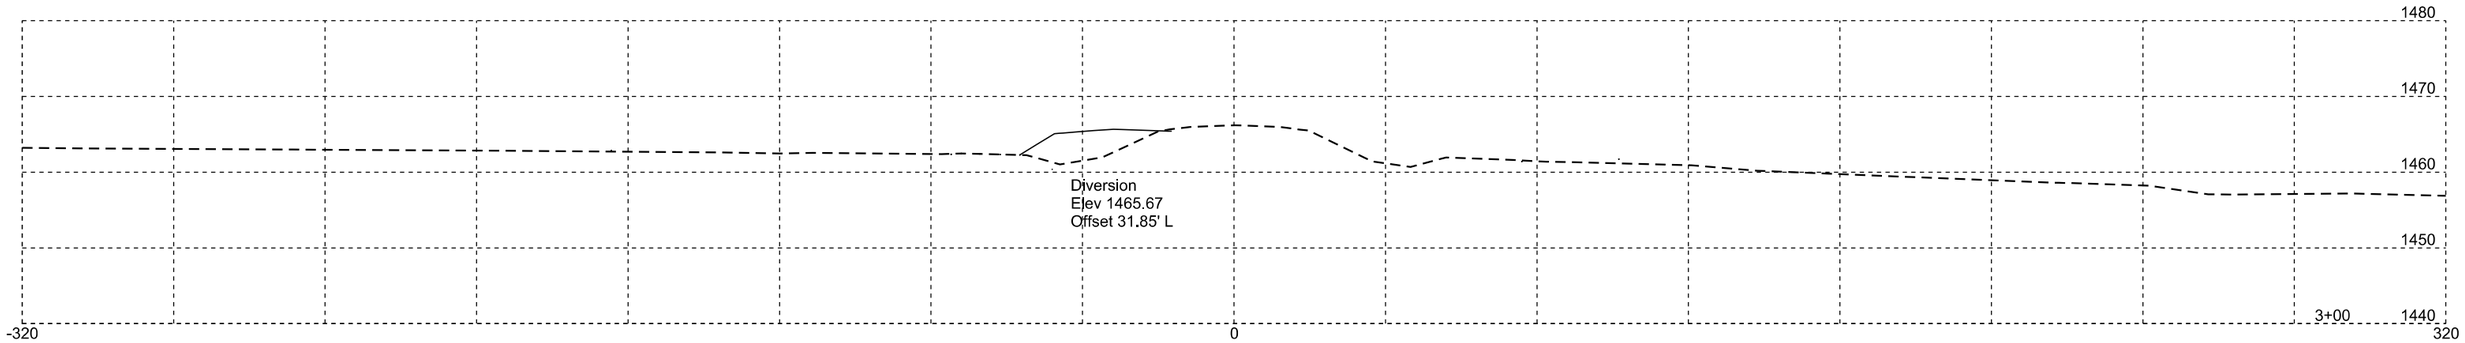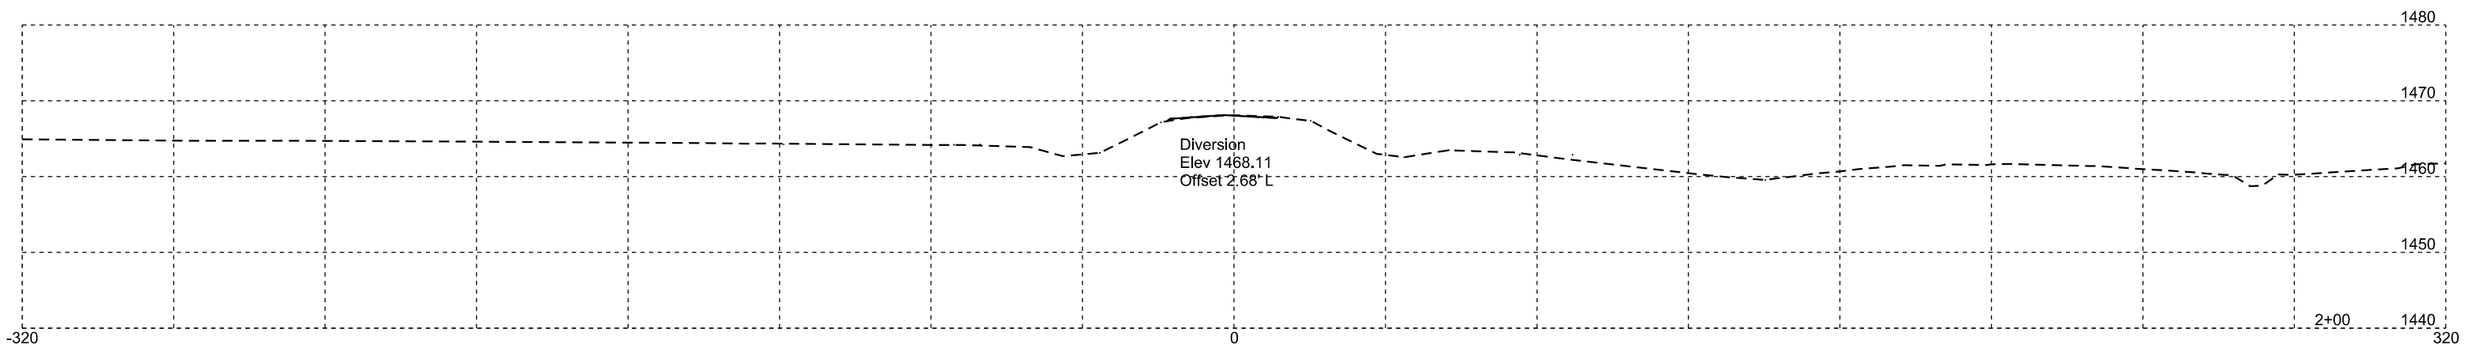
STATE OF SOUTH DAKOTA	PROJECT	SHEET NO.	TOTAL SHEETS
	P 0034(150)272	X2	X4