Section Z: Pipe Sections

STATE OF SOUTH DAKOTA	PROJECT	SHEET	TOTAL SHEETS
	P 0034(150)272	Z1	Z2

Plotting Date: 09/29/2015

INDEX OF SHEETS

Z1 General Layout W/Index
Z2 Mainline Pipe Sections

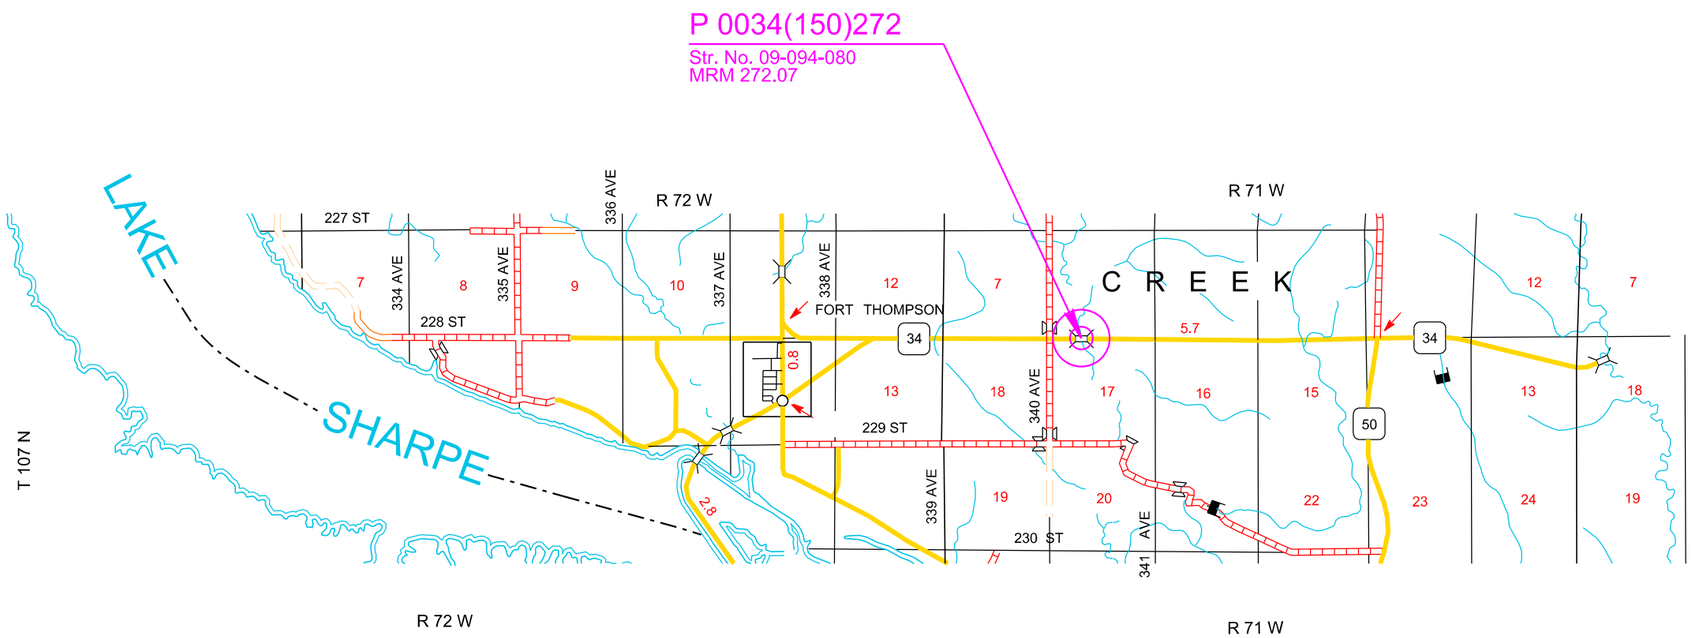

Plot Scale - 1:200

Plot Name - 1

File - U:\rdp\jbuff02RW\dez.dgn

Plotted From - TRSF12140

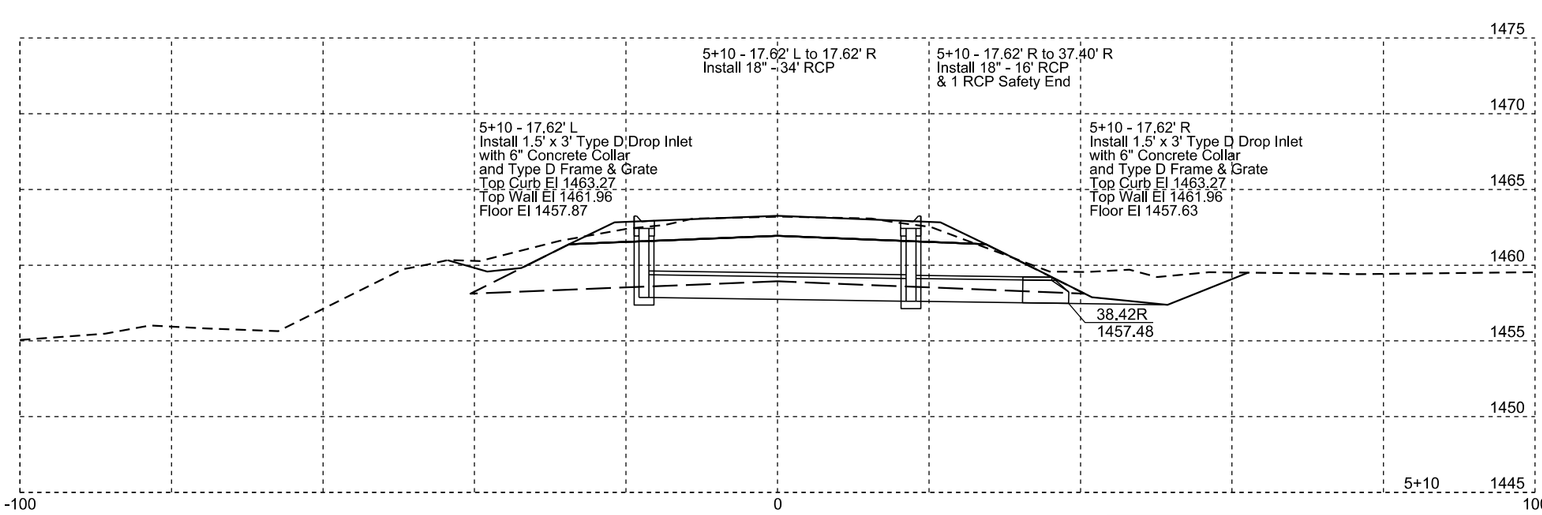

Plotting Date: 09/29/2015

STATE OF SOUTH DAKOTA	PROJECT	SHEET NO.	TOTAL SHEETS
	P 0034(150)272	Z2	Z2