Section X: Cross Sections

STATE OF SOUTH DAKOTA	PROJECT	SHEET	TOTAL SHEETS
	NH 0073(63)182	X1	X76

Plotting Date: 10/02/2014

INDEX OF SHEETS

X1 General Layout W/Index
X2-X76 Mainline Cross Sections

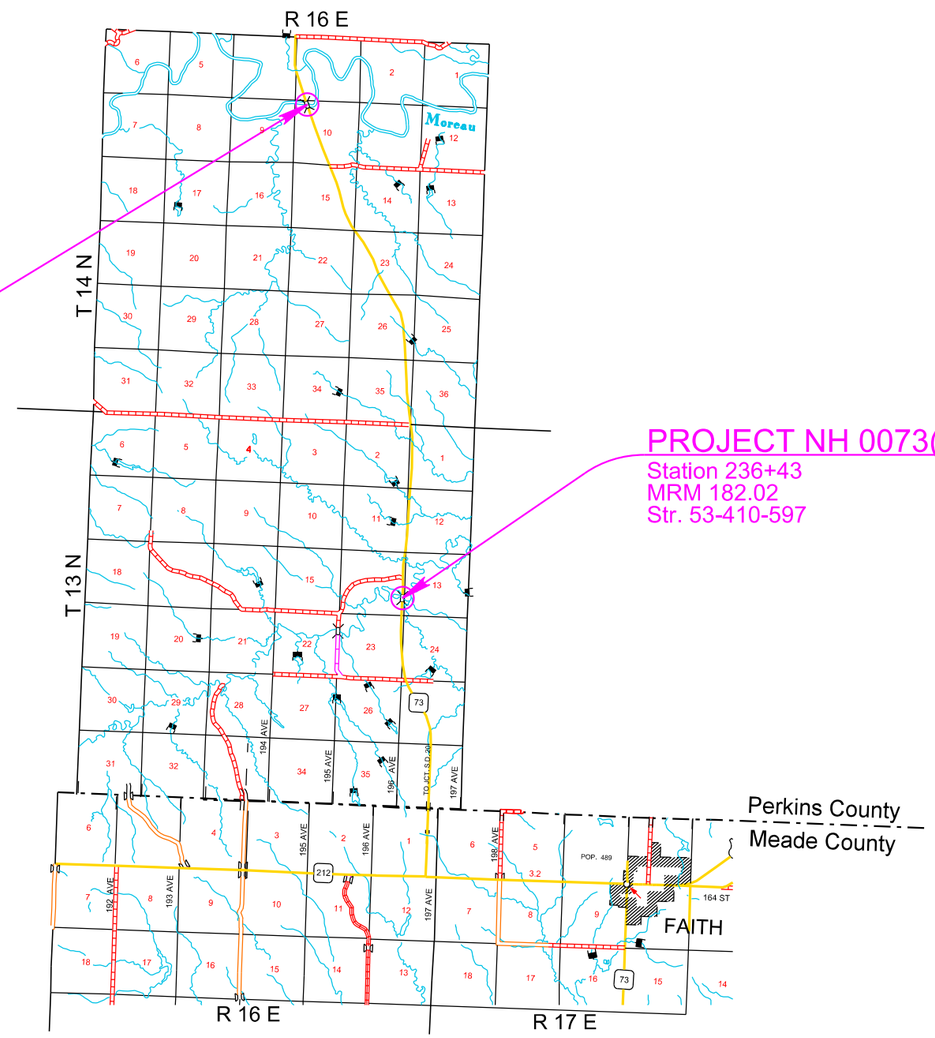

Plot Scale - 1:200

Plotted From - tpr17196

File - U:\rdi\prj\perk02S7\title.dgn

Plotting Date: 10/02/2014

STATE OF SOUTH DAKOTA	PROJECT	SHEET NO.	TOTAL SHEETS
	NH 0073(63)182	X2	X76

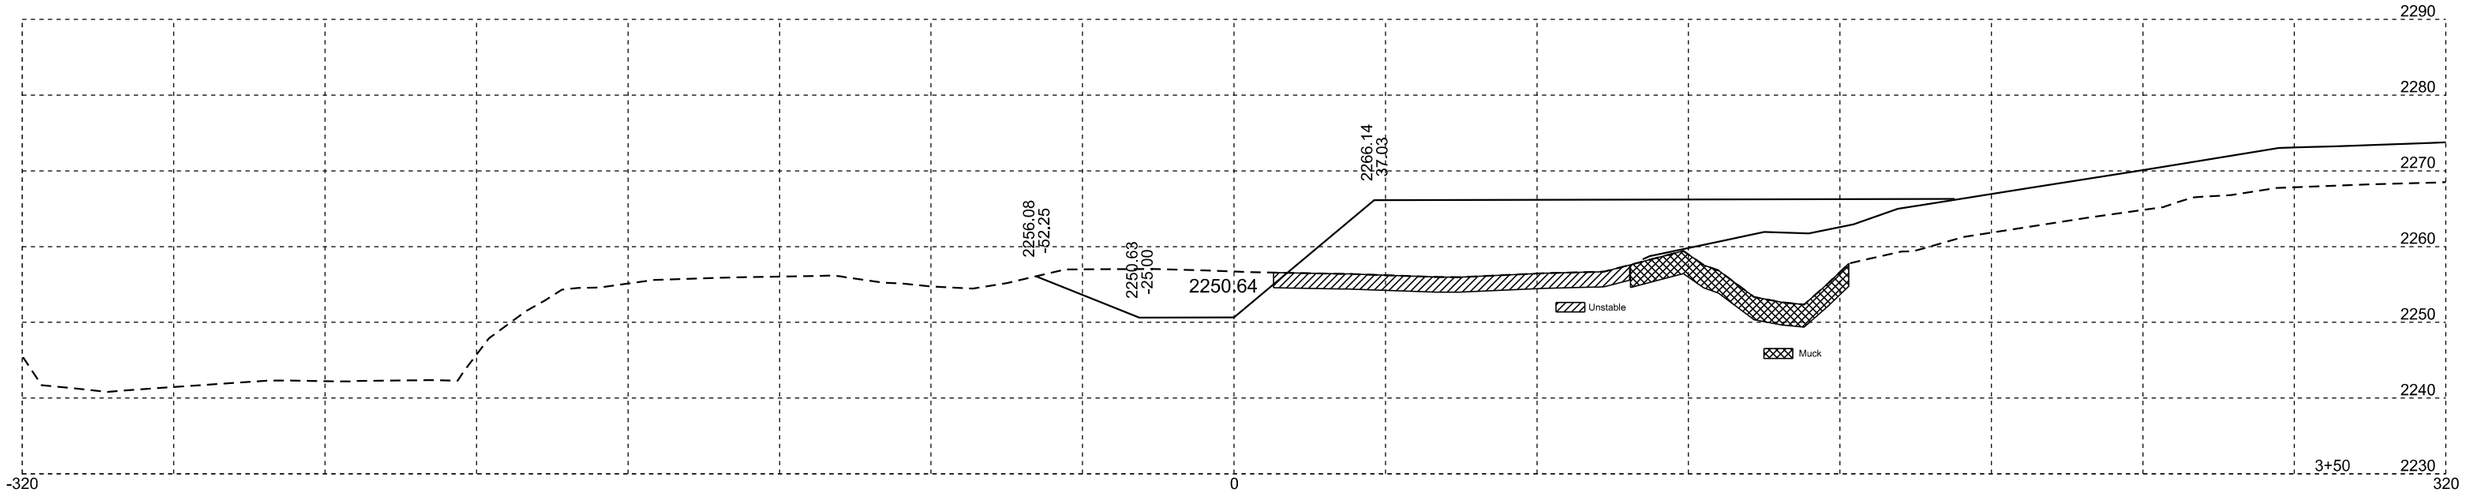

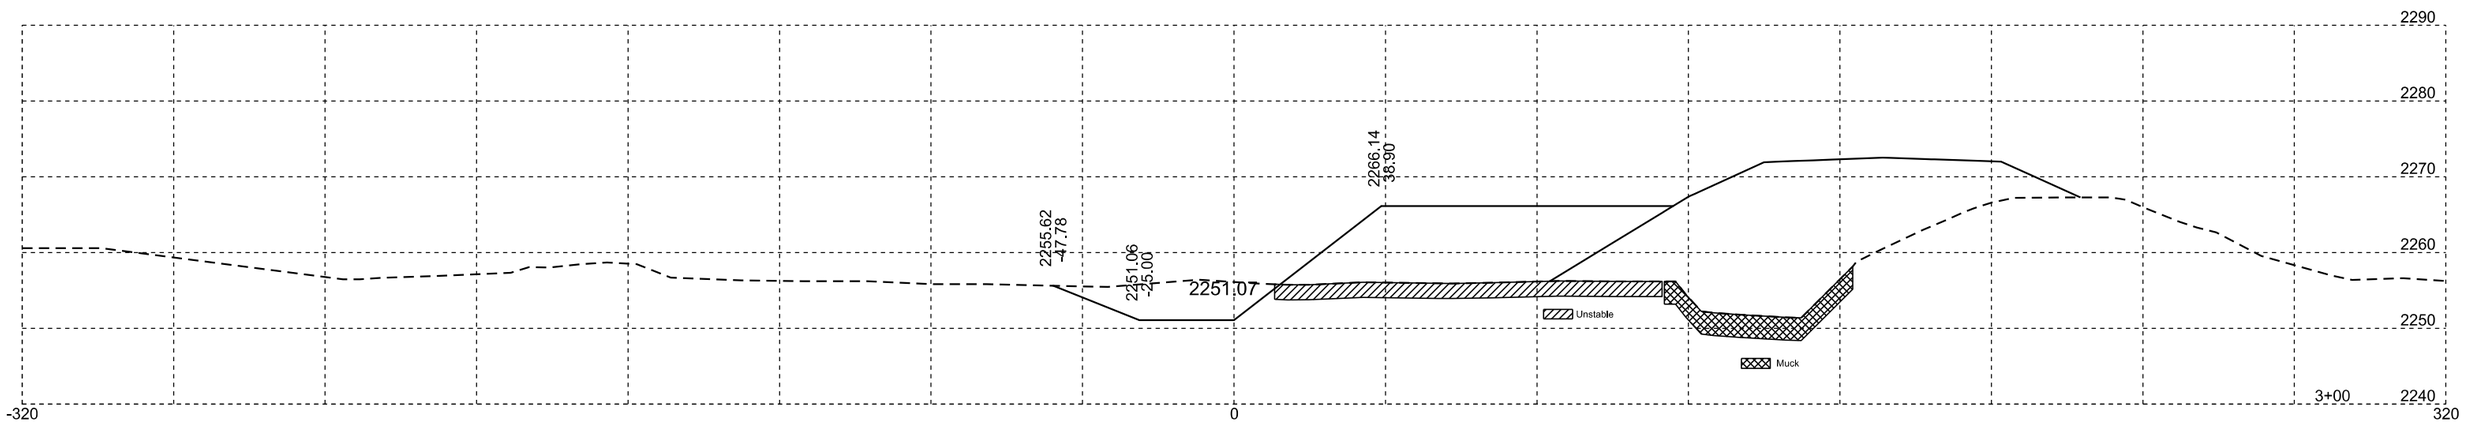

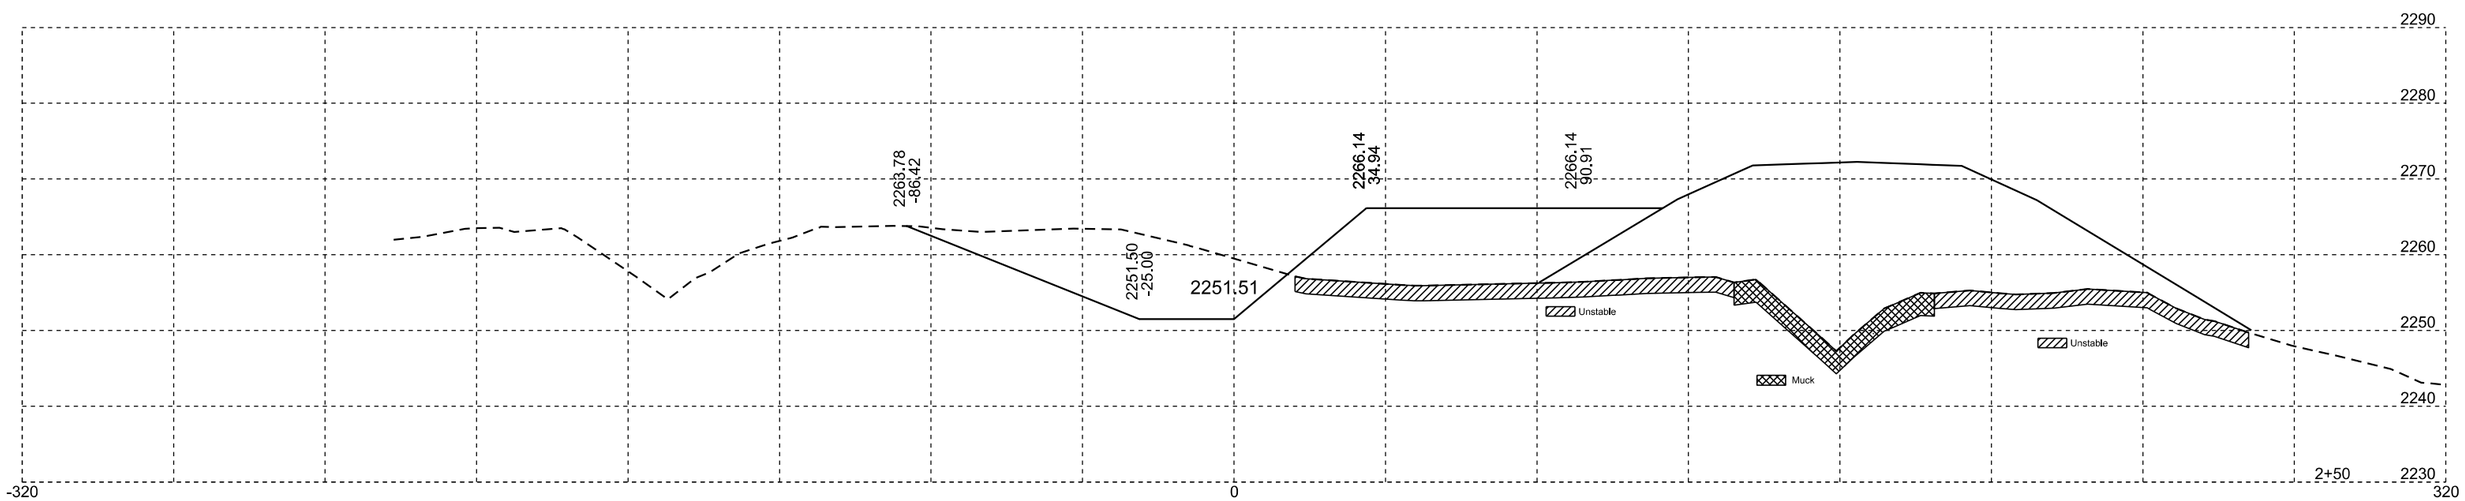

Plotting Date: 10/02/2014

STATE OF SOUTH DAKOTA	PROJECT	SHEET NO.	TOTAL SHEETS
	NH 0073(63)182	X3	X76

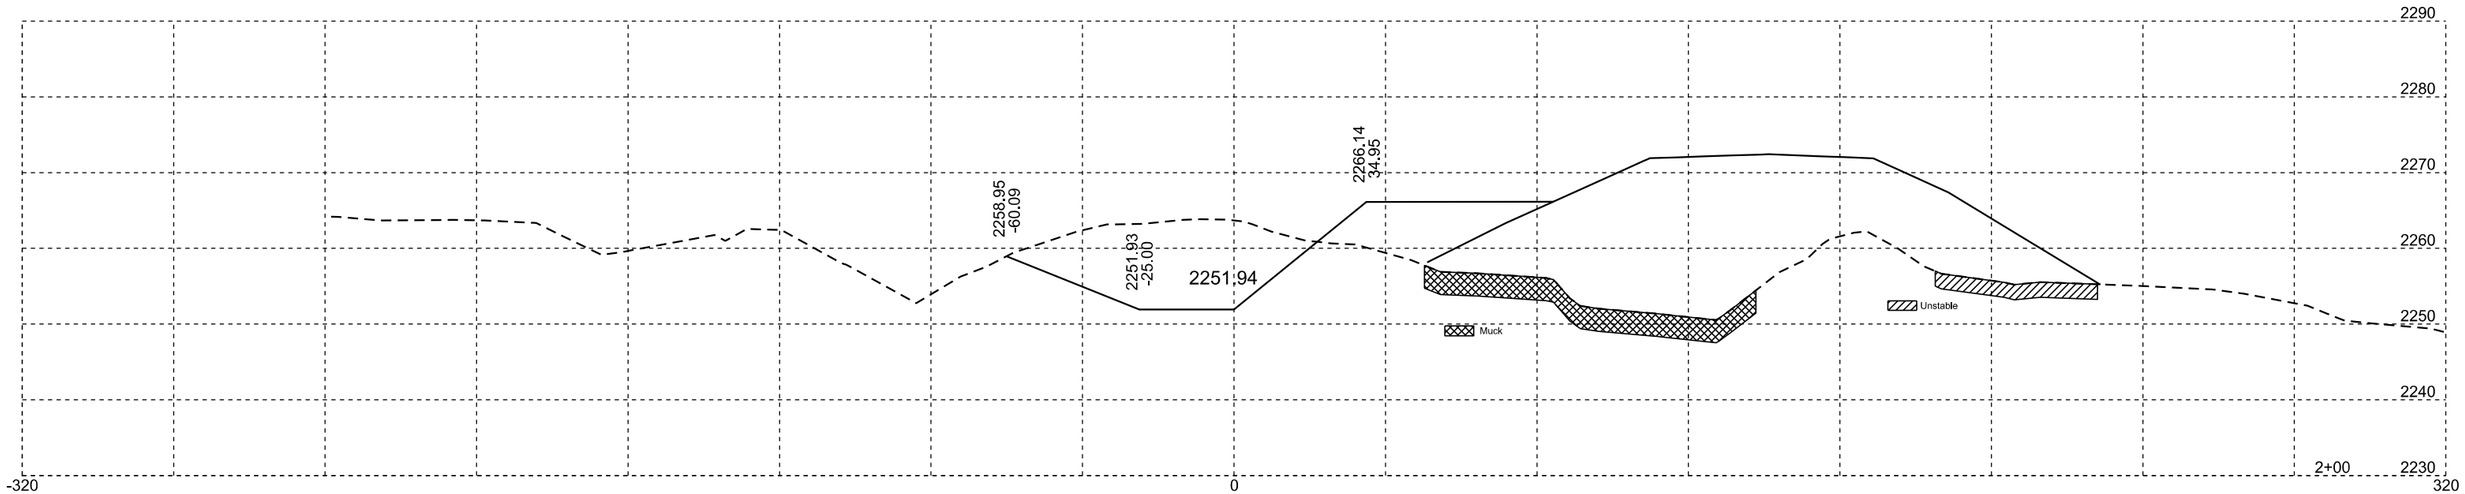

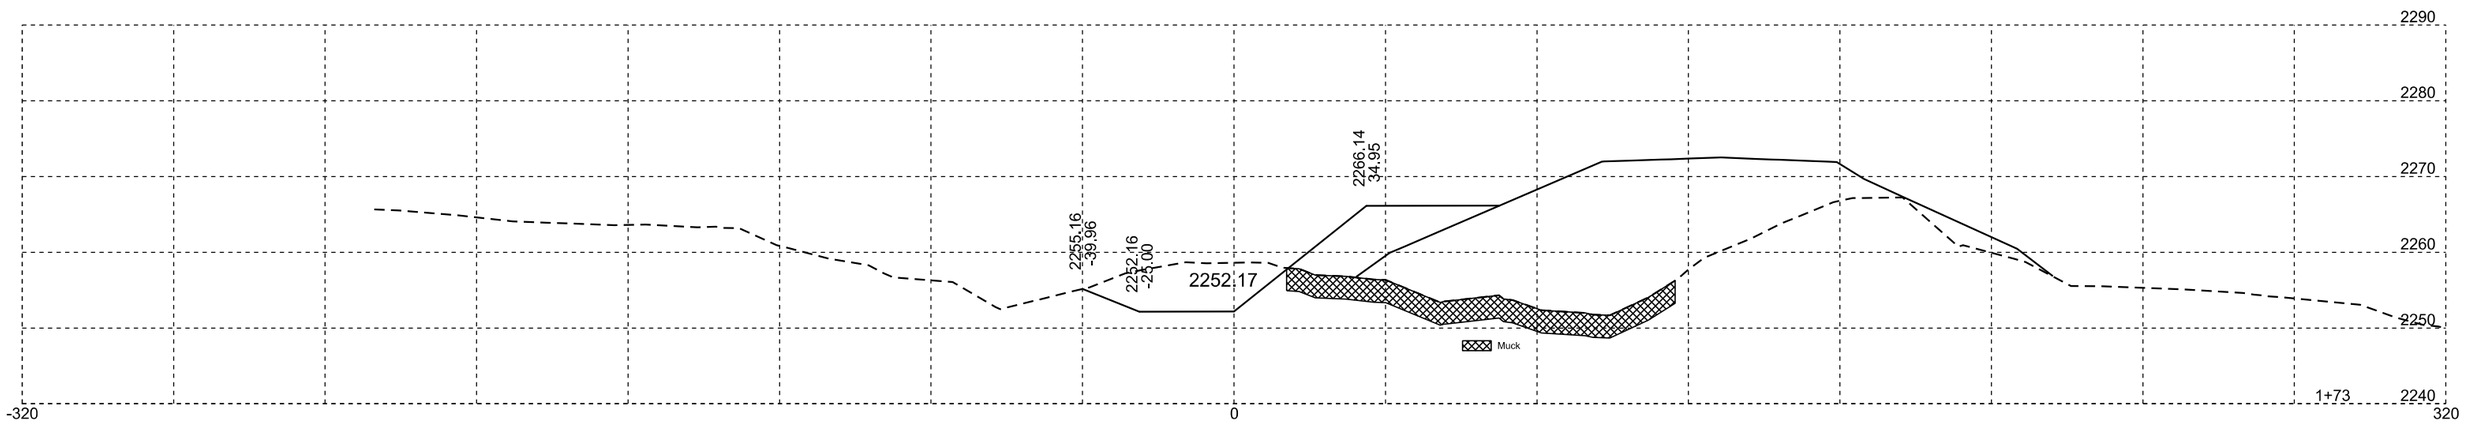

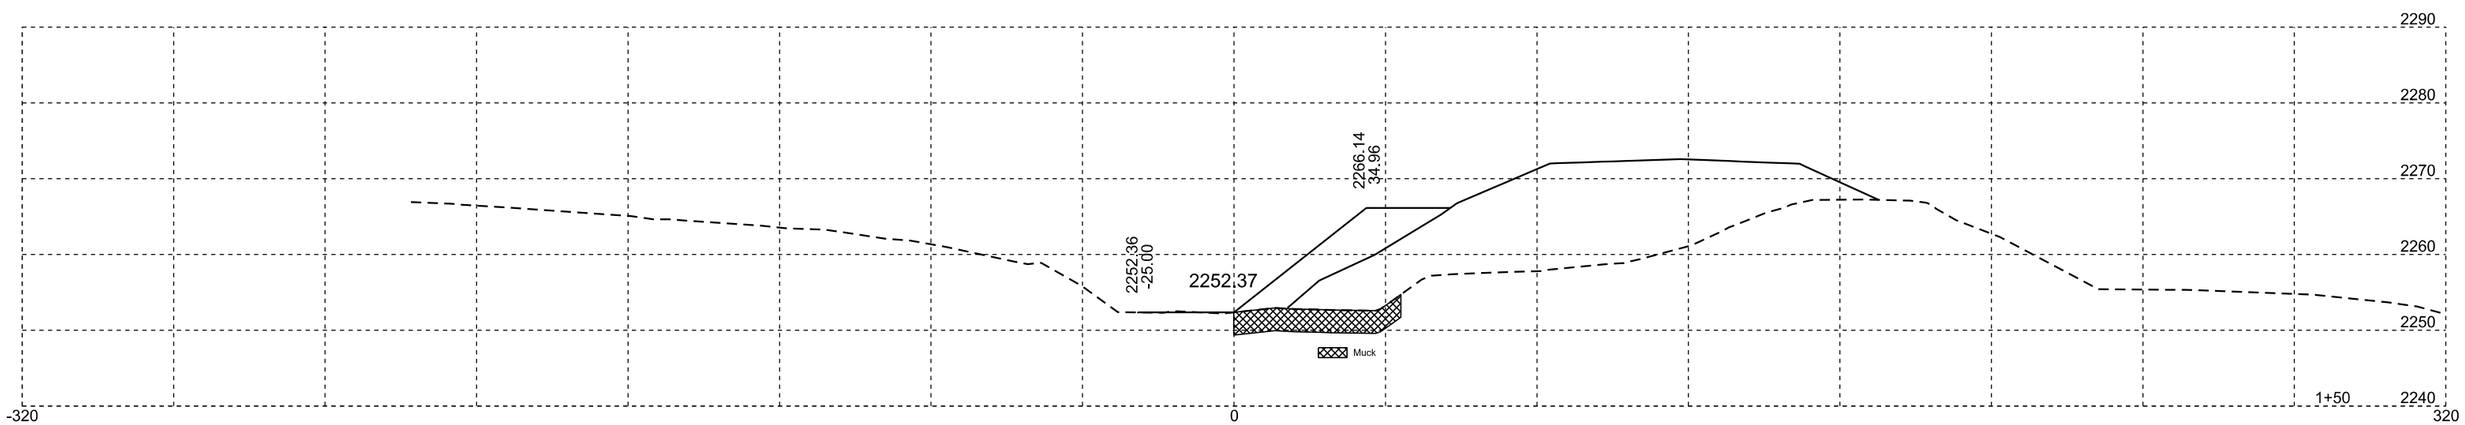

Plotting Date: 10/02/2014

STATE OF SOUTH DAKOTA	PROJECT	SHEET NO.	TOTAL SHEETS
	NH 0073(63)182	X4	X76

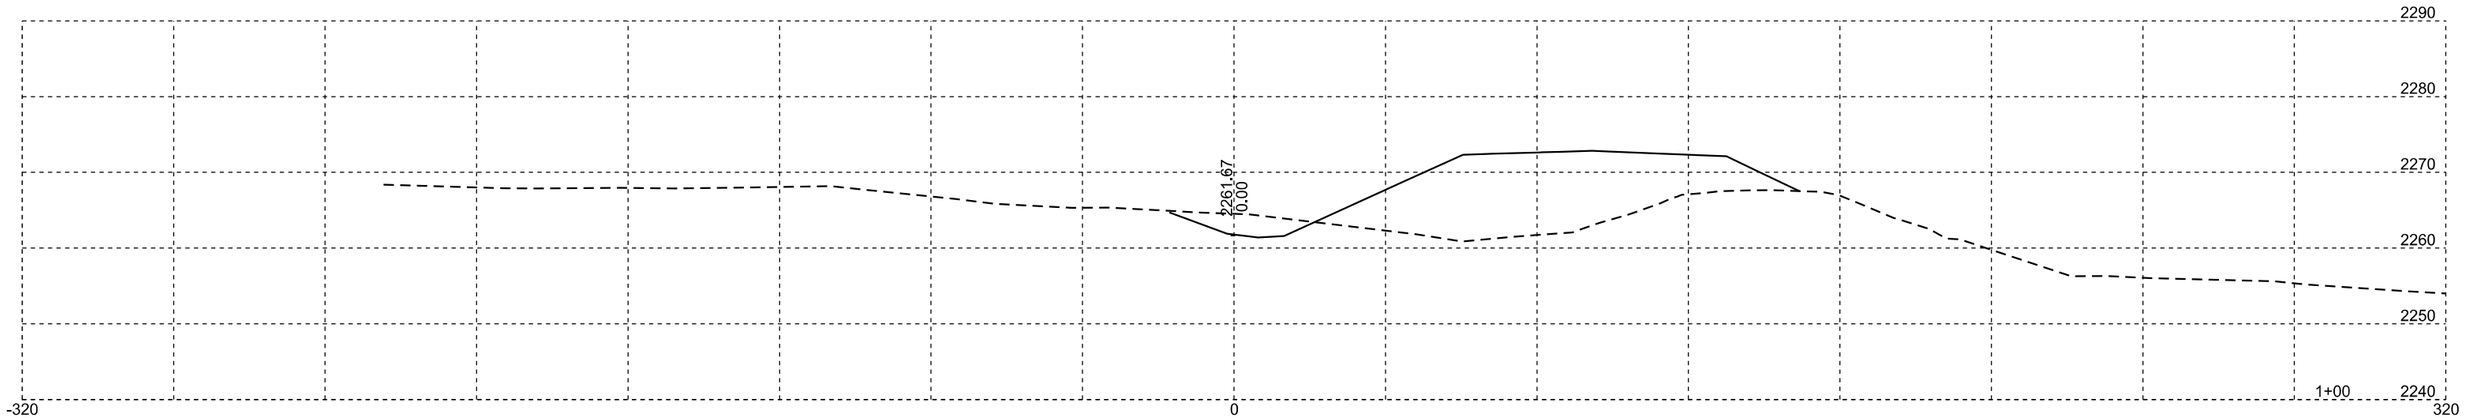

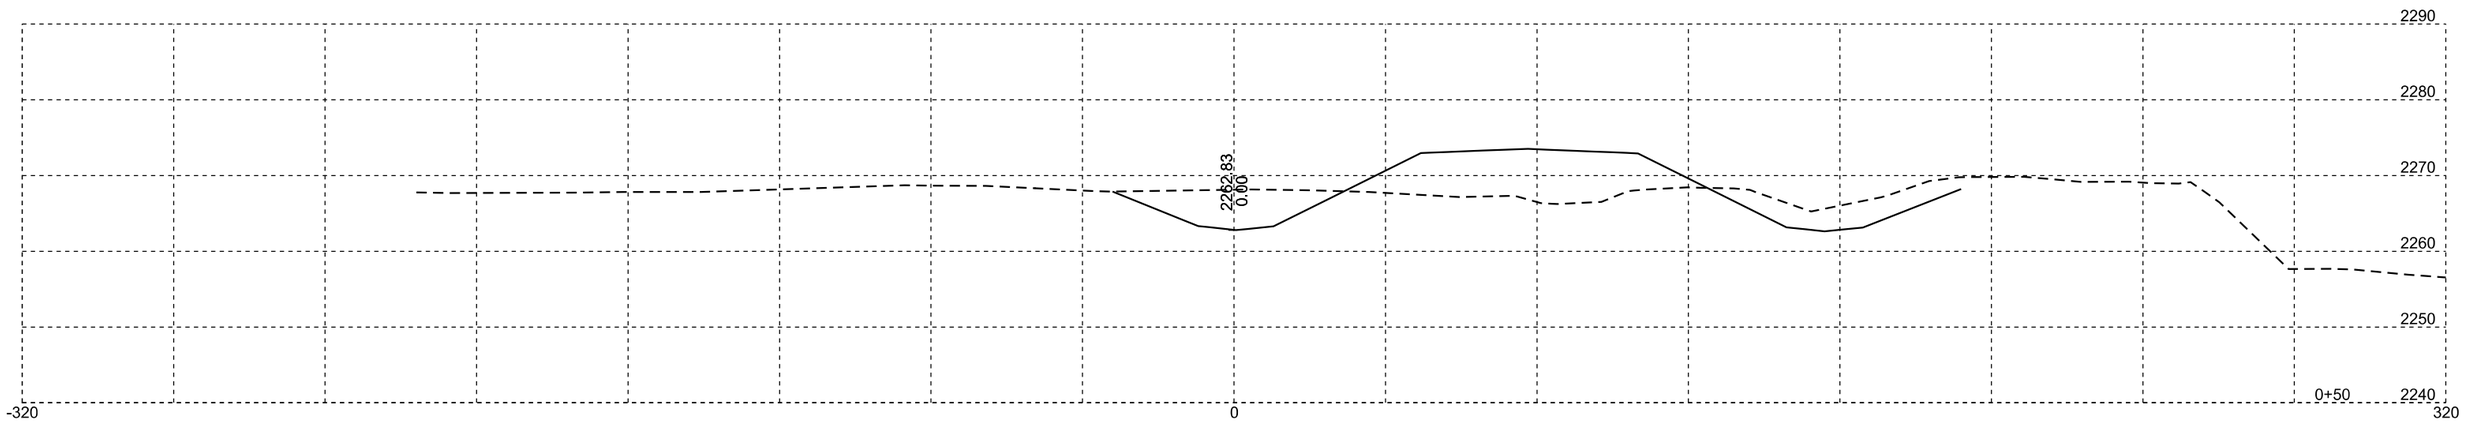

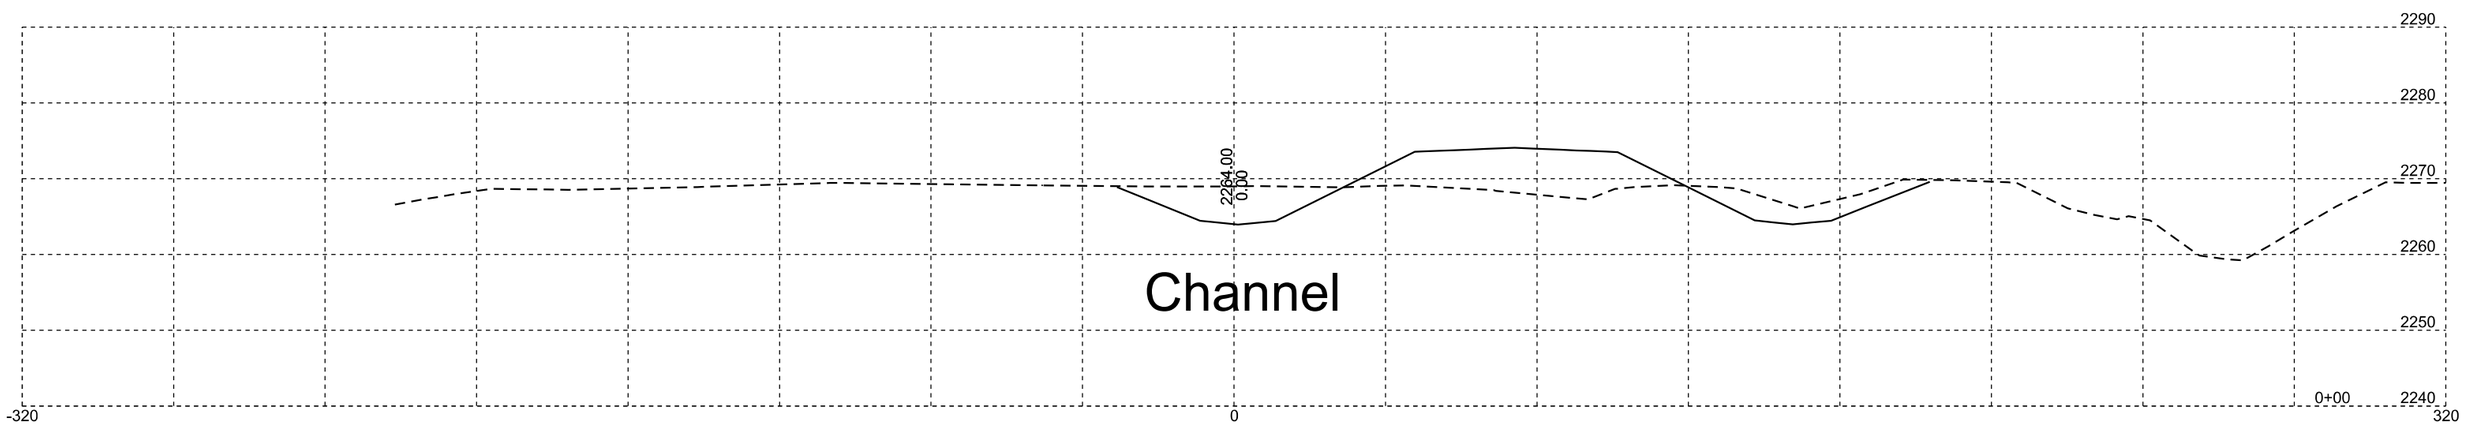

Channel

Plotting Date: 10/02/2014

STATE OF SOUTH DAKOTA	PROJECT	SHEET NO.	TOTAL SHEETS
	NH 0073(63)182	X5	X76

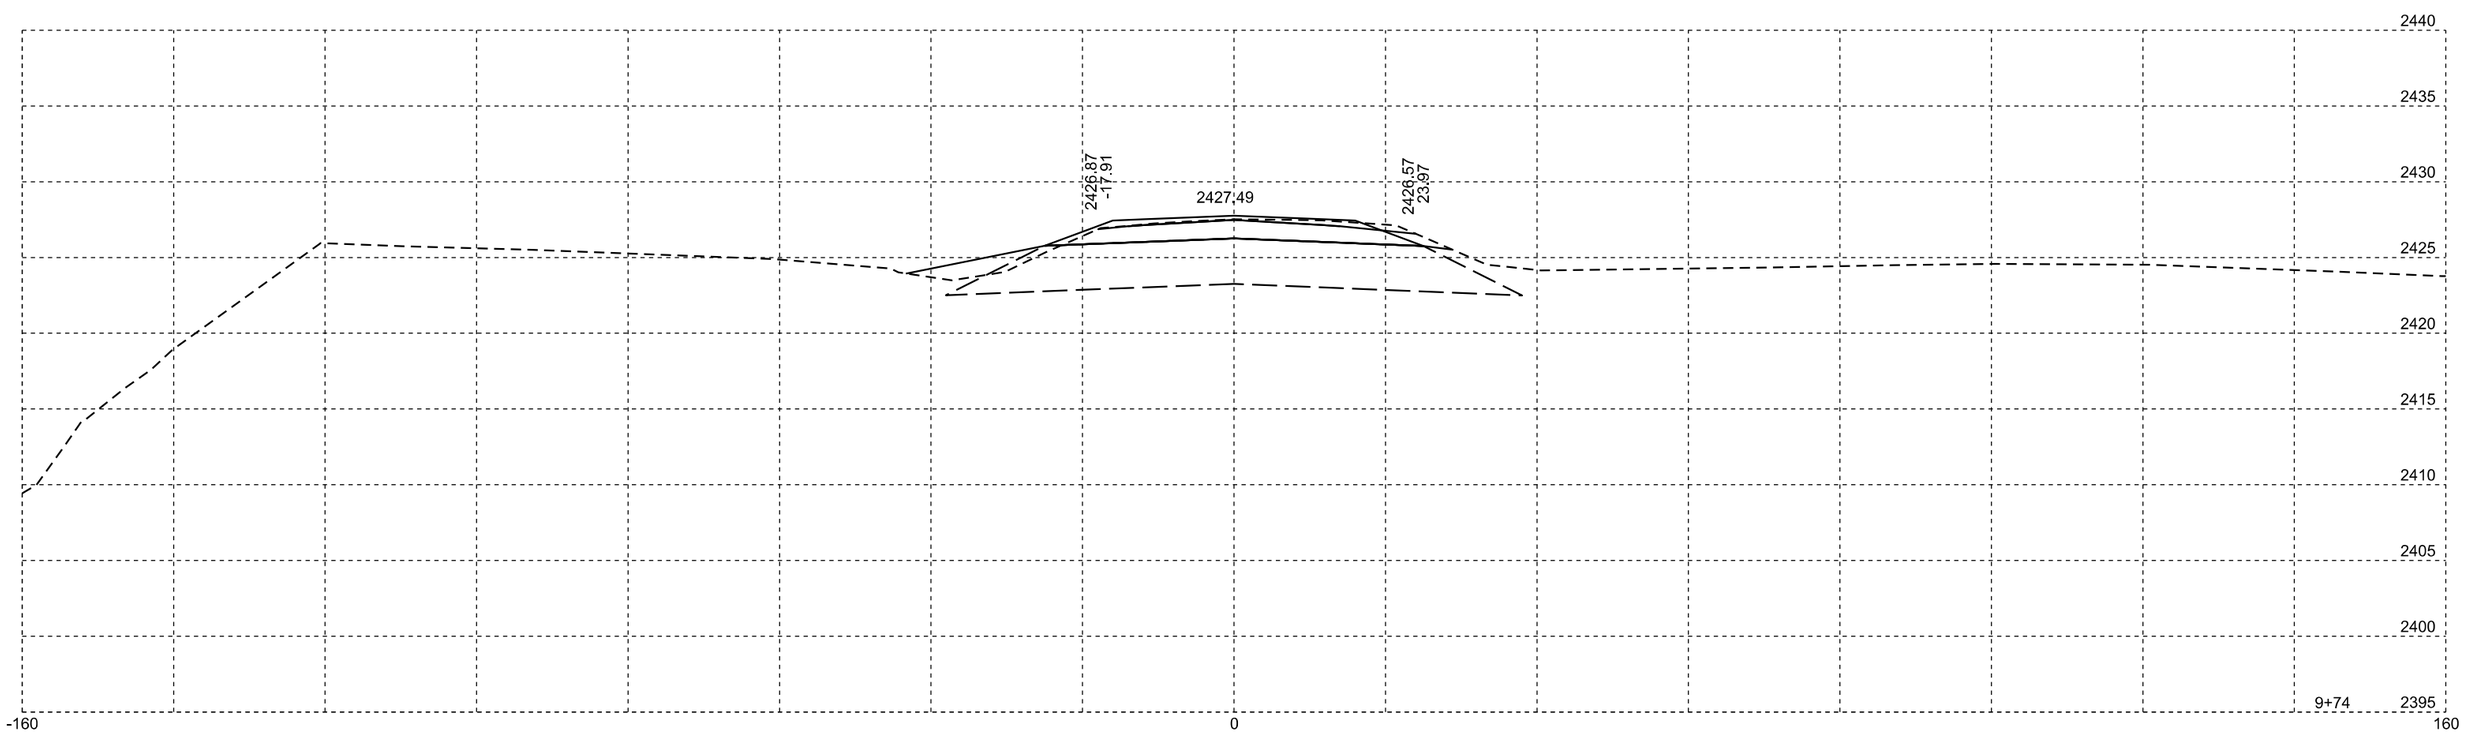

Plotting Date: 10/02/2014

STATE OF SOUTH DAKOTA	PROJECT	SHEET NO.	TOTAL SHEETS
	NH 0073(63)182	X6	X76

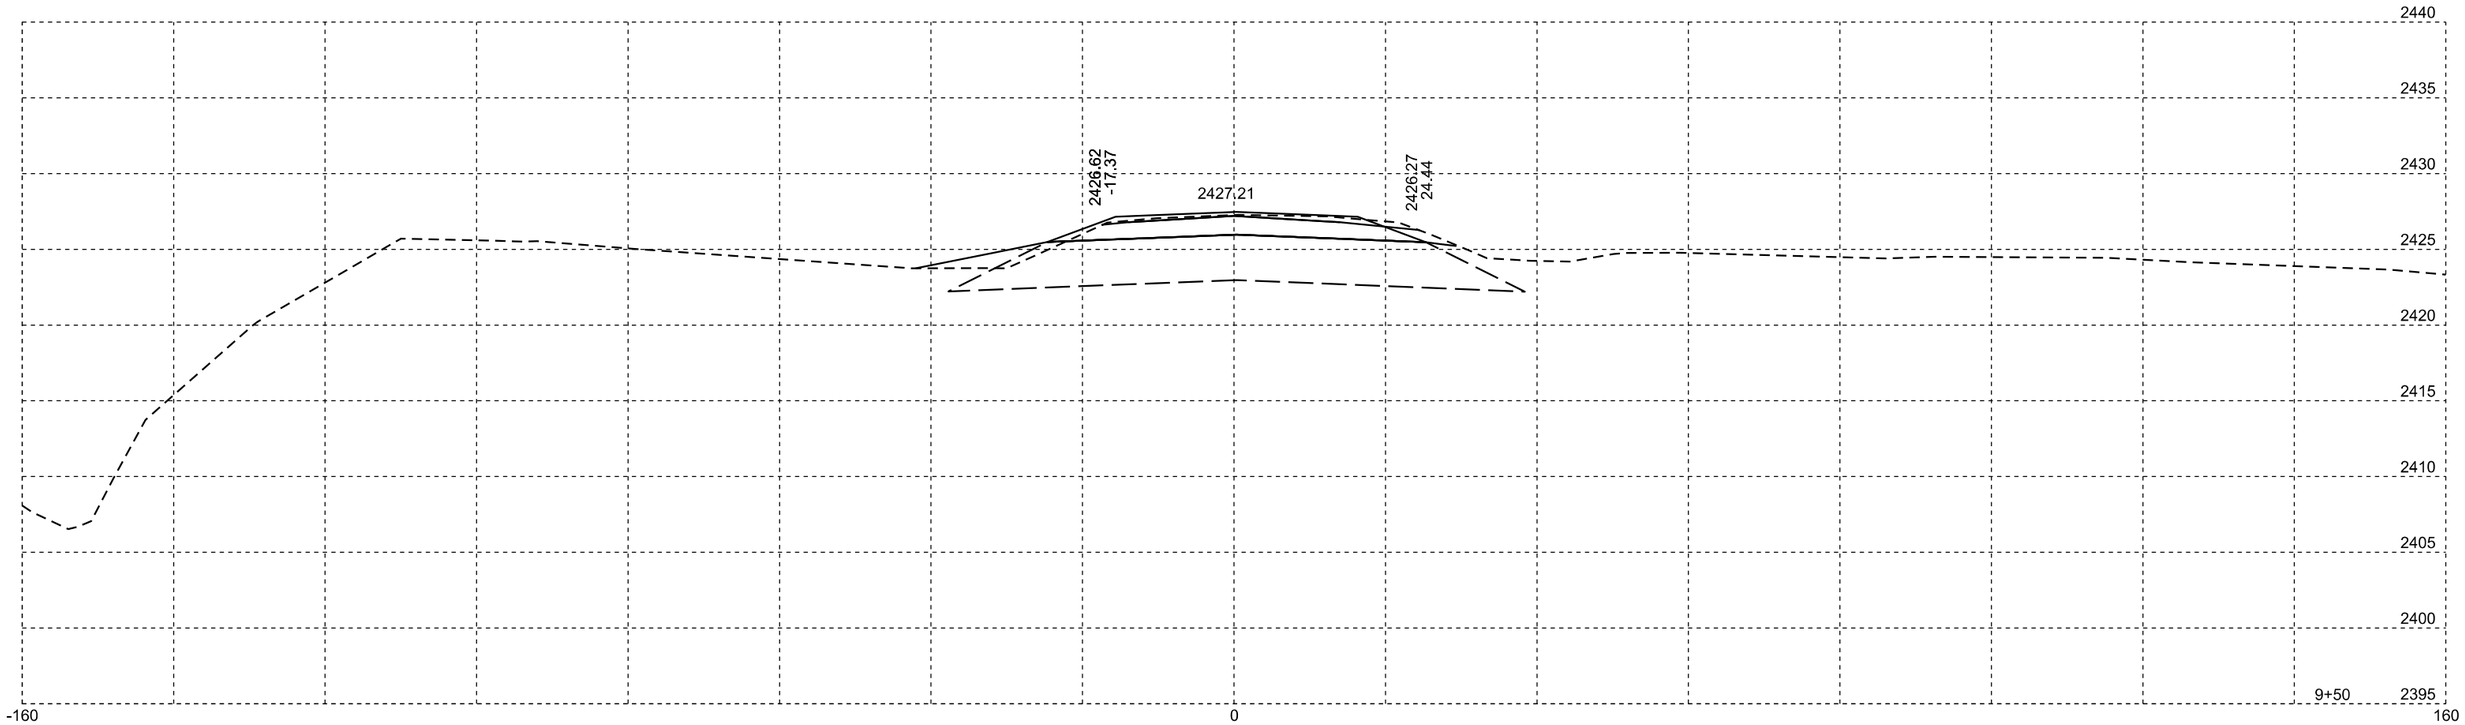

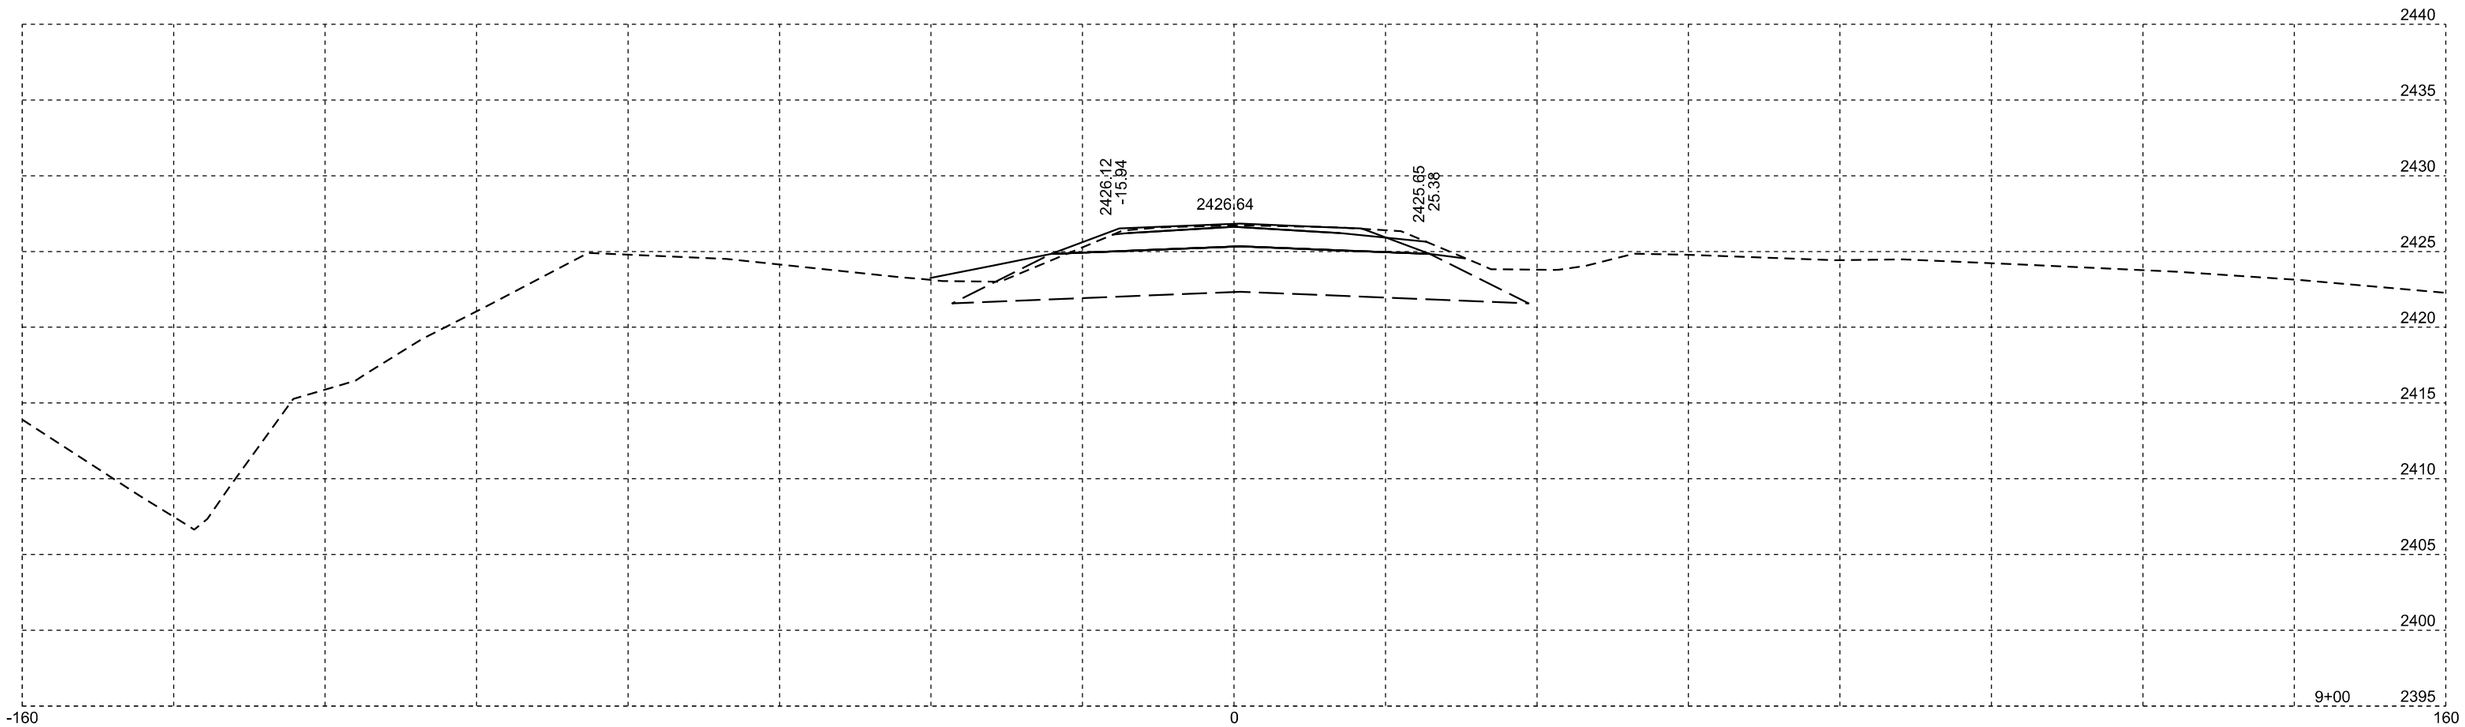

Plotting Date: 10/02/2014

STATE OF SOUTH DAKOTA	PROJECT	SHEET NO.	TOTAL SHEETS
	NH 0073(63)182	X7	X76

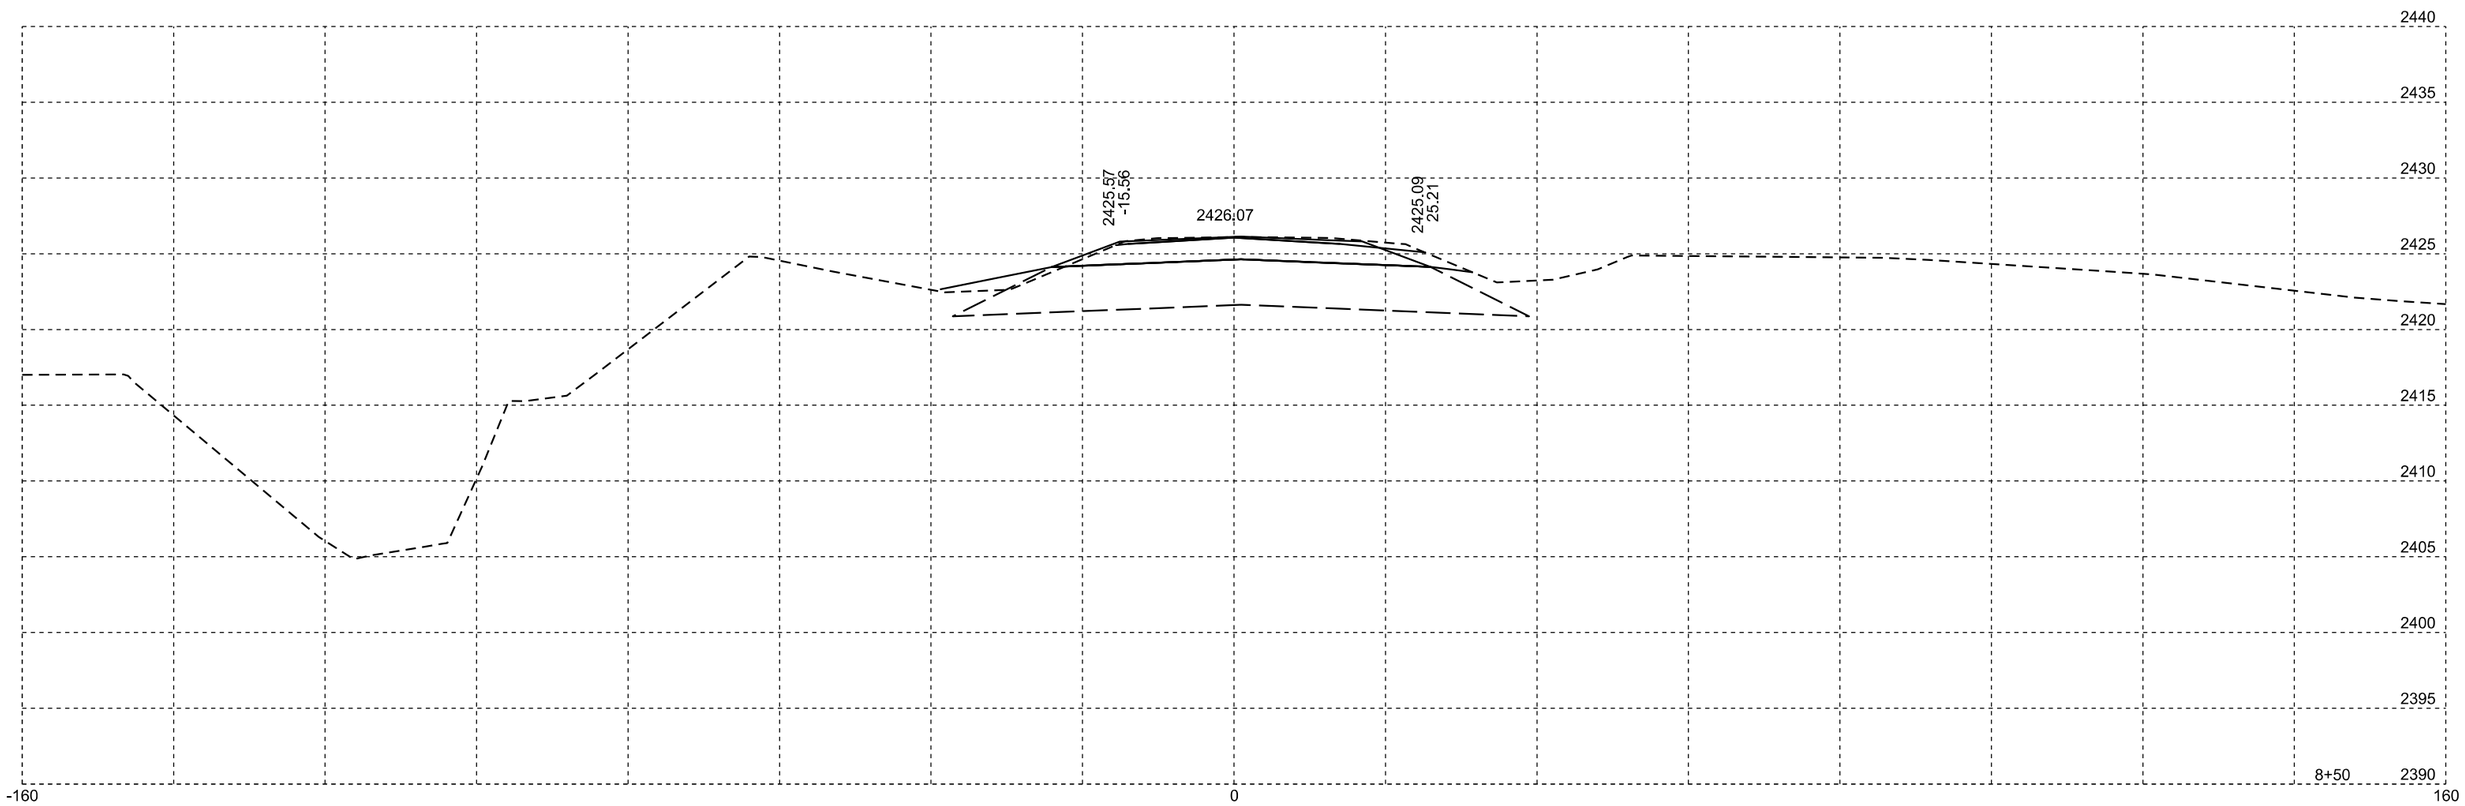

Plotting Date: 10/02/2014

STATE OF SOUTH DAKOTA	PROJECT	SHEET NO.	TOTAL SHEETS
	NH 0073(63)182	X8	X76

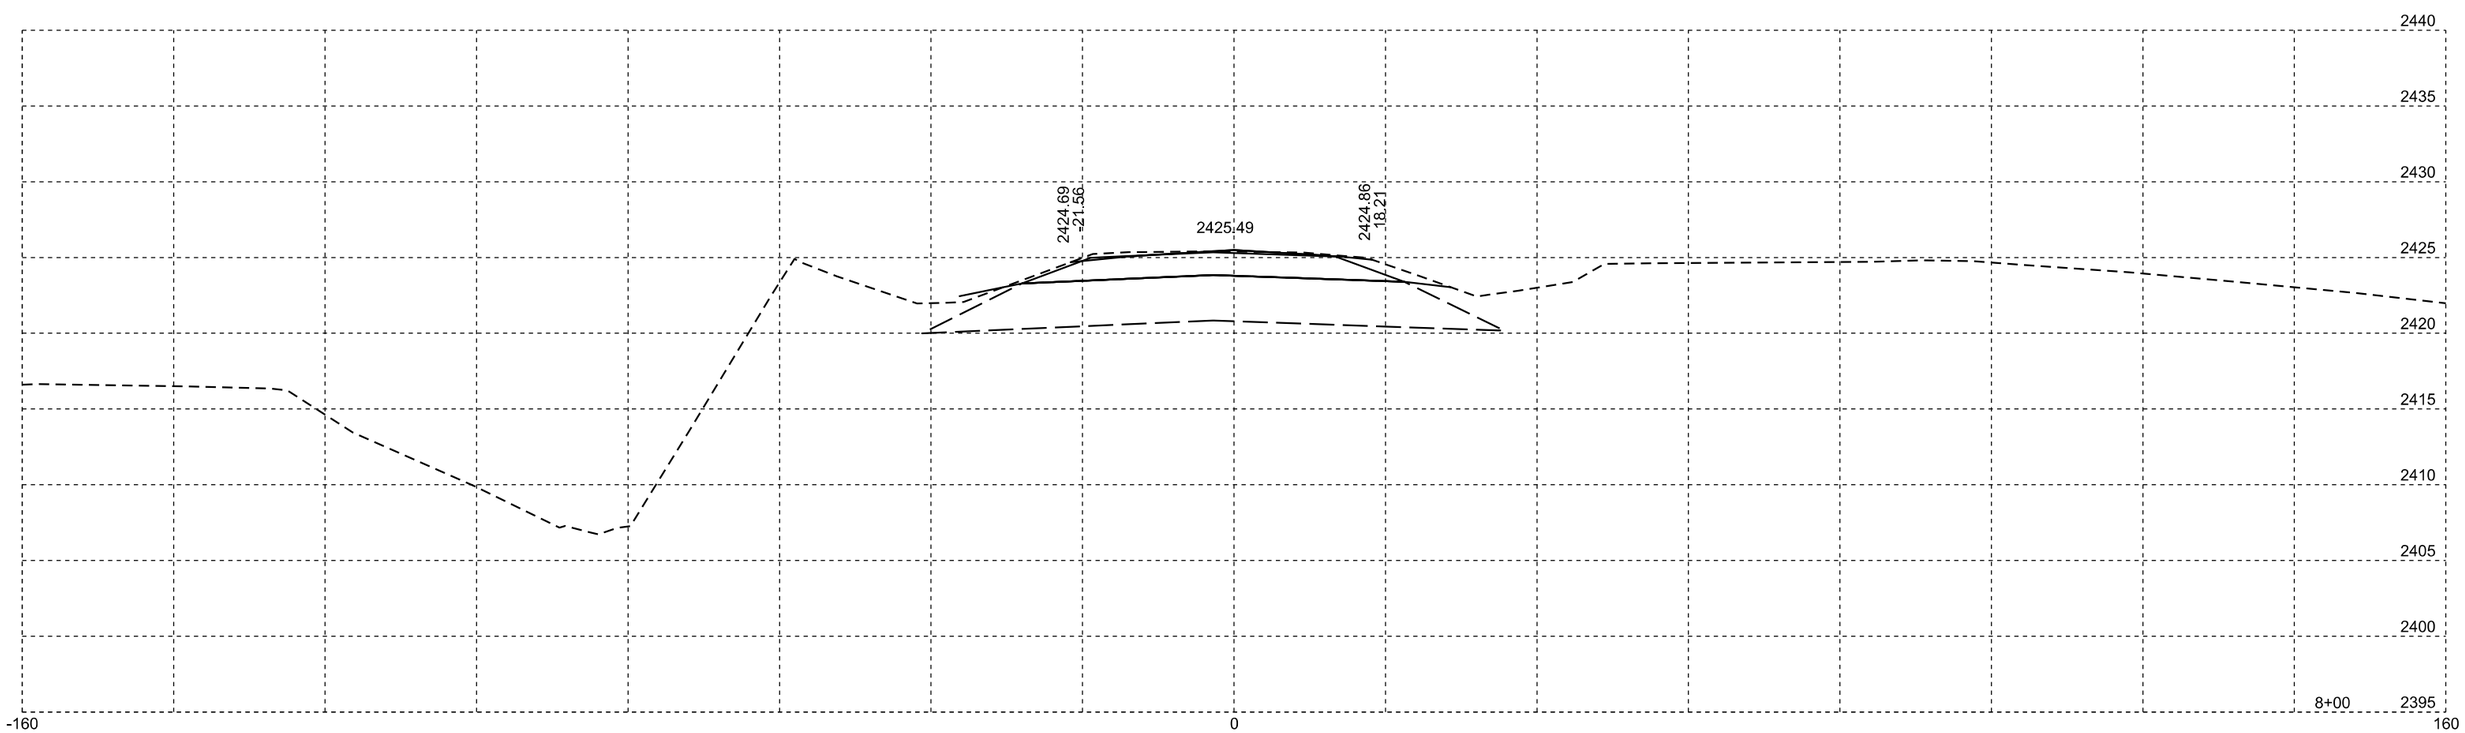

Plotting Date: 10/02/2014

STATE OF SOUTH DAKOTA	PROJECT	SHEET NO.	TOTAL SHEETS
	NH 0073(63)182	X9	X76

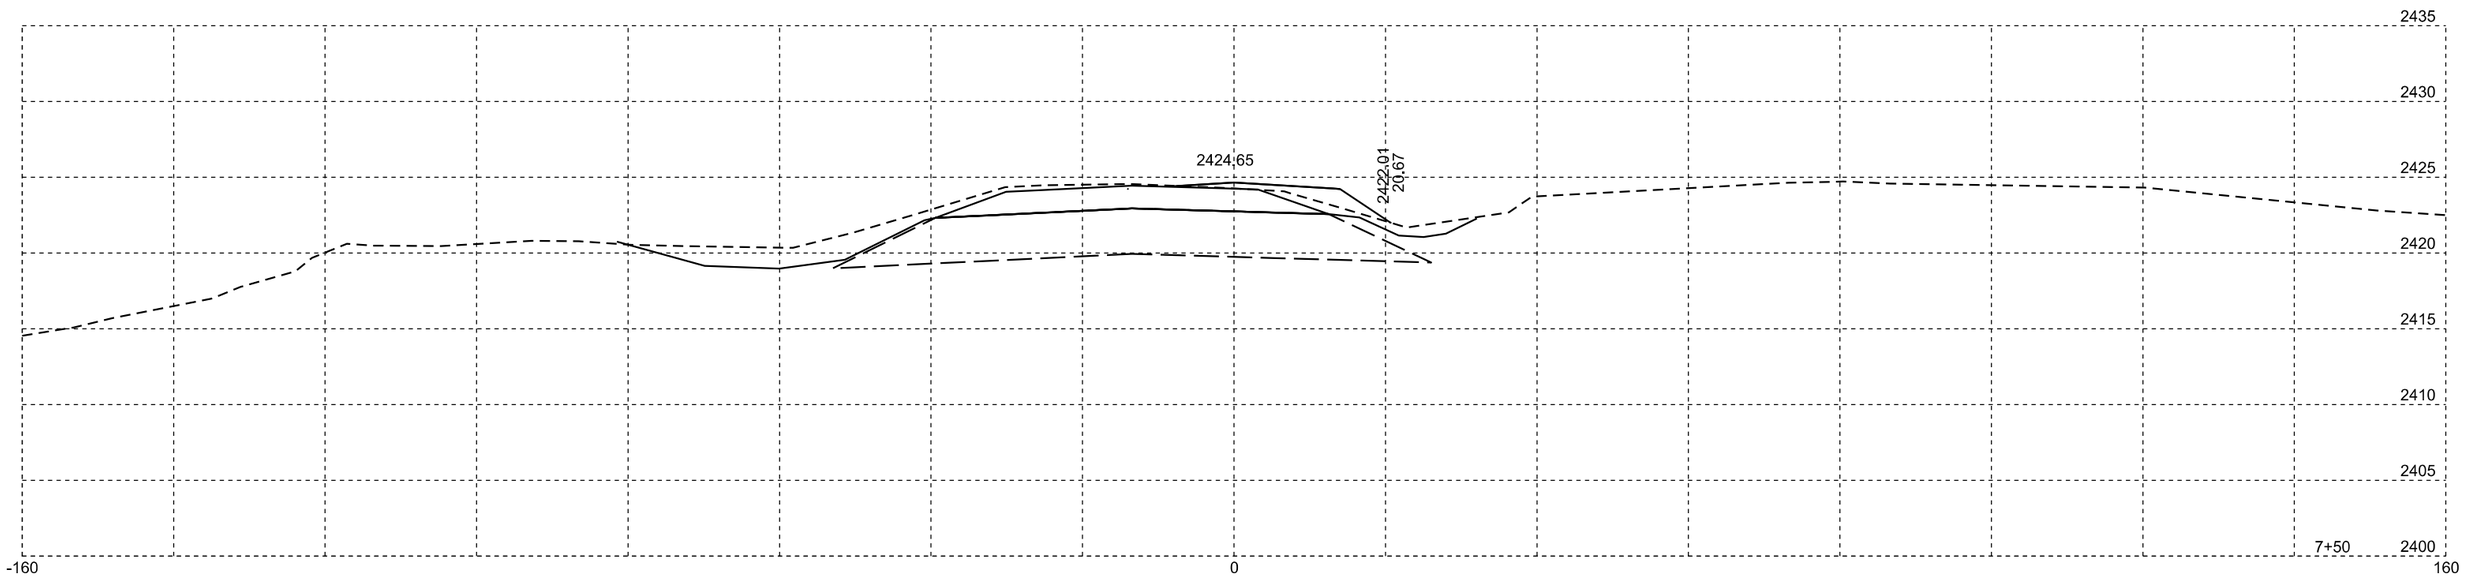

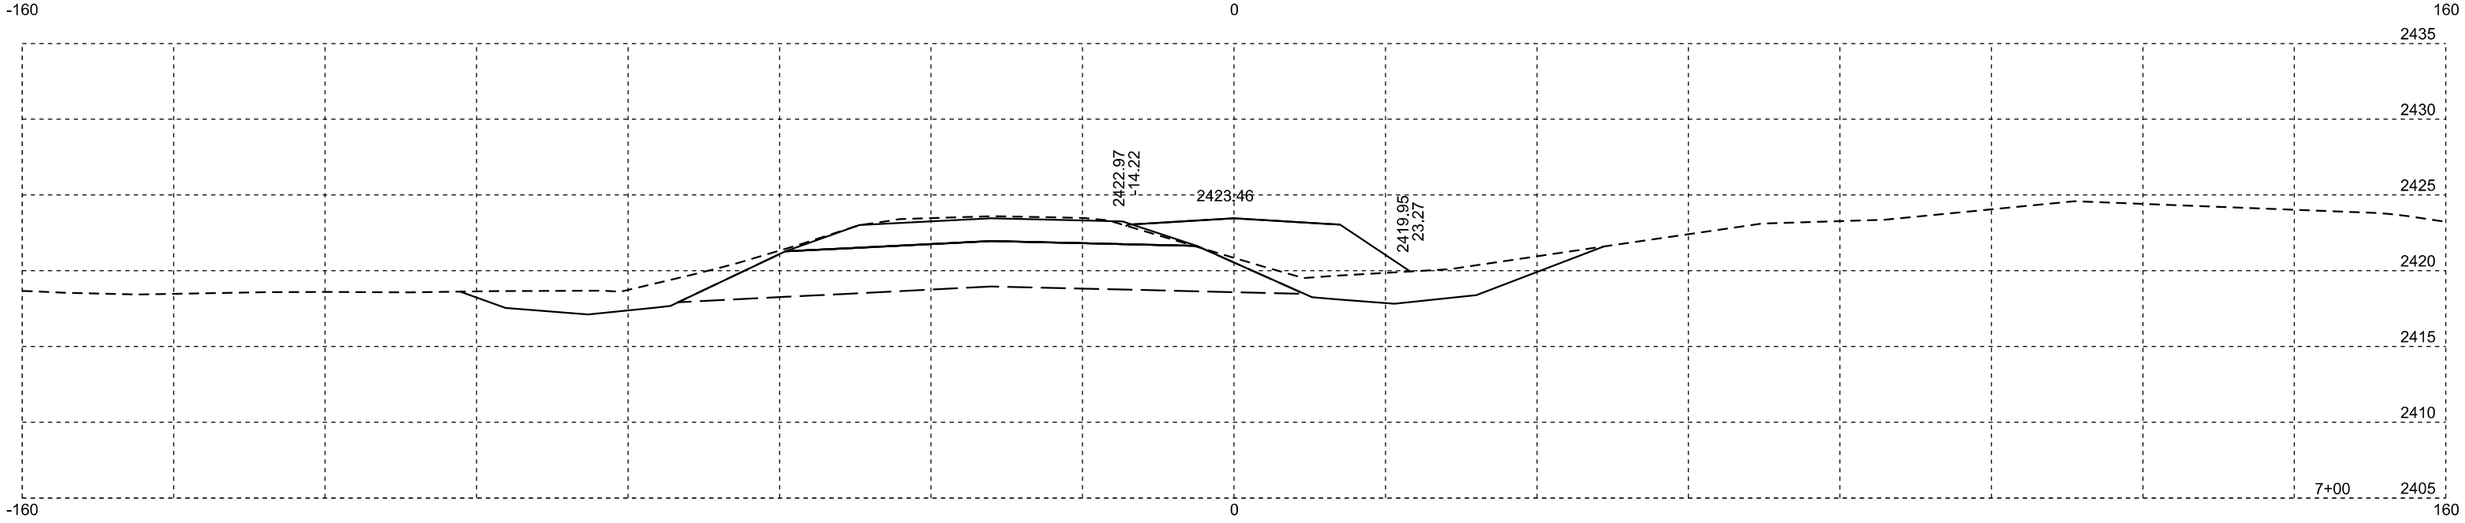

Plotting Date: 10/02/2014

STATE OF SOUTH DAKOTA	PROJECT	SHEET NO.	TOTAL SHEETS
	NH 0073(63)182	X10	X76

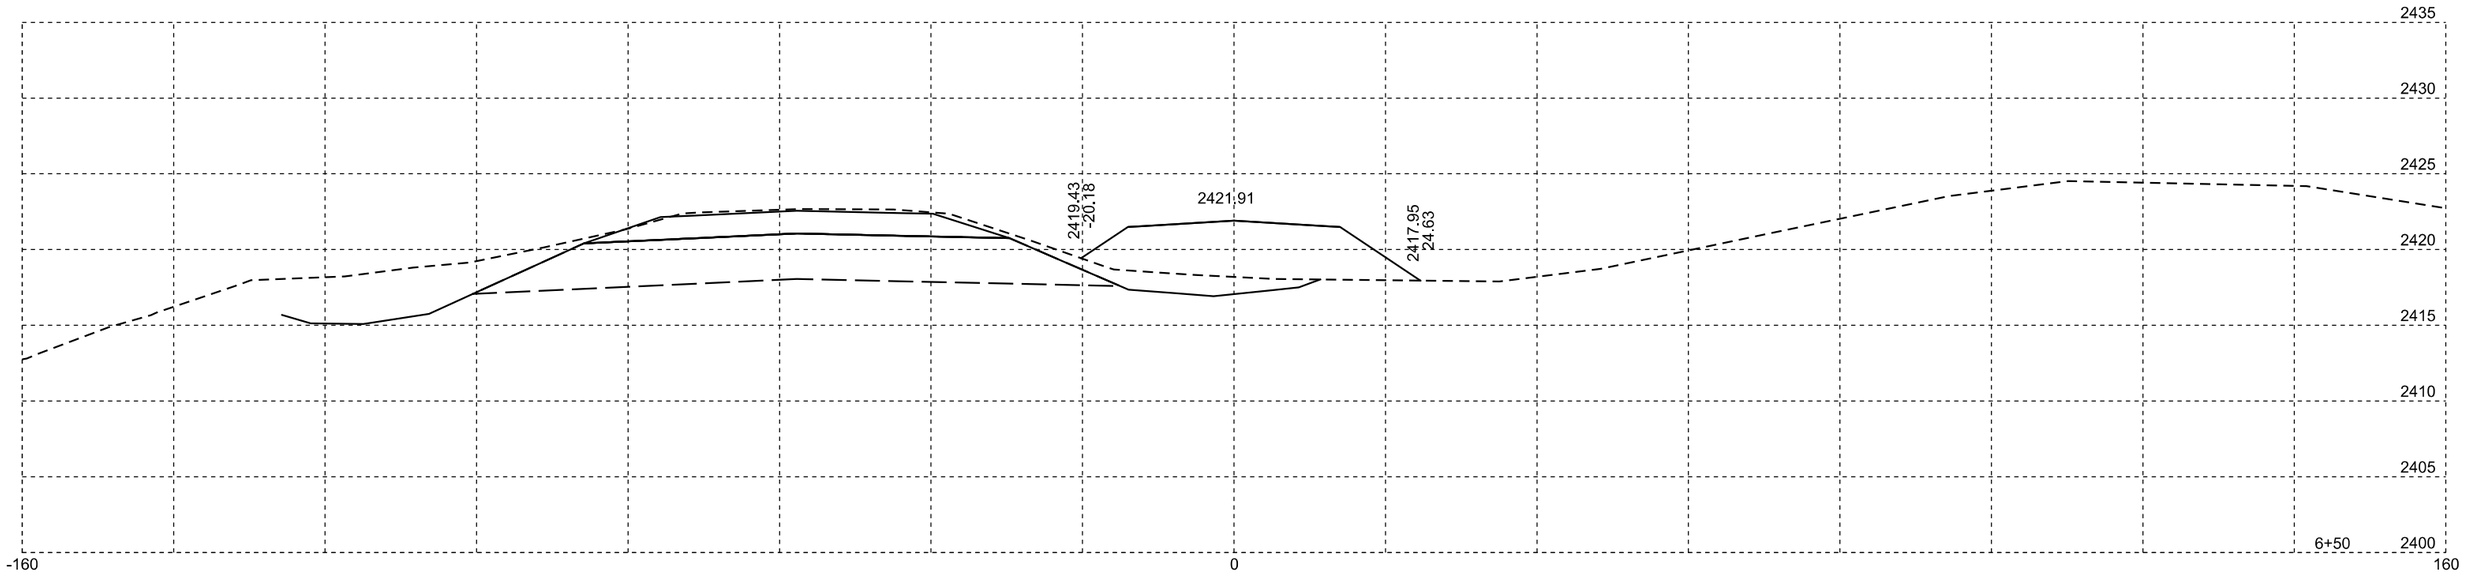

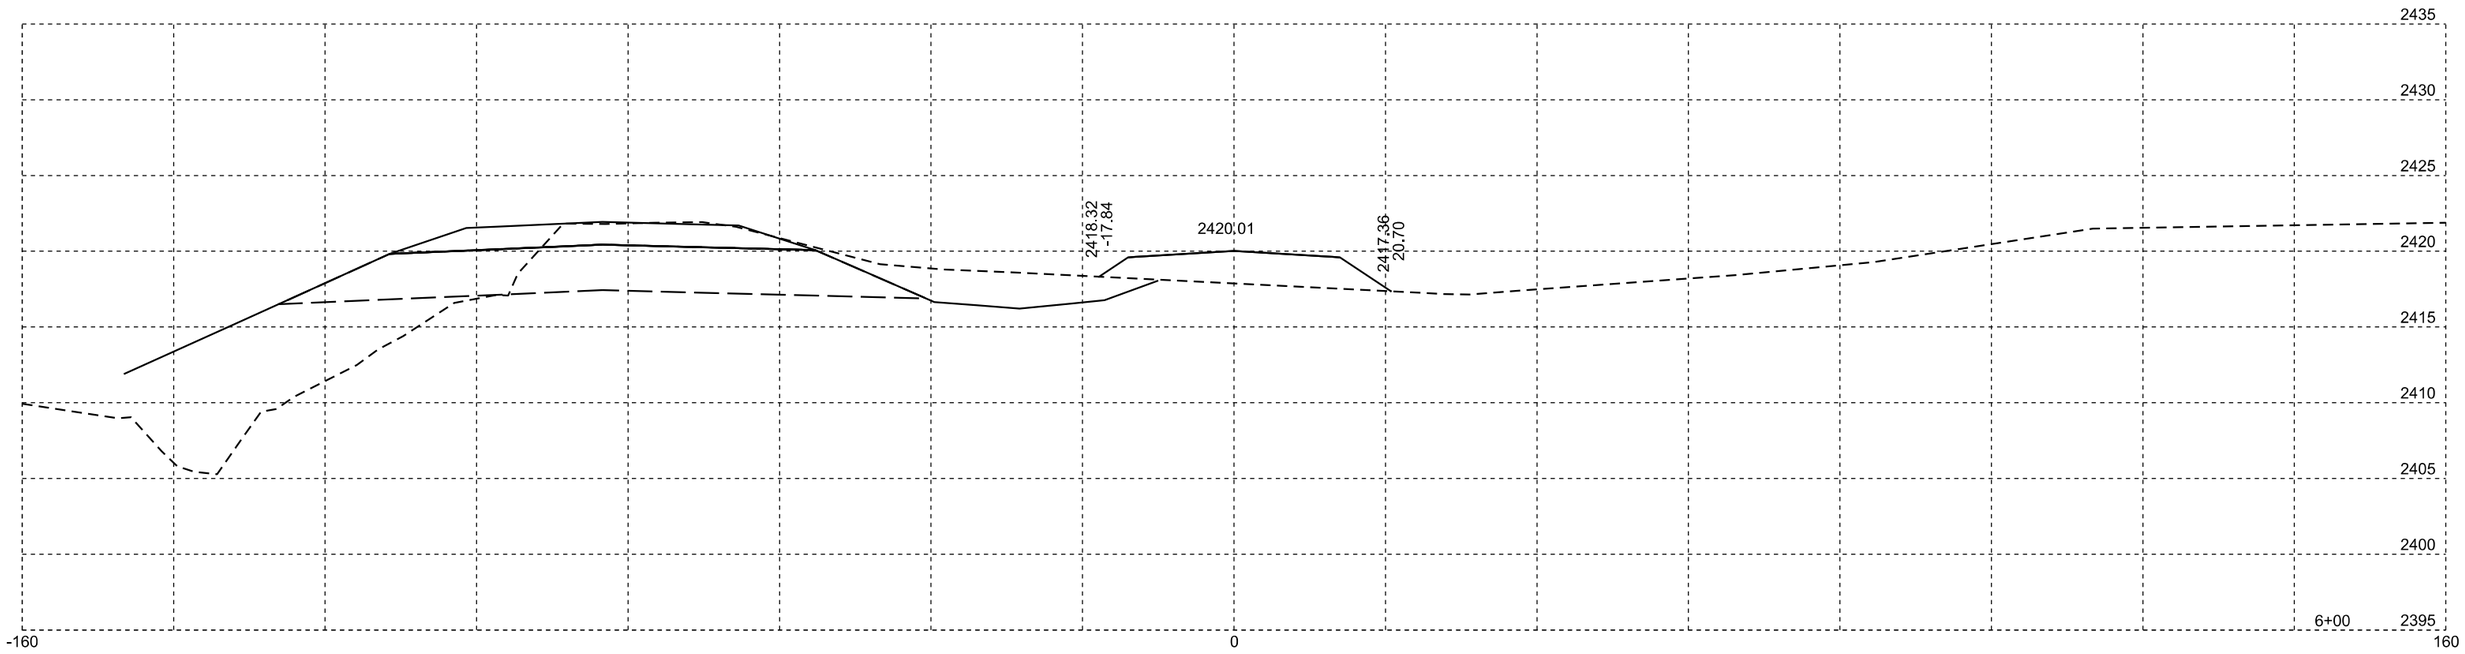

Plotting Date: 10/02/2014

STATE OF SOUTH DAKOTA	PROJECT	SHEET NO.	TOTAL SHEETS
	NH 0073(63)182	X11	X76

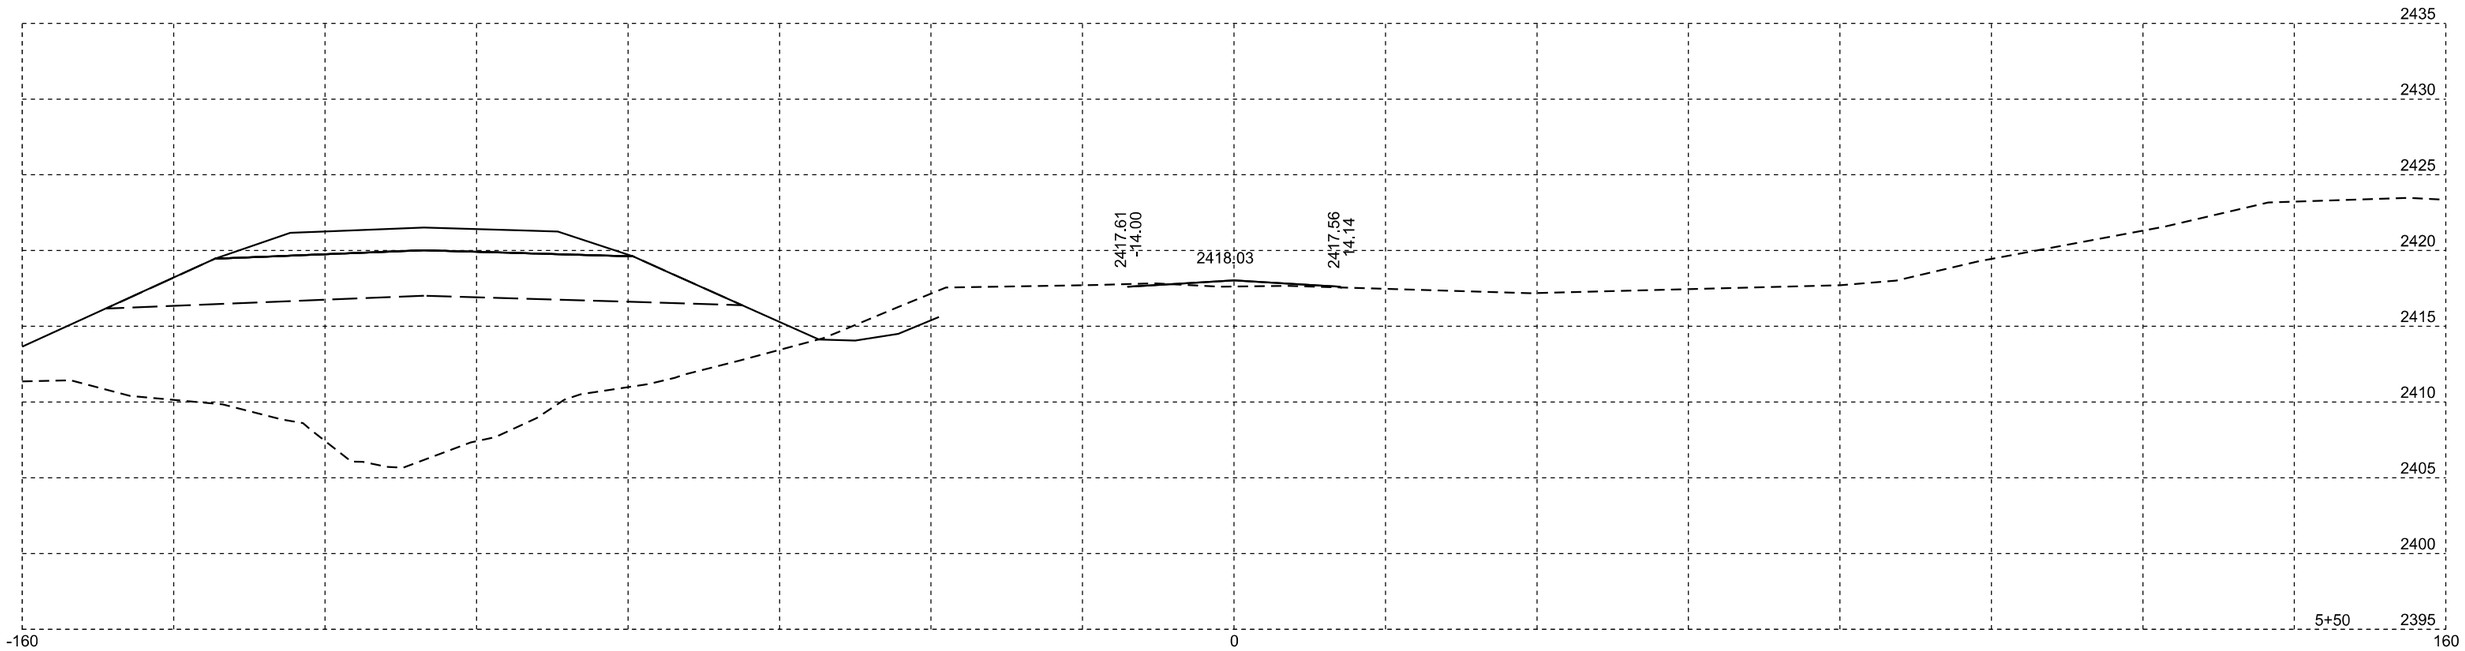

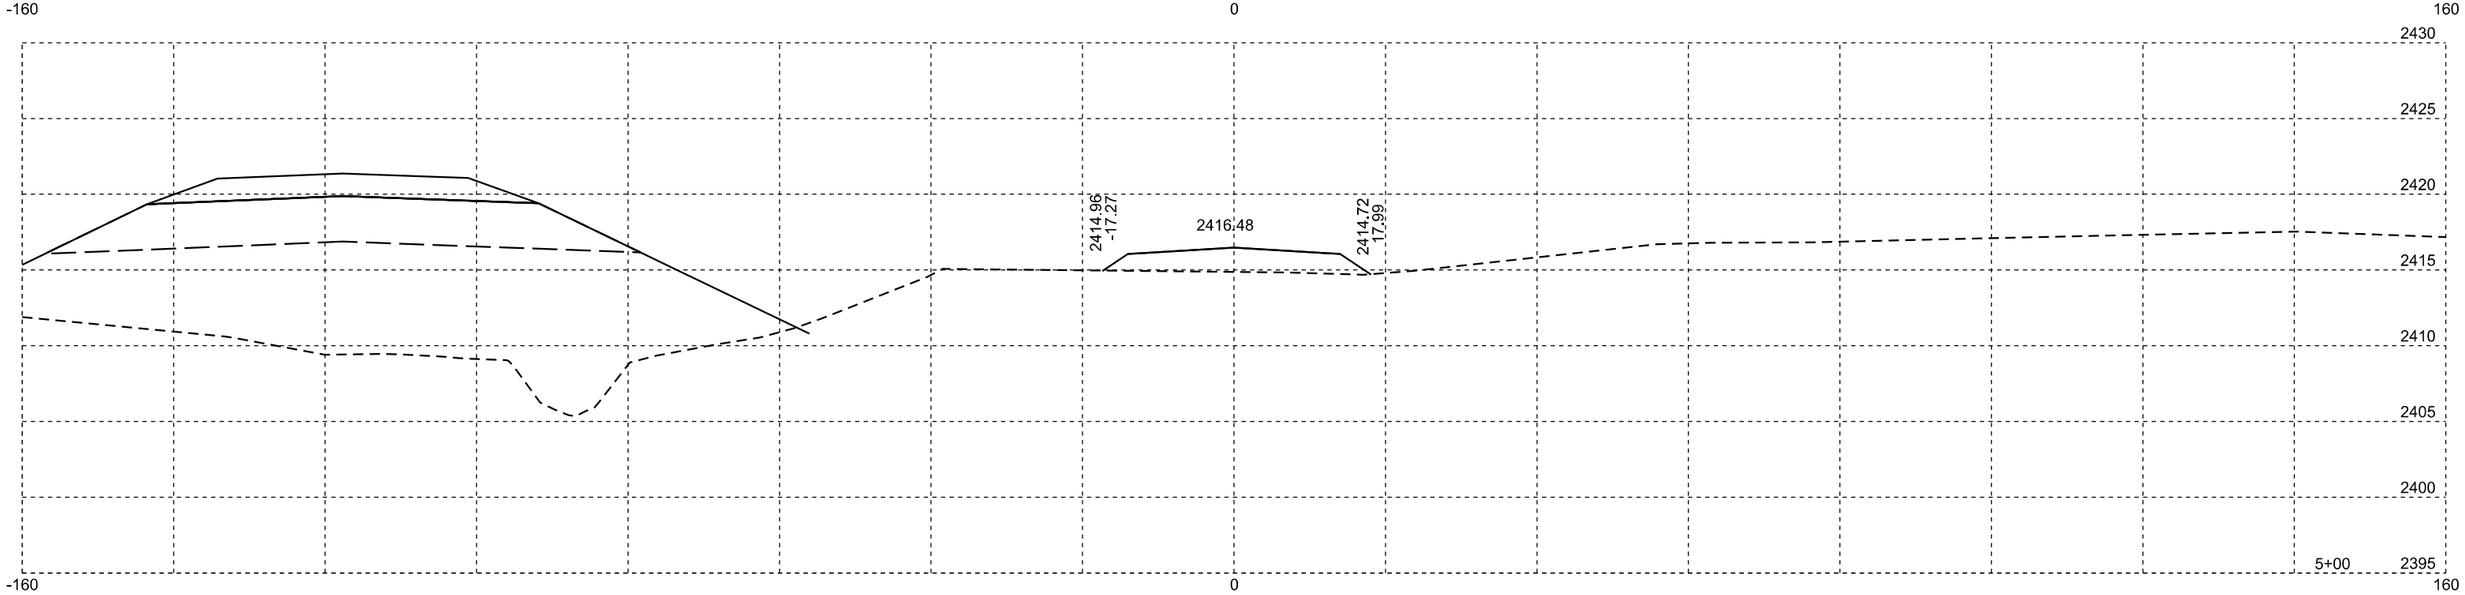

Plotting Date: 10/02/2014

STATE OF SOUTH DAKOTA	PROJECT	SHEET NO.	TOTAL SHEETS
	NH 0073(63)182	X12	X76

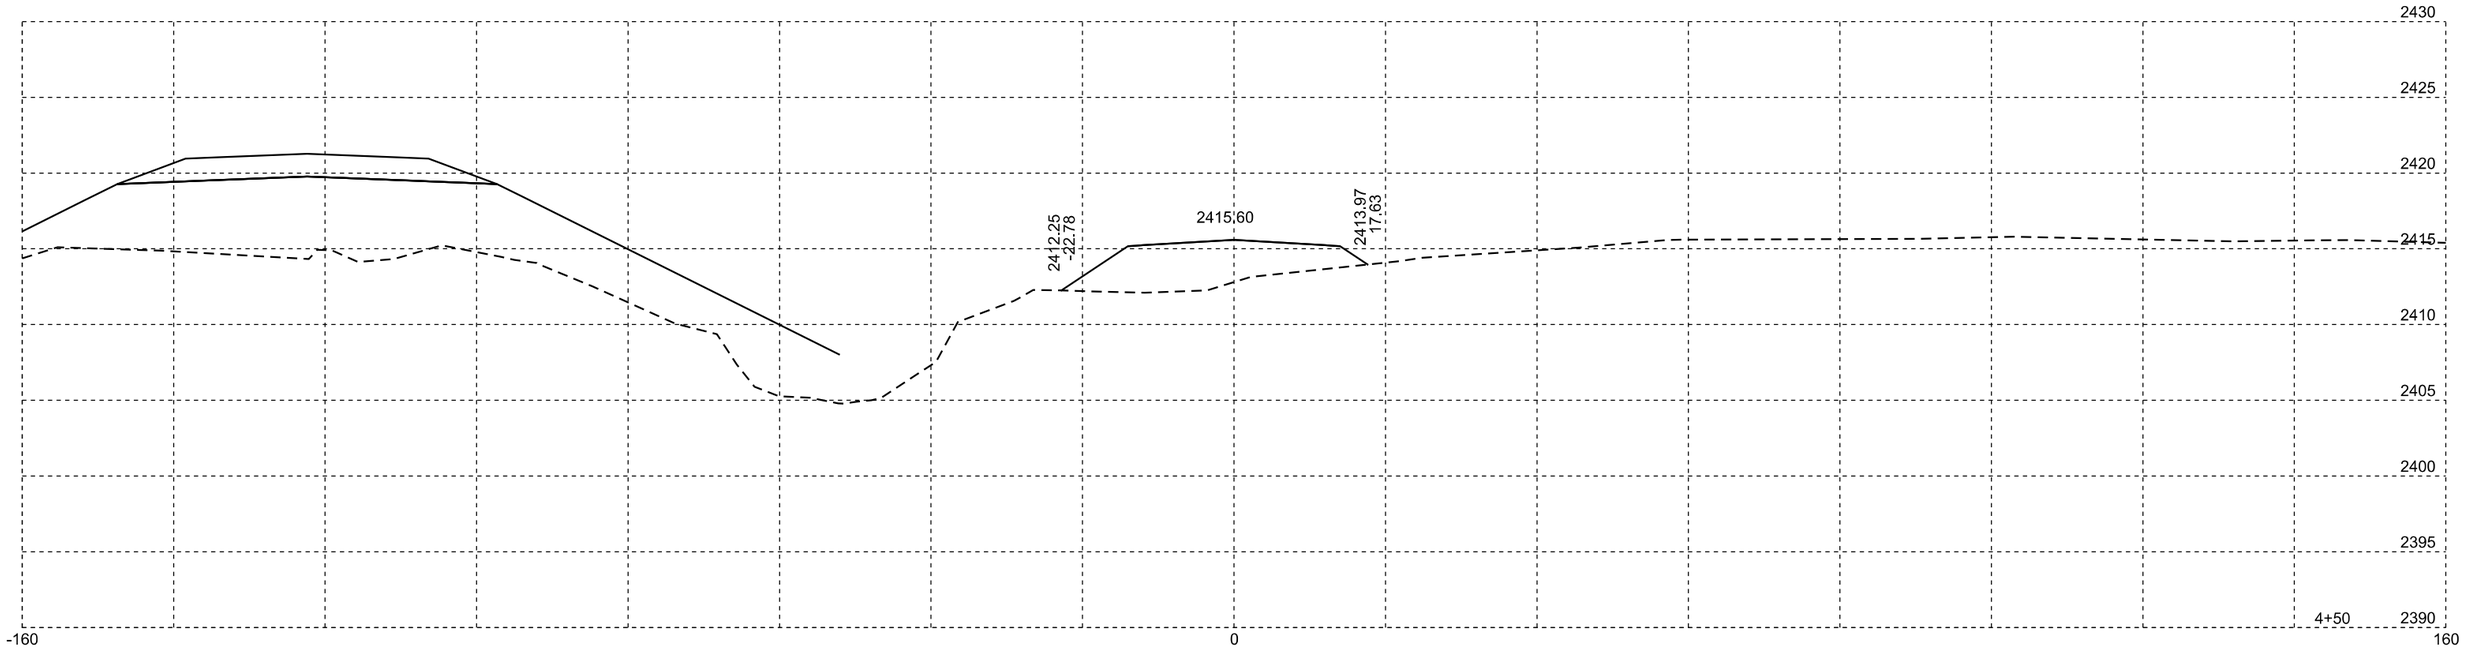

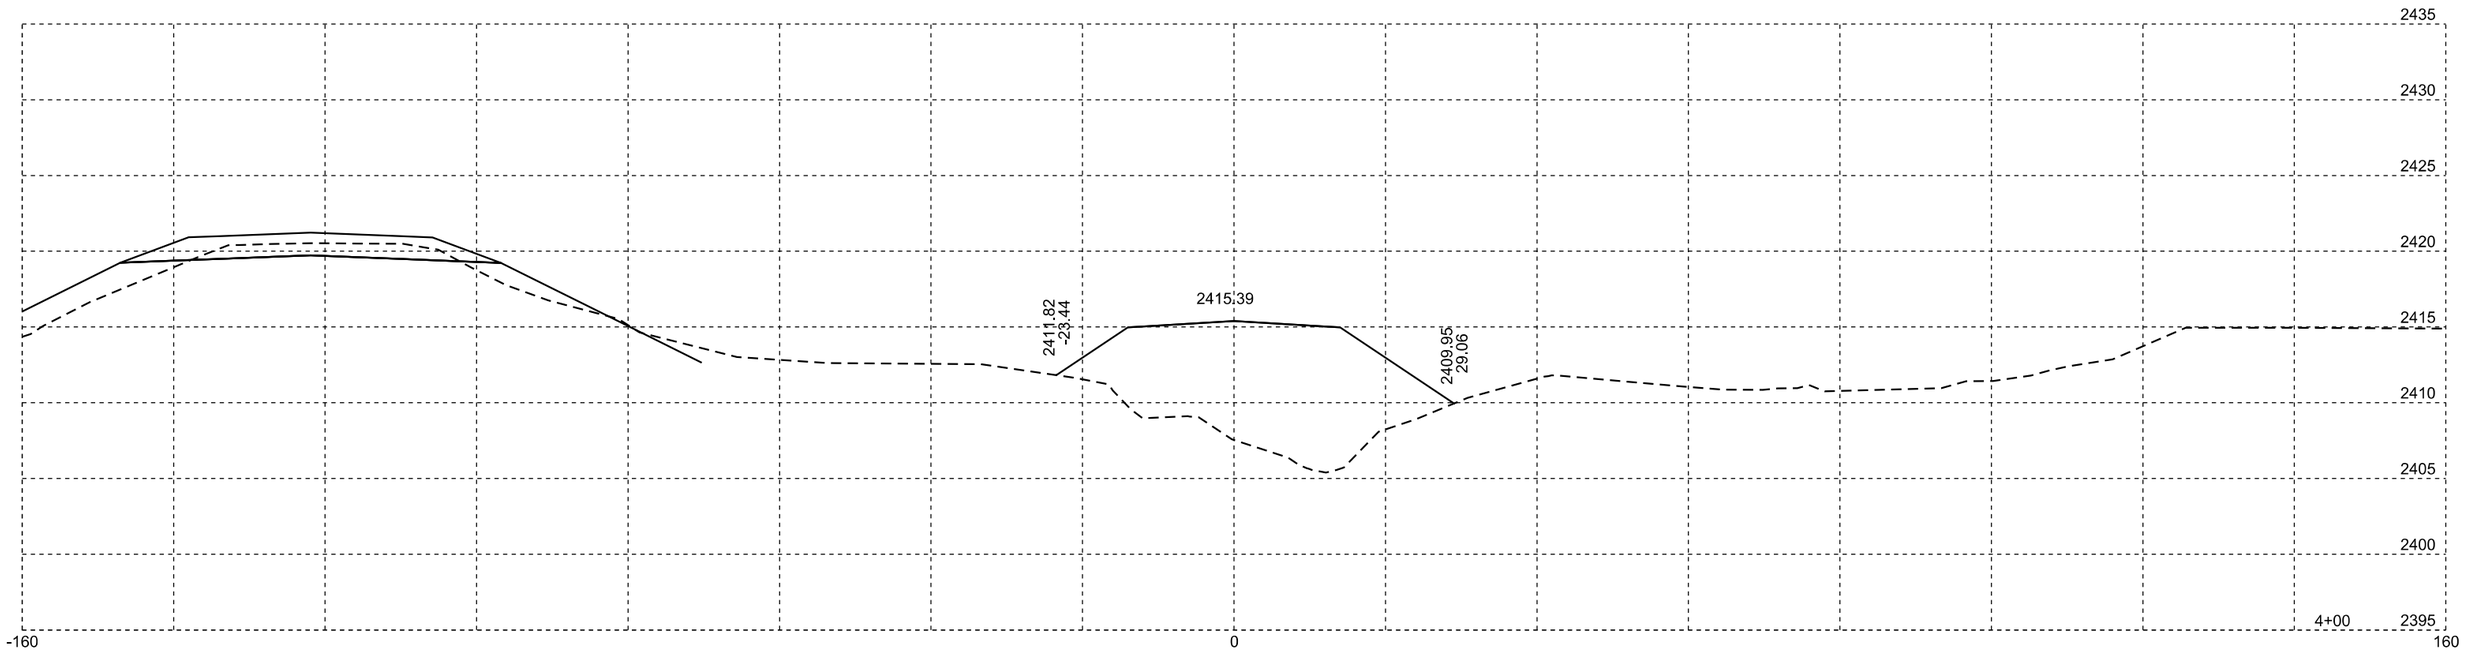

Plotting Date: 10/02/2014

STATE OF SOUTH DAKOTA	PROJECT	SHEET NO.	TOTAL SHEETS
	NH 0073(63)182	X13	X76

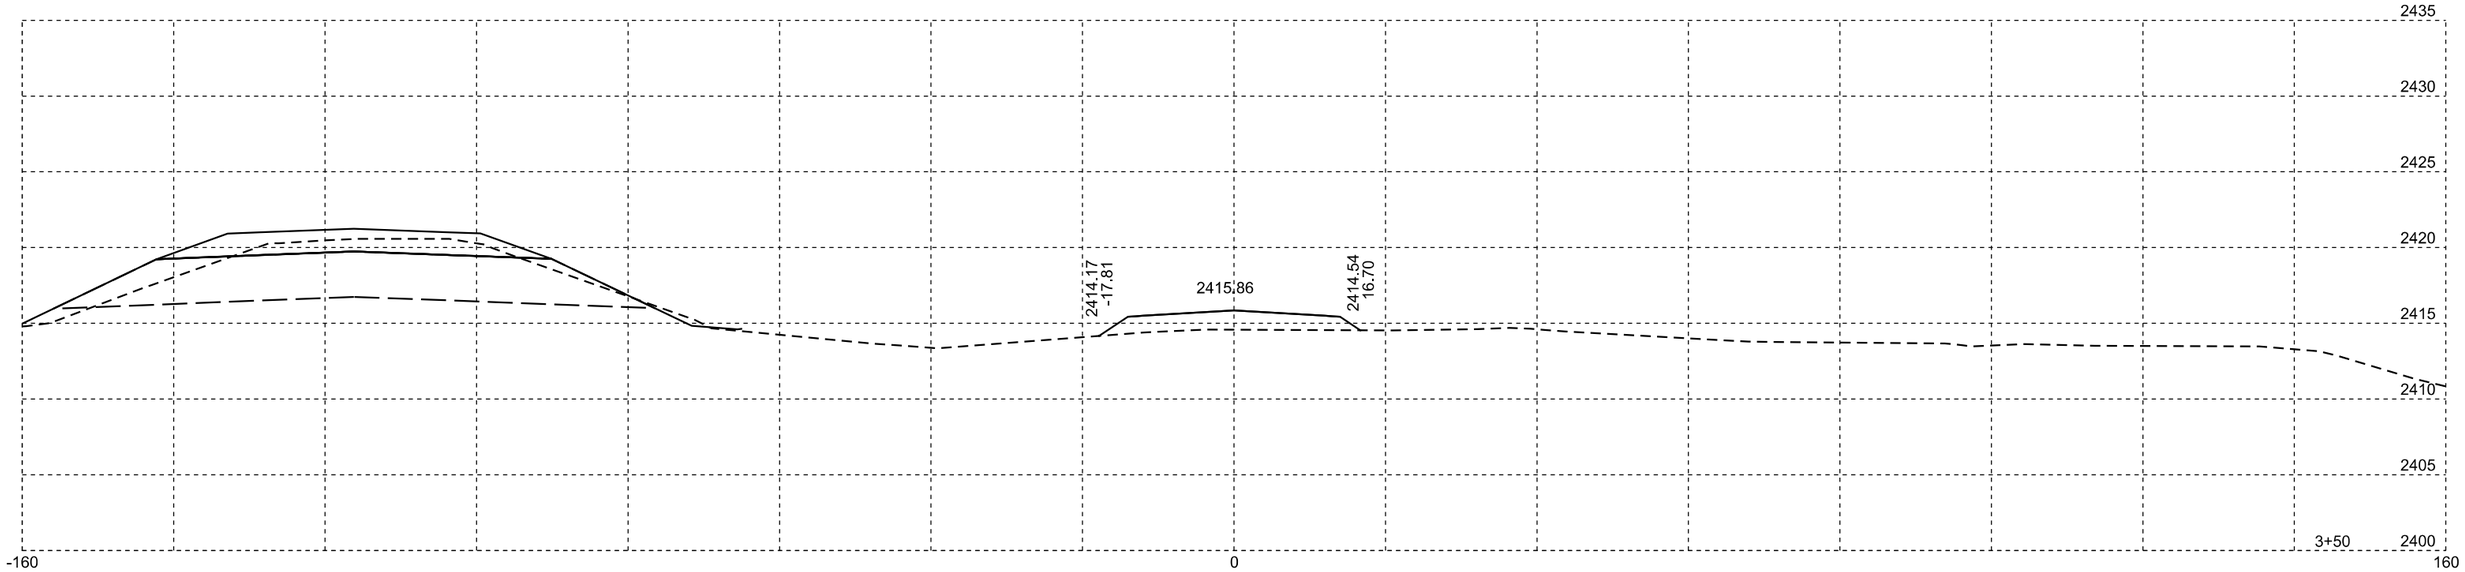

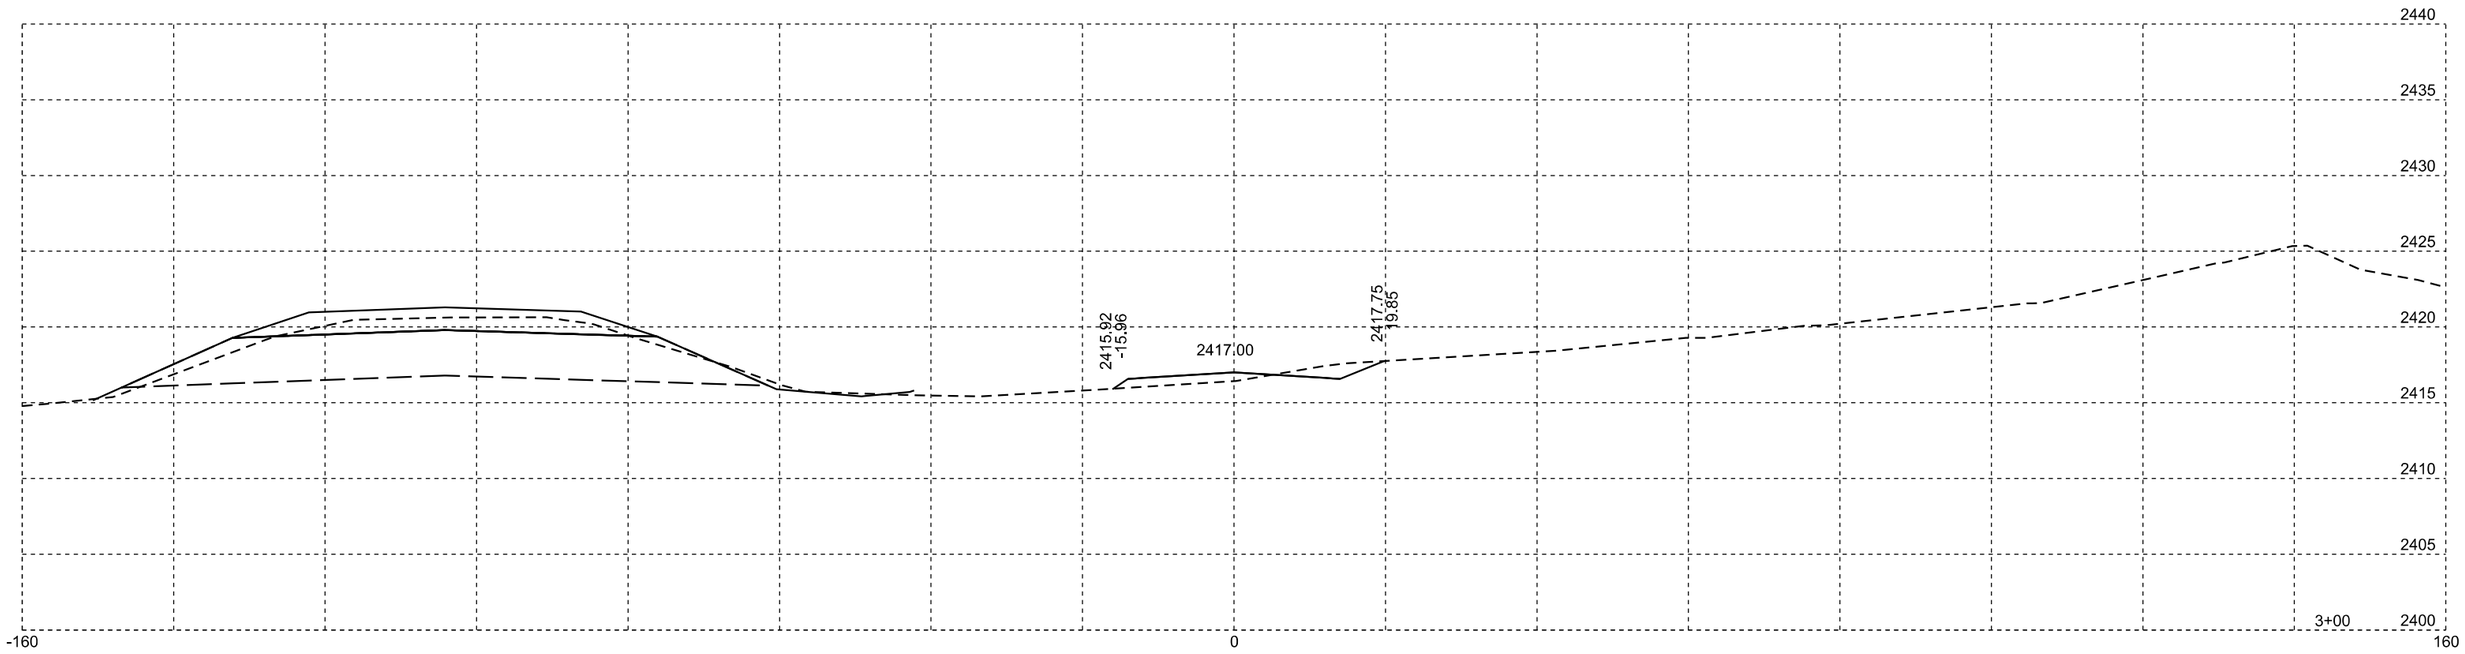

Plotting Date: 10/02/2014

STATE OF SOUTH DAKOTA	PROJECT	SHEET NO.	TOTAL SHEETS
	NH 0073(63)182	X14	X76

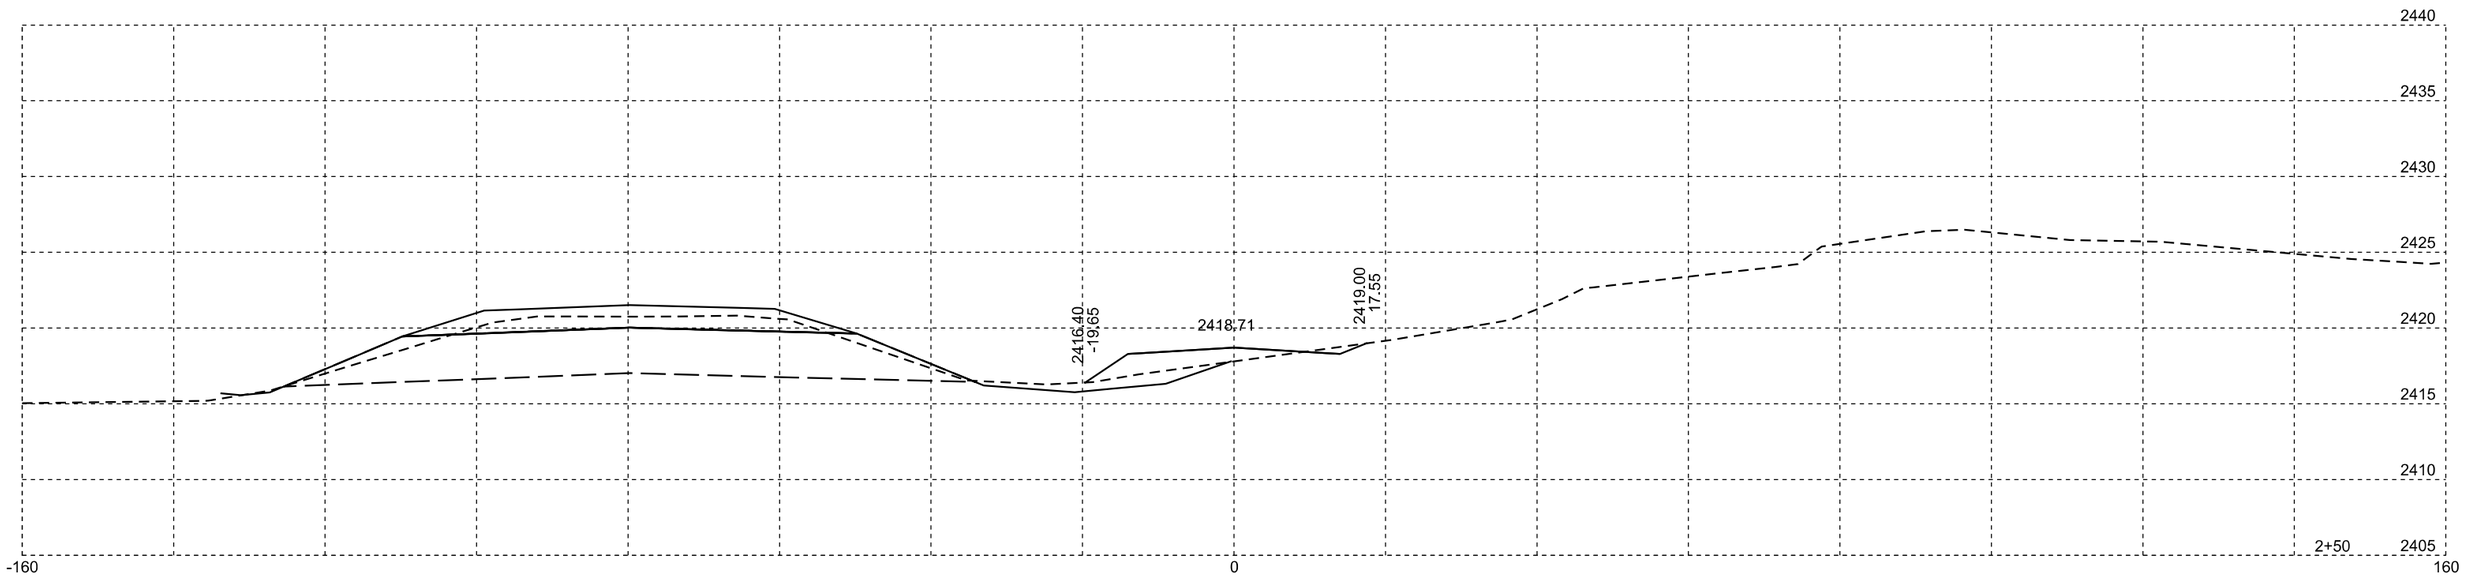

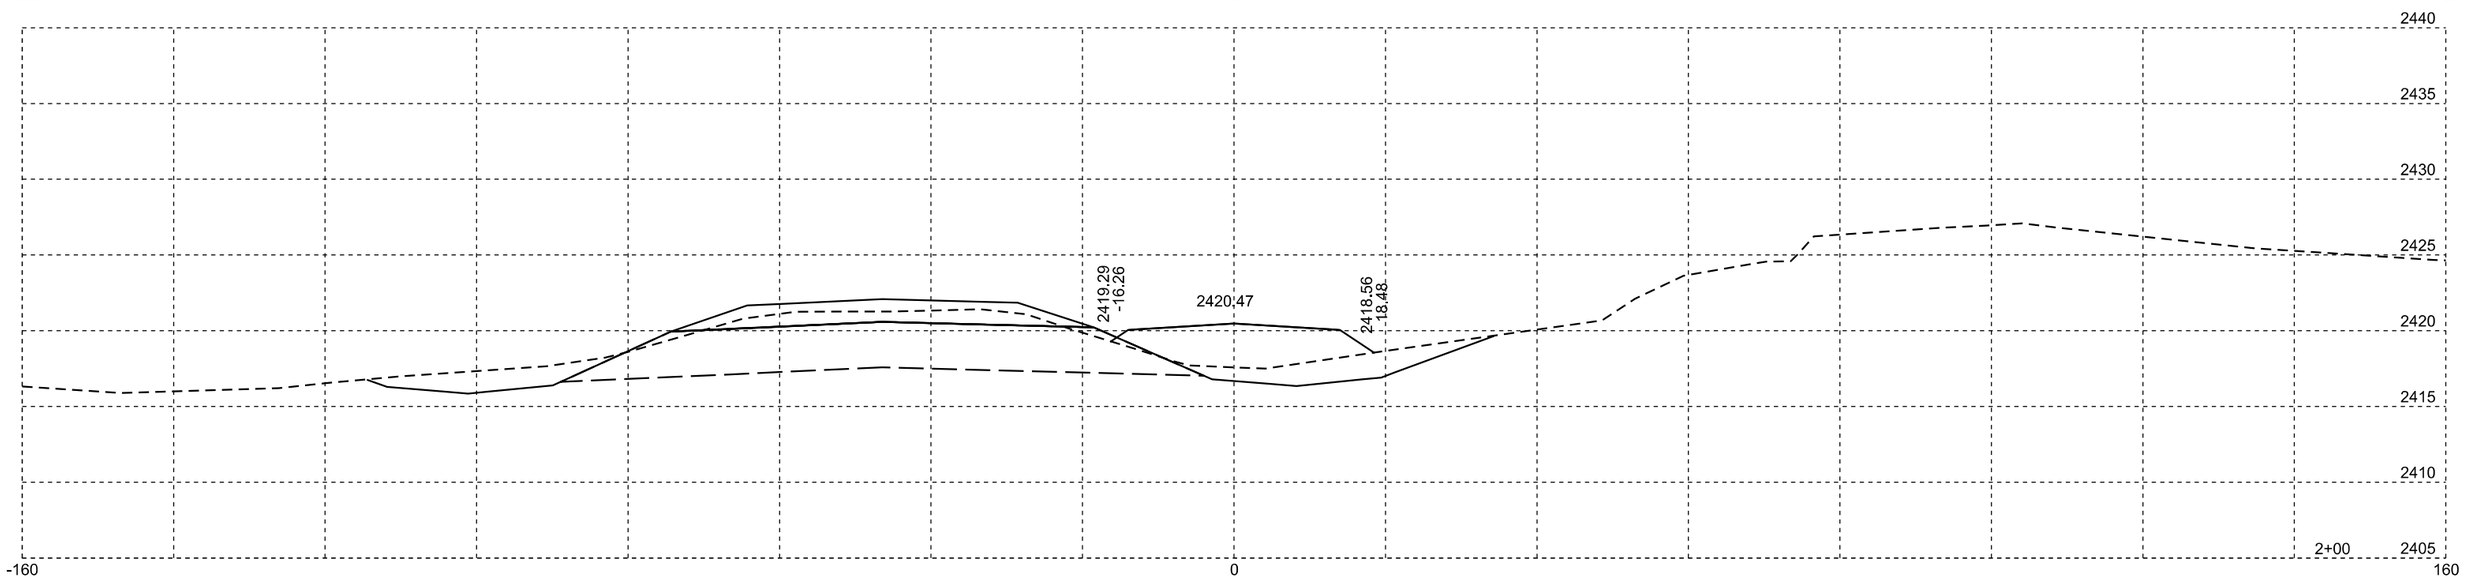

Plotting Date: 10/02/2014

STATE OF SOUTH DAKOTA	PROJECT	SHEET NO.	TOTAL SHEETS
	NH 0073(63)182	X15	X76

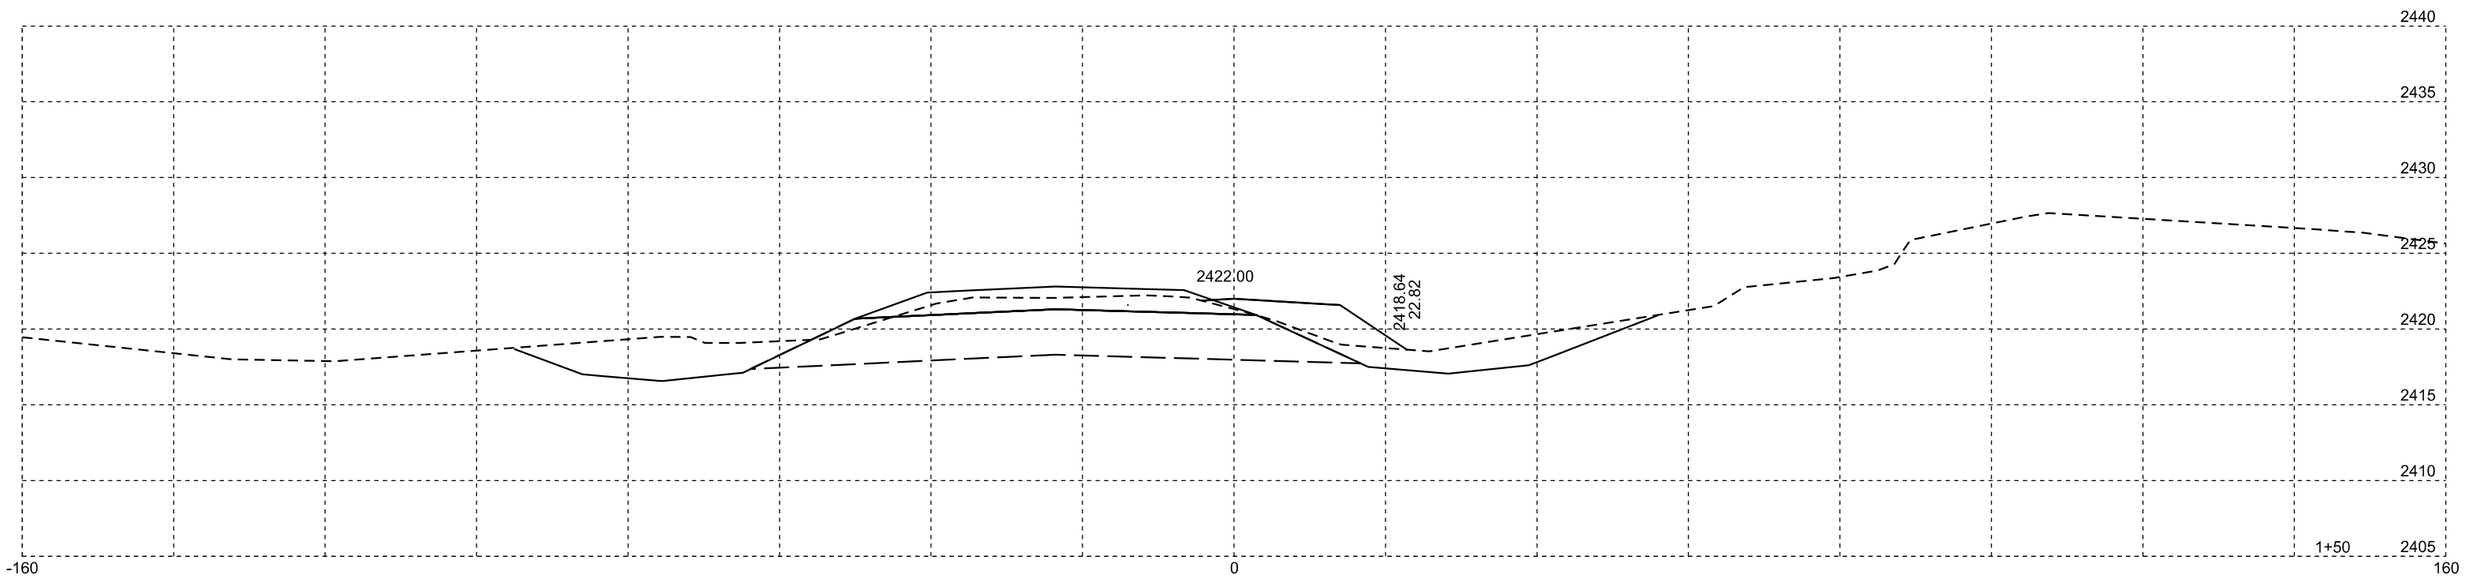

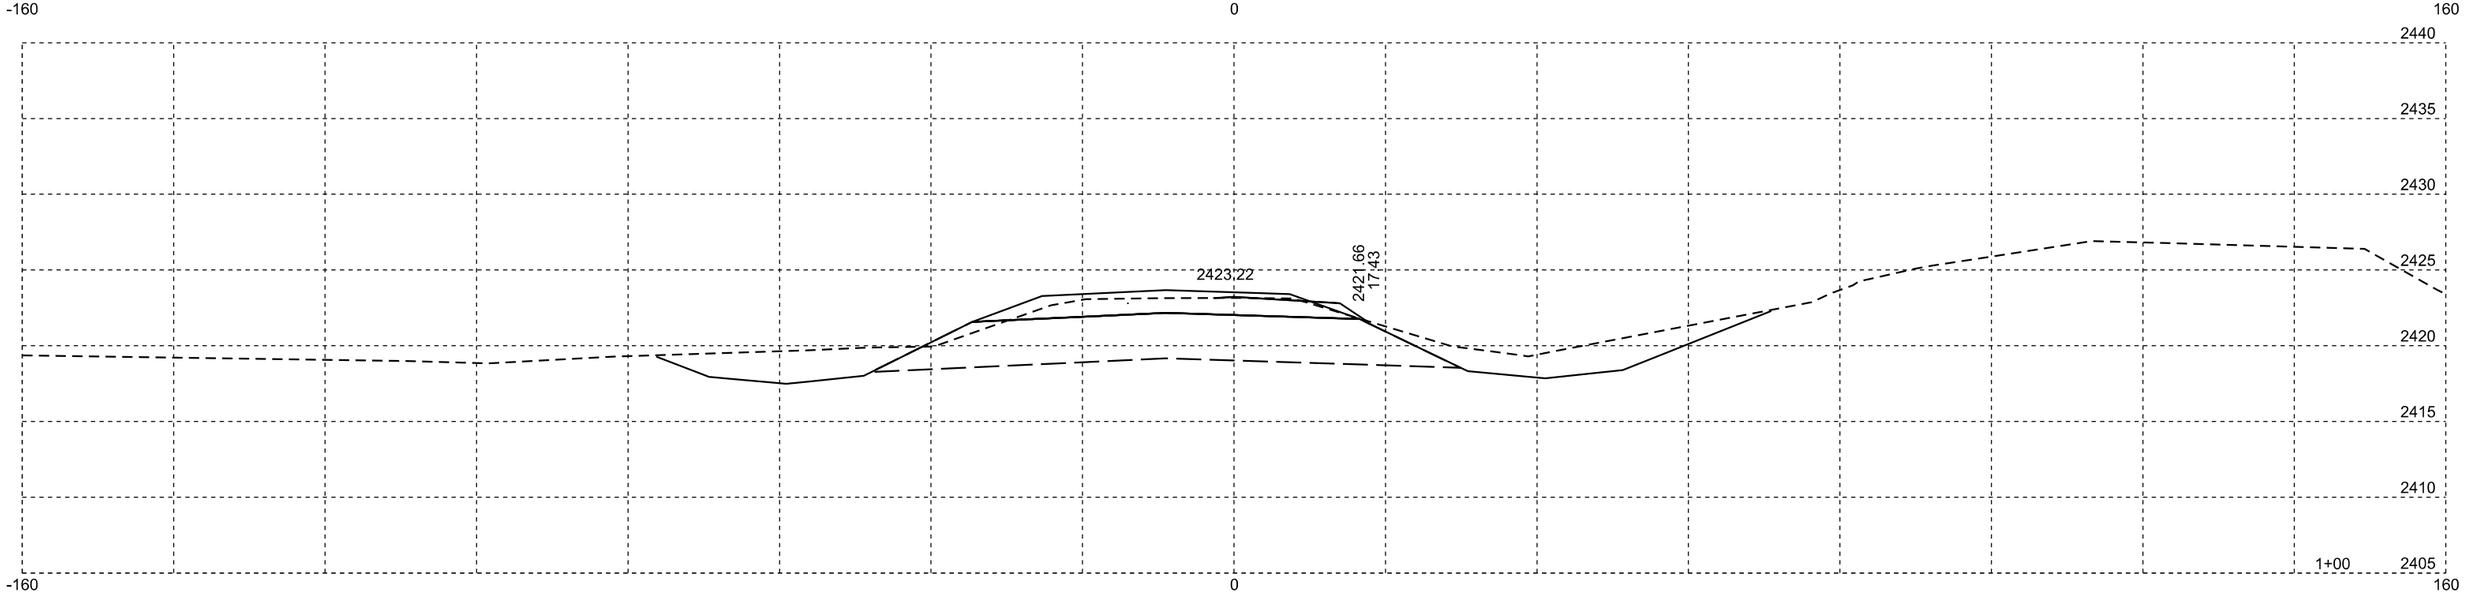

Plotting Date: 10/02/2014

STATE OF SOUTH DAKOTA	PROJECT	SHEET NO.	TOTAL SHEETS
	NH 0073(63)182	X16	X76

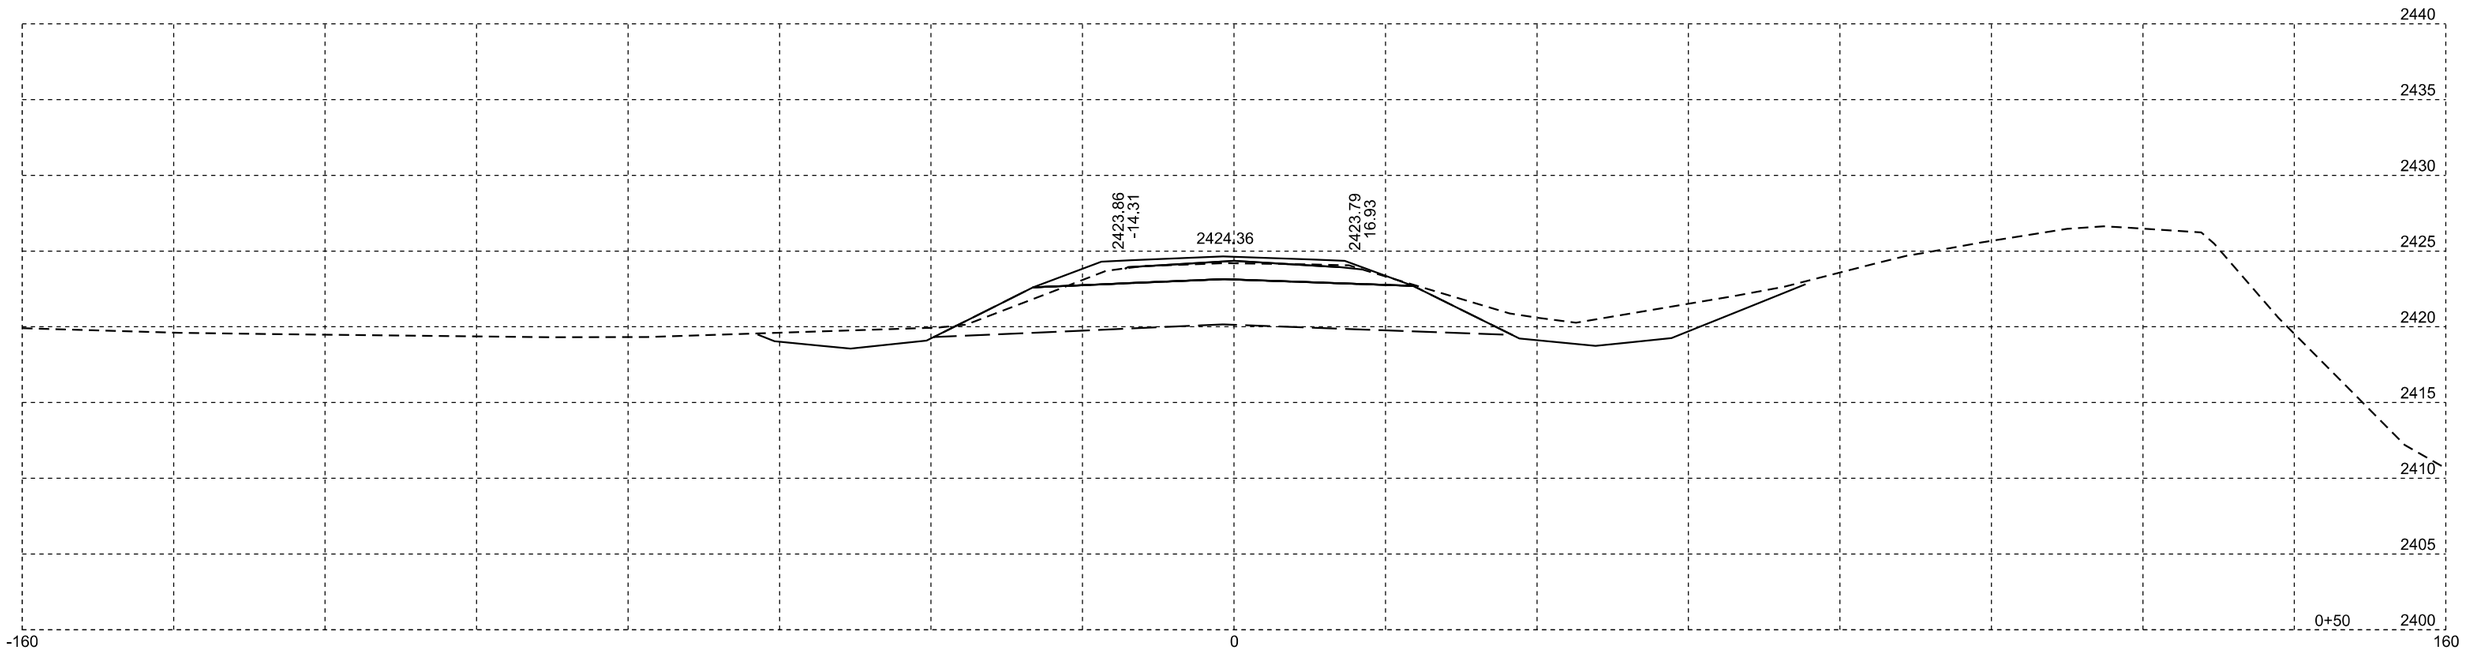

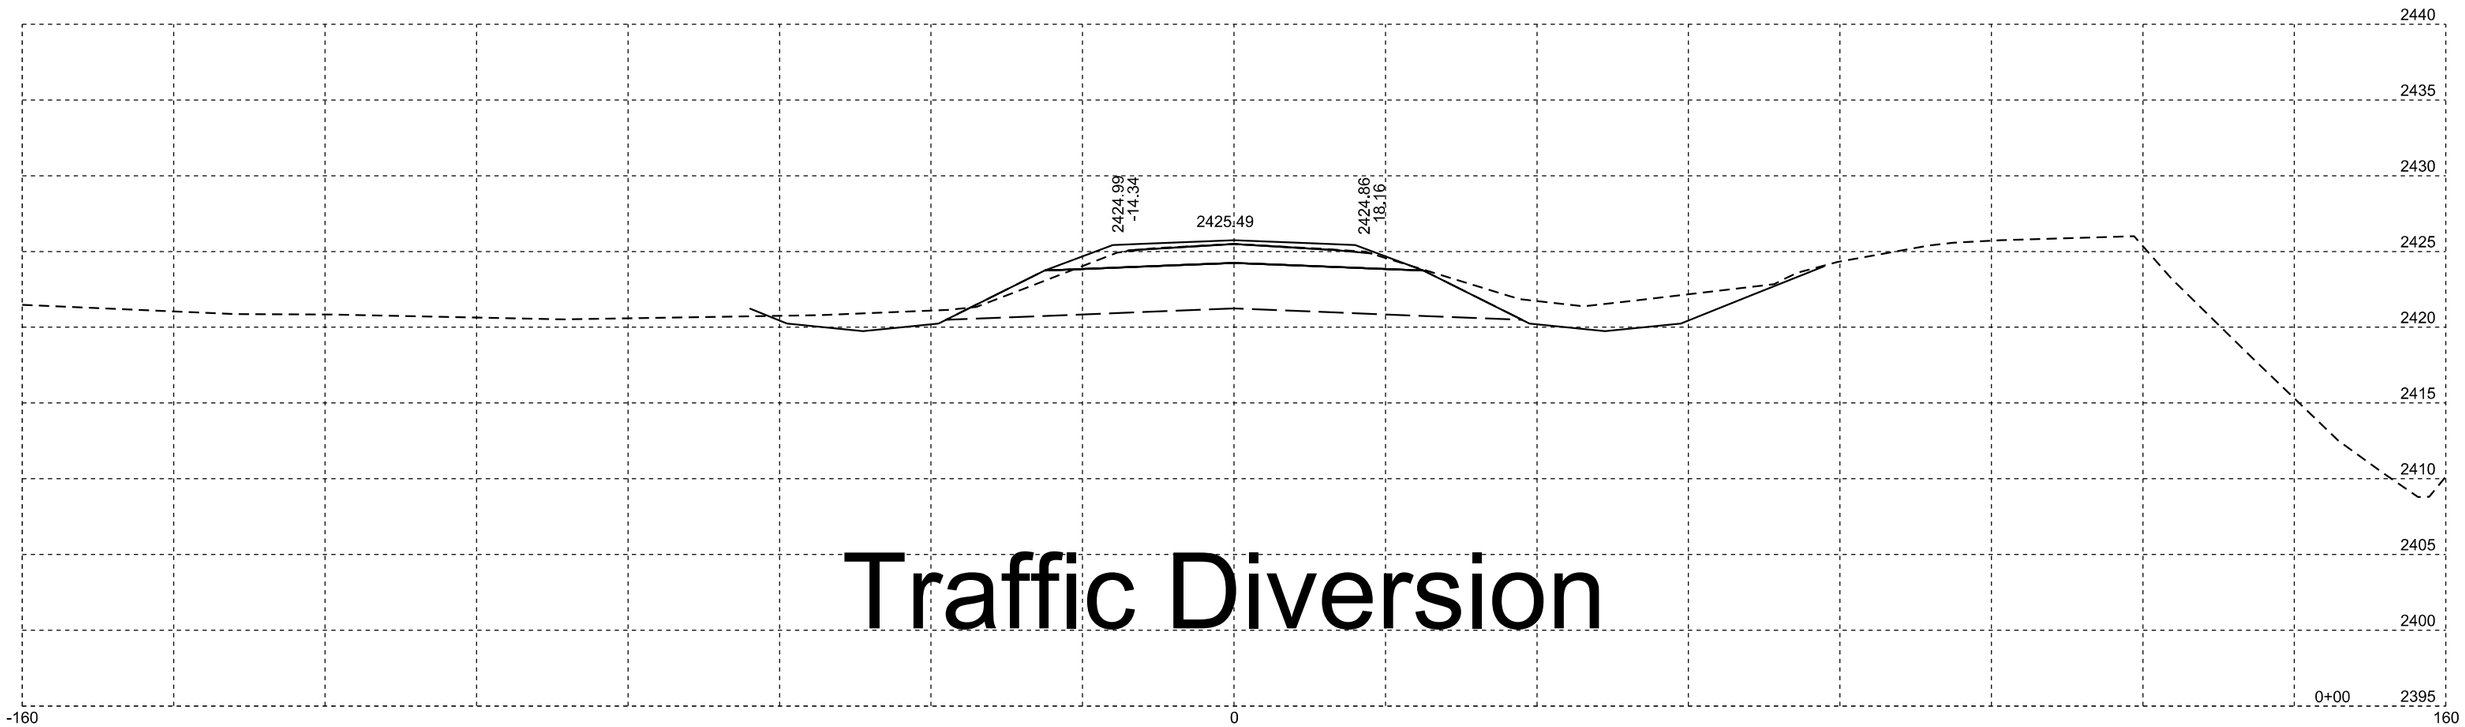

Traffic Diversion

Plotting Date: 10/02/2014

STATE OF SOUTH DAKOTA	PROJECT	SHEET NO.	TOTAL SHEETS
	NH 0073(63)182	X17	X76

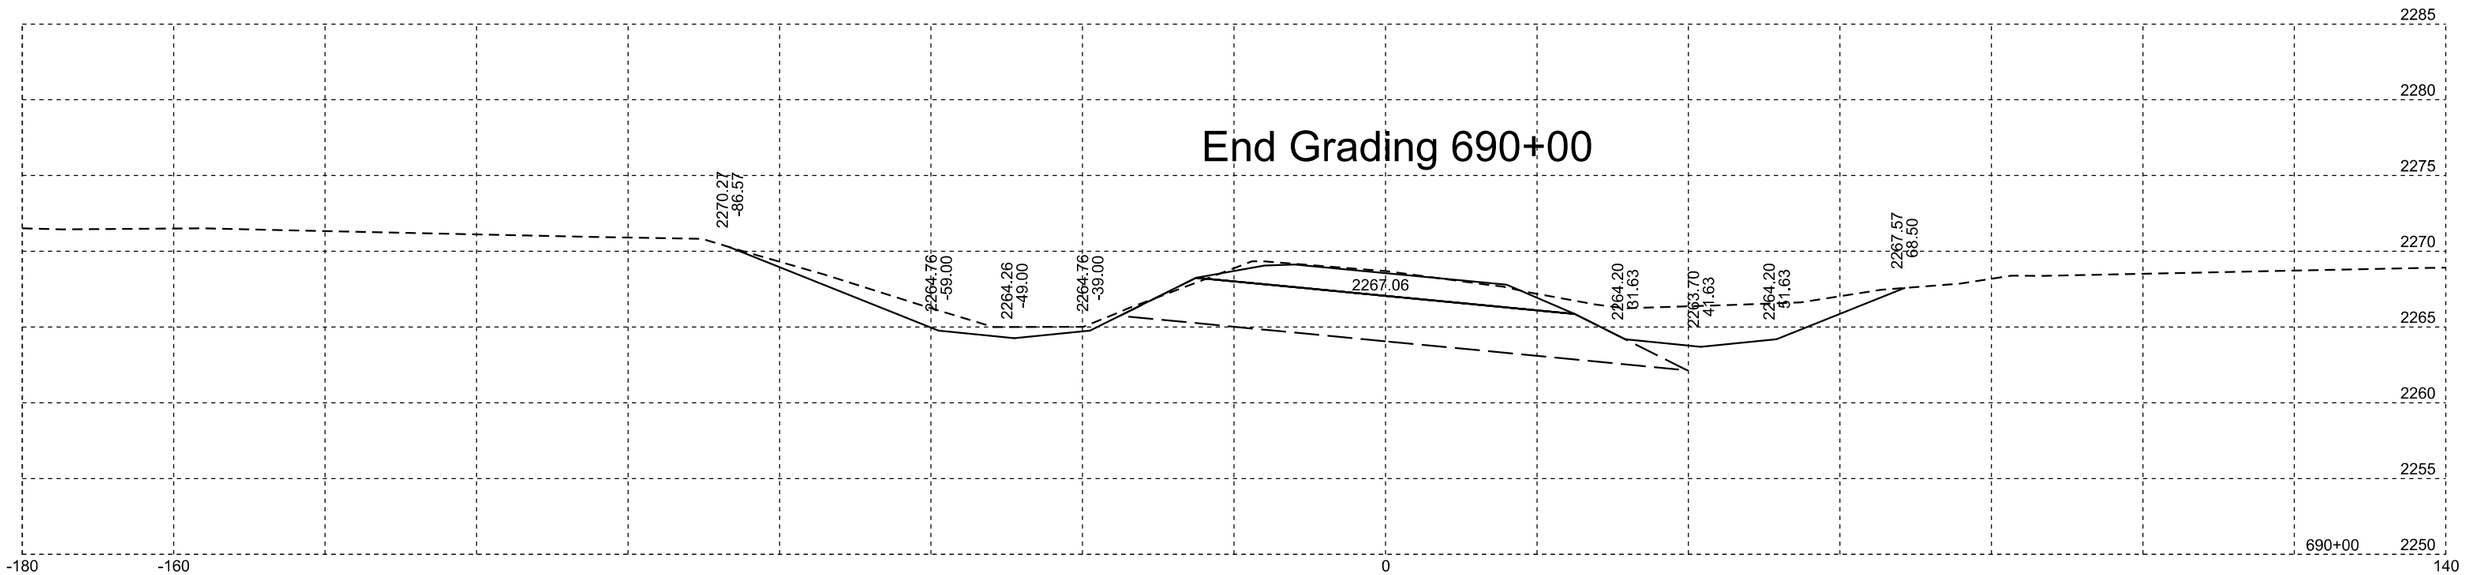

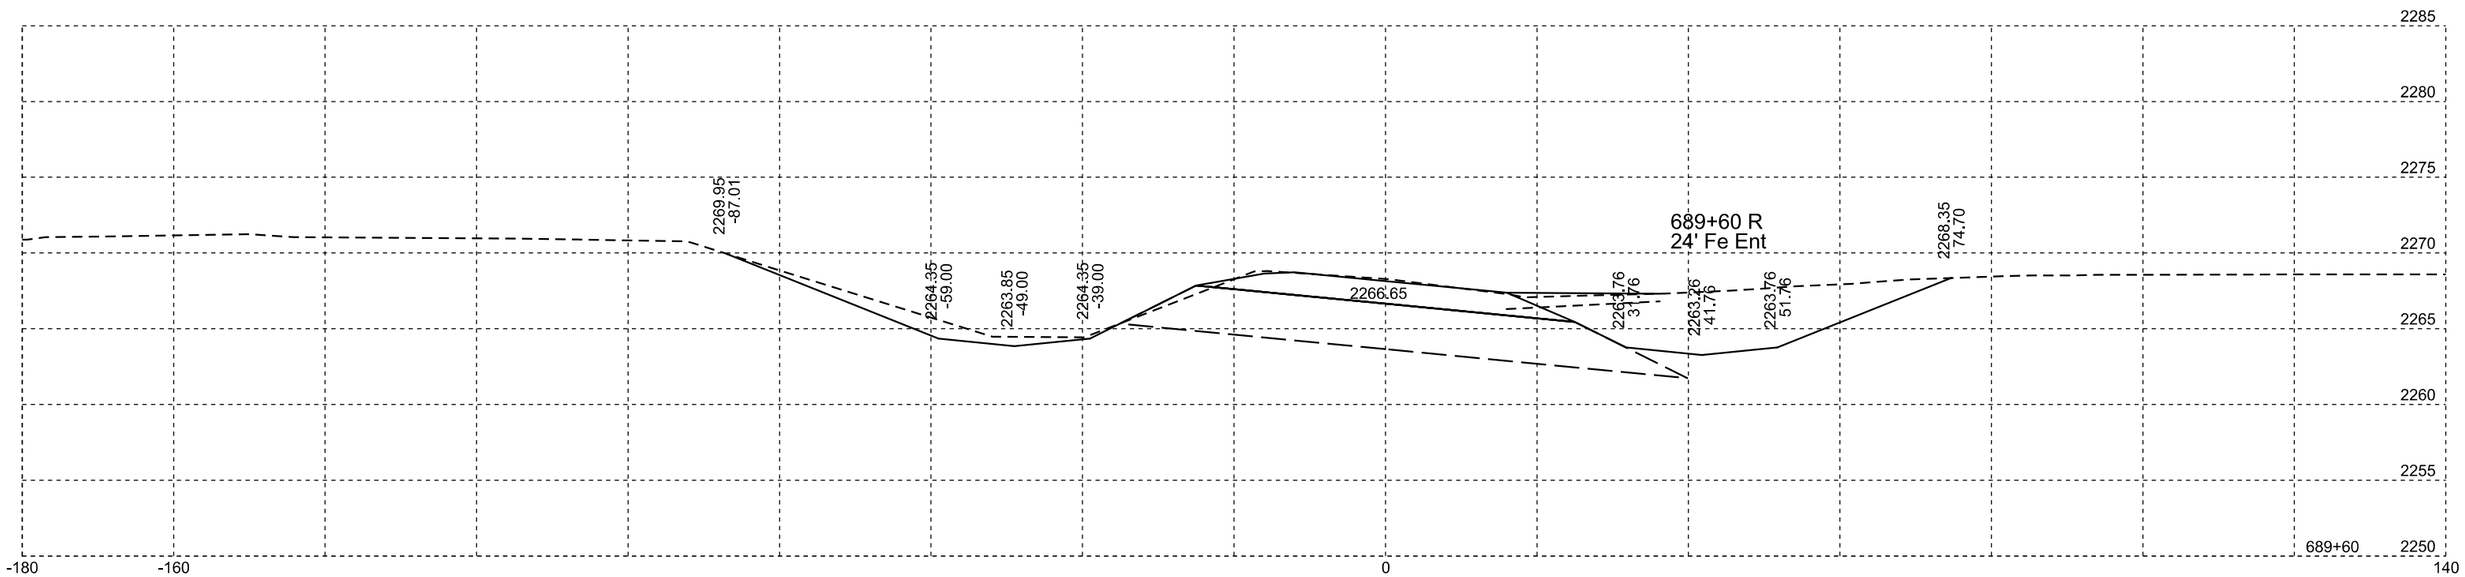

Plotting Date: 10/02/2014

STATE OF SOUTH DAKOTA	PROJECT	SHEET NO.	TOTAL SHEETS
	NH 0073(63)182	X18	X76

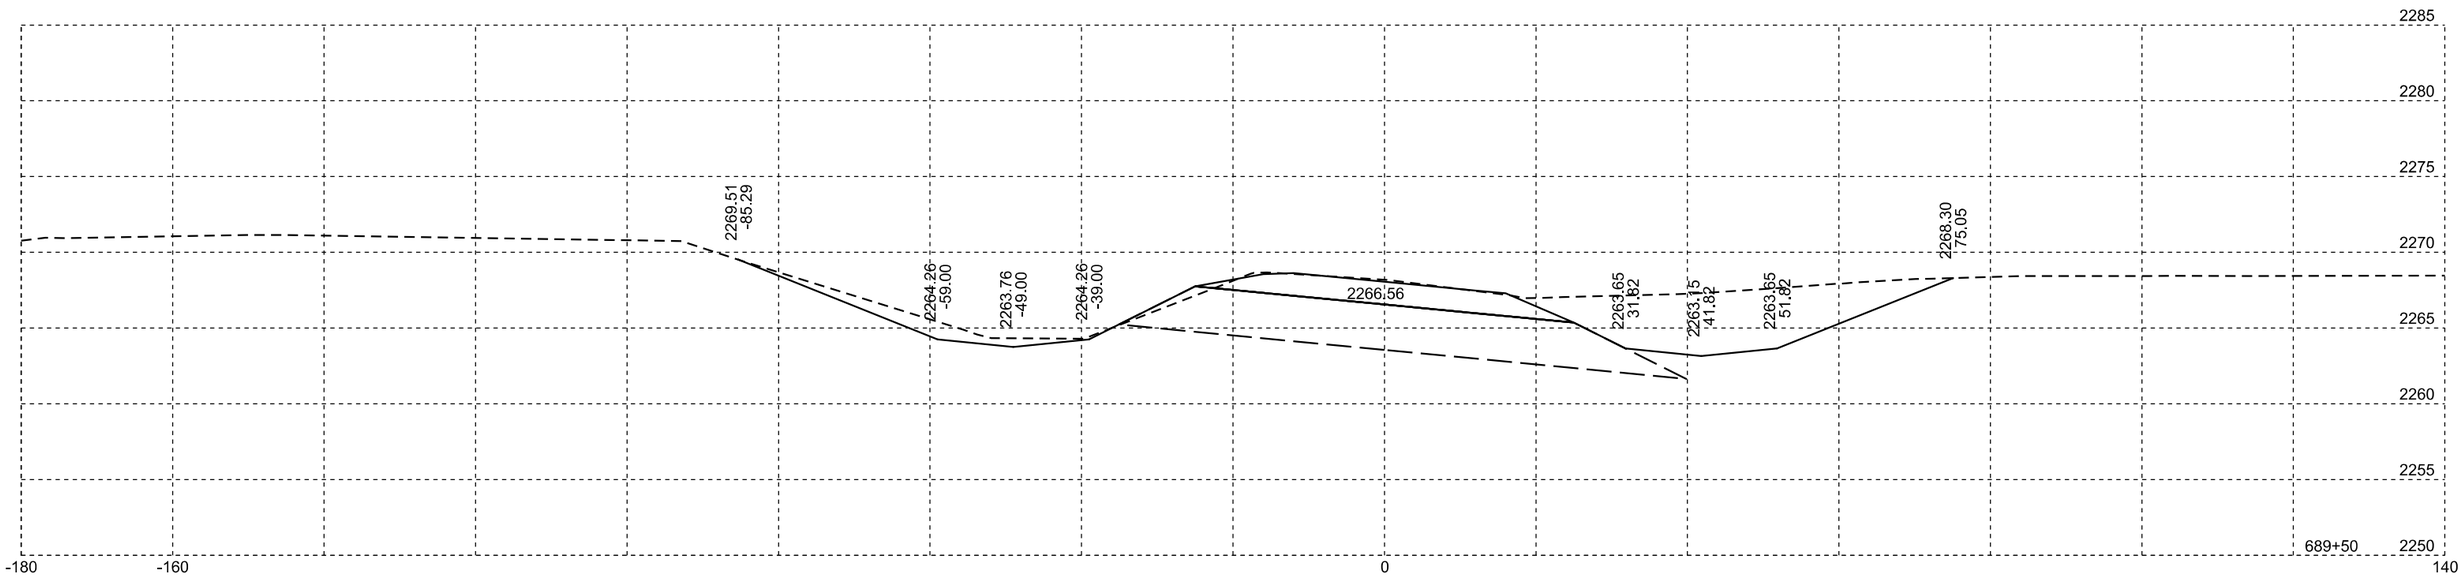

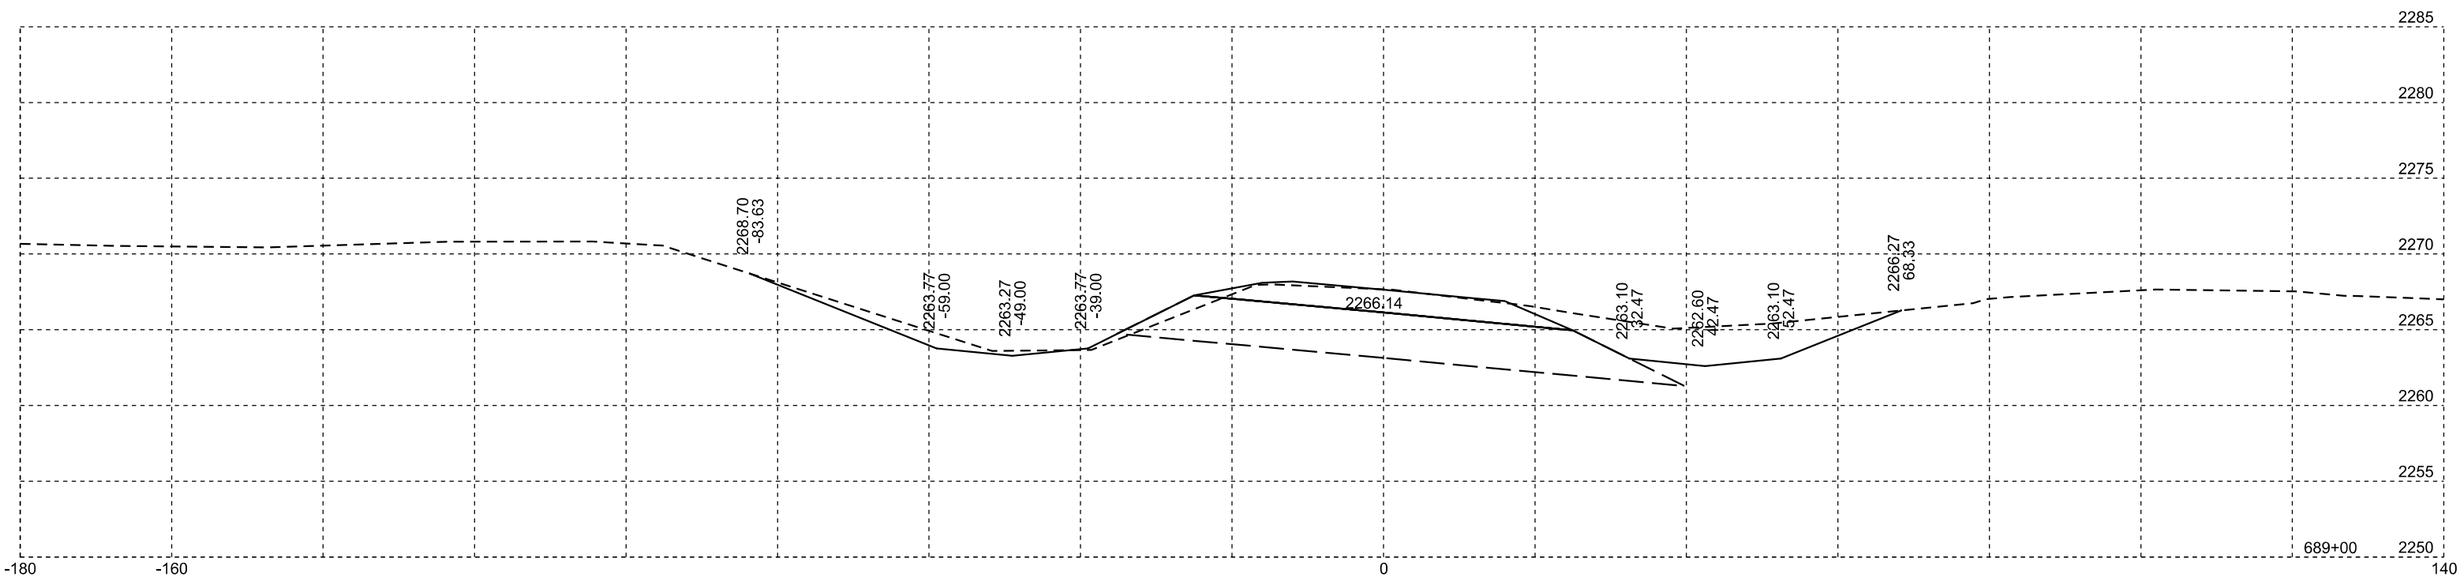

Plotting Date: 10/02/2014

STATE OF SOUTH DAKOTA	PROJECT	SHEET NO.	TOTAL SHEETS
	NH 0073(63)182	X19	X76

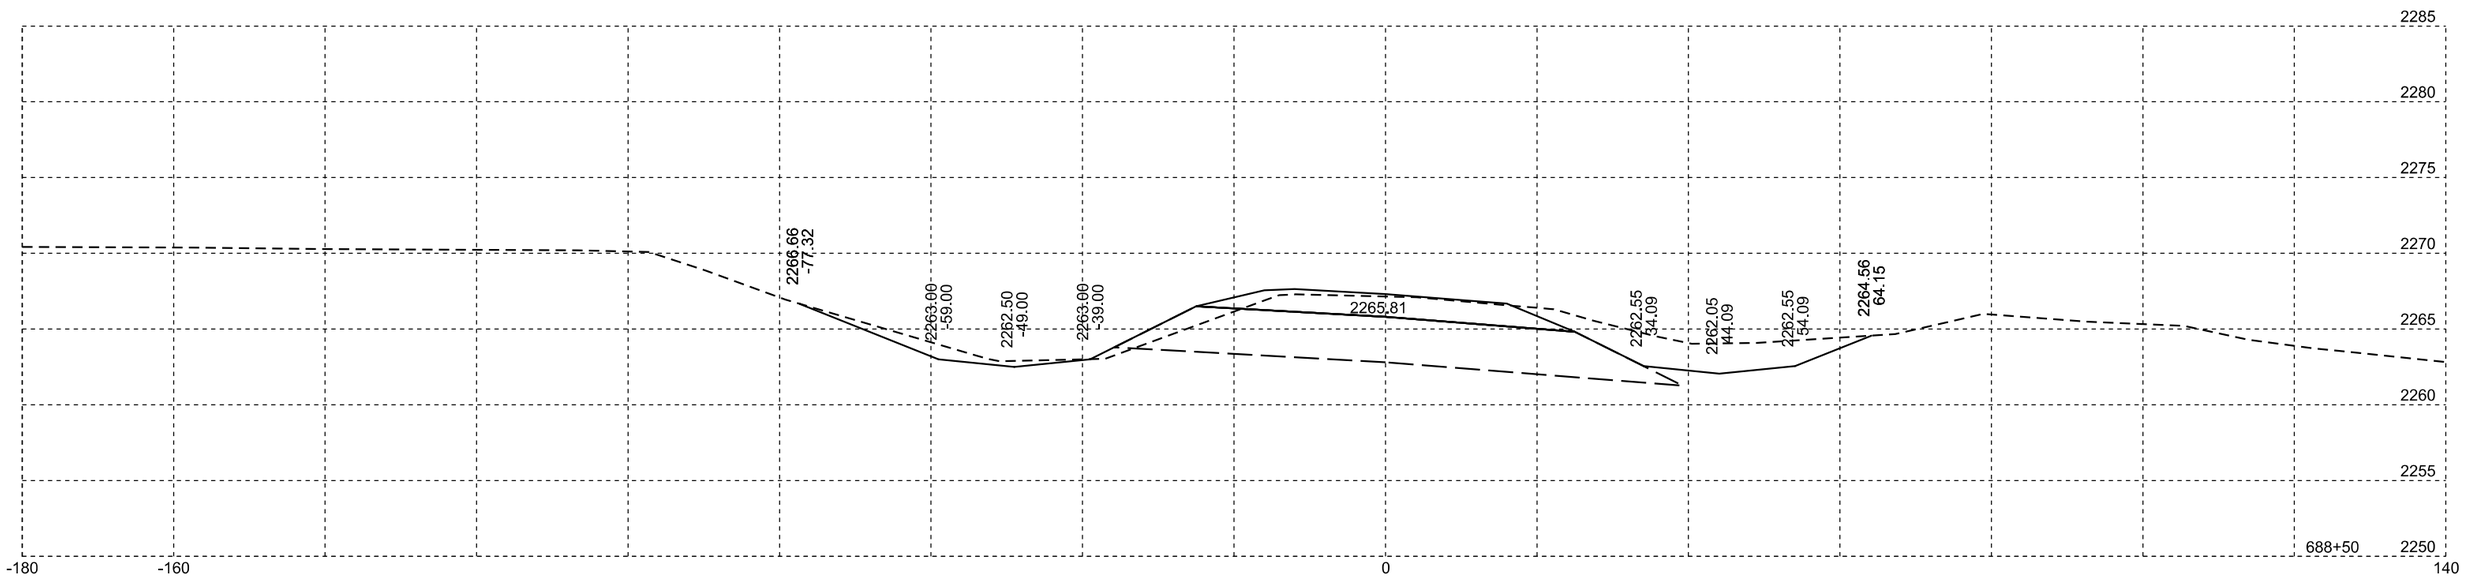

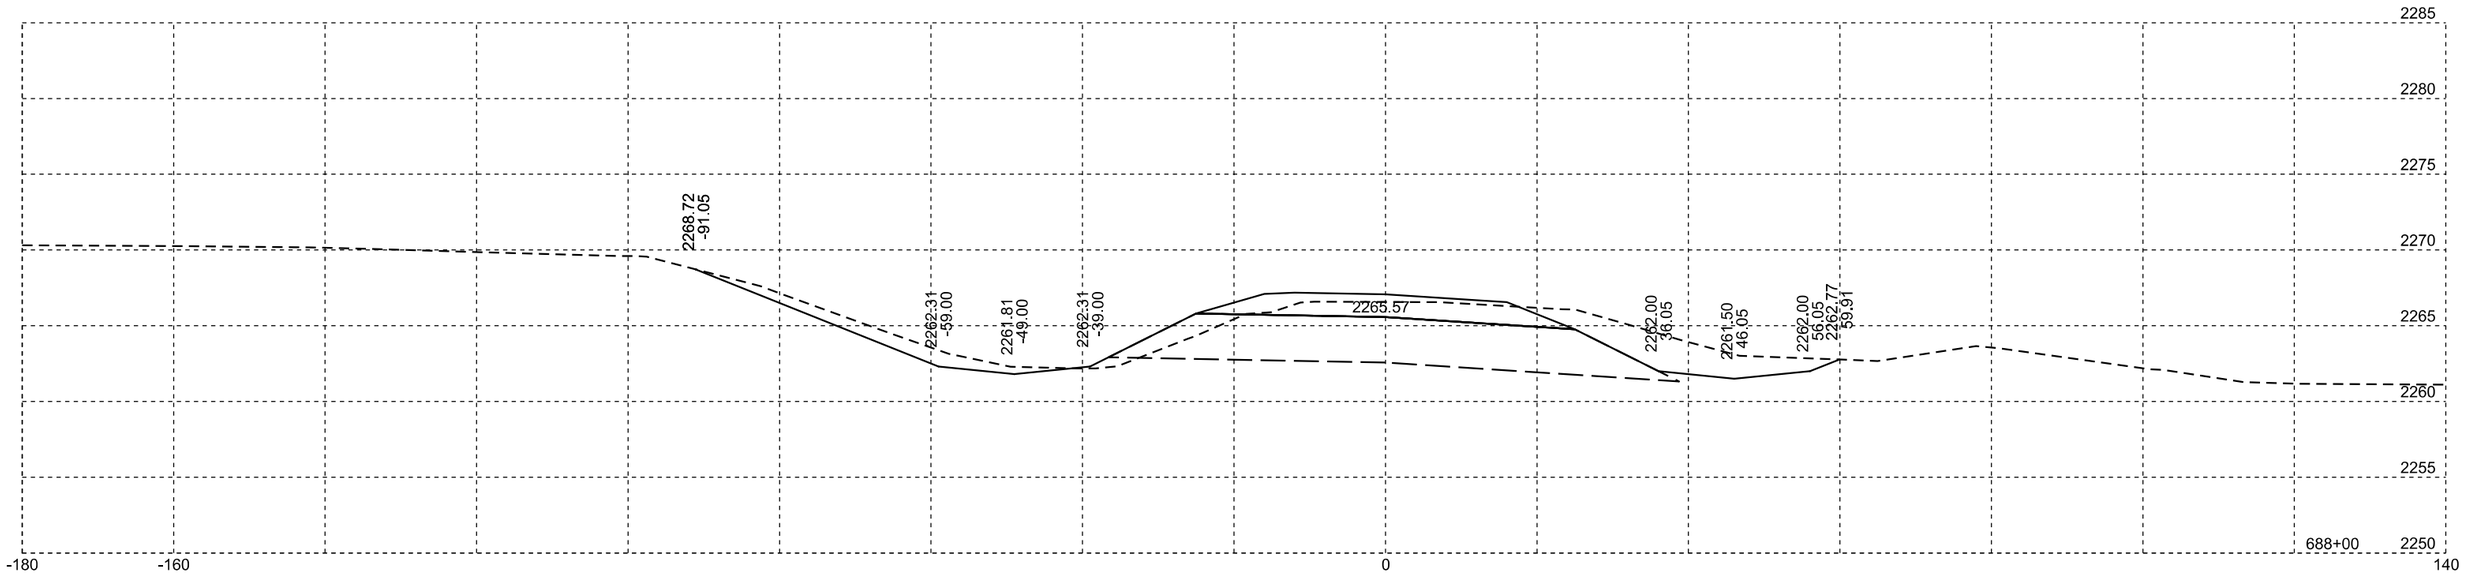

Plotting Date: 10/02/2014

STATE OF SOUTH DAKOTA	PROJECT	SHEET NO.	TOTAL SHEETS
	NH 0073(63)182	X20	X76

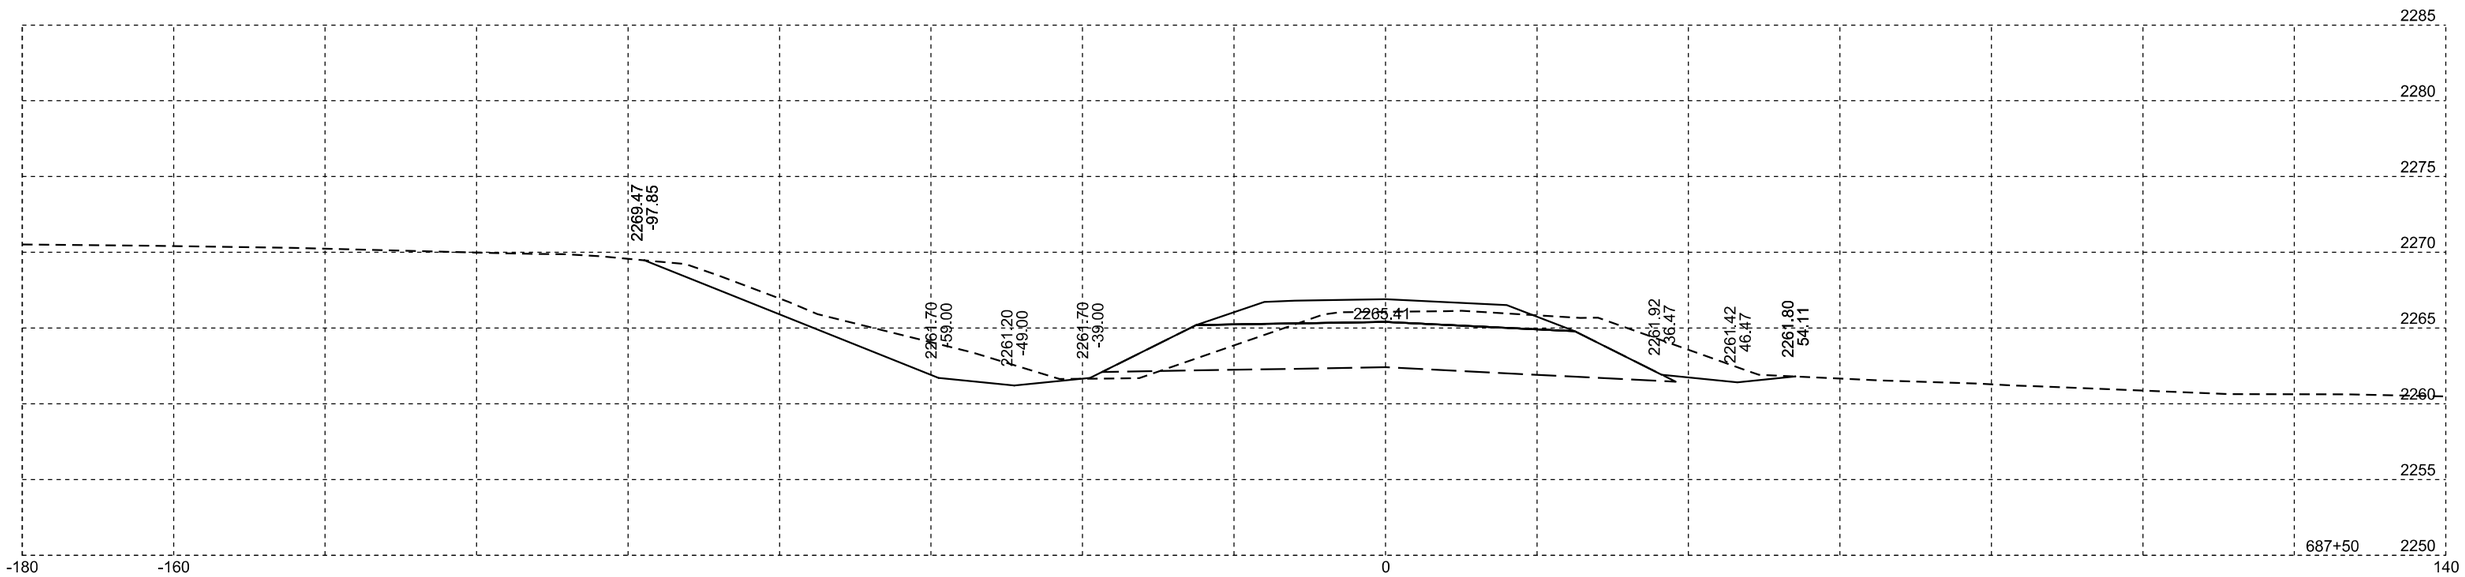

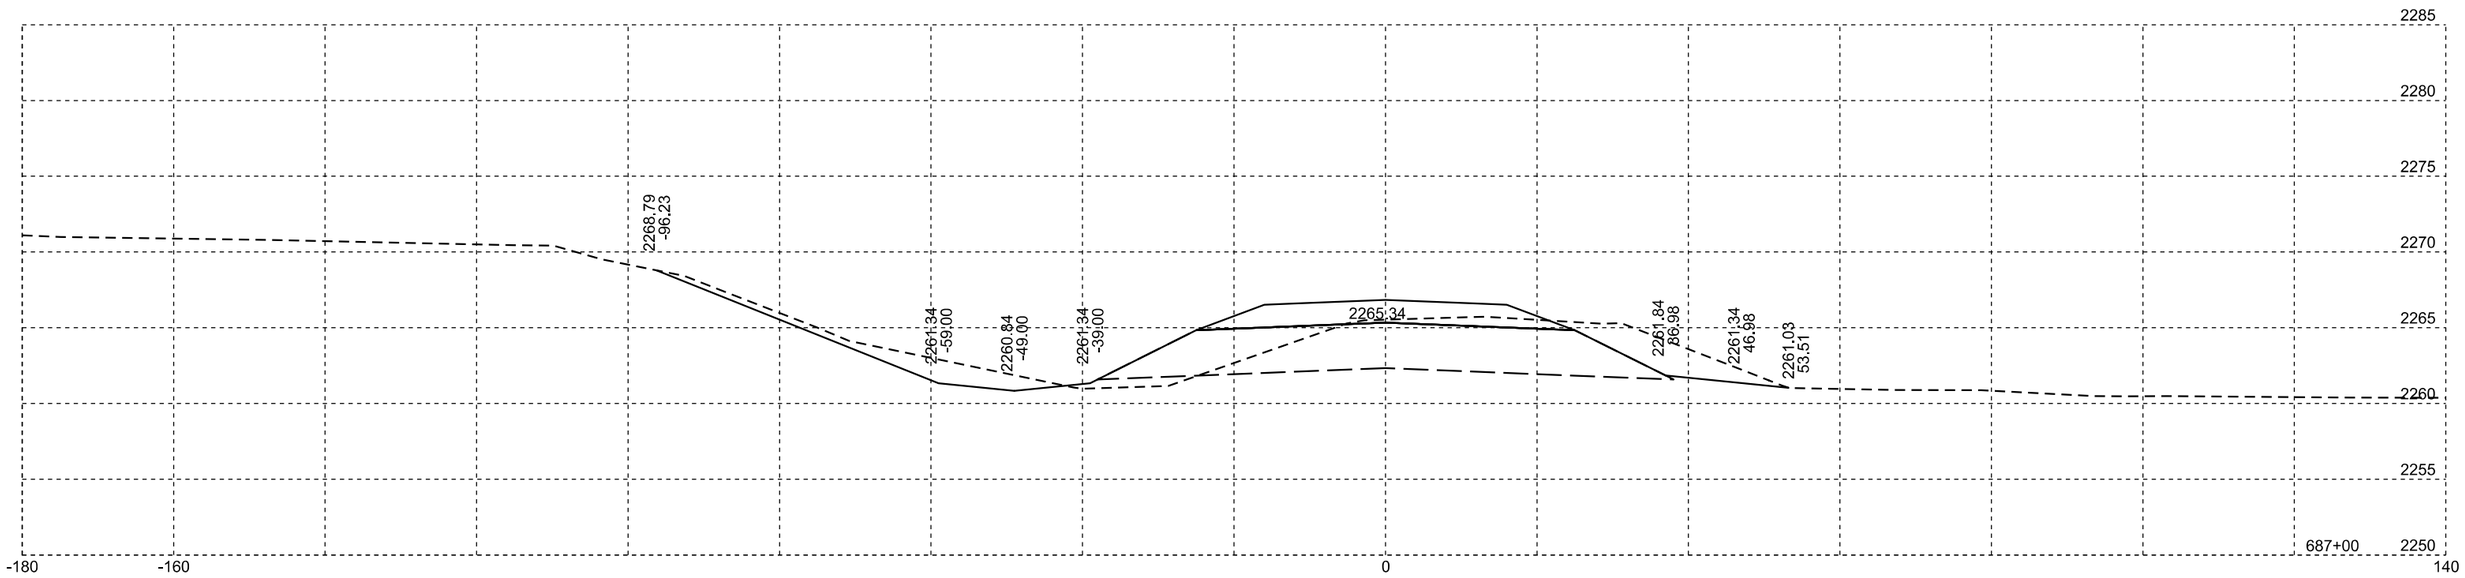

Plotting Date: 10/02/2014

STATE OF SOUTH DAKOTA	PROJECT	SHEET NO.	TOTAL SHEETS
	NH 0073(63)182	X21	X76

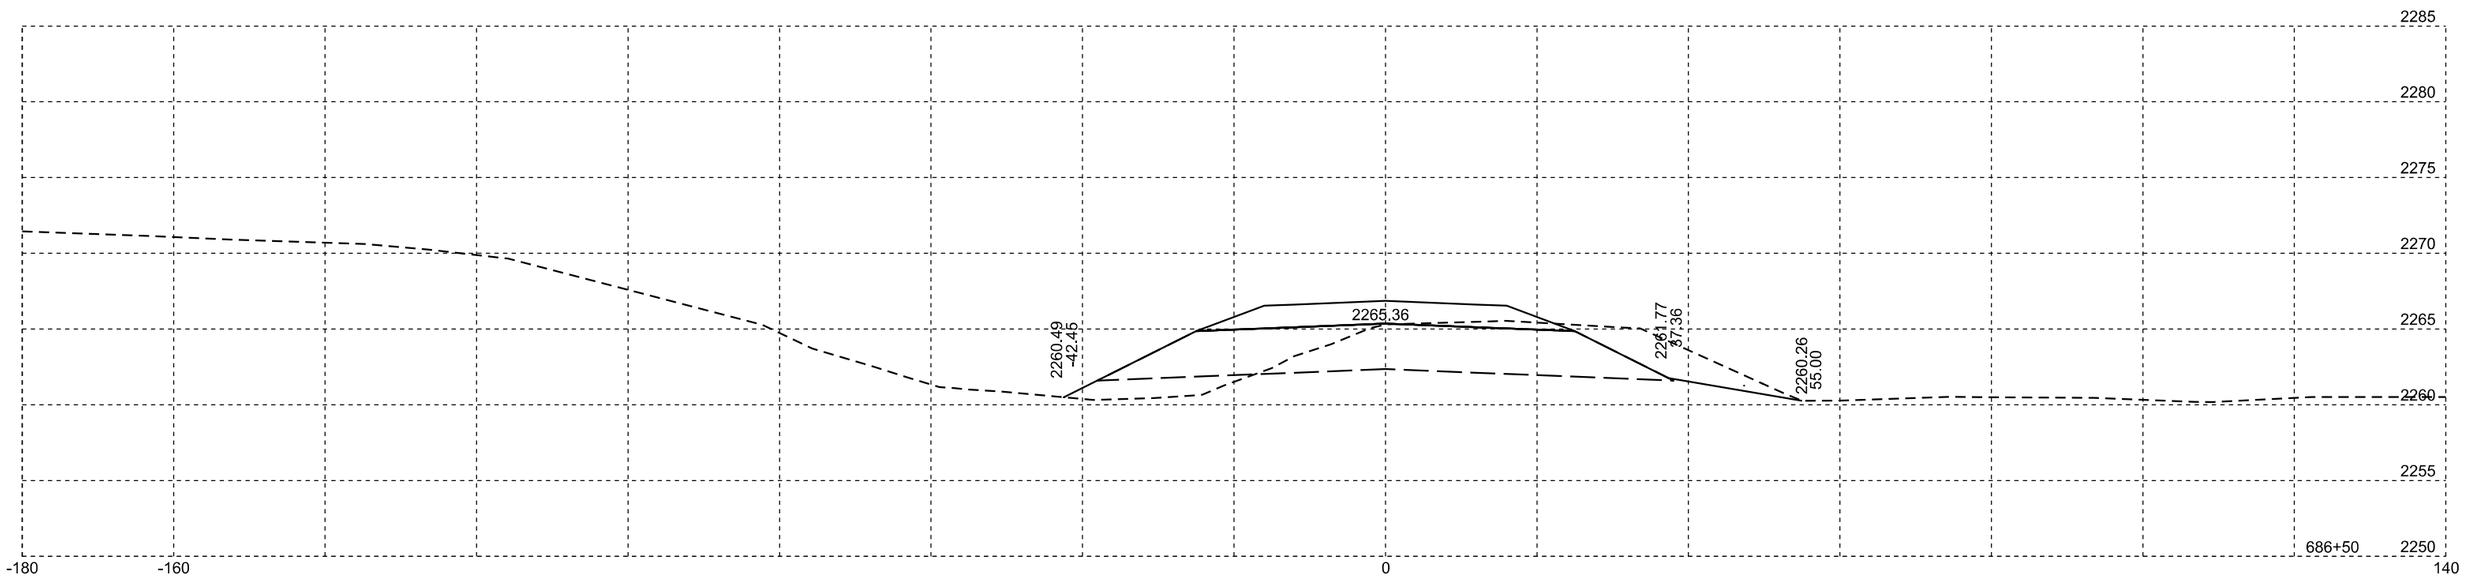

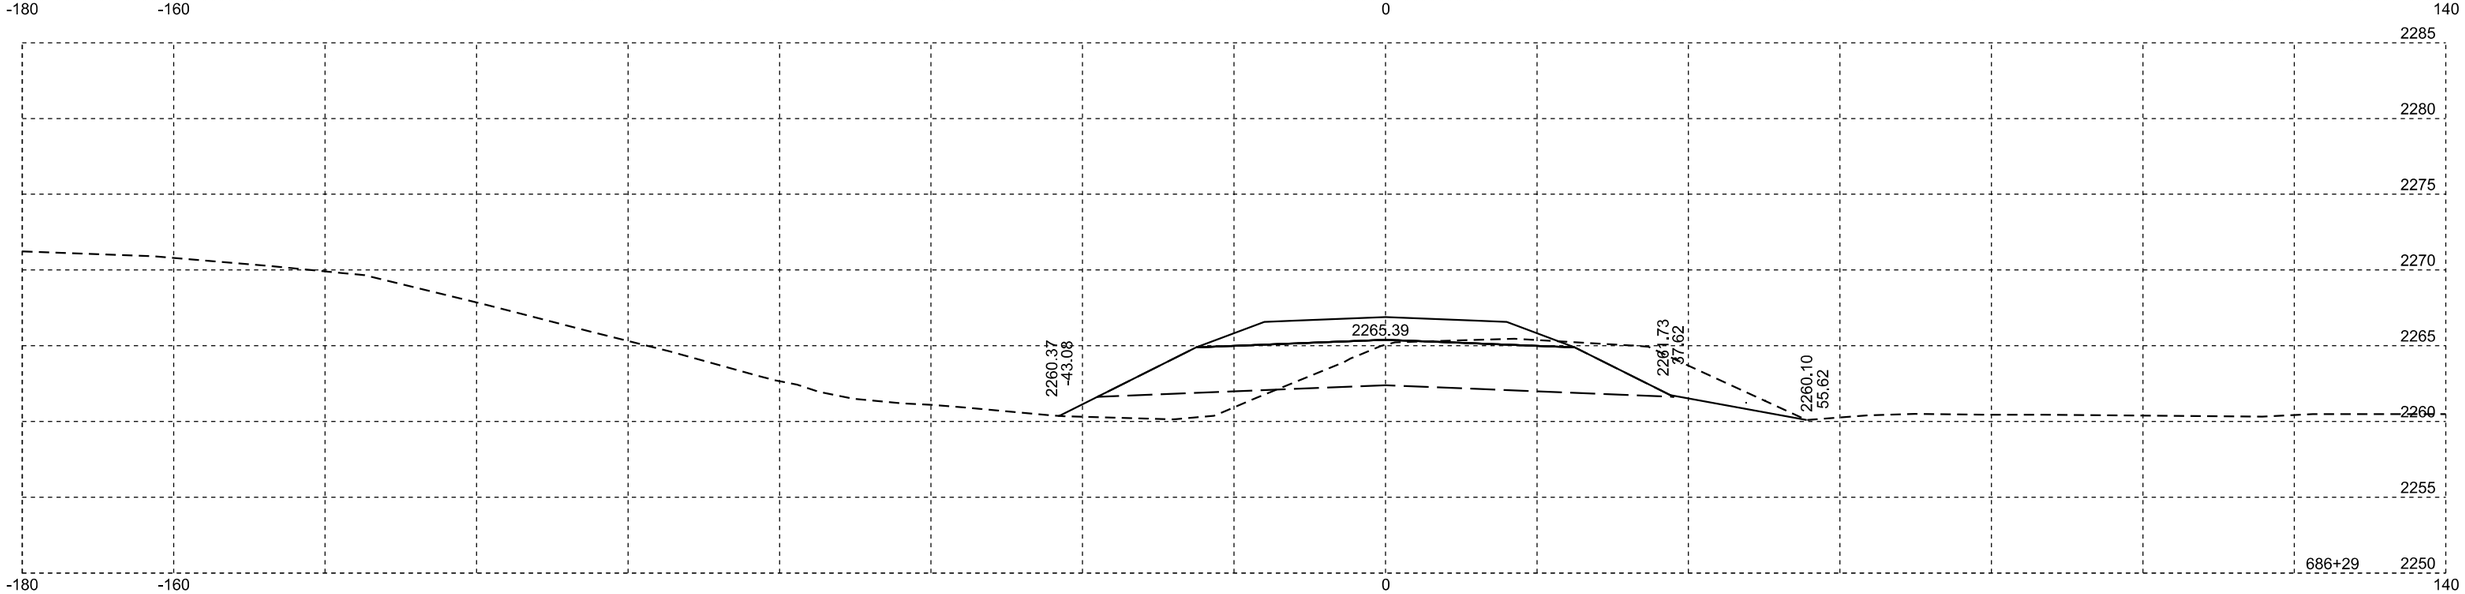

Plotting Date: 10/02/2014

STATE OF SOUTH DAKOTA	PROJECT	SHEET NO.	TOTAL SHEETS
	NH 0073(63)182	X22	X76

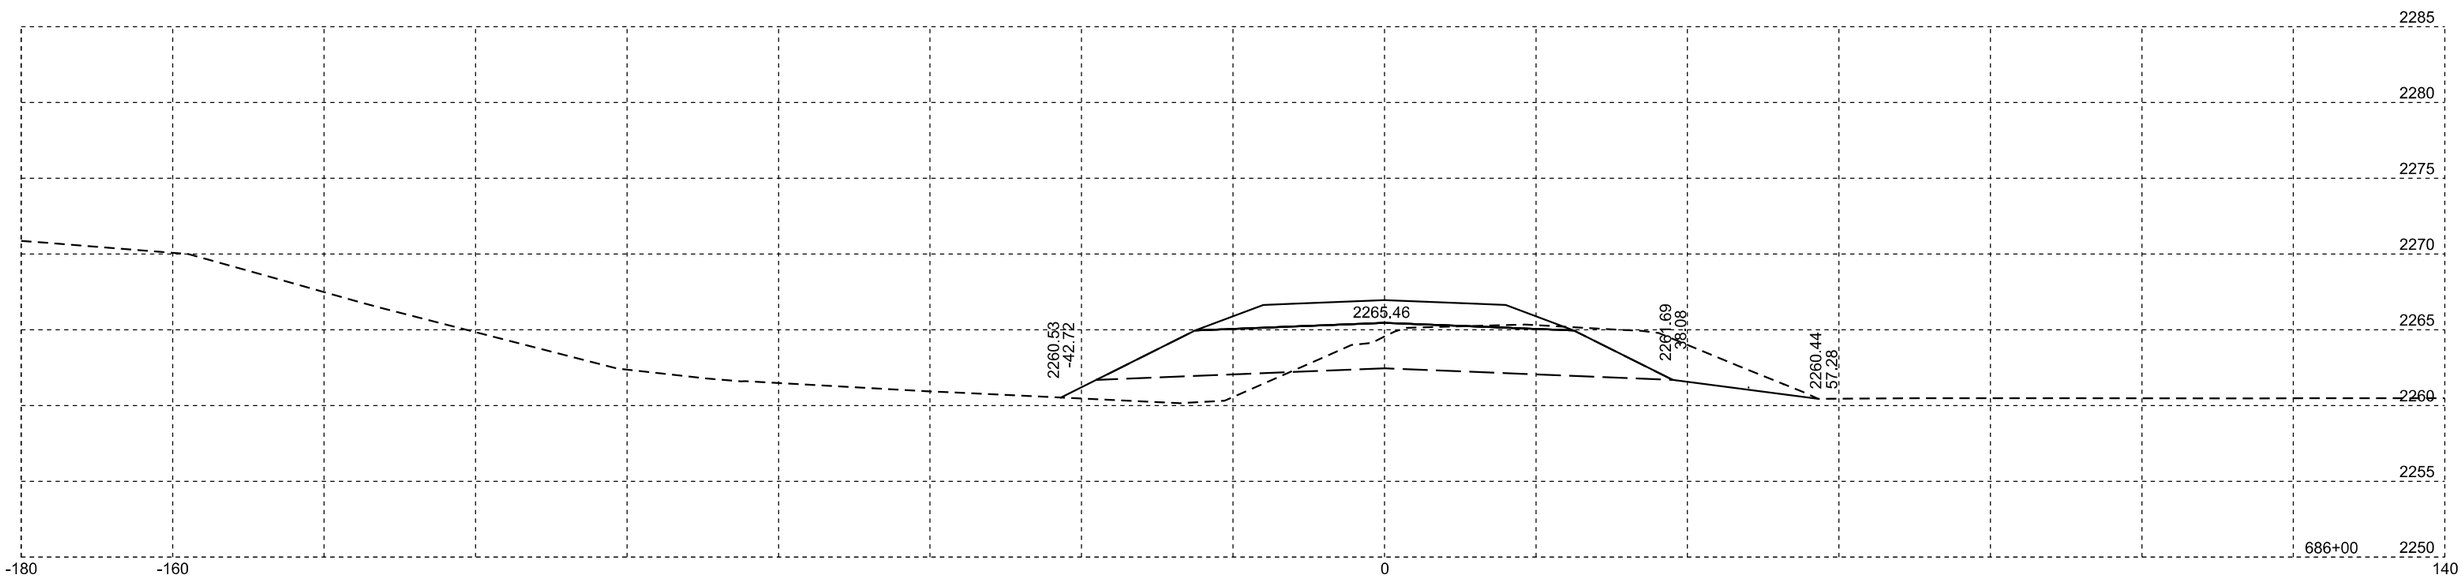

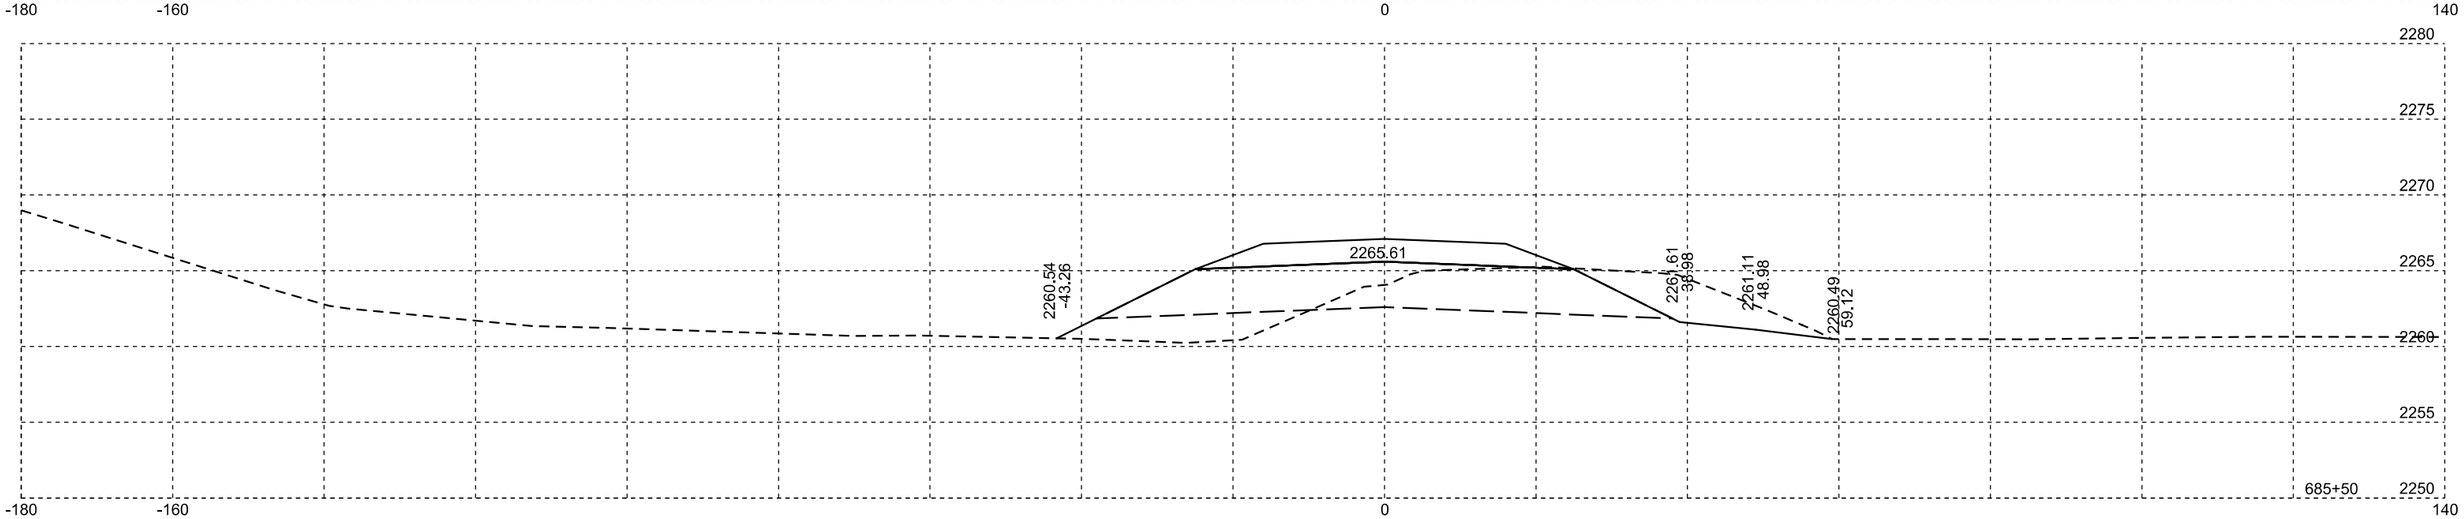

Plotting Date: 10/02/2014

STATE OF SOUTH DAKOTA	PROJECT	SHEET NO.	TOTAL SHEETS
	NH 0073(63)182	X23	X76

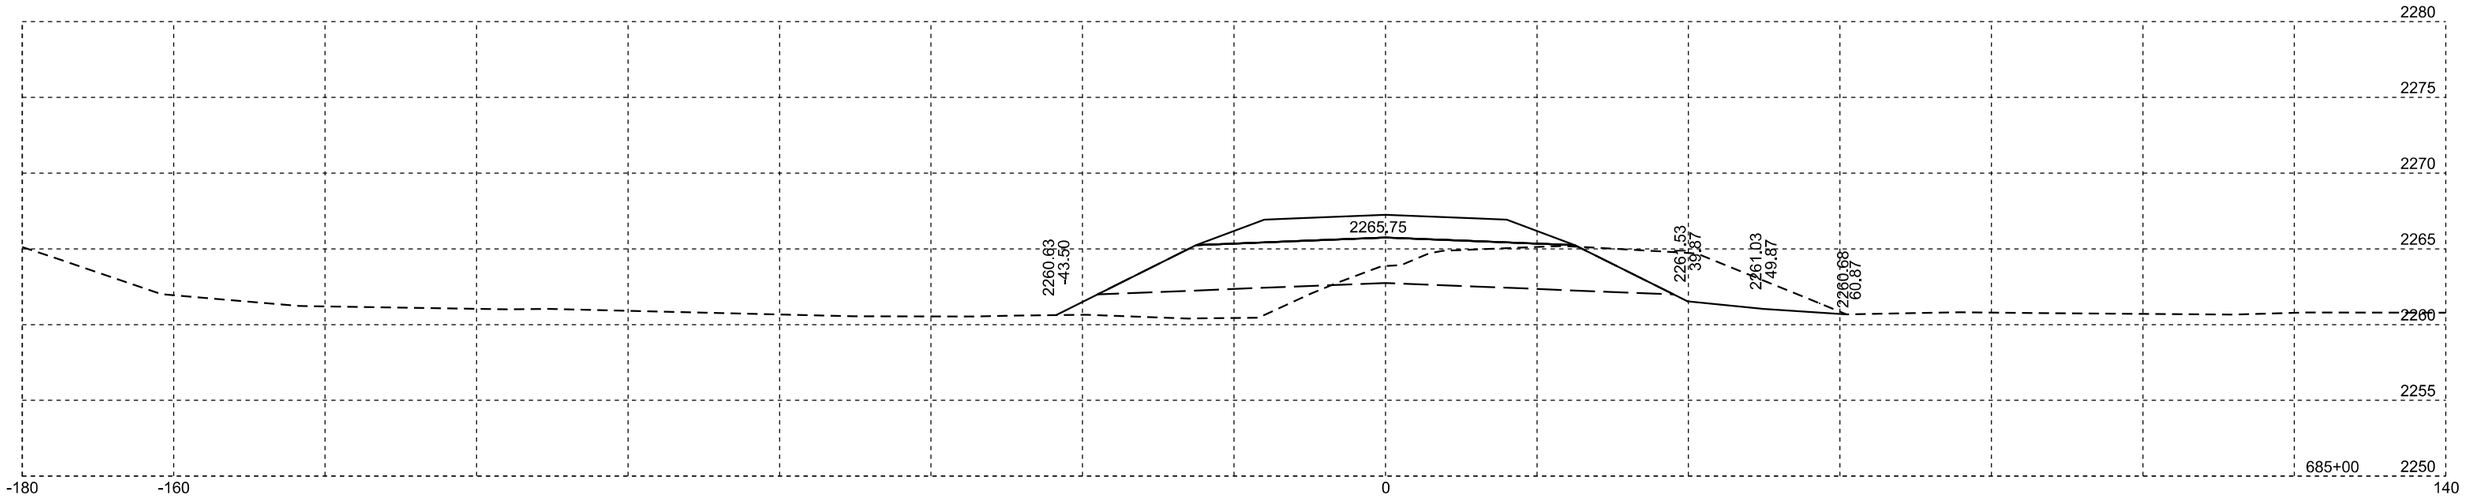

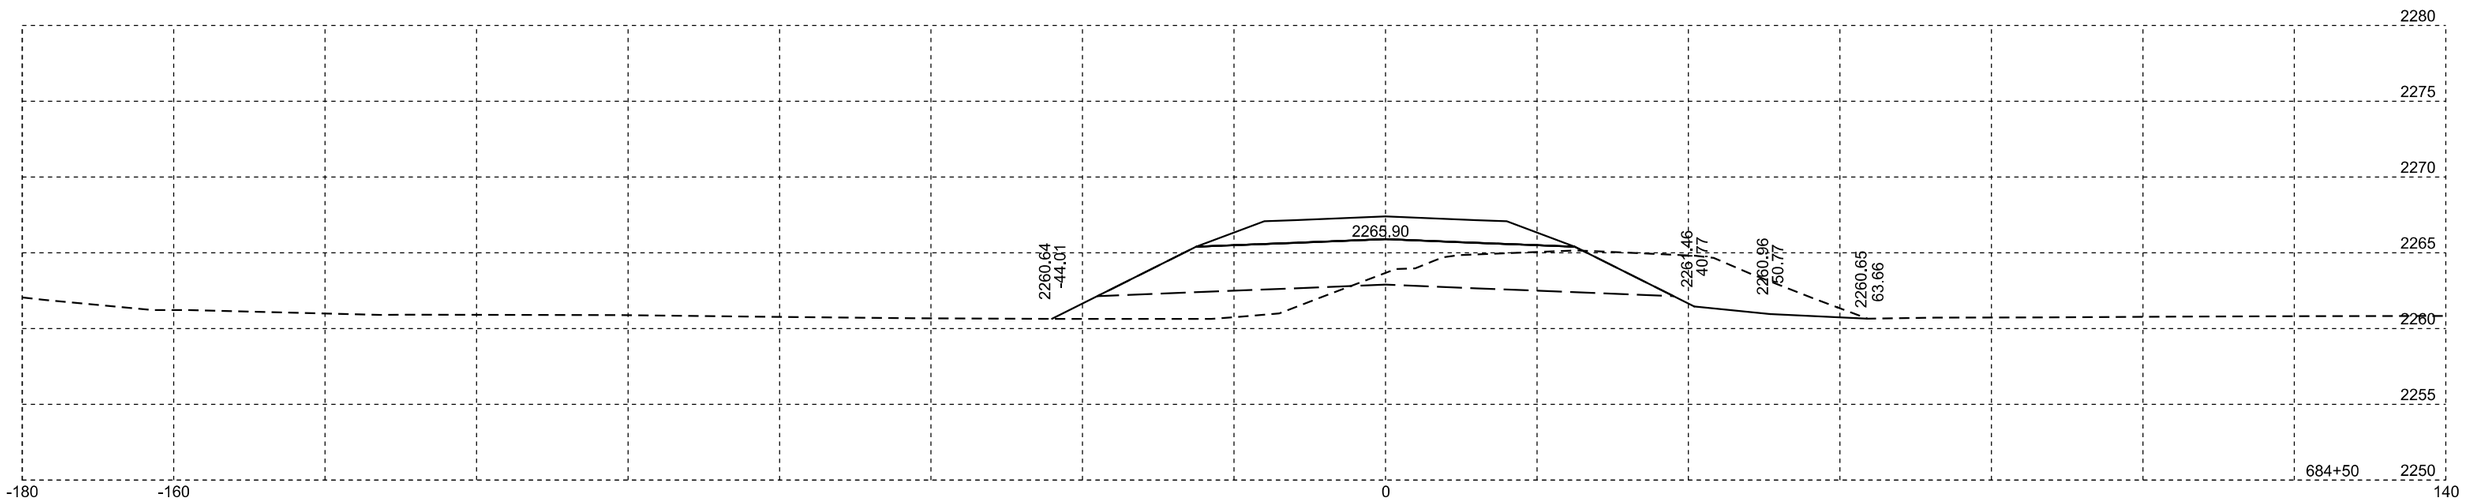

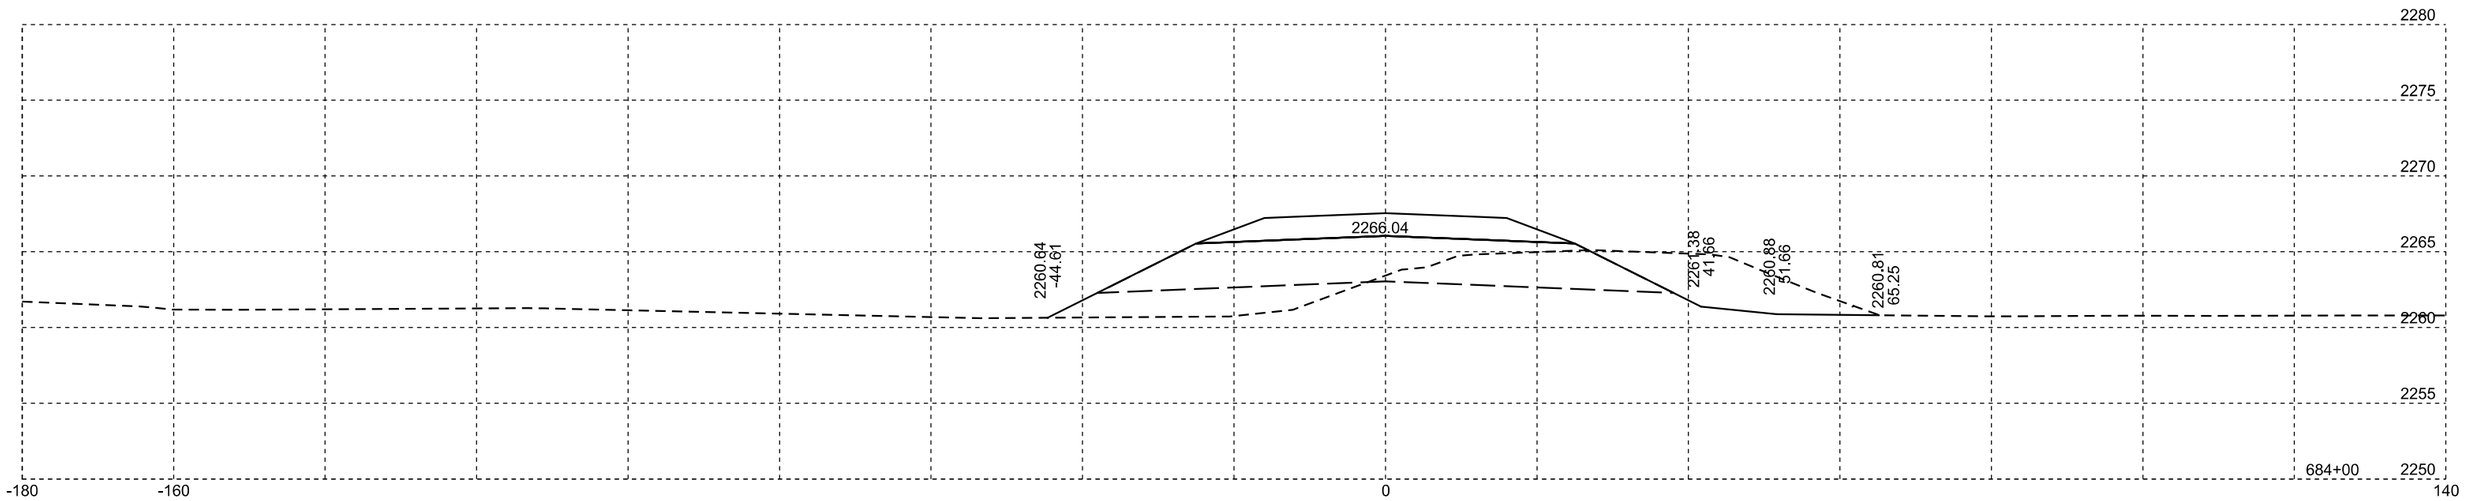

Plotting Date: 10/02/2014

STATE OF SOUTH DAKOTA	PROJECT	SHEET NO.	TOTAL SHEETS
	NH 0073(63)182	X24	X76

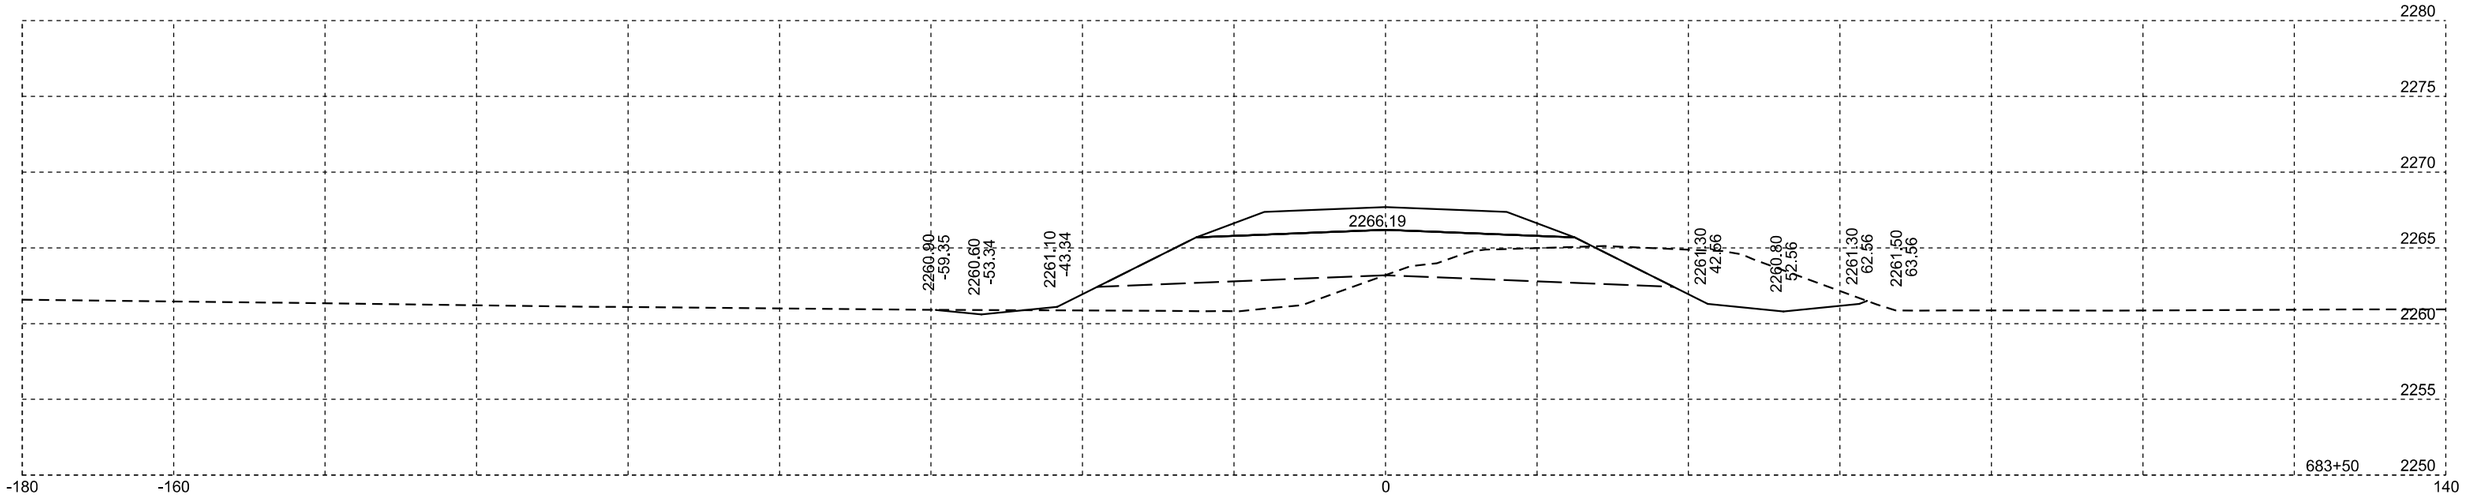

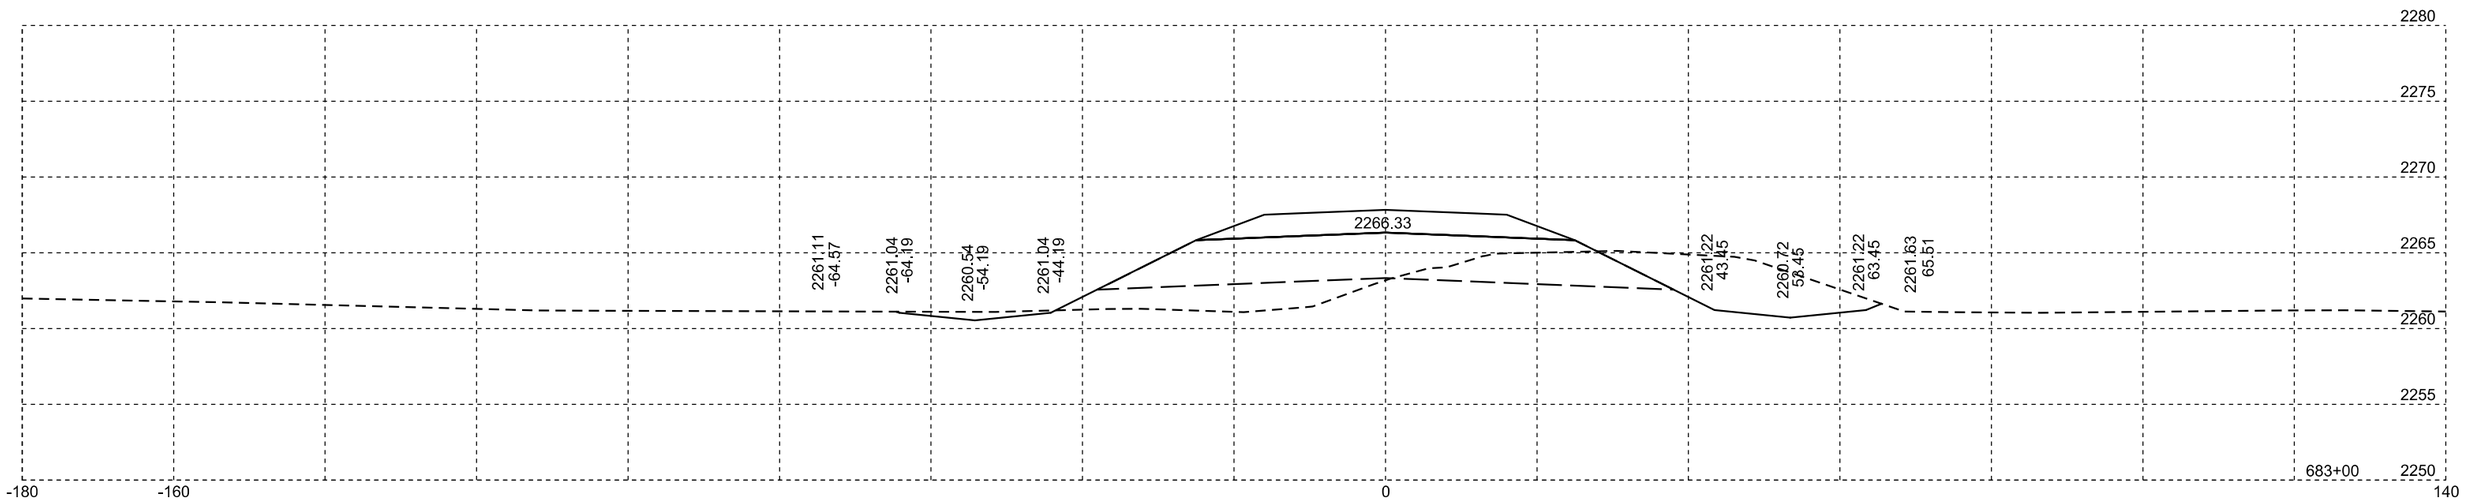

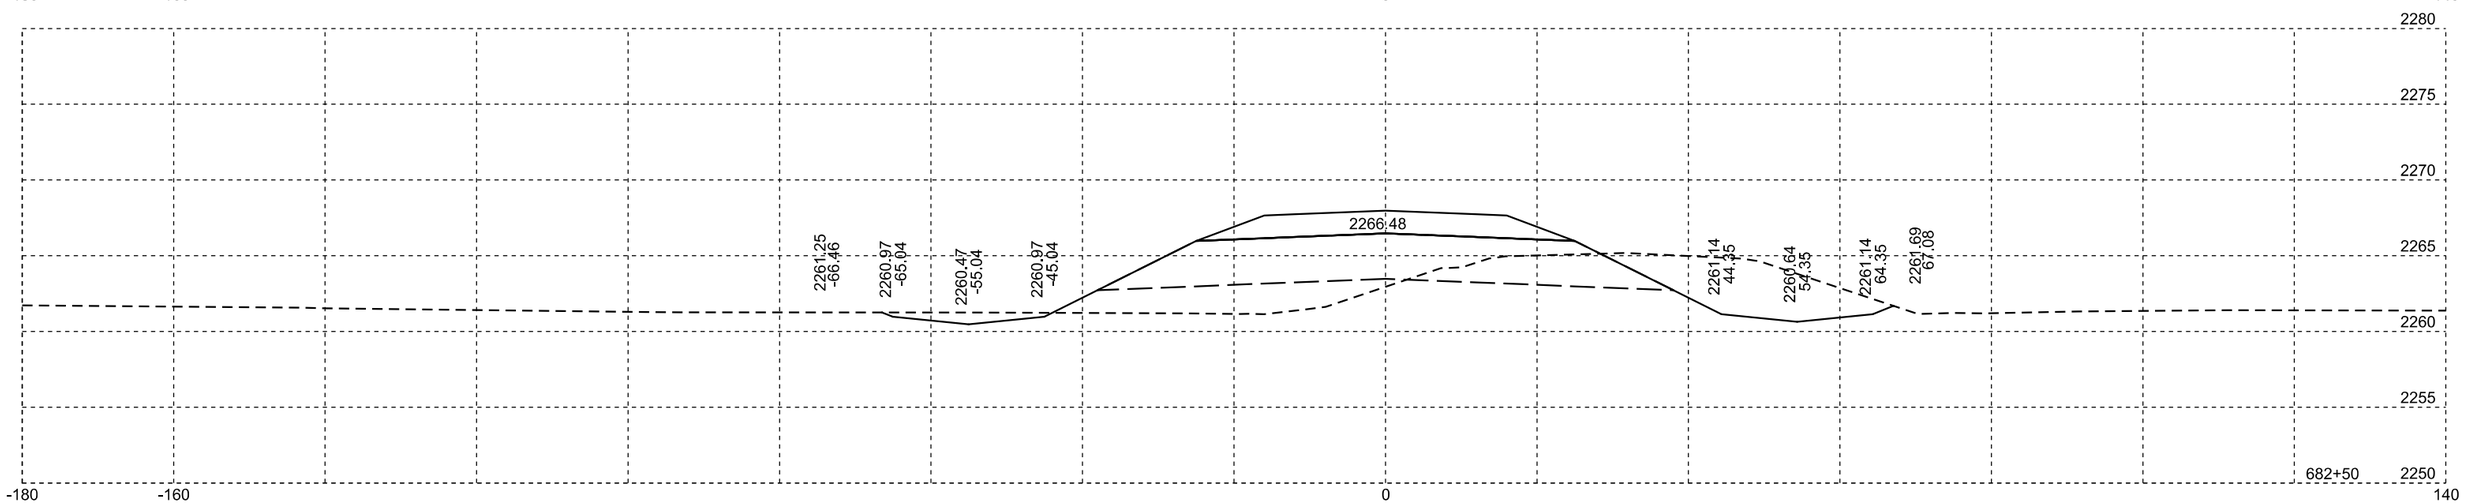

Plotting Date: 10/02/2014

STATE OF SOUTH DAKOTA	PROJECT	SHEET NO.	TOTAL SHEETS
	NH 0073(63)182	X25	X76

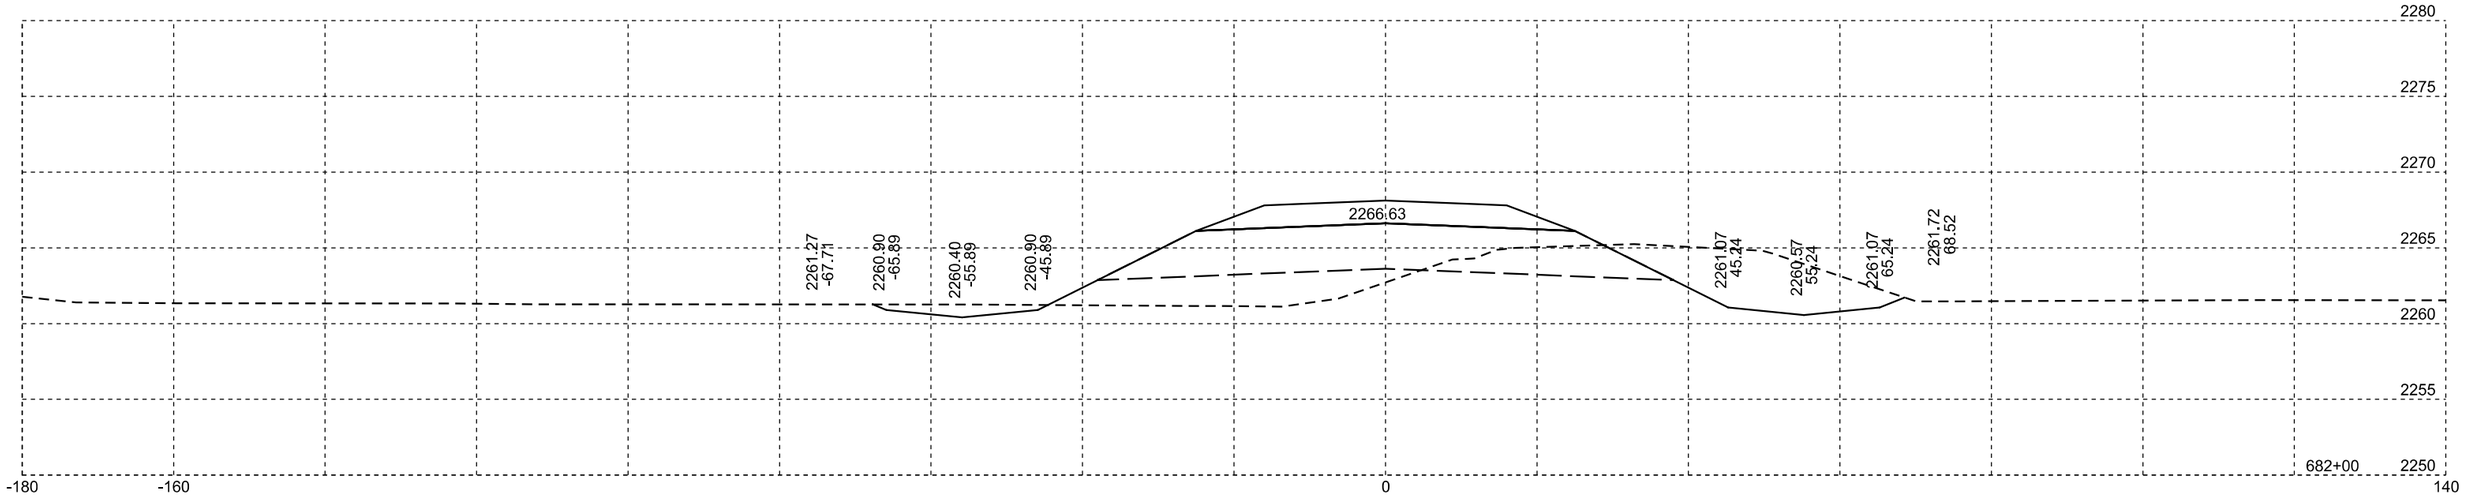

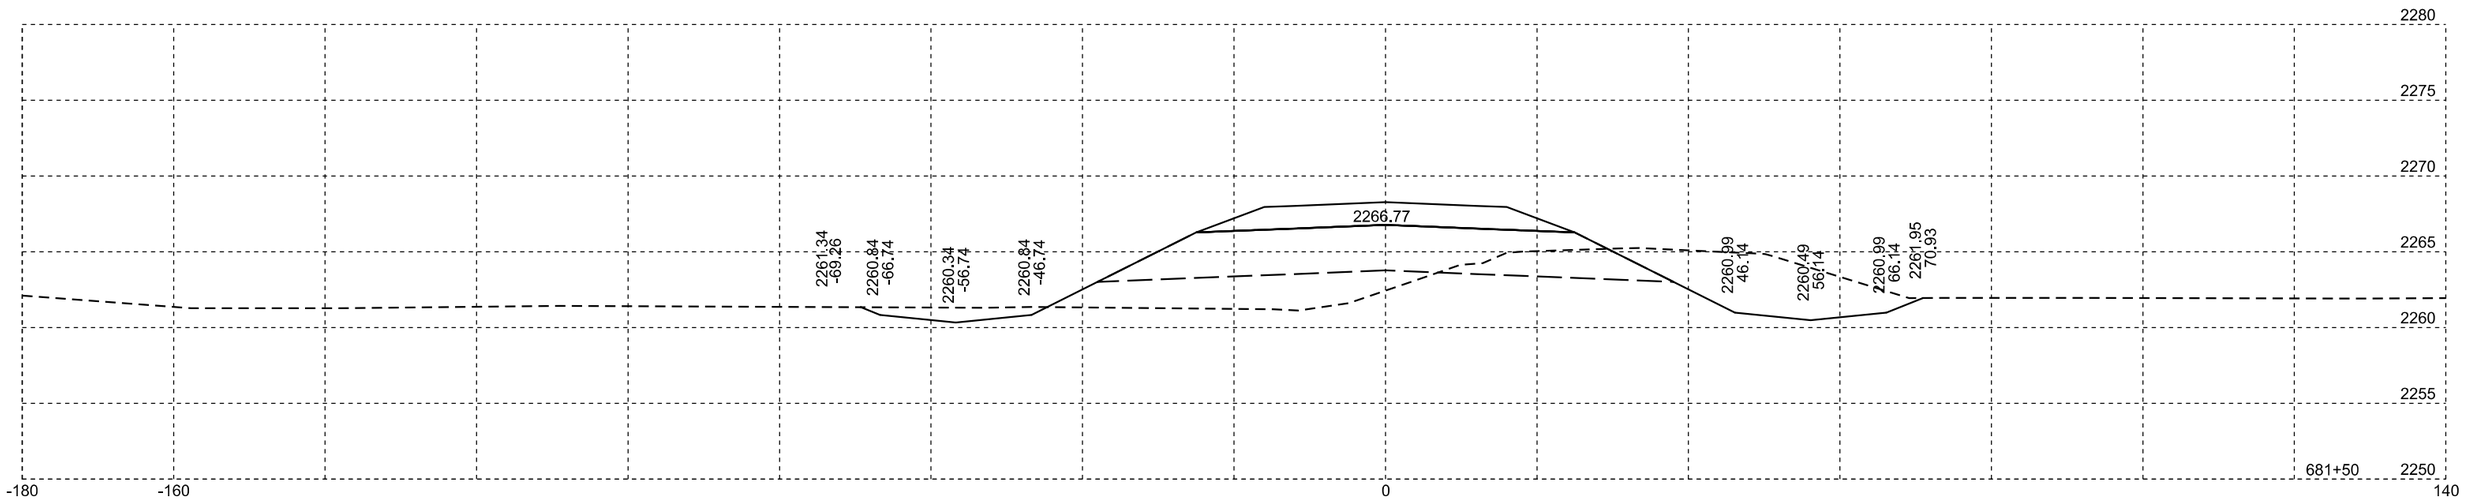

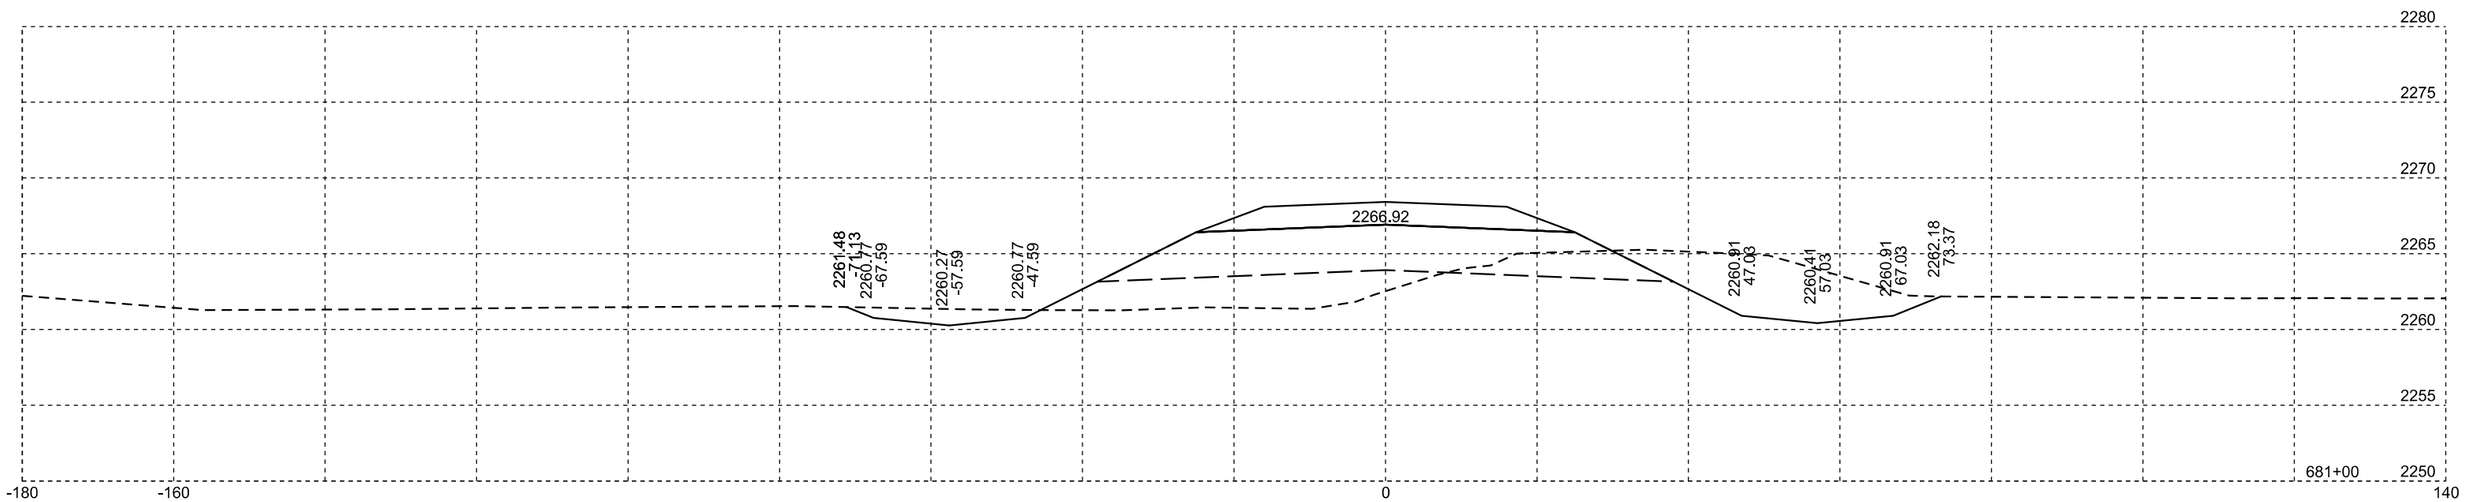

Plotting Date: 10/02/2014

STATE OF SOUTH DAKOTA	PROJECT	SHEET NO.	TOTAL SHEETS
	NH 0073(63)182	X26	X76

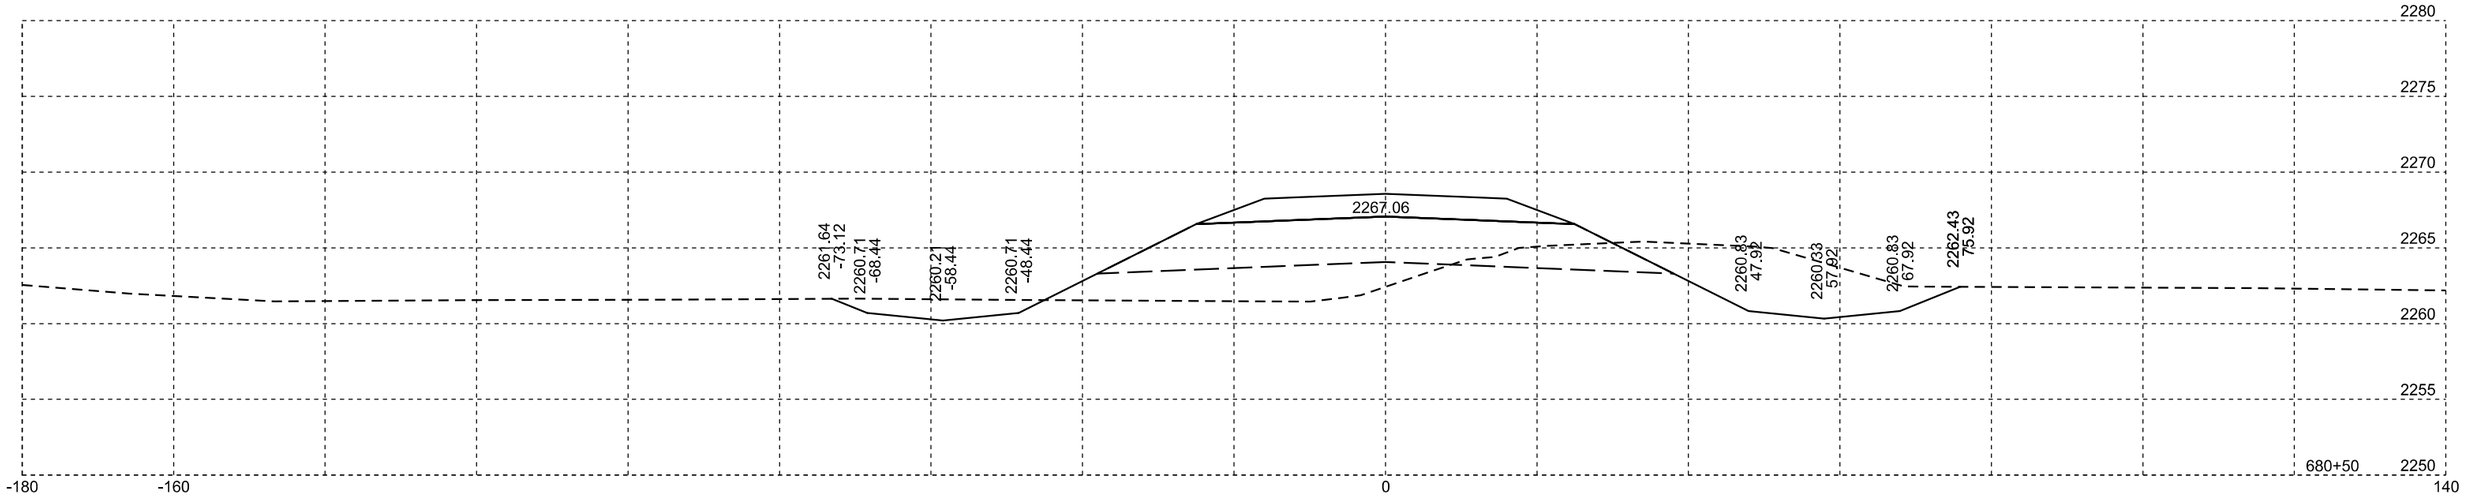

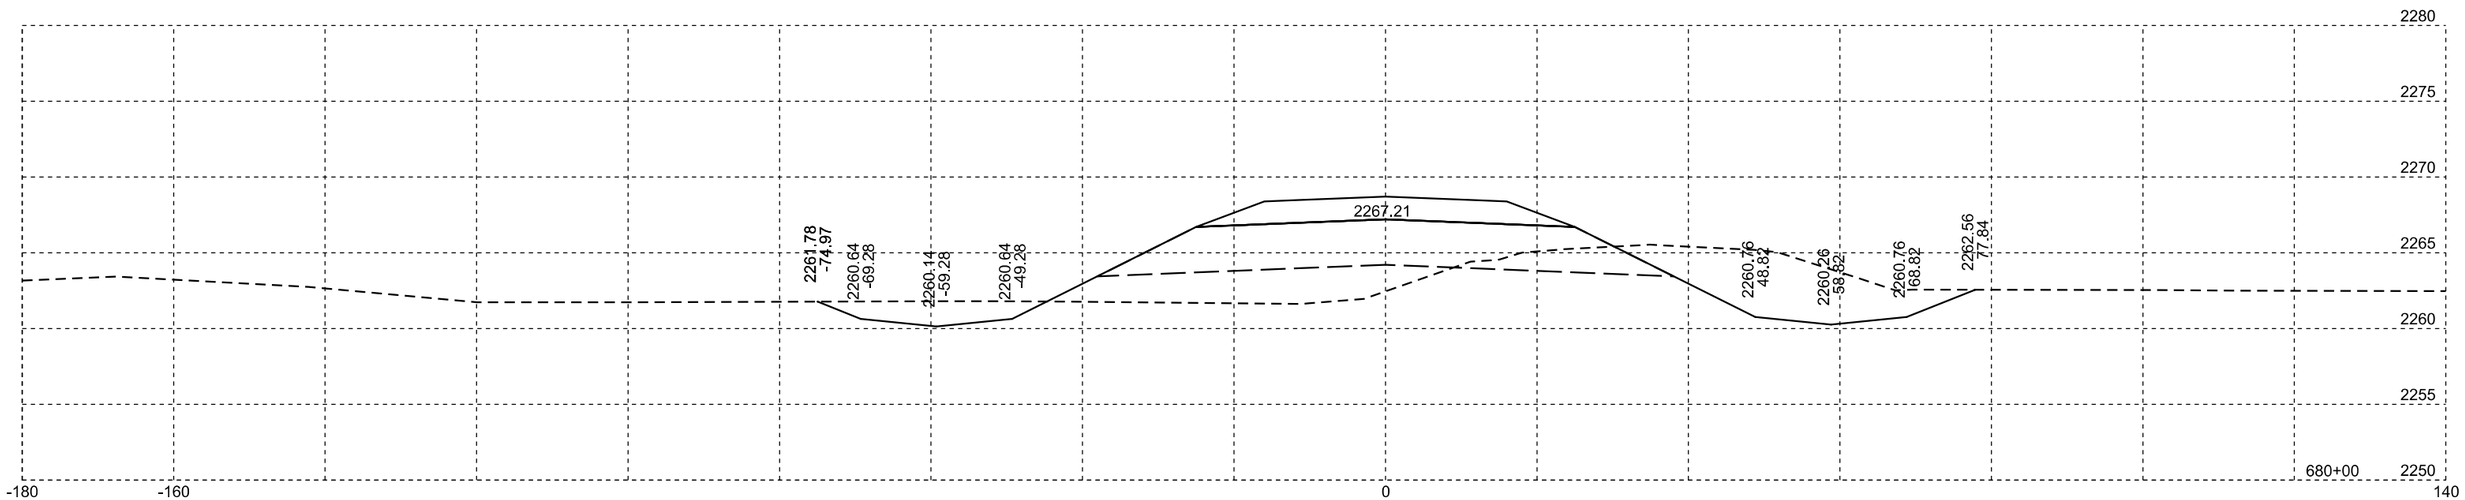

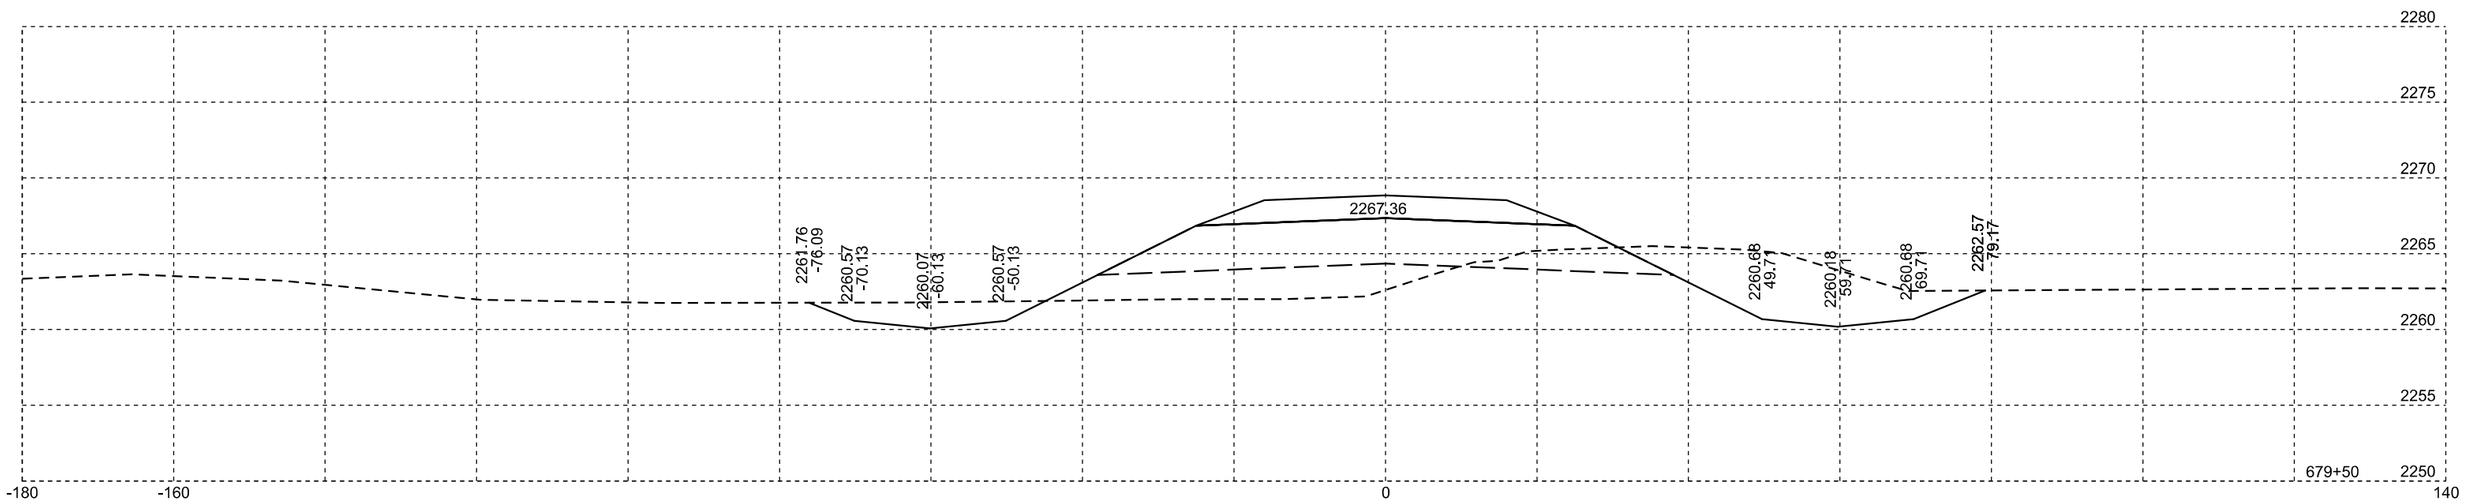

Plotting Date: 10/02/2014

STATE OF SOUTH DAKOTA	PROJECT	SHEET NO.	TOTAL SHEETS
	NH 0073(63)182	X27	X76

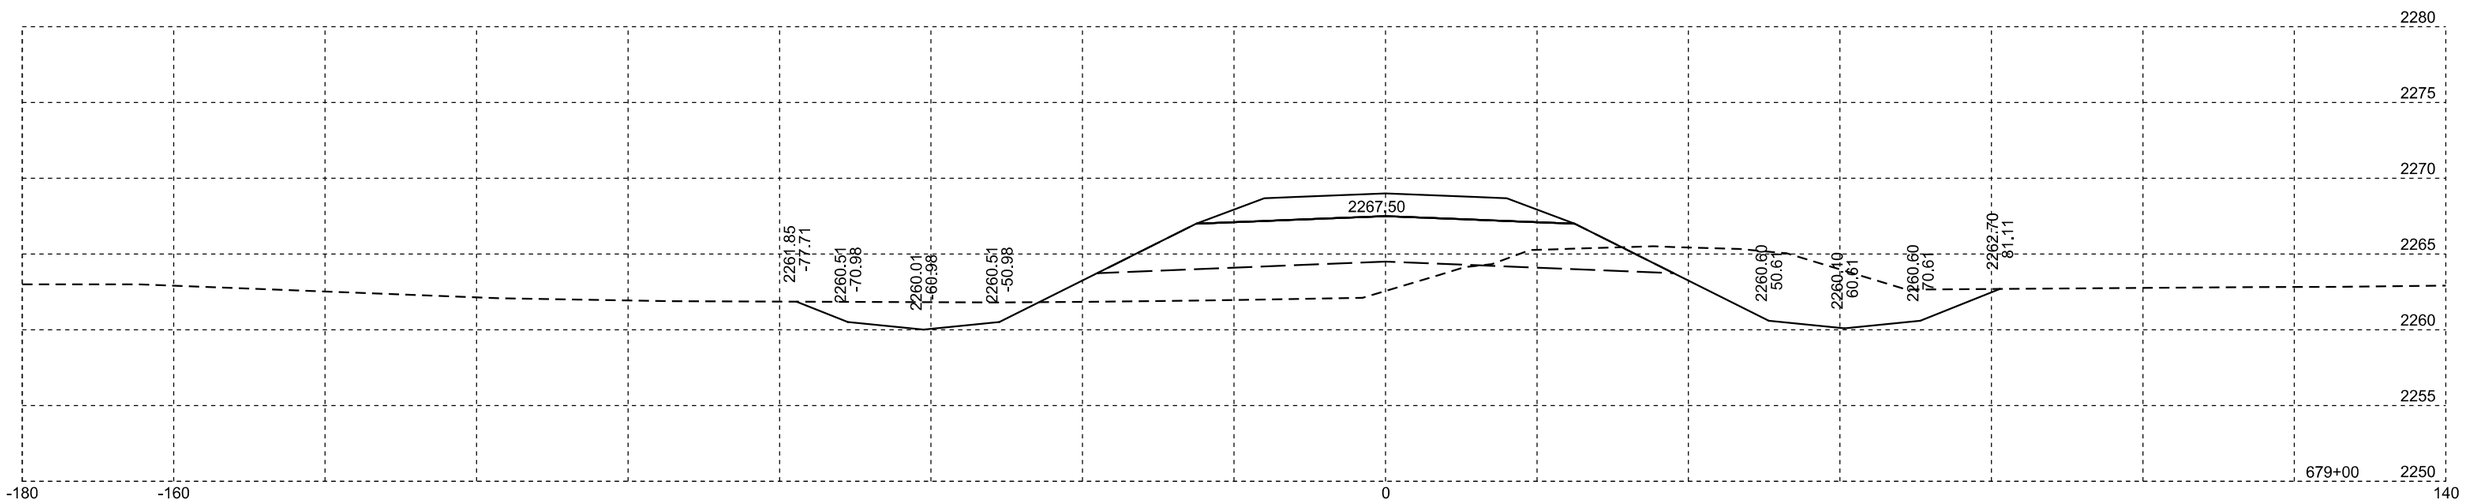

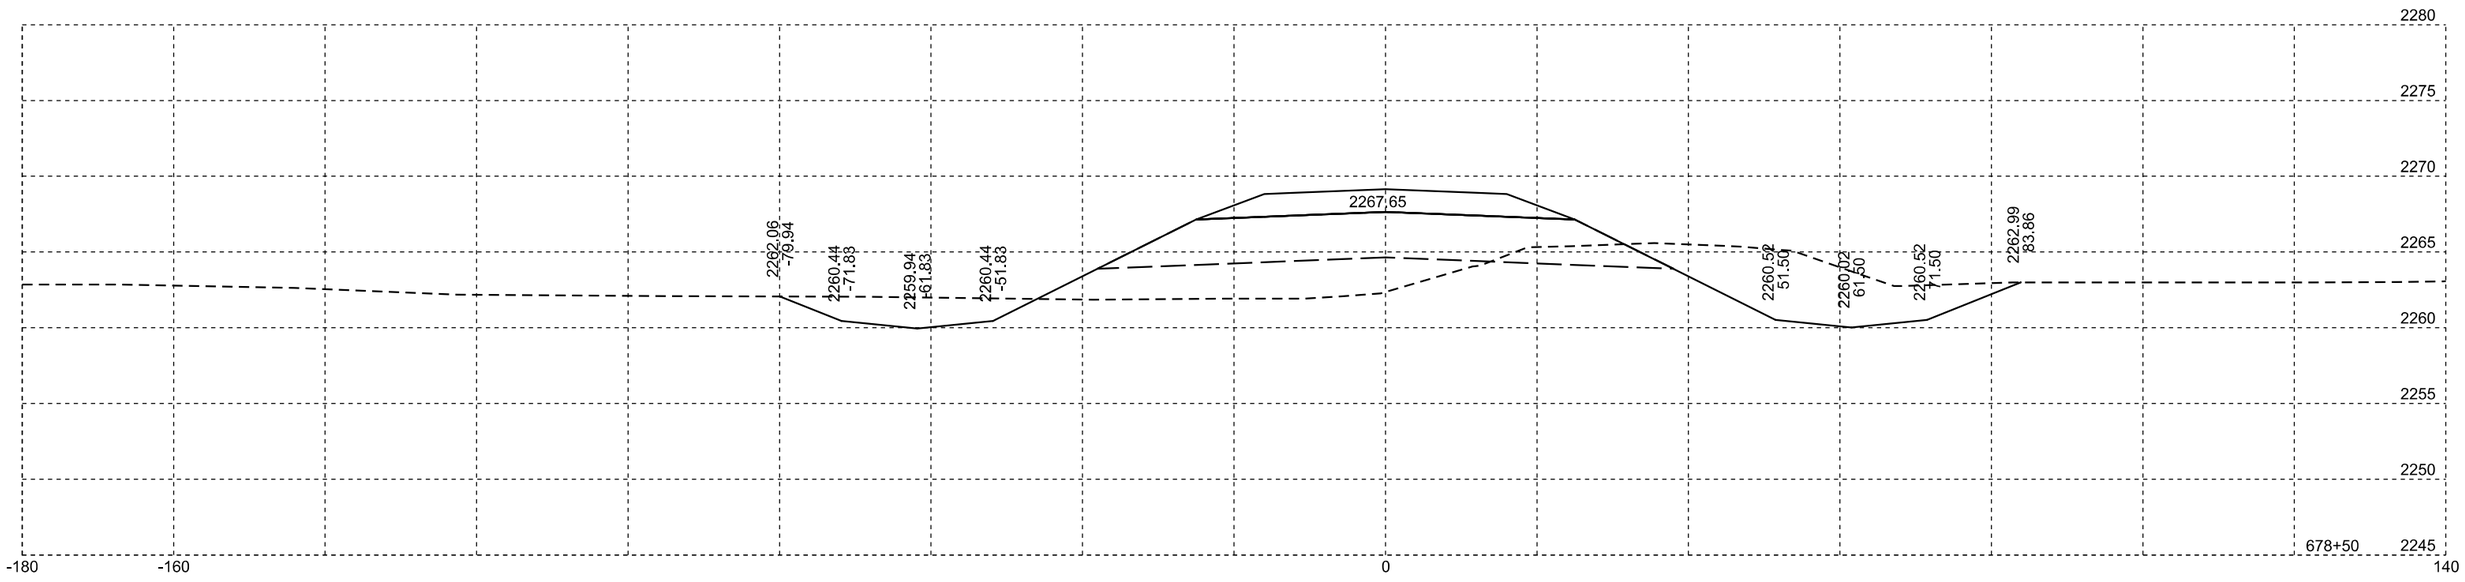

Plotting Date: 10/02/2014

STATE OF SOUTH DAKOTA	PROJECT	SHEET NO.	TOTAL SHEETS
	NH 0073(63)182	X28	X76

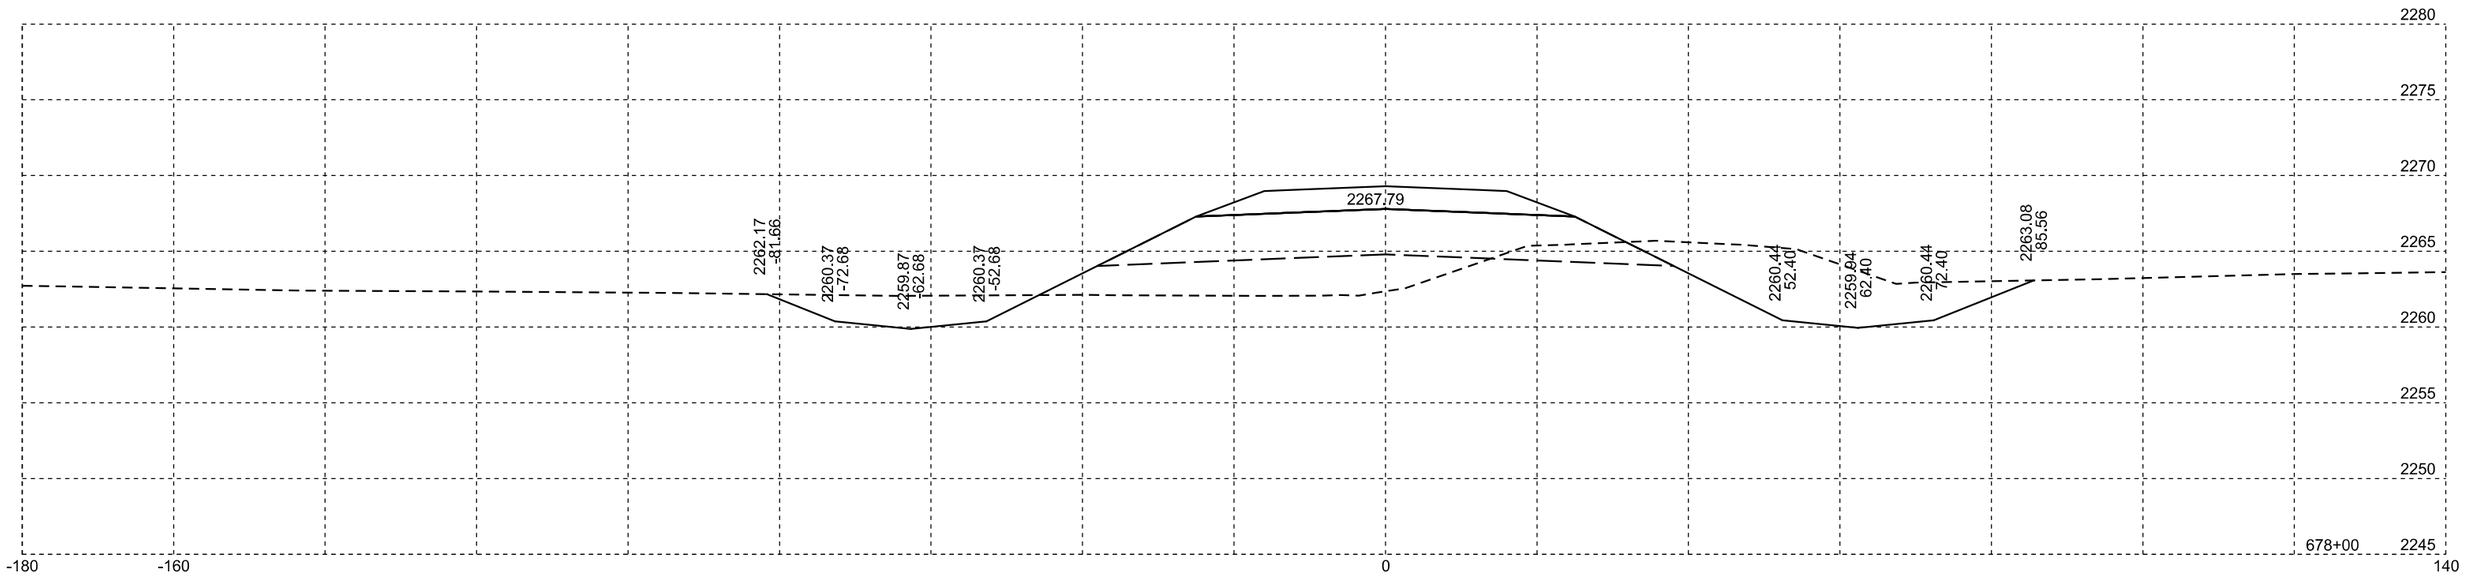

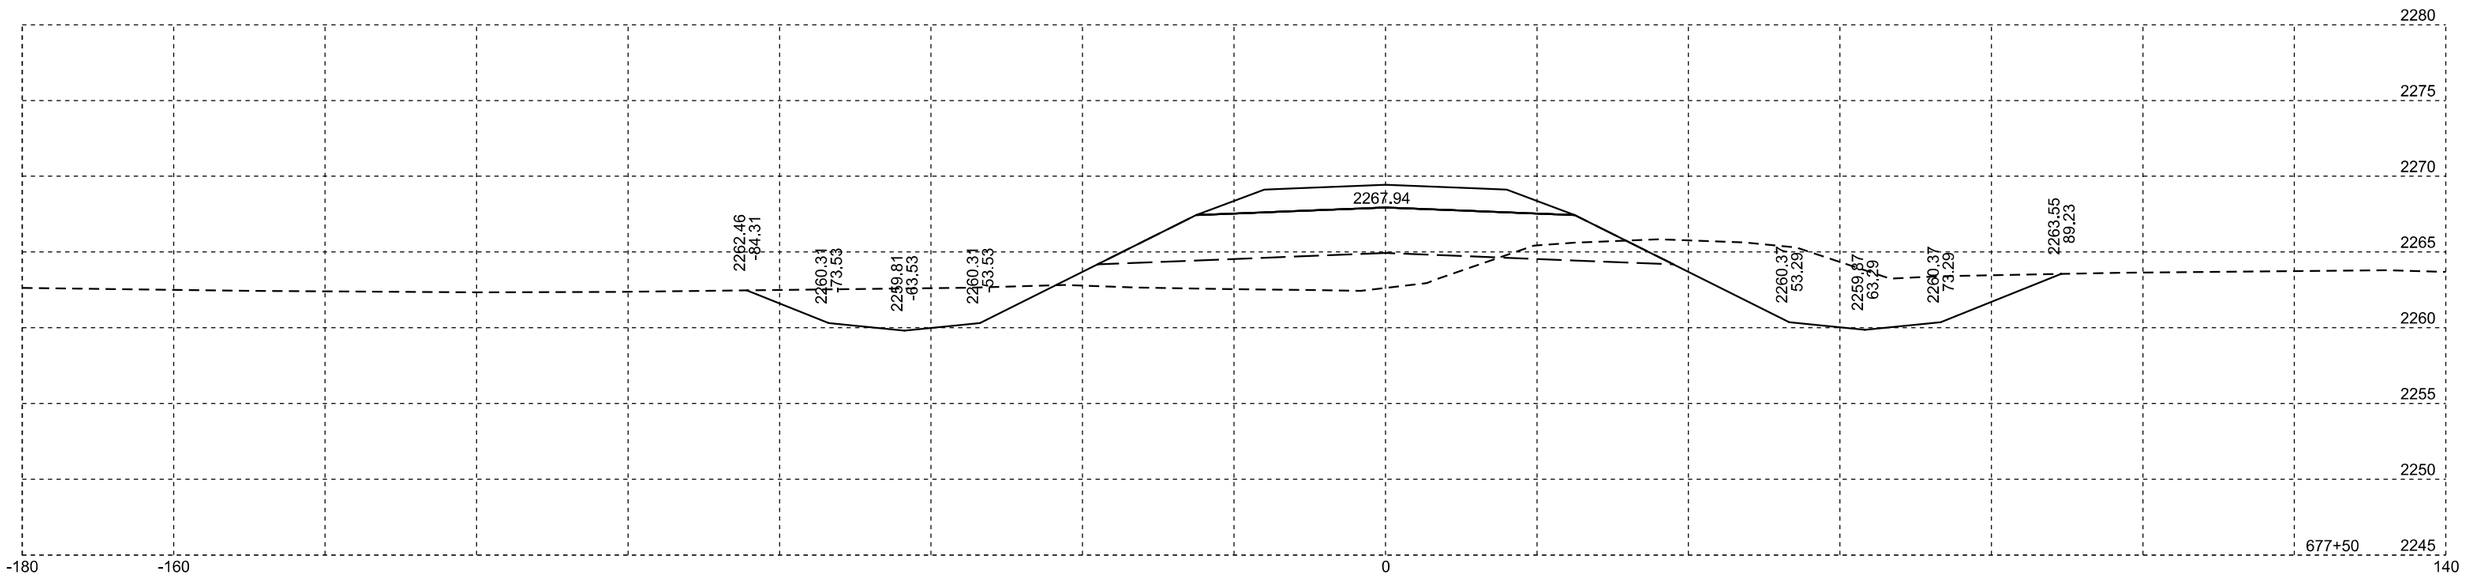

Plotting Date: 10/02/2014

STATE OF SOUTH DAKOTA	PROJECT	SHEET NO.	TOTAL SHEETS
	NH 0073(63)182	X29	X76

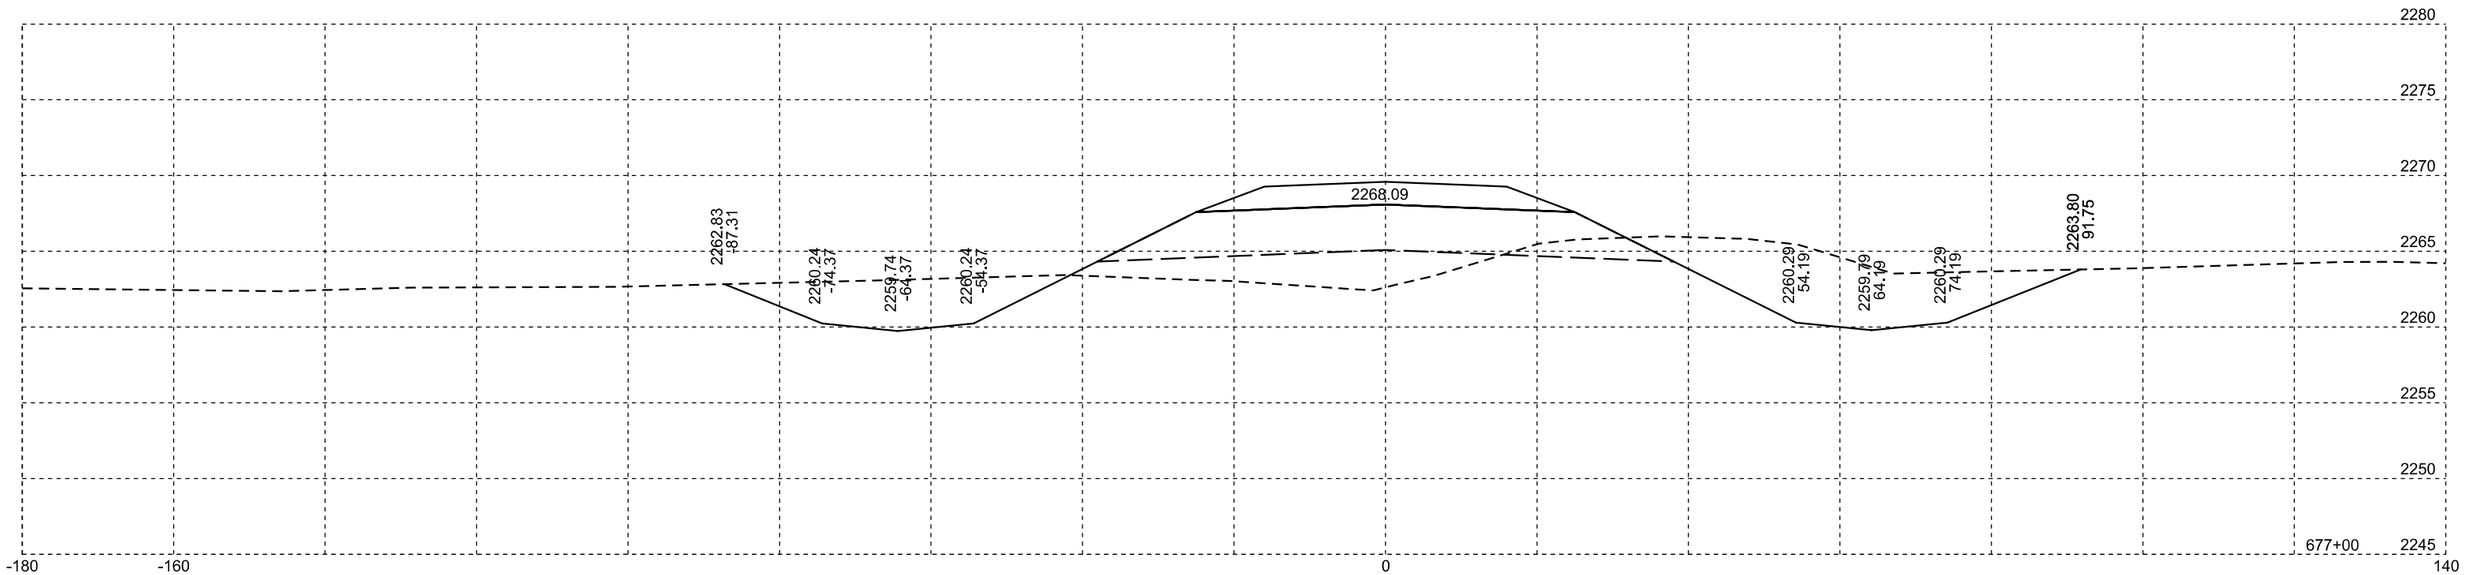

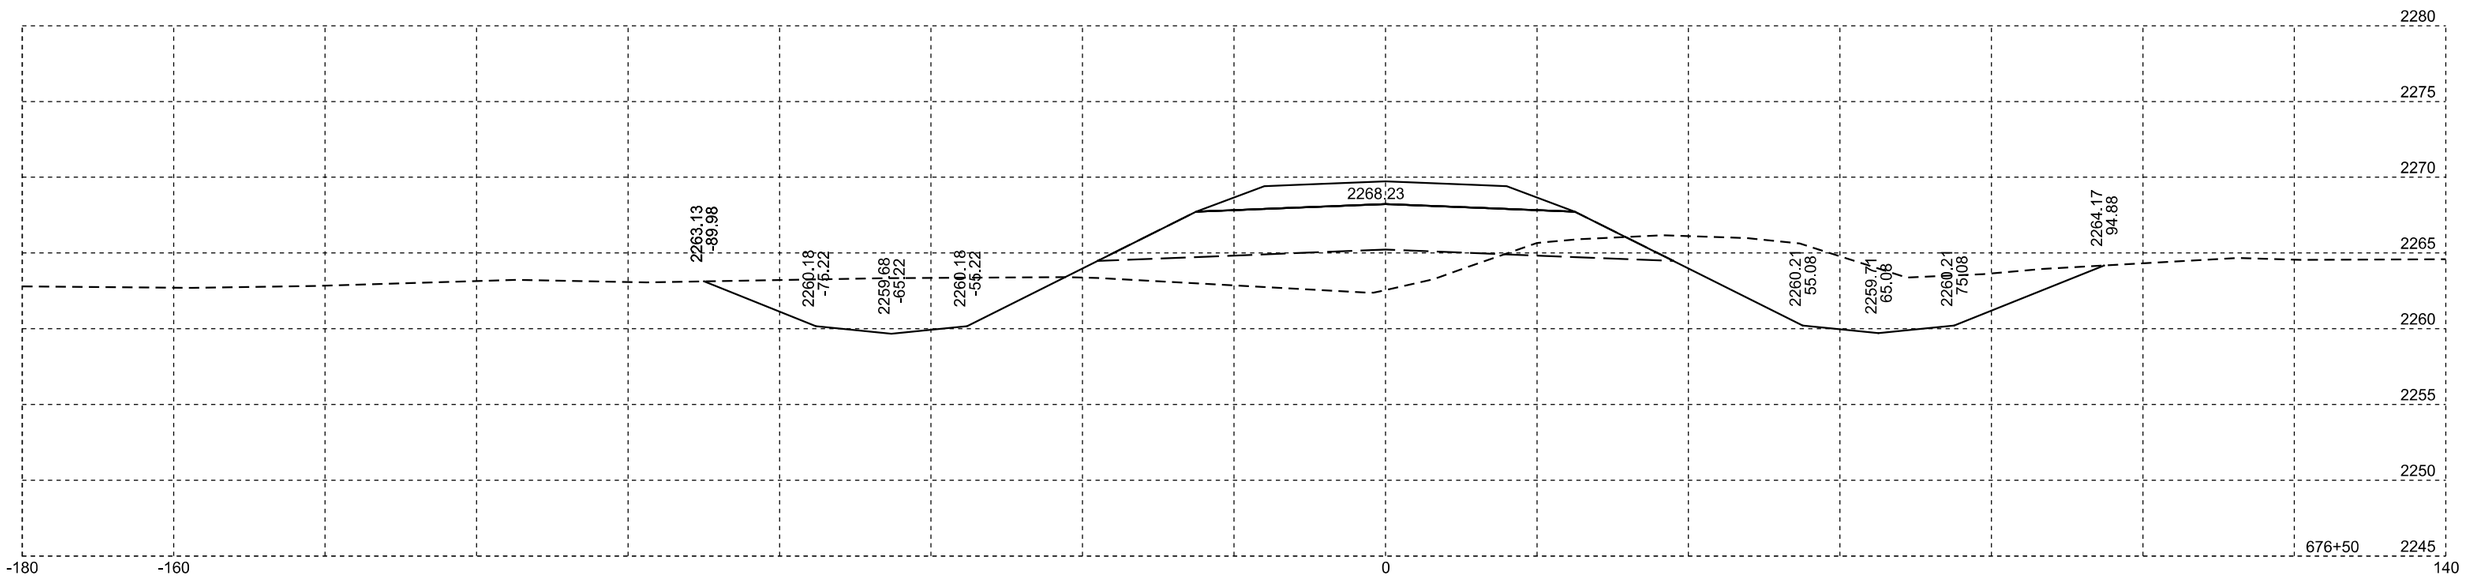

Plotting Date: 10/02/2014

STATE OF SOUTH DAKOTA	PROJECT	SHEET NO.	TOTAL SHEETS
	NH 0073(63)182	X30	X76

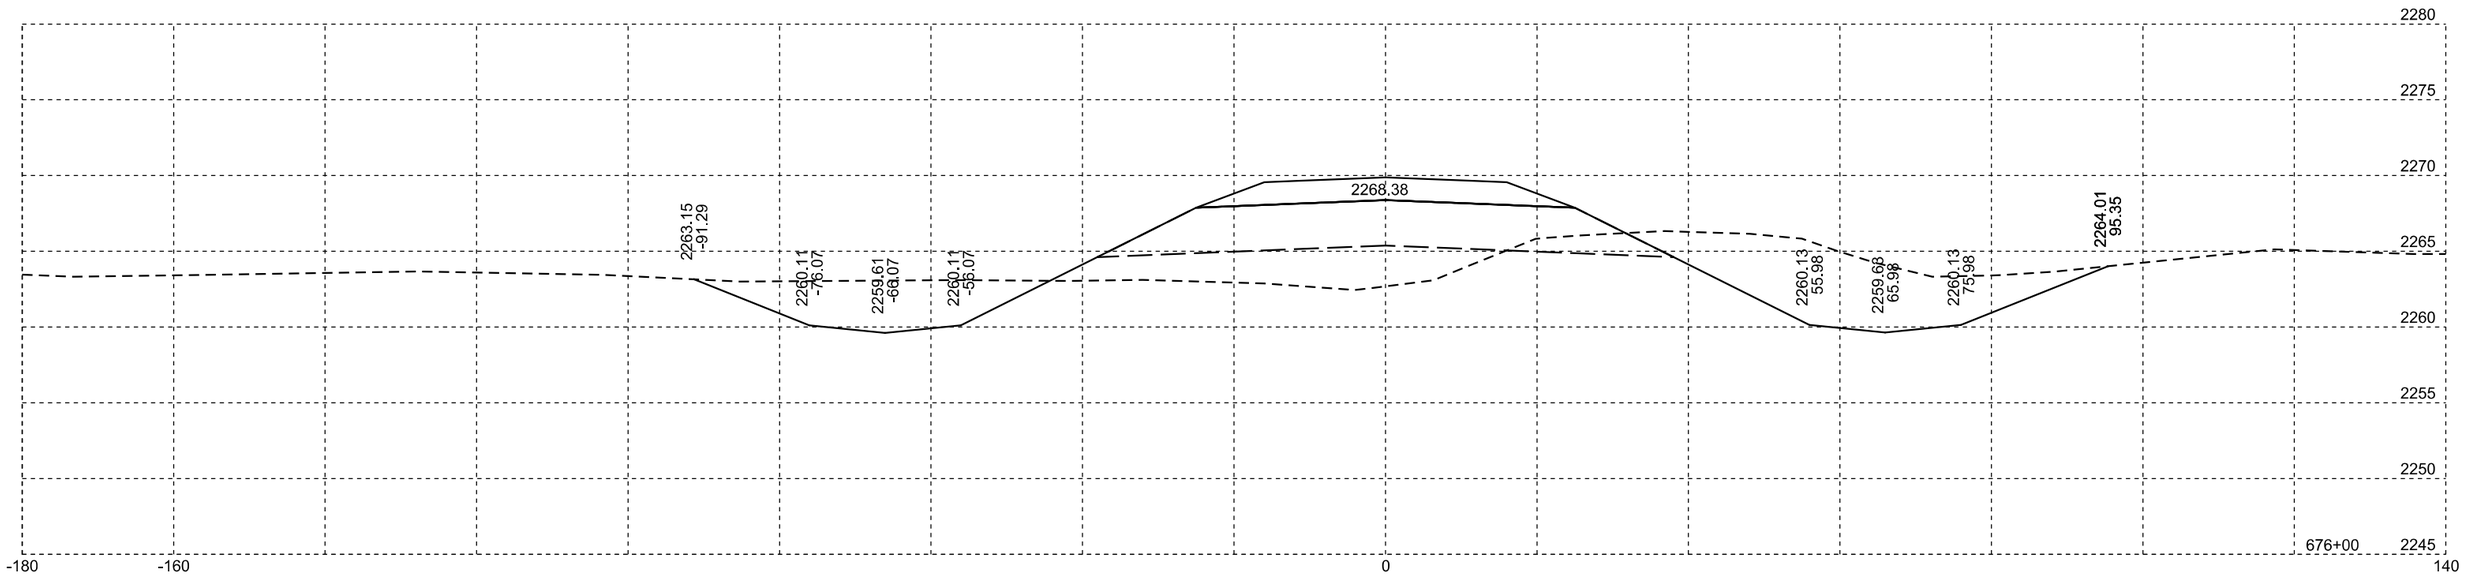

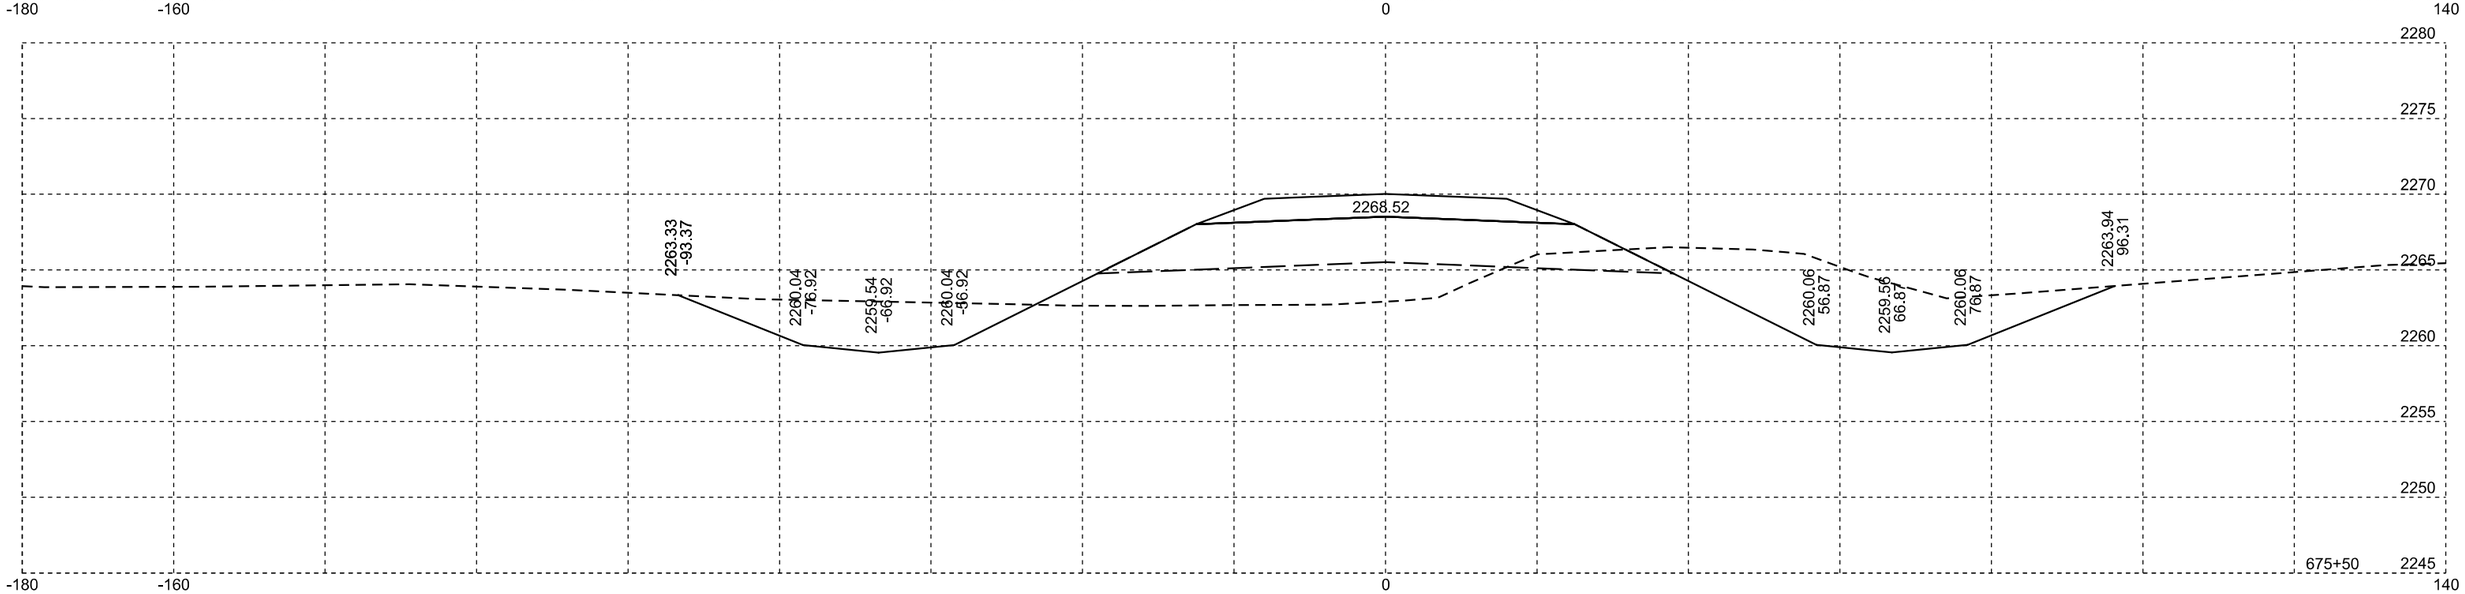

Plotting Date: 10/02/2014

STATE OF SOUTH DAKOTA	PROJECT	SHEET NO.	TOTAL SHEETS
	NH 0073(63)182	X31	X76

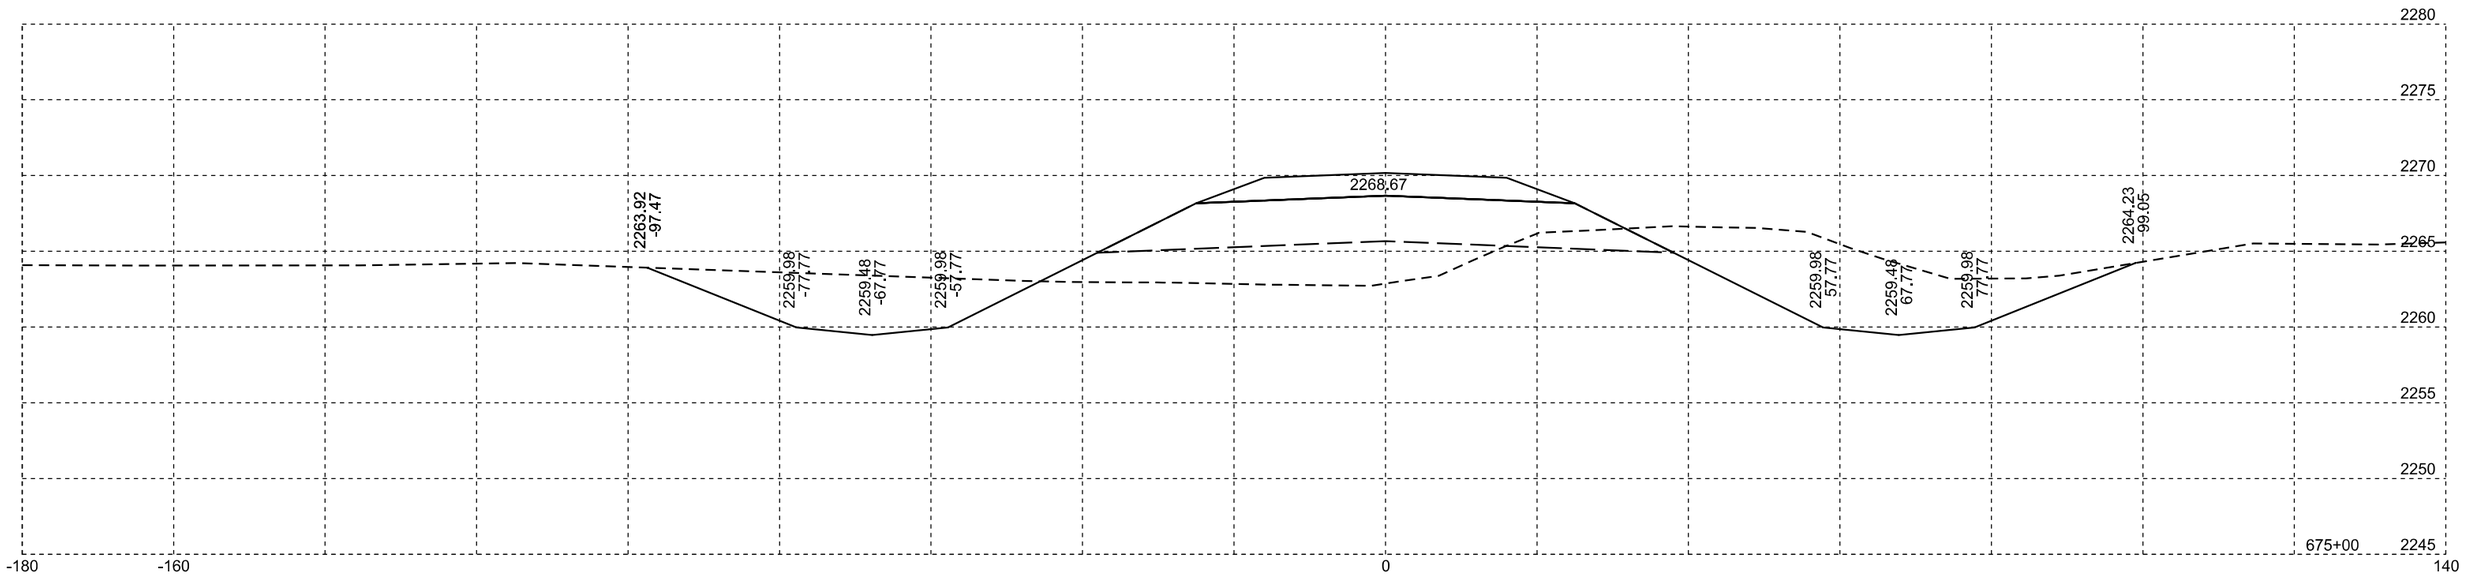

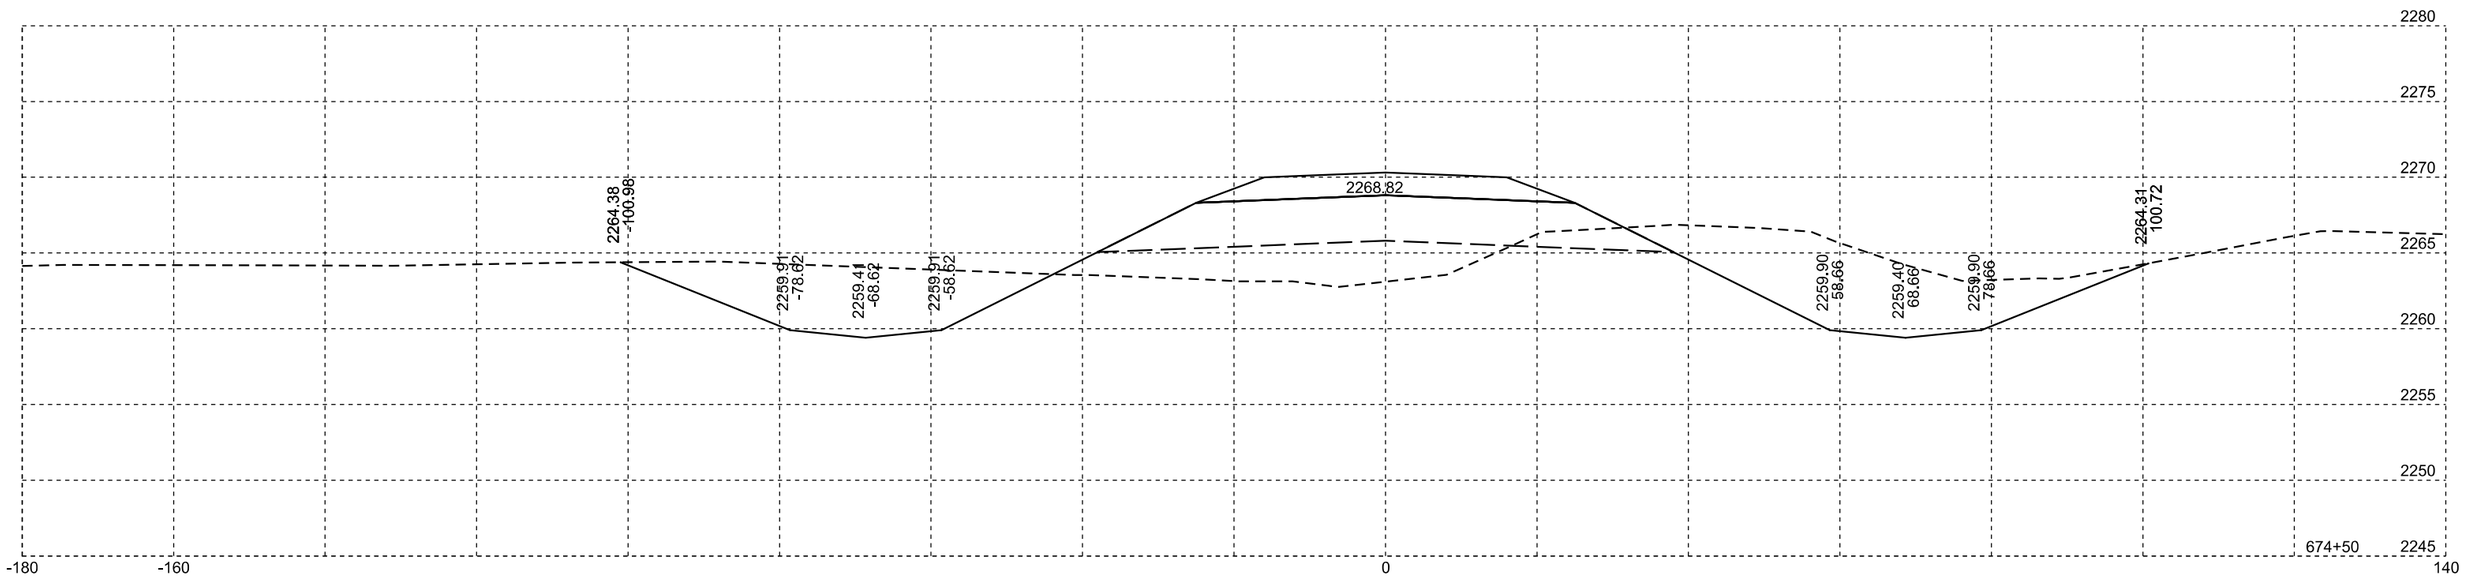

Plotting Date: 10/02/2014

STATE OF SOUTH DAKOTA	PROJECT	SHEET NO.	TOTAL SHEETS
	NH 0073(63)182	X32	X76

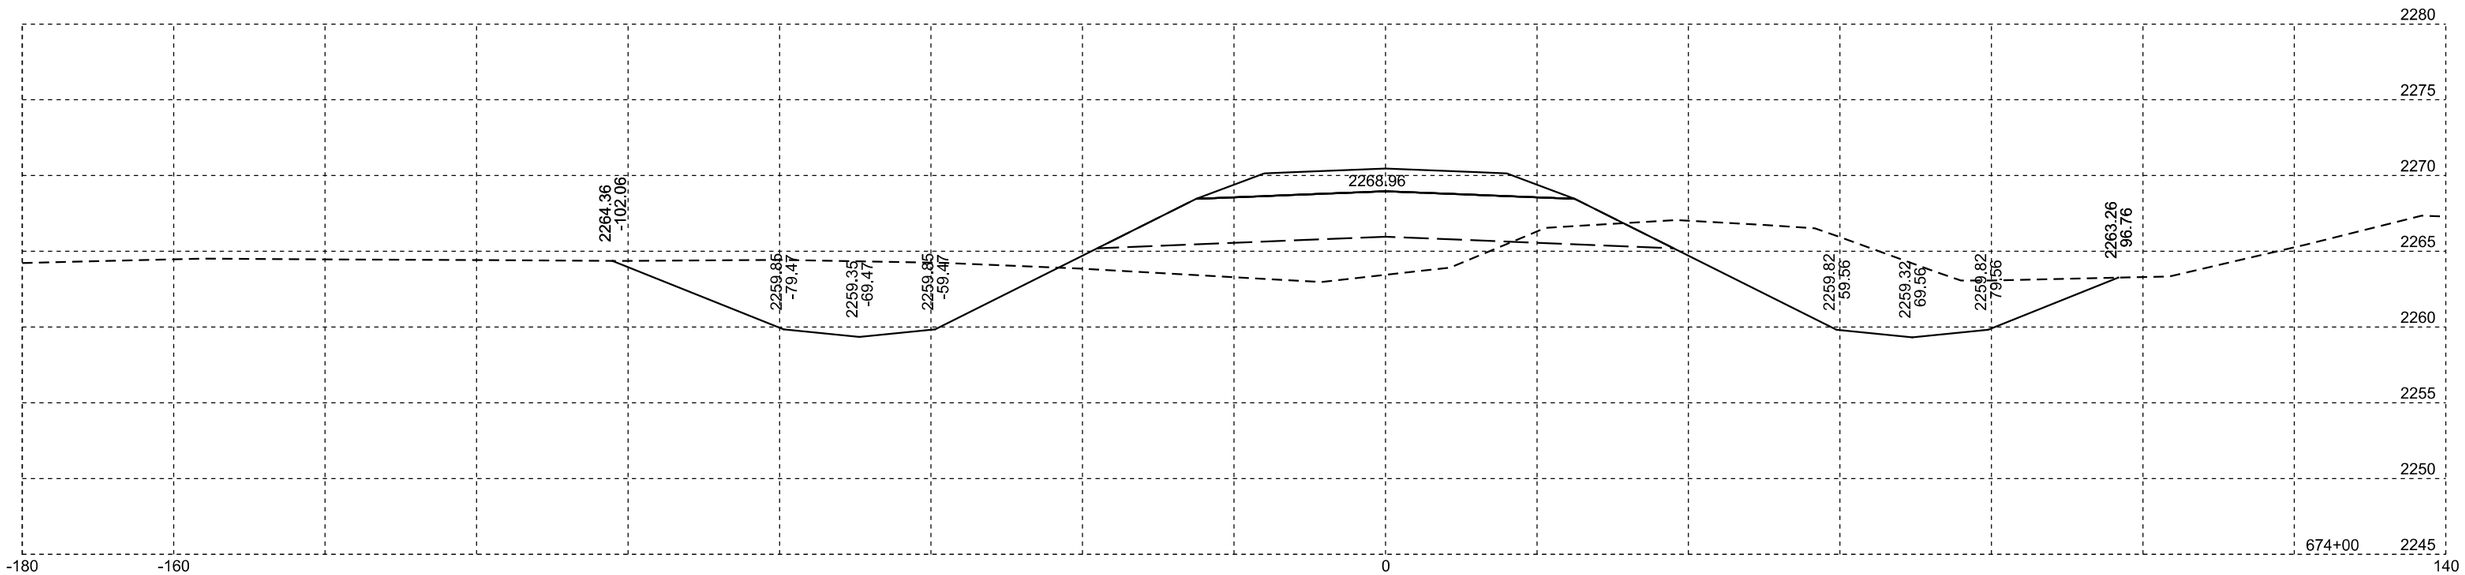

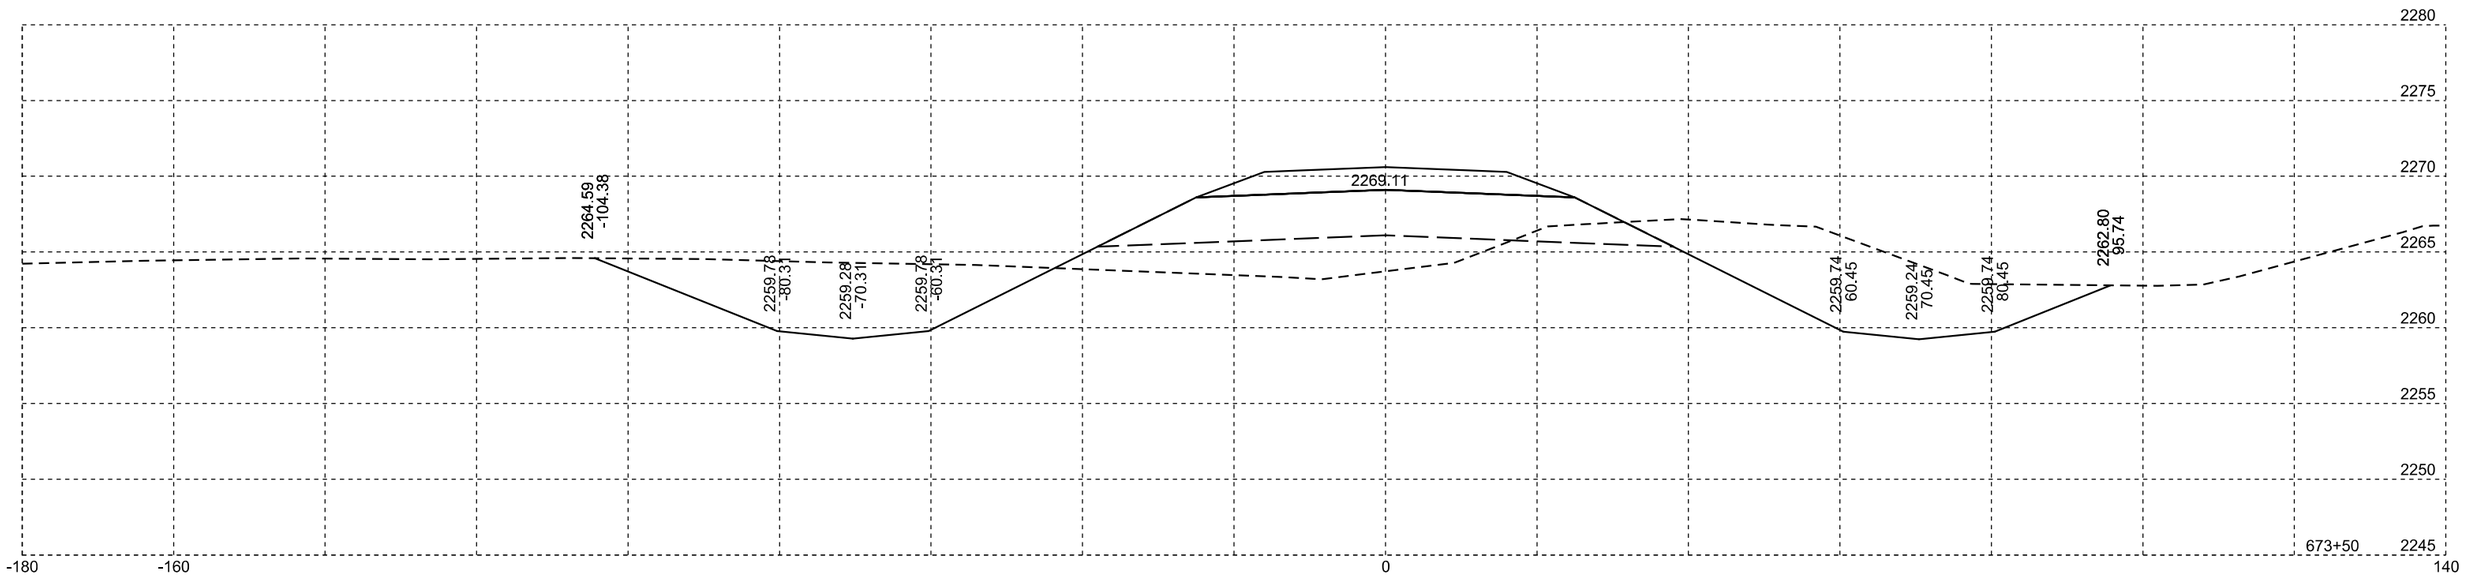

Plotting Date: 10/02/2014

STATE OF SOUTH DAKOTA	PROJECT	SHEET NO.	TOTAL SHEETS
	NH 0073(63)182	X33	X76

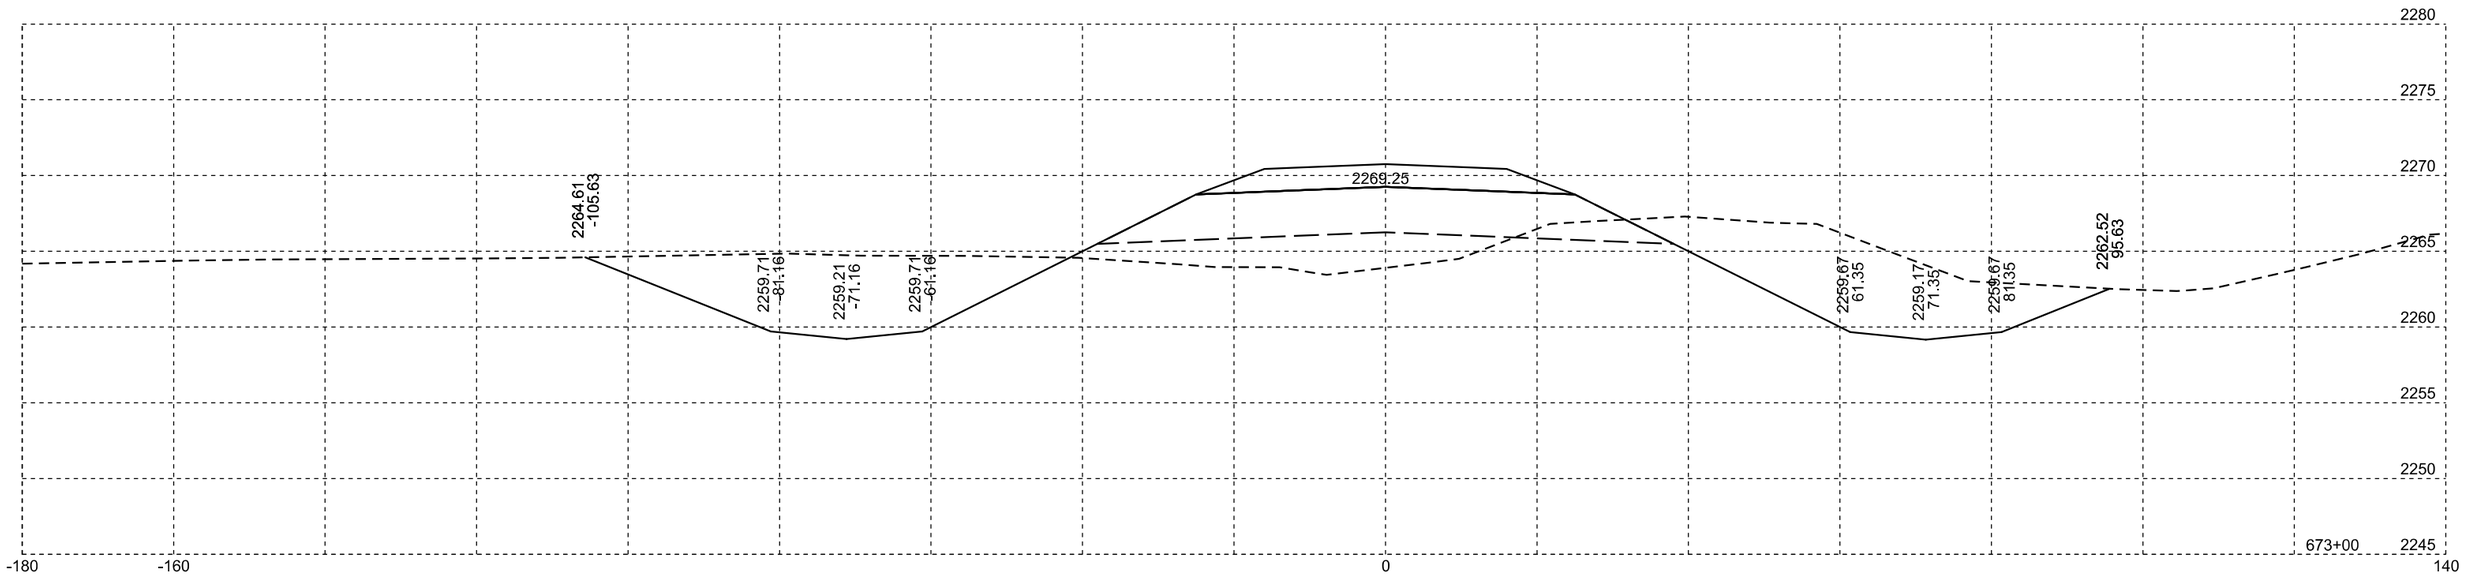

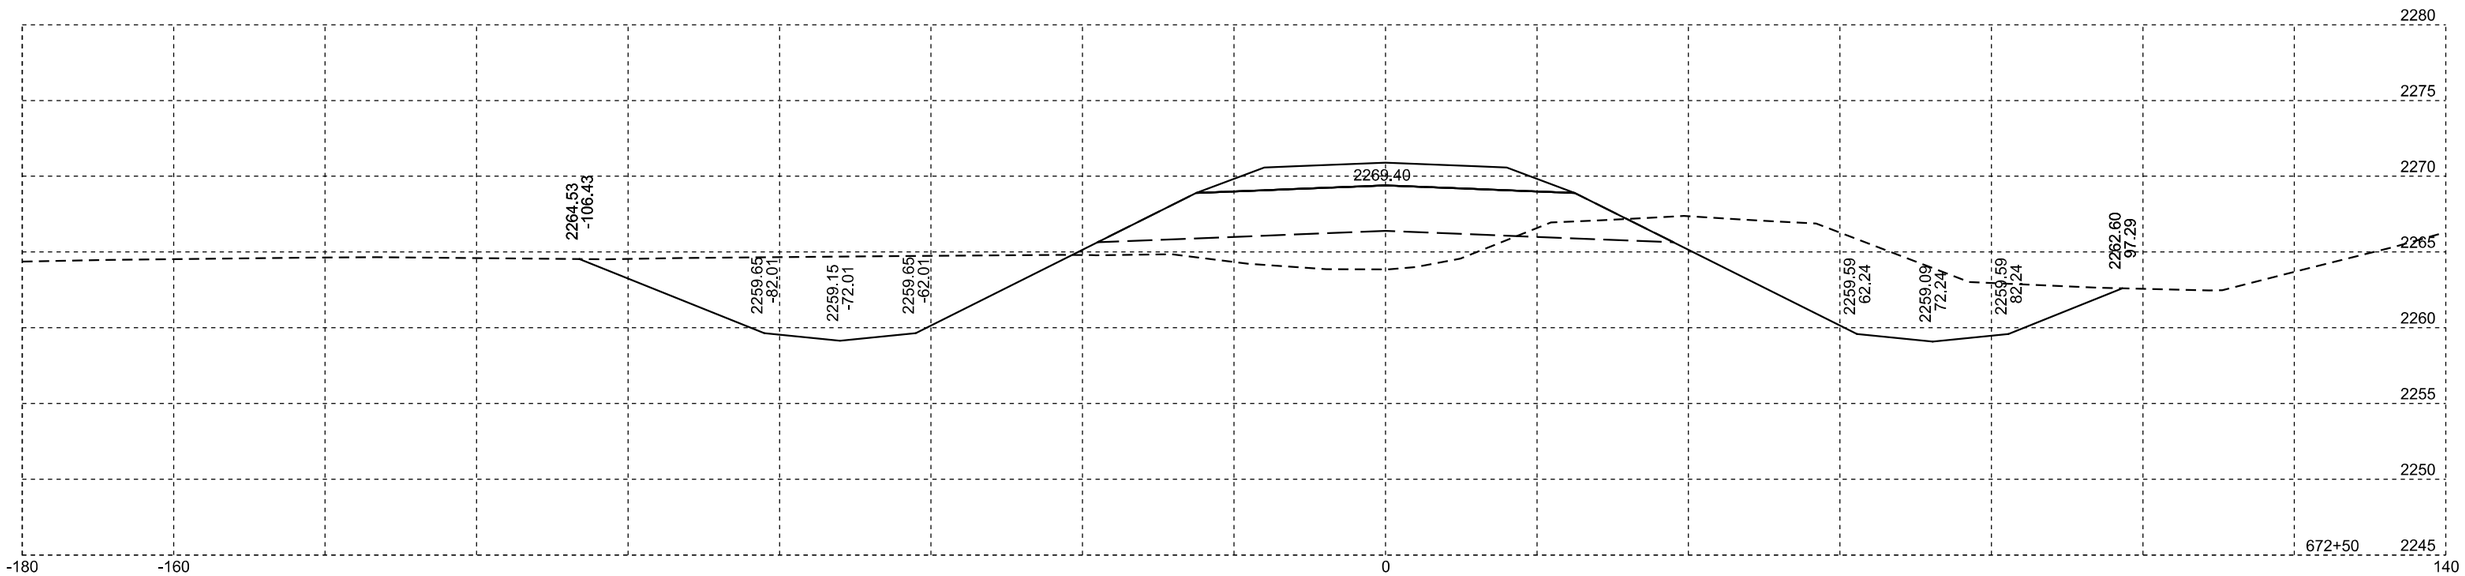

Plotting Date: 10/02/2014

STATE OF SOUTH DAKOTA	PROJECT	SHEET NO.	TOTAL SHEETS
	NH 0073(63)182	X34	X76

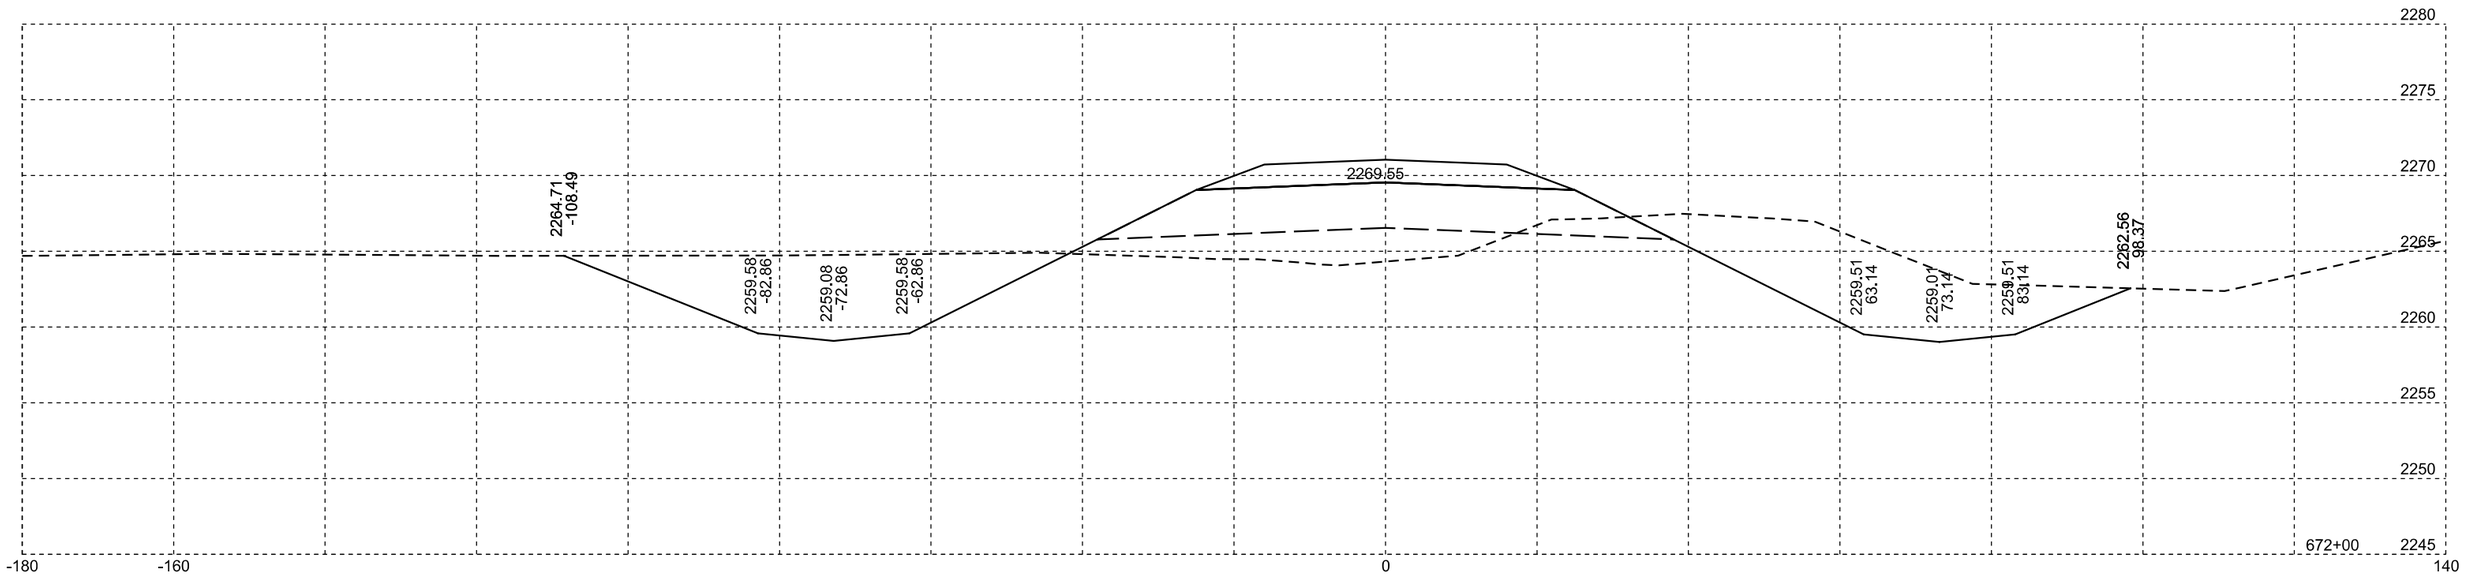

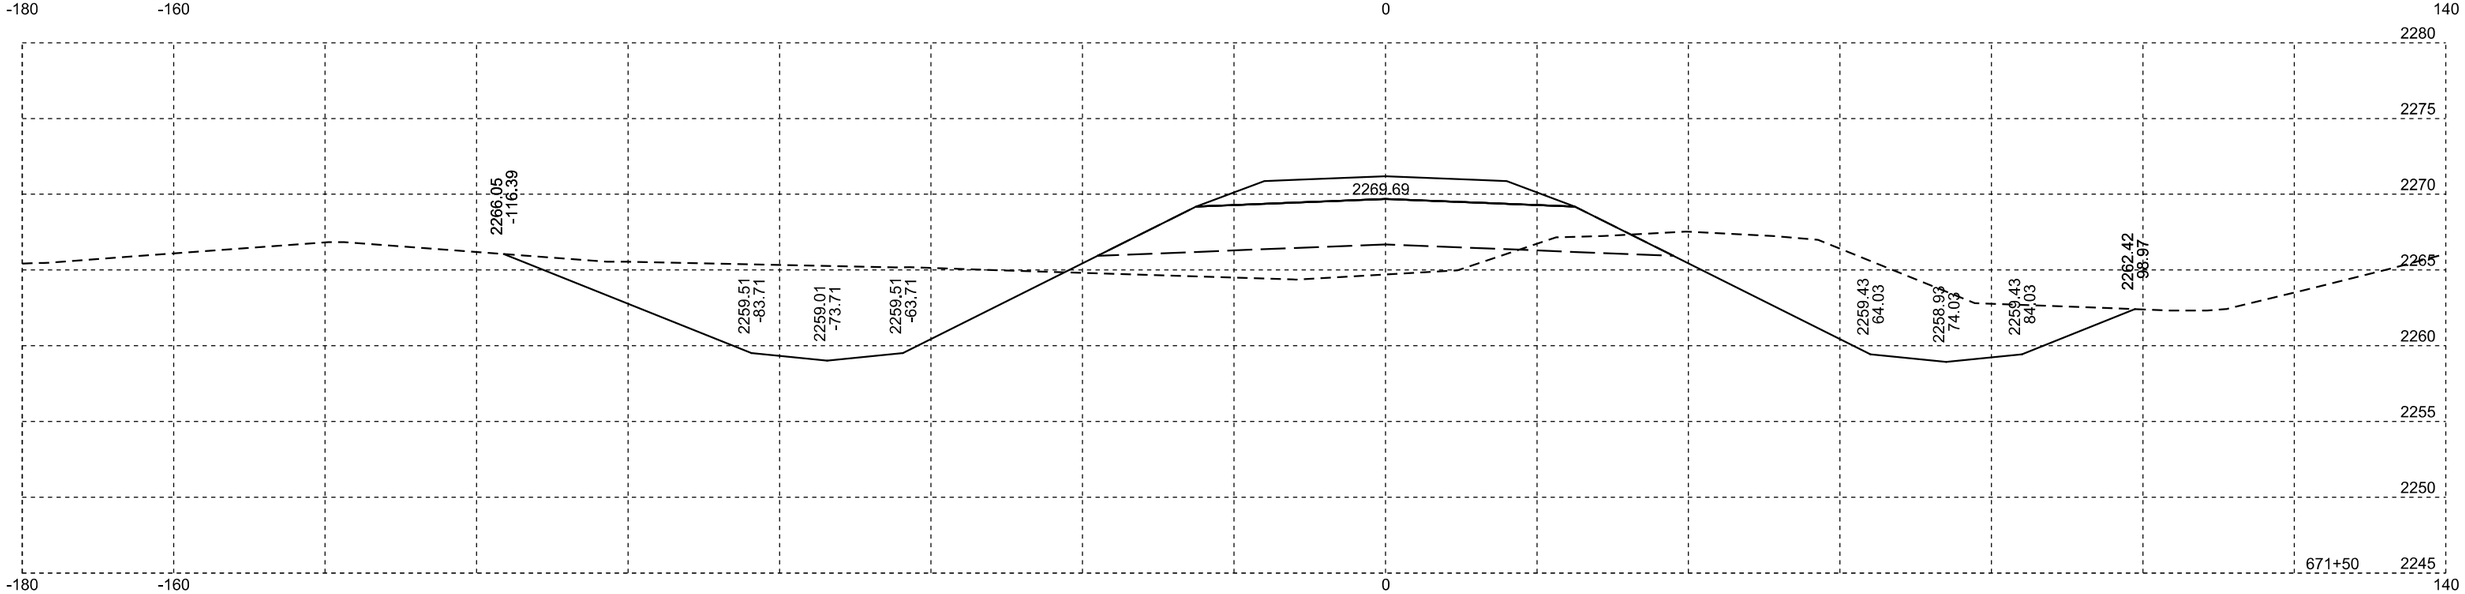

Plotting Date: 10/02/2014

STATE OF SOUTH DAKOTA	PROJECT	SHEET NO.	TOTAL SHEETS
	NH 0073(63)182	X35	X76

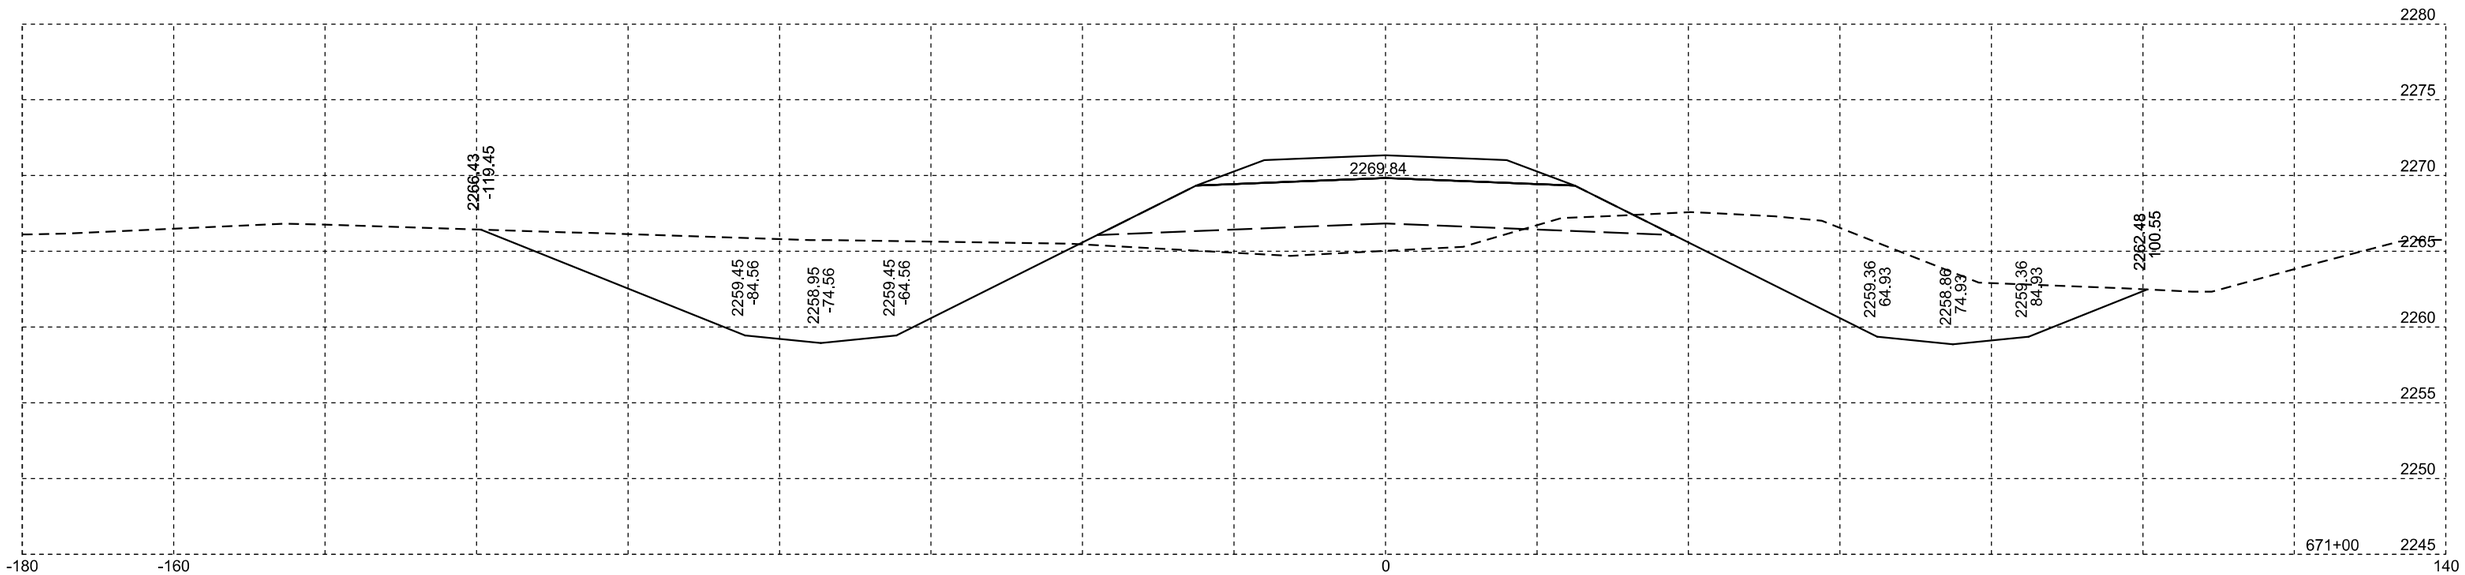

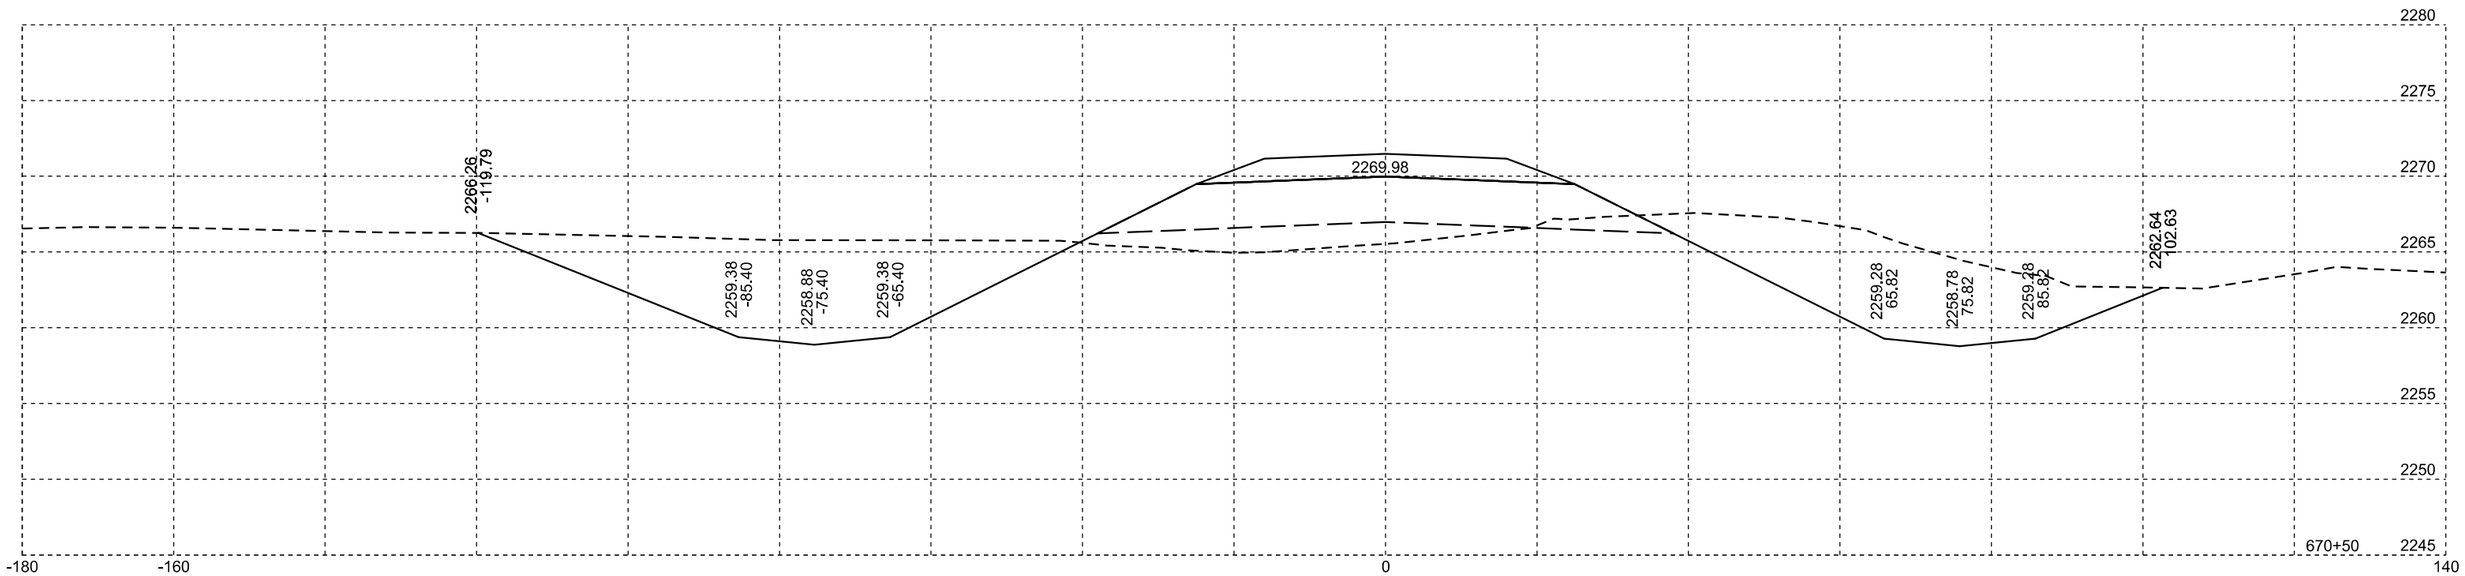

Plotting Date: 10/02/2014

STATE OF SOUTH DAKOTA	PROJECT	SHEET NO.	TOTAL SHEETS
	NH 0073(63)182	X36	X76

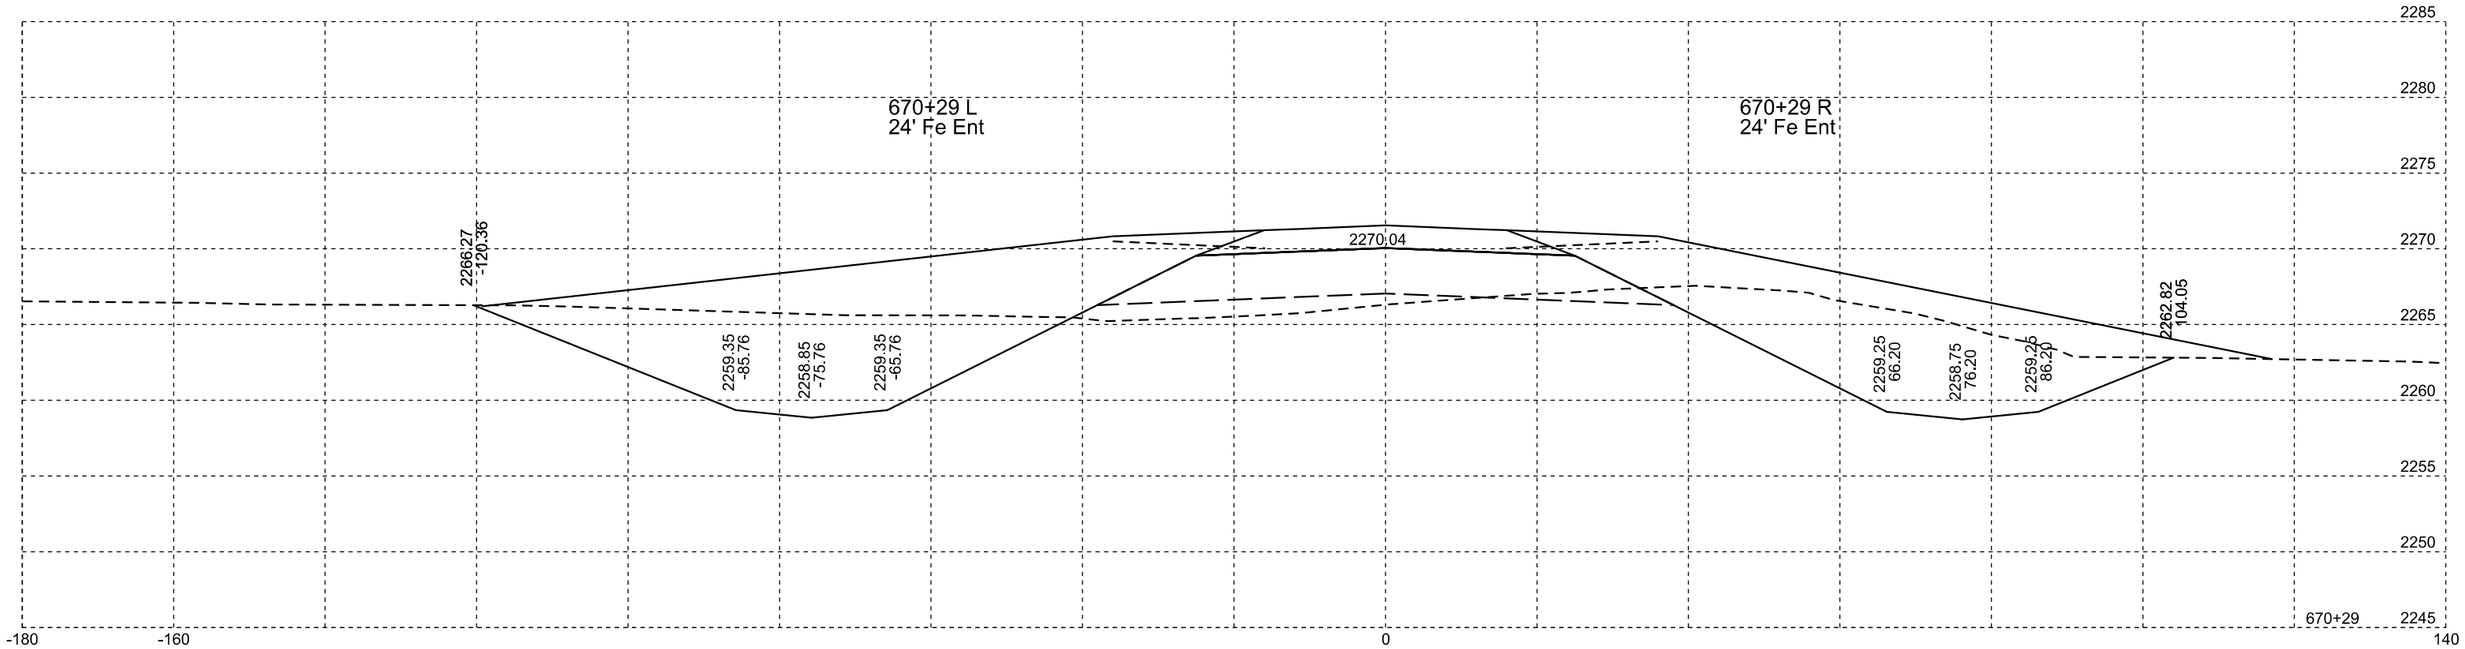

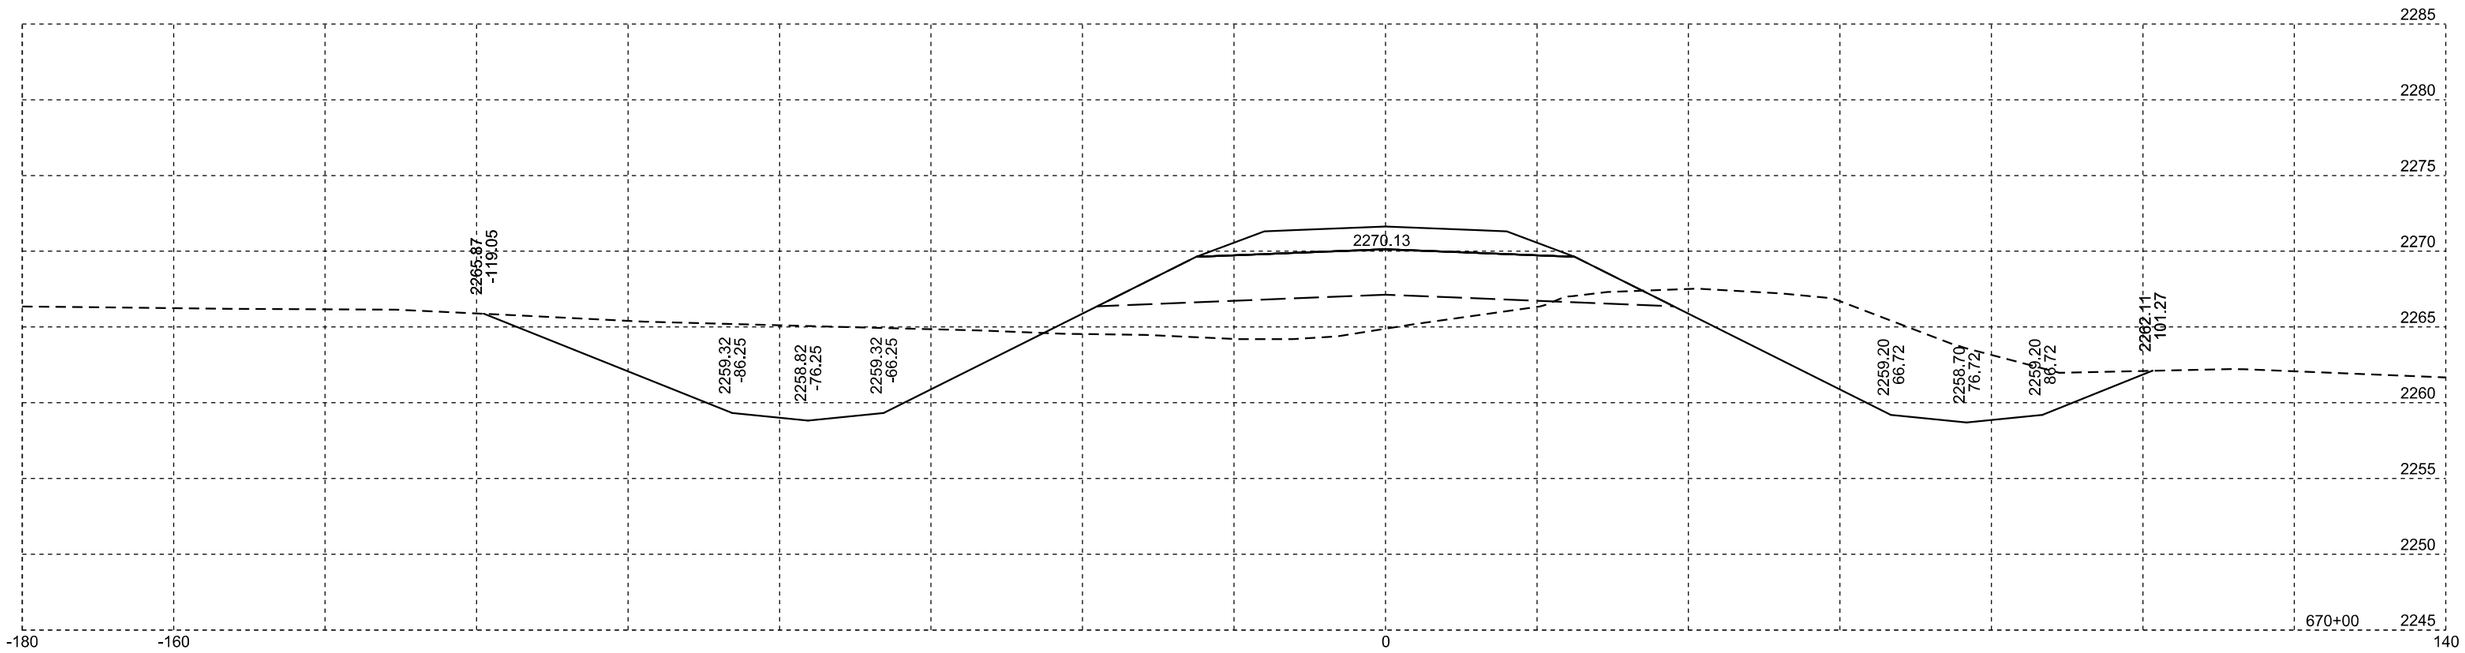

Plotting Date: 10/02/2014

STATE OF SOUTH DAKOTA	PROJECT	SHEET NO.	TOTAL SHEETS
	NH 0073(63)182	X37	X76

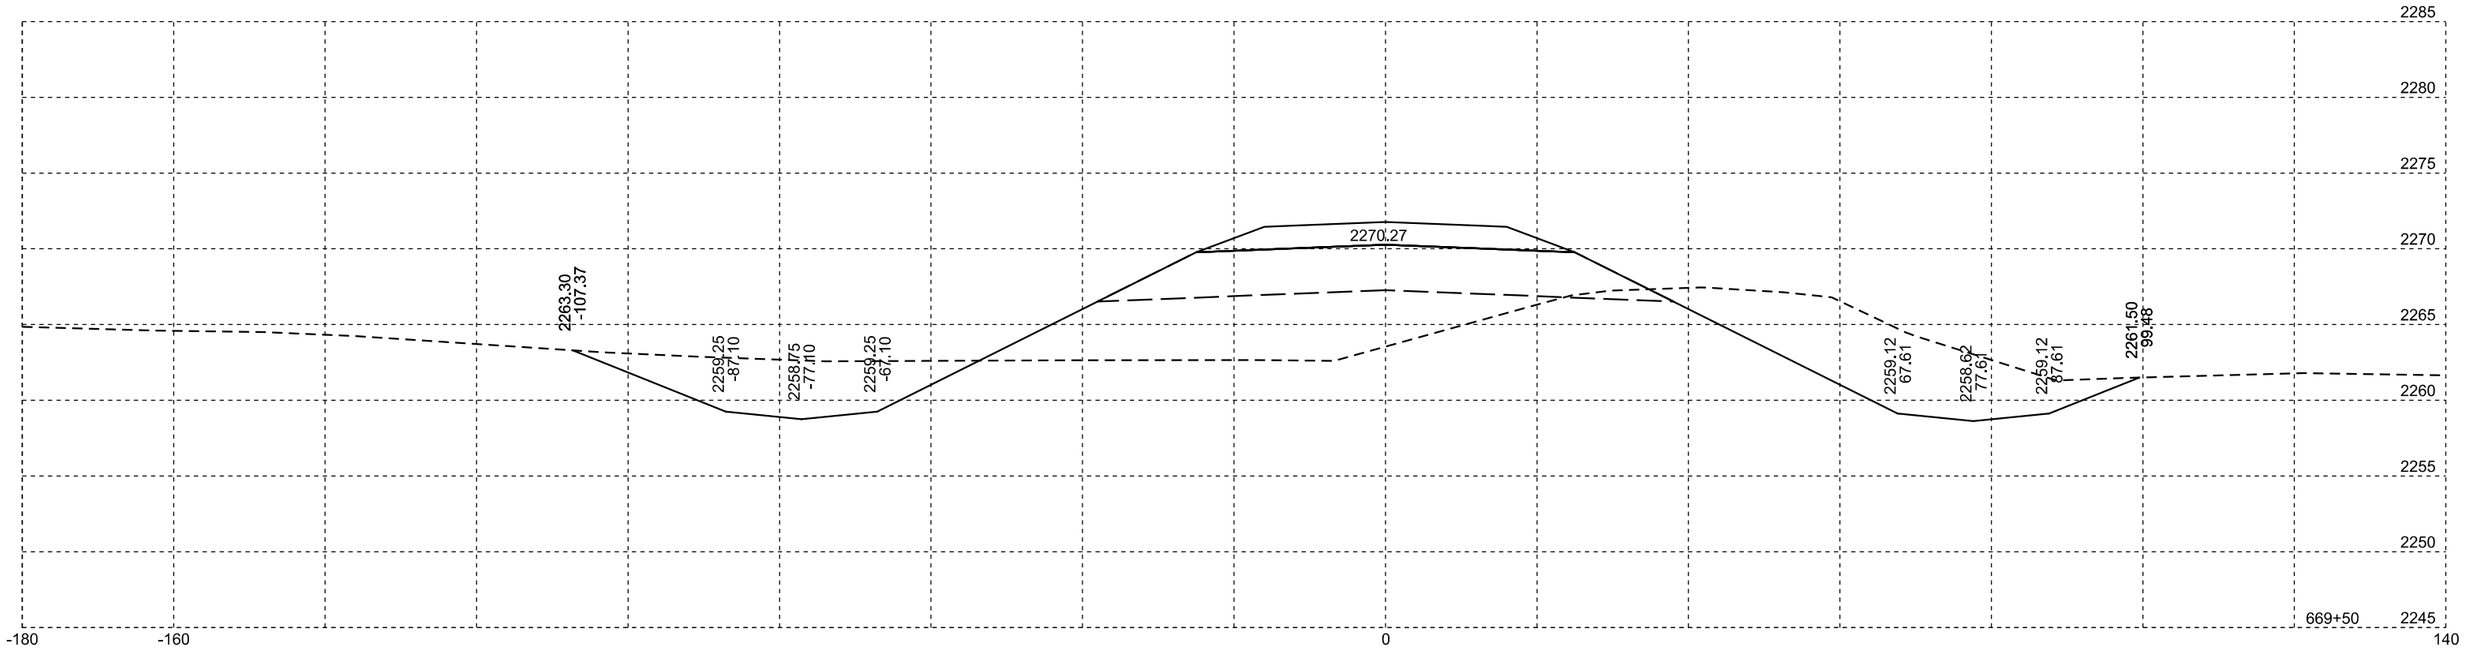

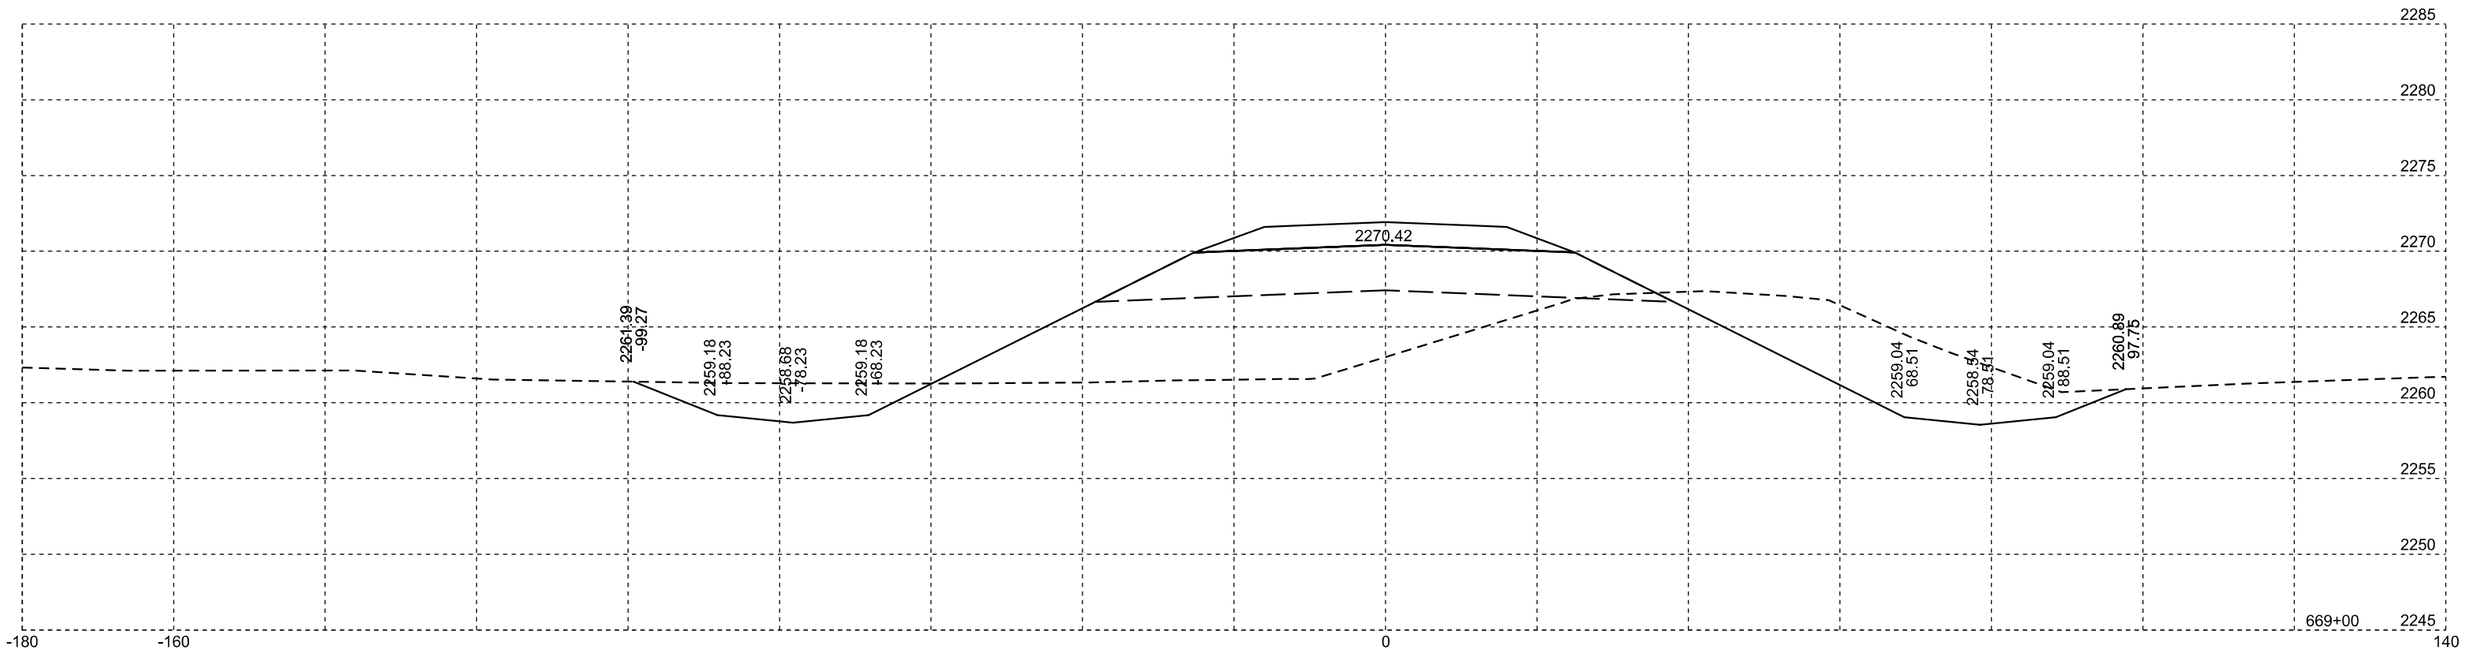

Plotting Date: 10/02/2014

STATE OF SOUTH DAKOTA	PROJECT	SHEET NO.	TOTAL SHEETS
	NH 0073(63)182	X38	X76

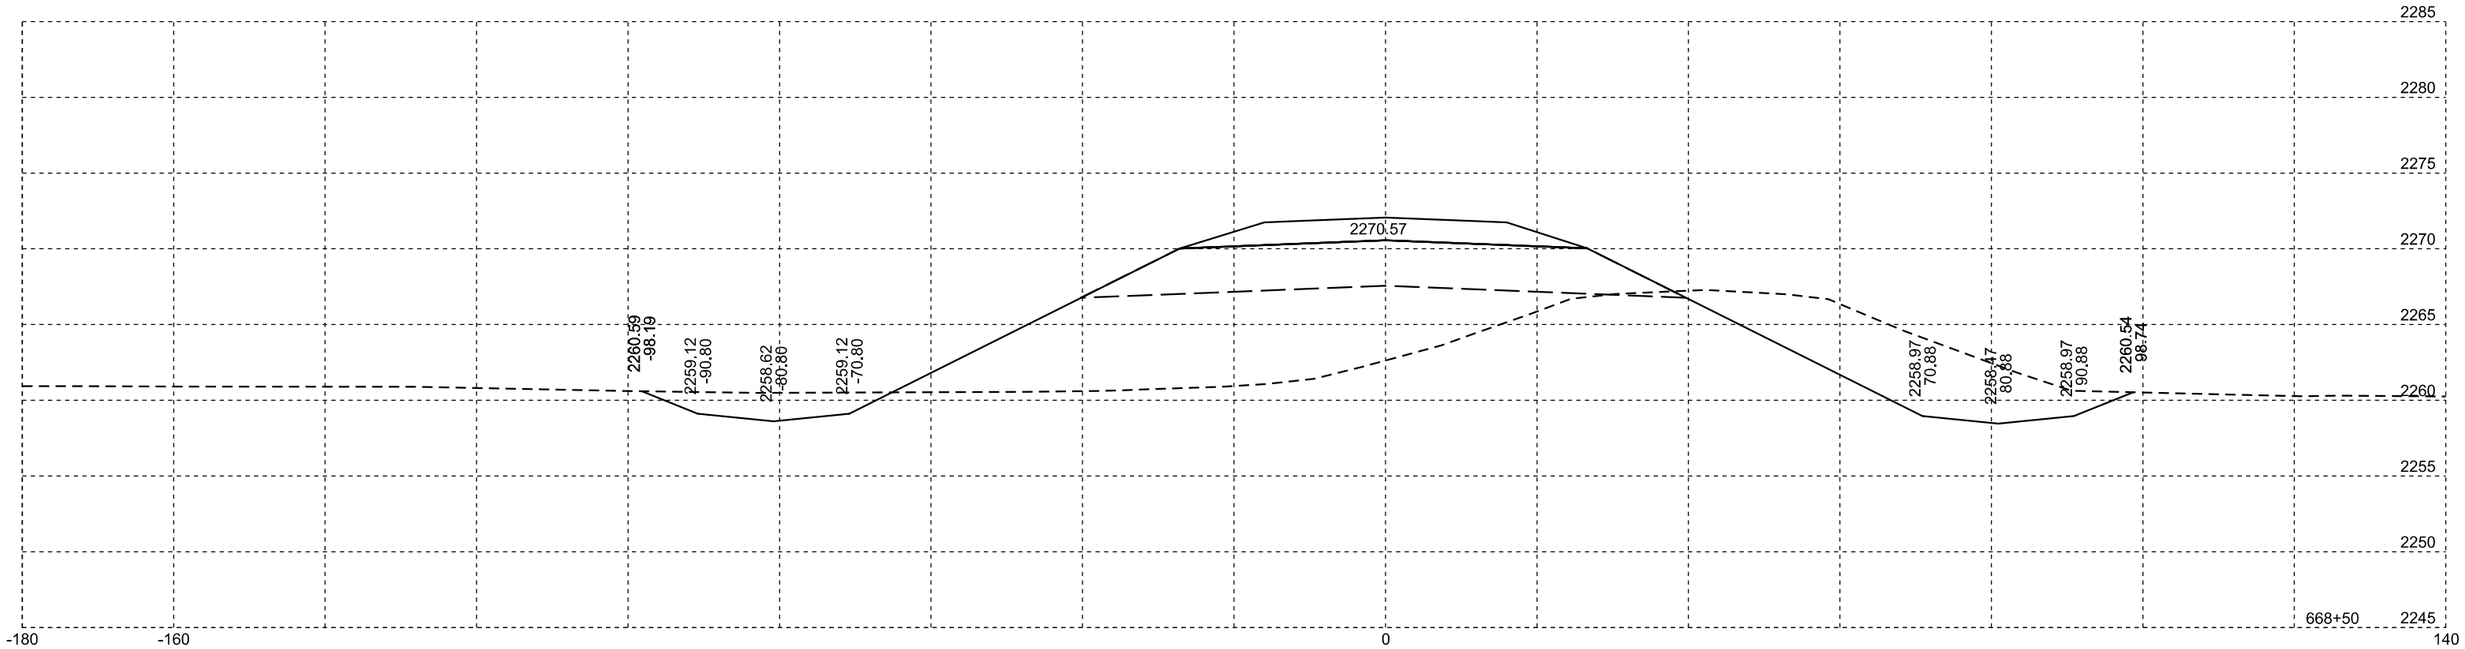

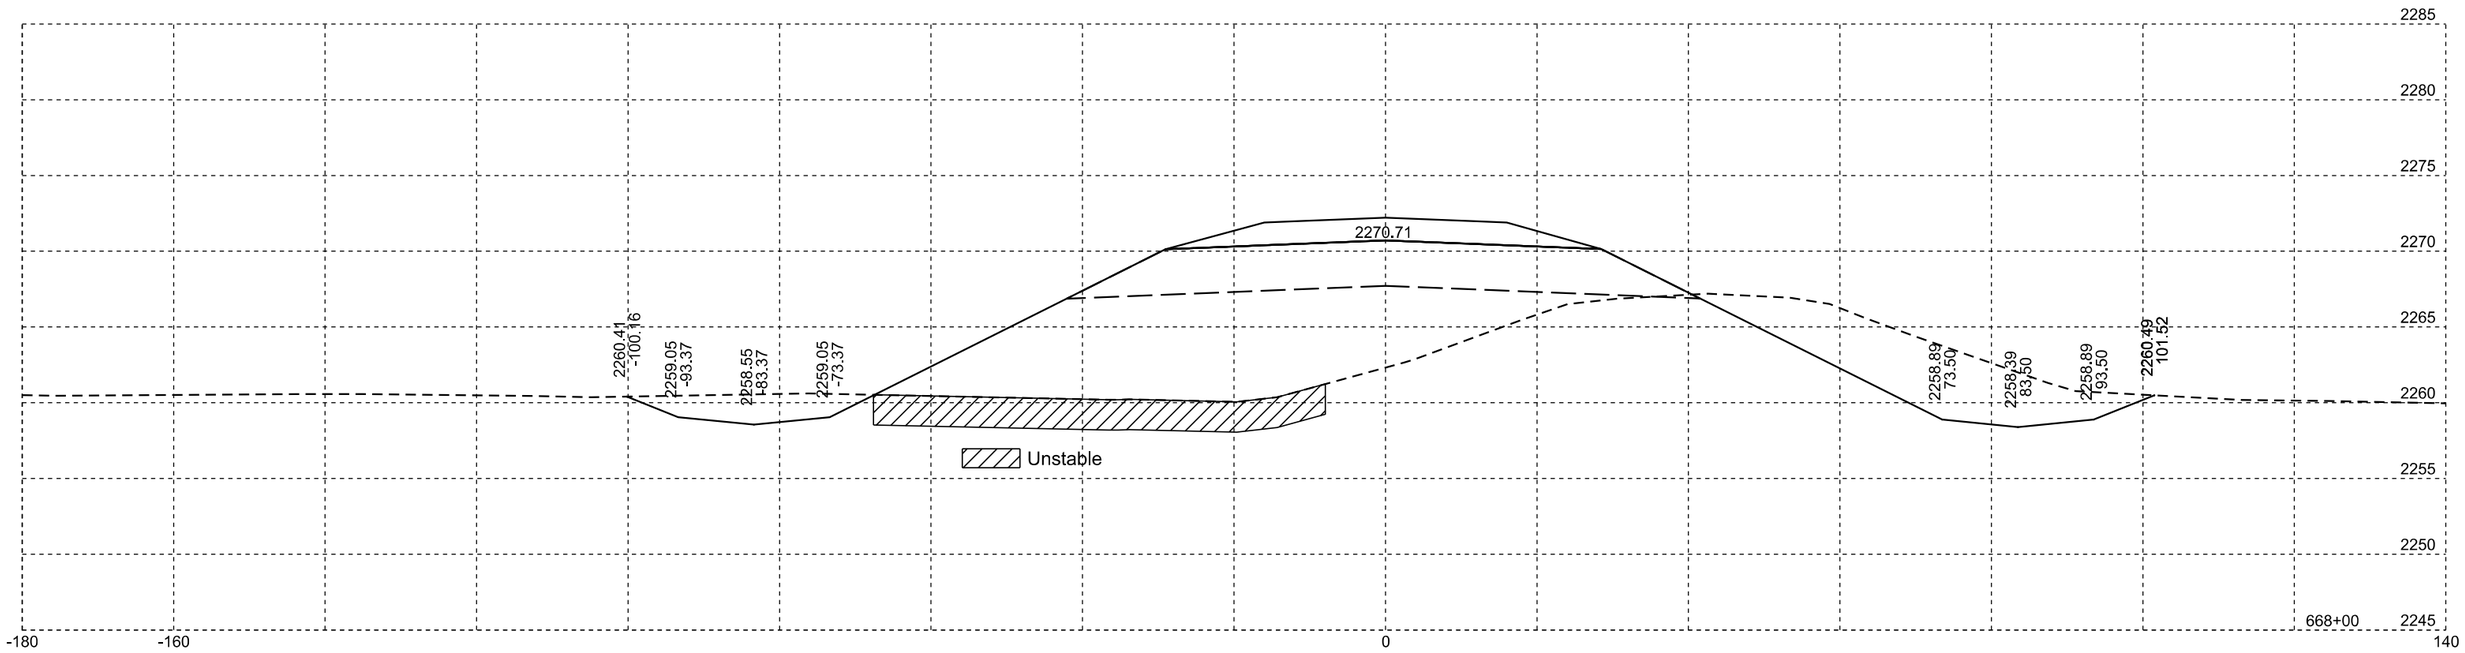

Plotting Date: 10/02/2014

STATE OF SOUTH DAKOTA	PROJECT	SHEET NO.	TOTAL SHEETS
	NH 0073(63)182	X39	X76

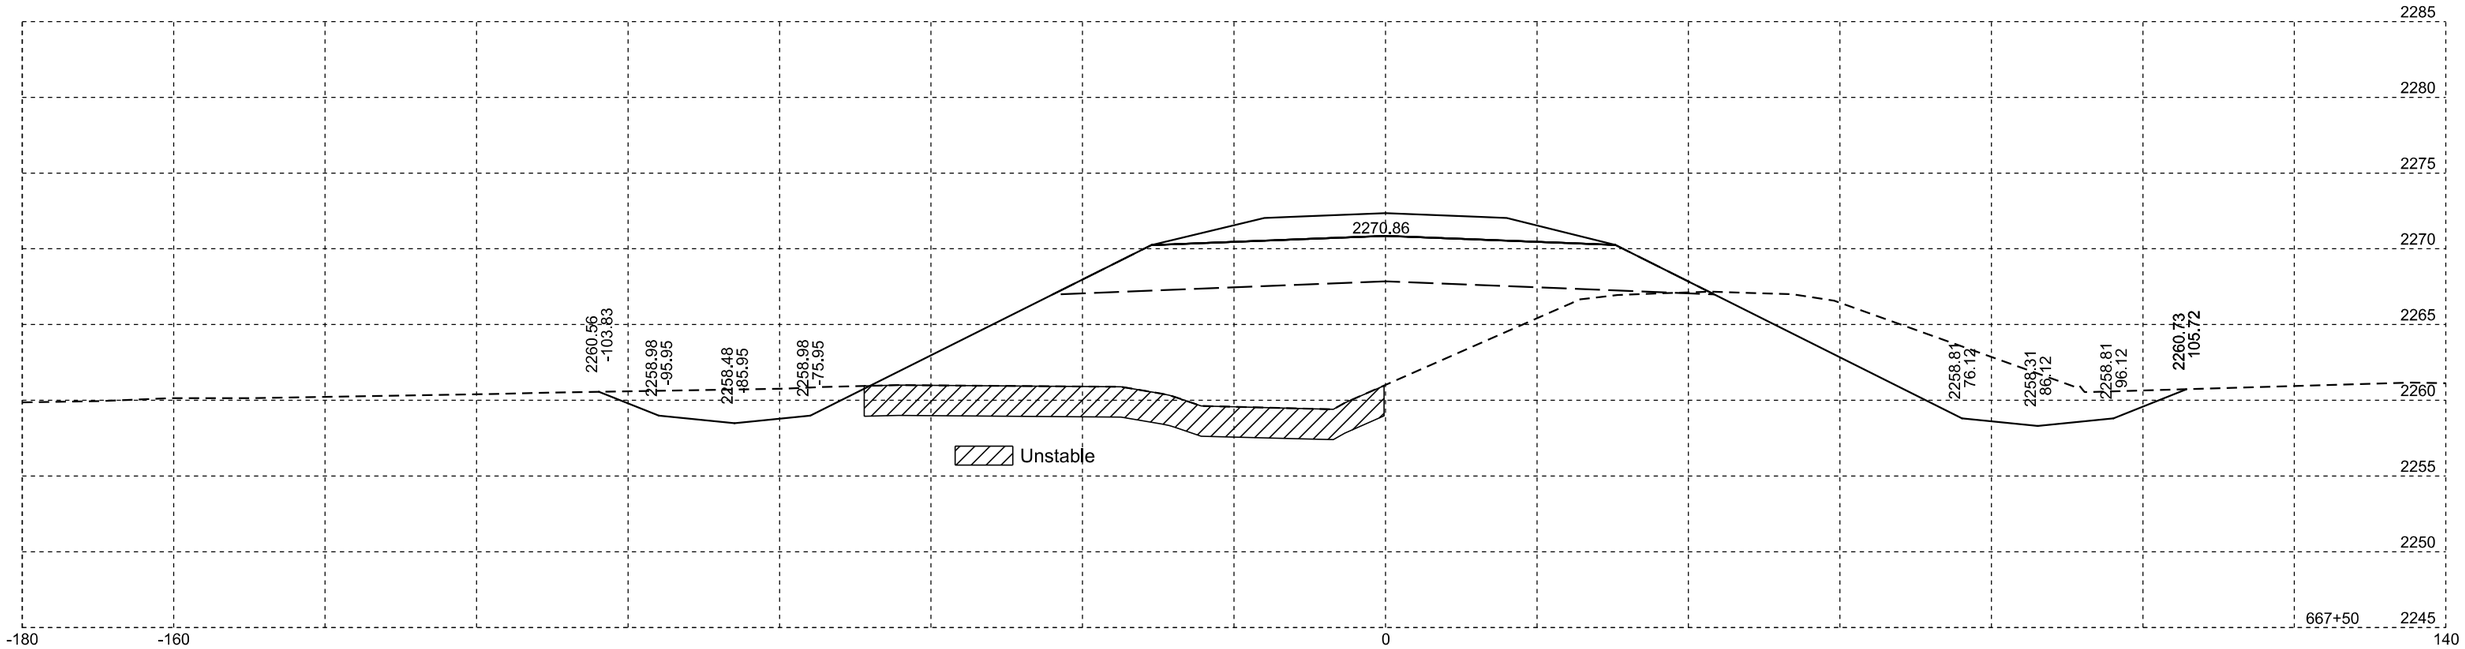

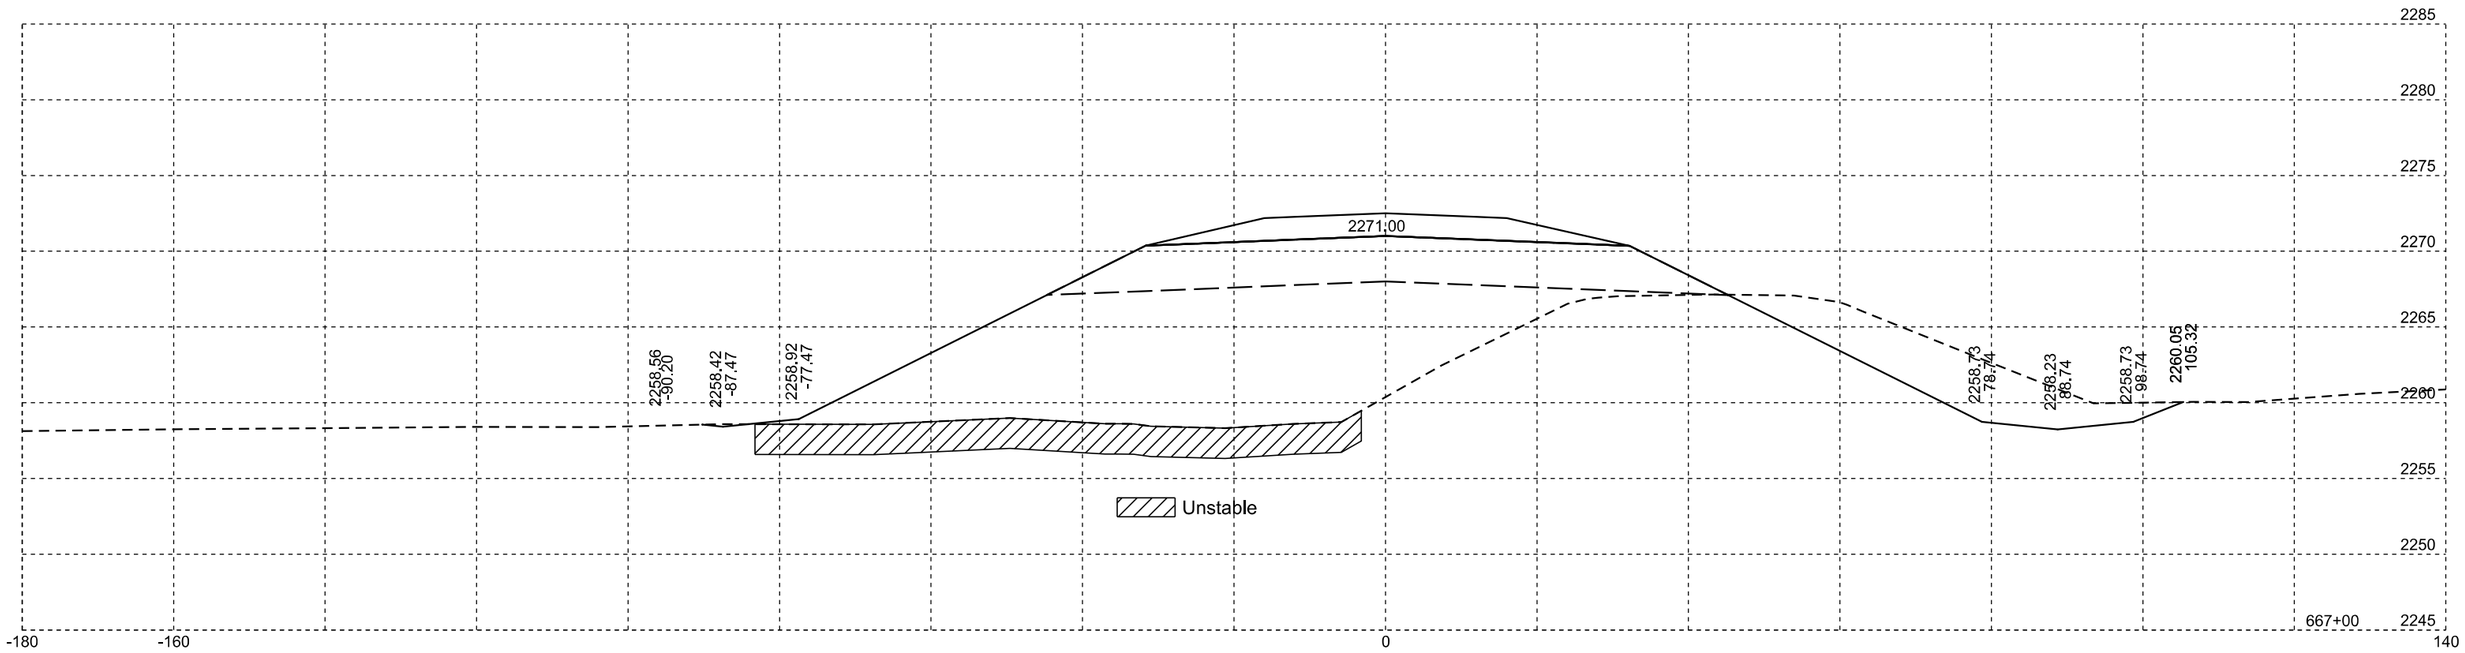

Plotting Date: 10/02/2014

STATE OF SOUTH DAKOTA	PROJECT	SHEET NO.	TOTAL SHEETS
	NH 0073(63)182	X40	X76

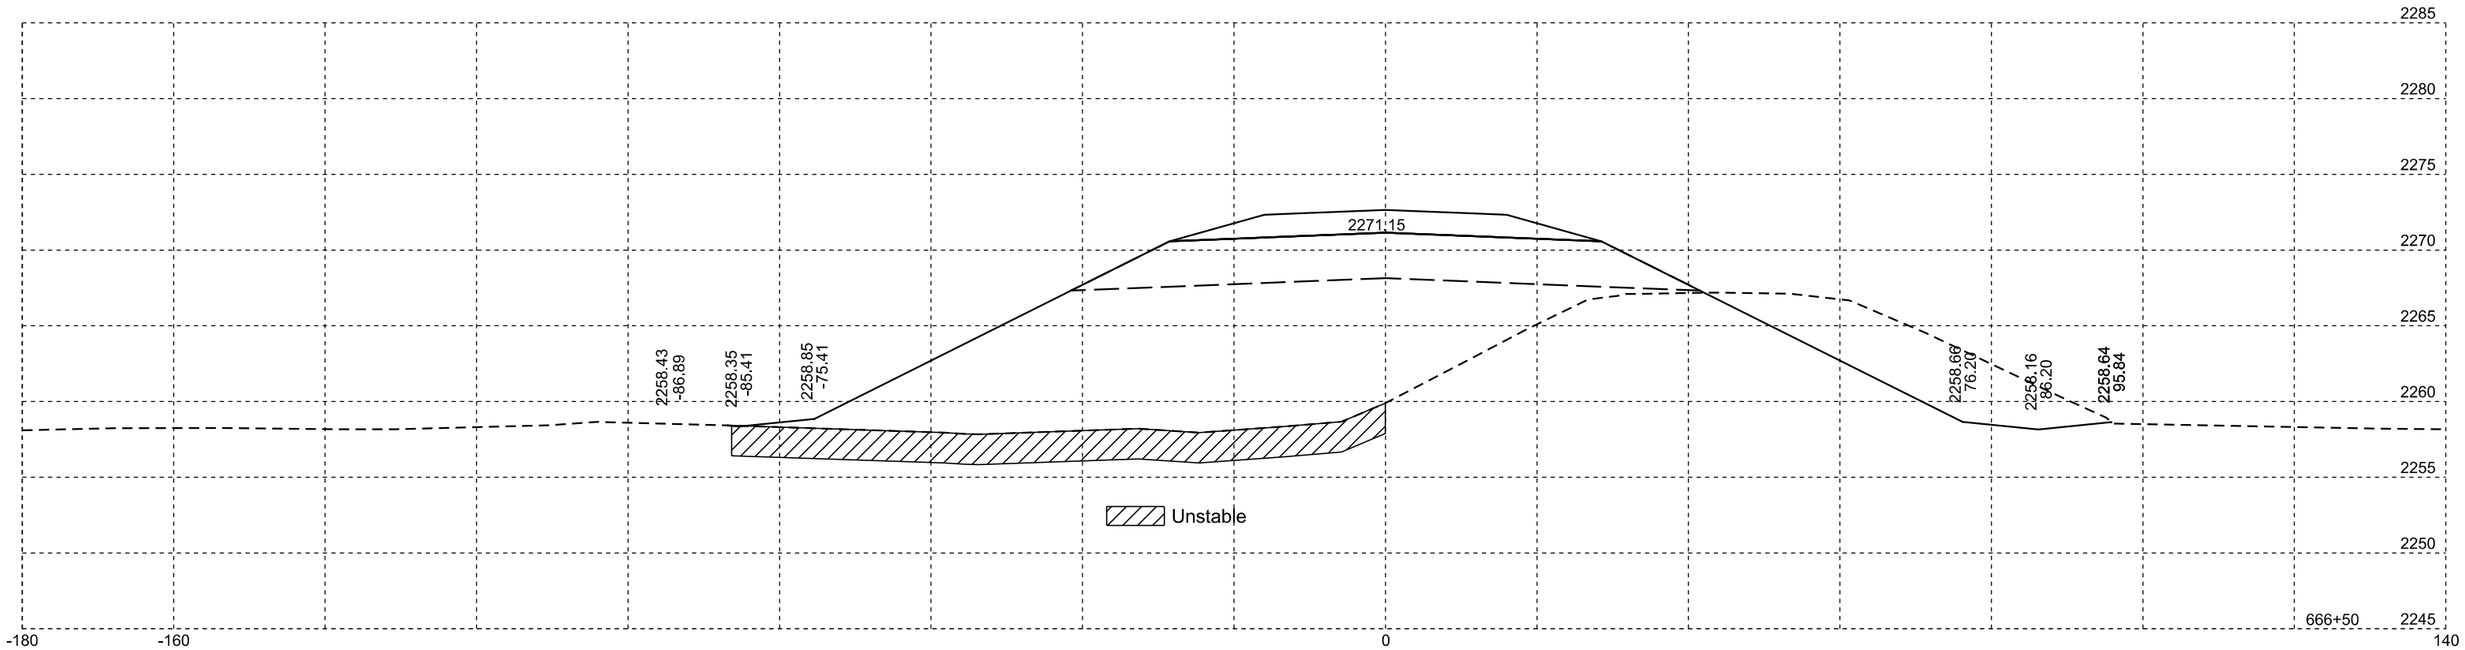

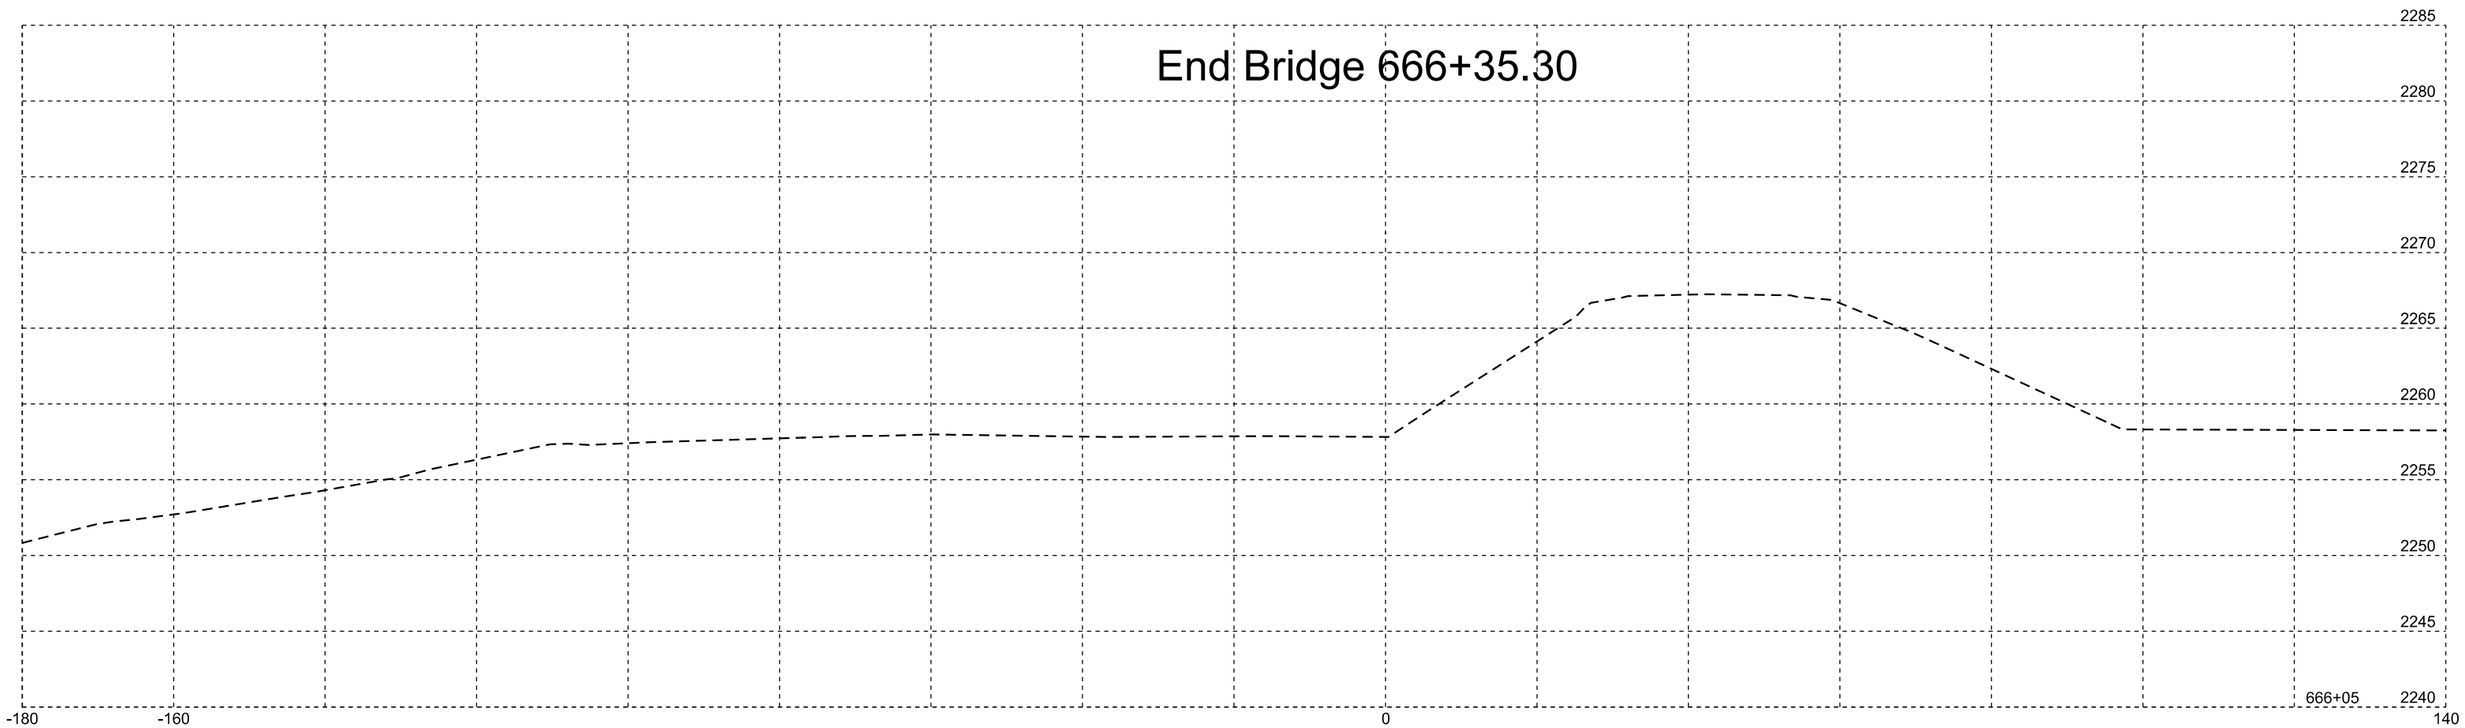

Plotting Date: 10/02/2014

STATE OF SOUTH DAKOTA	PROJECT	SHEET NO.	TOTAL SHEETS
	NH 0073(63)182	X41	X76

Begin Bridge 661+87.49

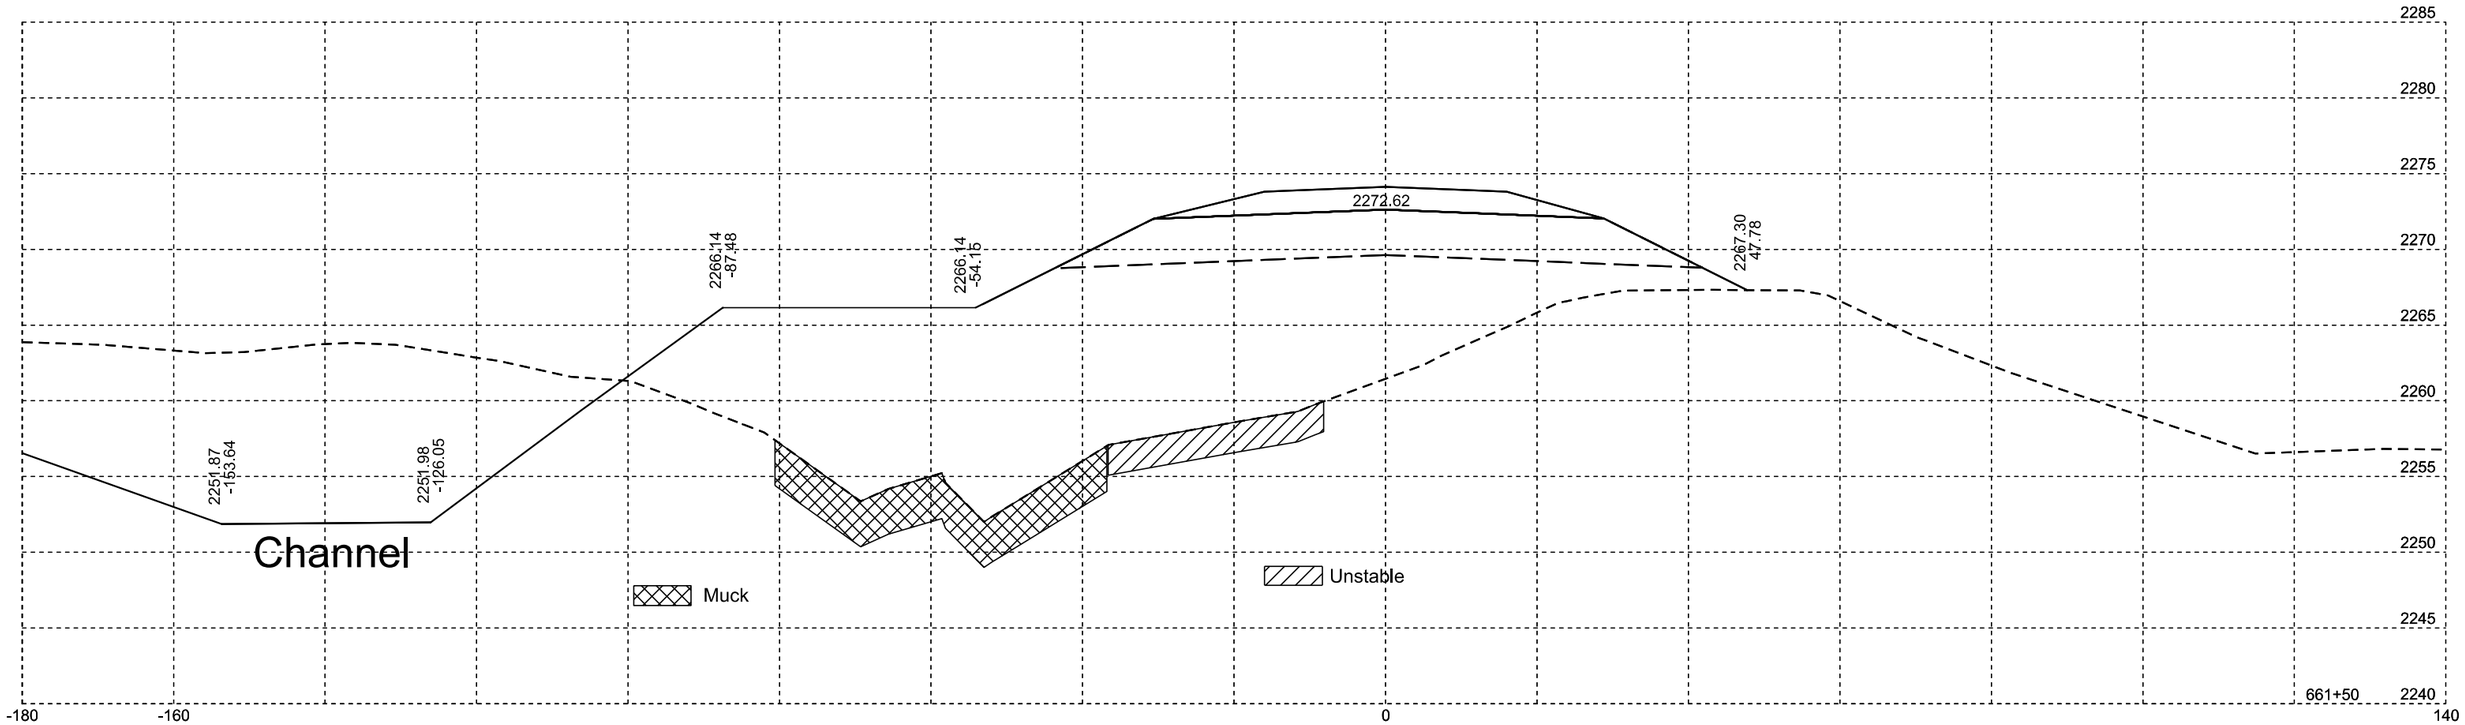

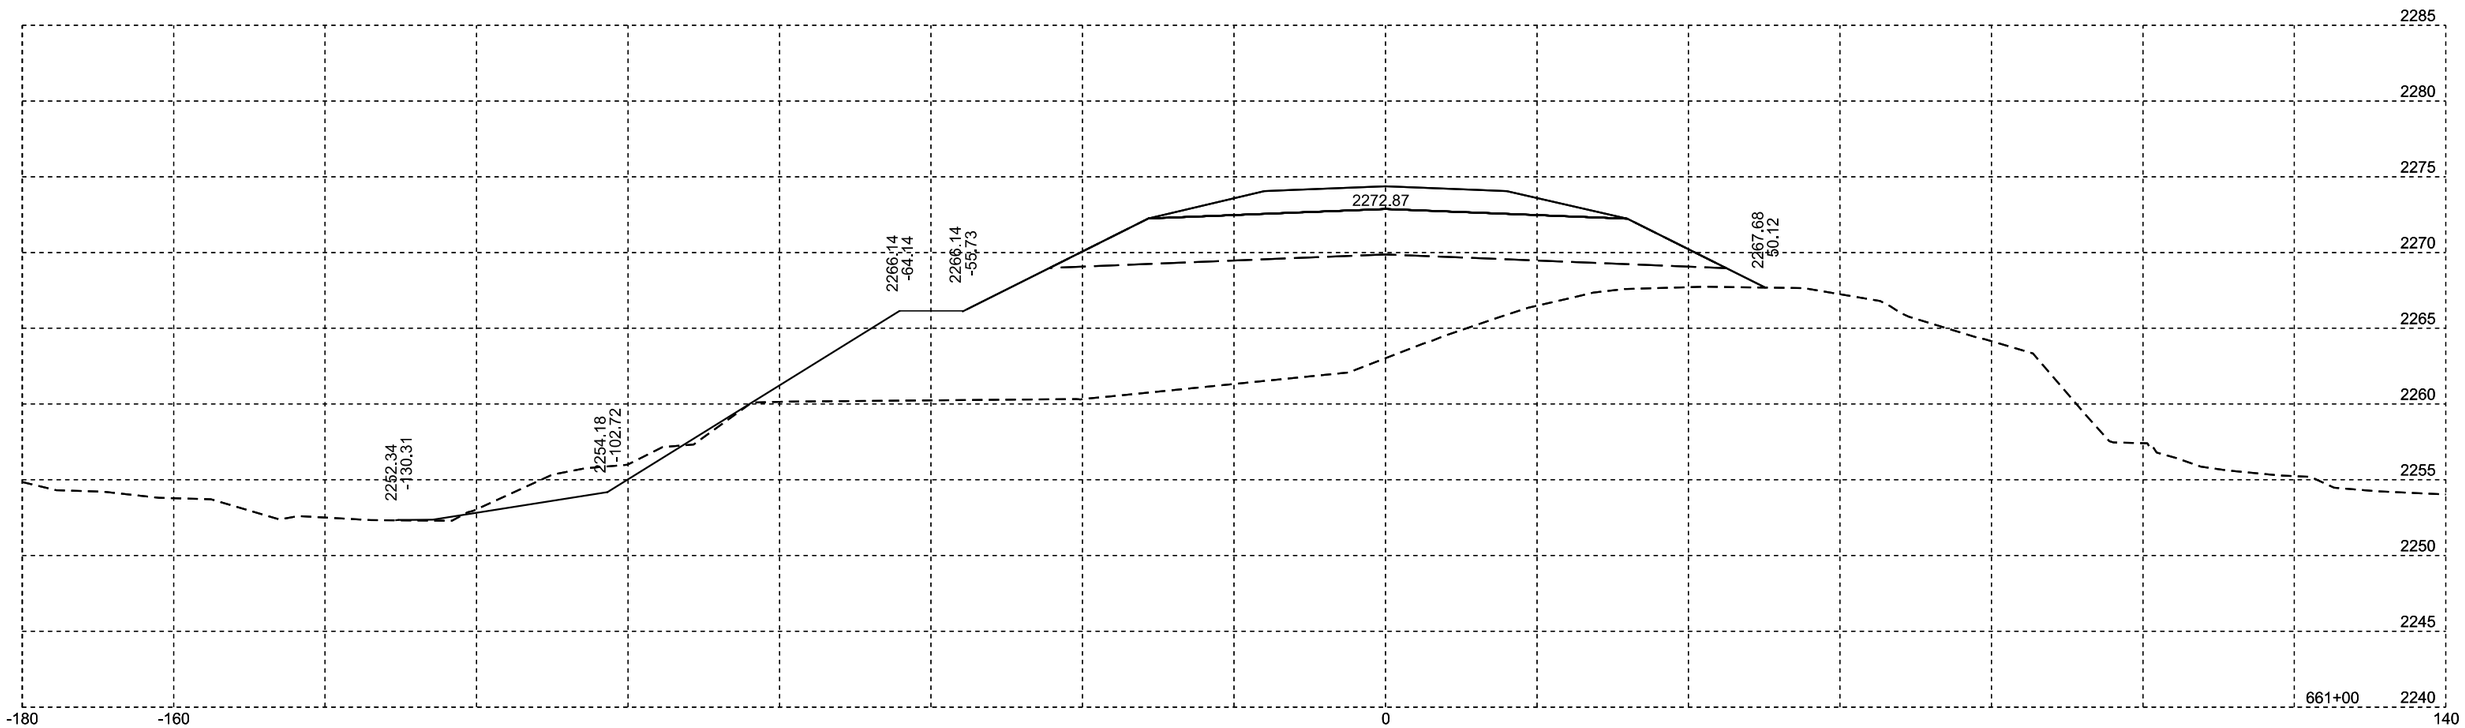

Plotting Date: 10/02/2014

STATE OF SOUTH DAKOTA	PROJECT	SHEET NO.	TOTAL SHEETS
	NH 0073(63)182	X42	X76

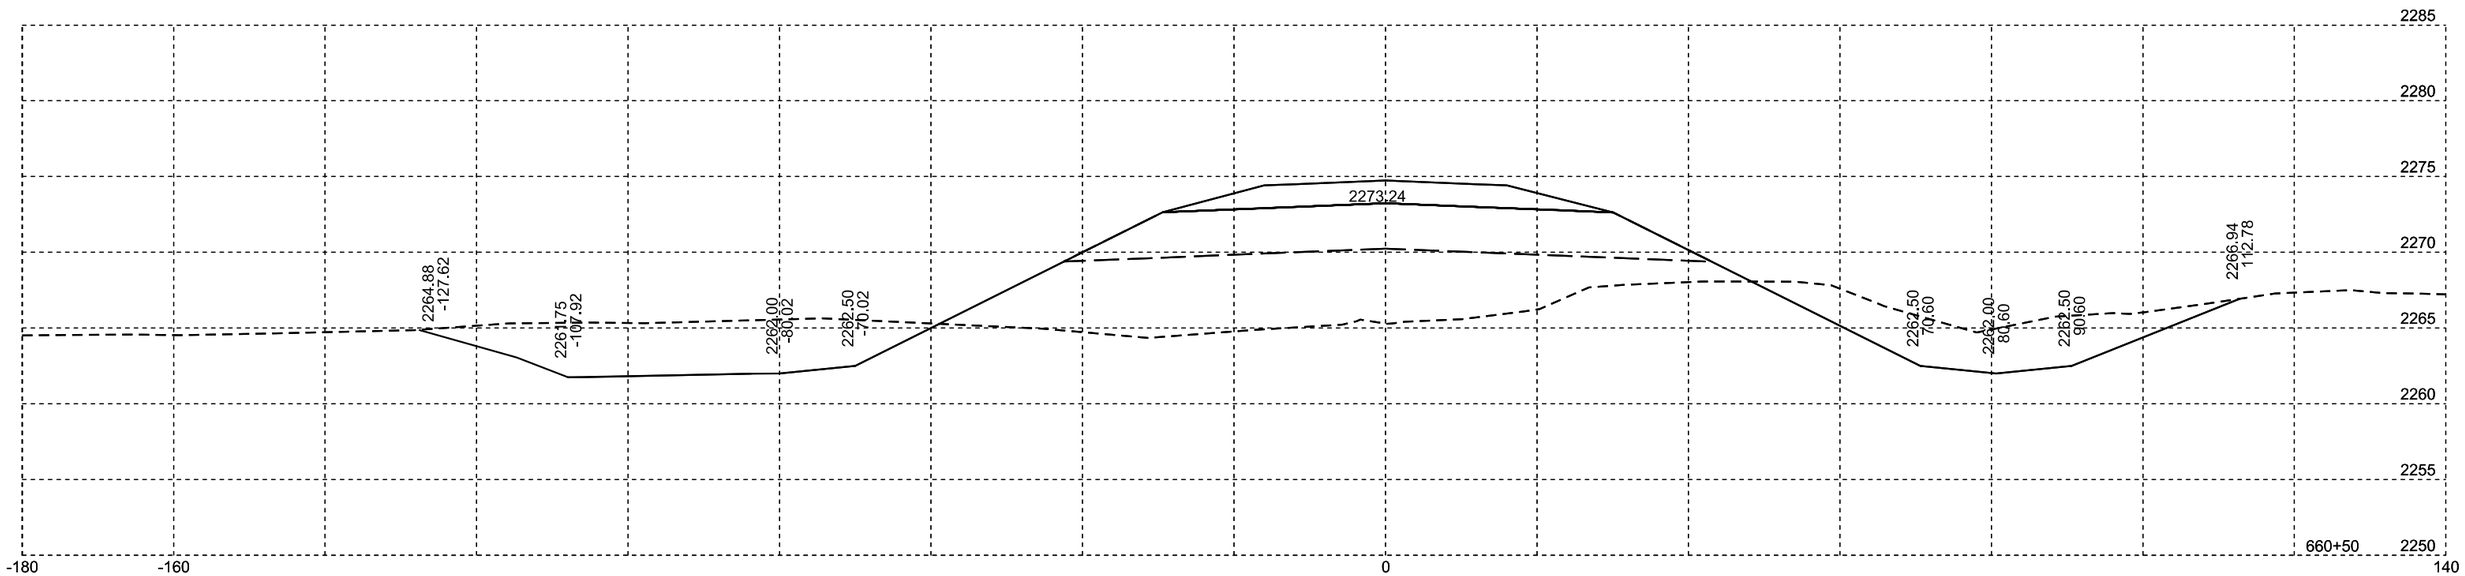

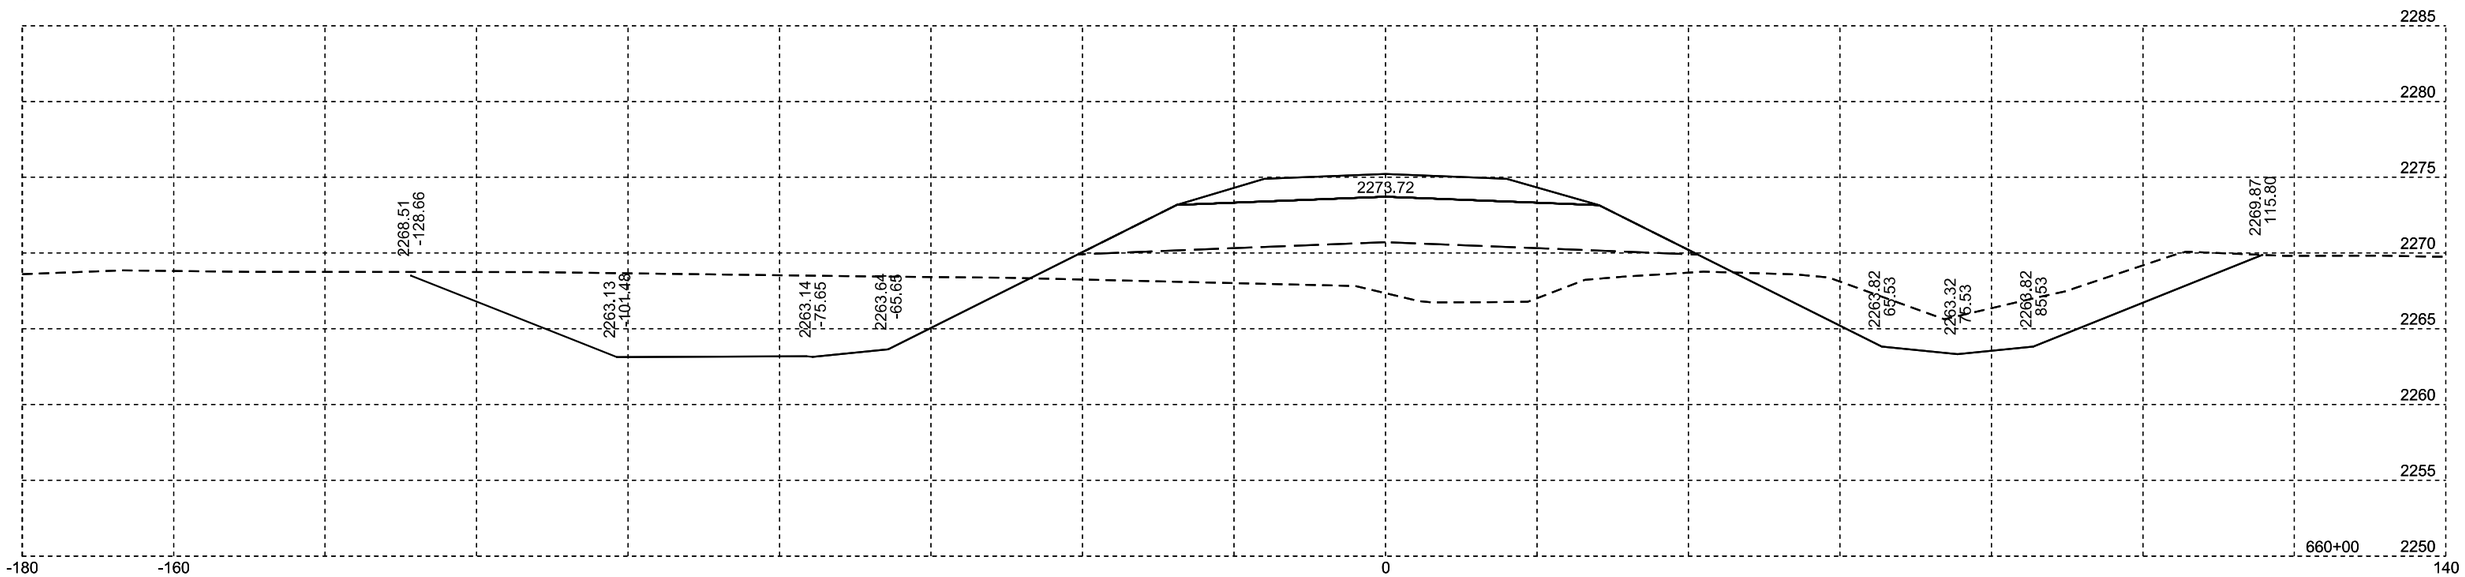

Plotting Date: 10/02/2014

STATE OF SOUTH DAKOTA	PROJECT	SHEET NO.	TOTAL SHEETS
	NH 0073(63)182	X43	X76

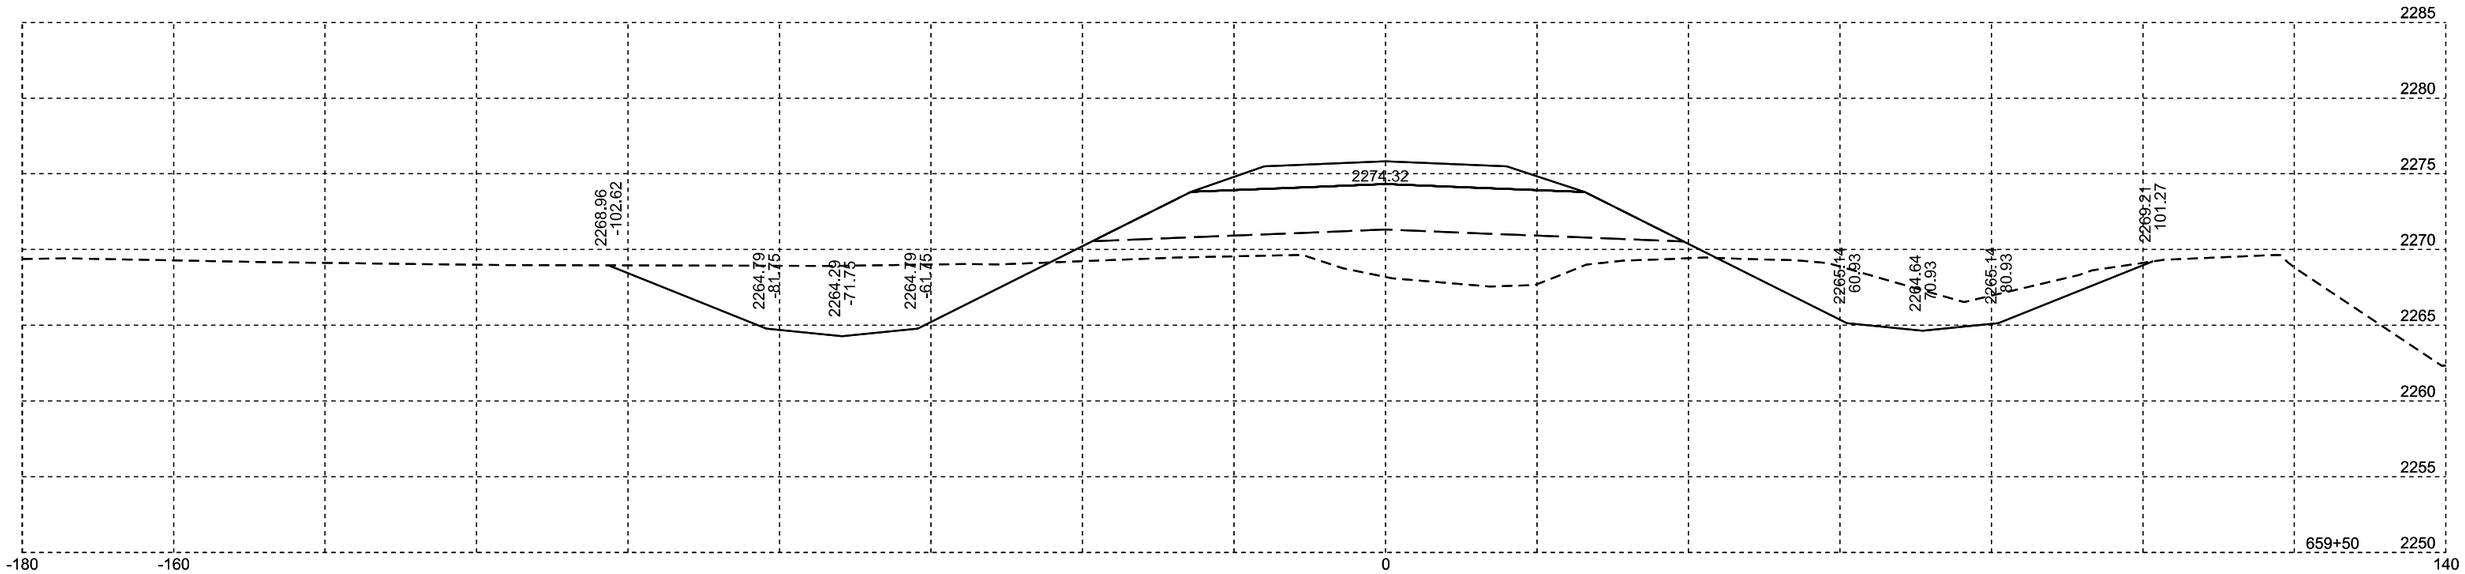

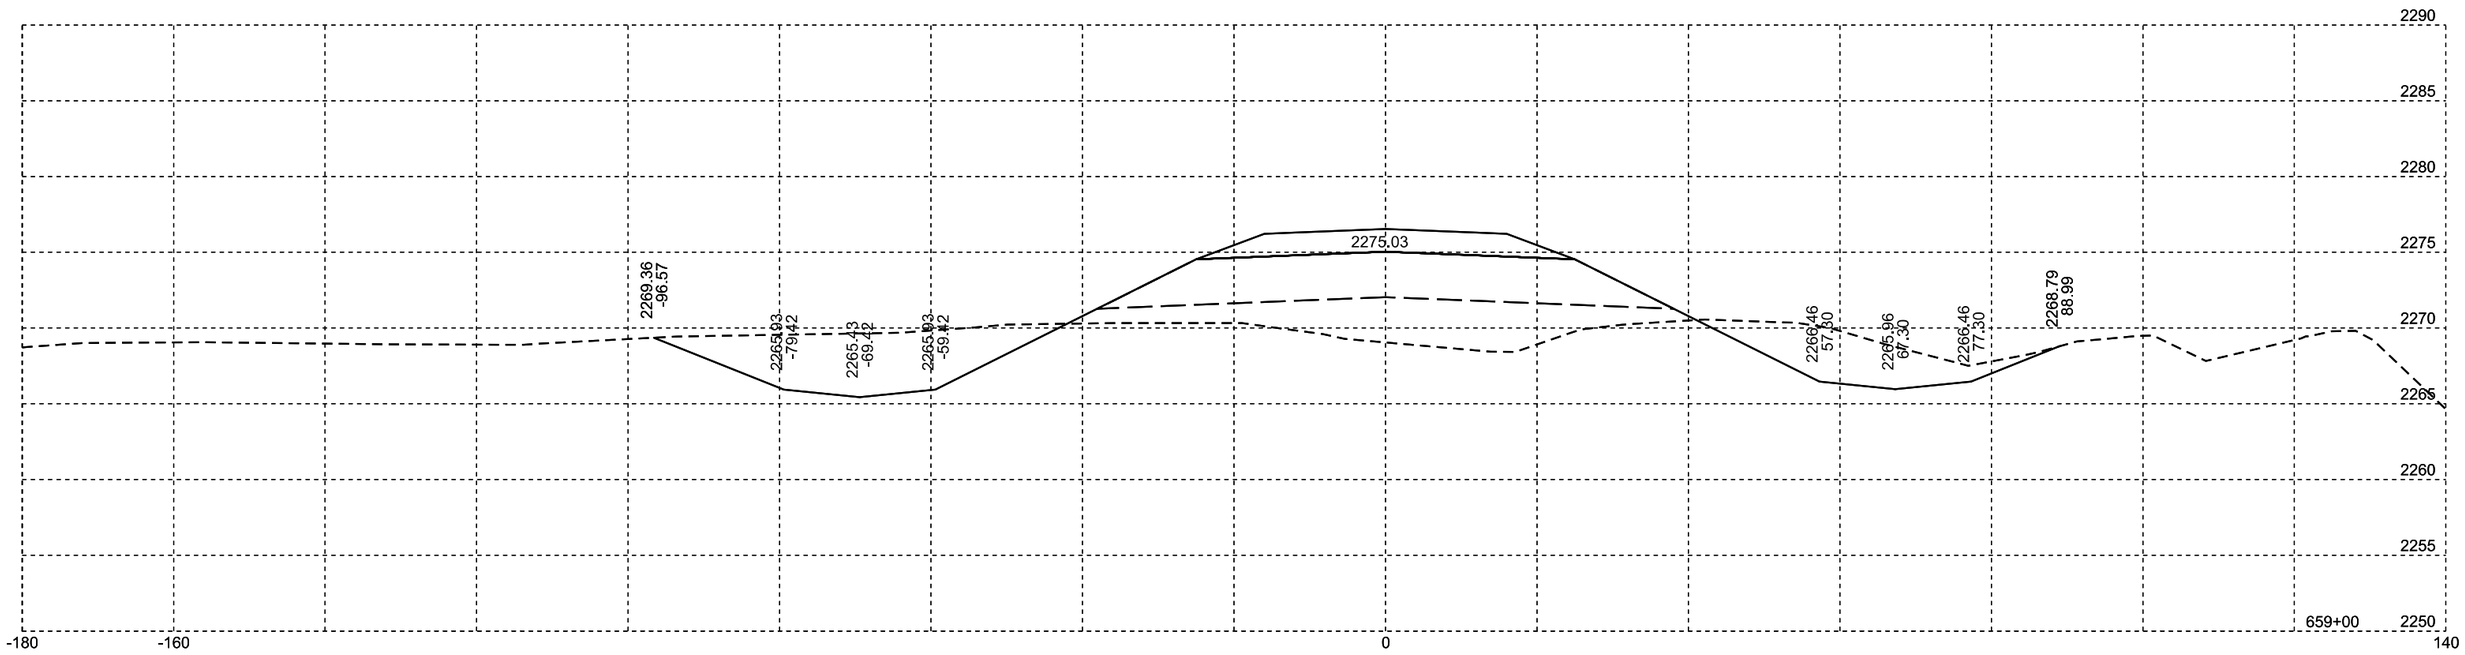

Plotting Date: 10/02/2014

STATE OF SOUTH DAKOTA	PROJECT	SHEET NO.	TOTAL SHEETS
	NH 0073(63)182	X44	X76

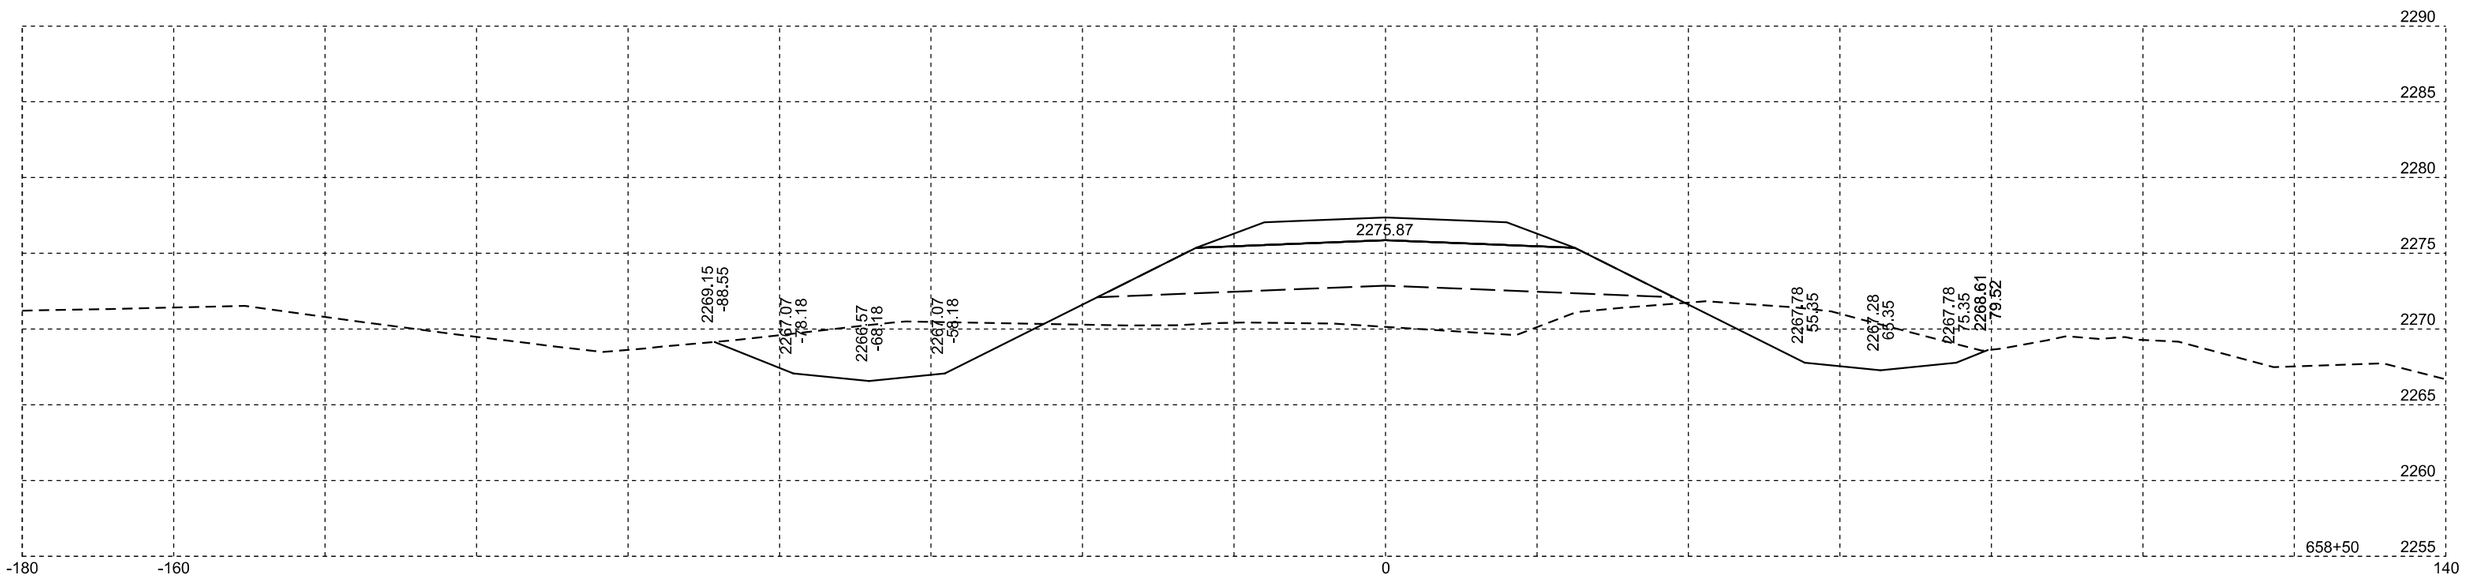

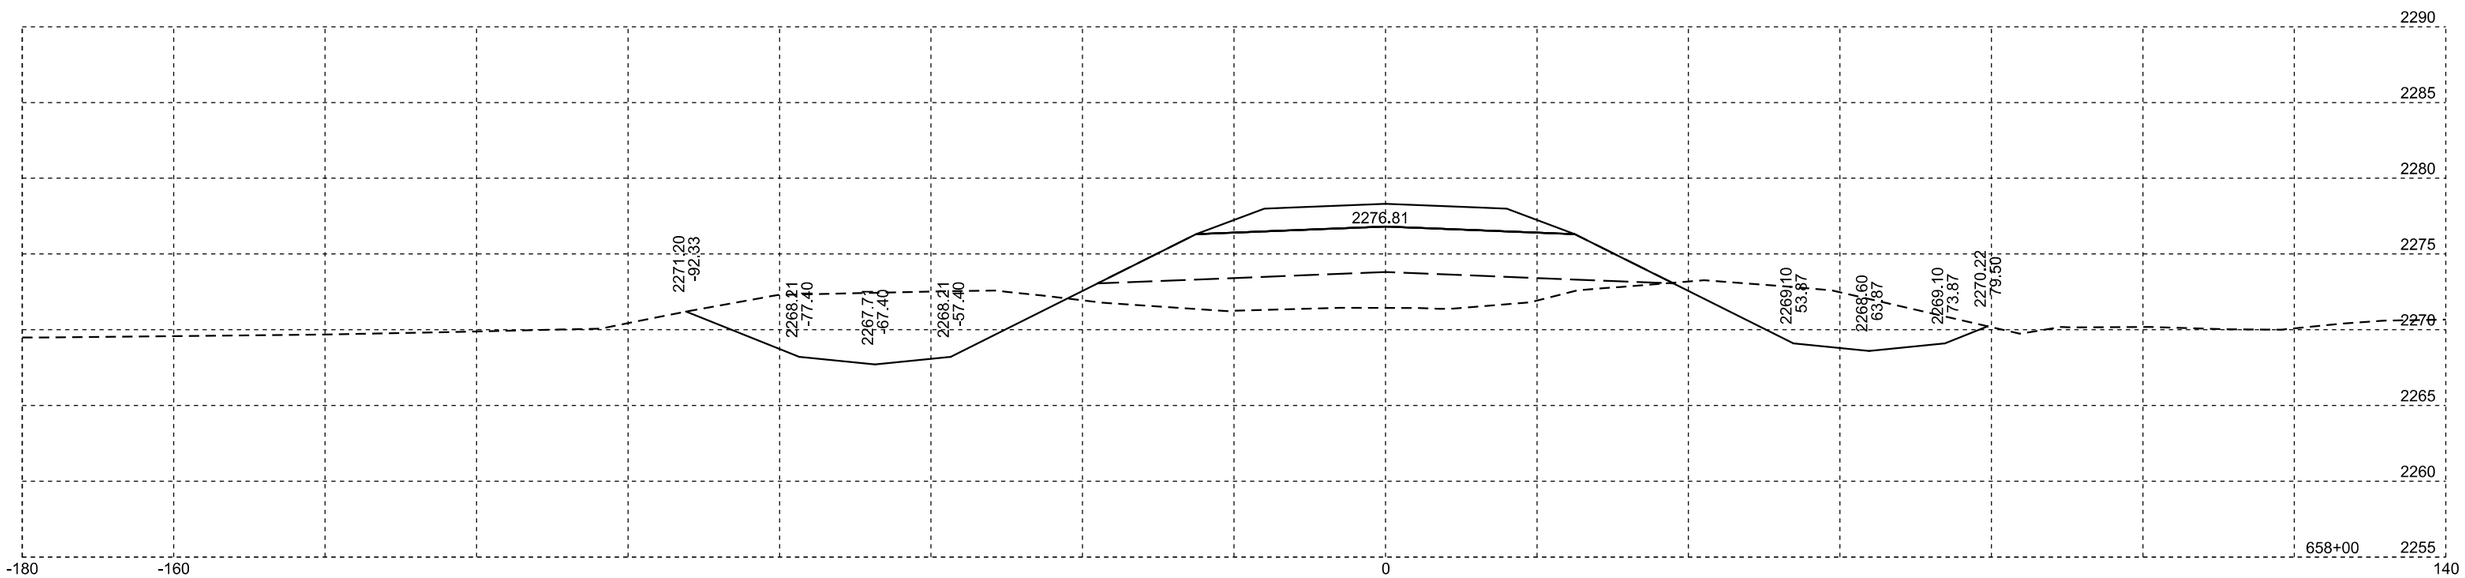

Plotting Date: 10/02/2014

STATE OF SOUTH DAKOTA	PROJECT	SHEET NO.	TOTAL SHEETS
	NH 0073(63)182	X45	X76

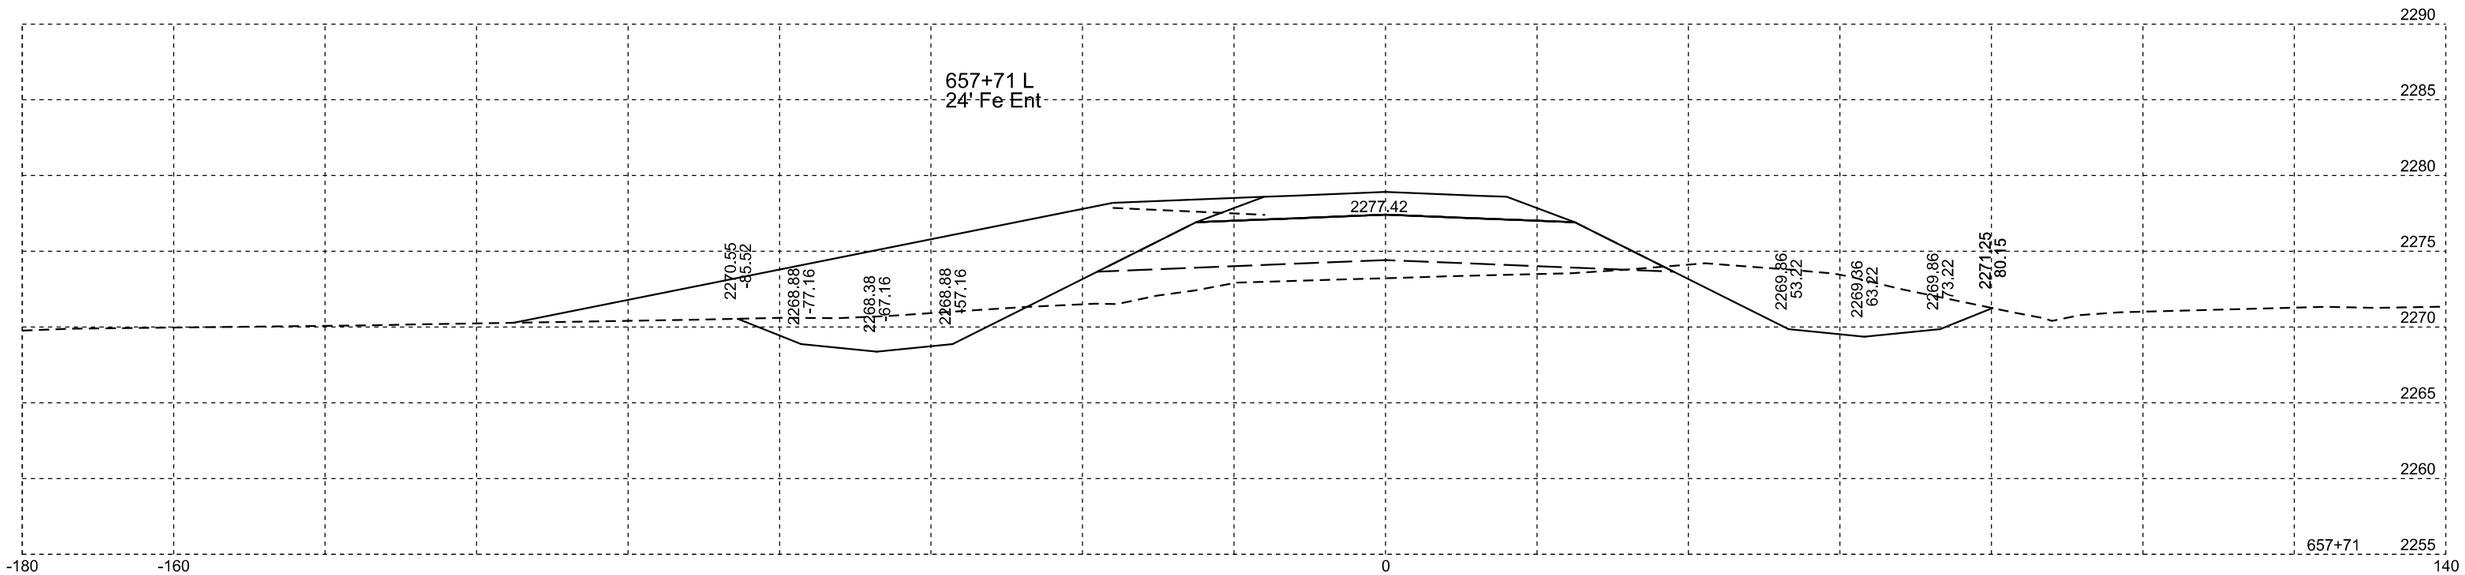

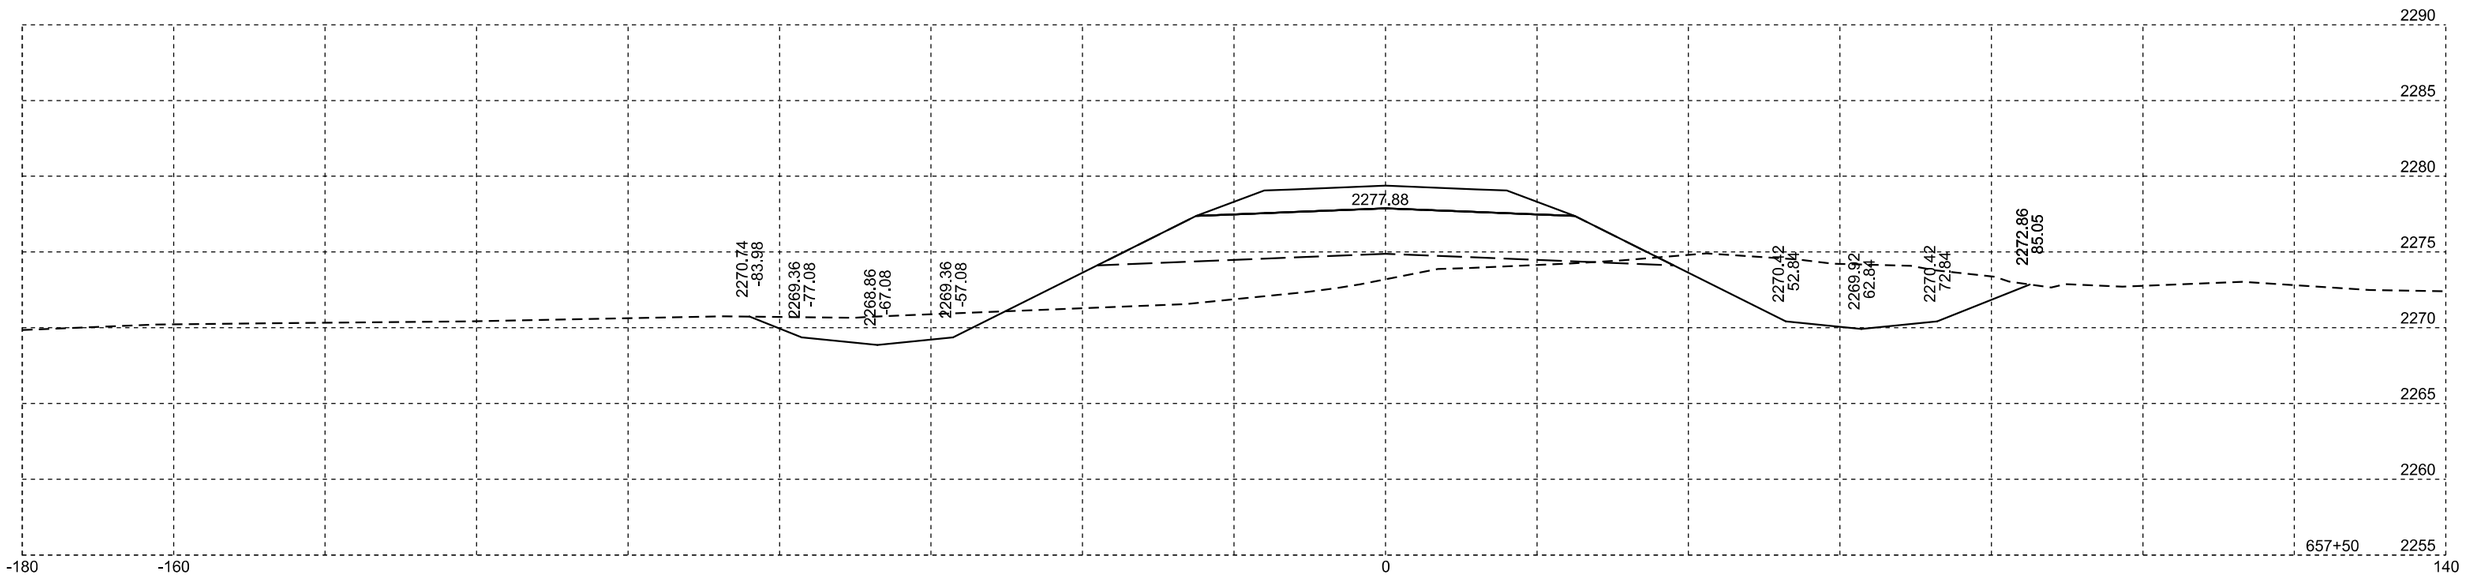

Plotting Date: 10/02/2014

STATE OF SOUTH DAKOTA	PROJECT	SHEET NO.	TOTAL SHEETS
	NH 0073(63)182	X46	X76

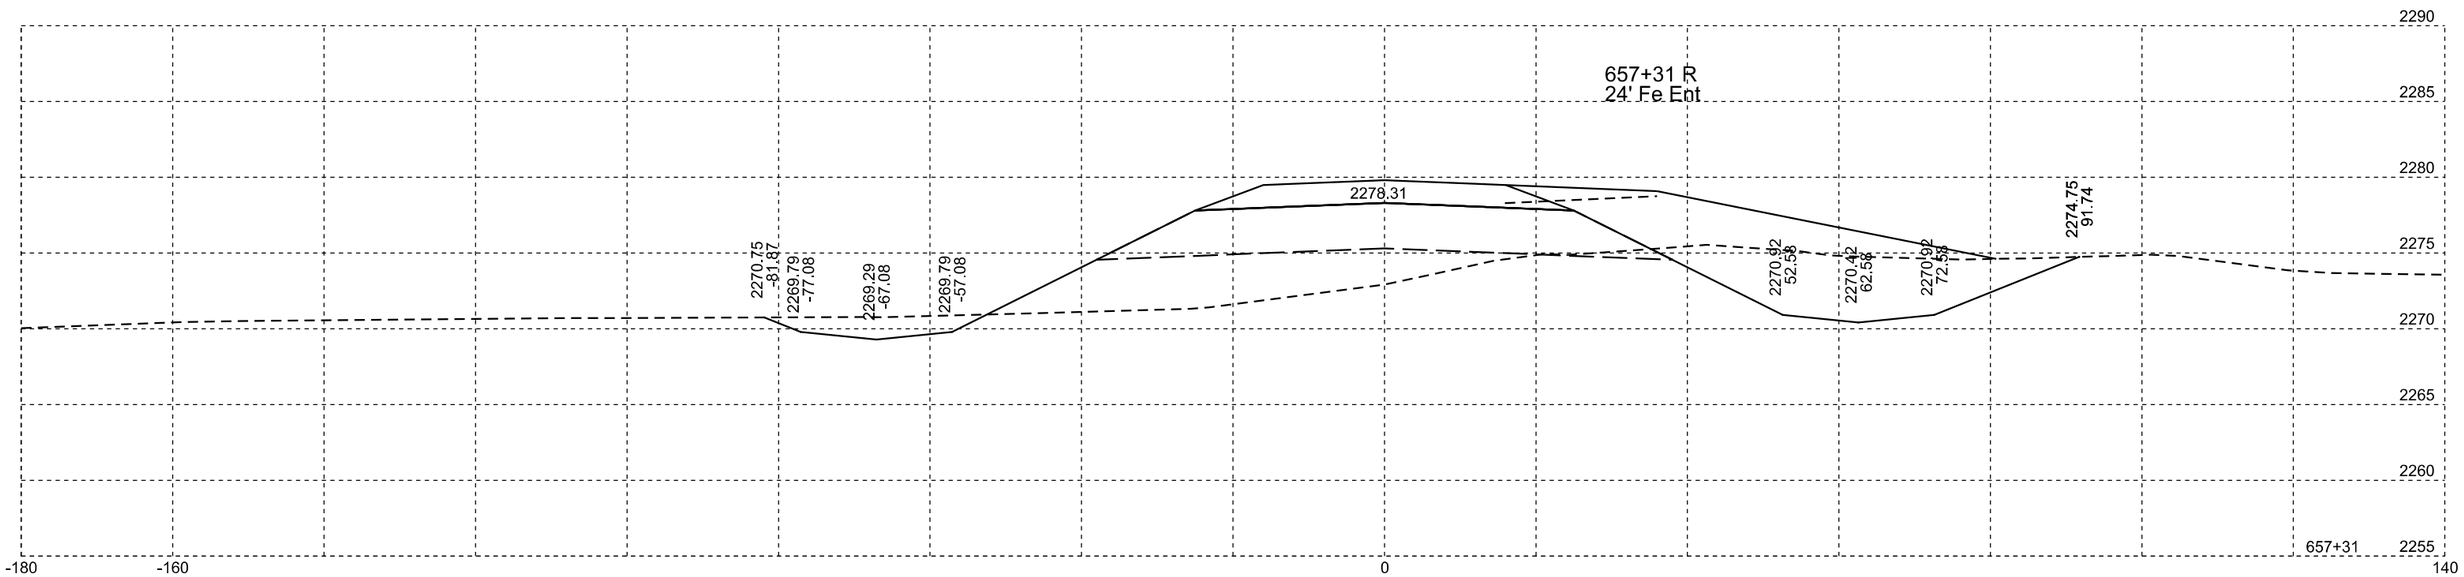

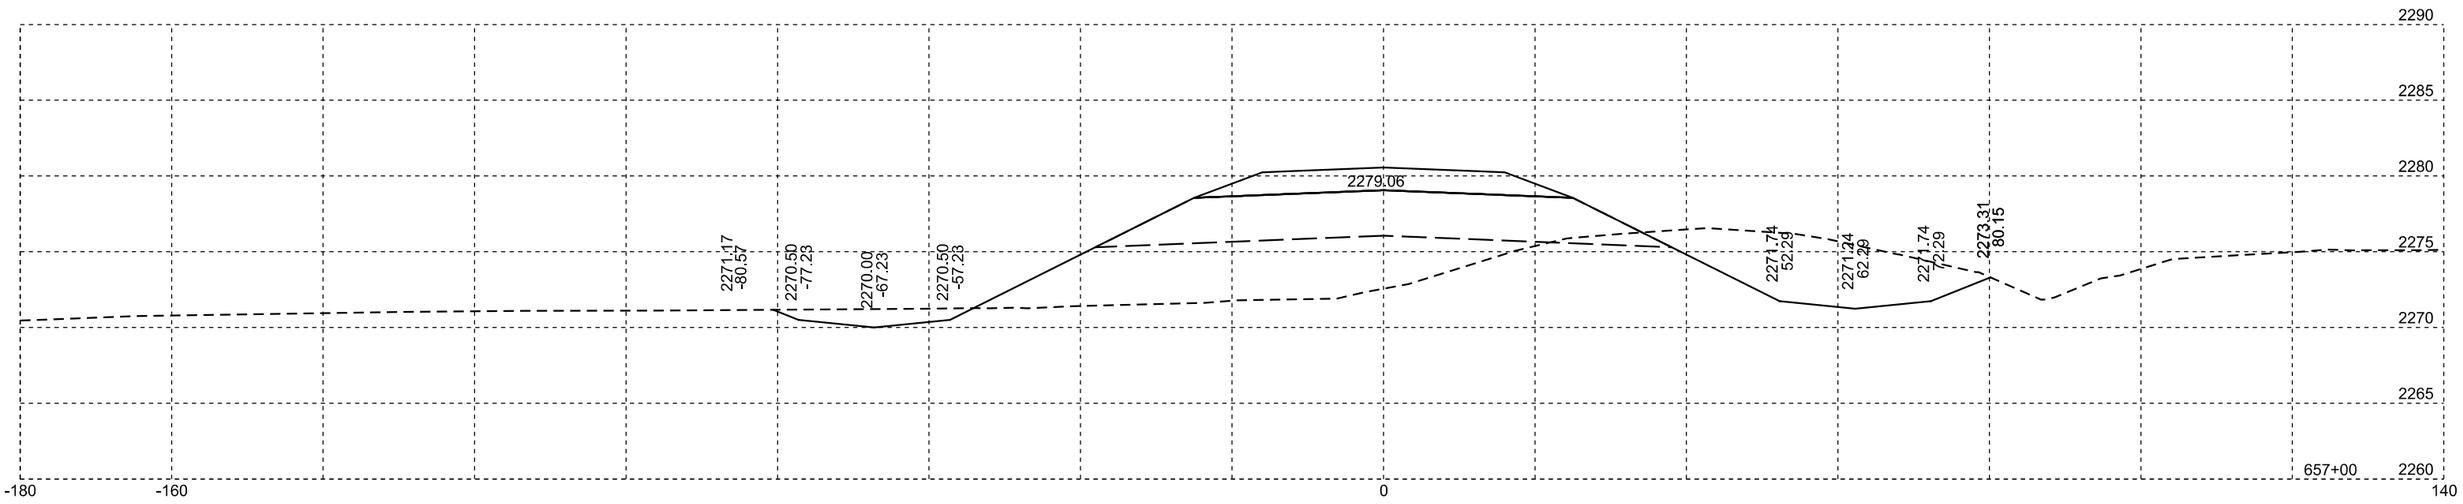

Plotting Date: 10/02/2014

STATE OF SOUTH DAKOTA	PROJECT	SHEET NO.	TOTAL SHEETS
	NH 0073(63)182	X47	X76

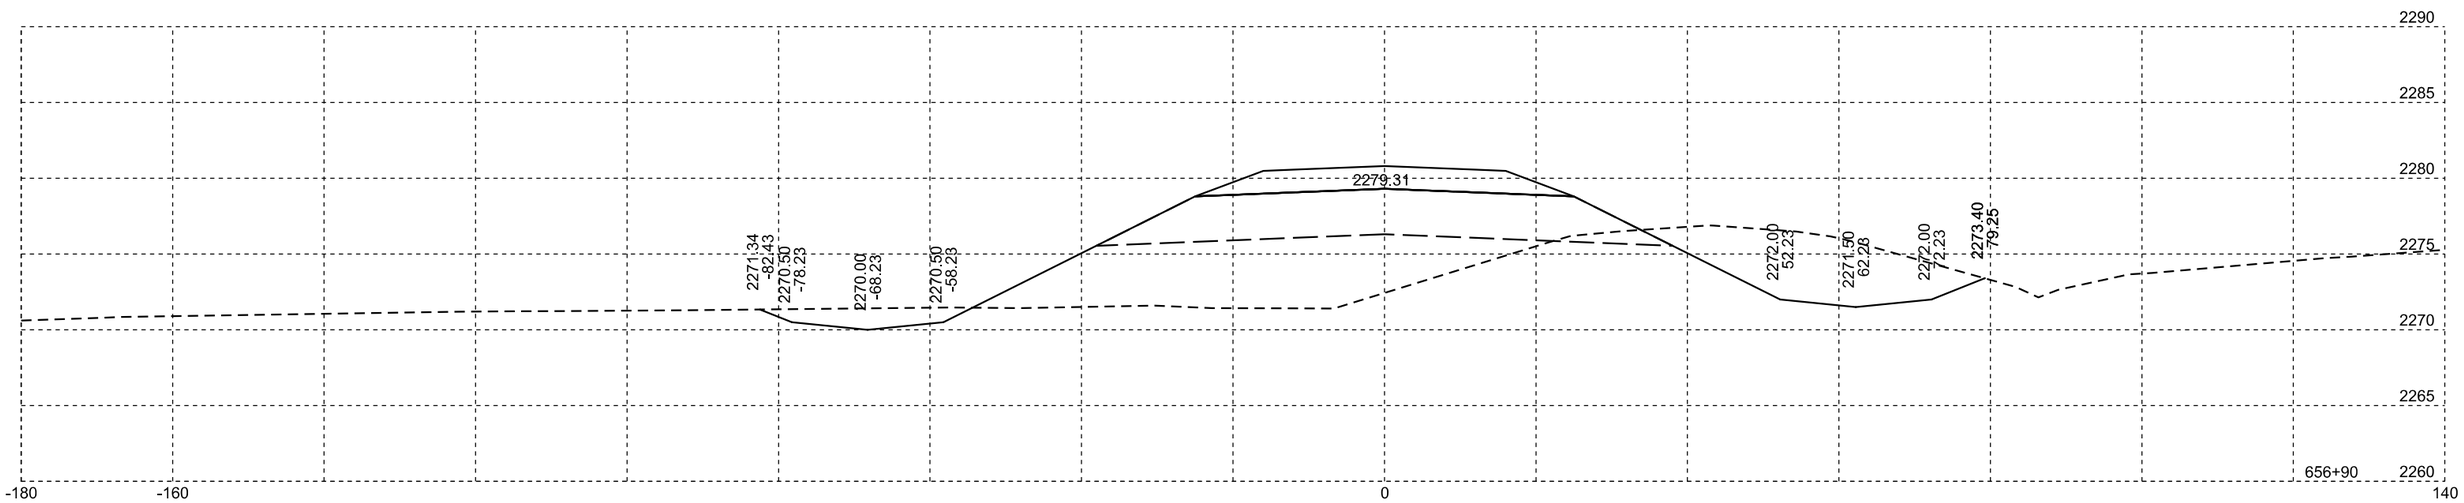

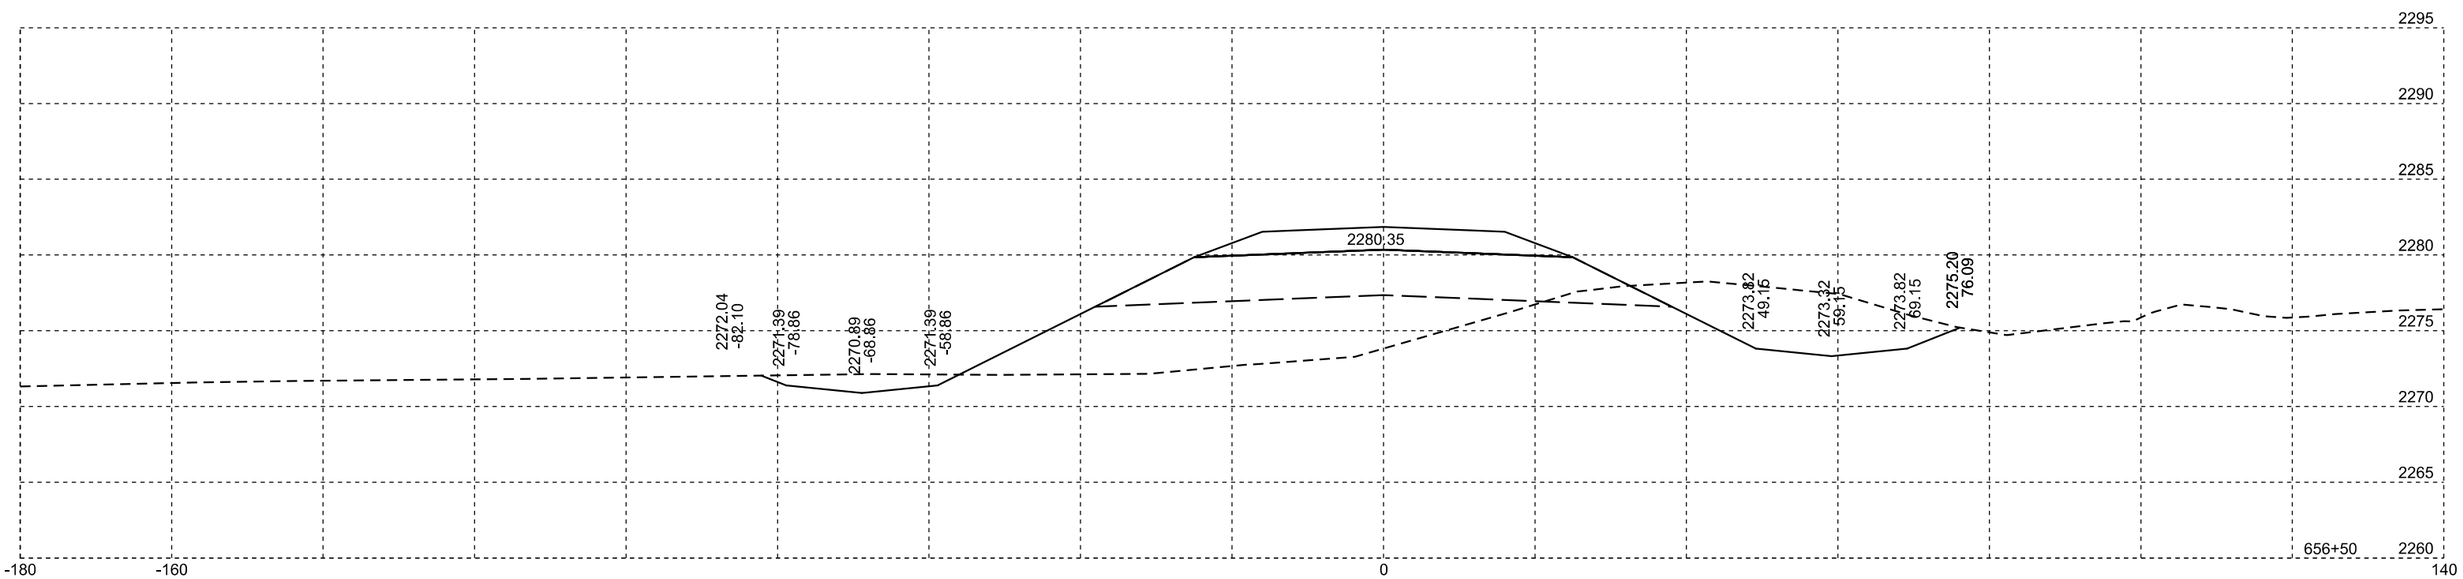

Plotting Date: 10/02/2014

STATE OF SOUTH DAKOTA	PROJECT	SHEET NO.	TOTAL SHEETS
	NH 0073(63)182	X48	X76

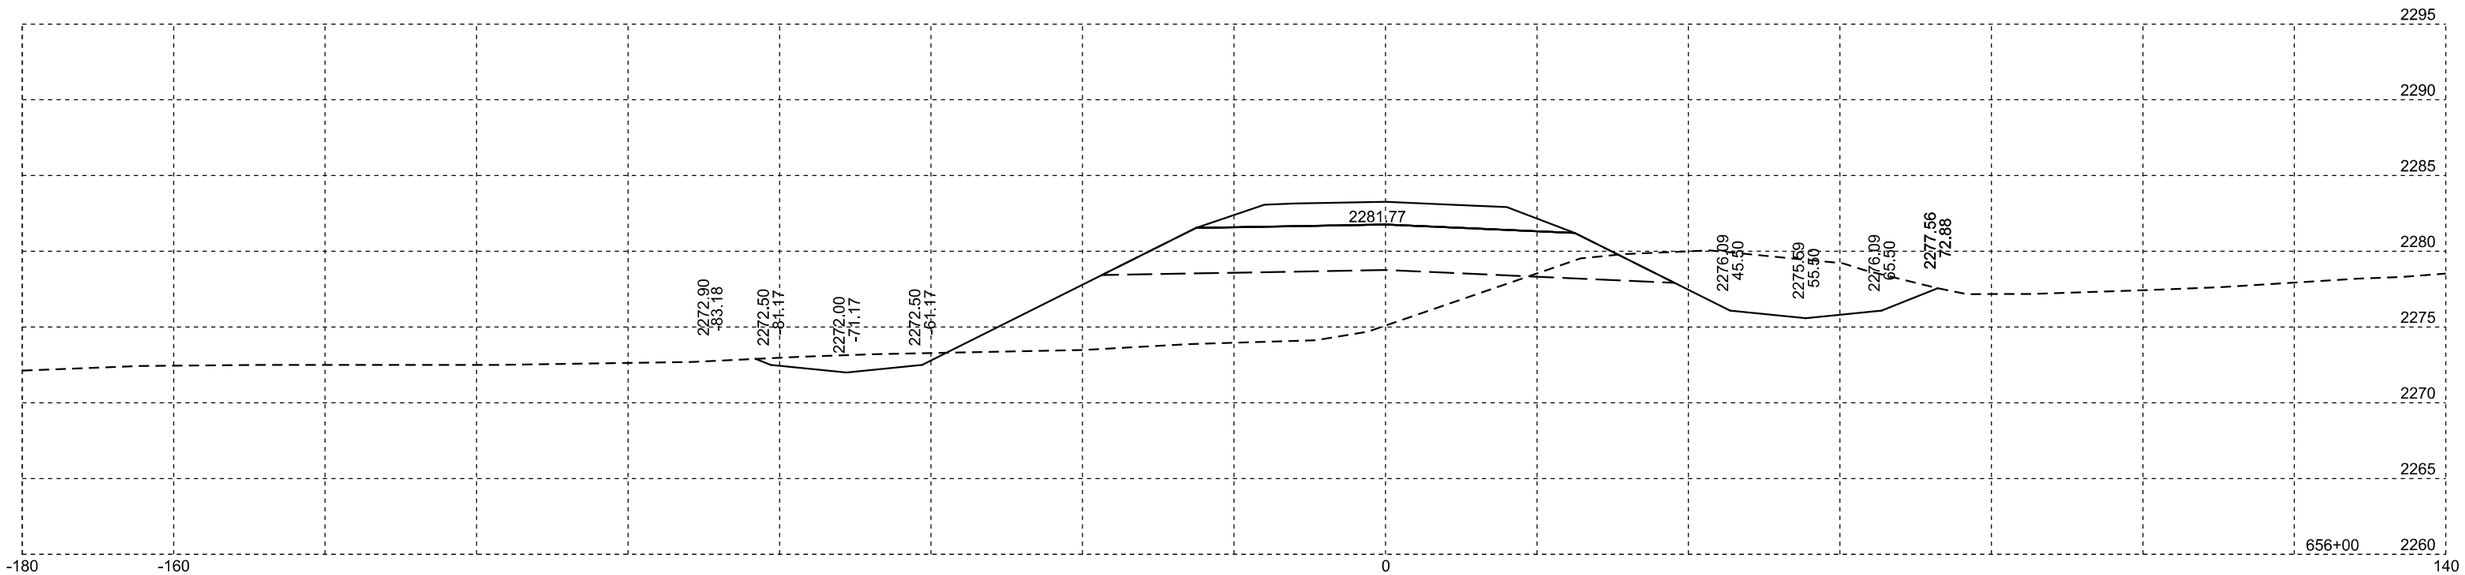

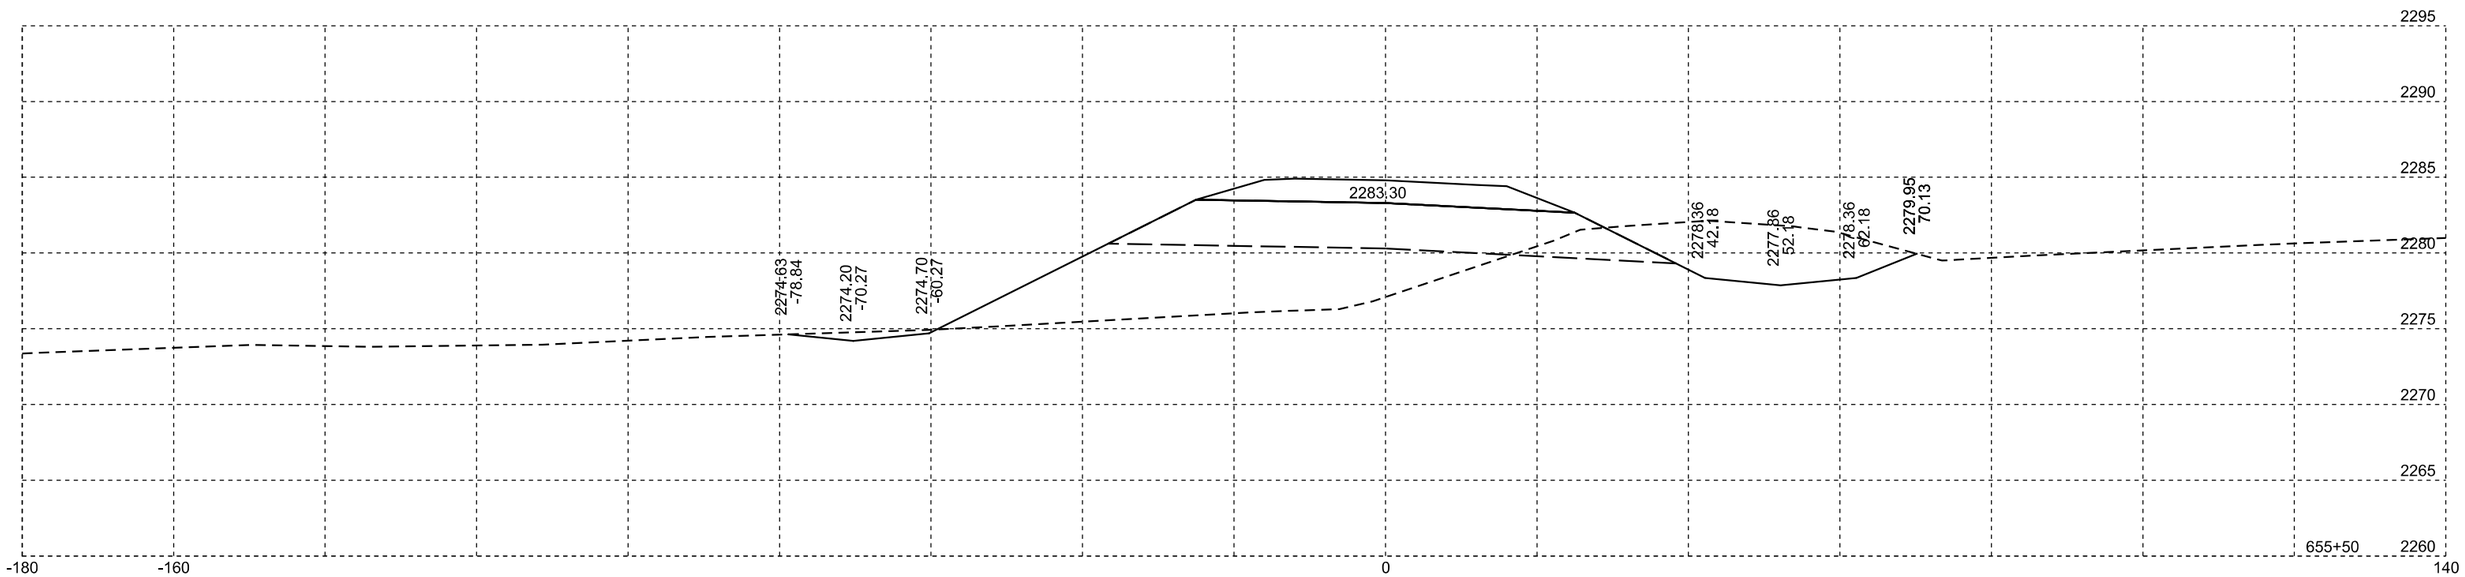

Plotting Date: 10/02/2014

STATE OF SOUTH DAKOTA	PROJECT	SHEET NO.	TOTAL SHEETS
	NH 0073(63)182	X49	X76

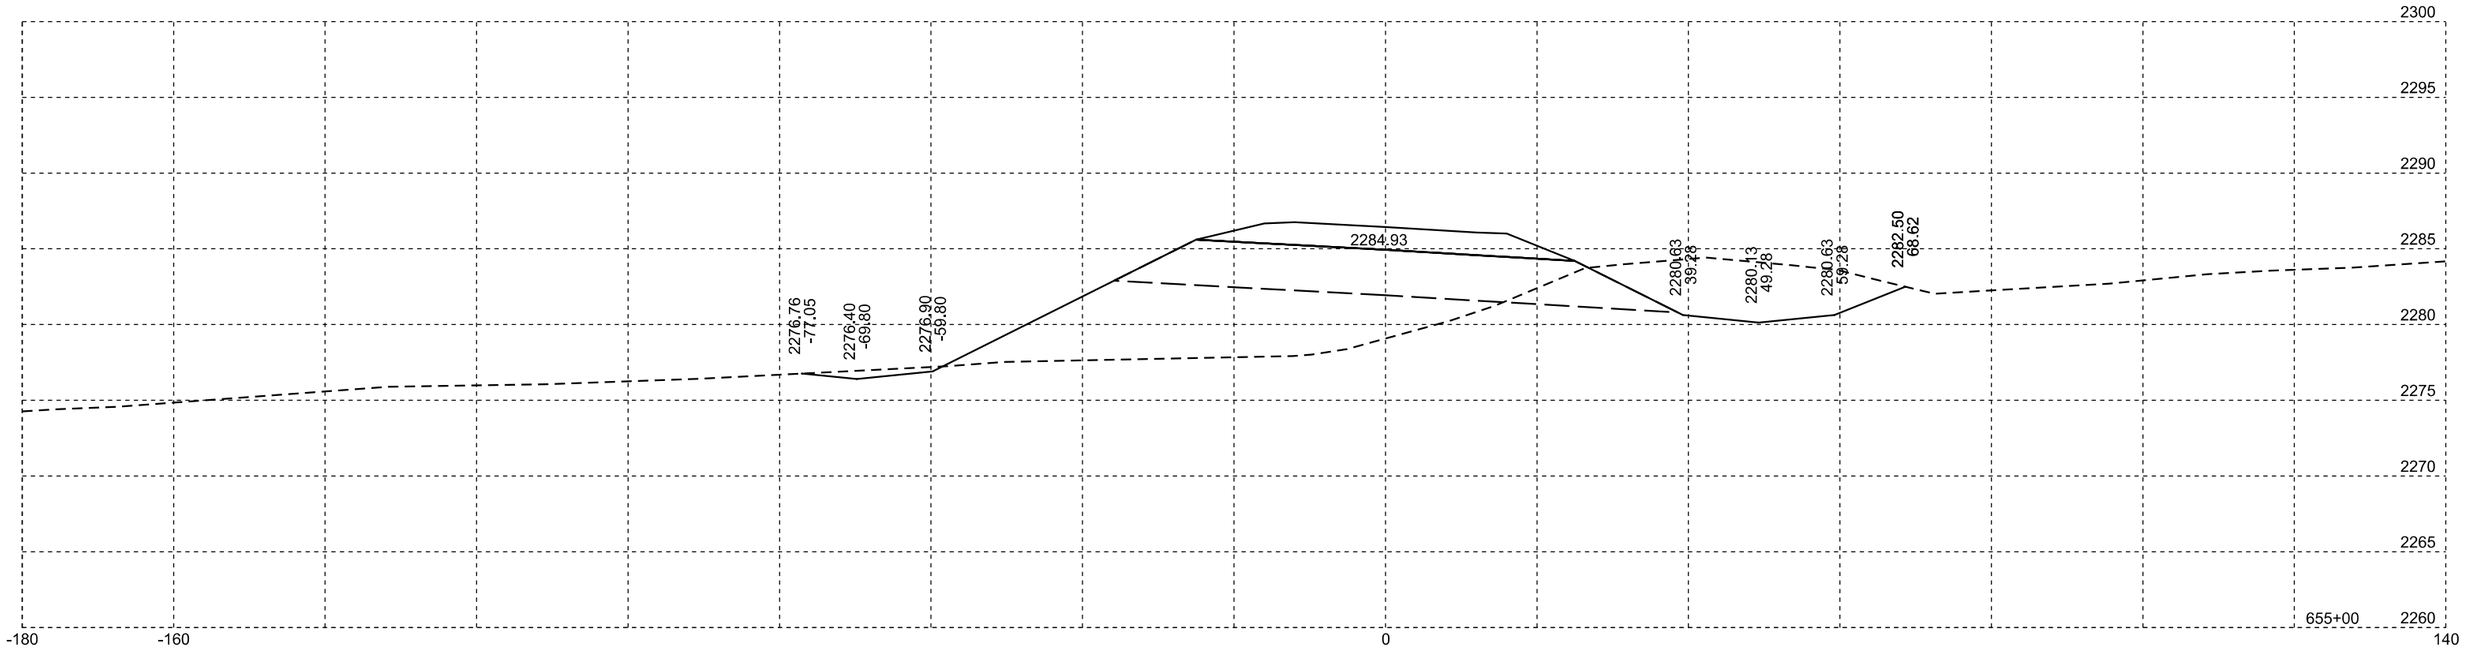

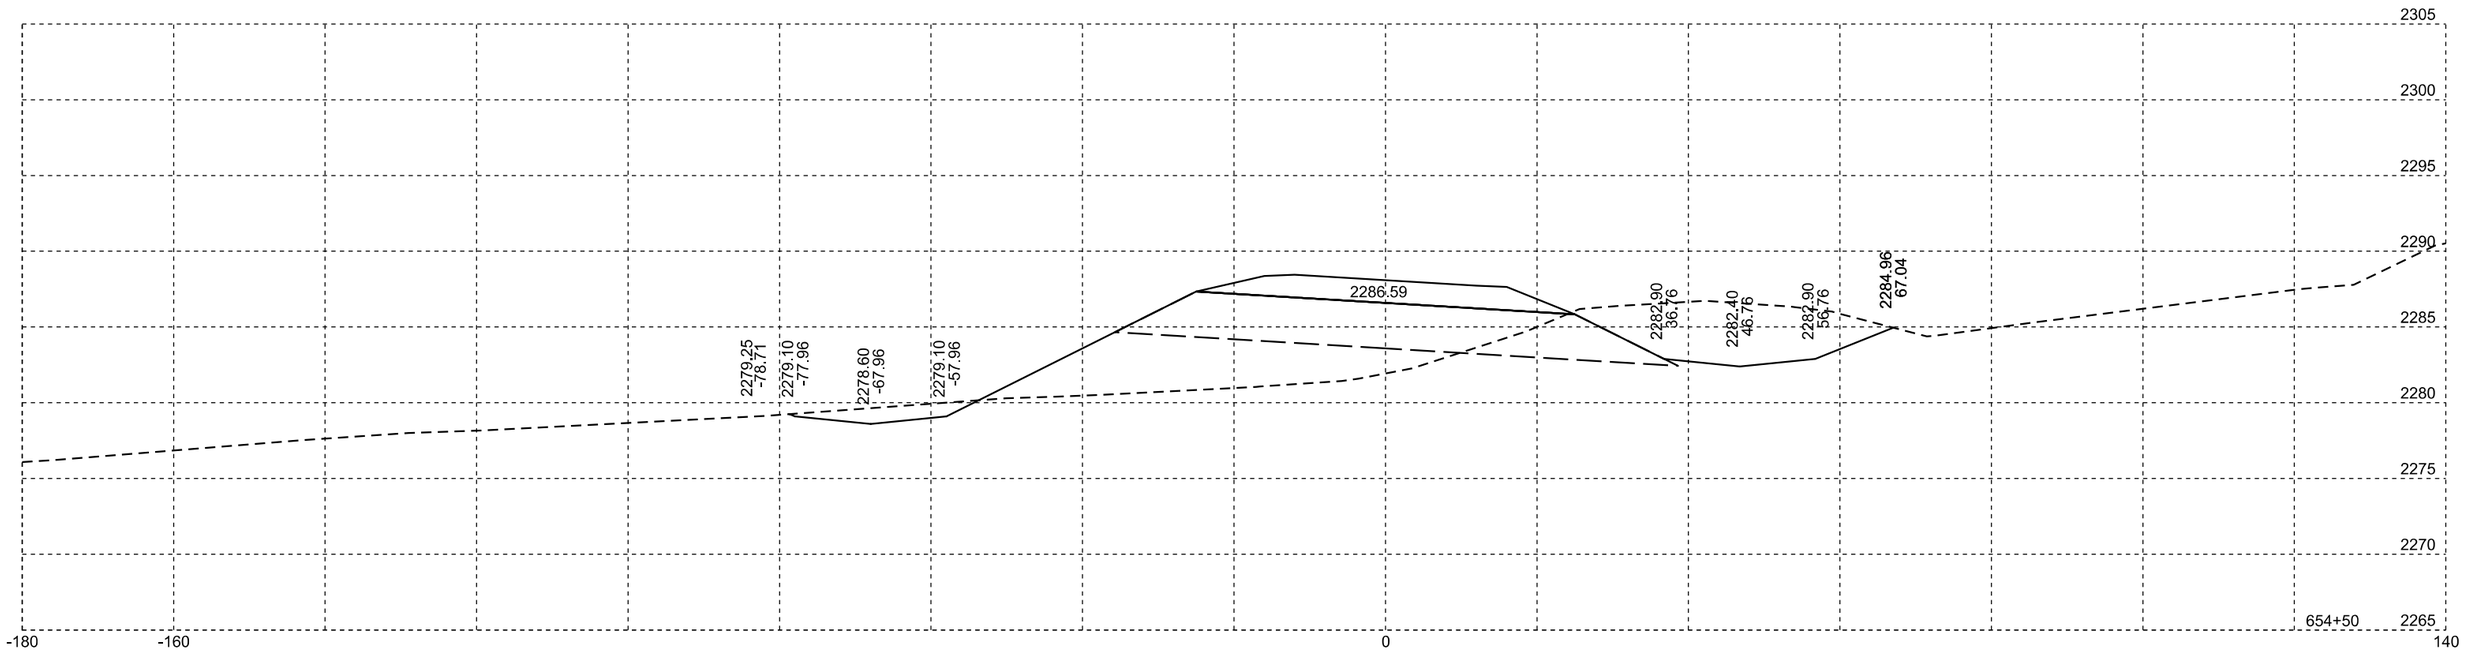

Plotting Date: 10/02/2014

STATE OF SOUTH DAKOTA	PROJECT	SHEET NO.	TOTAL SHEETS
	NH 0073(63)182	X50	X76

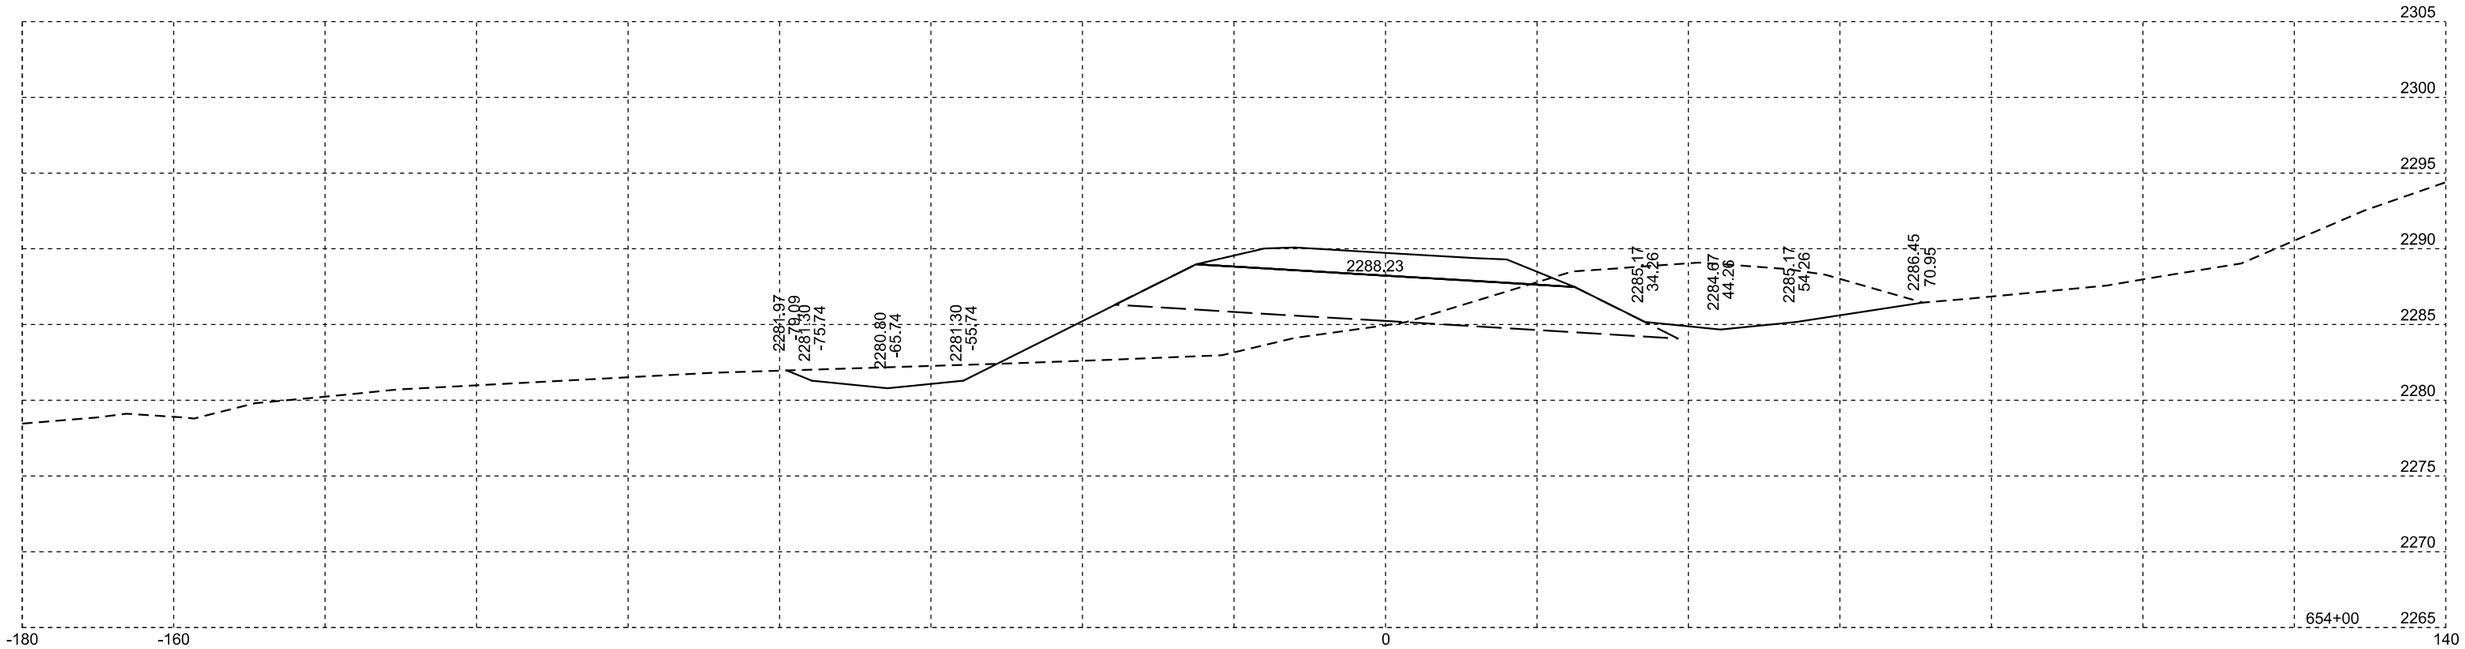

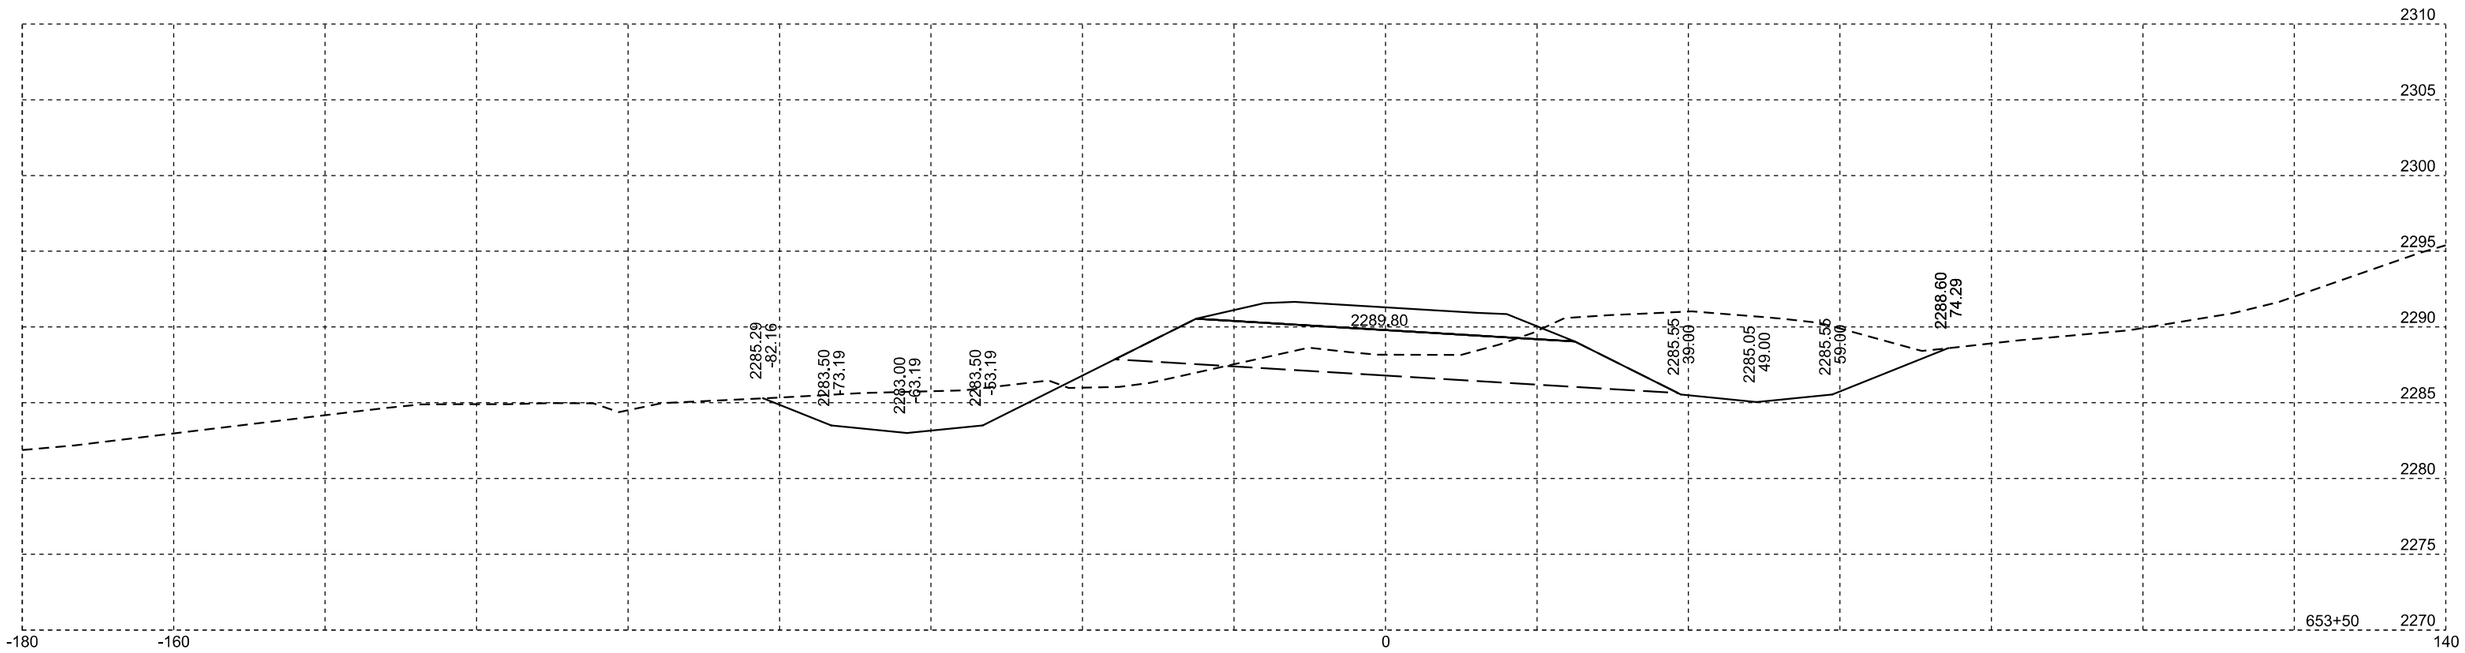

Plotting Date: 10/02/2014

STATE OF SOUTH DAKOTA	PROJECT	SHEET NO.	TOTAL SHEETS
	NH 0073(63)182	X51	X76

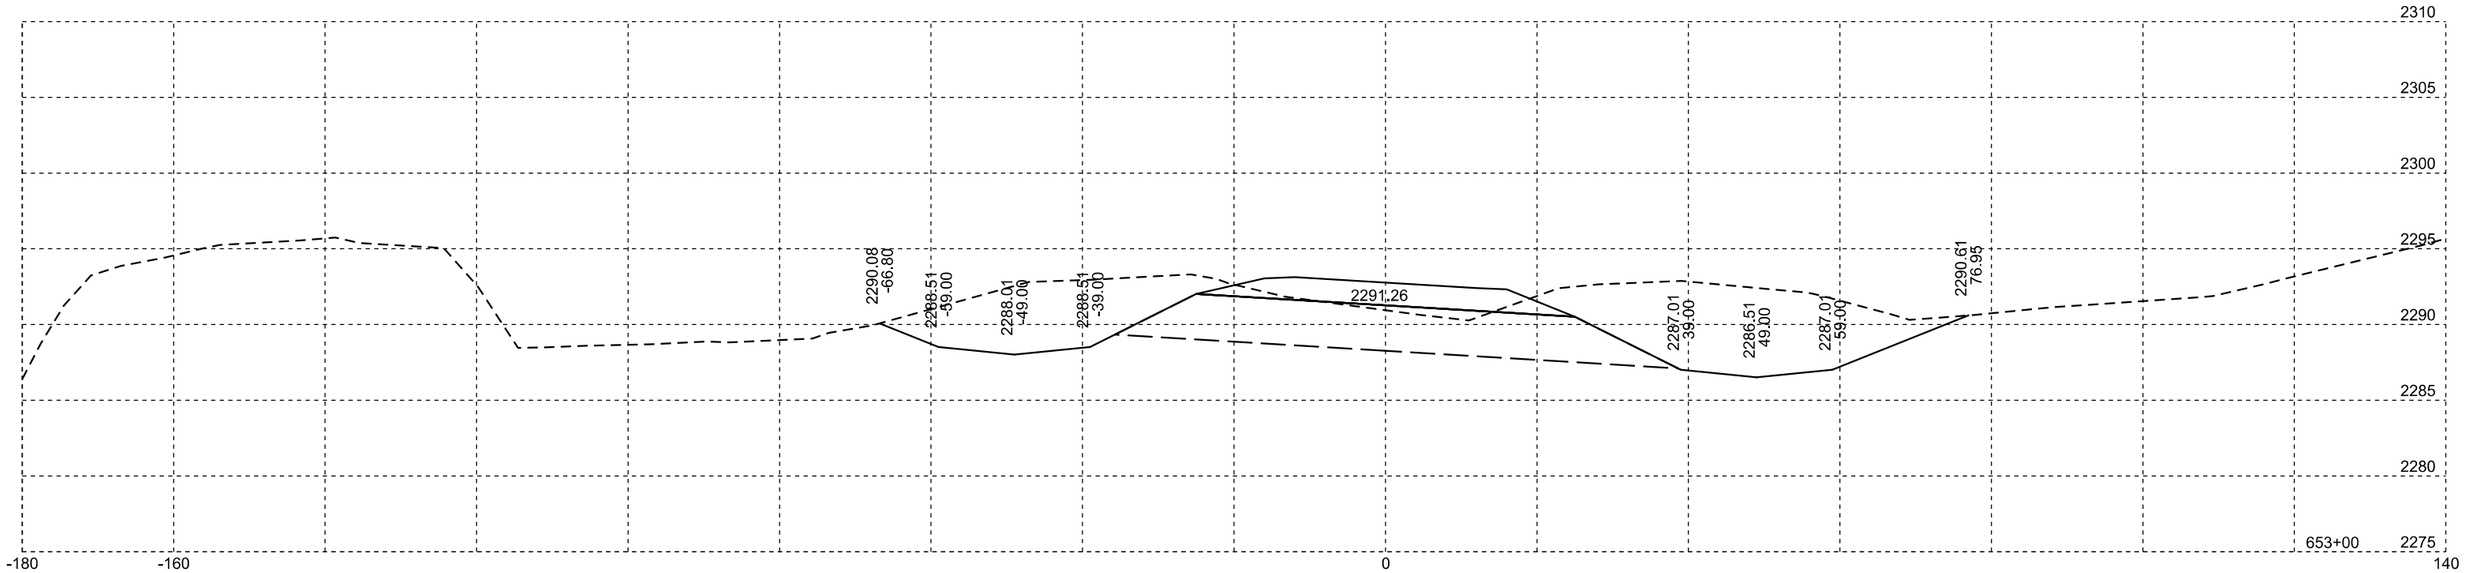

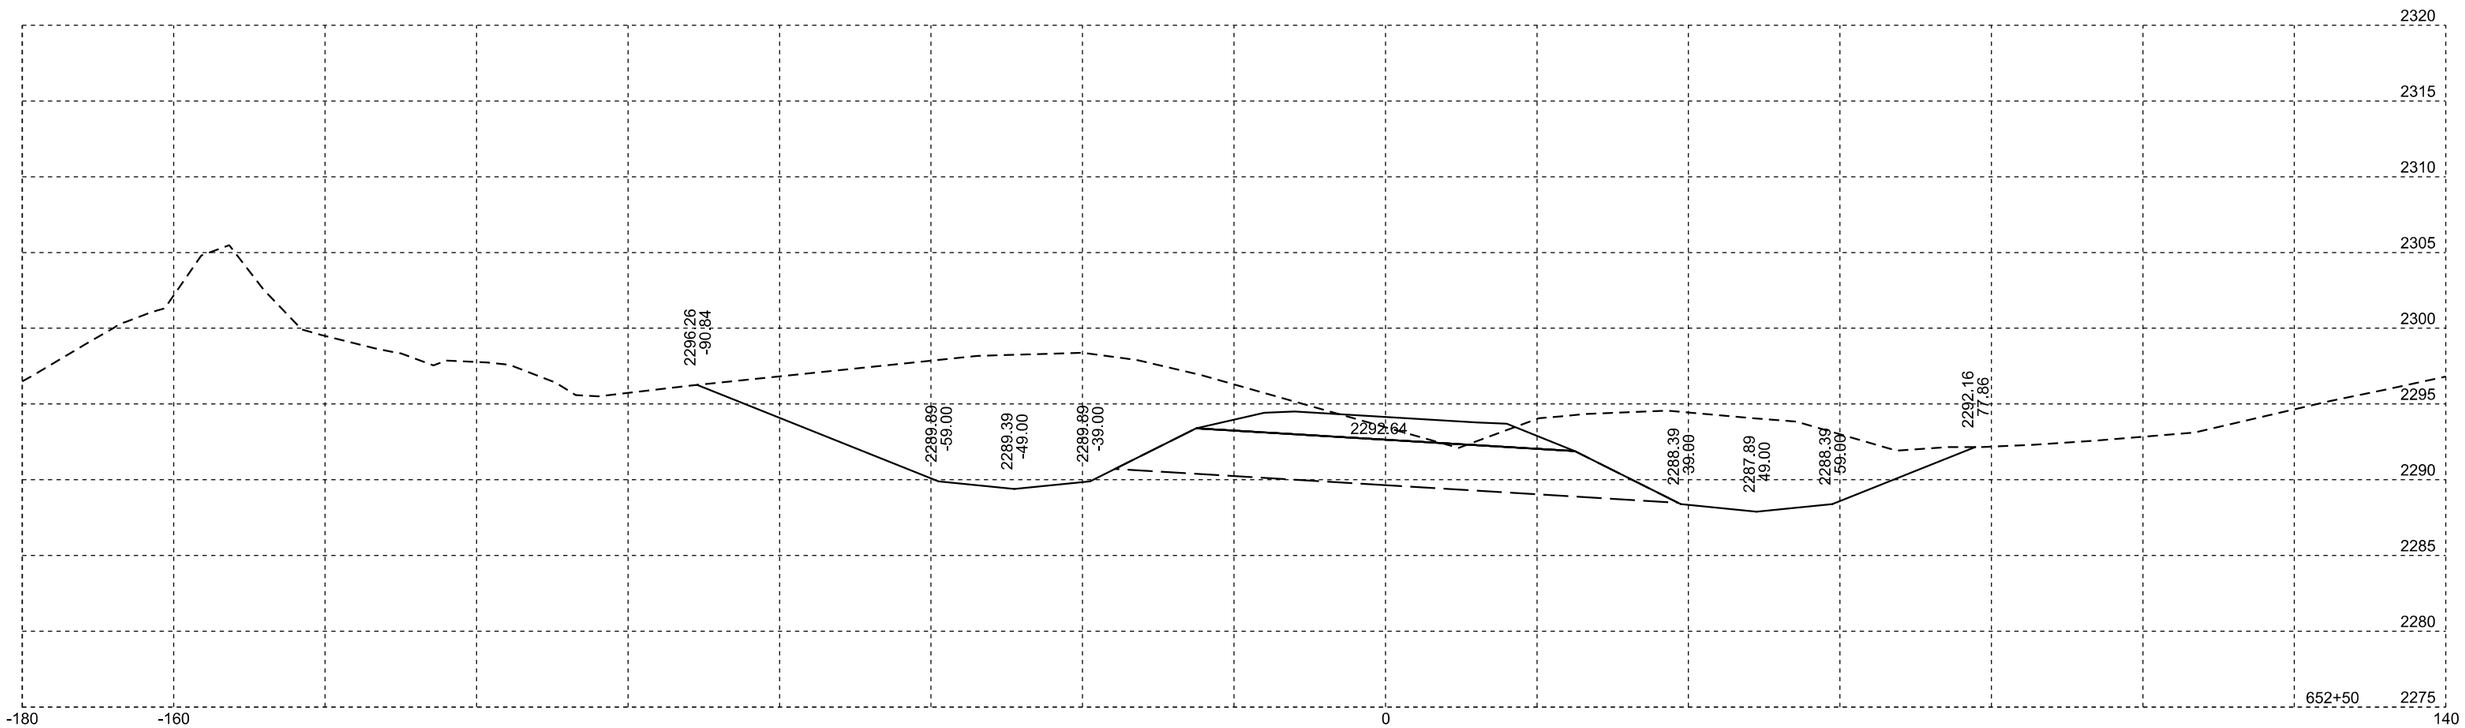

Plotting Date: 10/02/2014

STATE OF SOUTH DAKOTA	PROJECT	SHEET NO.	TOTAL SHEETS
	NH 0073(63)182	X52	X76

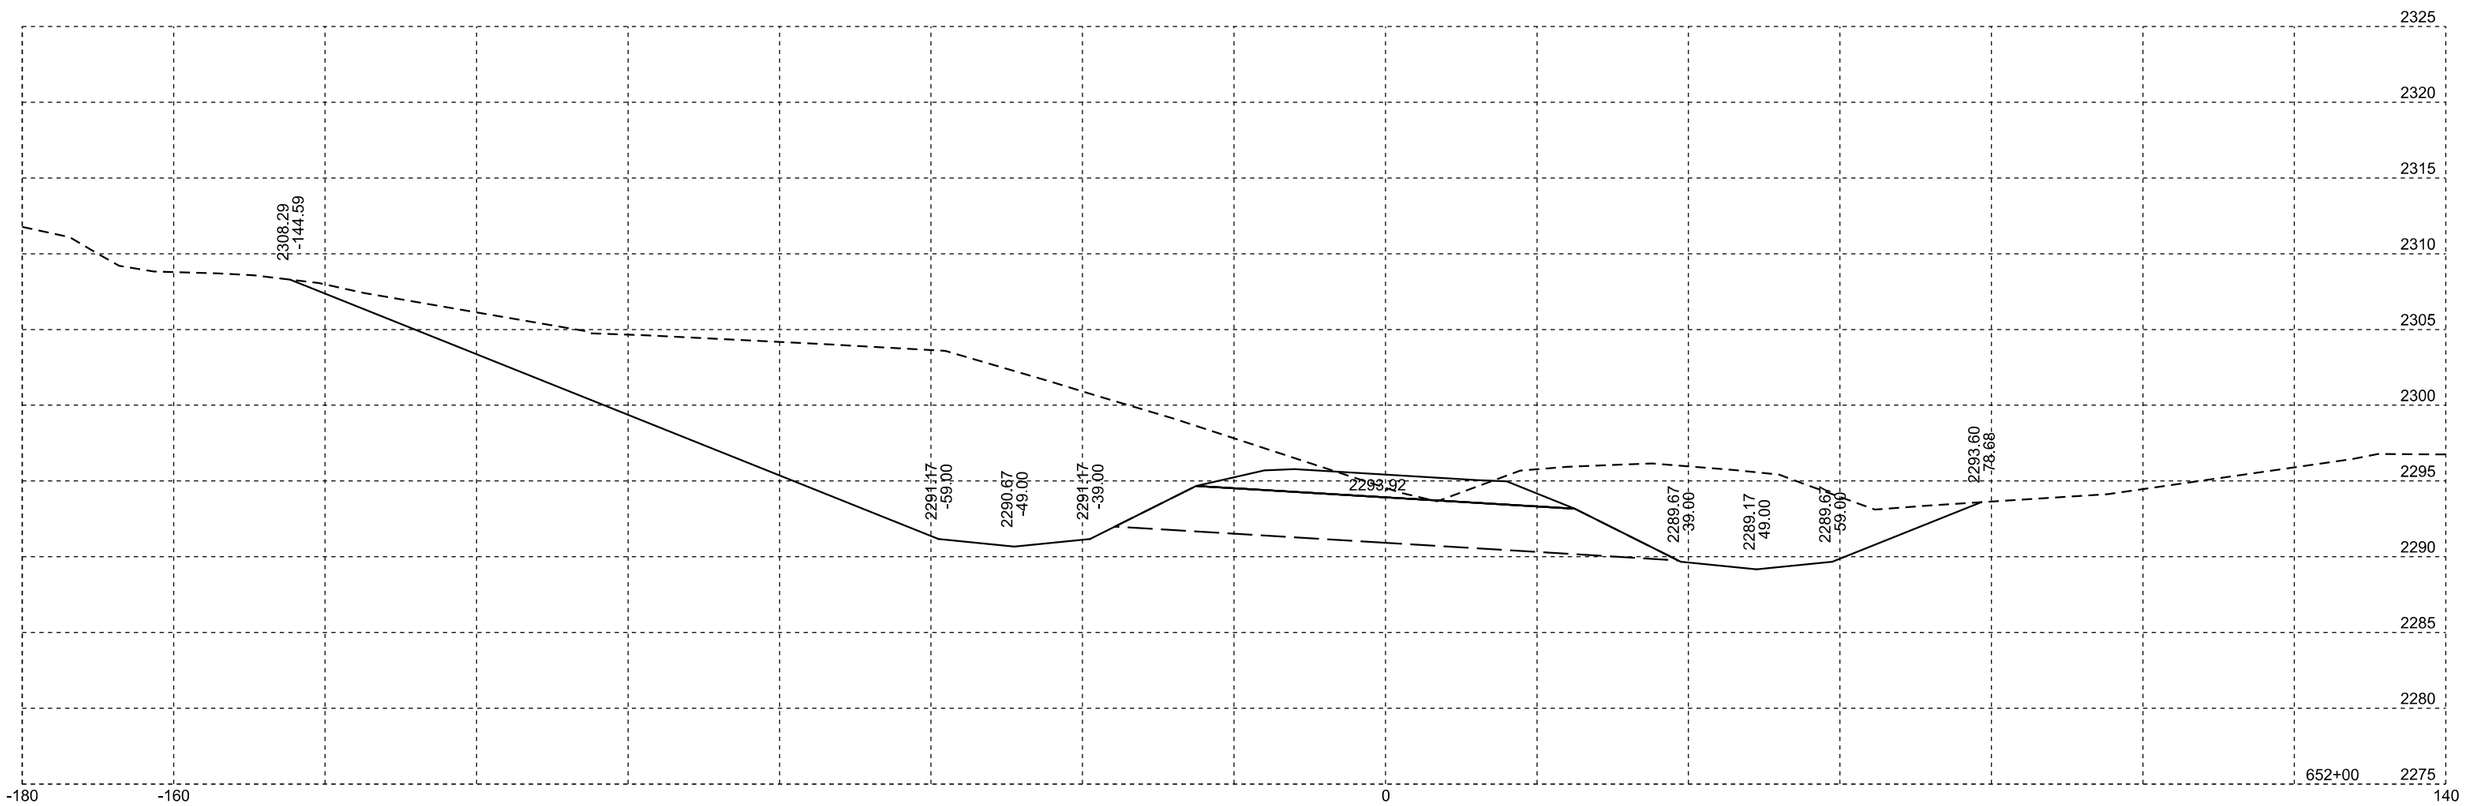

Plotting Date: 10/02/2014

STATE OF SOUTH DAKOTA	PROJECT	SHEET NO.	TOTAL SHEETS
	NH 0073(63)182	X53	X76

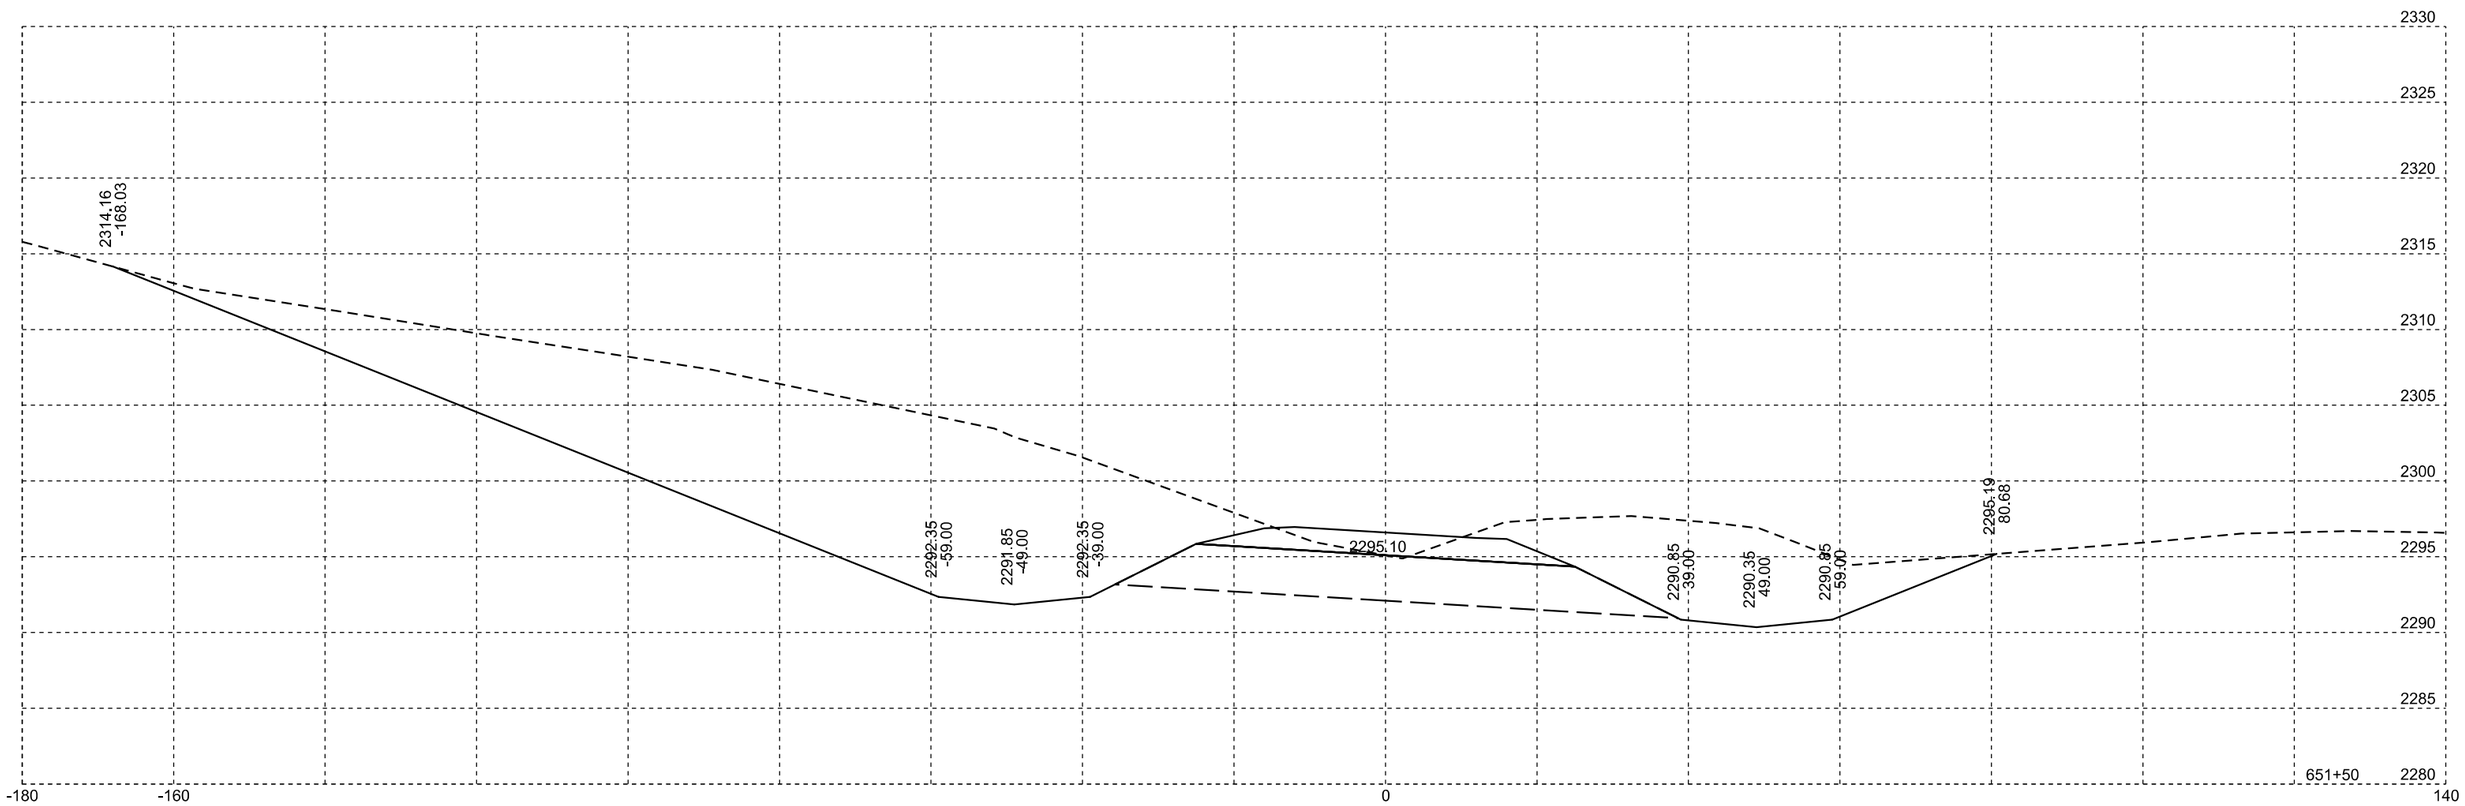

Plotting Date: 10/02/2014

STATE OF SOUTH DAKOTA	PROJECT	SHEET NO.	TOTAL SHEETS
	NH 0073(63)182	X54	X76

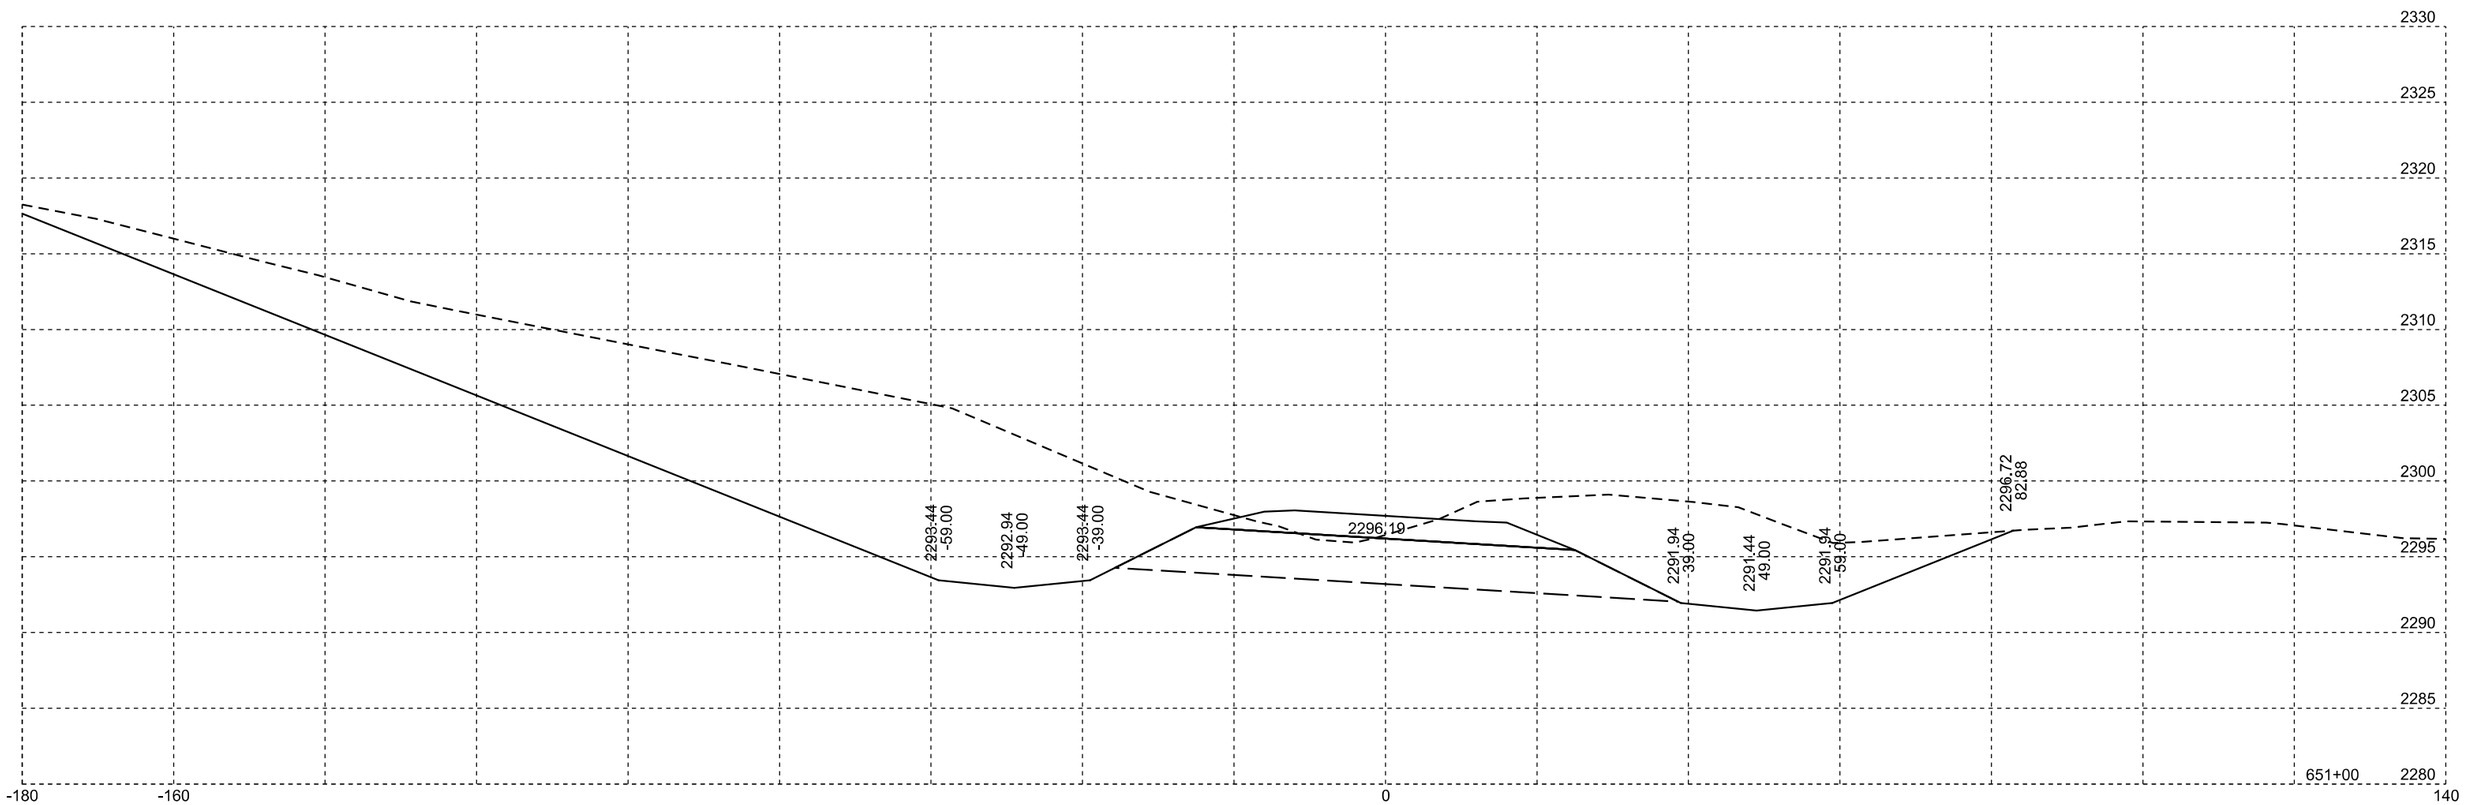

Plotting Date: 10/02/2014

STATE OF SOUTH DAKOTA	PROJECT	SHEET NO.	TOTAL SHEETS
	NH 0073(63)182	X55	X76

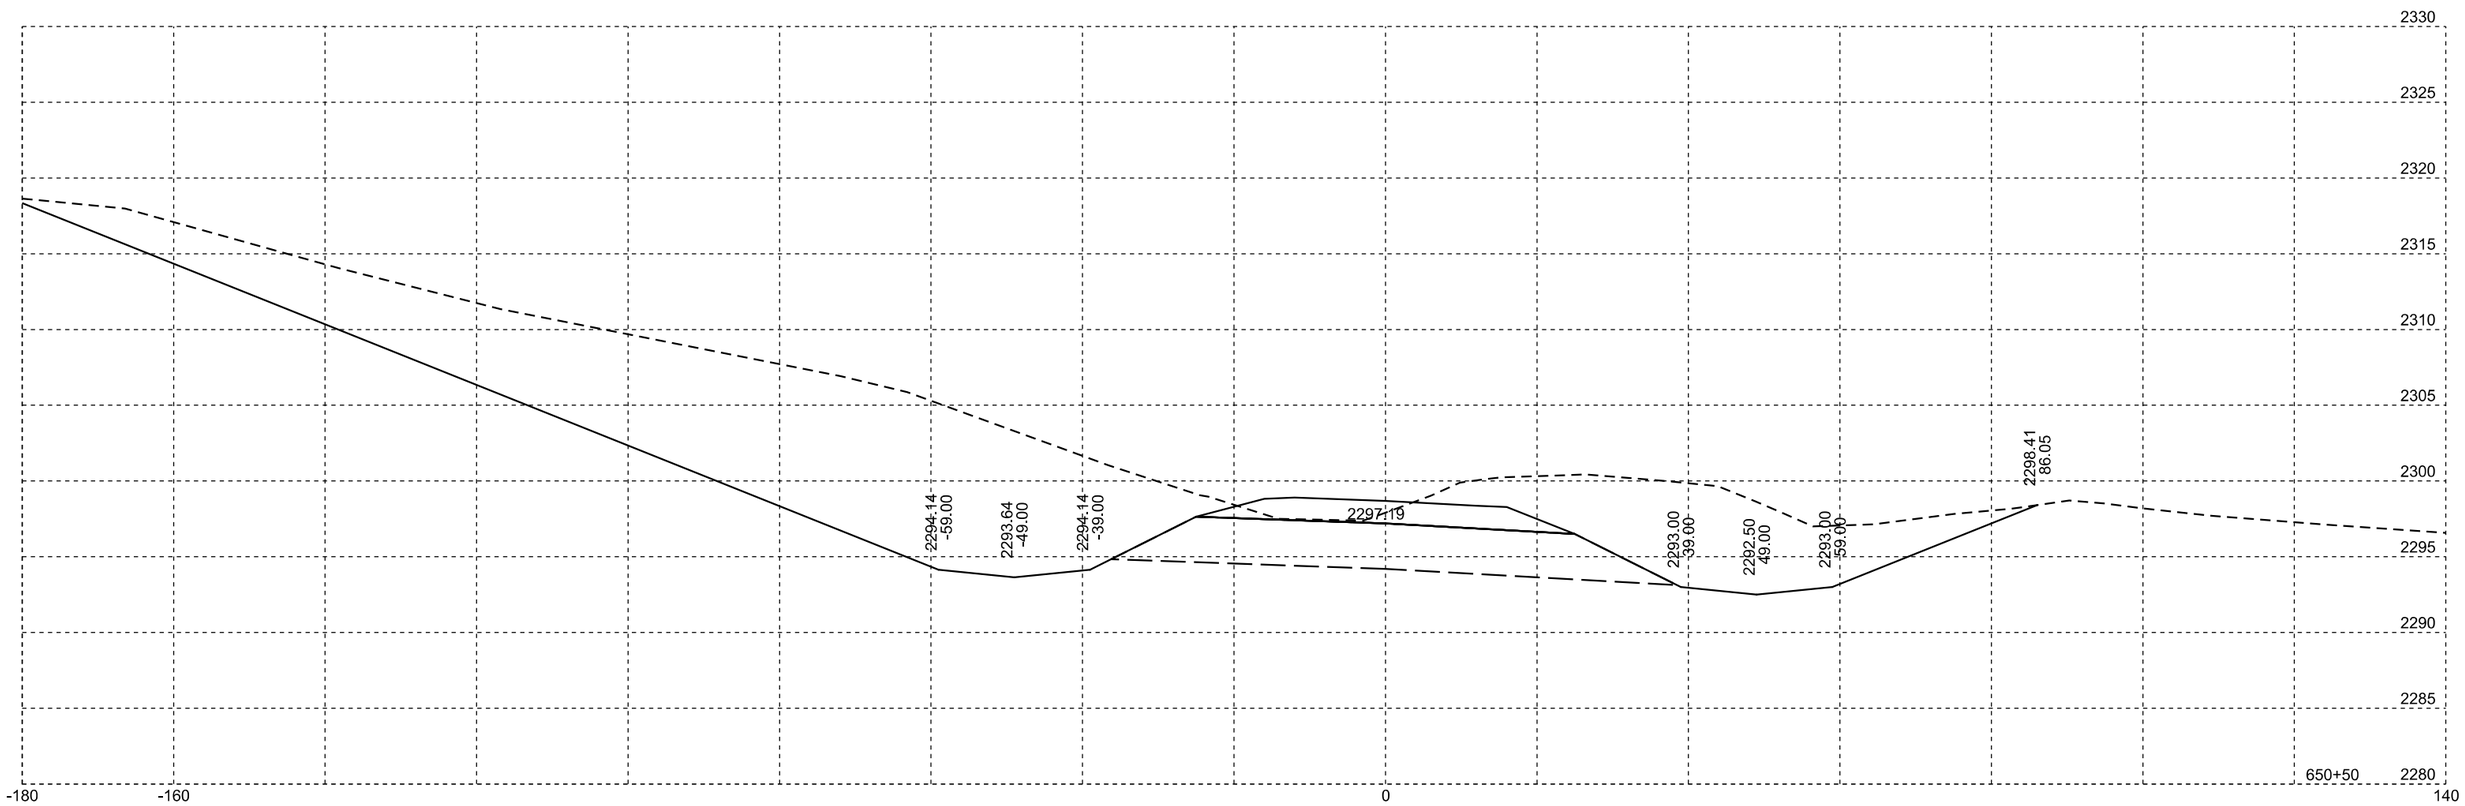

Plotting Date: 10/02/2014

STATE OF SOUTH DAKOTA	PROJECT	SHEET NO.	TOTAL SHEETS
	NH 0073(63)182	X56	X76

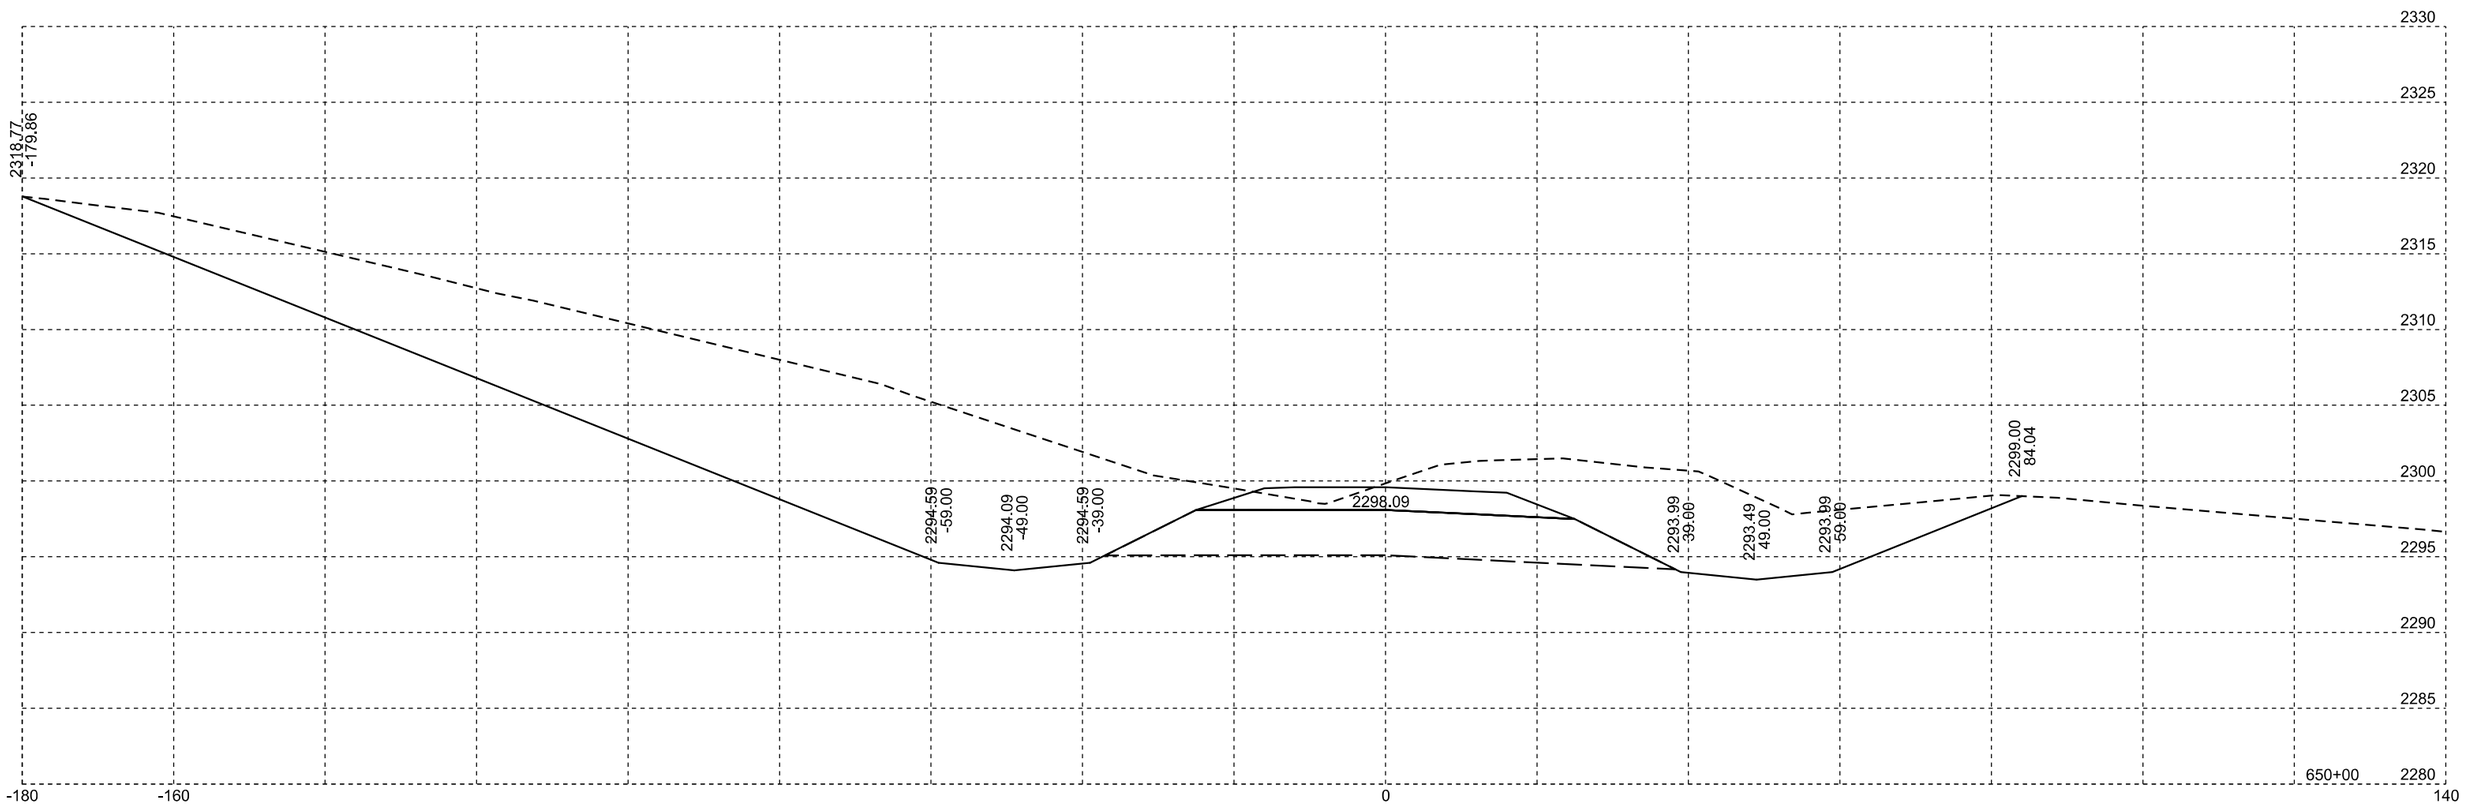

Plotting Date: 10/02/2014

STATE OF SOUTH DAKOTA	PROJECT	SHEET NO.	TOTAL SHEETS
	NH 0073(63)182	X57	X76

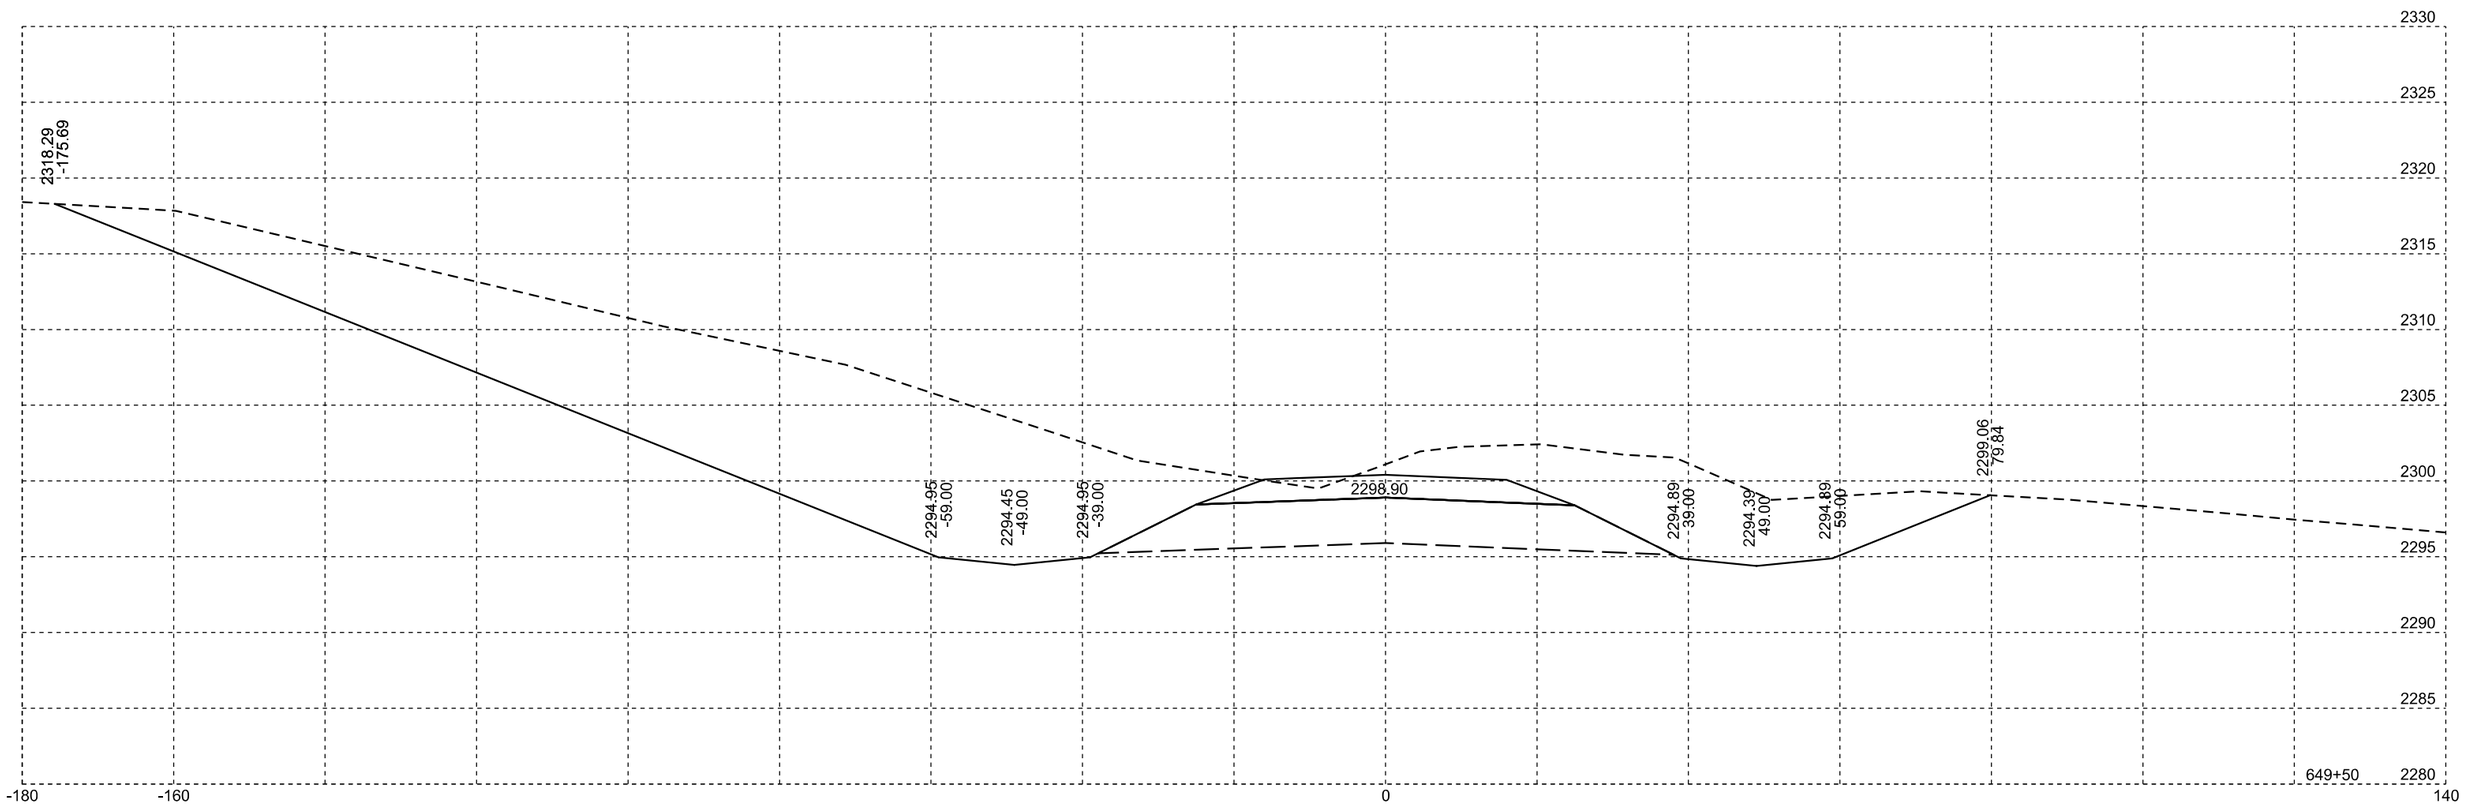

Plotting Date: 10/02/2014

STATE OF SOUTH DAKOTA	PROJECT	SHEET NO.	TOTAL SHEETS
	NH 0073(63)182	X58	X76

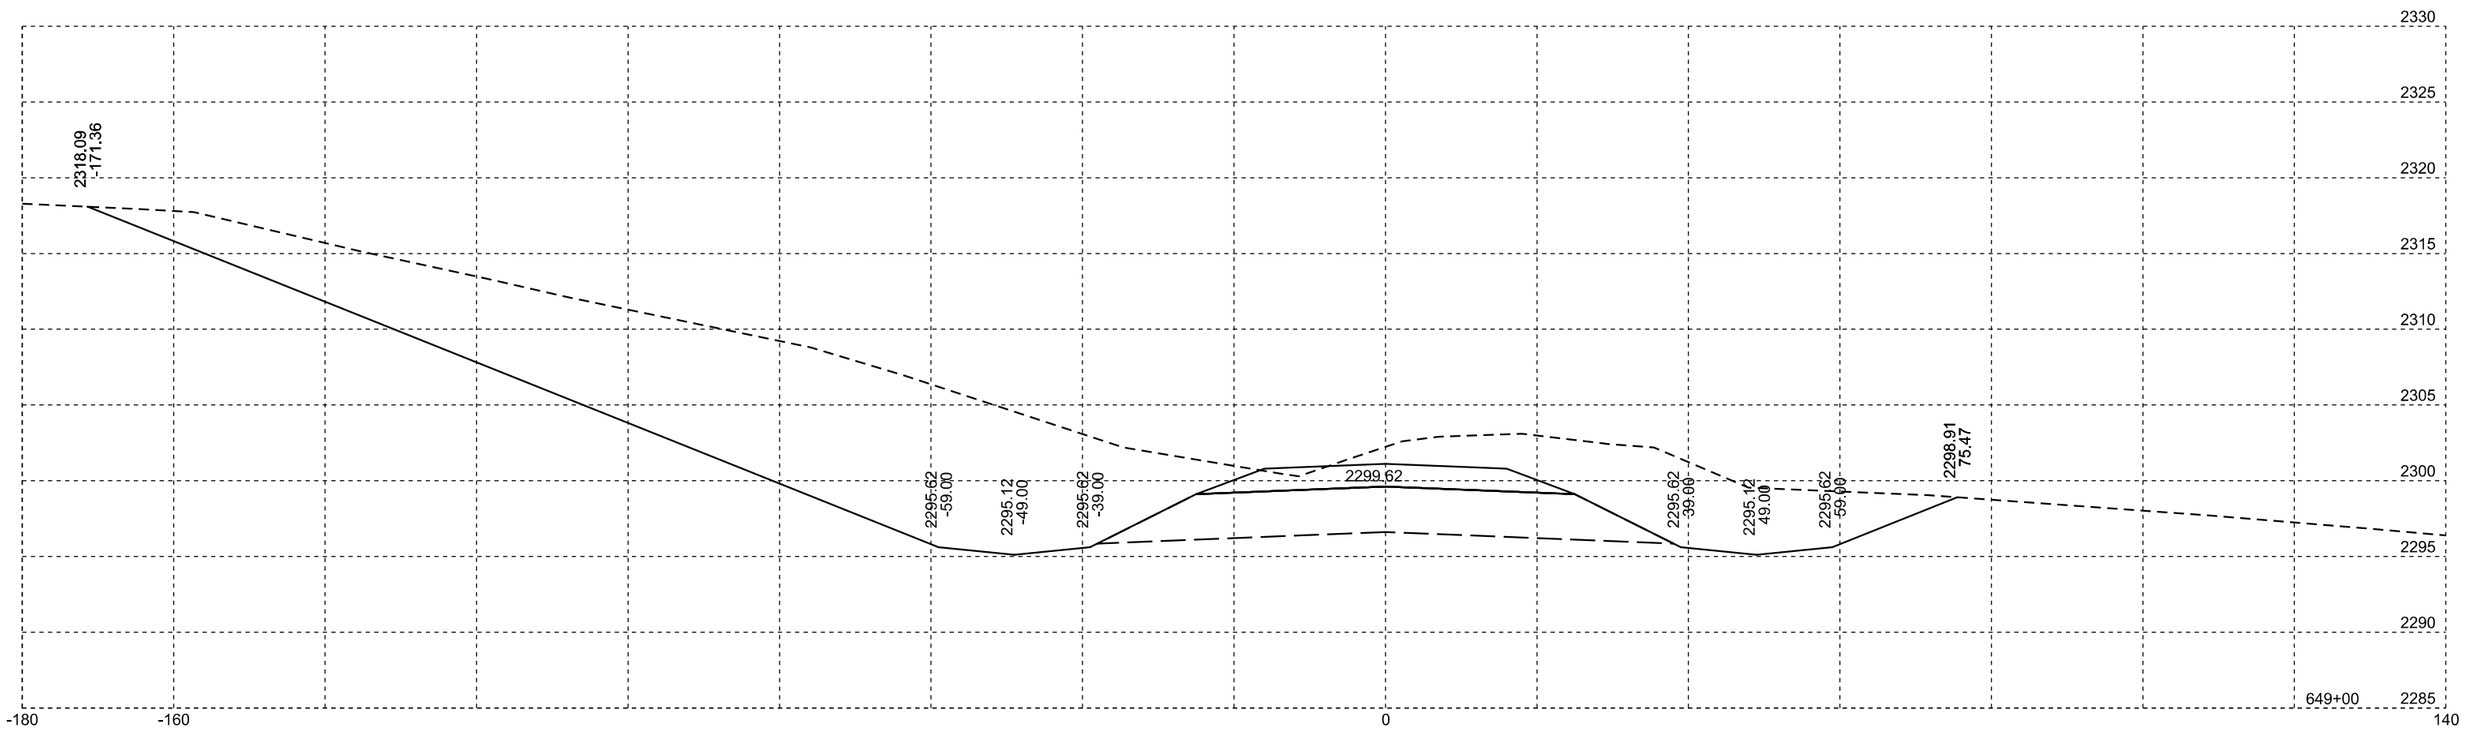

Plotting Date: 10/02/2014

STATE OF SOUTH DAKOTA	PROJECT	SHEET NO.	TOTAL SHEETS
	NH 0073(63)182	X59	X76

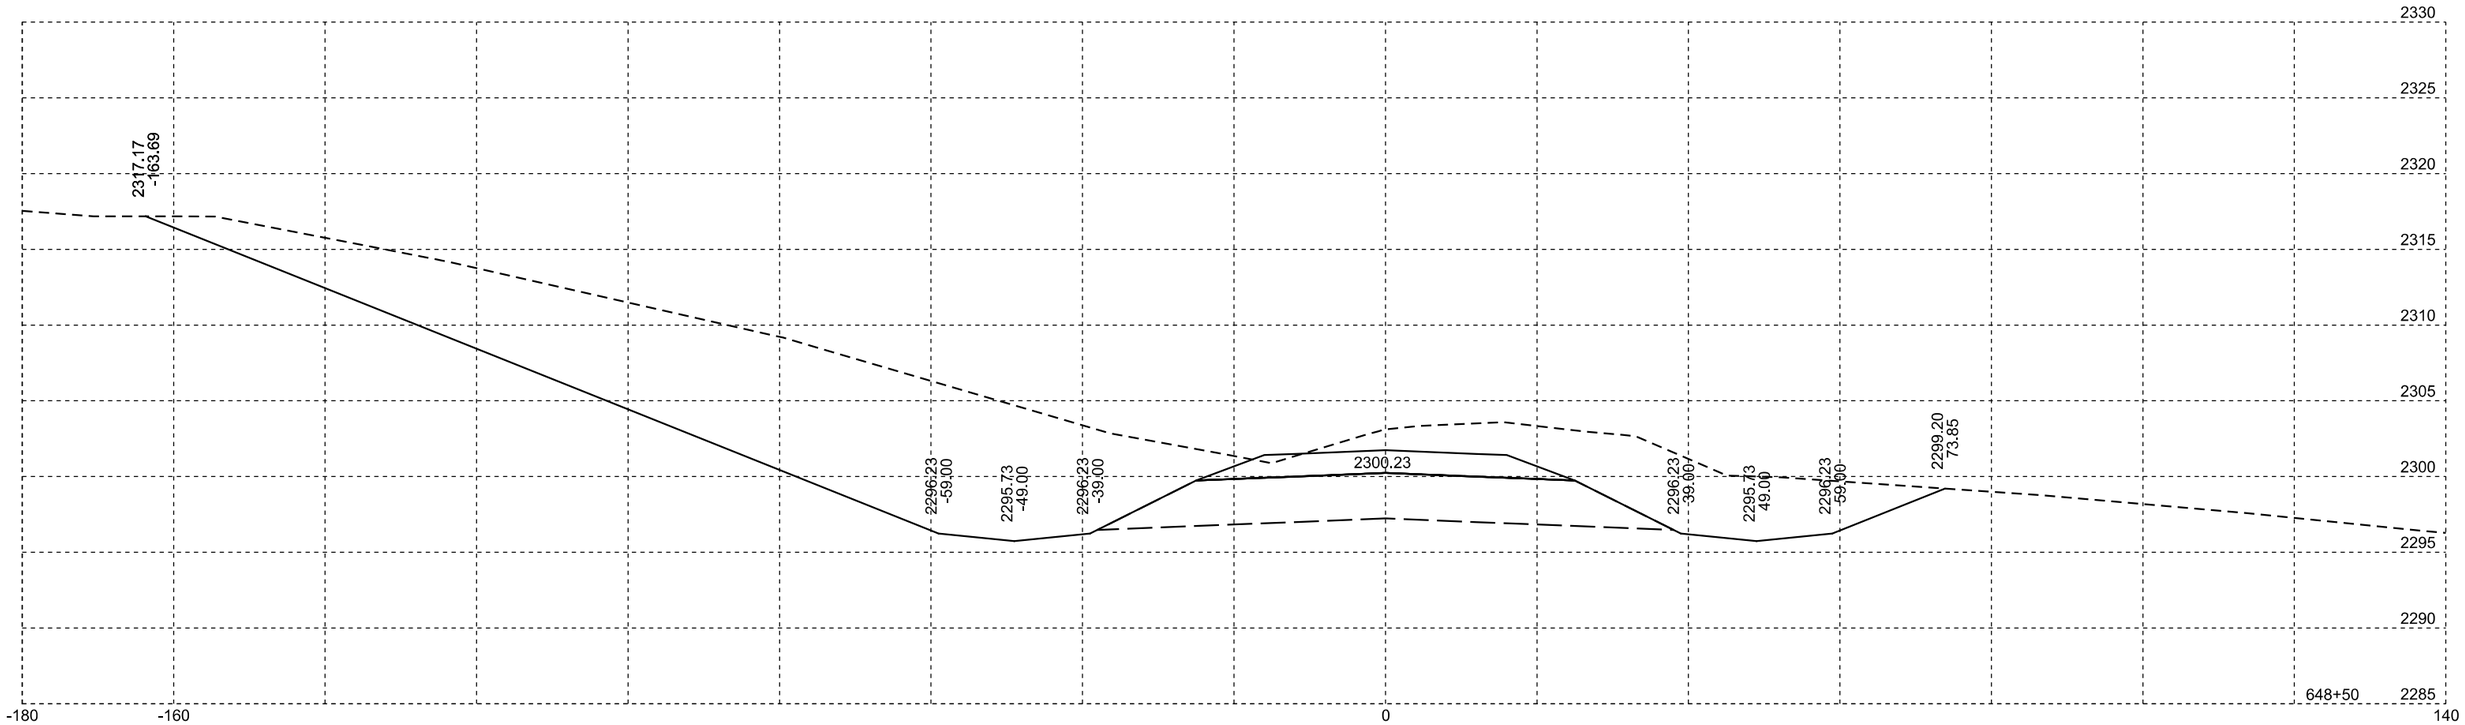

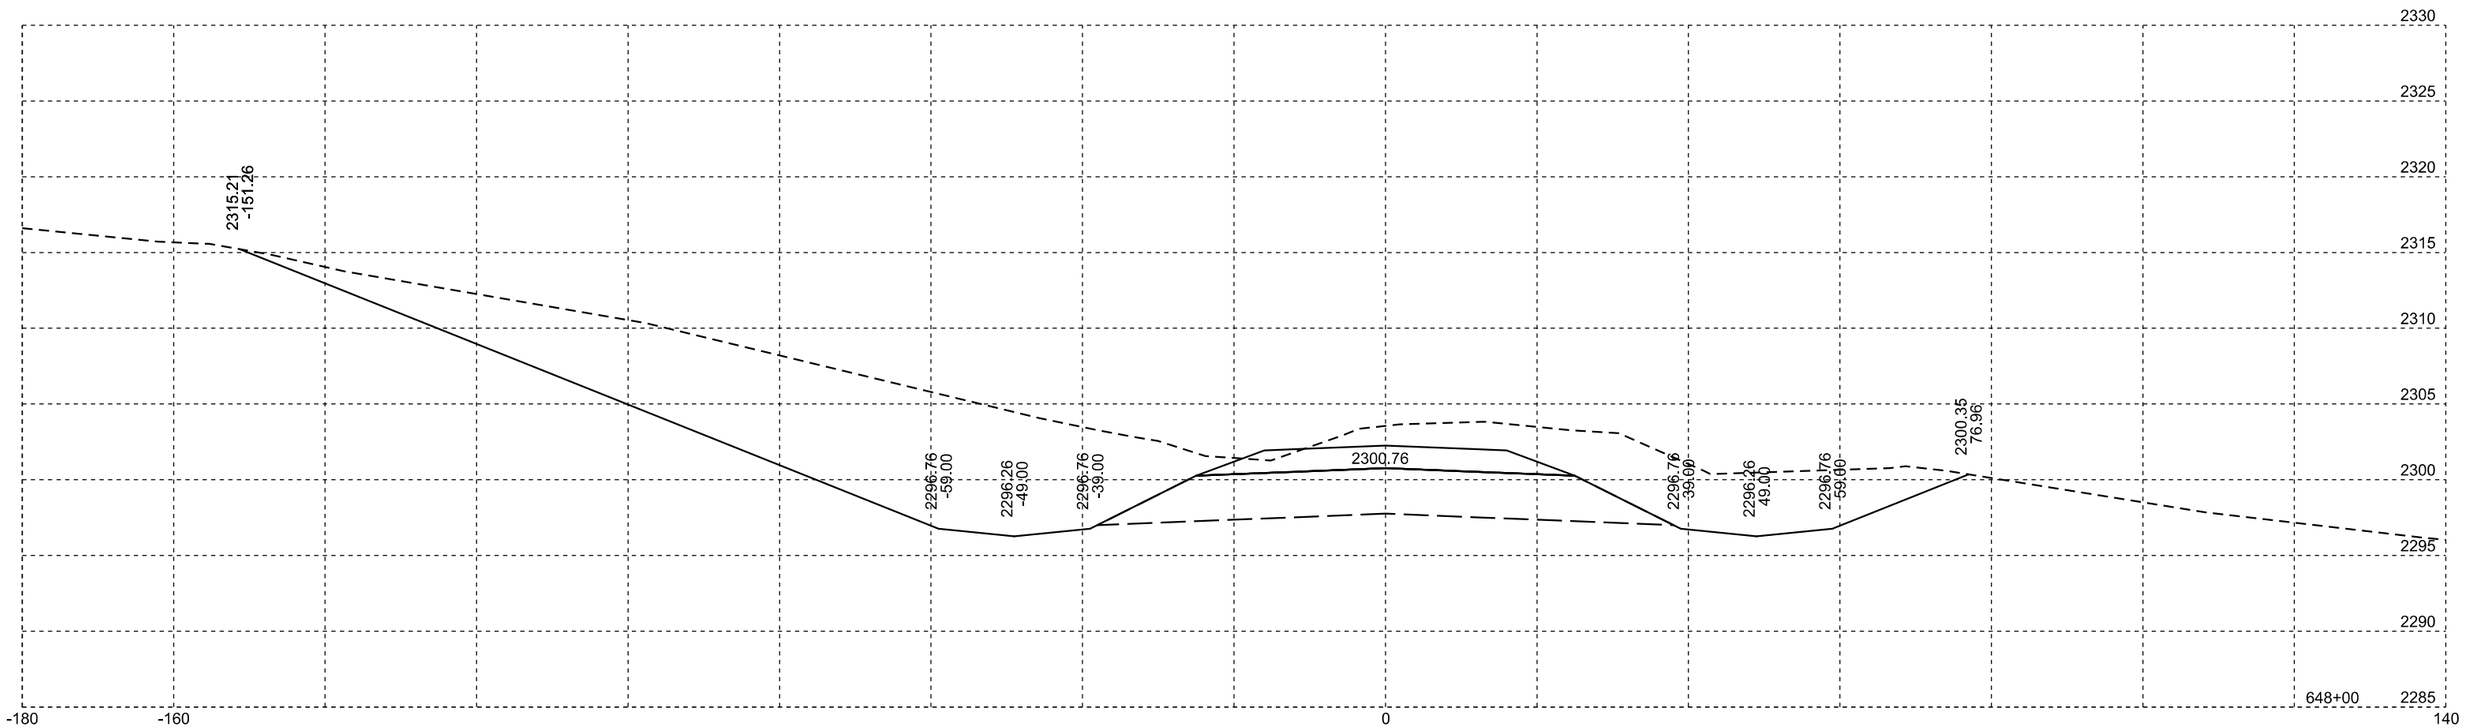

Plotting Date: 10/02/2014

STATE OF SOUTH DAKOTA	PROJECT	SHEET NO.	TOTAL SHEETS
	NH 0073(63)182	X60	X76

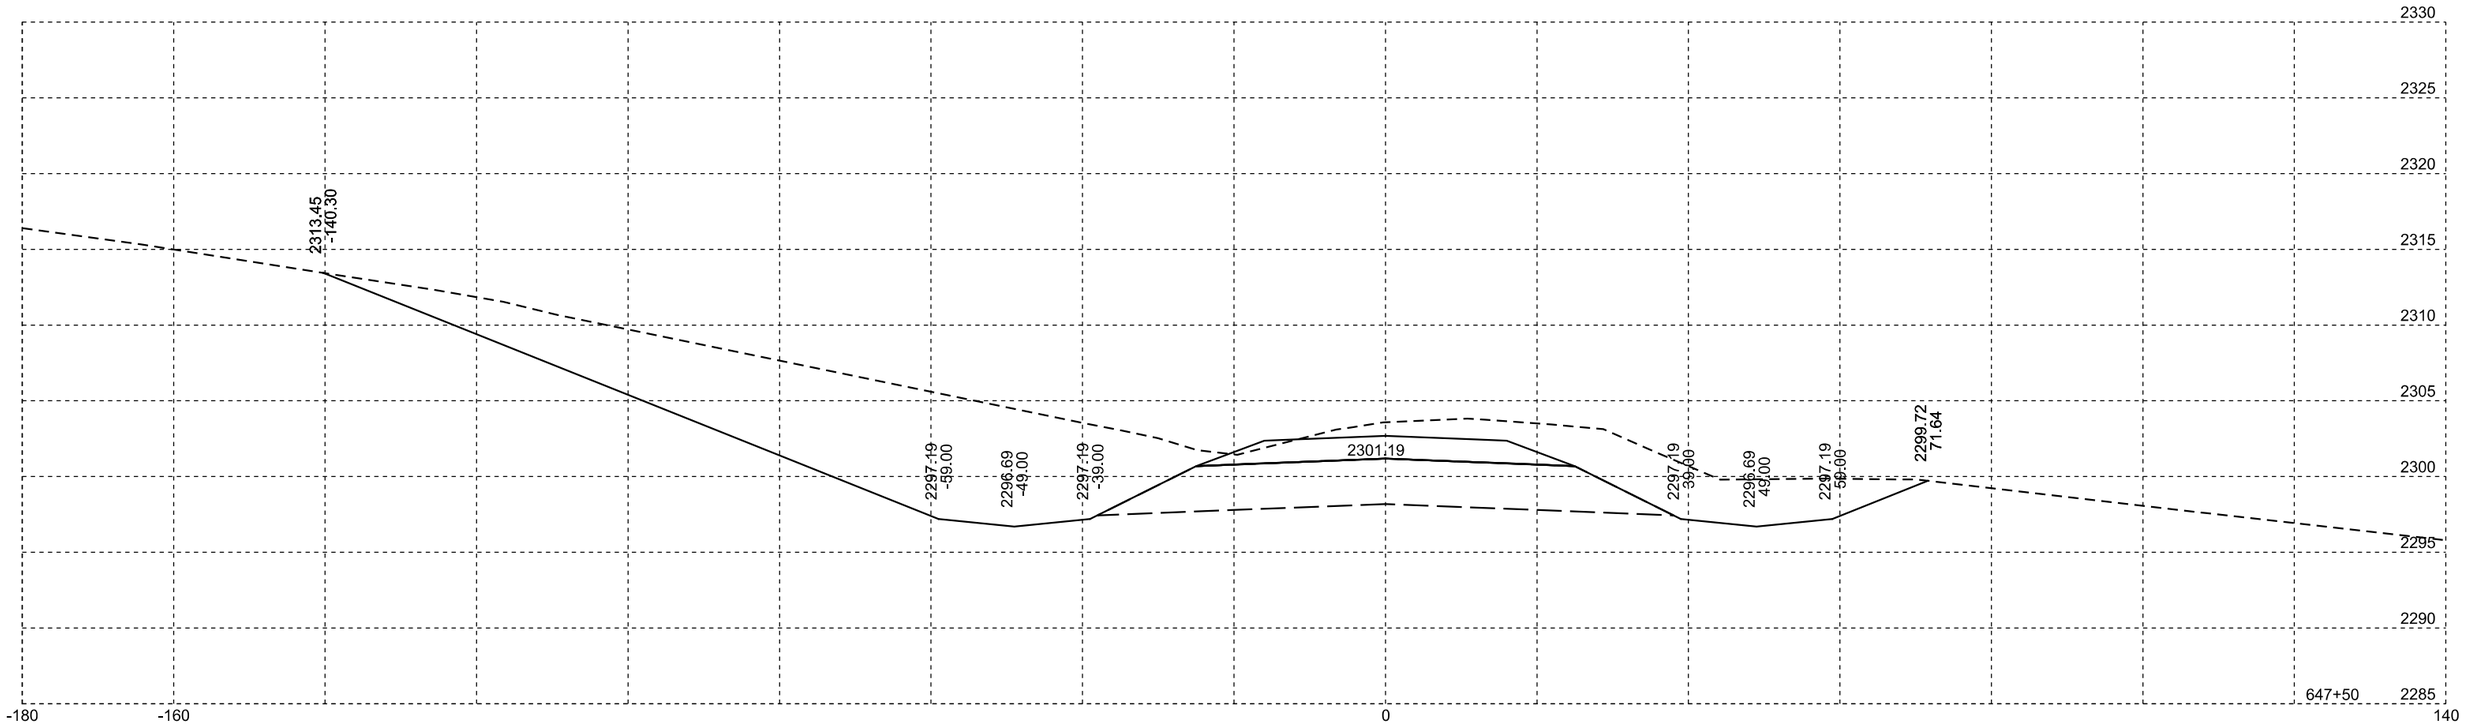

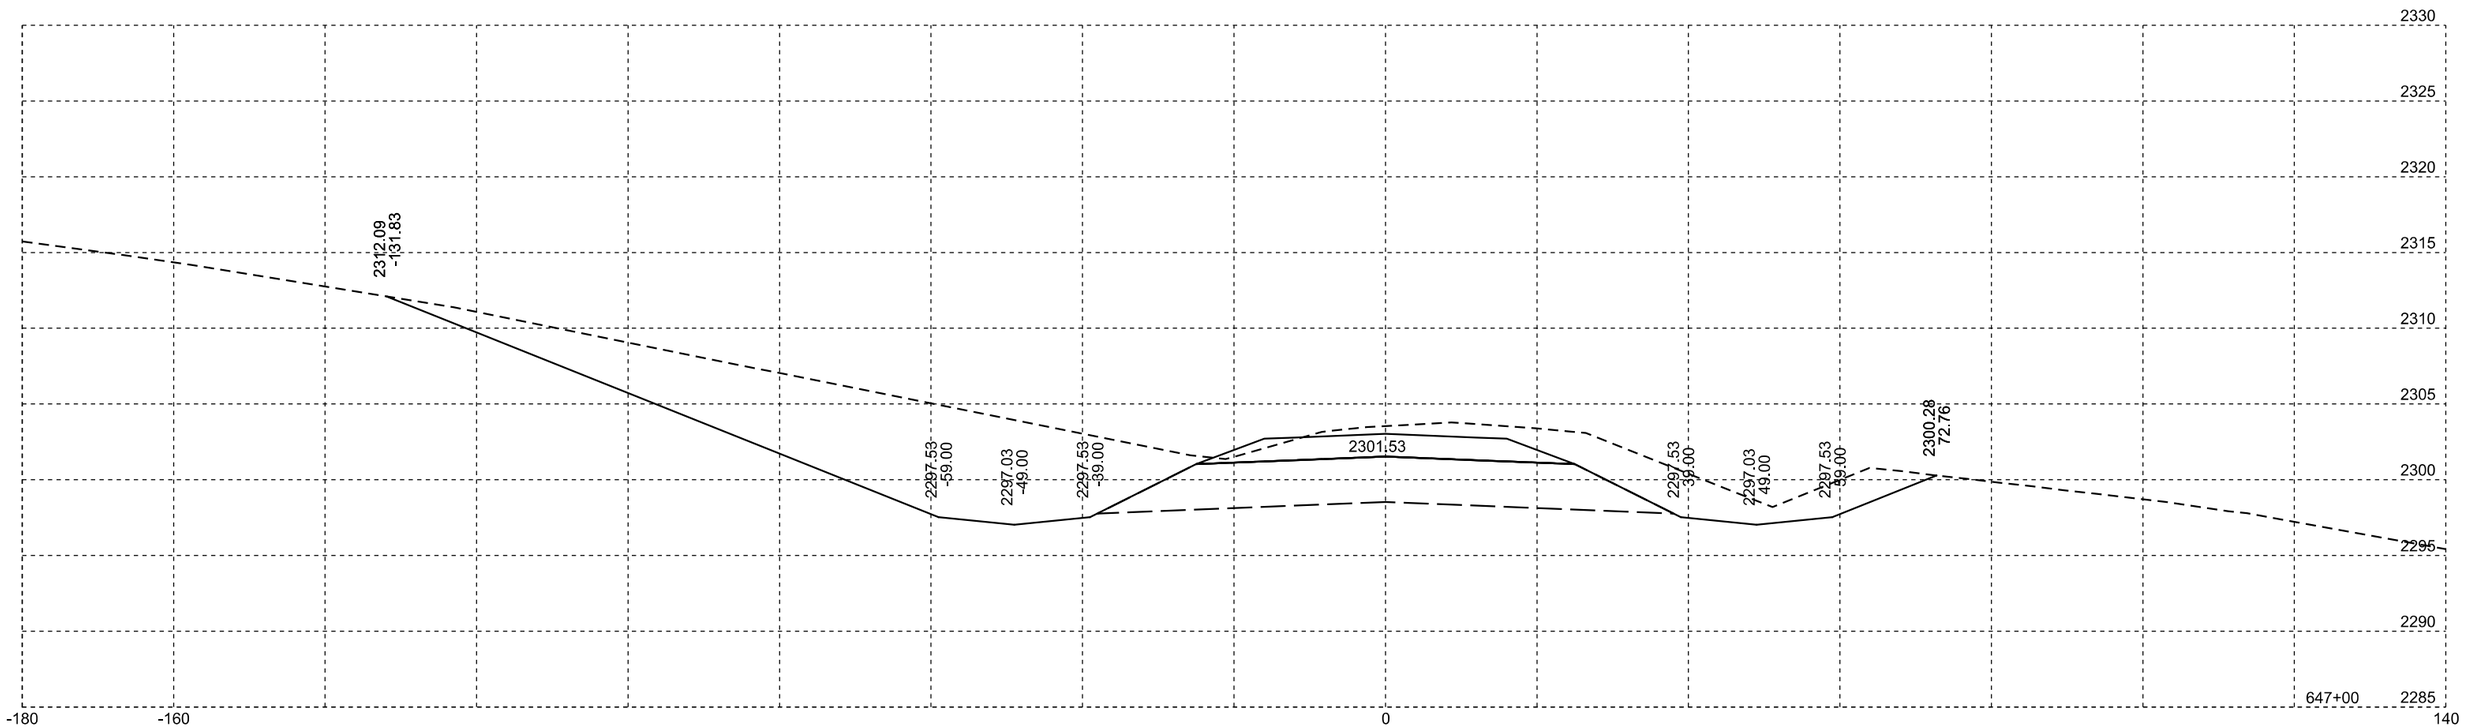

Plotting Date: 10/02/2014

STATE OF SOUTH DAKOTA	PROJECT	SHEET NO.	TOTAL SHEETS
	NH 0073(63)182	X61	X76

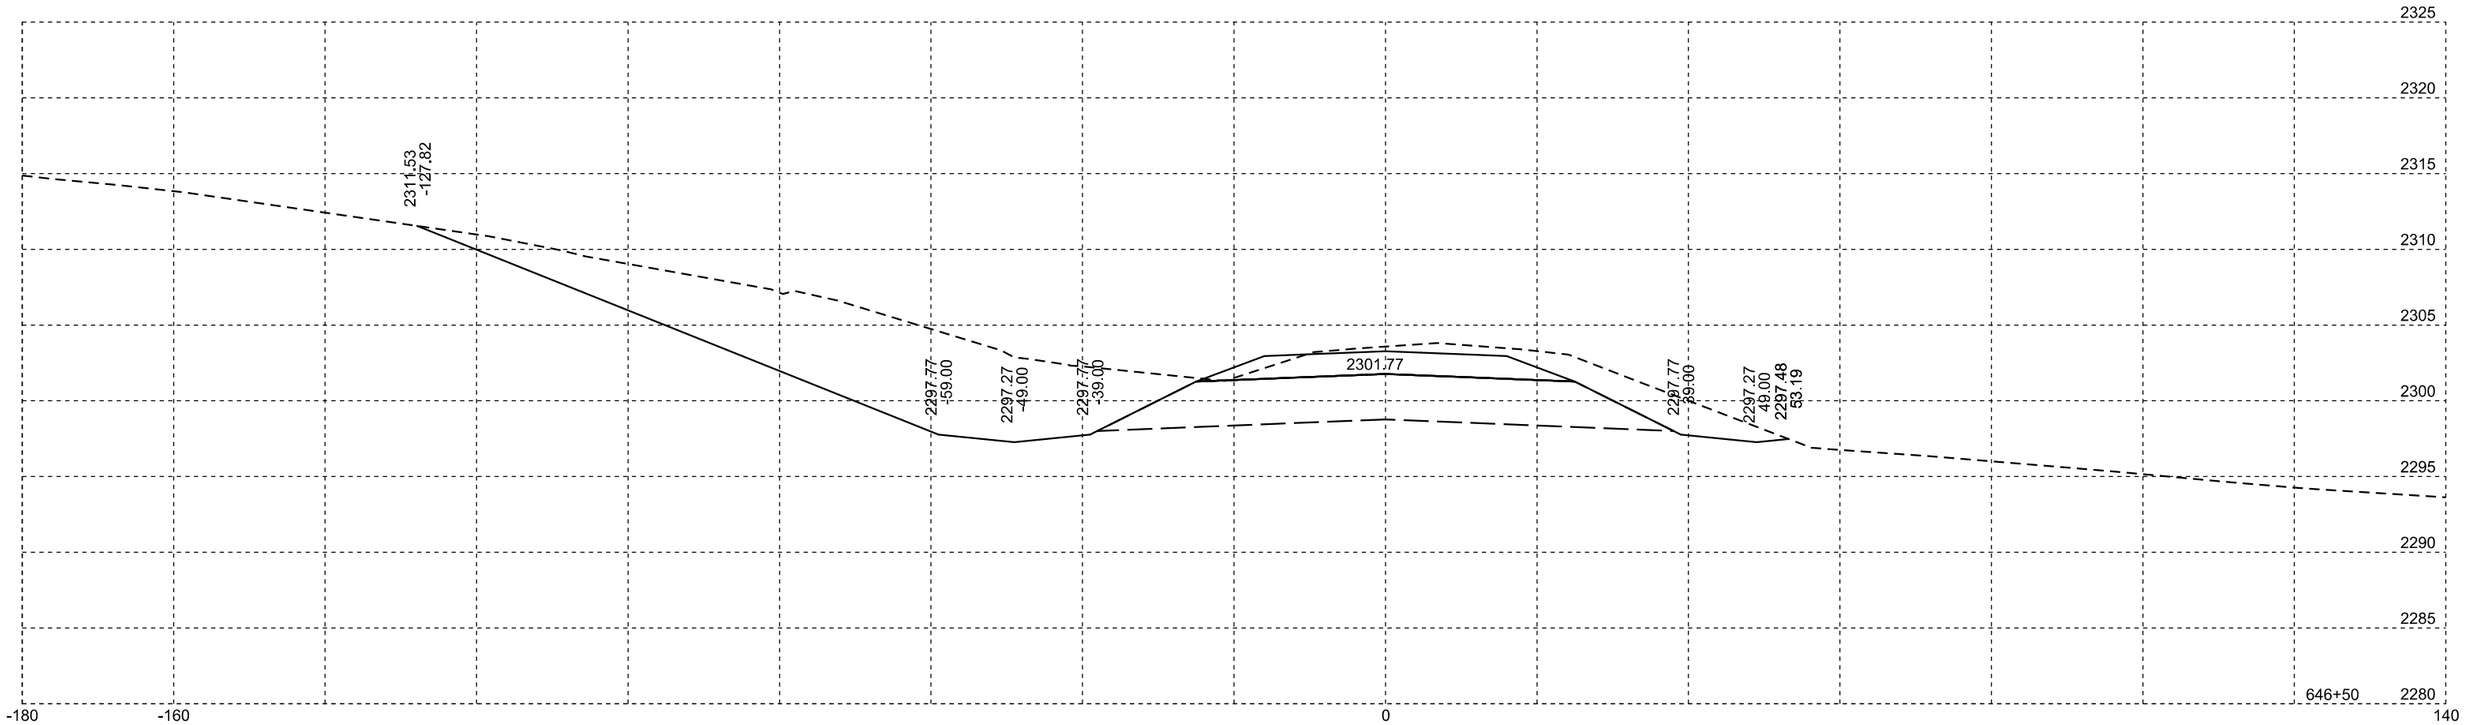

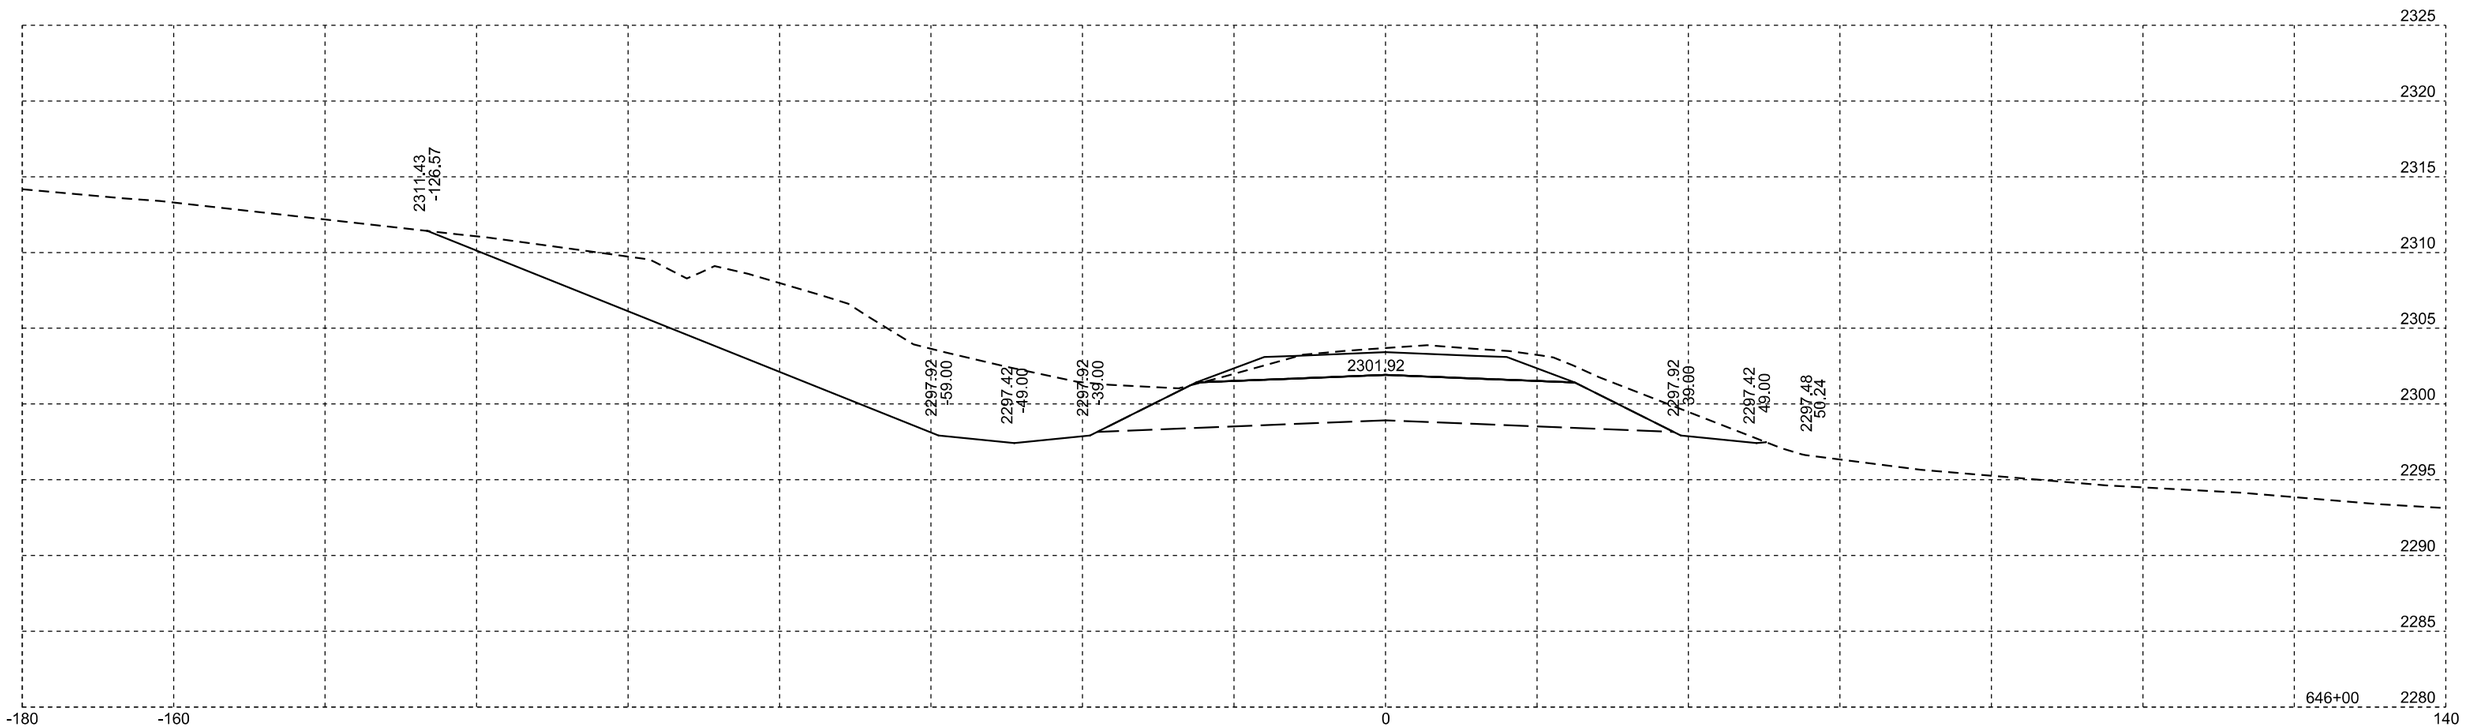

Plotting Date: 10/02/2014

STATE OF SOUTH DAKOTA	PROJECT	SHEET NO.	TOTAL SHEETS
	NH 0073(63)182	X62	X76

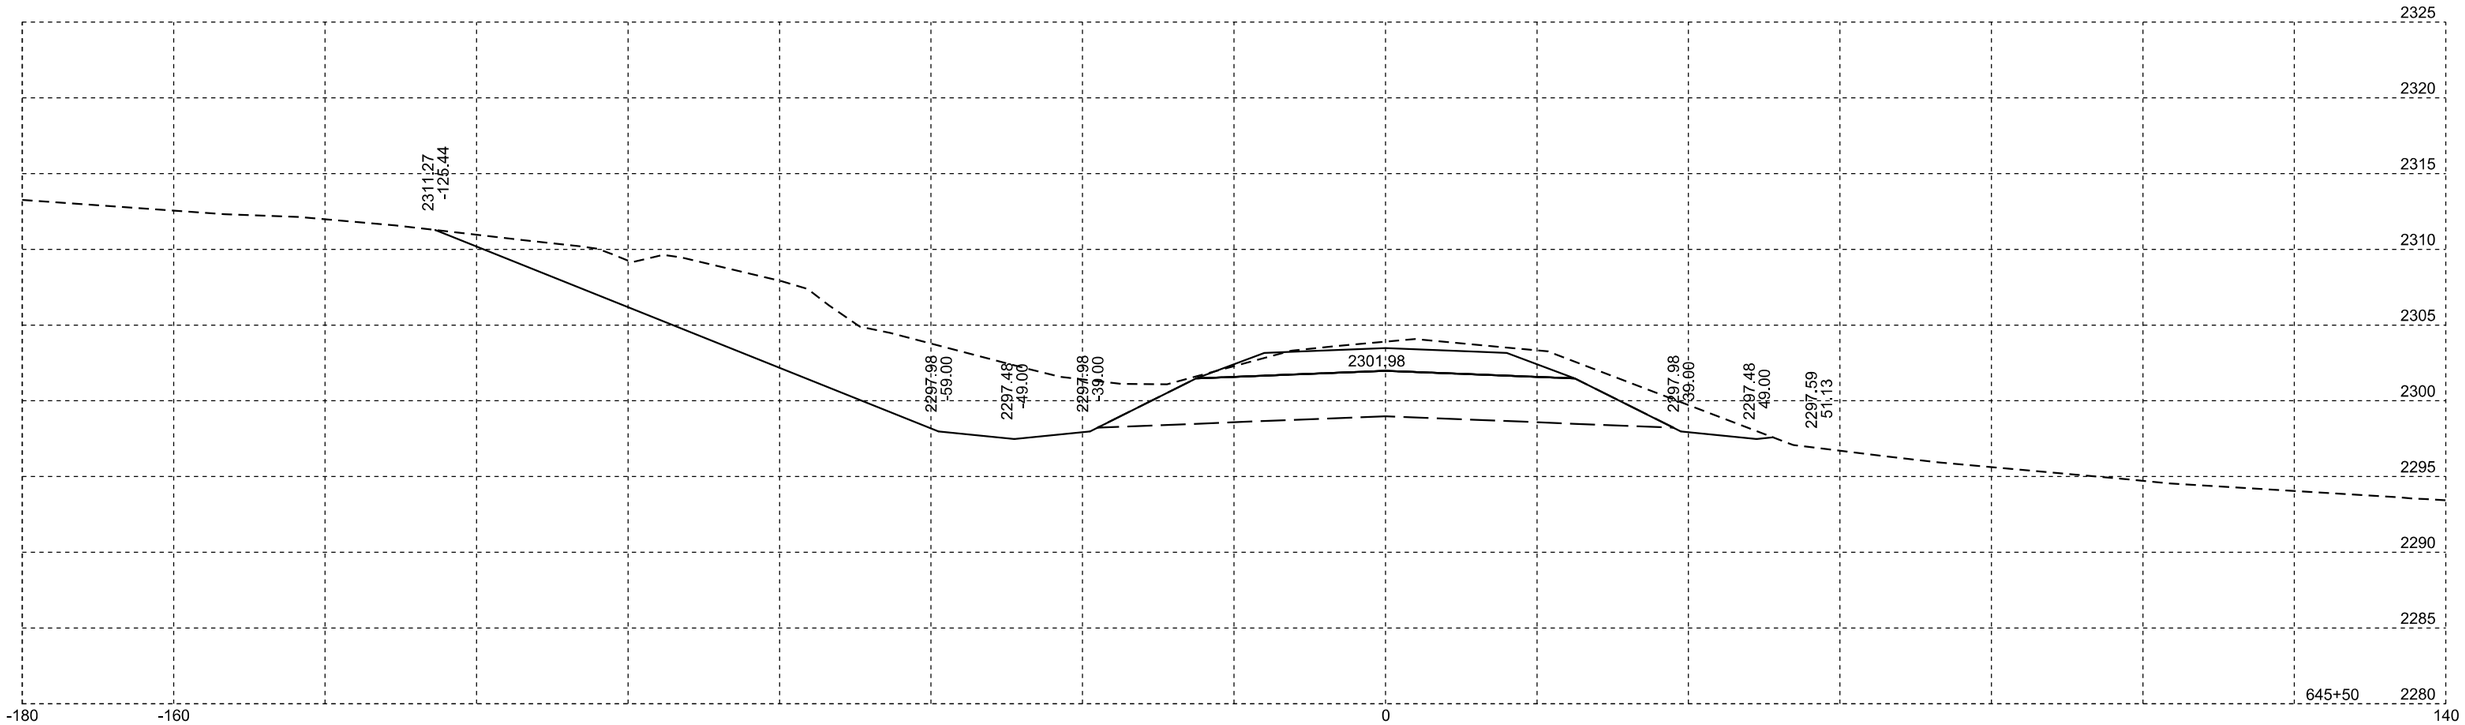

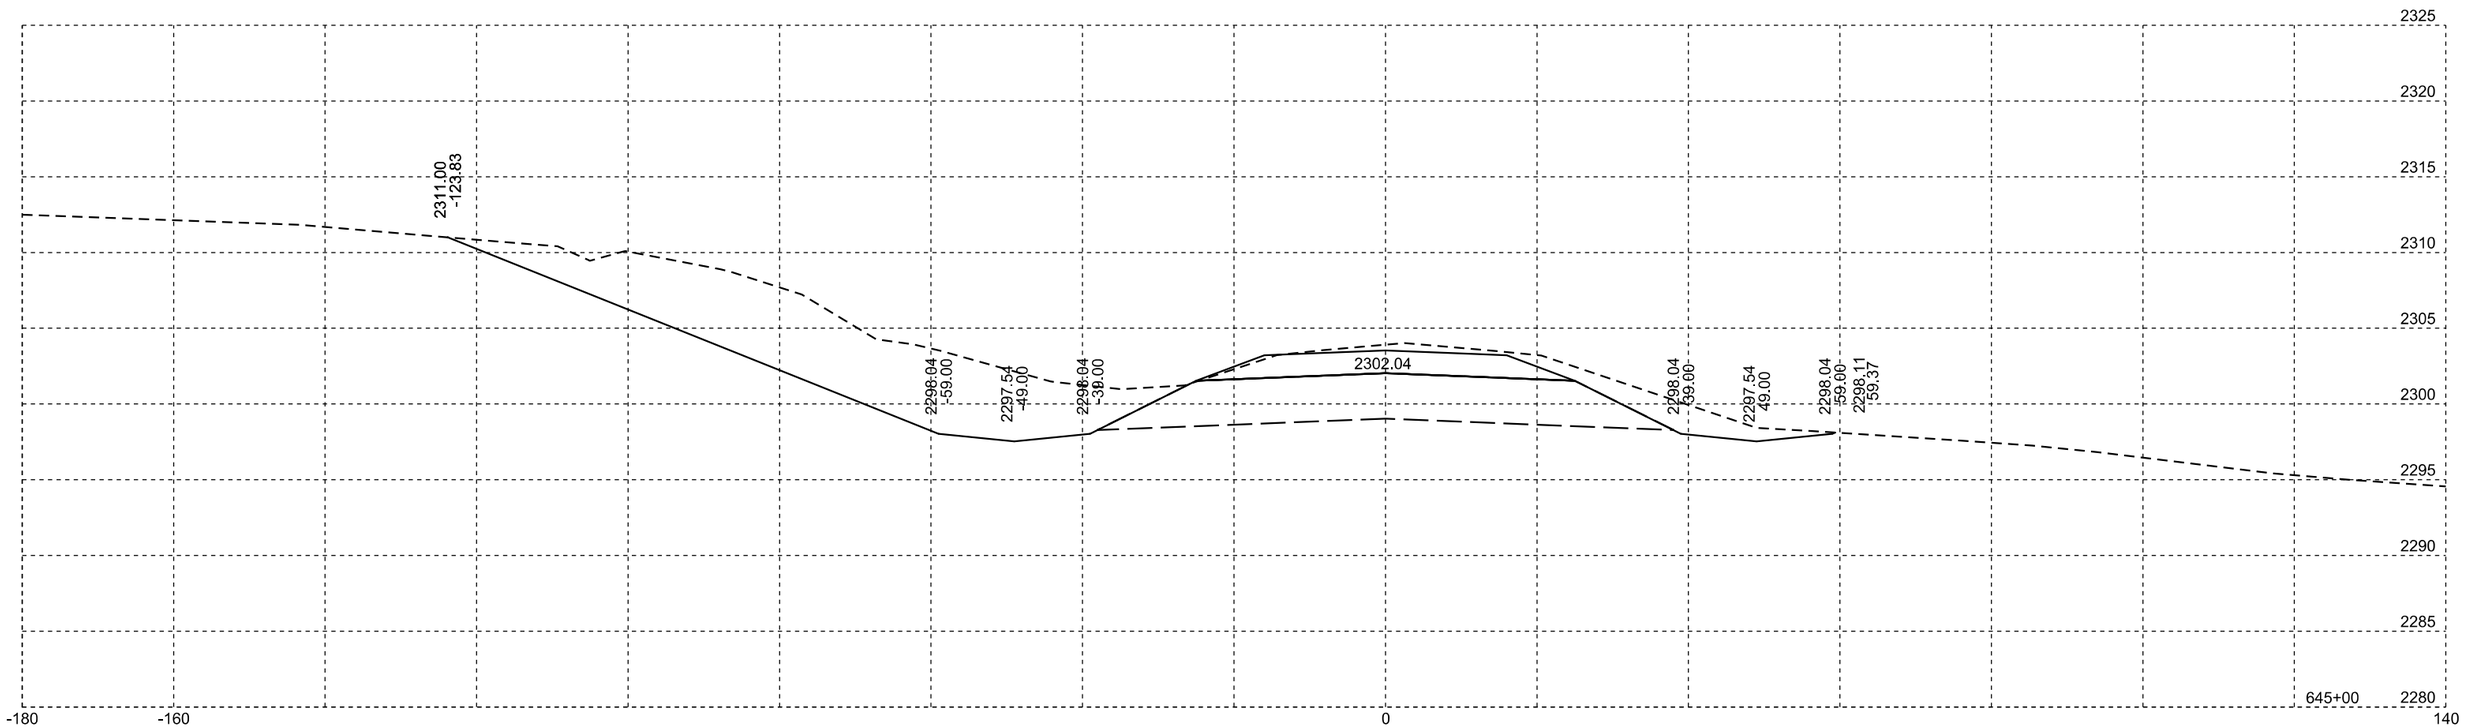

Plotting Date: 10/02/2014

STATE OF SOUTH DAKOTA	PROJECT	SHEET NO.	TOTAL SHEETS
	NH 0073(63)182	X63	X76

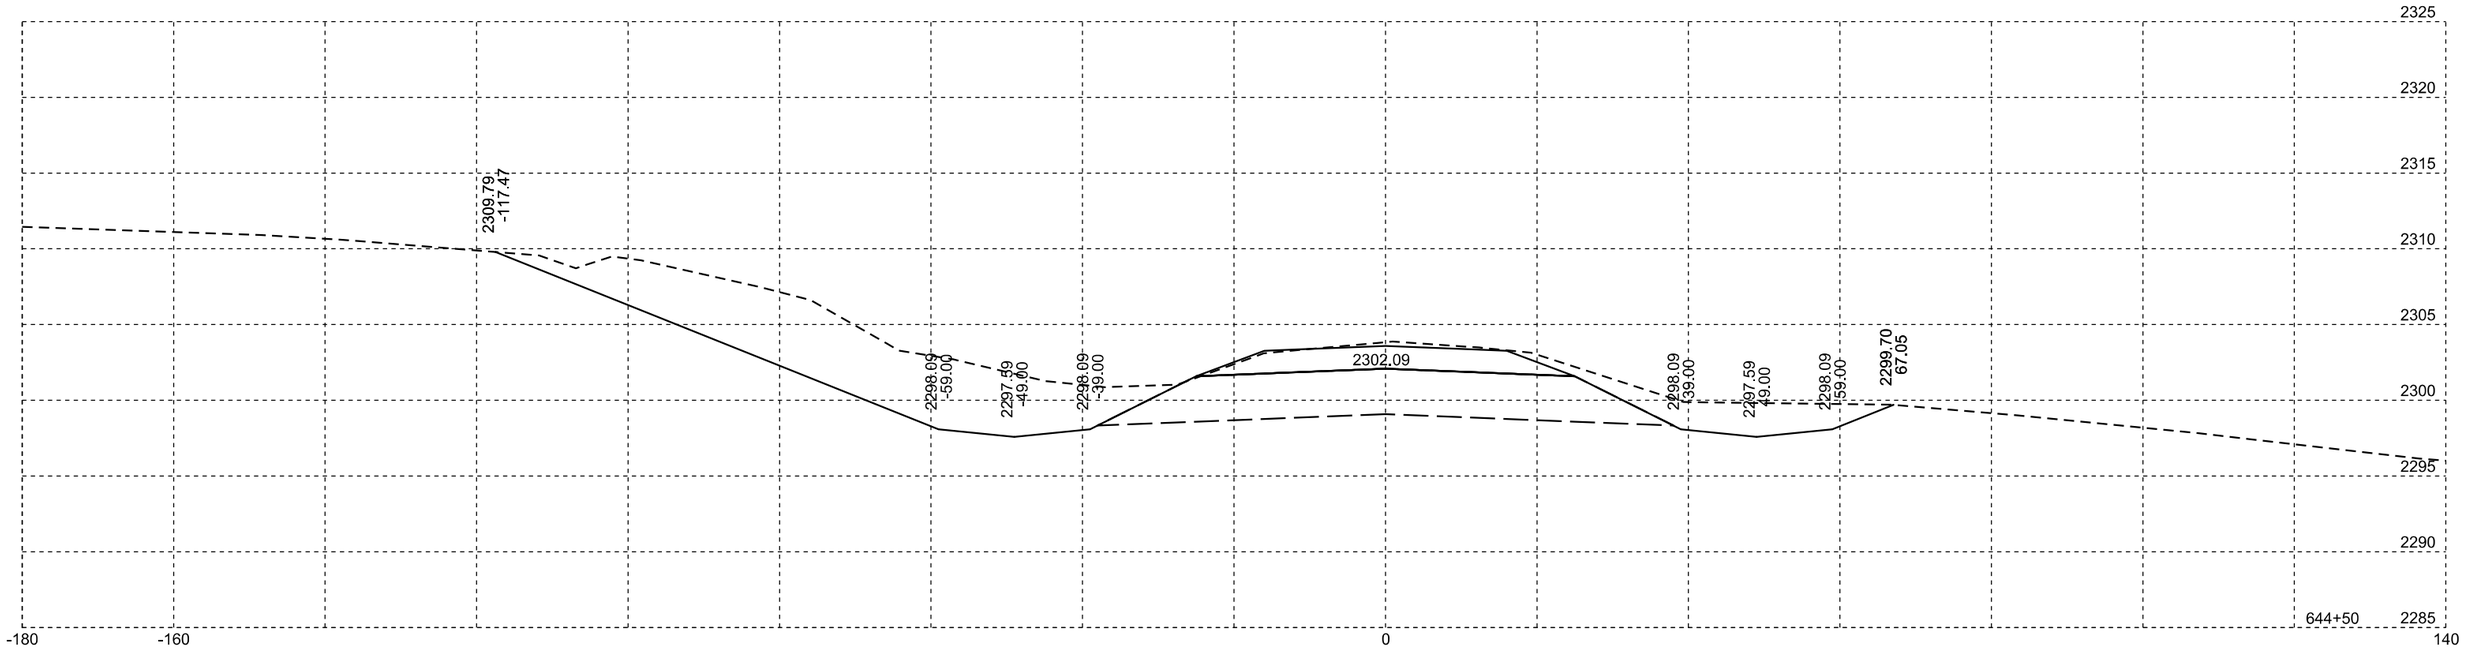

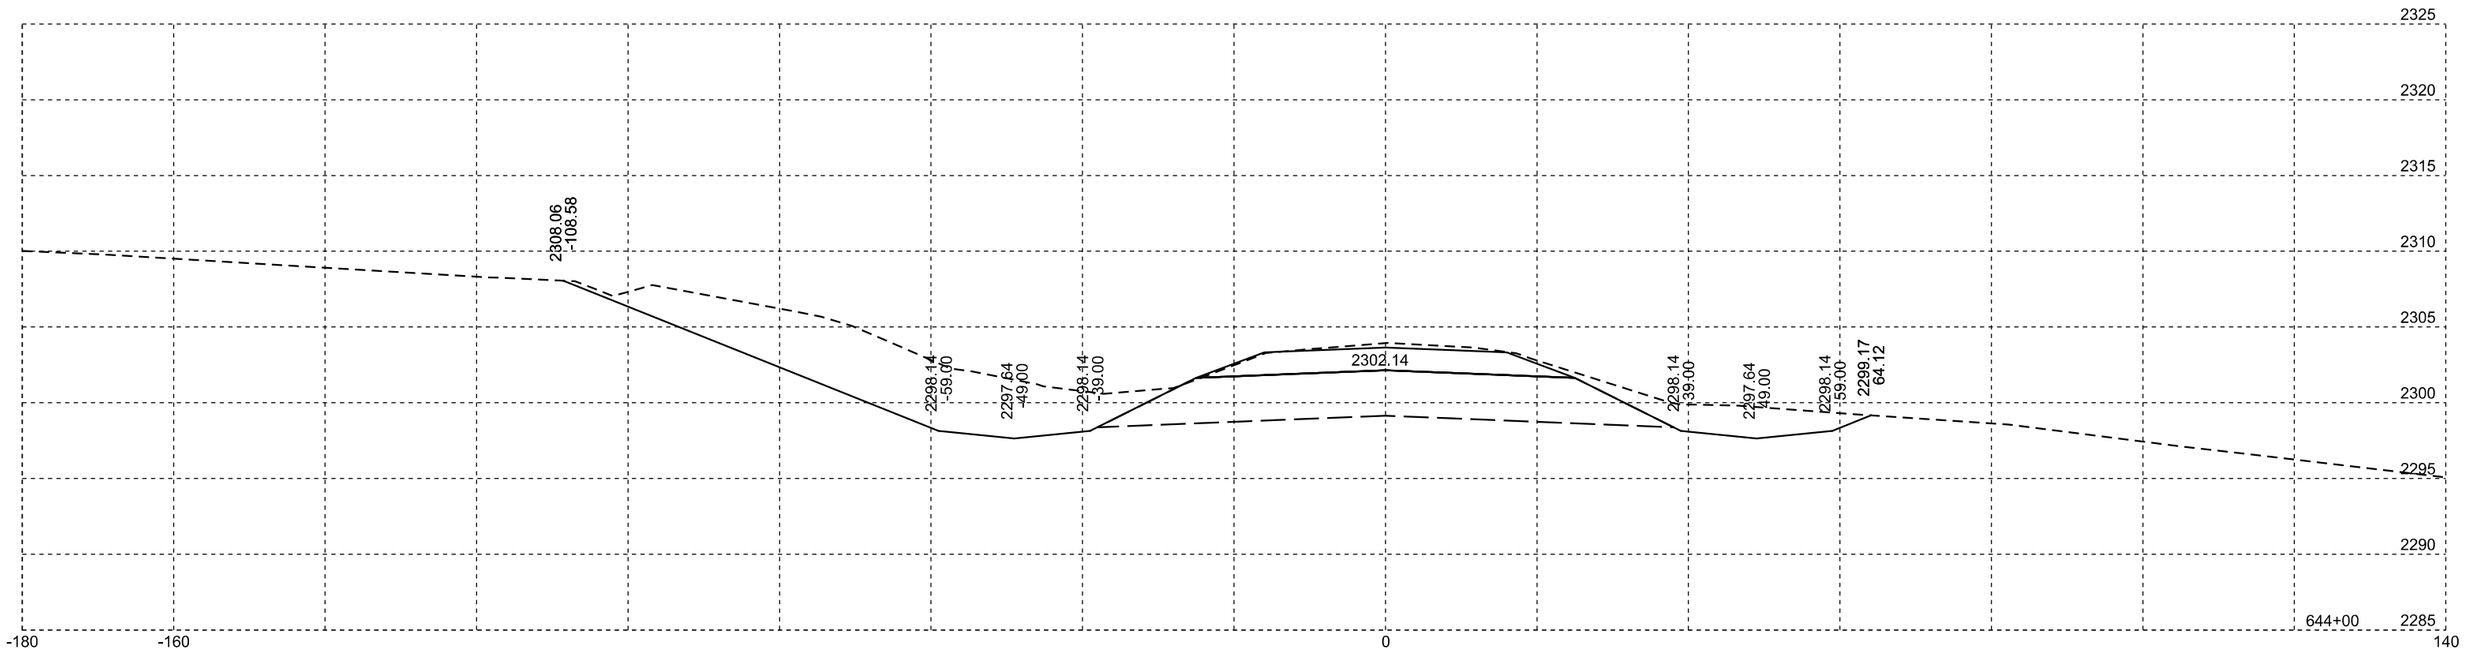

Plotting Date: 10/02/2014

STATE OF SOUTH DAKOTA	PROJECT	SHEET NO.	TOTAL SHEETS
	NH 0073(63)182	X64	X76

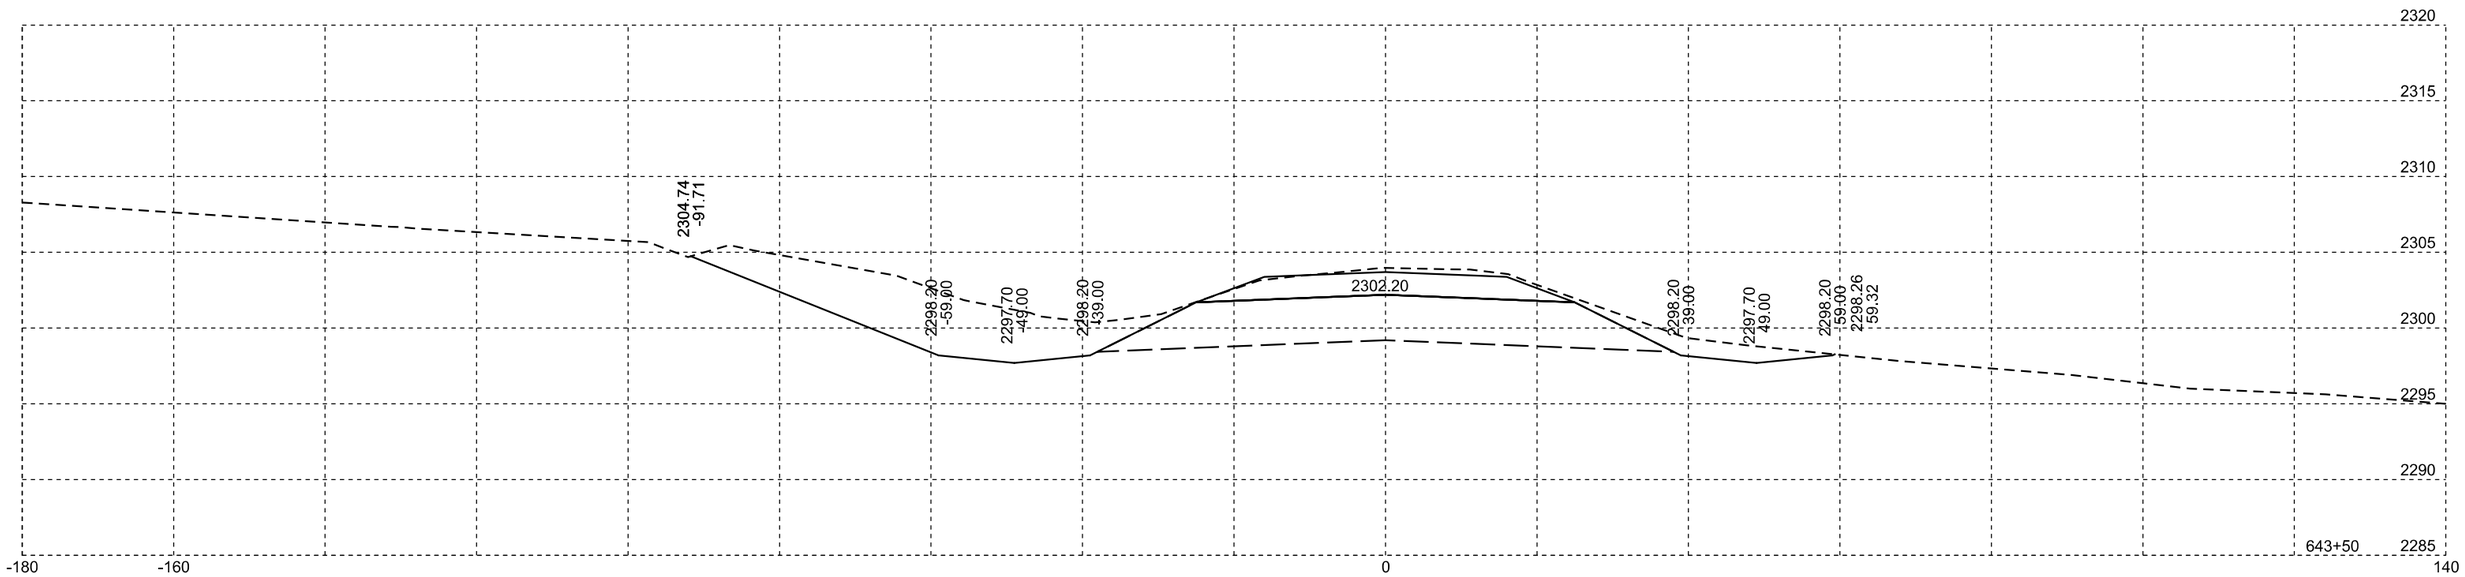

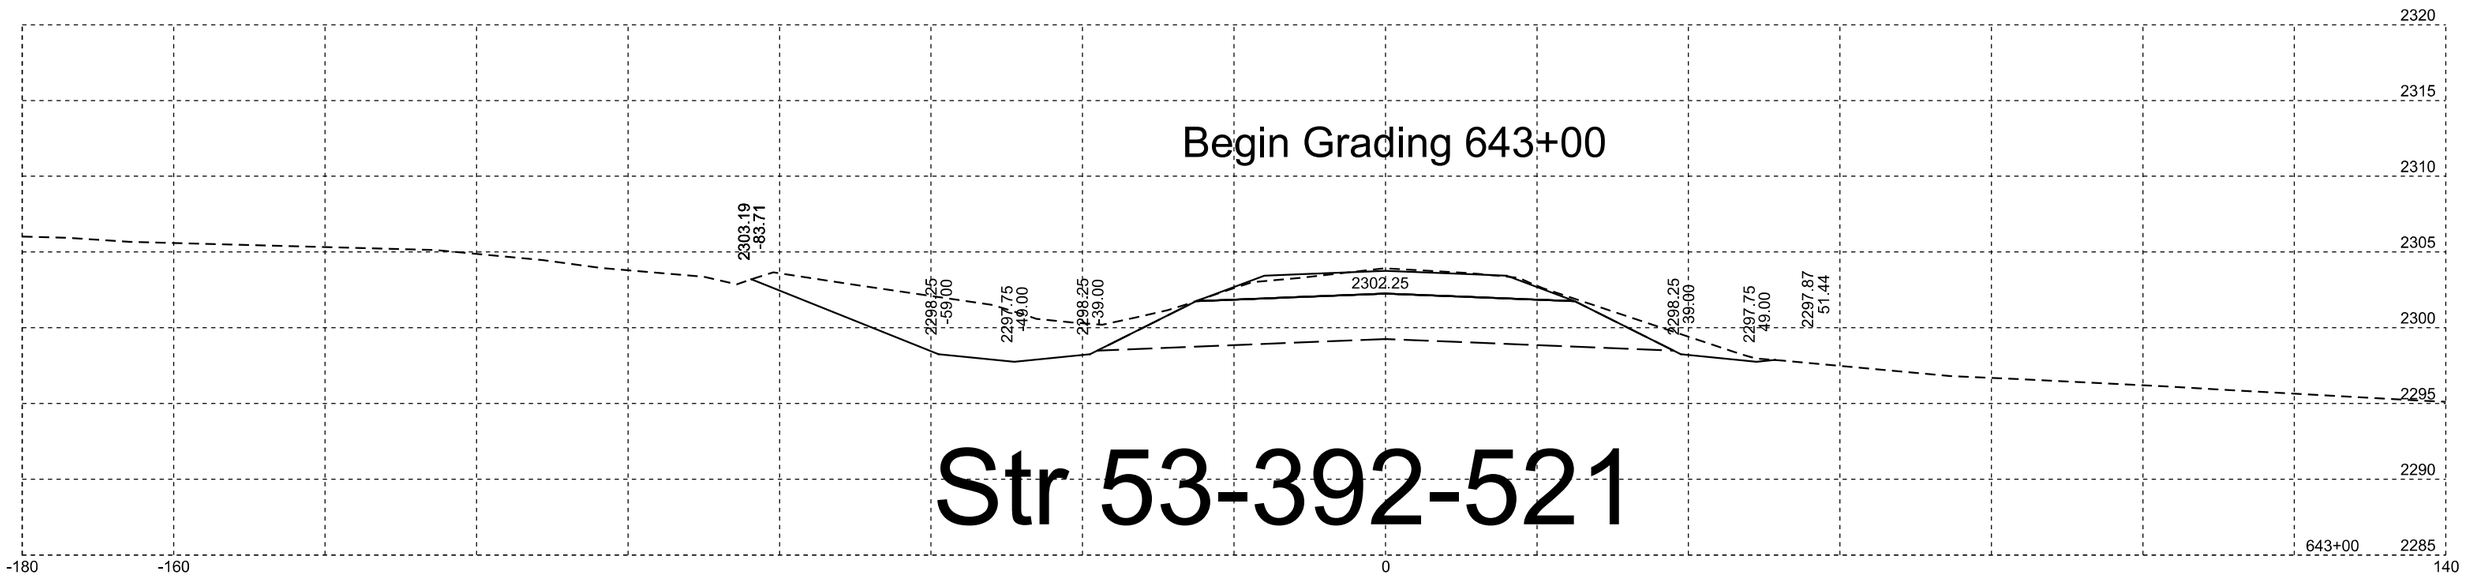

Str 53-392-521

Plotting Date: 10/02/2014

STATE OF SOUTH DAKOTA	PROJECT	SHEET NO.	TOTAL SHEETS
	NH 0073(63)182	X65	X76

End Grading 241+00

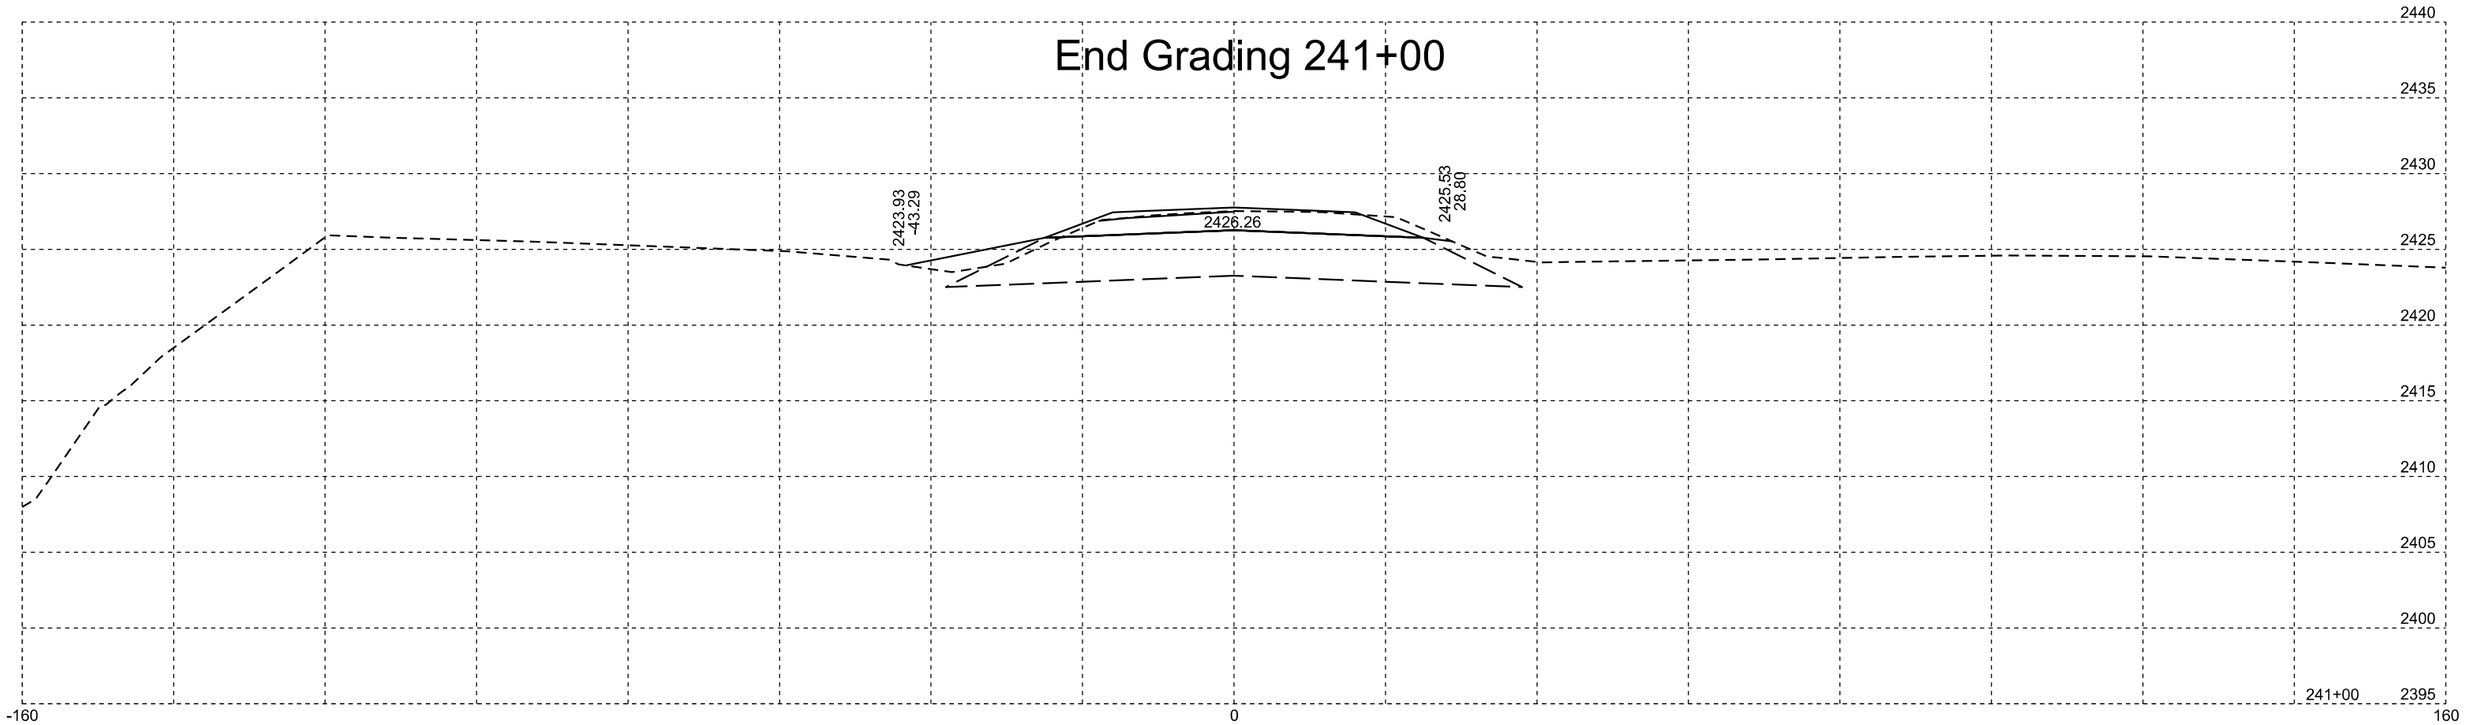

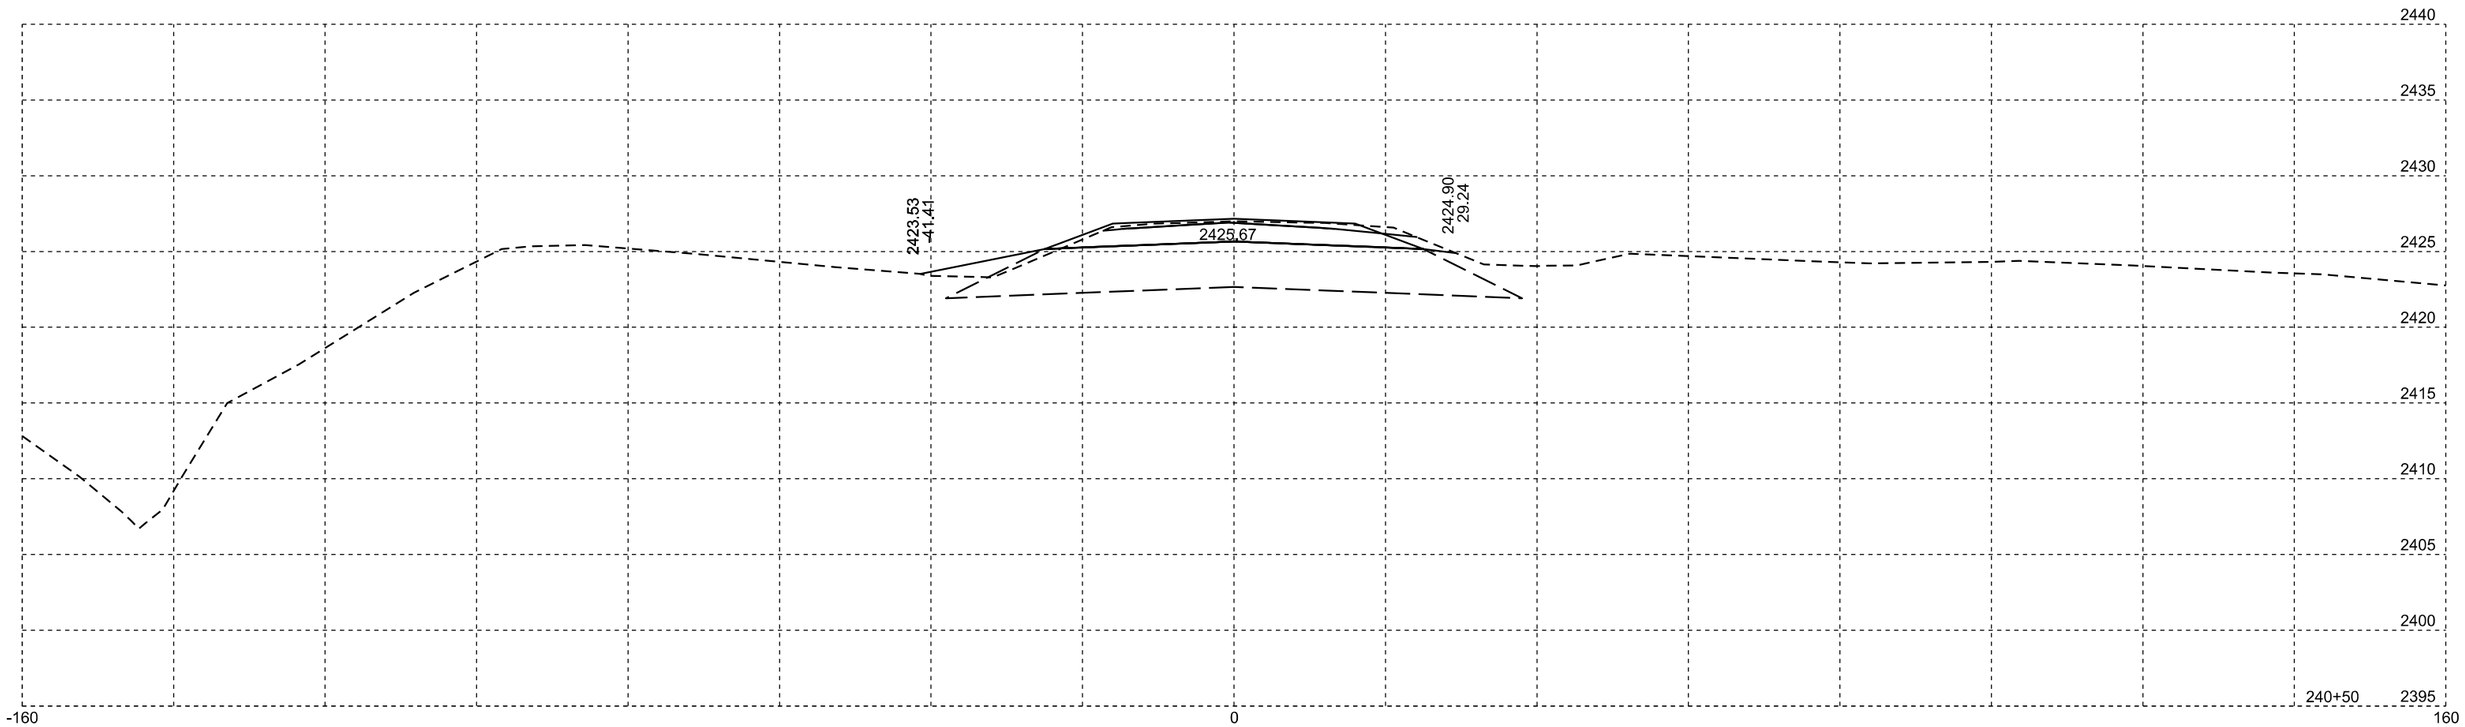

Plotting Date: 10/02/2014

STATE OF SOUTH DAKOTA	PROJECT	SHEET NO.	TOTAL SHEETS
	NH 0073(63)182	X66	X76

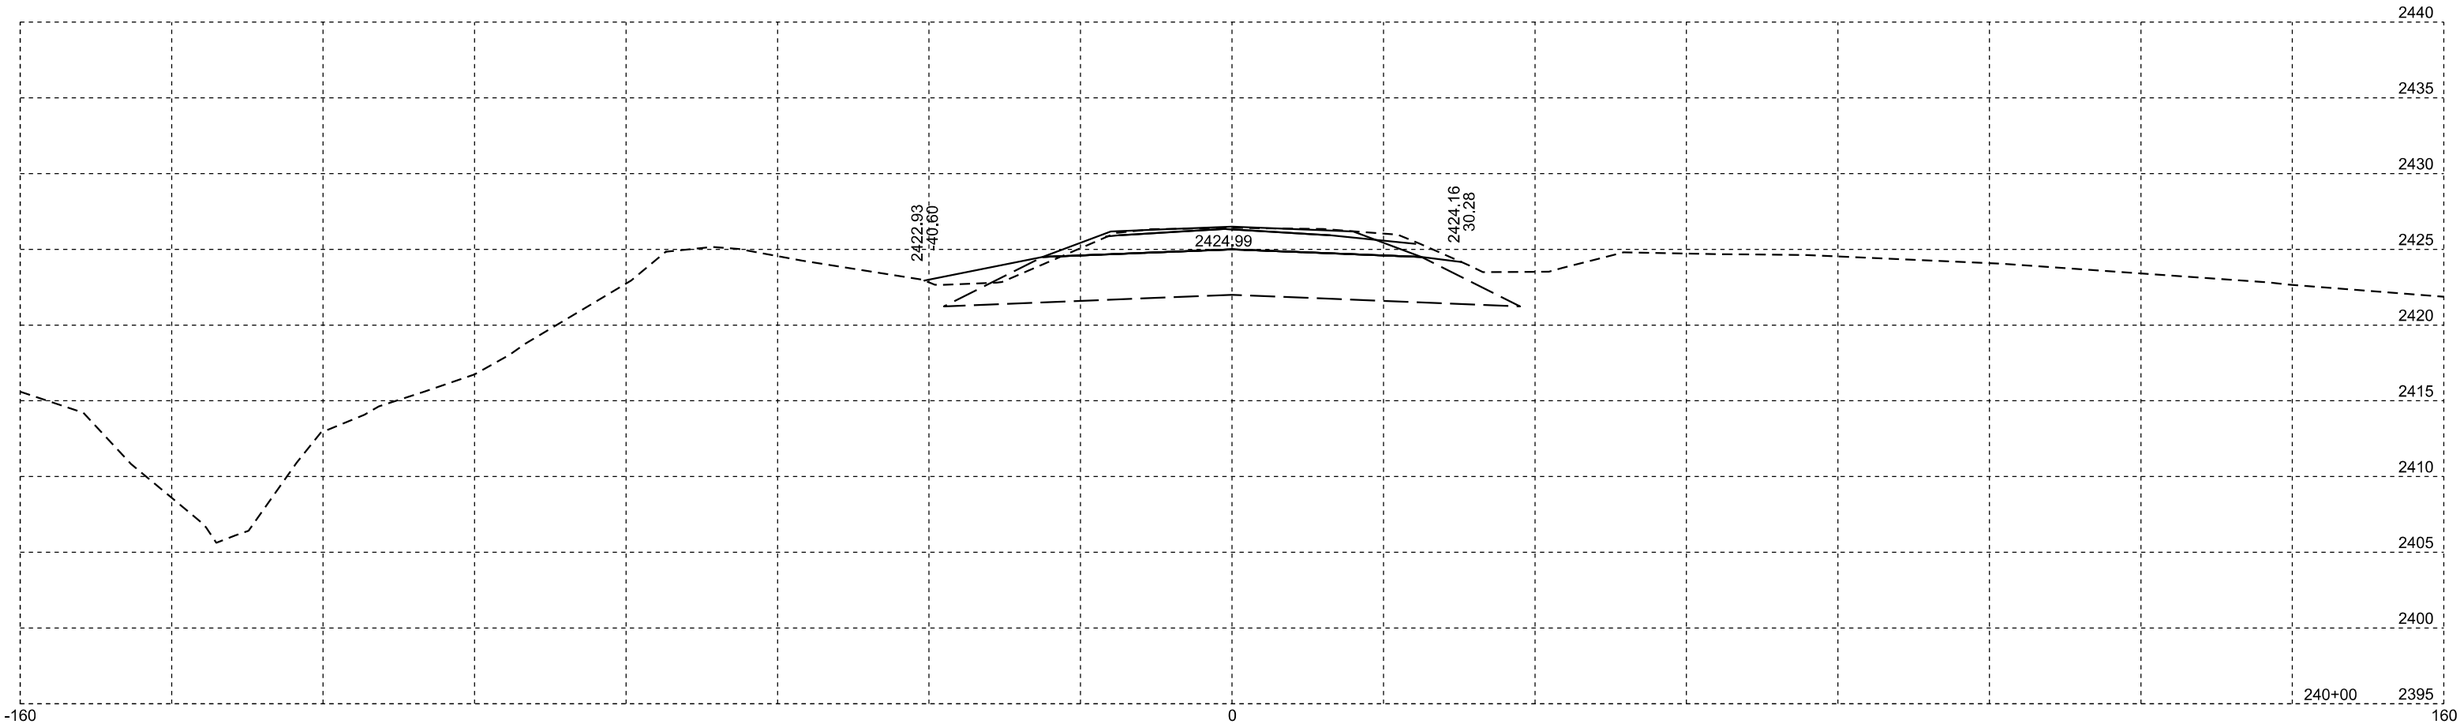

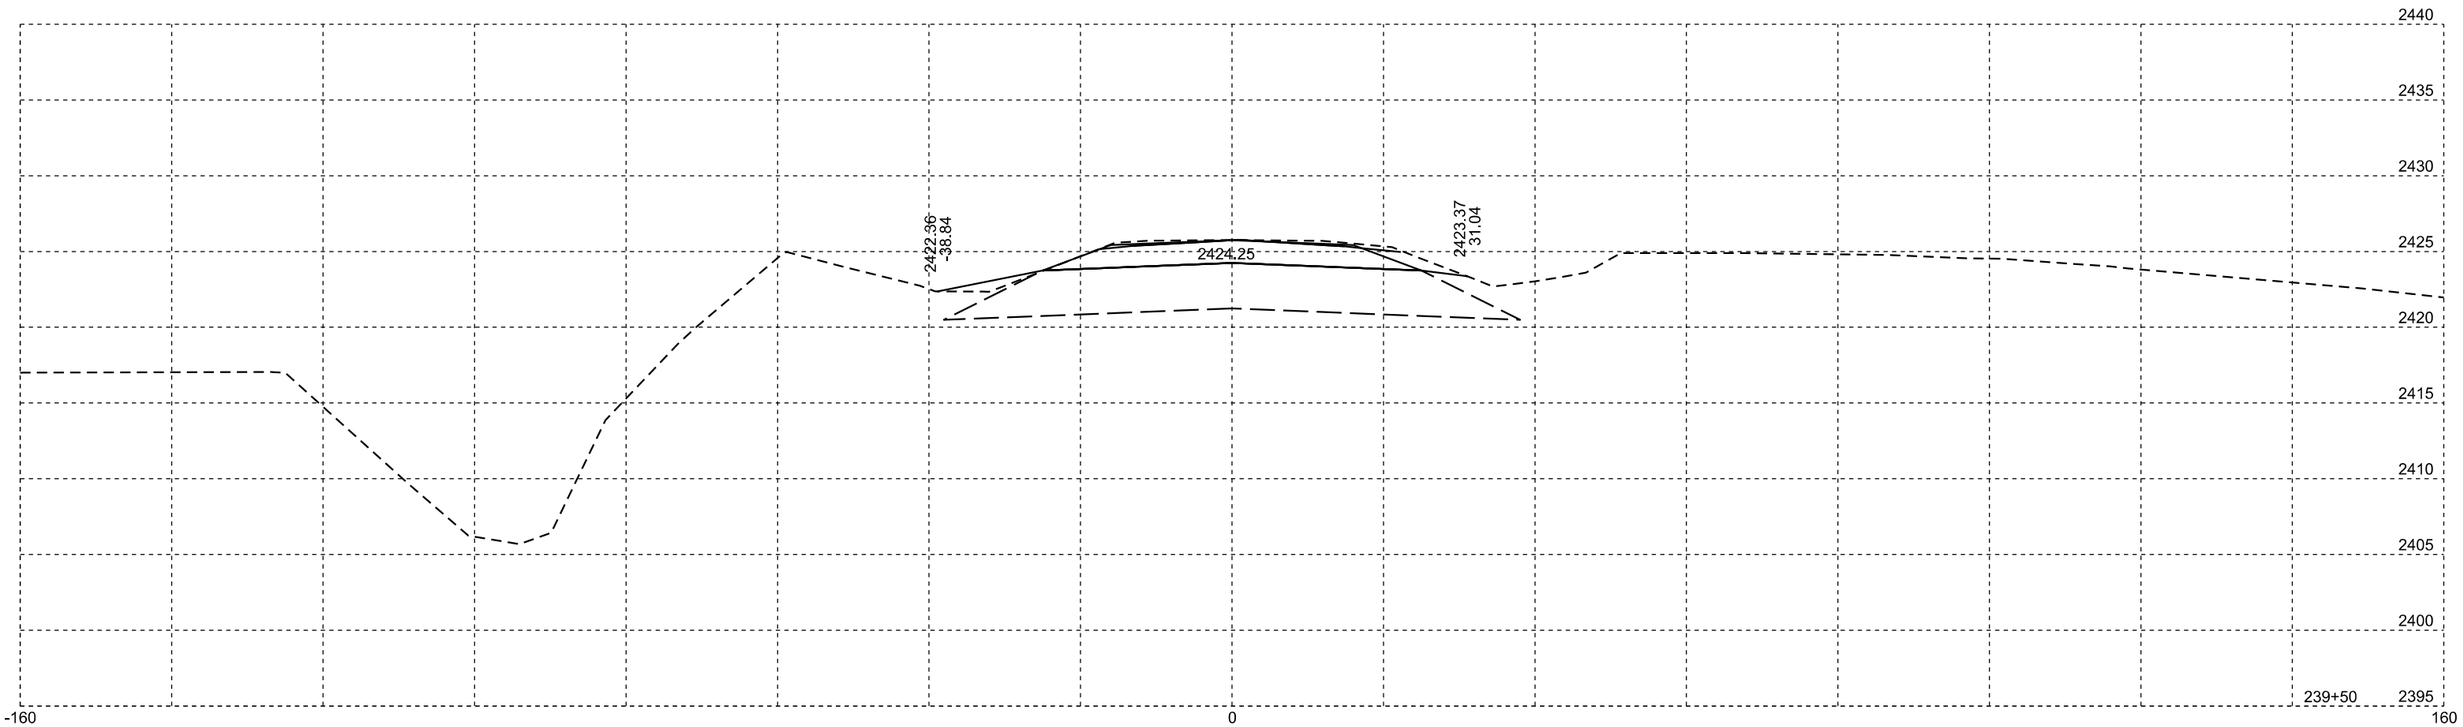

Plotting Date: 10/02/2014

STATE OF SOUTH DAKOTA	PROJECT	SHEET NO.	TOTAL SHEETS
	NH 0073(63)182	X67	X76

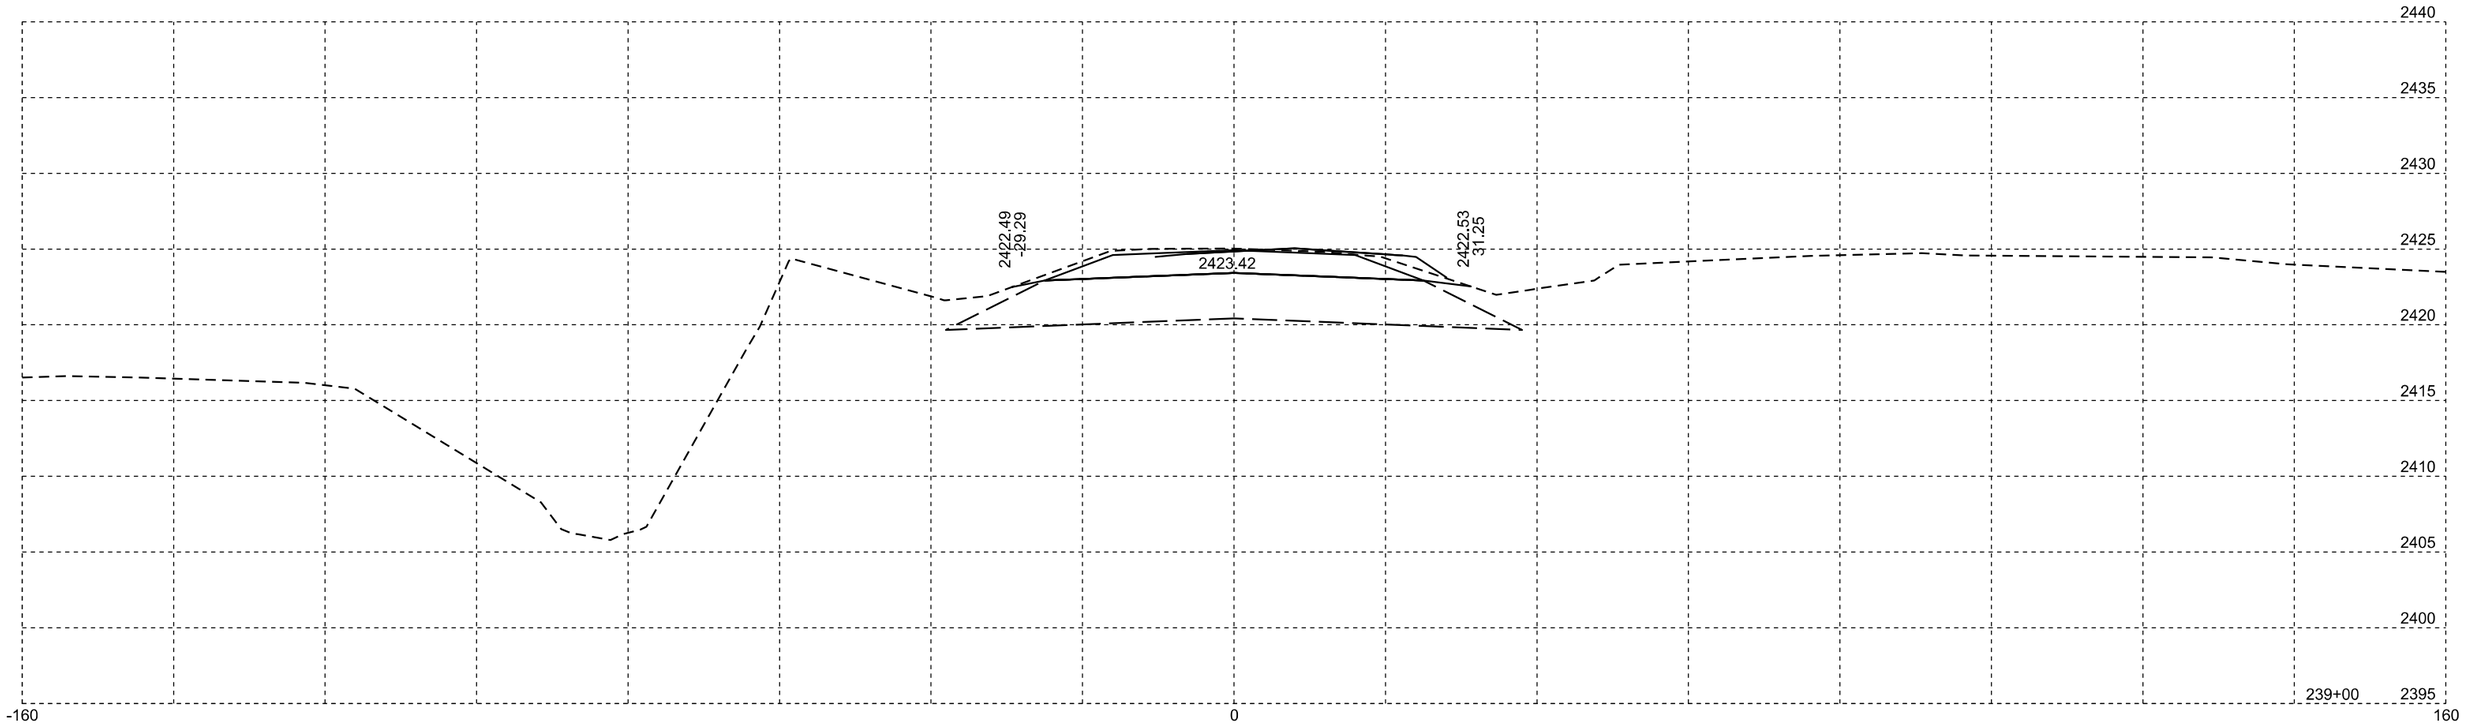

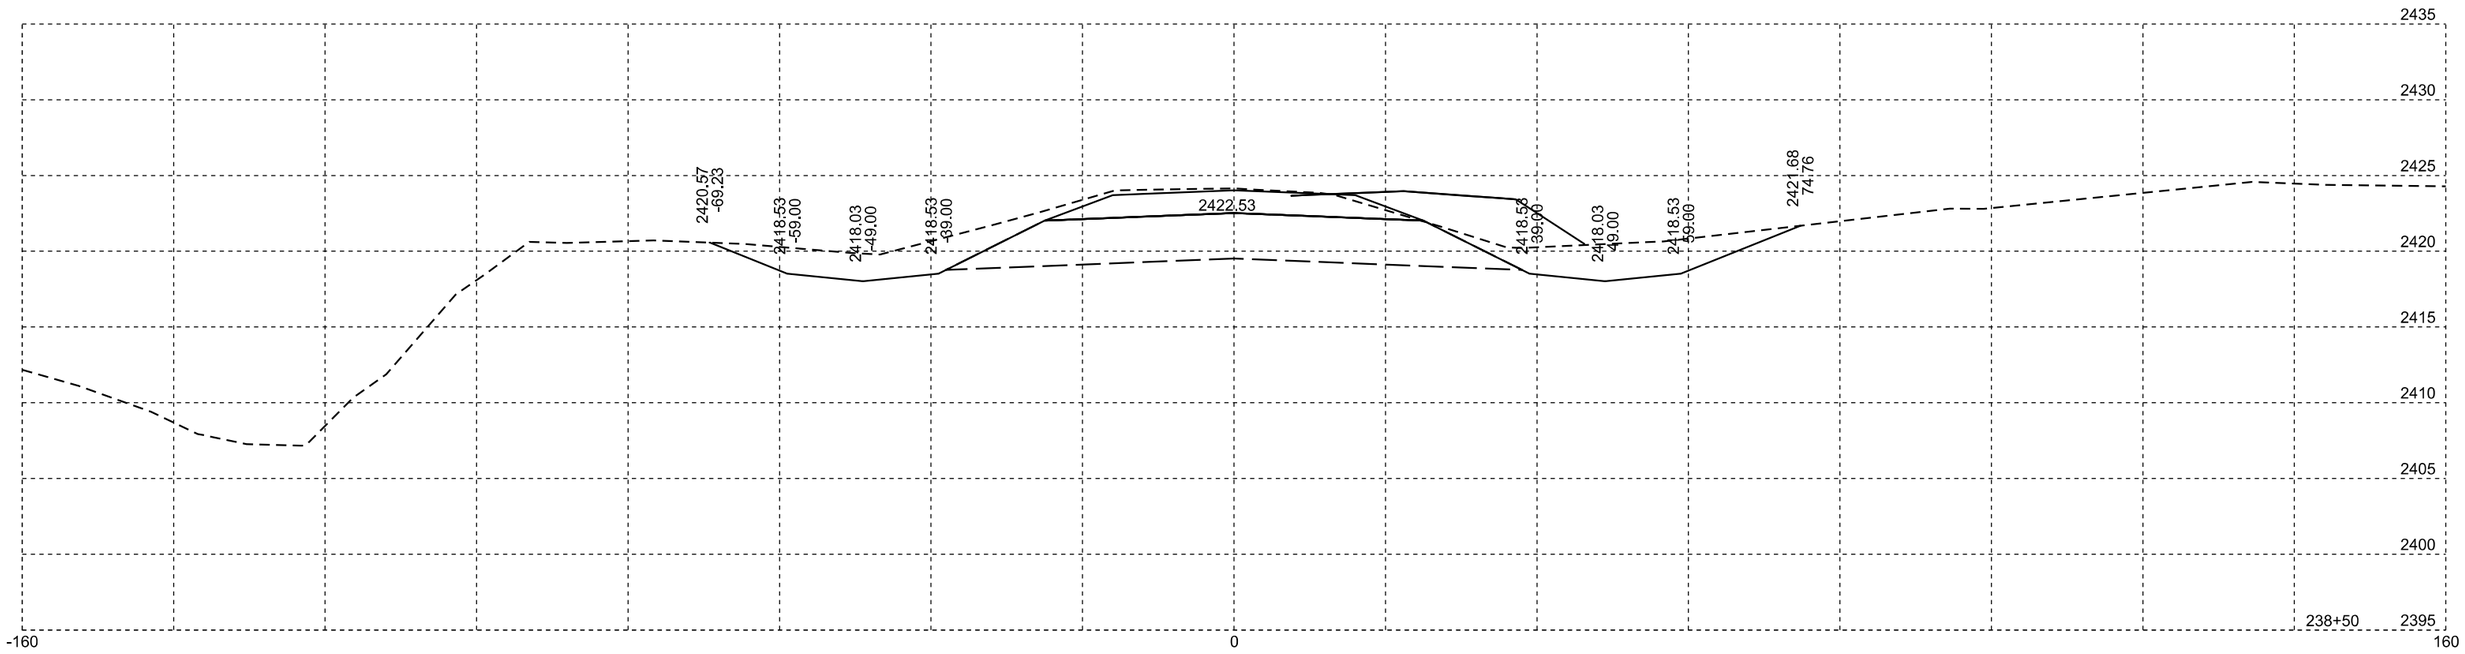

Plotting Date: 10/02/2014

STATE OF SOUTH DAKOTA	PROJECT	SHEET NO.	TOTAL SHEETS
	NH 0073(63)182	X68	X76

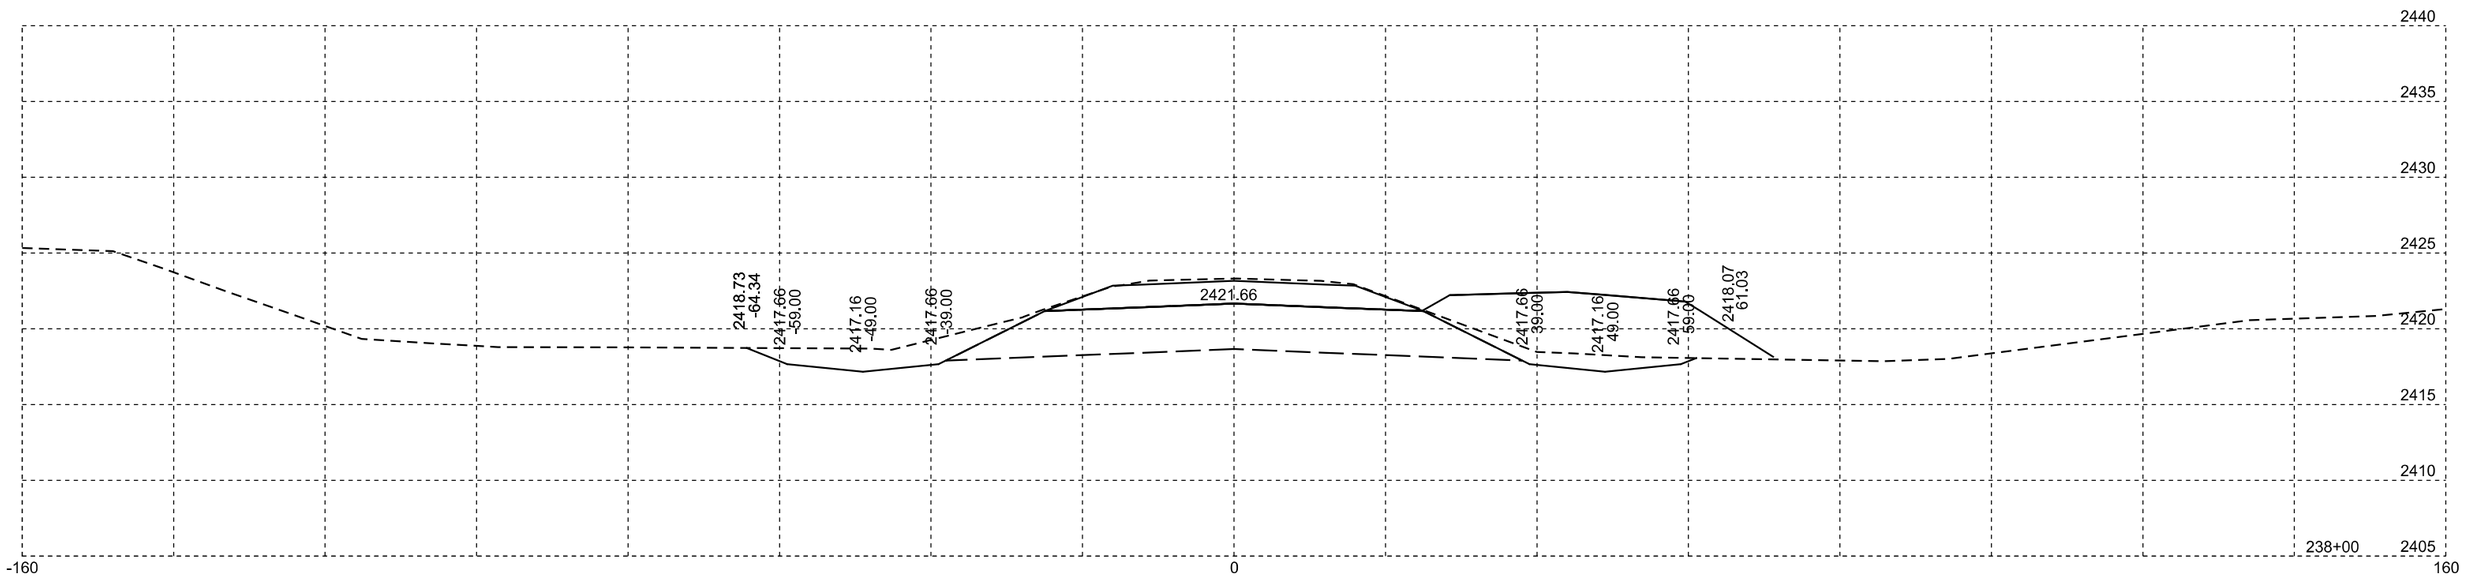

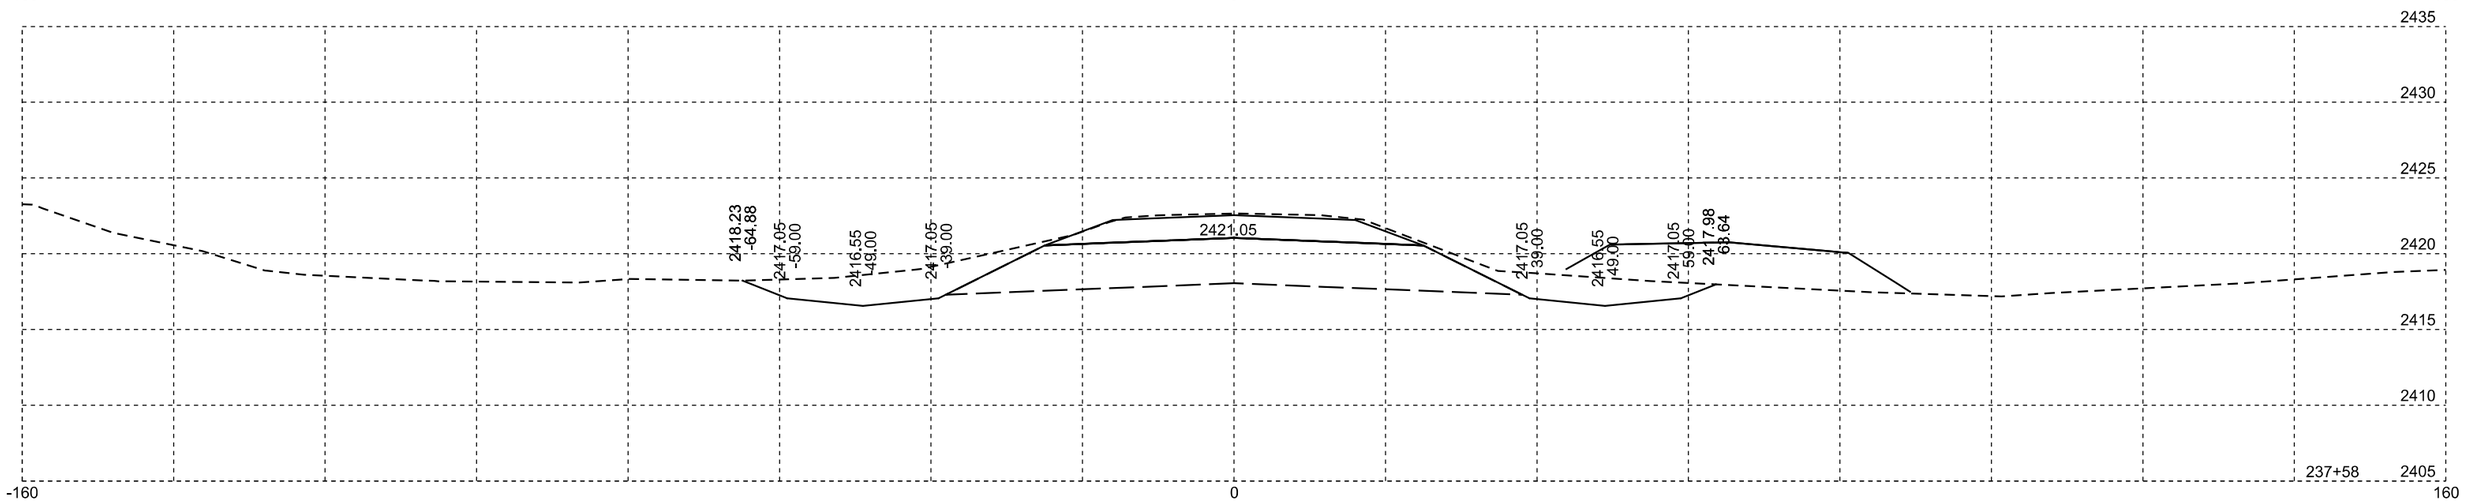

Plotting Date: 10/02/2014

STATE OF SOUTH DAKOTA	PROJECT	SHEET NO.	TOTAL SHEETS
	NH 0073(63)182	X69	X76

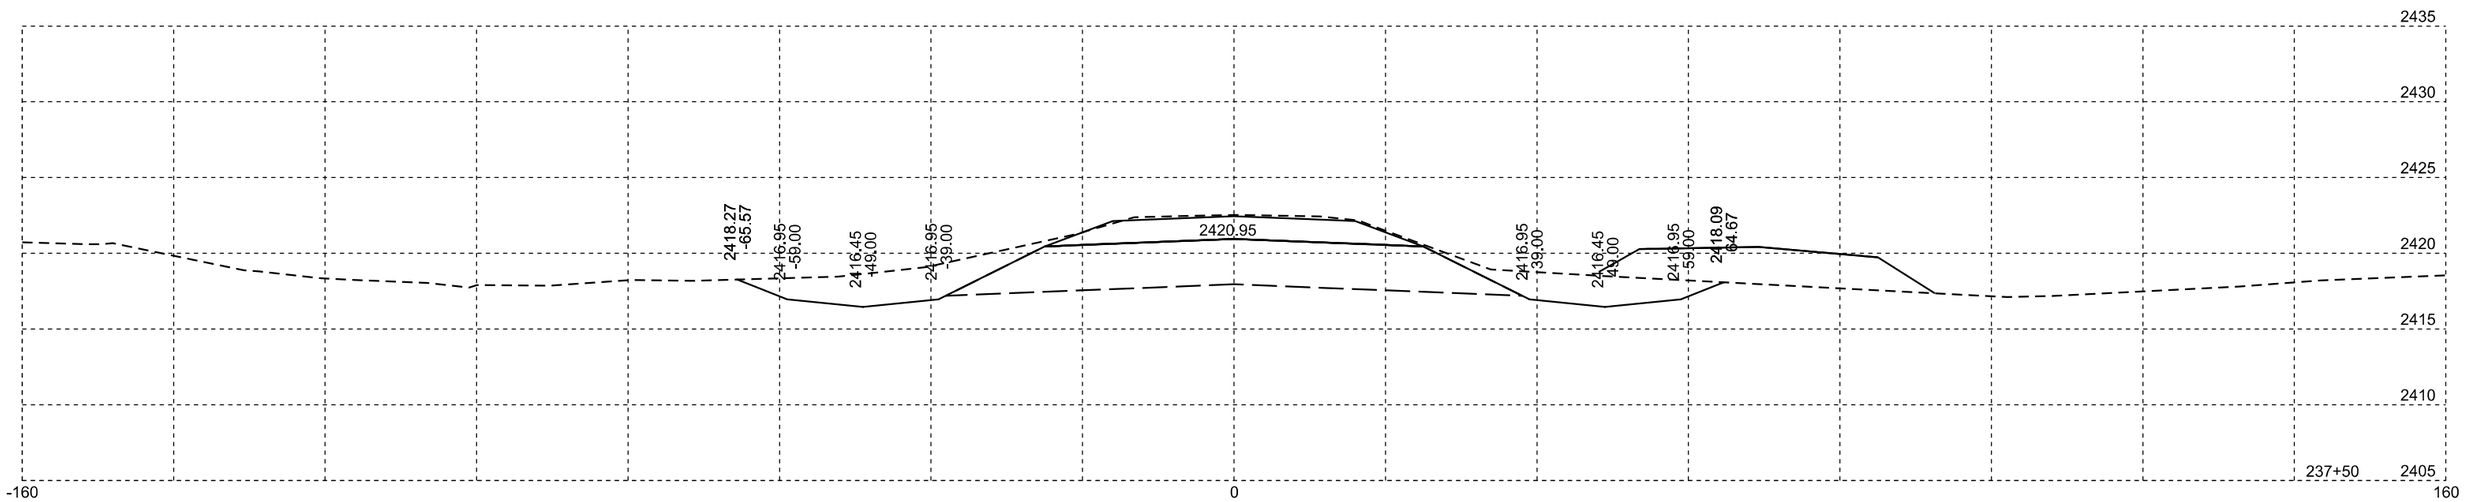

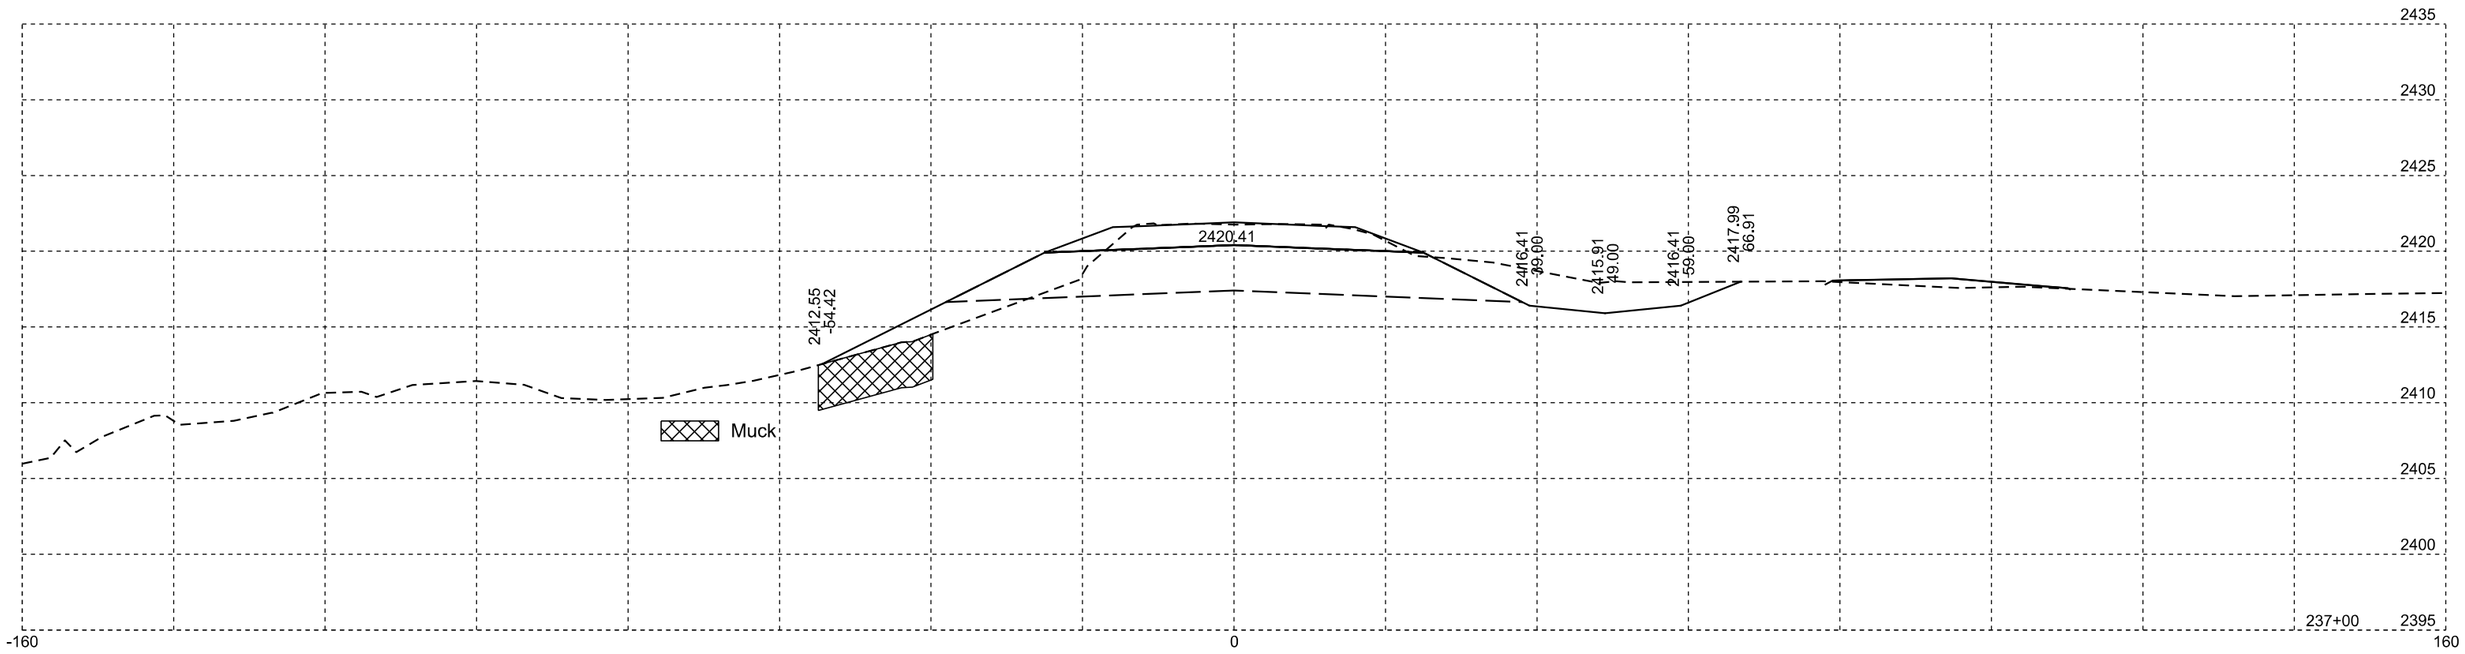

Plotting Date: 10/02/2014

STATE OF SOUTH DAKOTA	PROJECT	SHEET NO.	TOTAL SHEETS
	NH 0073(63)182	X70	X76

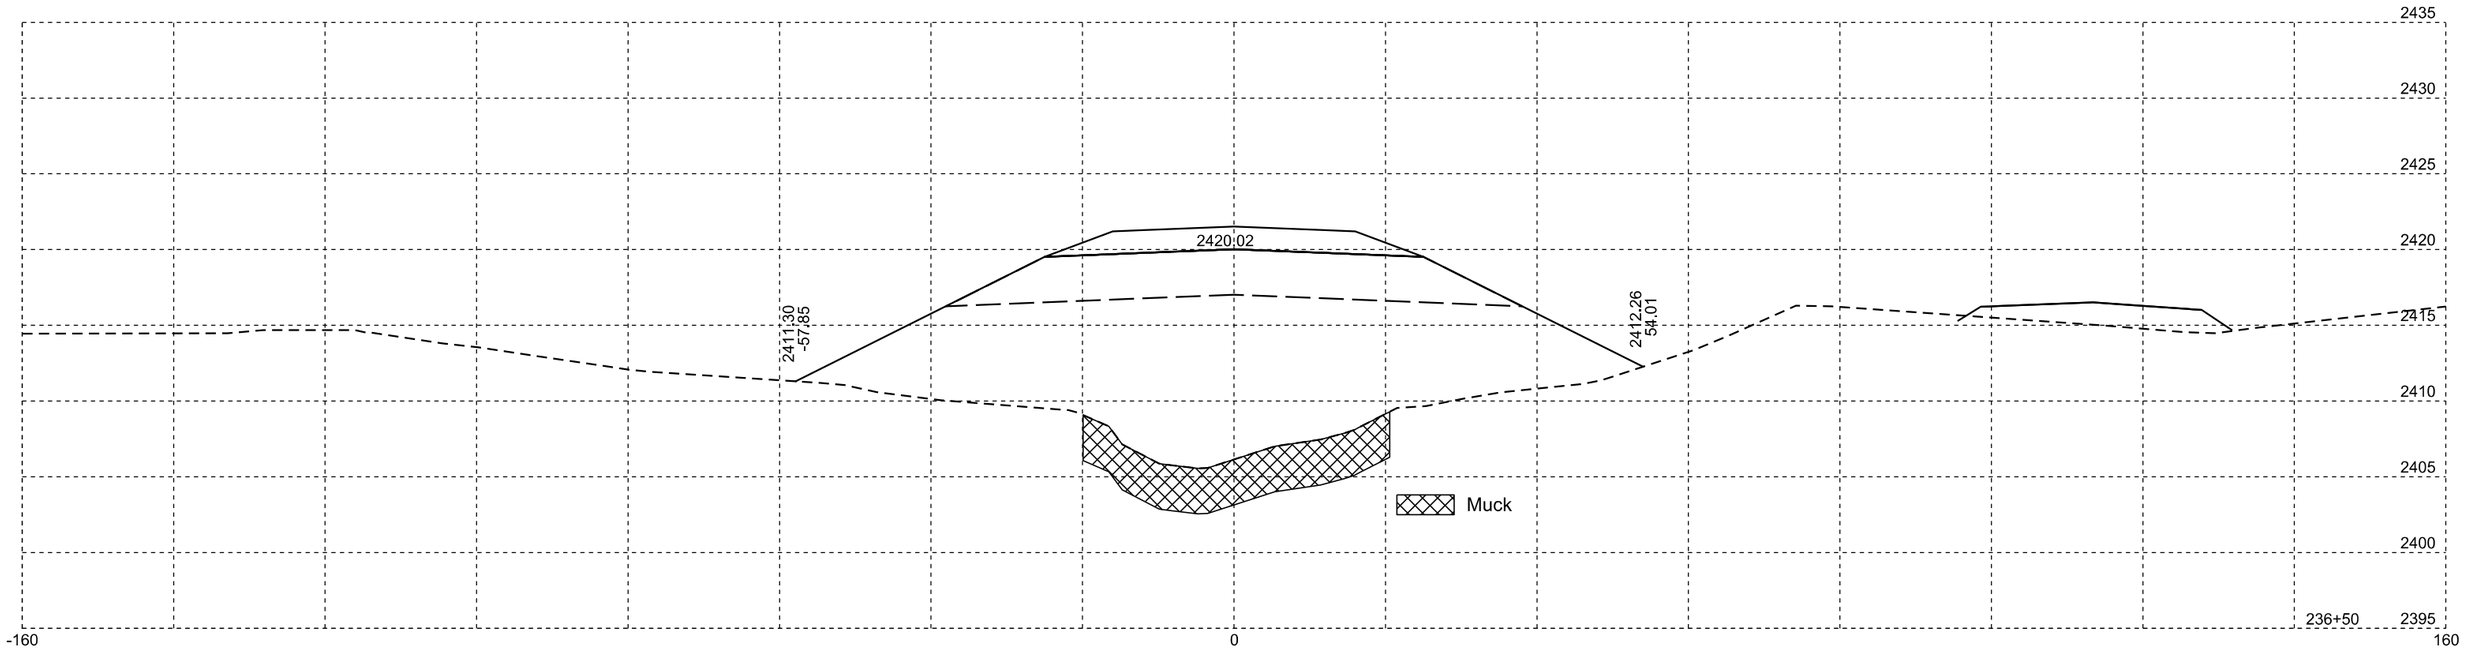

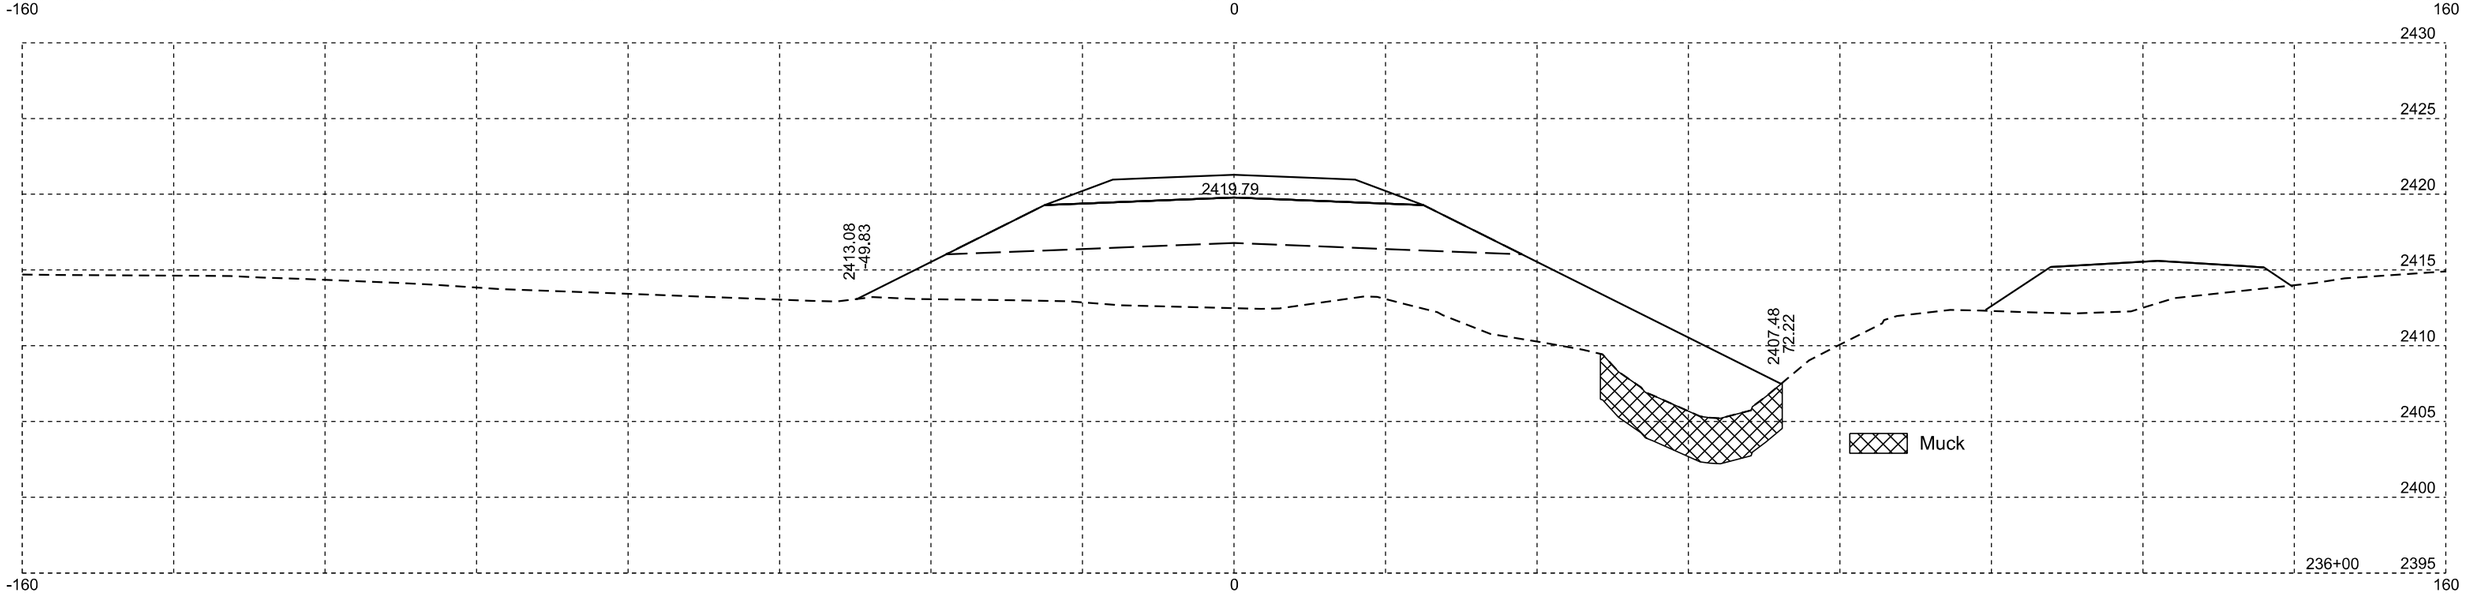

Plotting Date: 10/02/2014

STATE OF SOUTH DAKOTA	PROJECT	SHEET NO.	TOTAL SHEETS
	NH 0073(63)182	X71	X76

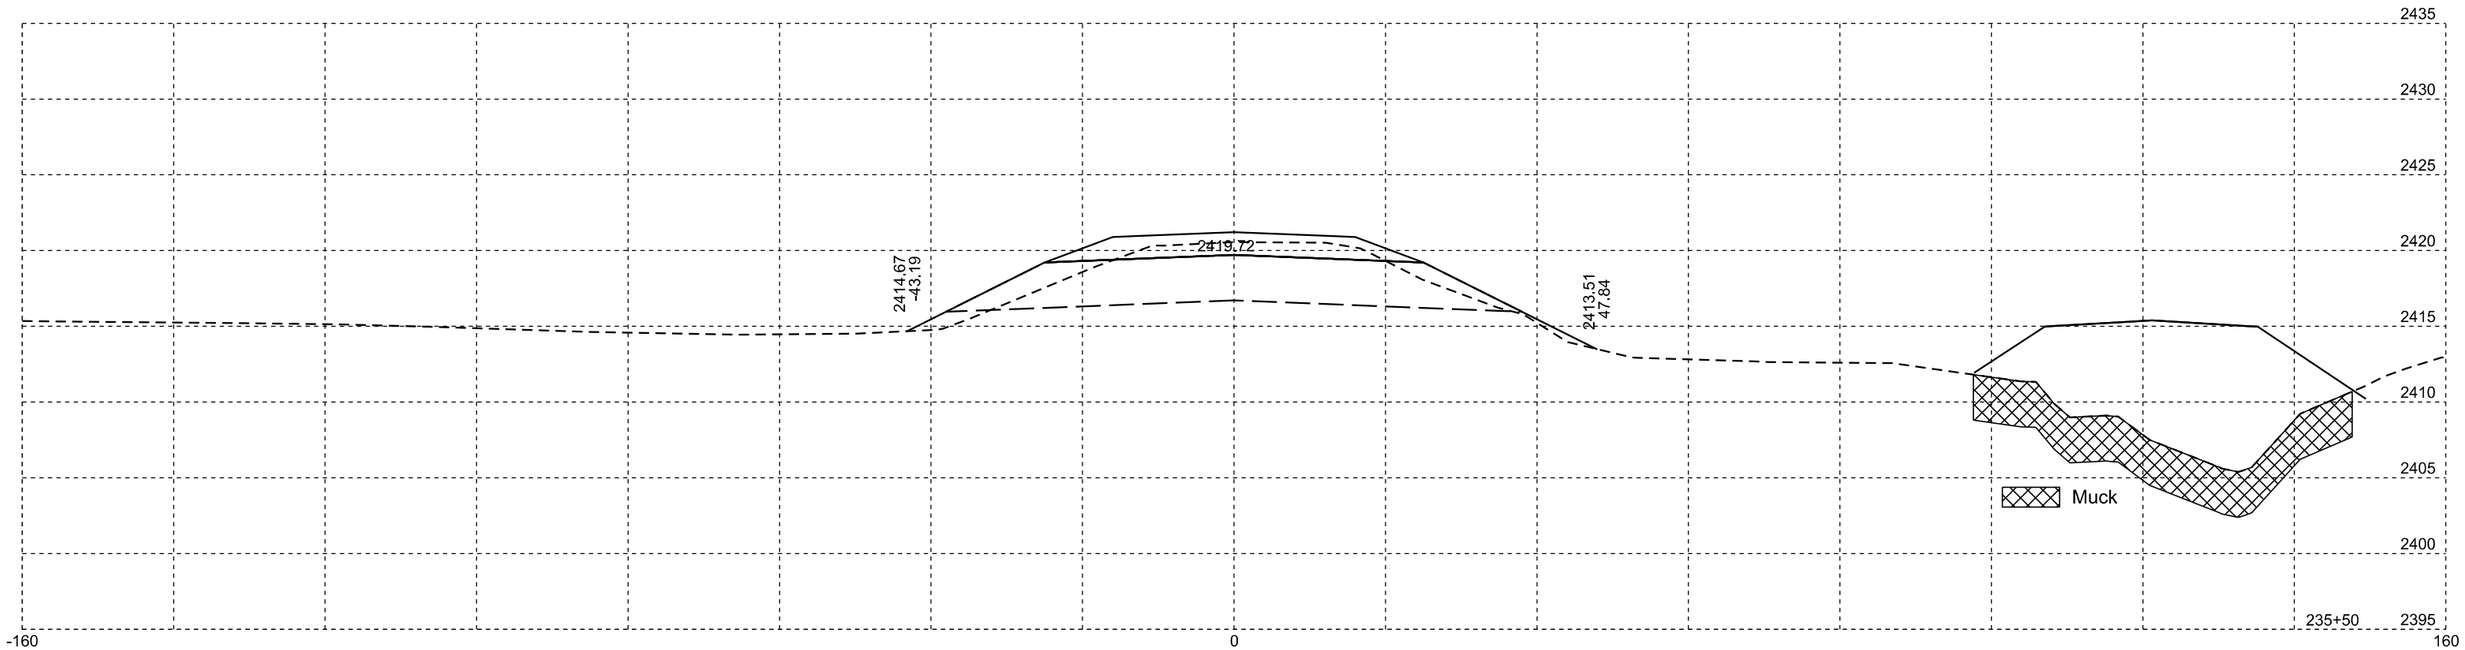

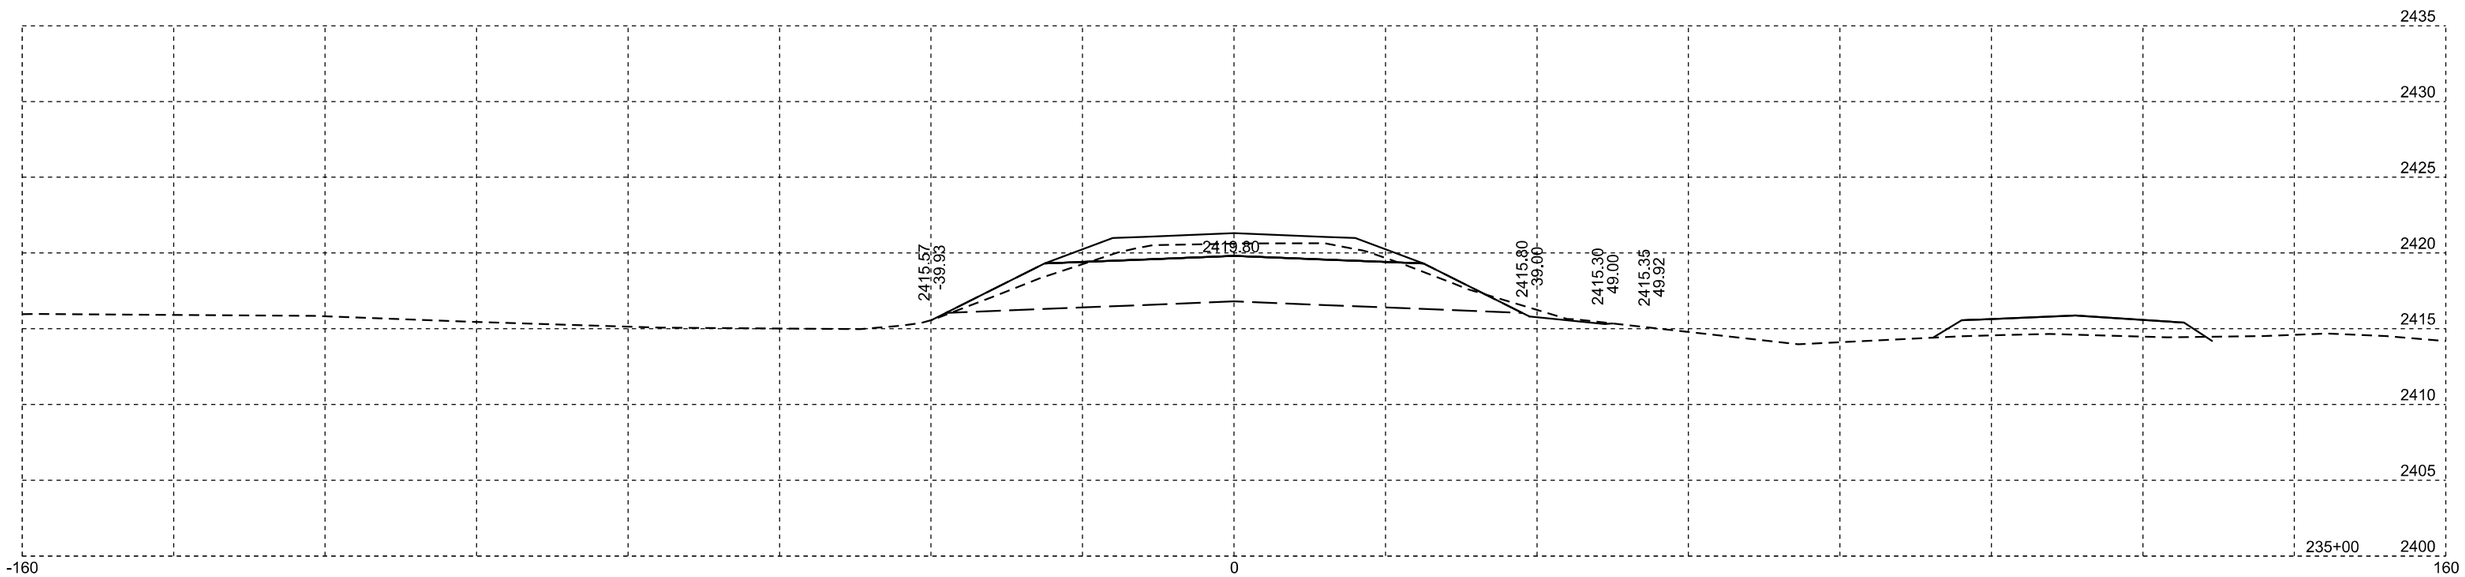

Plotting Date: 10/02/2014

STATE OF SOUTH DAKOTA	PROJECT	SHEET NO.	TOTAL SHEETS
	NH 0073(63)182	X72	X76

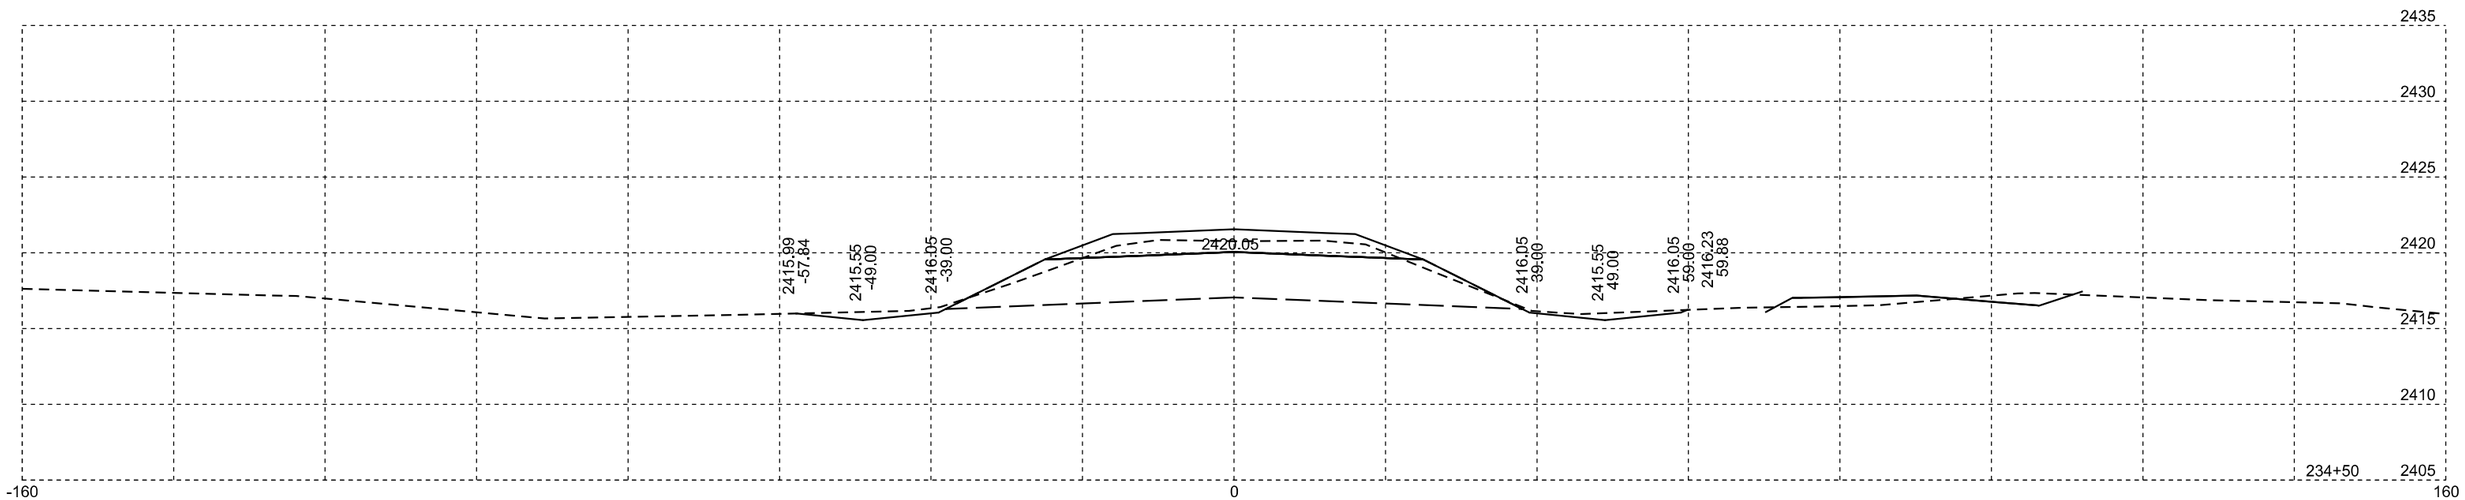

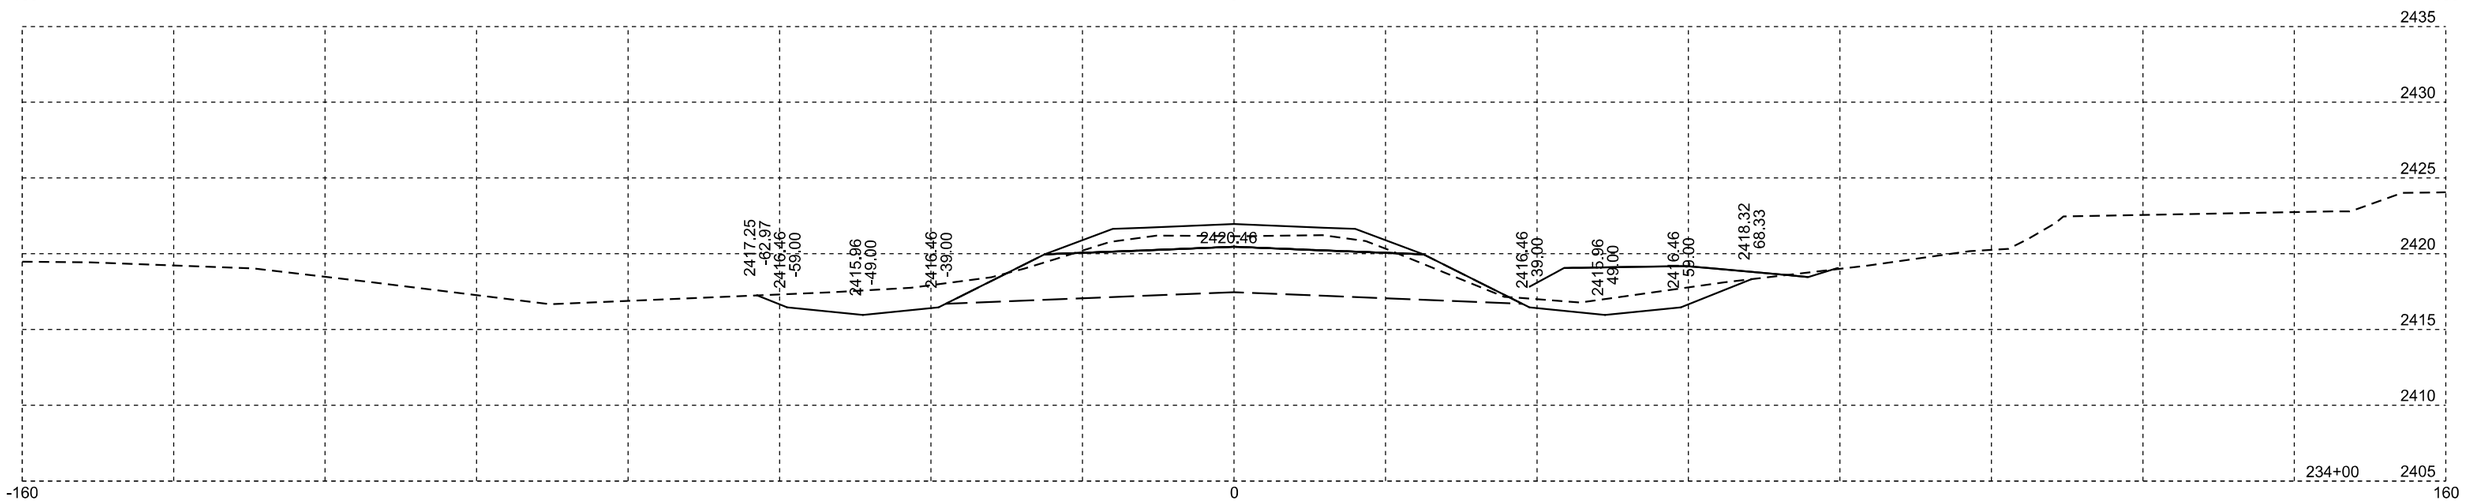

Plotting Date: 10/02/2014

STATE OF SOUTH DAKOTA	PROJECT	SHEET NO.	TOTAL SHEETS
	NH 0073(63)182	X73	X76

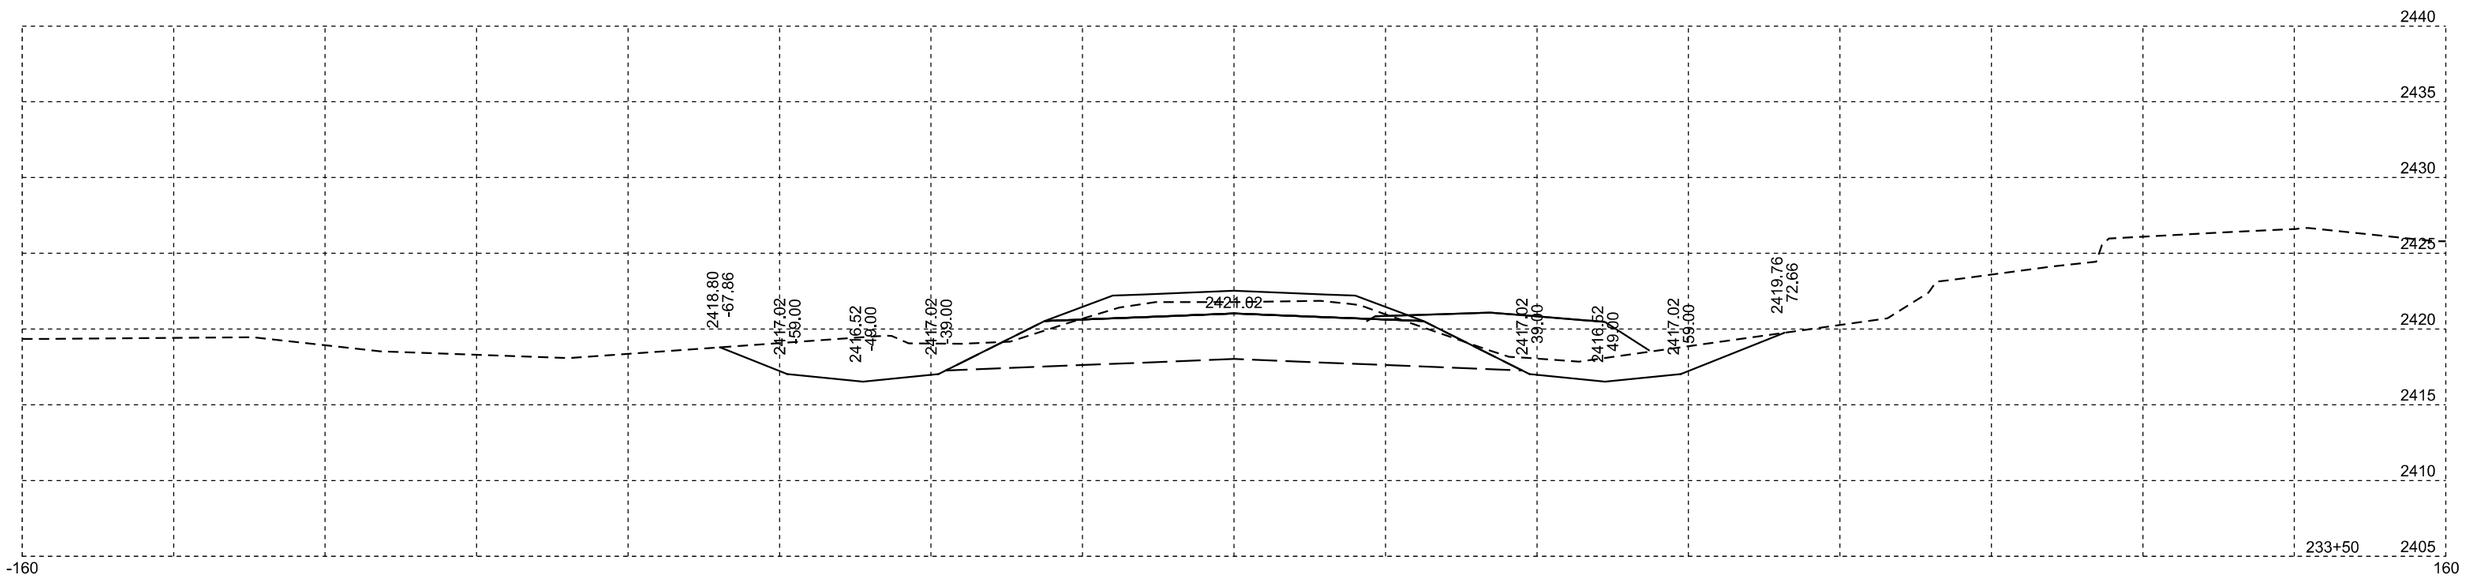

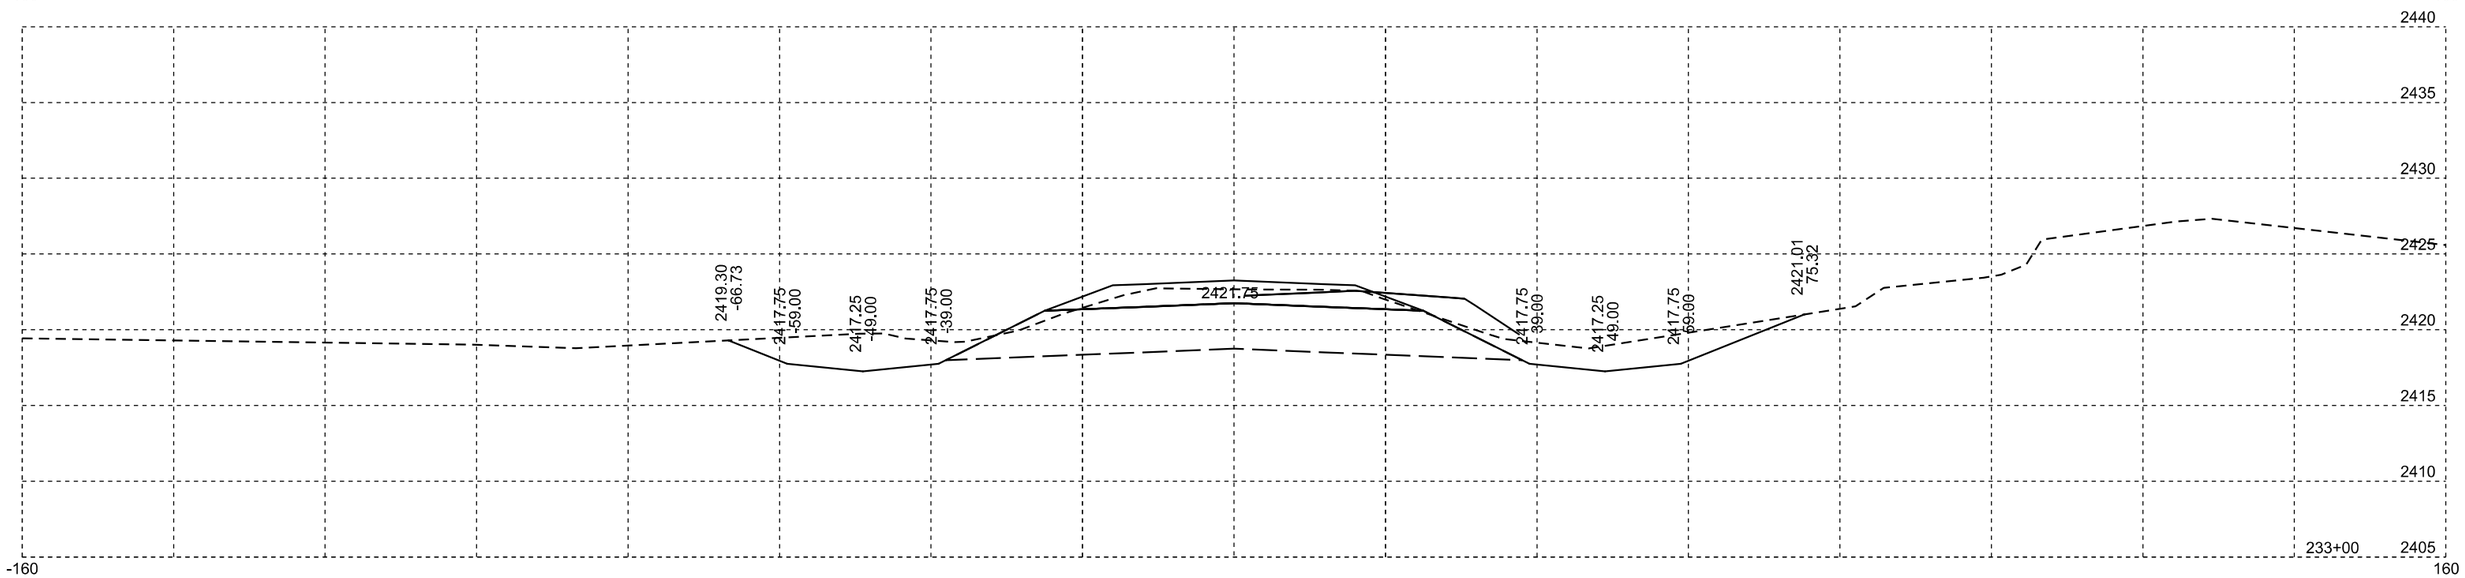

Plotting Date: 10/02/2014

STATE OF SOUTH DAKOTA	PROJECT	SHEET NO.	TOTAL SHEETS
	NH 0073(63)182	X74	X76

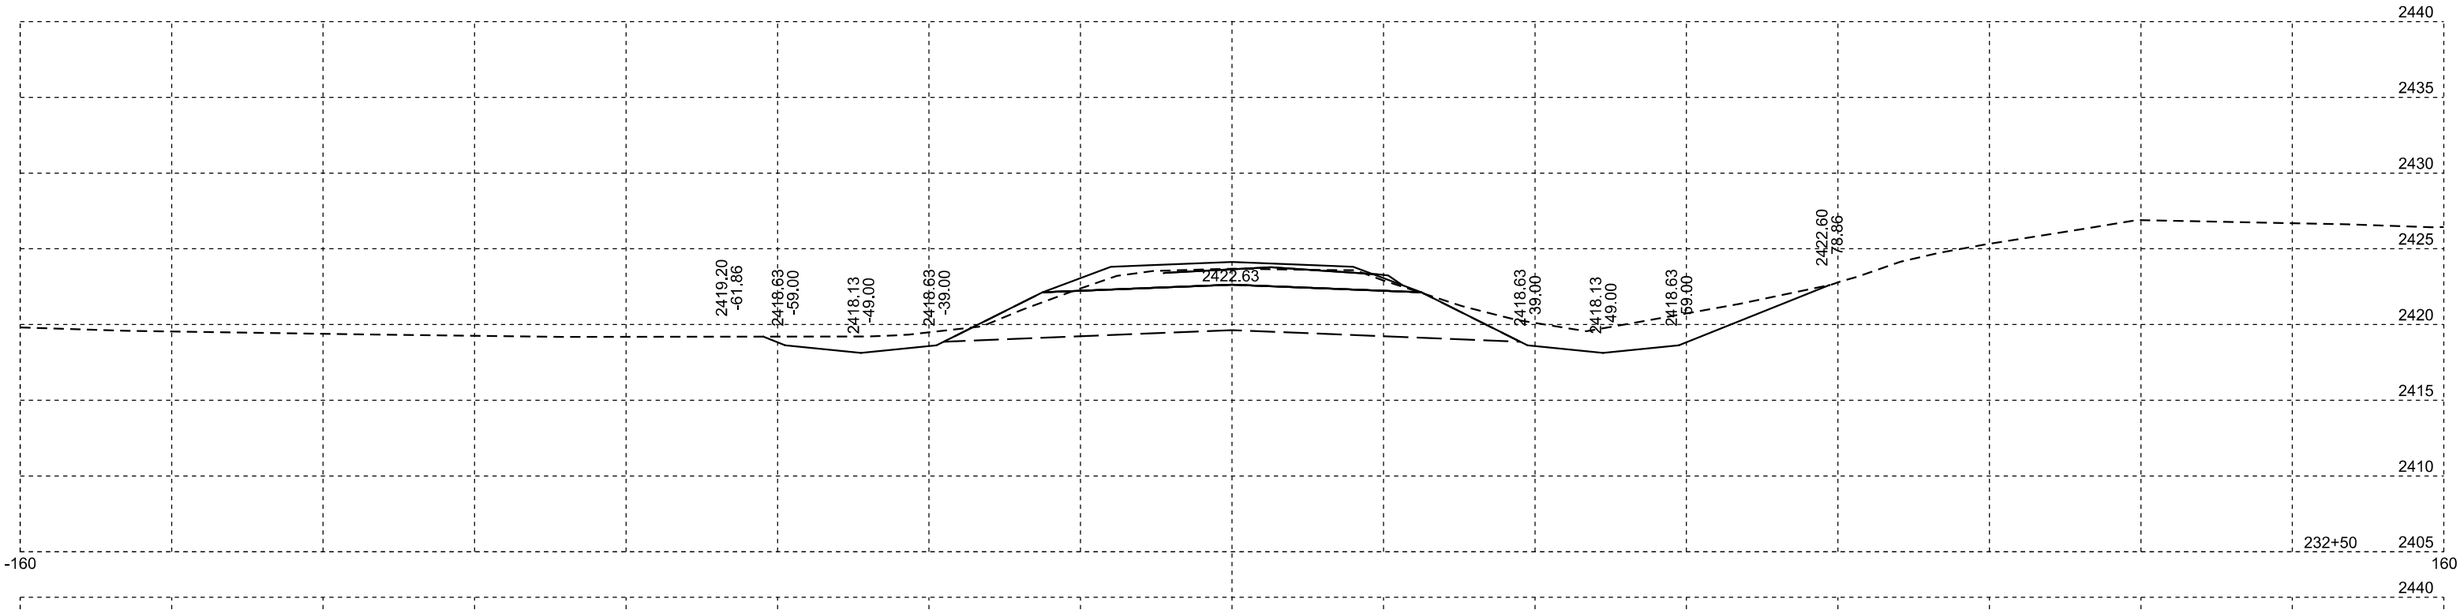

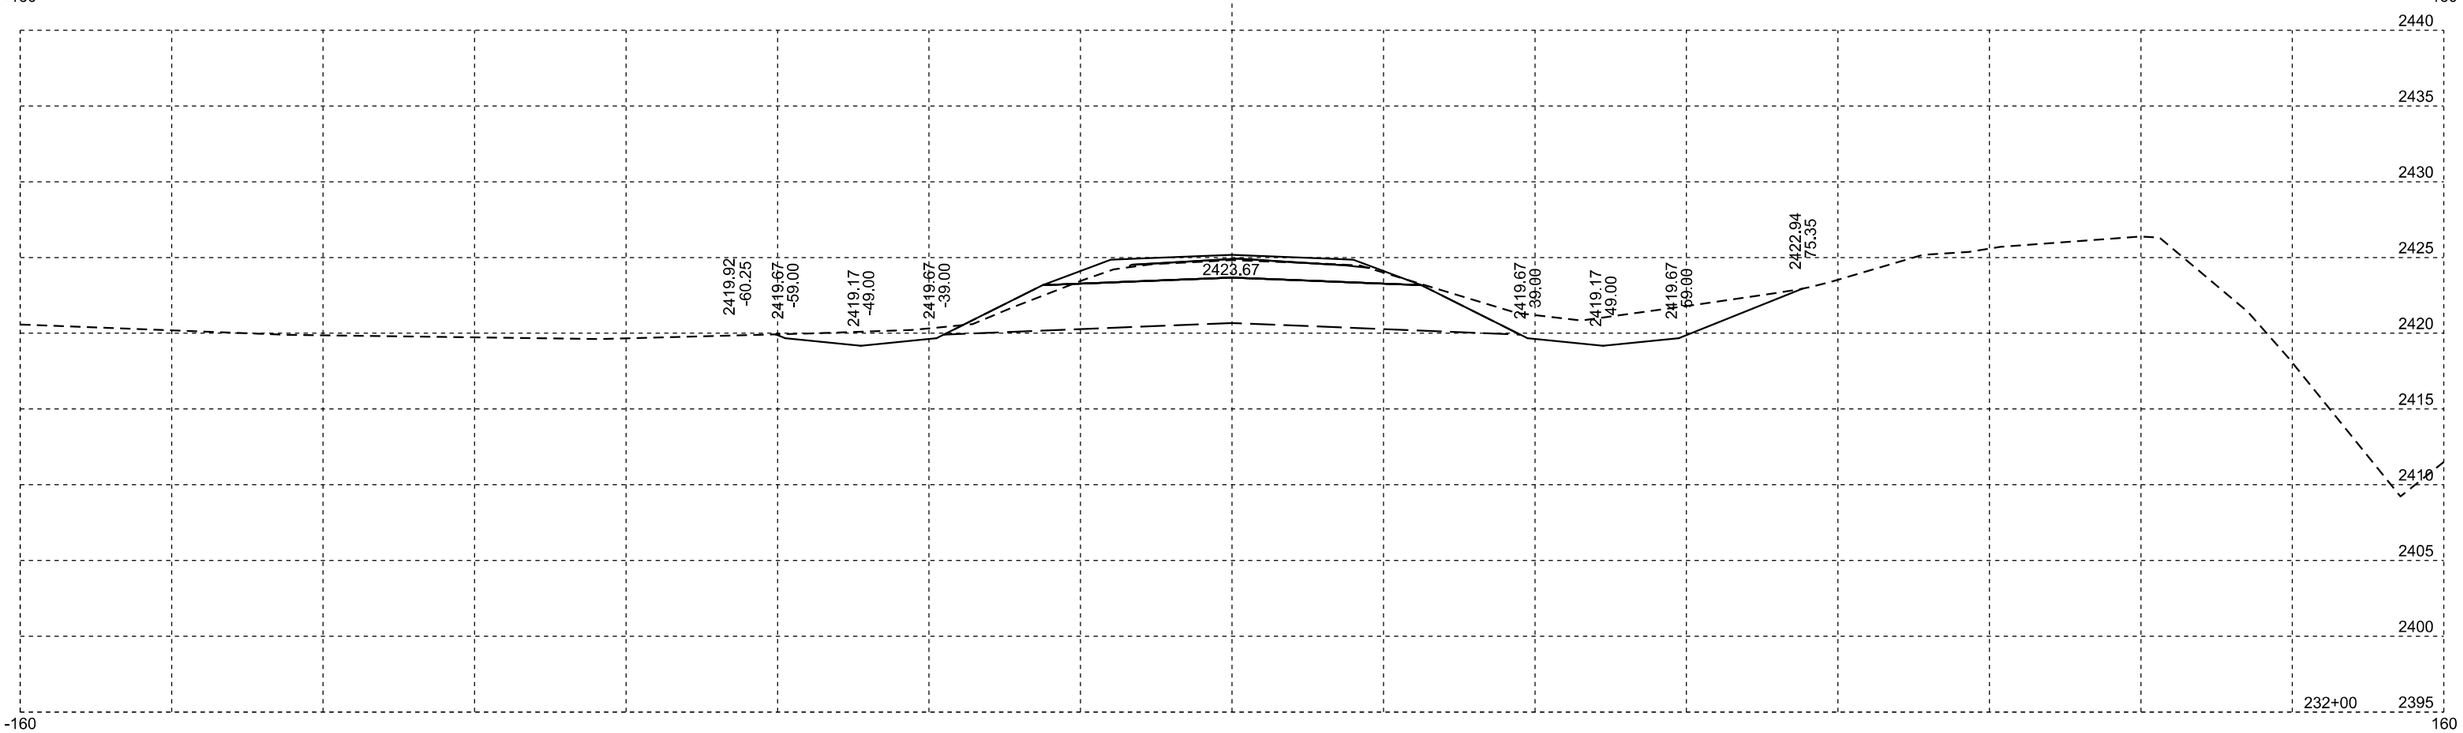

Plotting Date: 10/02/2014

STATE OF SOUTH DAKOTA	PROJECT	SHEET NO.	TOTAL SHEETS
	NH 0073(63)182	X75	X76

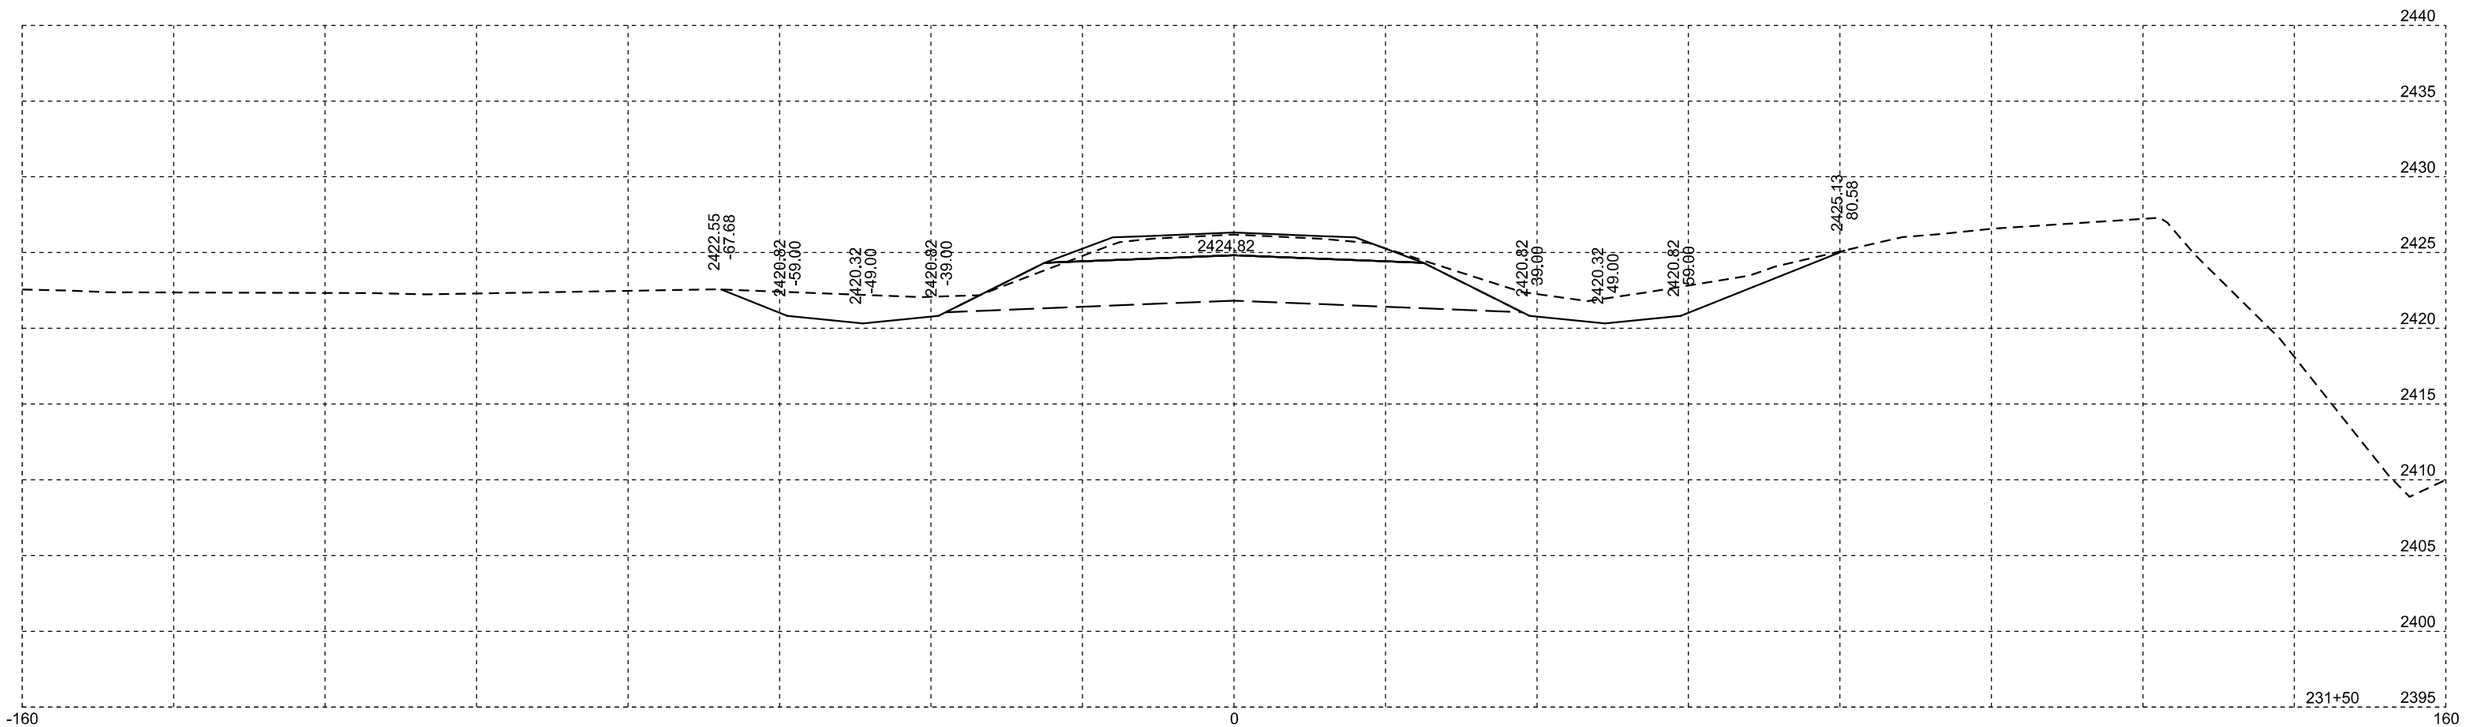

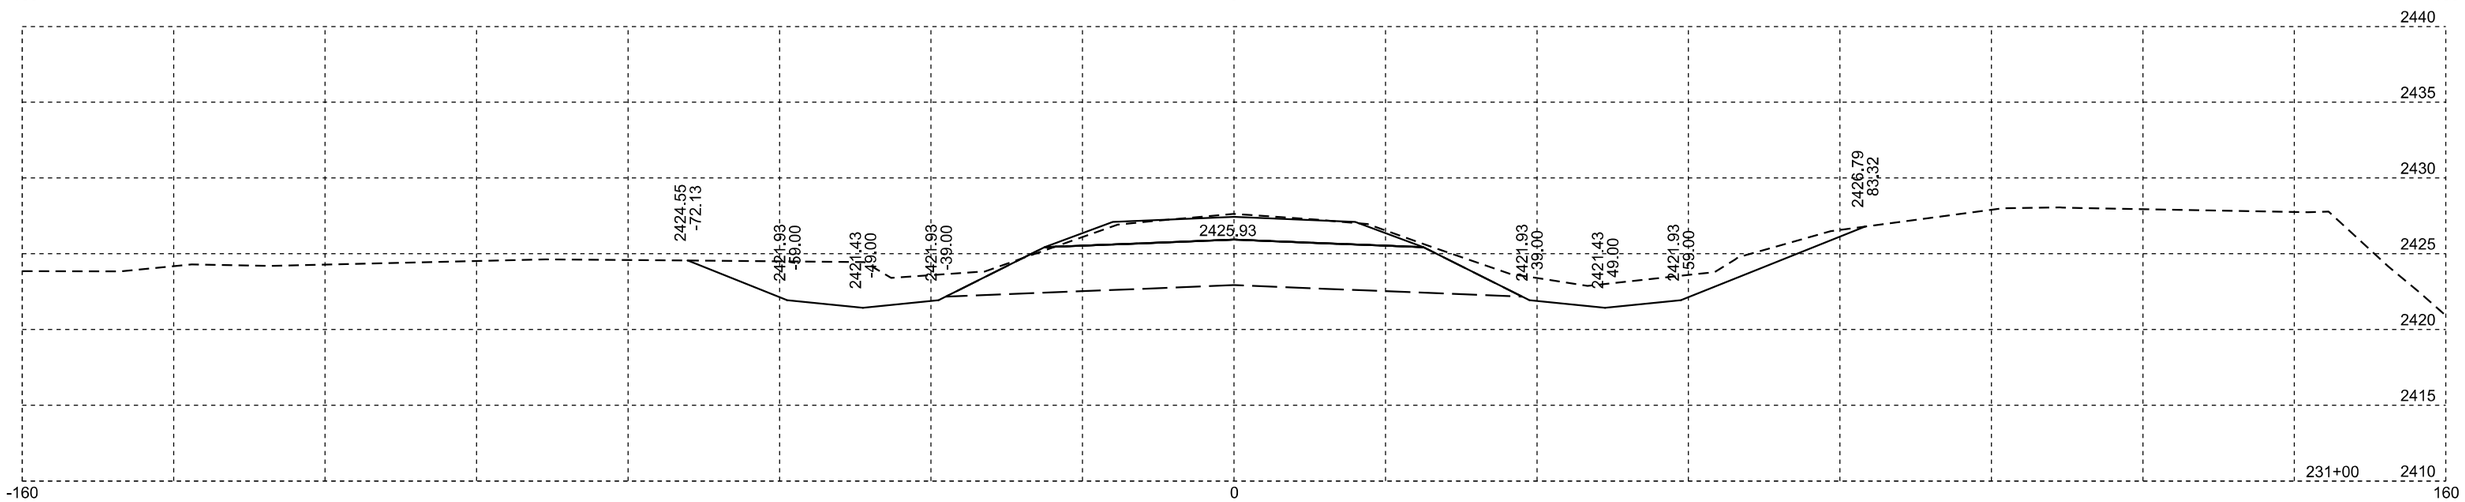

Plotting Date: 10/02/2014

STATE OF SOUTH DAKOTA	PROJECT	SHEET NO.	TOTAL SHEETS
	NH 0073(63)182	X76	X76

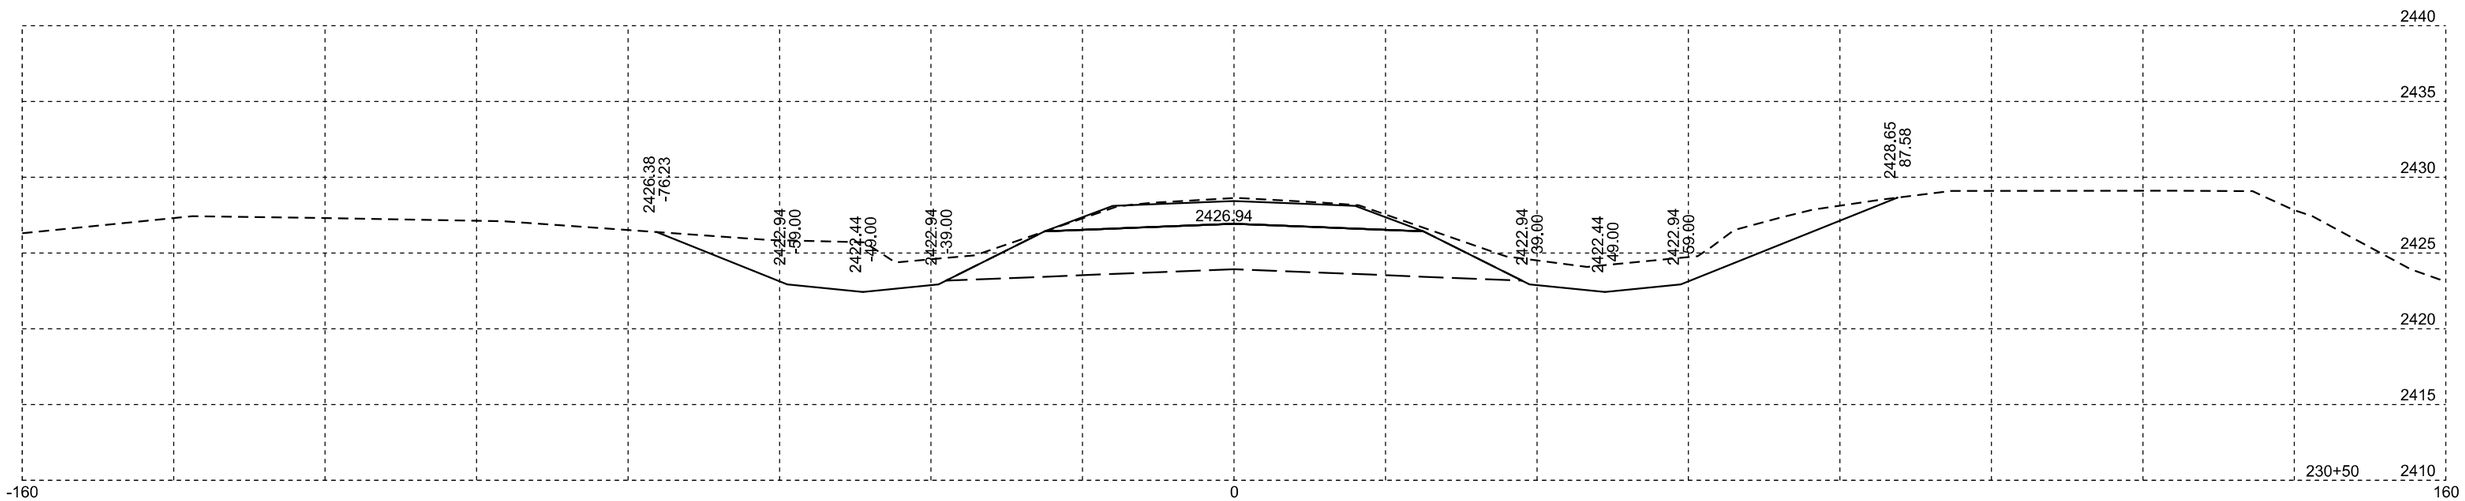

Begin Grading 230+00

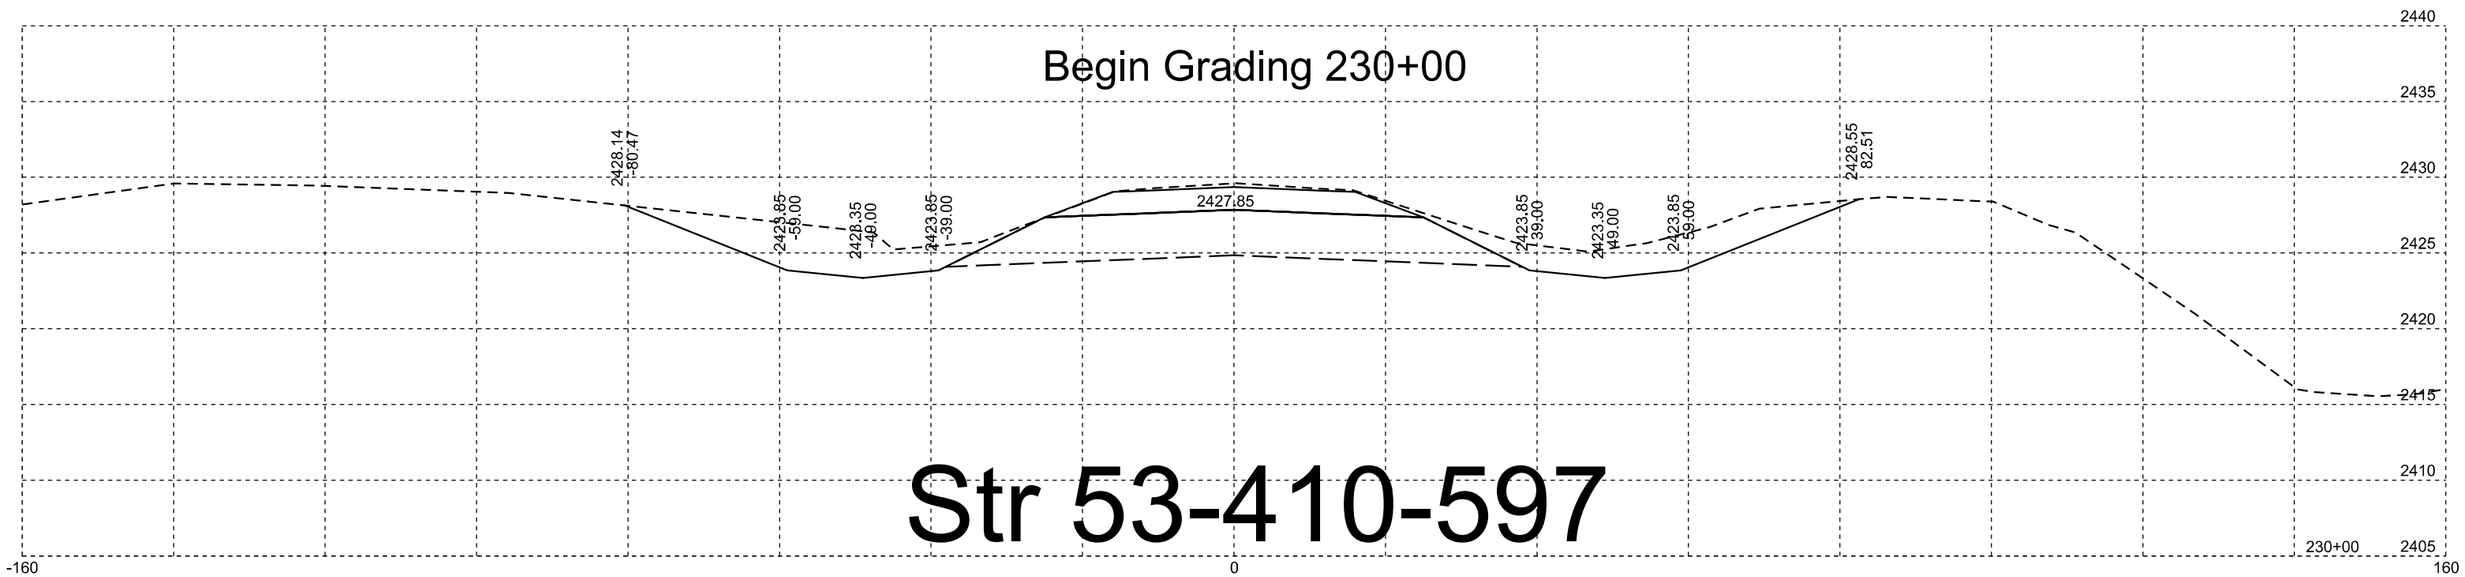

Str 53-410-597