| STATE OF SOUTH DAKOTA | PROJECT | SHEET | TOTAL SHEETS |
|---|---|---|---|
| | P 0034(154)225 | X1 | X13 |

Plotting Date: 12/18/2014

# Section X: Cross Sections

INDEX OF SHEETS


| | |
|---|---|
| X1 | General Layout W/Index |
| X2-X7 | Cross Sections |
| X8 | XR9 Cross Sections |
| X9-X11 | XR1475L Cross Sections |
| X12-X13 | XR1475R Cross Sections |


END RESURFACING
Sta. 72+70.10
BEGIN GRADING
Sta. 0+91

END GRADING
Sta. 24+85
BEGIN RESURFACING
Sta. 96+64.10

R 76 W R 75 W R 74 W

T 110 N

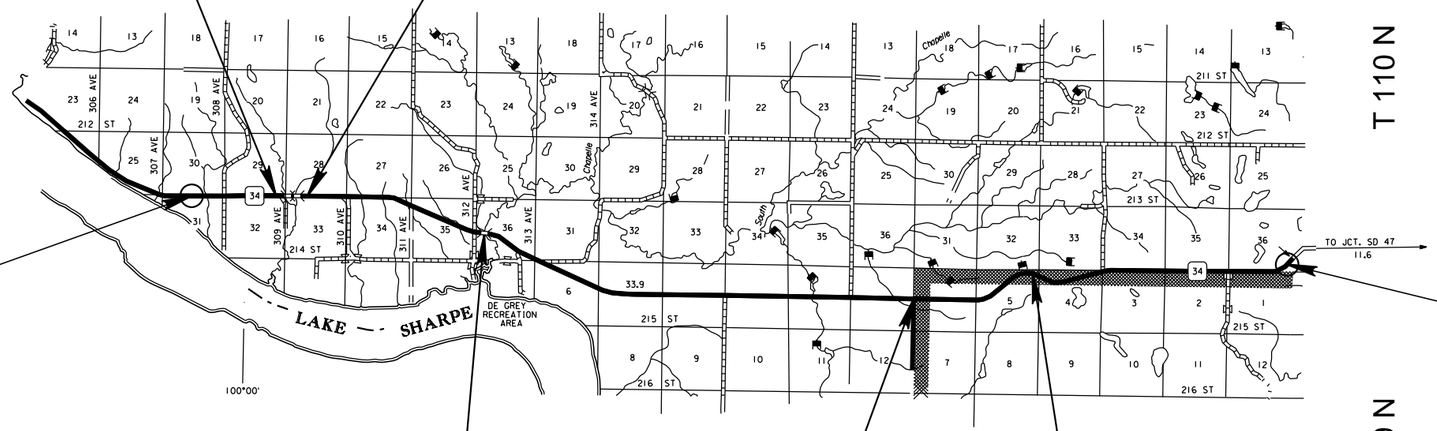


BEGIN P 0034(154)225
BEGIN RESURFACING
Sta. 0+00
MRM = 227.00+.384

END P 0034(154)225
END RESURFACING
Sta. 324+47.37 (2nd)
MRM = 245.00+.498

T 109 N

Str. No. 330-322-176
Sta. 253+53.95-Sta. 255+50.45
196.5' Composite I-Beam Bridge
MRM 232.23

EQUATION
Sta. 627+81.40 Bk. =
Sta. 0+00 (2nd) Ah.

EQUATION
Sta. 113+10.40 (2nd) Bk. =
Sta. 109+94.70 (2nd) Ah.

R 76 W R 75 W R 74 W

Plot Scale - 1:200

Plotted From - TRSF12140

File - U:\rdpr\hugh038E\title.dgn

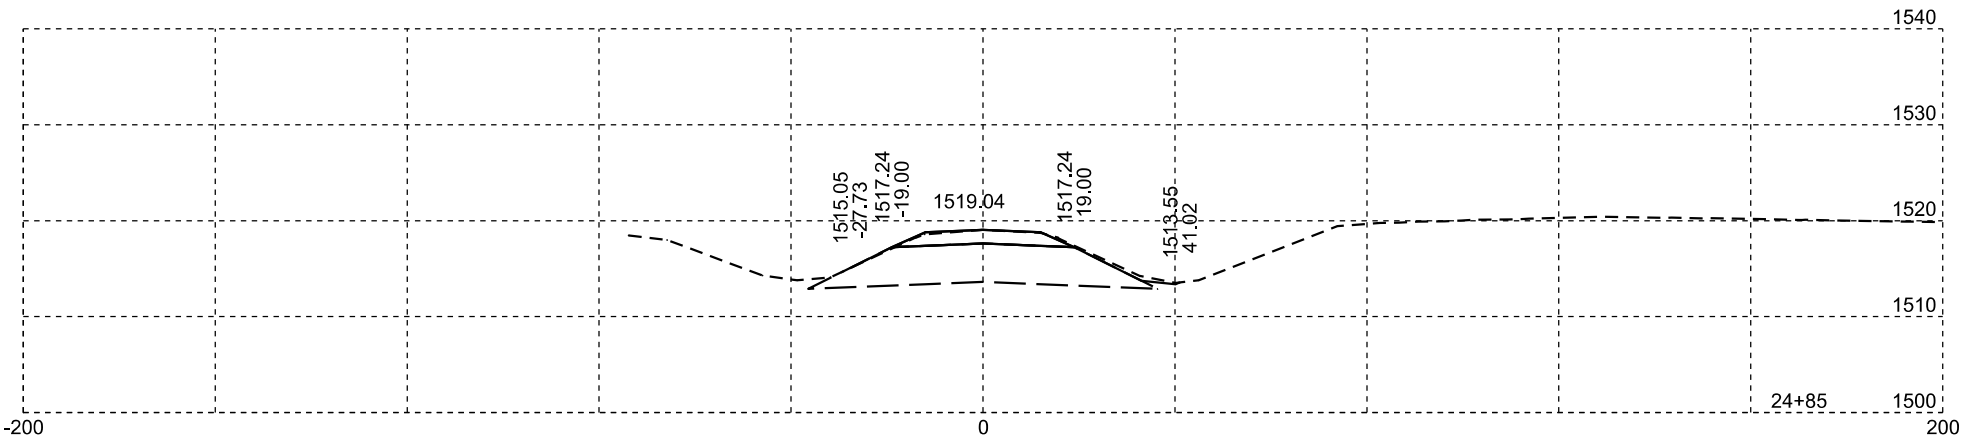


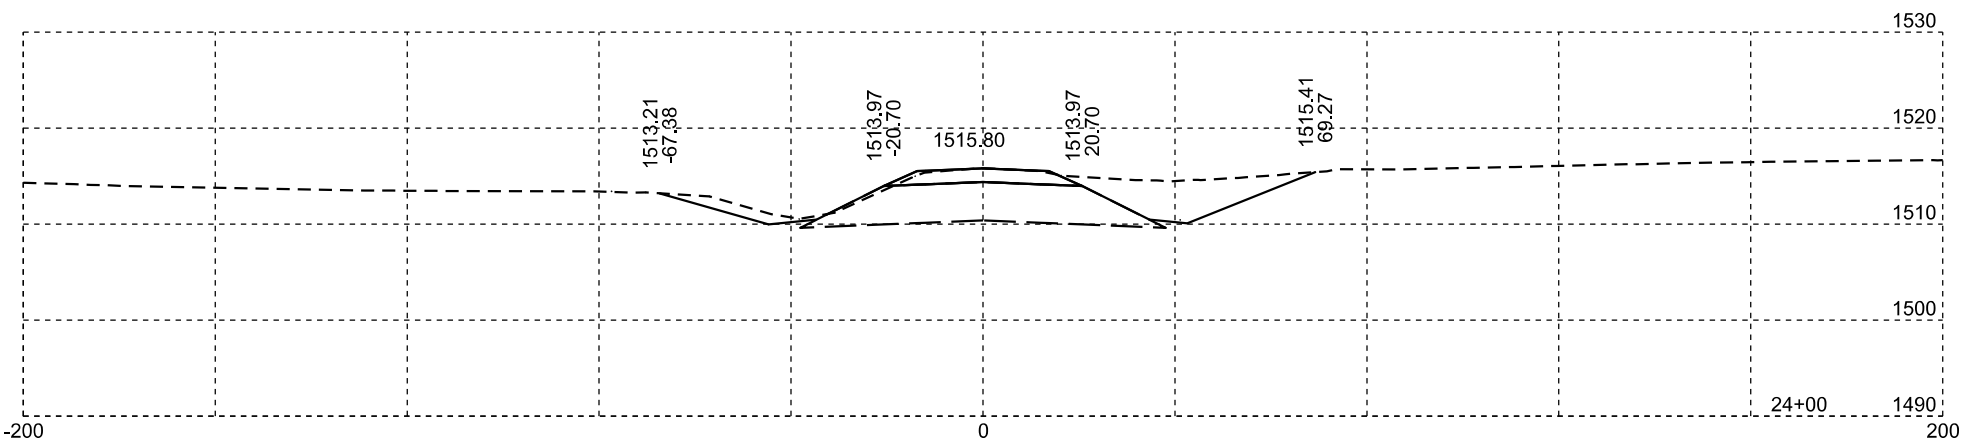


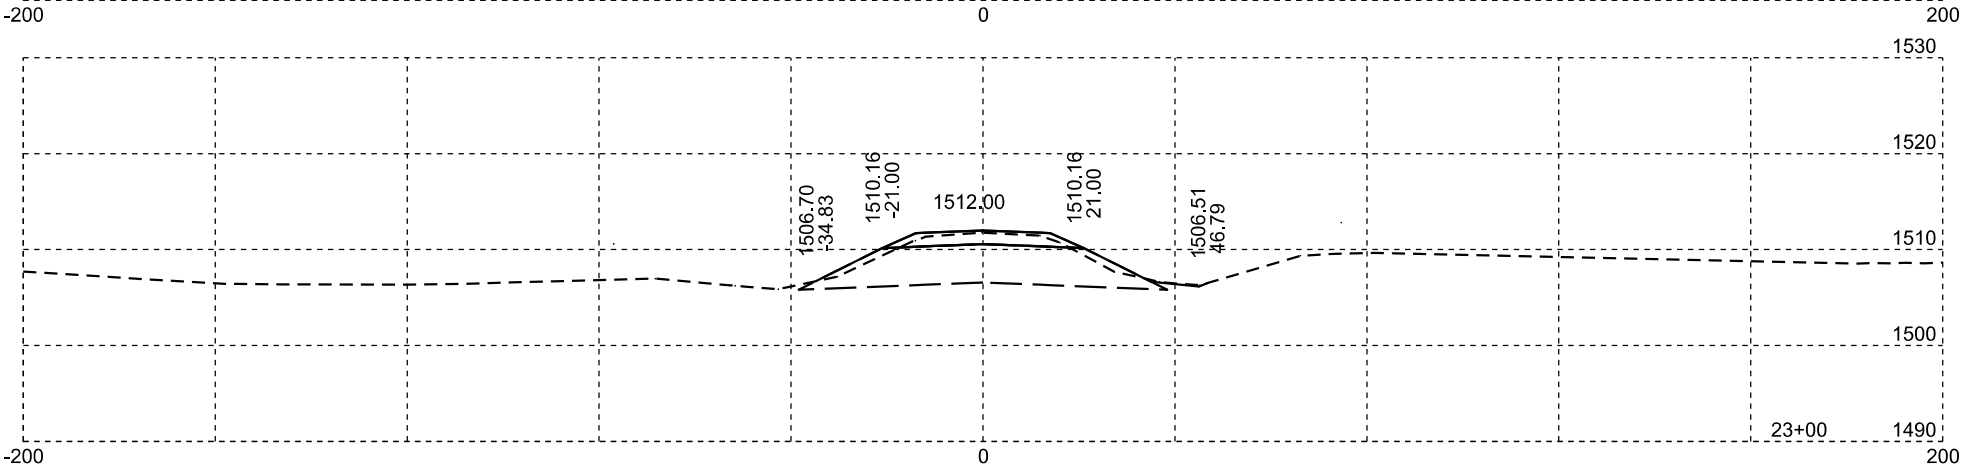


Plotting Date: 12/18/2014

| STATE OF SOUTH DAKOTA | PROJECT | SHEET NO. | TOTAL SHEETS |
|---|---|---|---|
| | P 0034(154)225 | X2 | X13 |

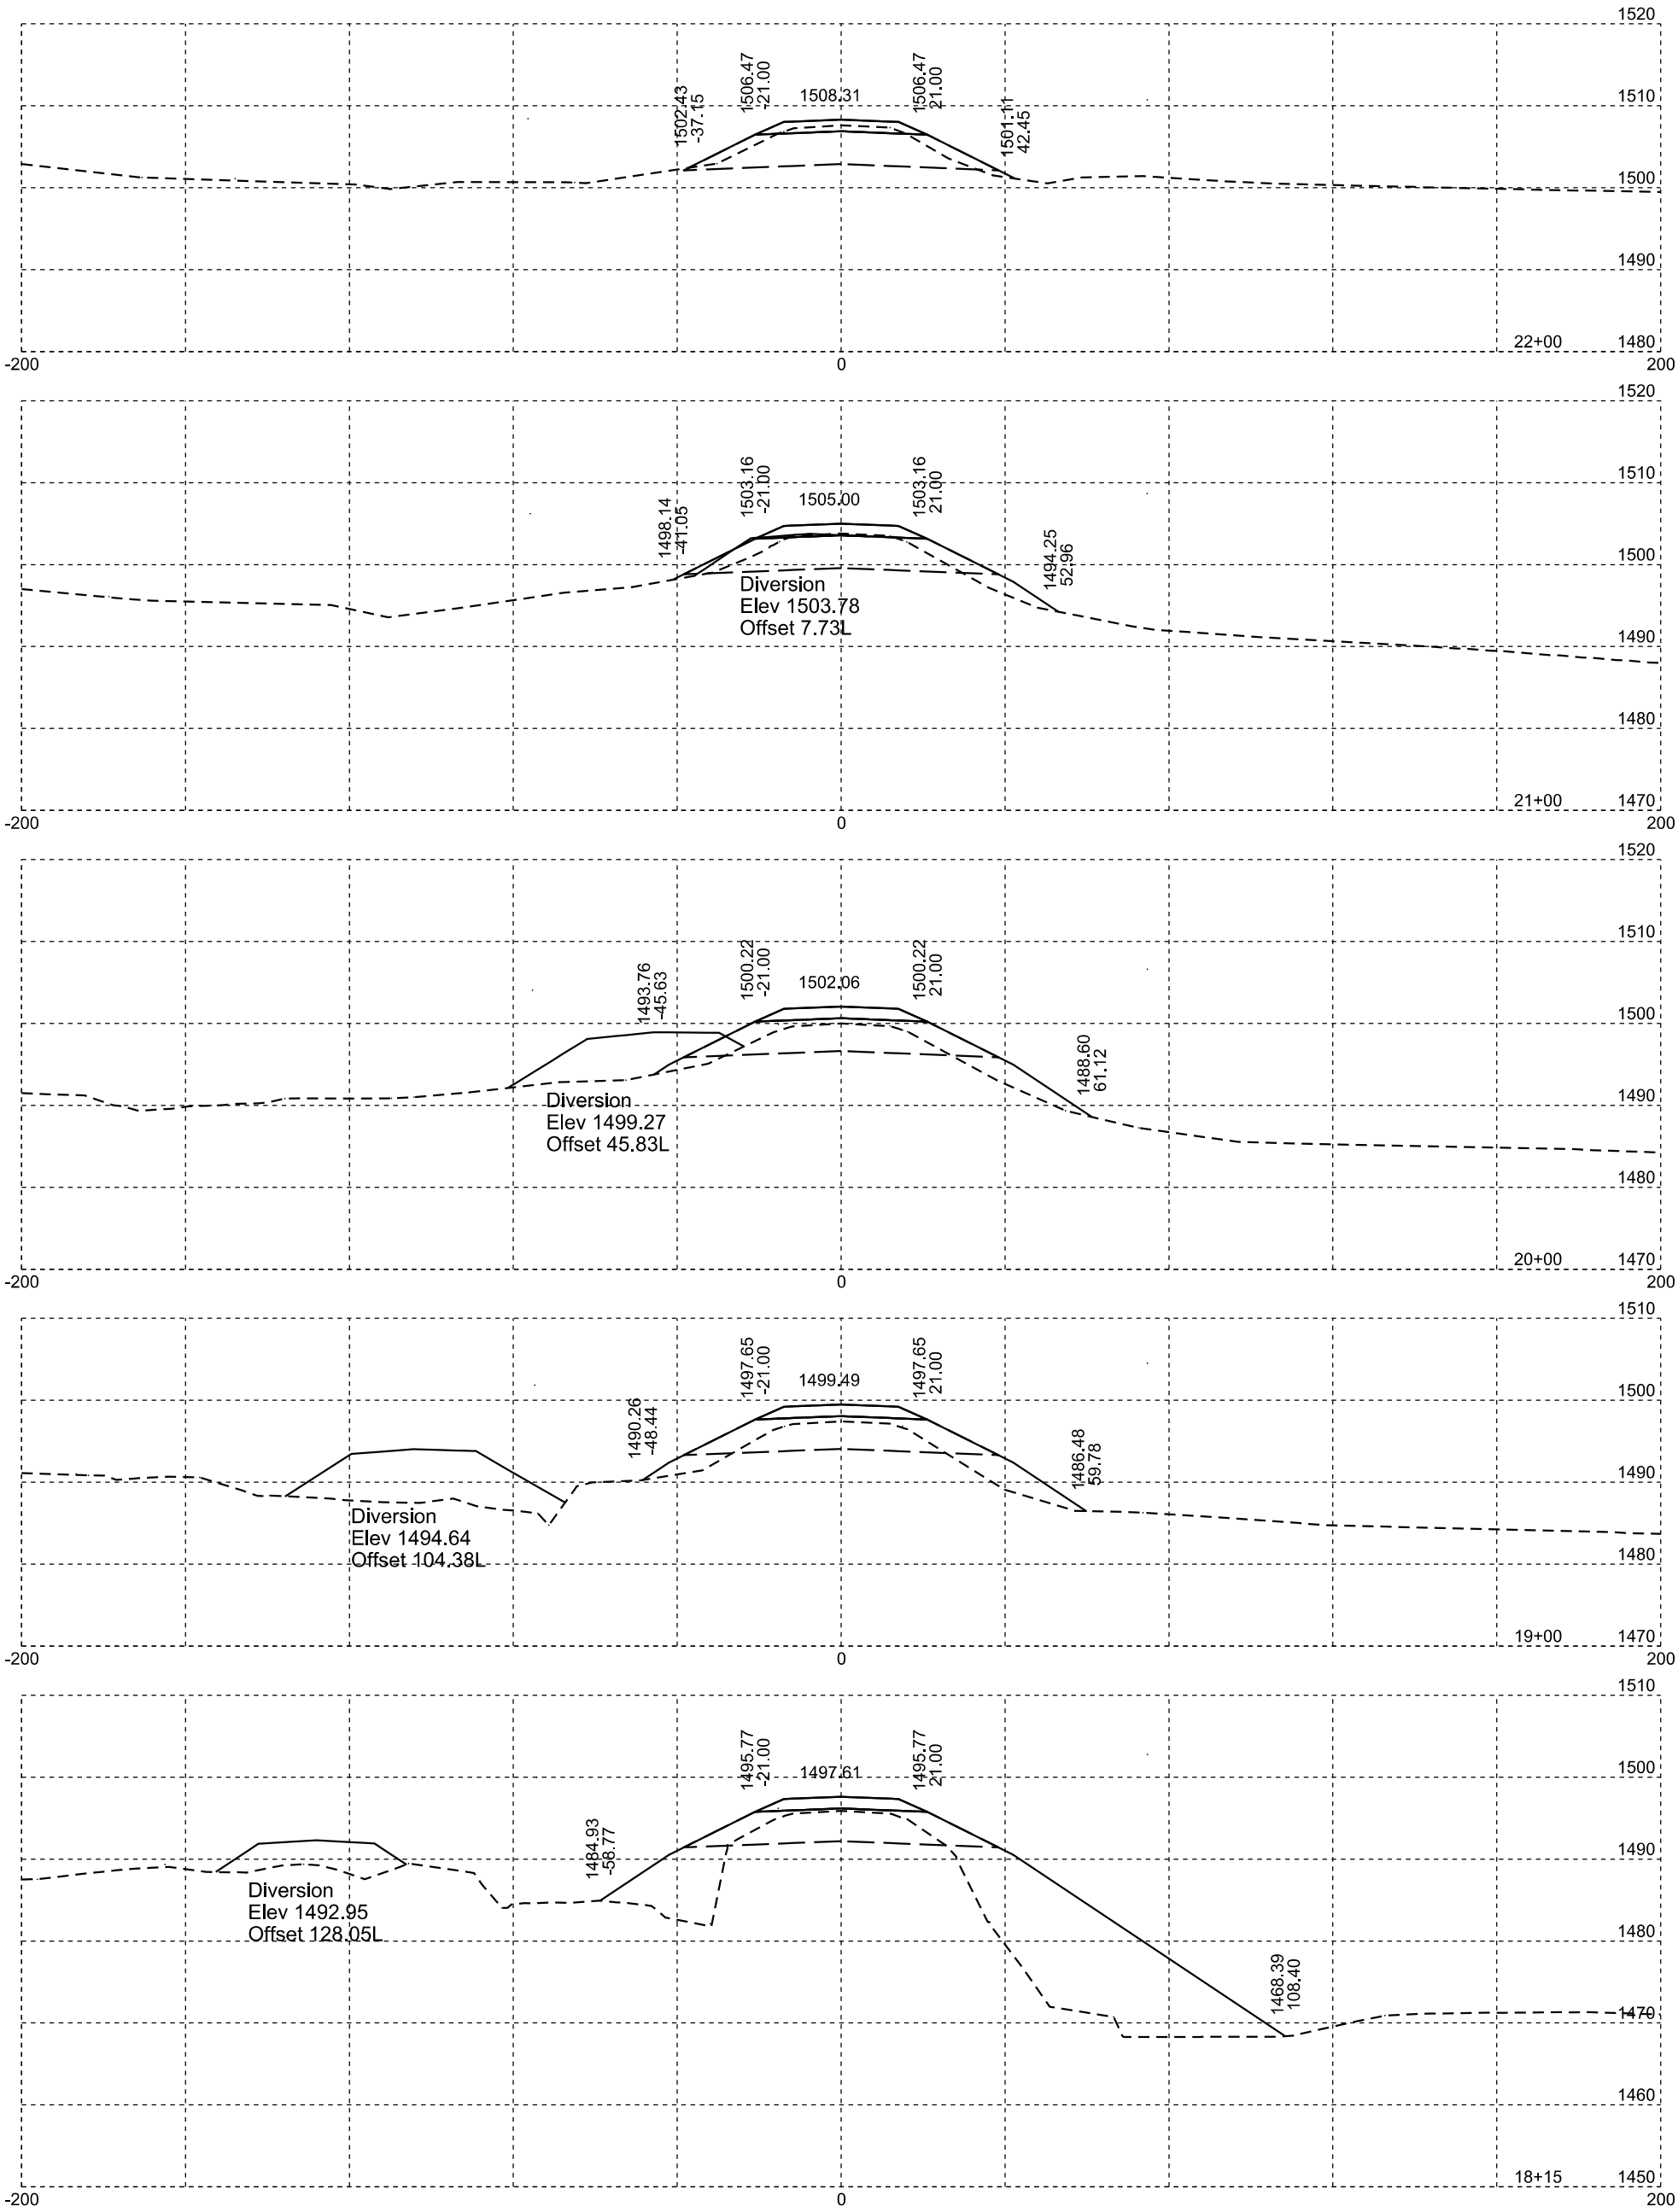


Plotting Date: 12/18/2014

| STATE OF SOUTH DAKOTA | PROJECT | SHEET NO. | TOTAL SHEETS |
|---|---|---|---|
| | P 0034(154)225 | X3 | X13 |

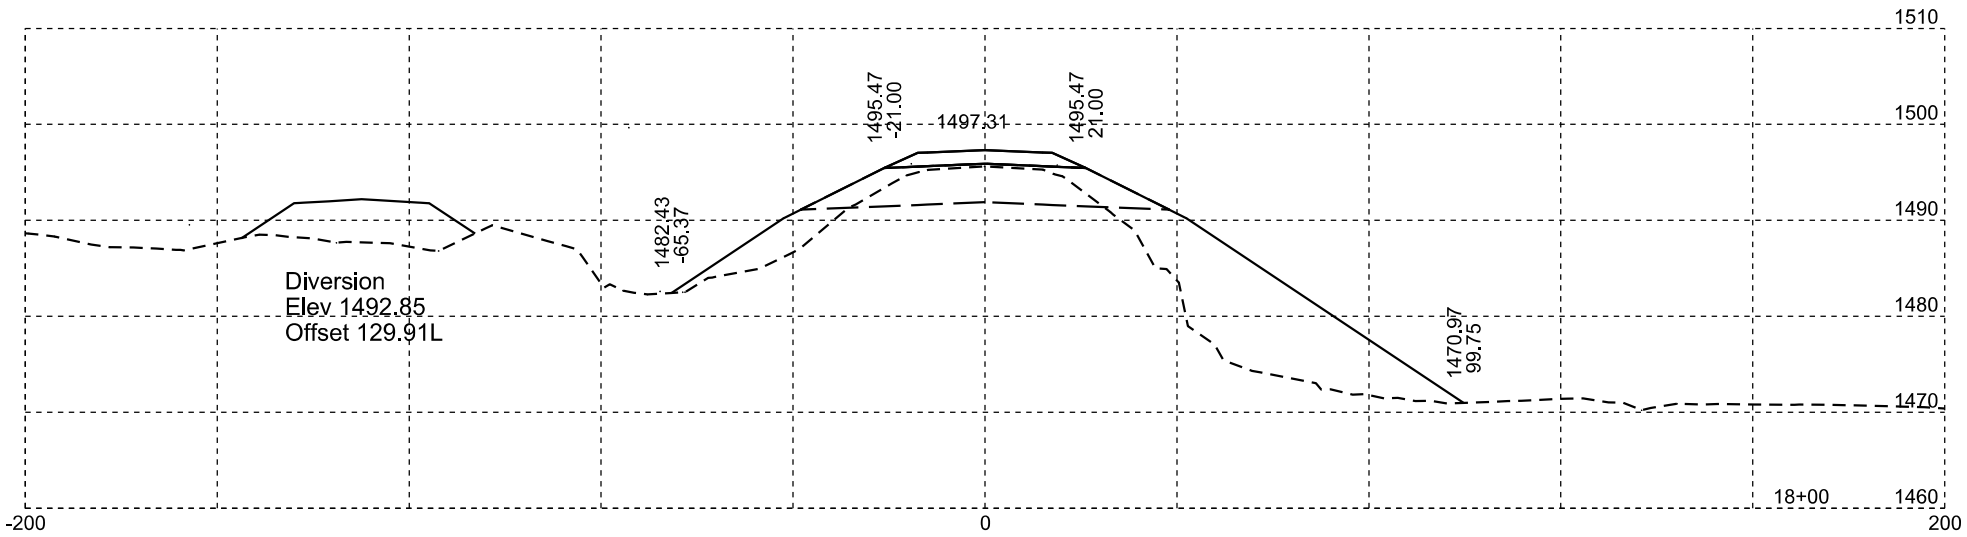


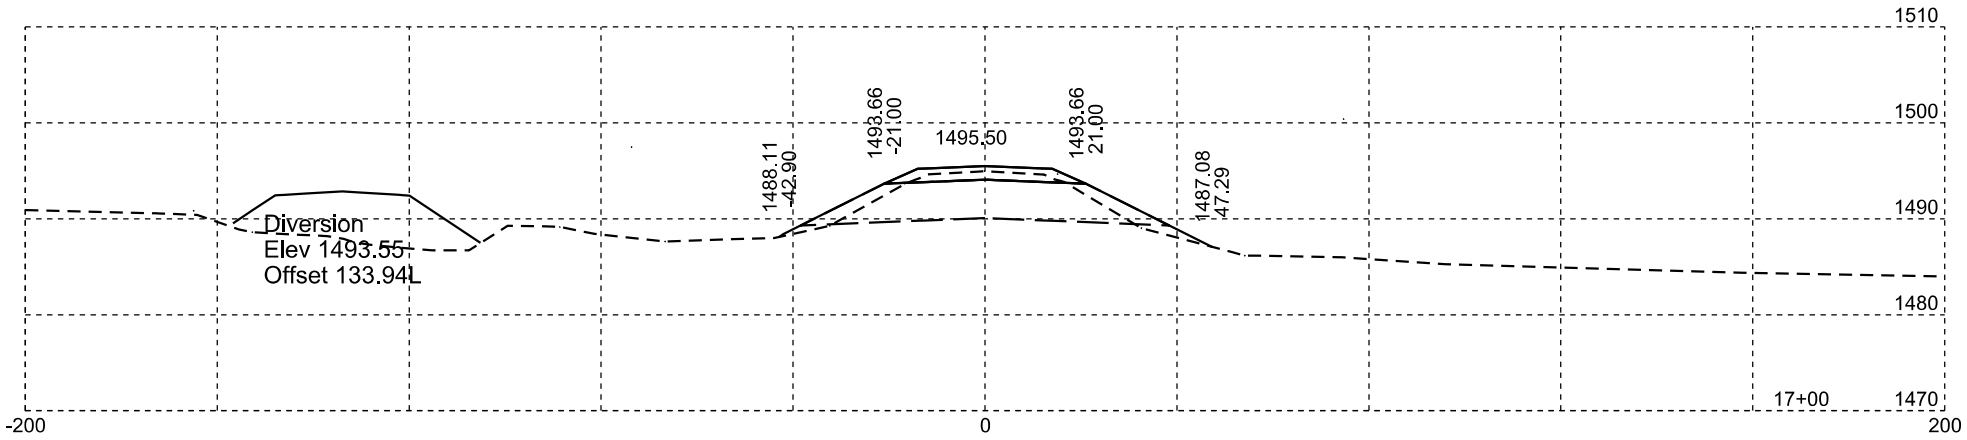


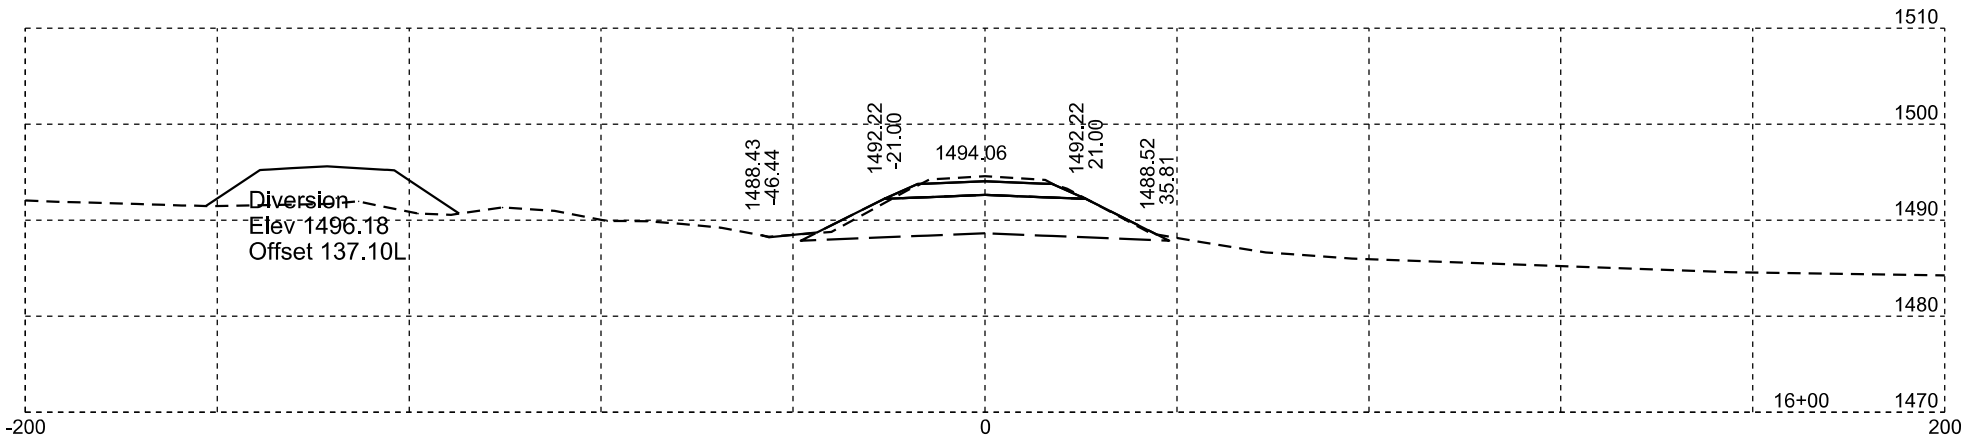


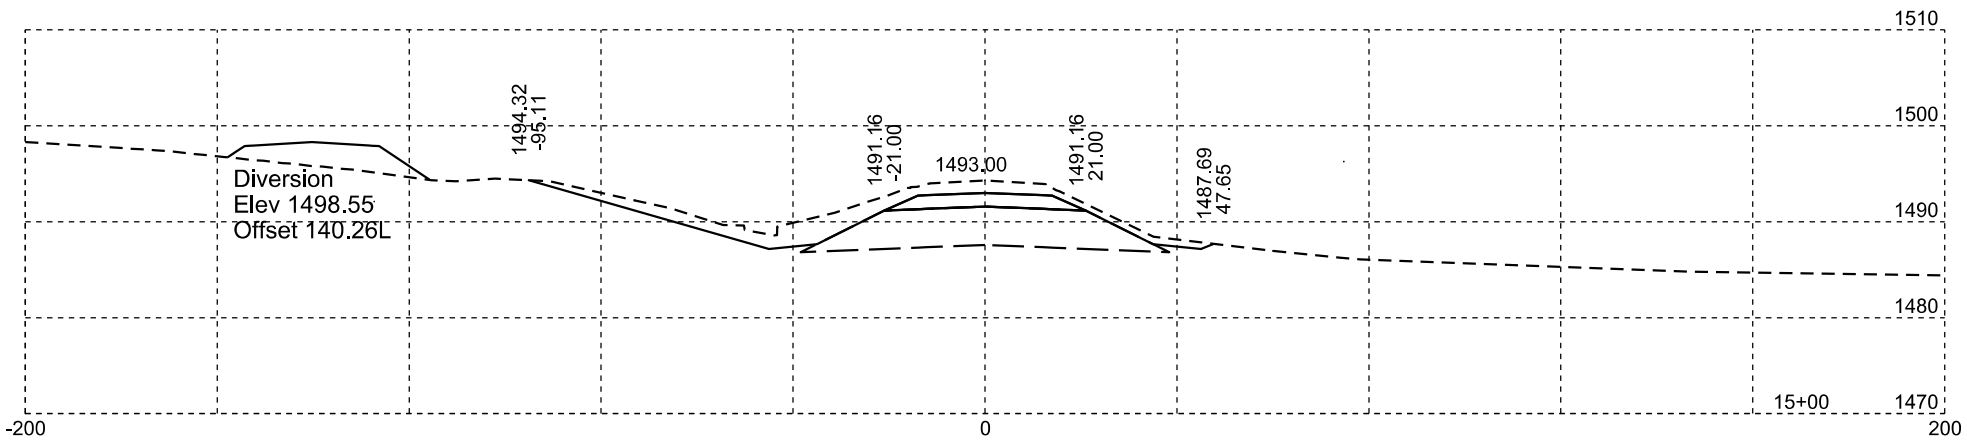


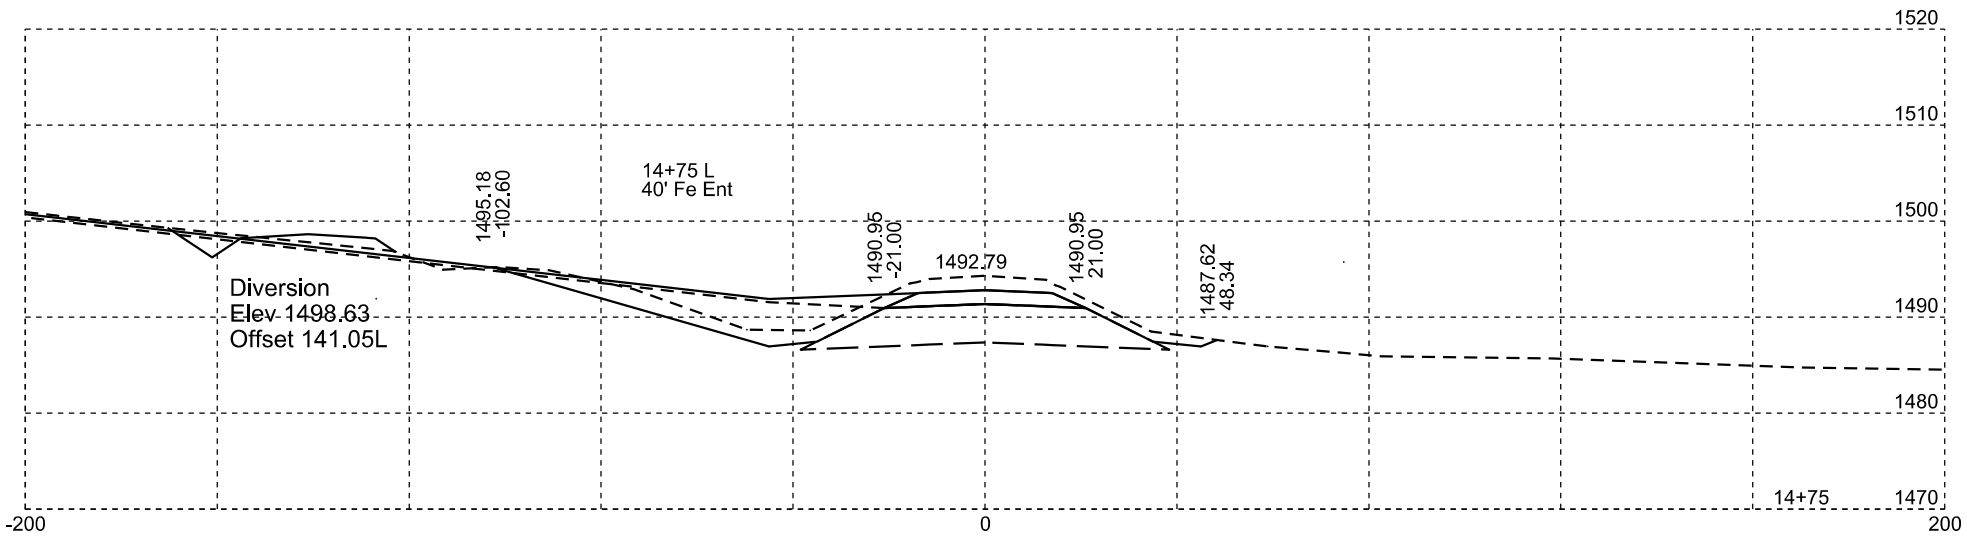


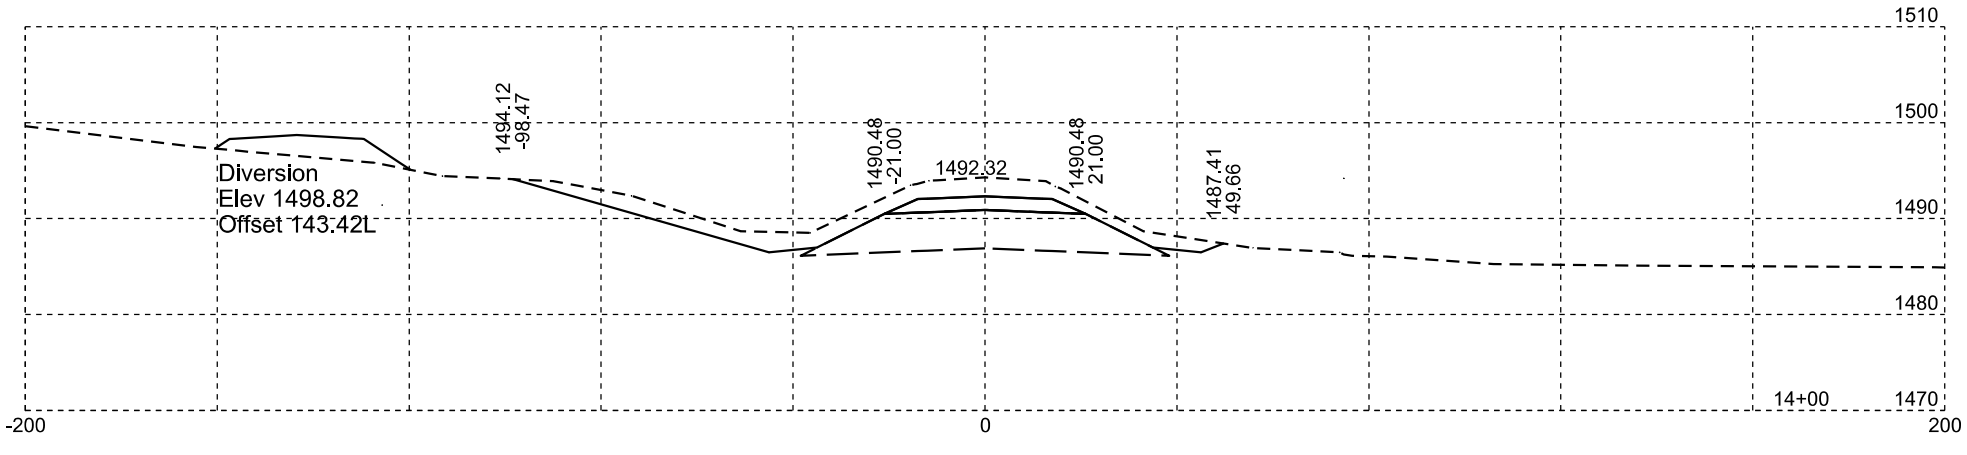


Plotting Date: 12/18/2014

| STATE OF SOUTH DAKOTA | PROJECT | SHEET NO. | TOTAL SHEETS |
|---|---|---|---|
| | P 0034(154)225 | X4 | X13 |

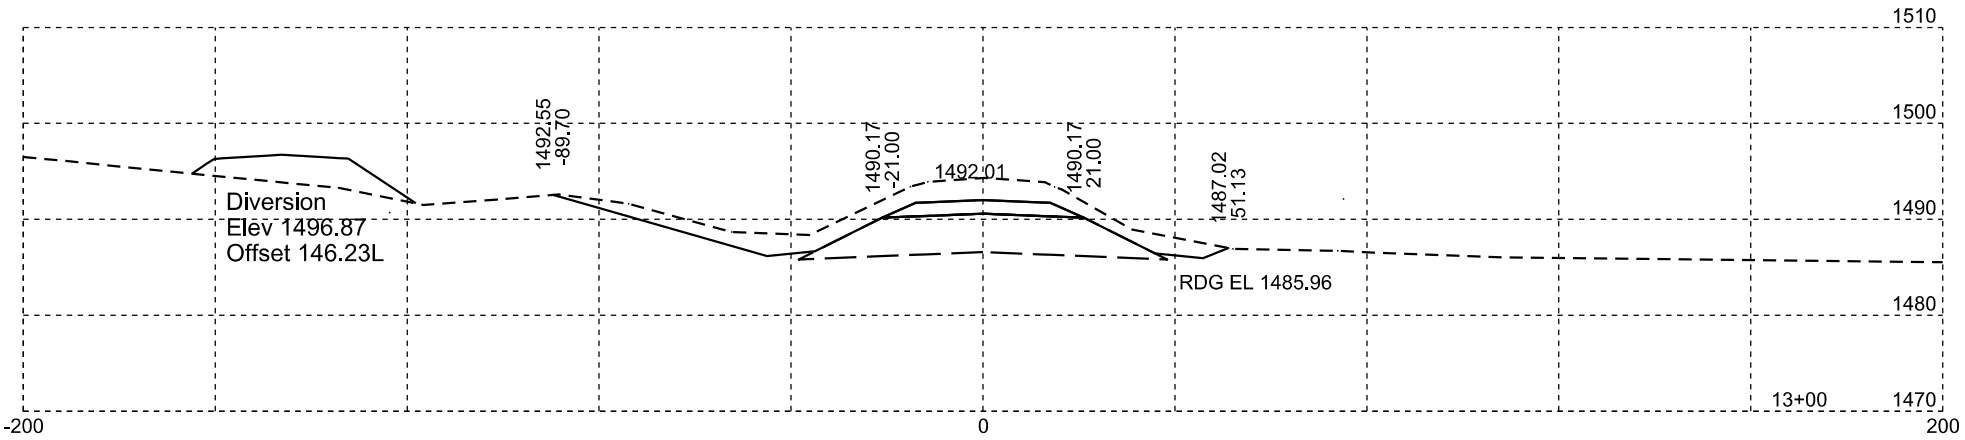


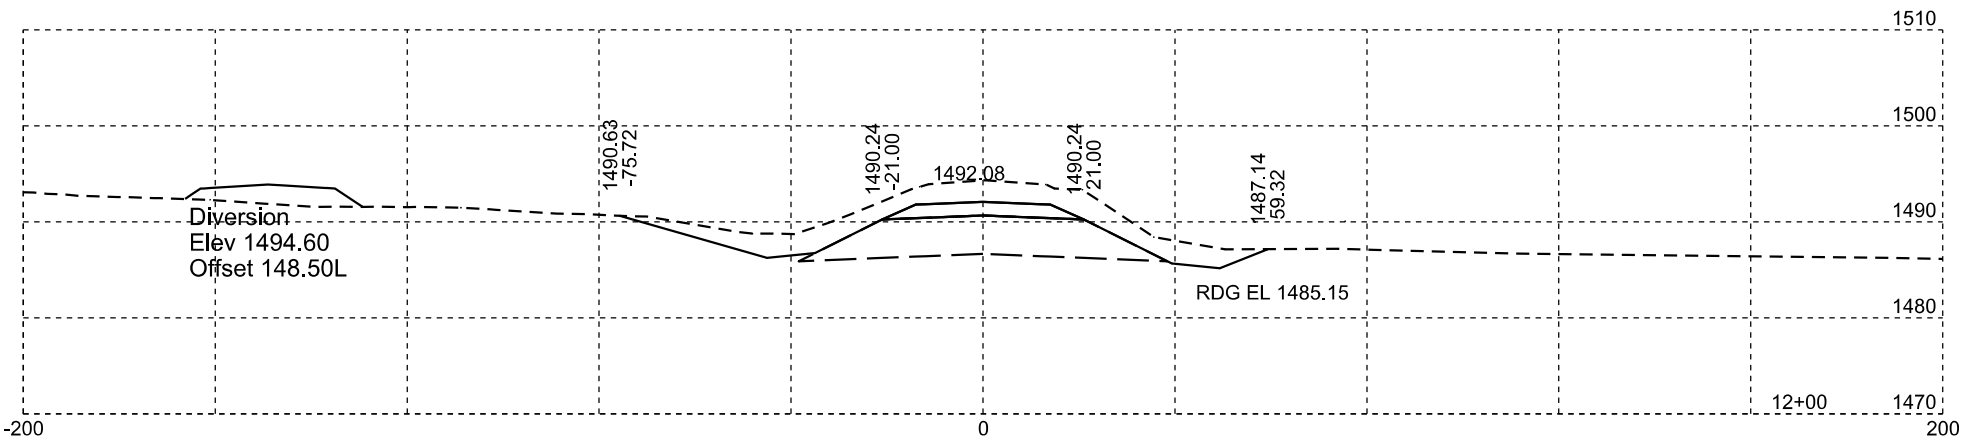


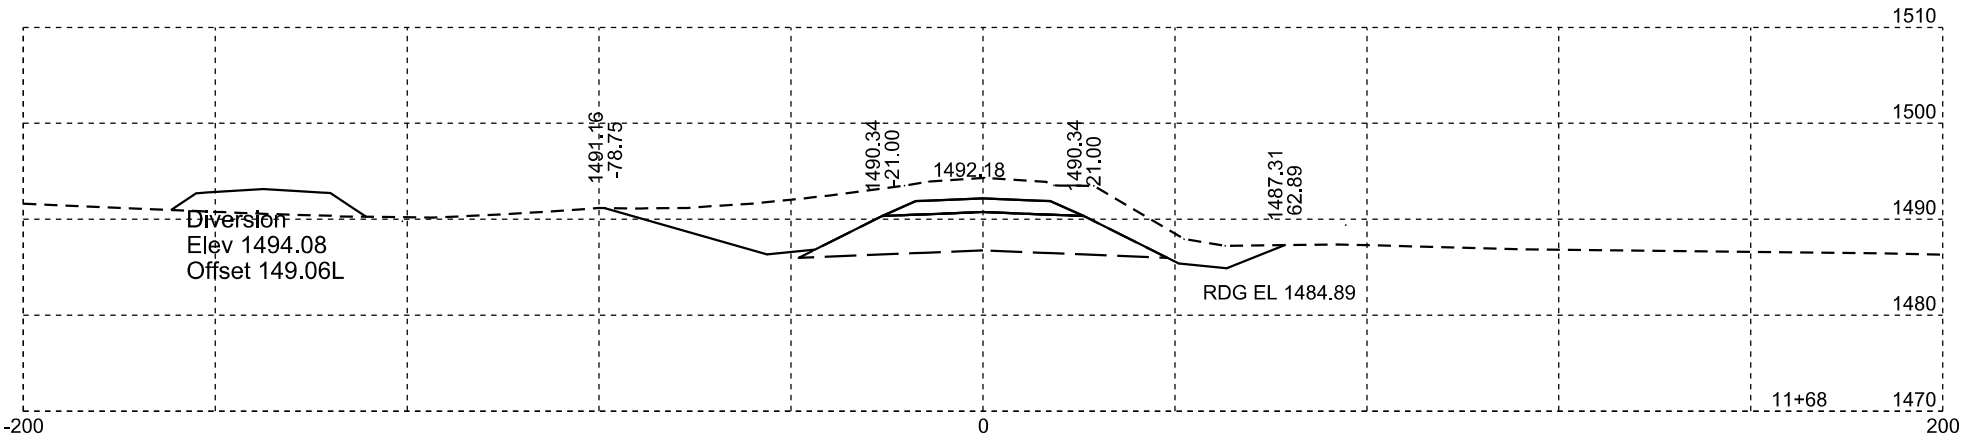


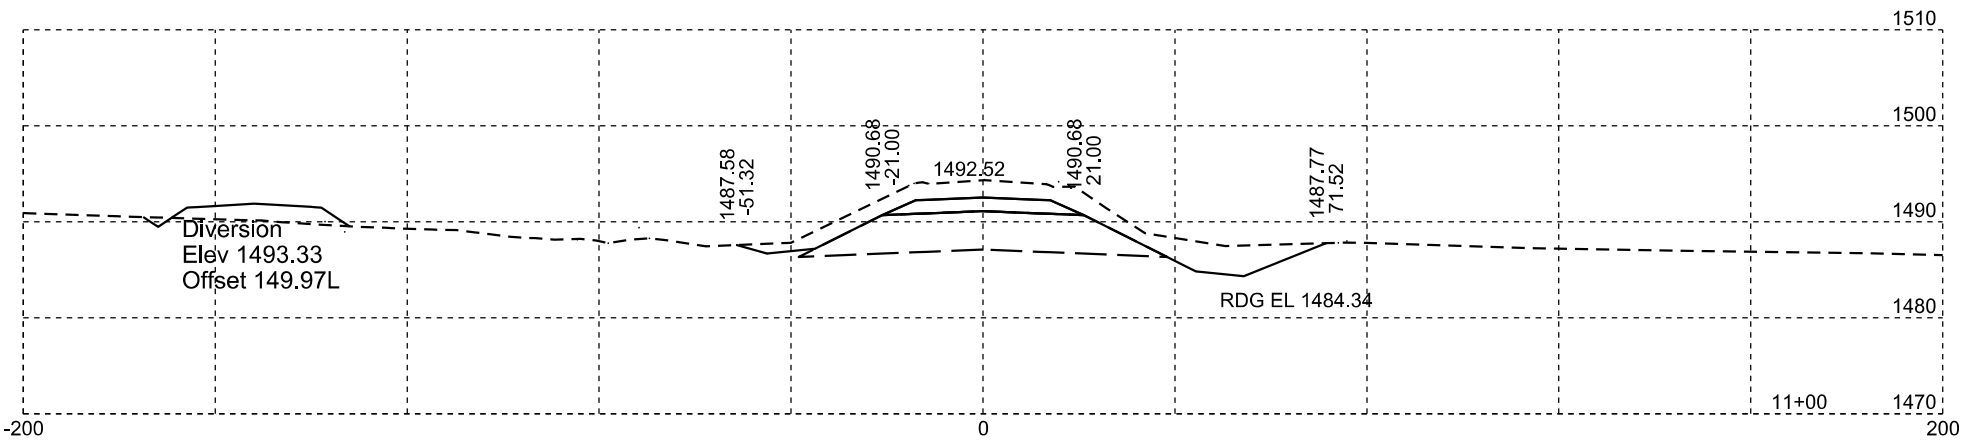


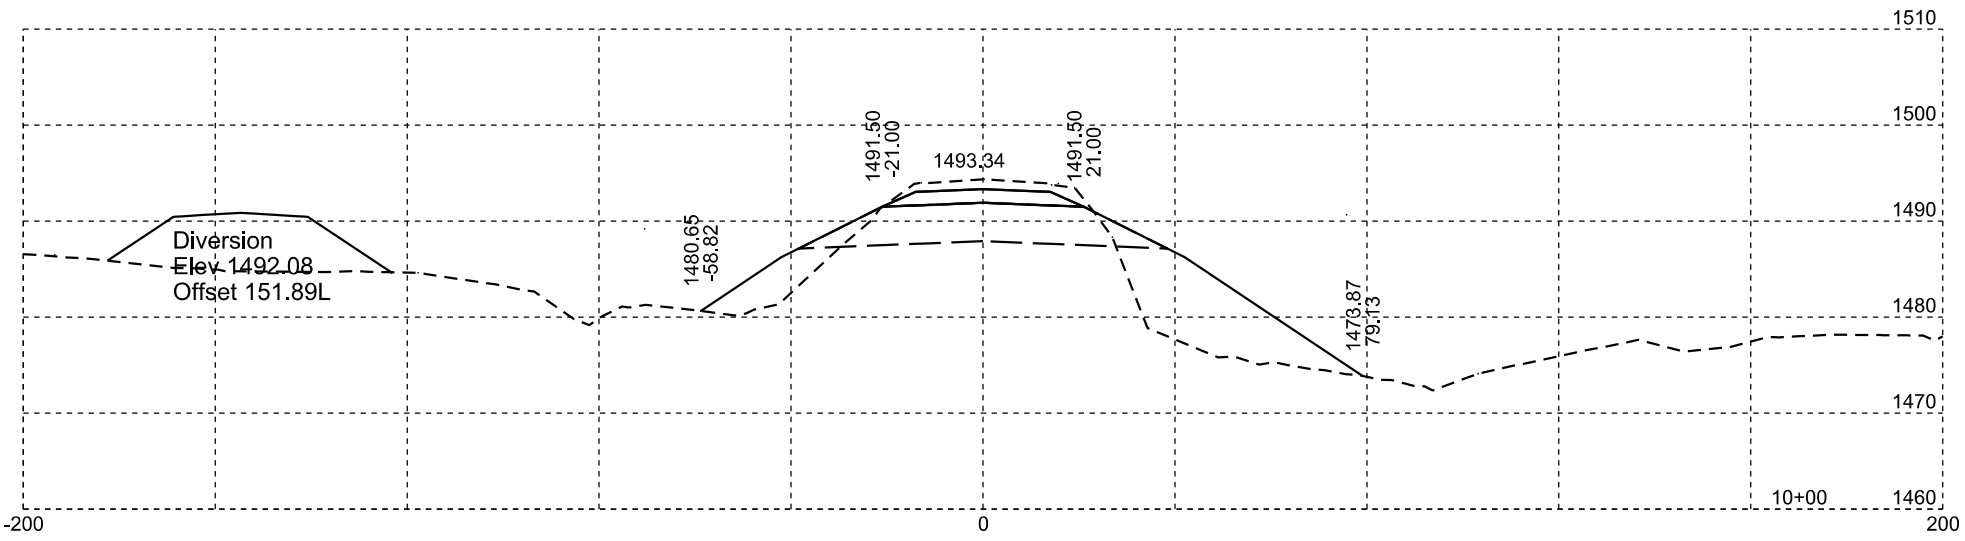


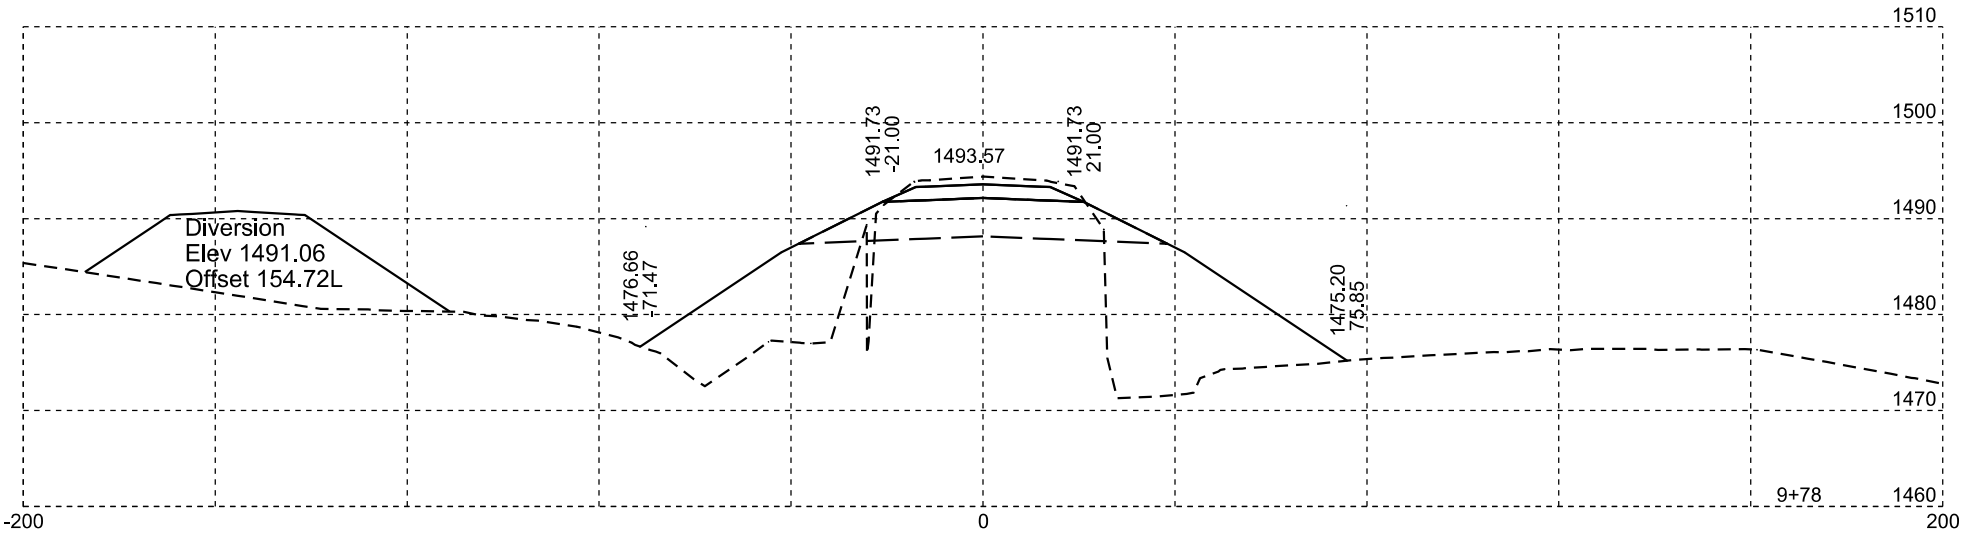


Plotting Date: 12/18/2014

| STATE OF SOUTH DAKOTA | PROJECT | SHEET NO. | TOTAL SHEETS |
|---|---|---|---|
| | P 0034(154)225 | X5 | X13 |

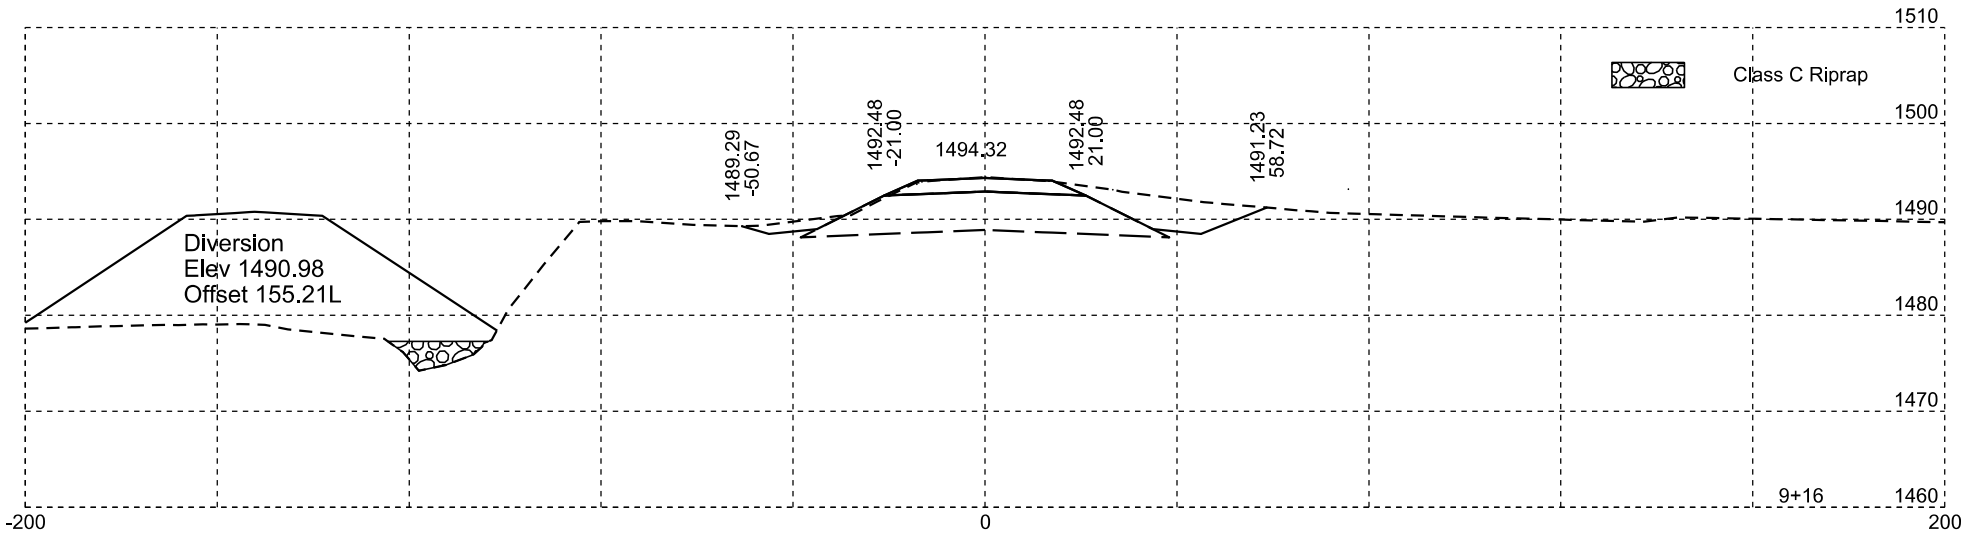


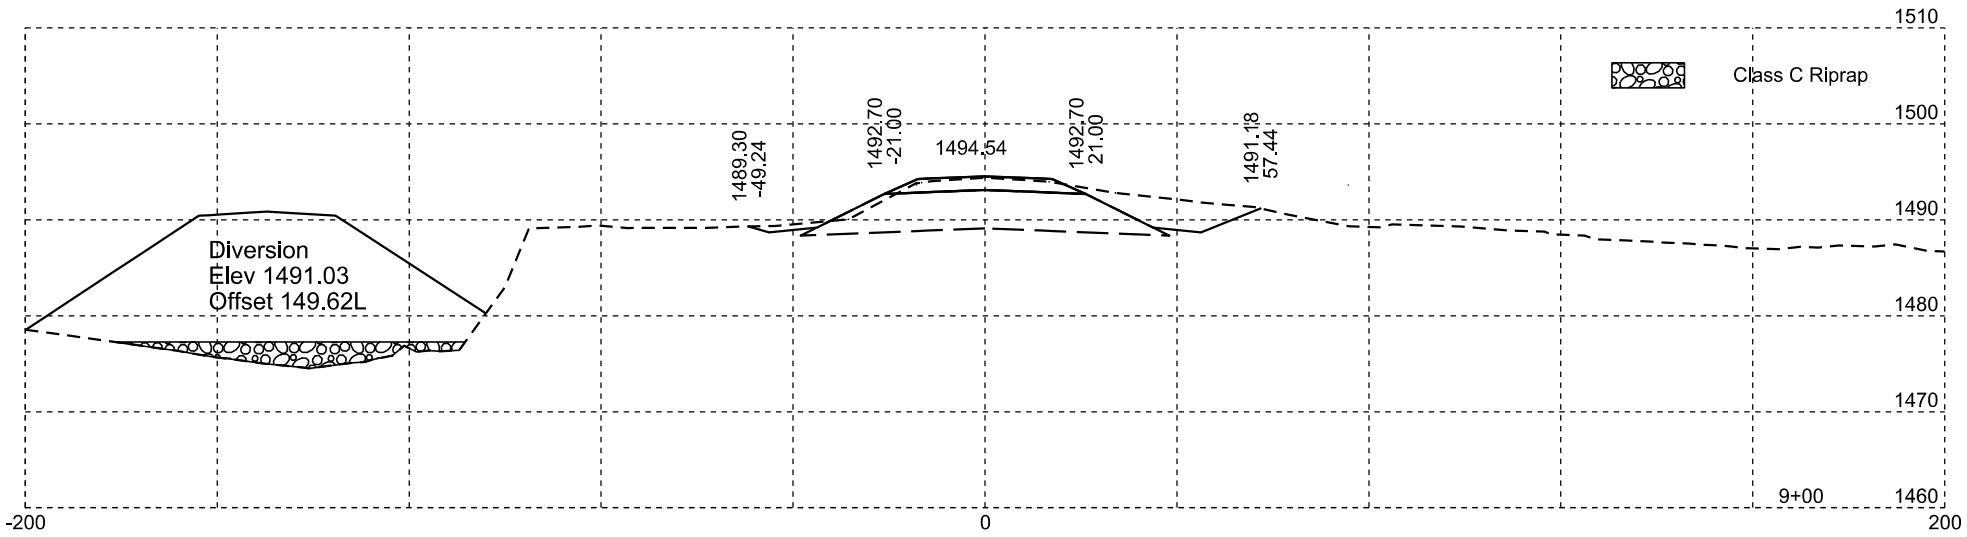


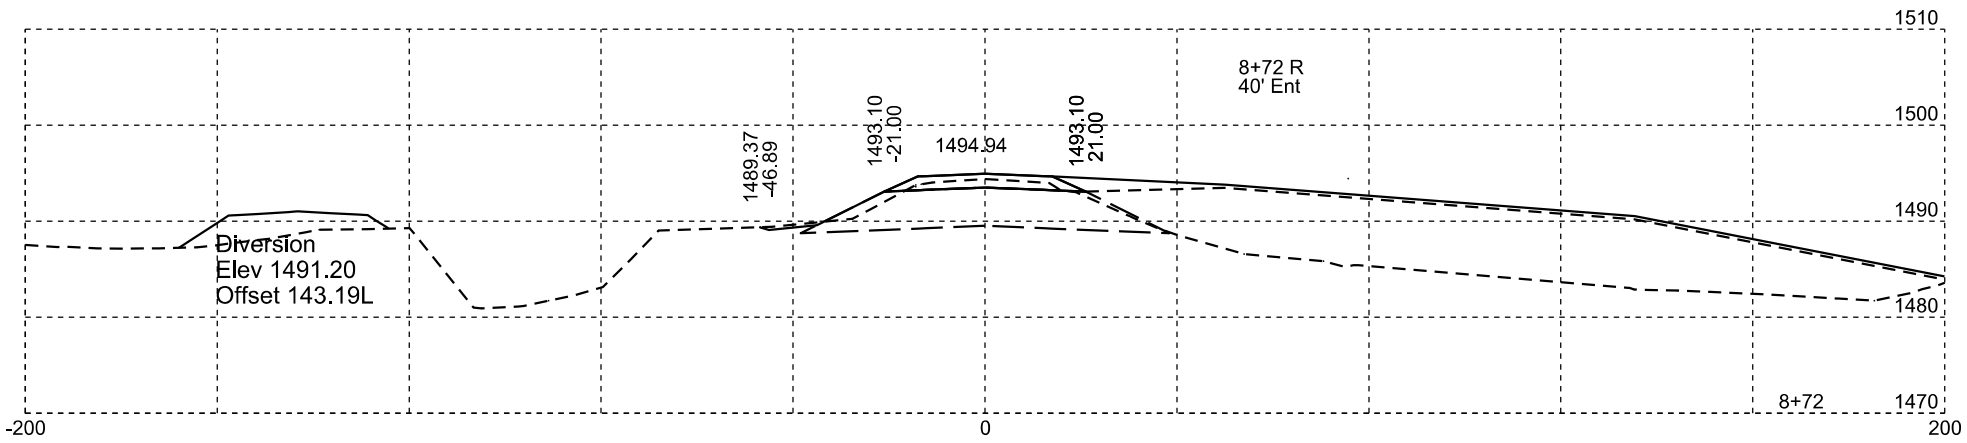


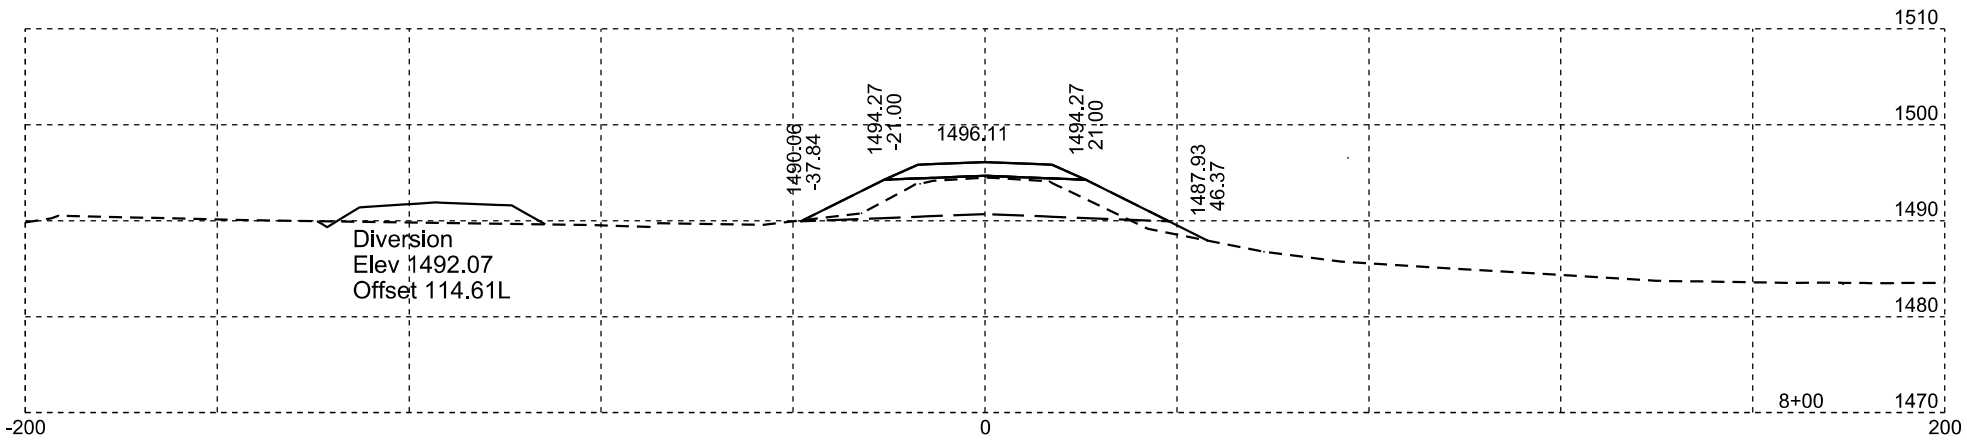


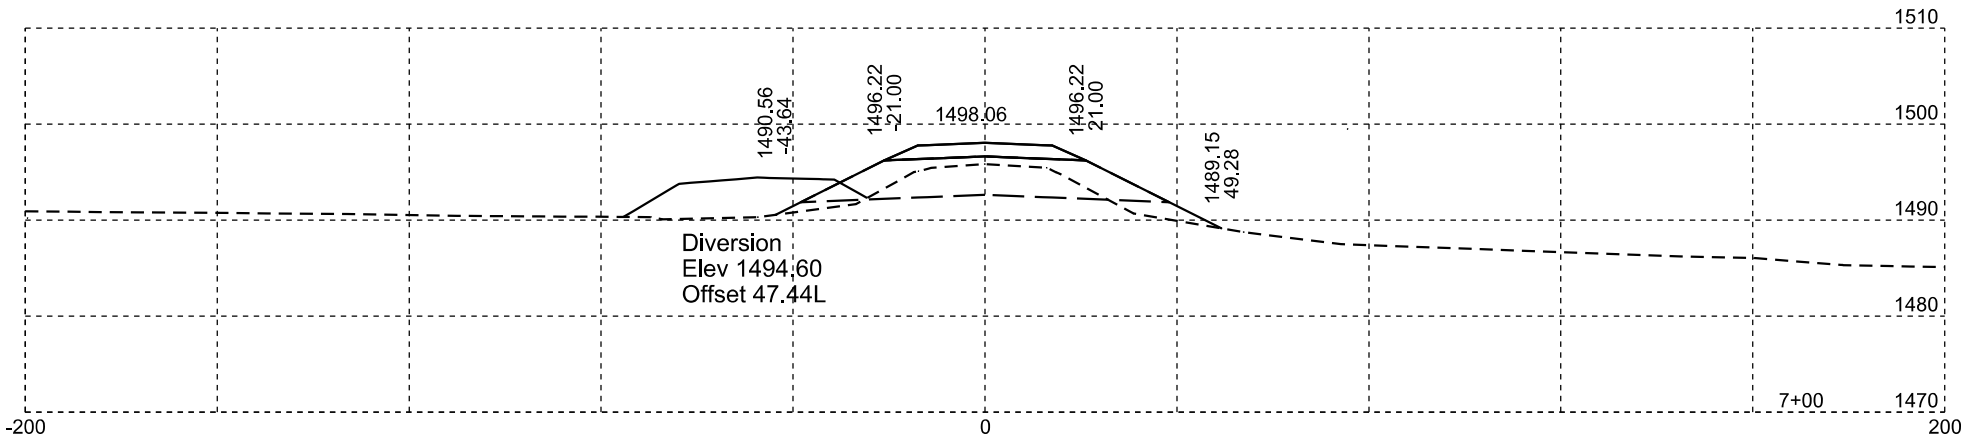


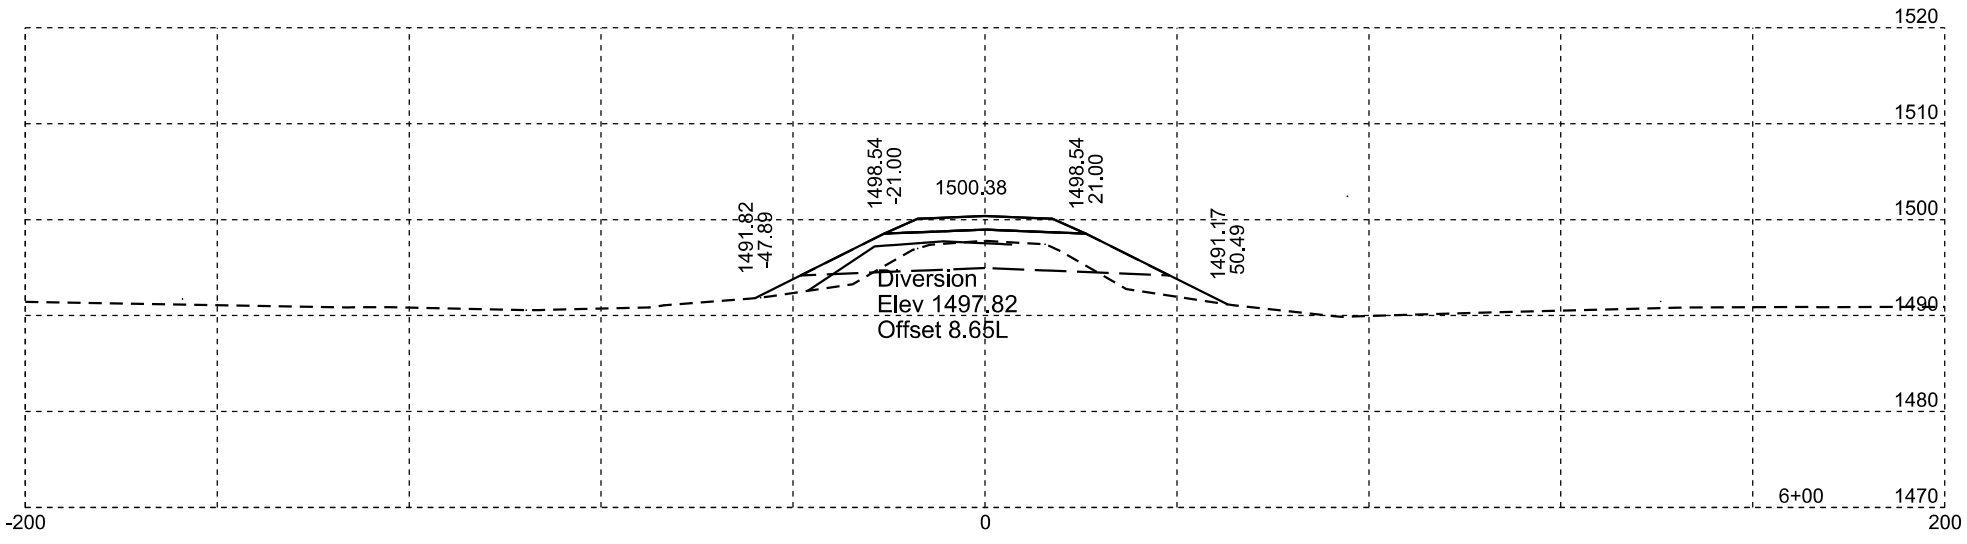


Plotting Date: 12/18/2014

| STATE OF SOUTH DAKOTA | PROJECT | SHEET NO. | TOTAL SHEETS |
|---|---|---|---|
| | P 0034(154)225 | X6 | X13 |

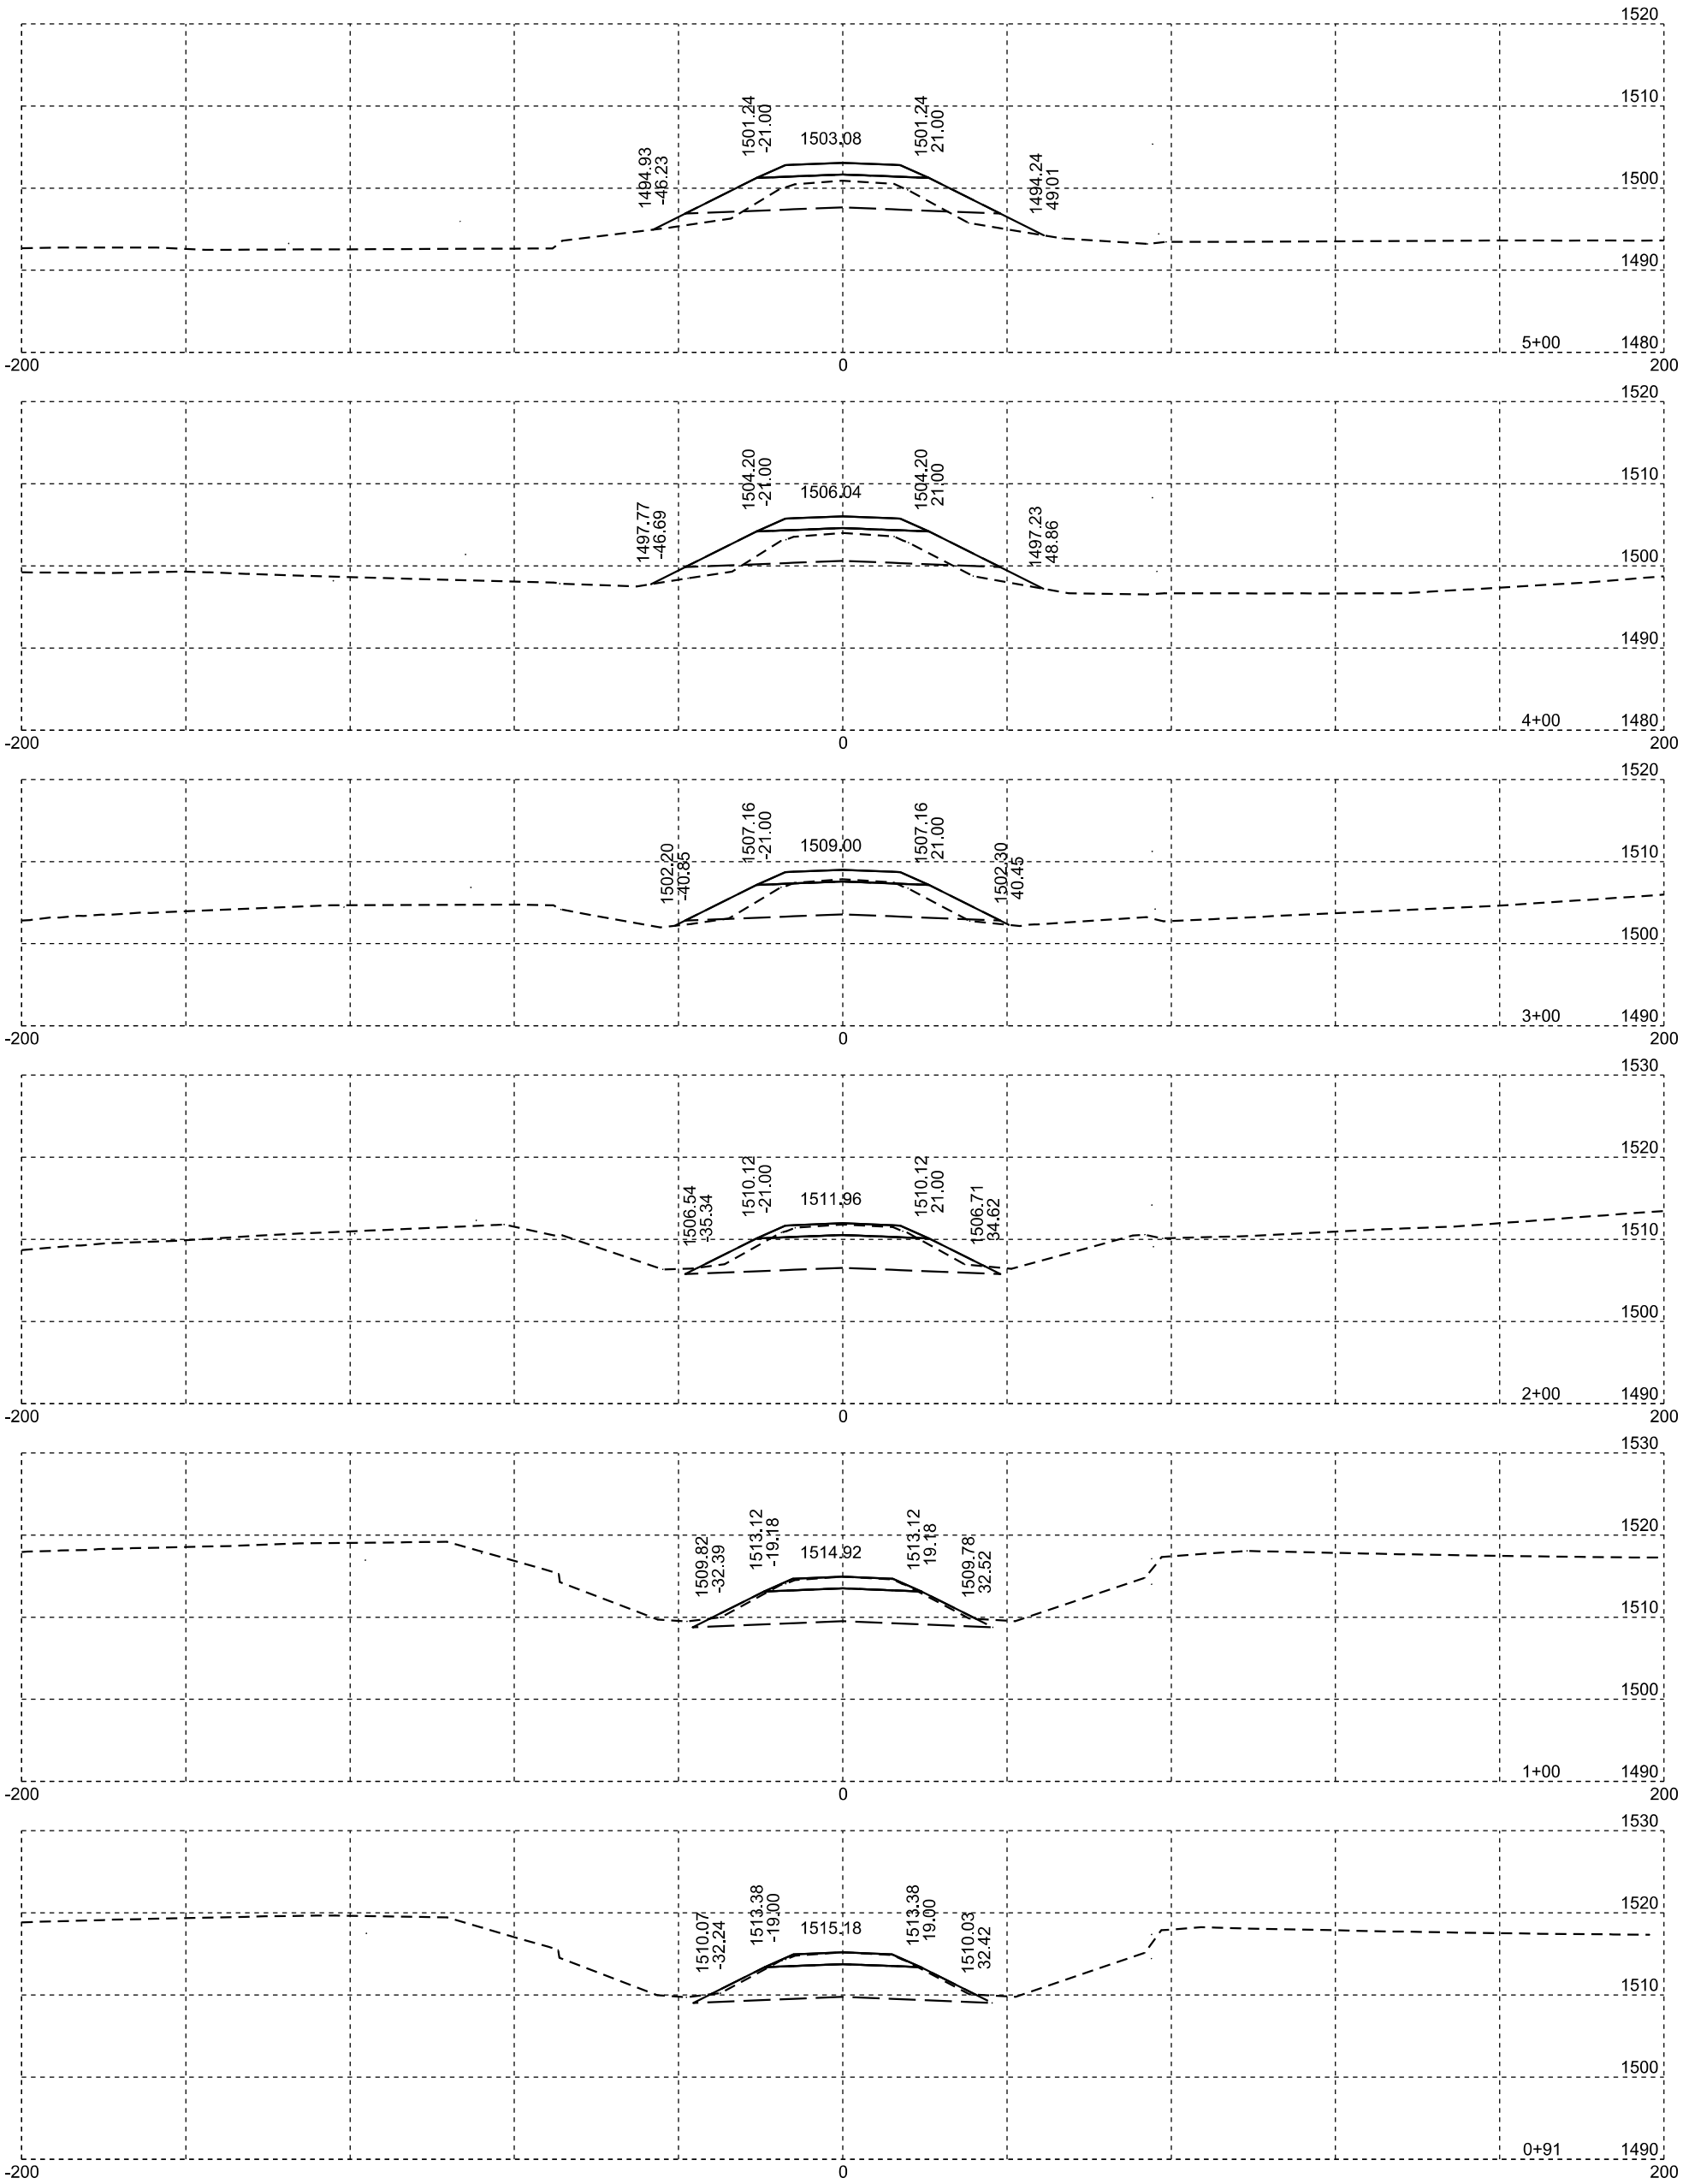


Plotting Date: 12/18/2014

| STATE OF SOUTH DAKOTA | PROJECT | SHEET NO. | TOTAL SHEETS |
|---|---|---|---|
| | P 0034(154)225 | X7 | X13 |

# XR9 Cross Sections

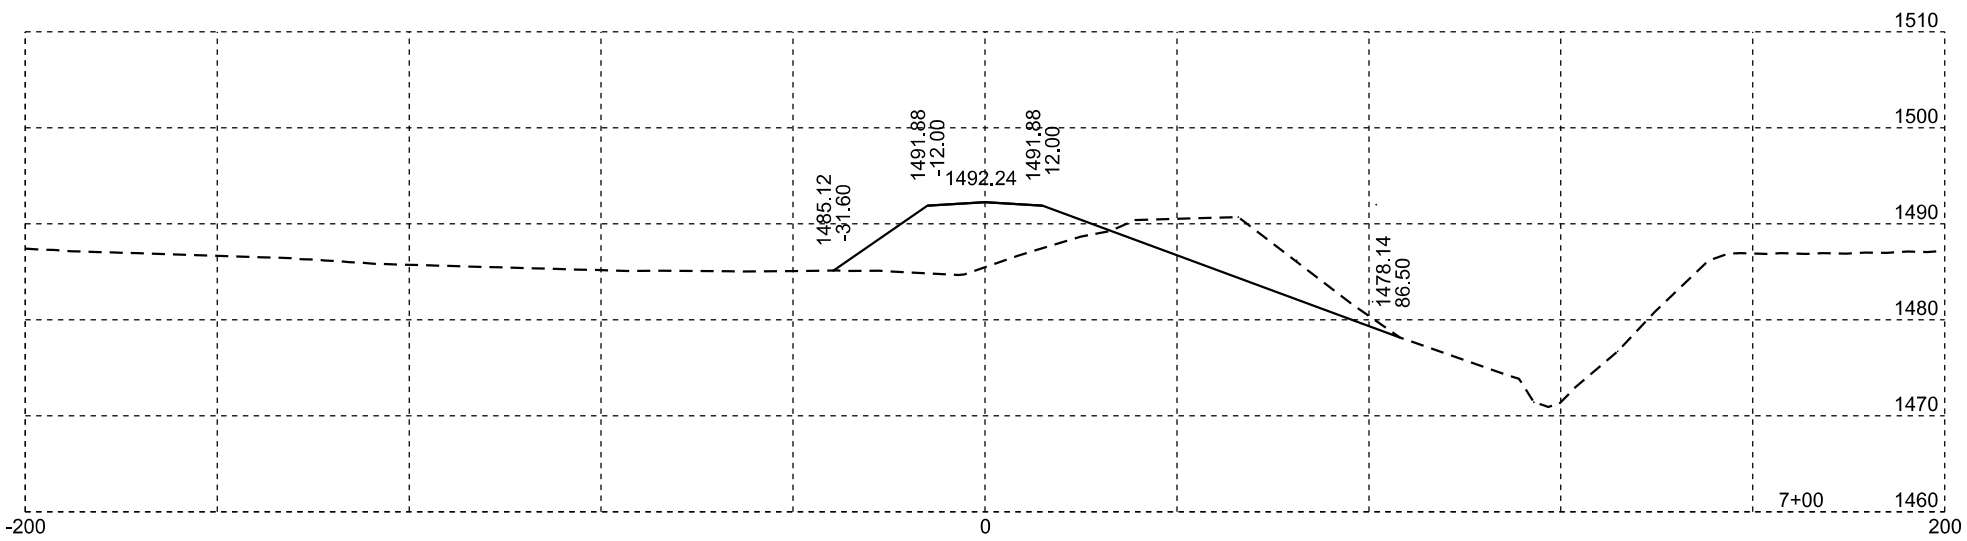


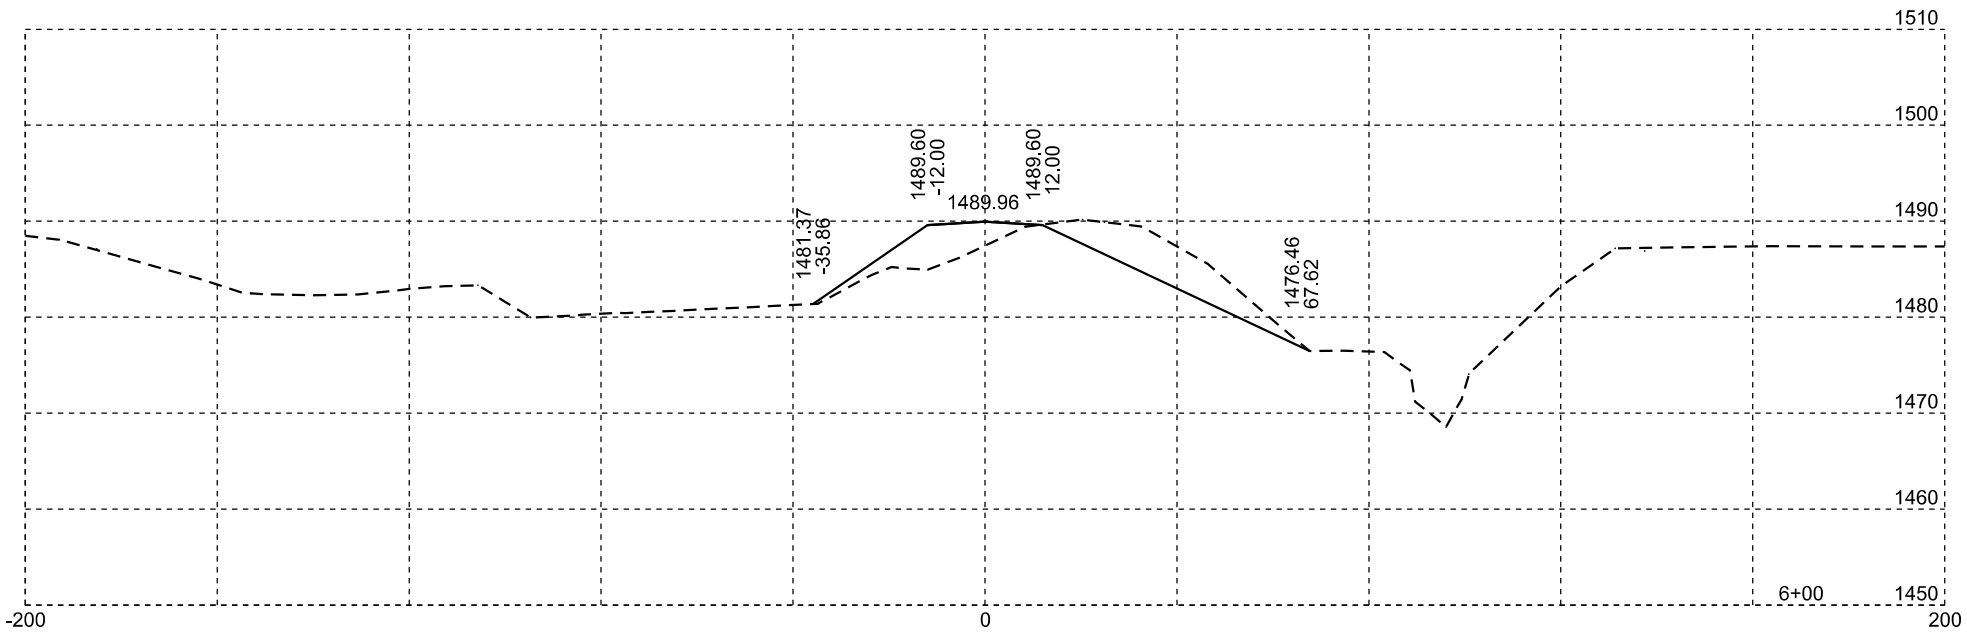


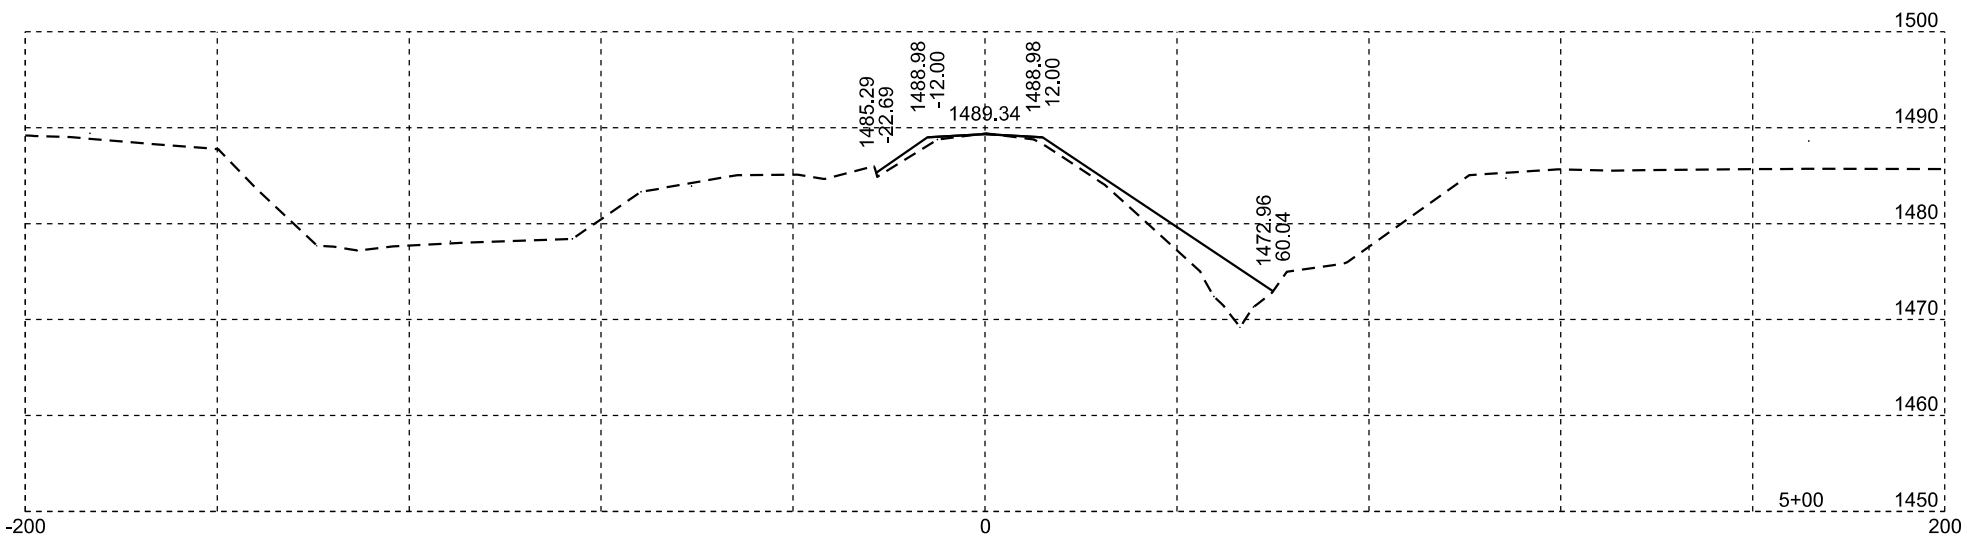


# XR9 Cross Sections

Plotting Date: 12/18/2014

| STATE OF SOUTH DAKOTA | PROJECT | SHEET NO. | TOTAL SHEETS |
|---|---|---|---|
| | P 0034(154)225 | X8 | X13 |

# XR1475L Cross Sections

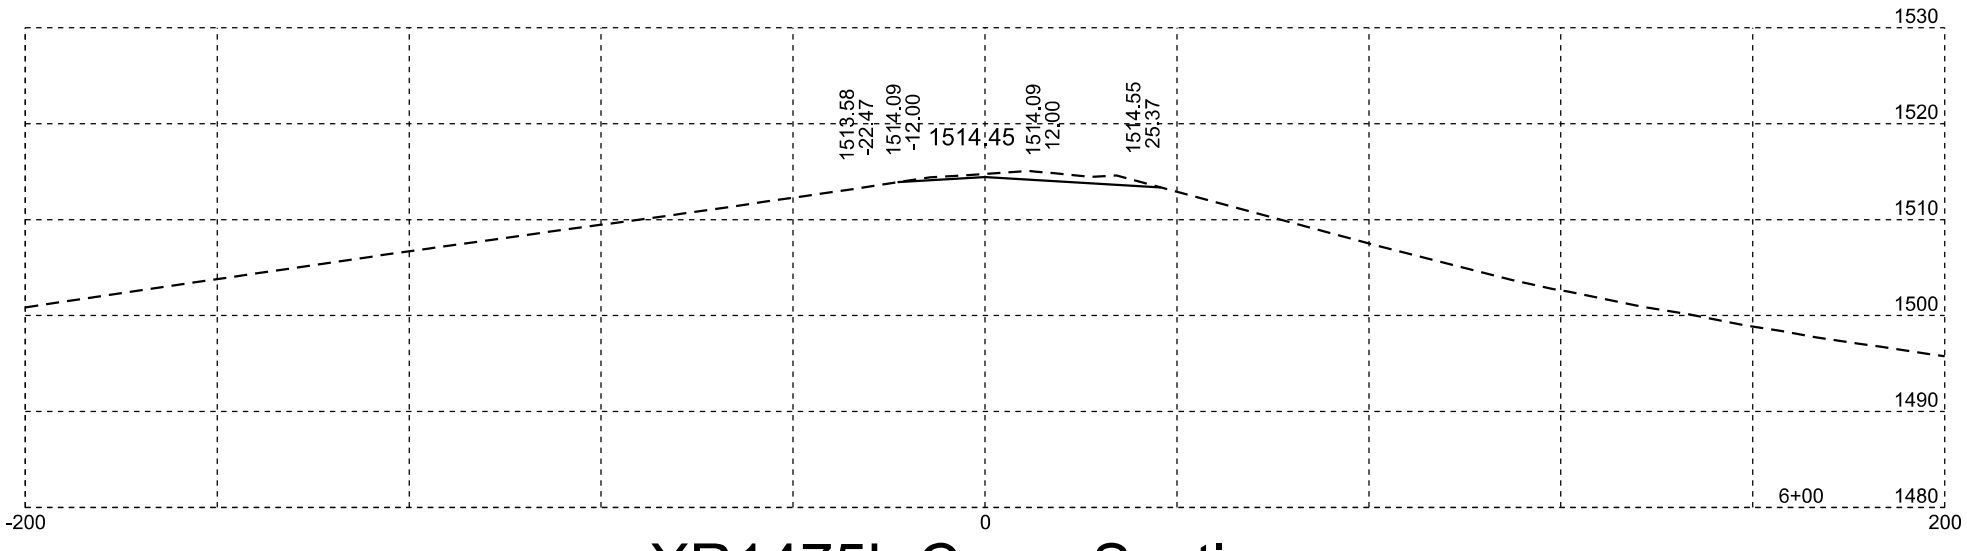


XR1475L Cross Sections

Plotting Date: 12/18/2014

| STATE OF SOUTH DAKOTA | PROJECT | SHEET NO. | TOTAL SHEETS |
|---|---|---|---|
| | P 0034(154)225 | X9 | X13 |

# XR1475L Cross Sections

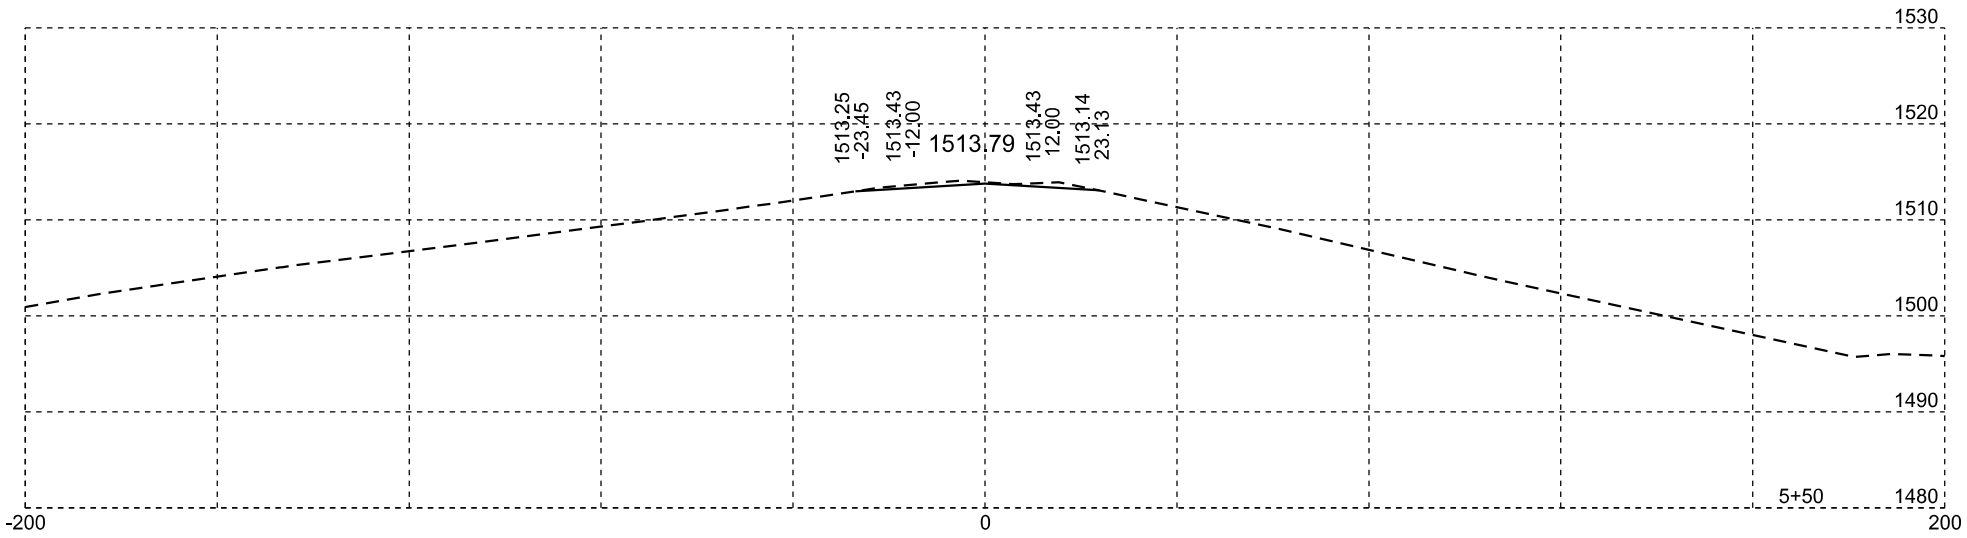


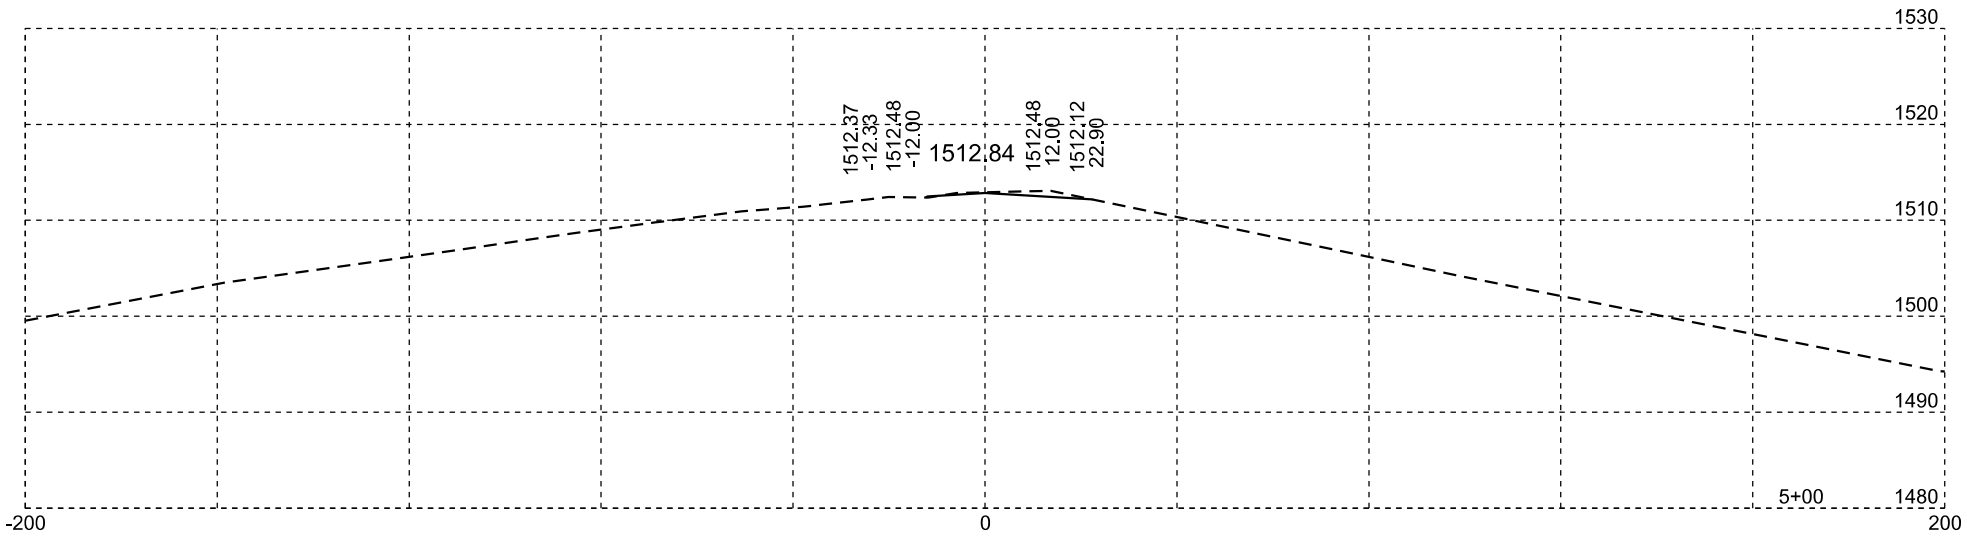


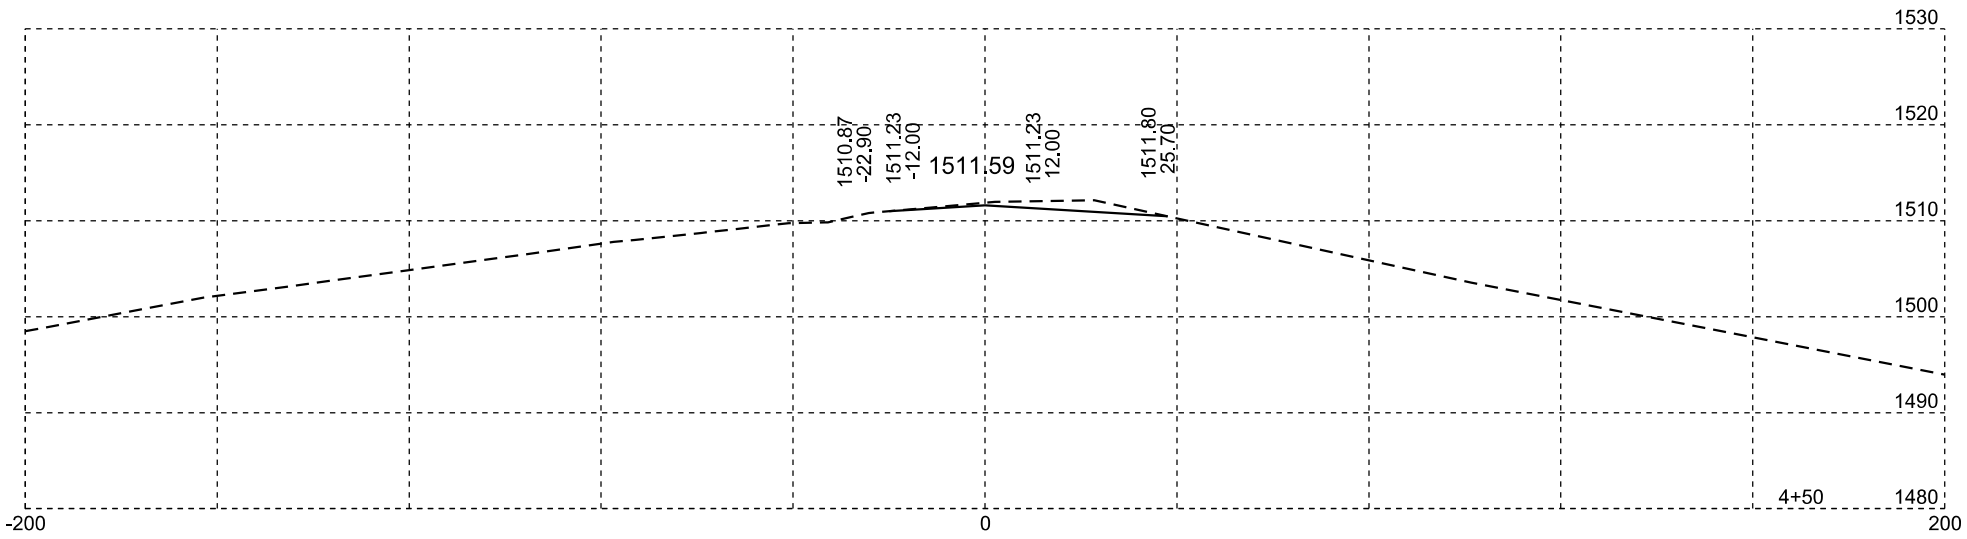


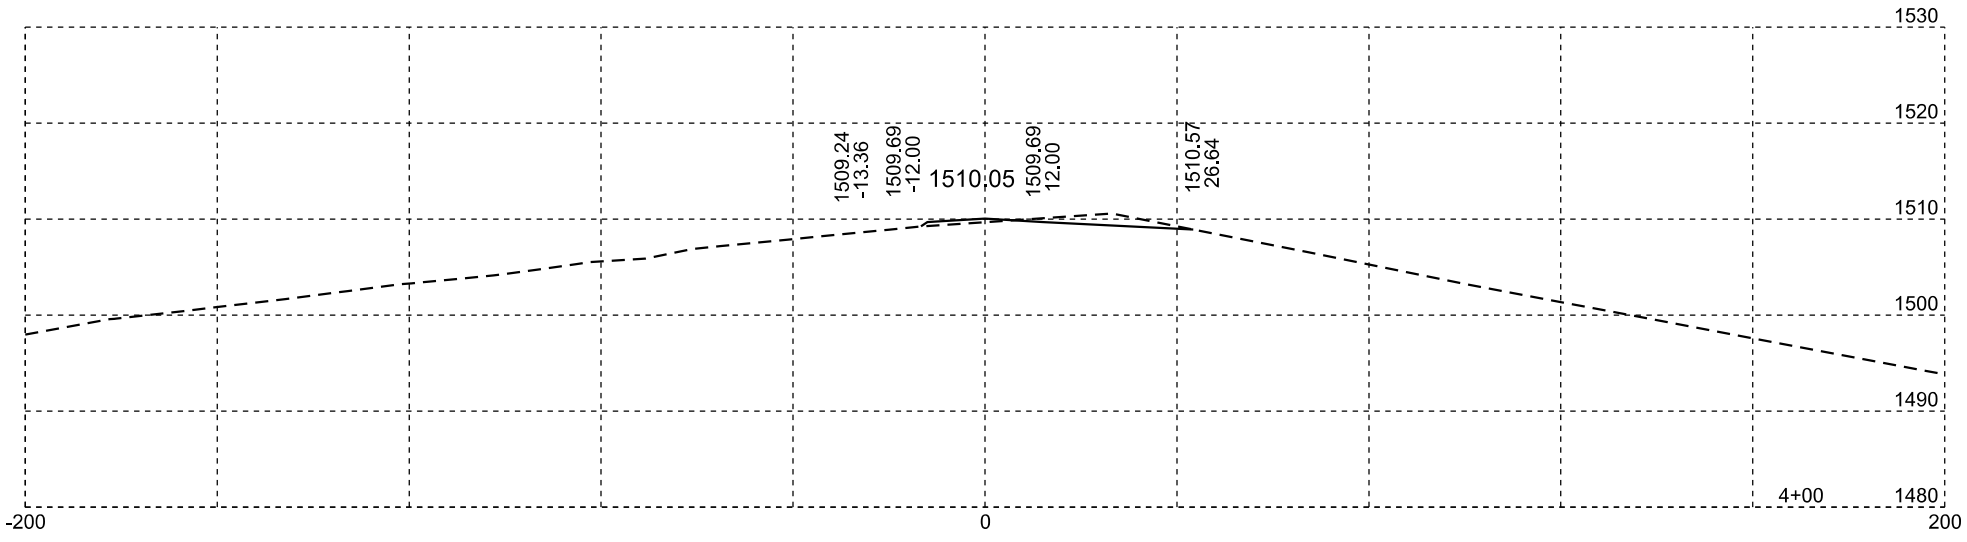


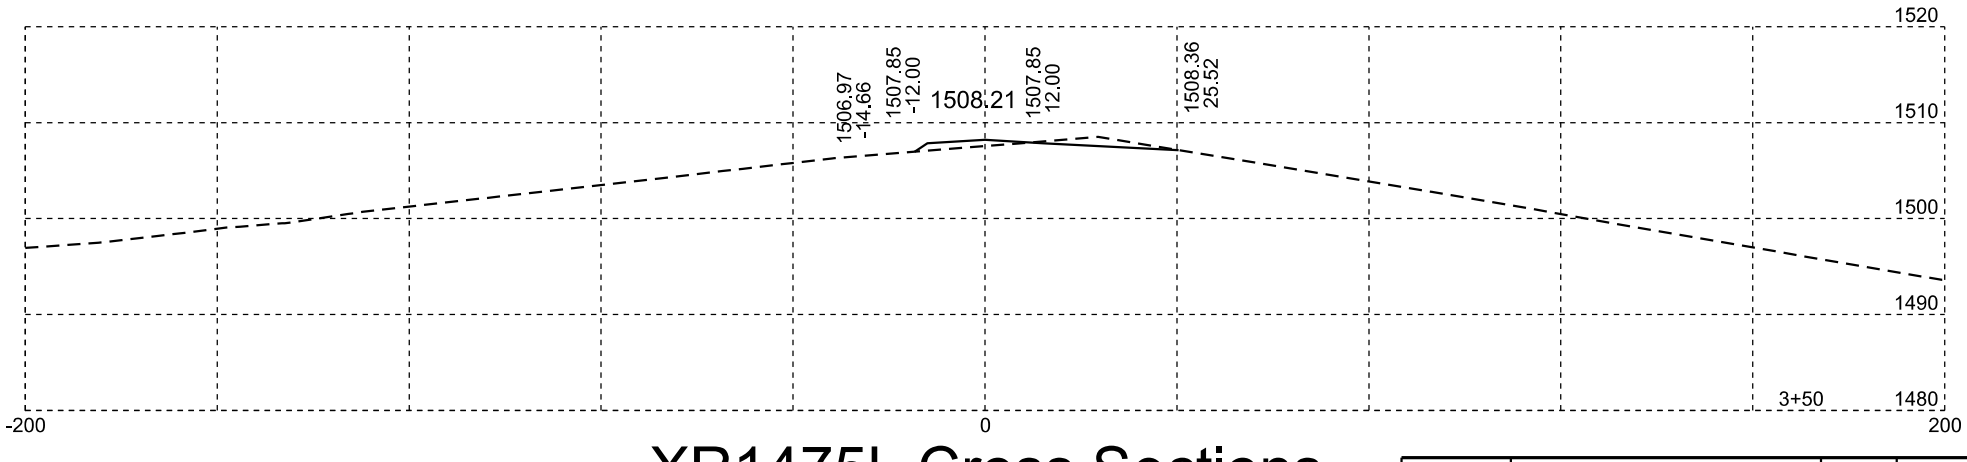


XR1475L Cross Sections

Plotting Date: 12/18/2014

| STATE OF SOUTH DAKOTA | PROJECT | SHEET NO. | TOTAL SHEETS |
|---|---|---|---|
| | P 0034(154)225 | X10 | X13 |

# XR1475L Cross Sections

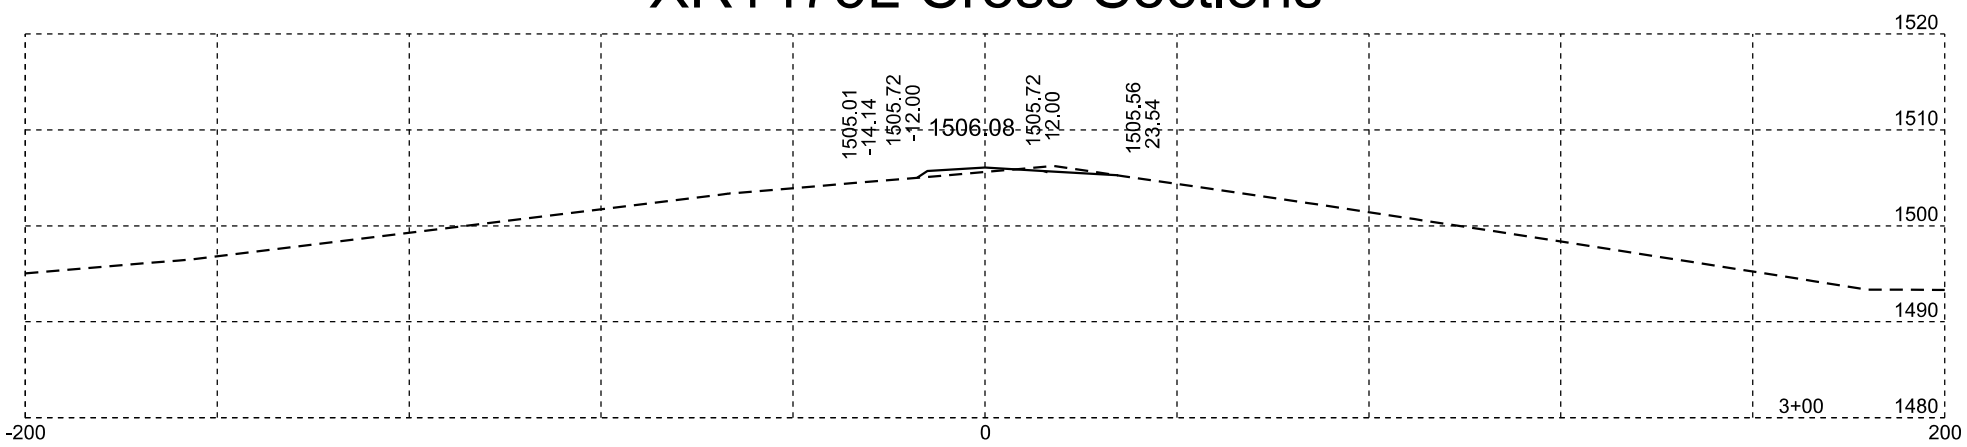


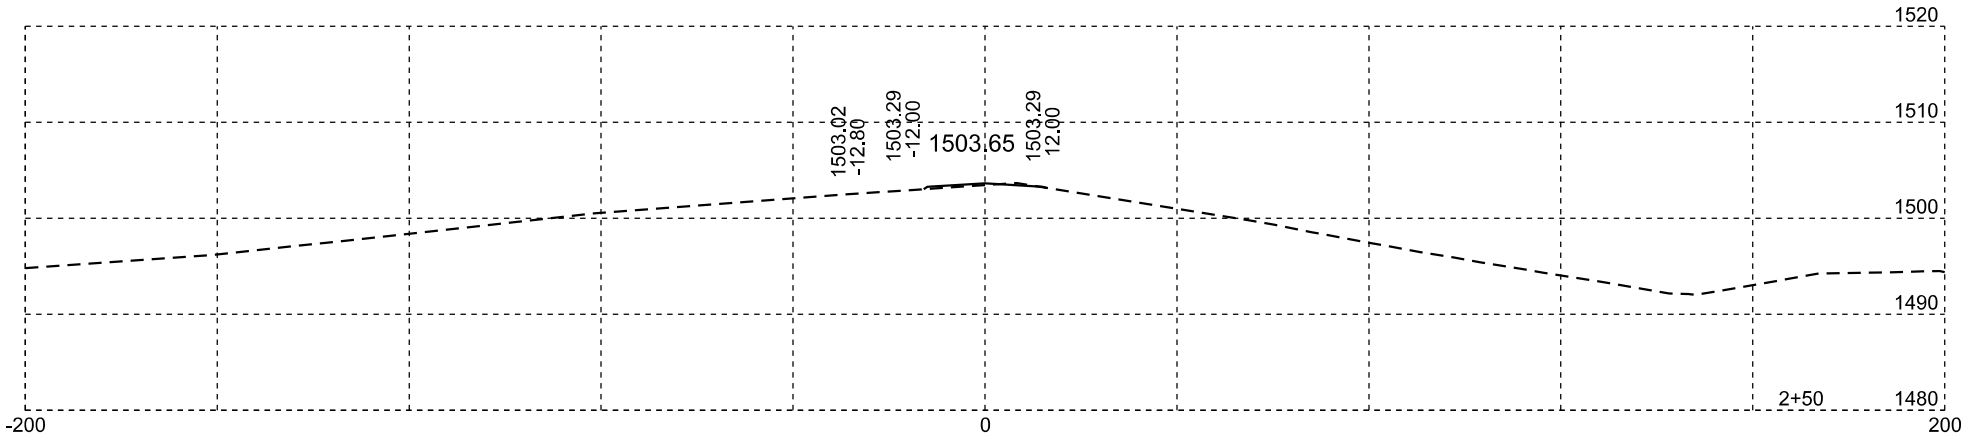


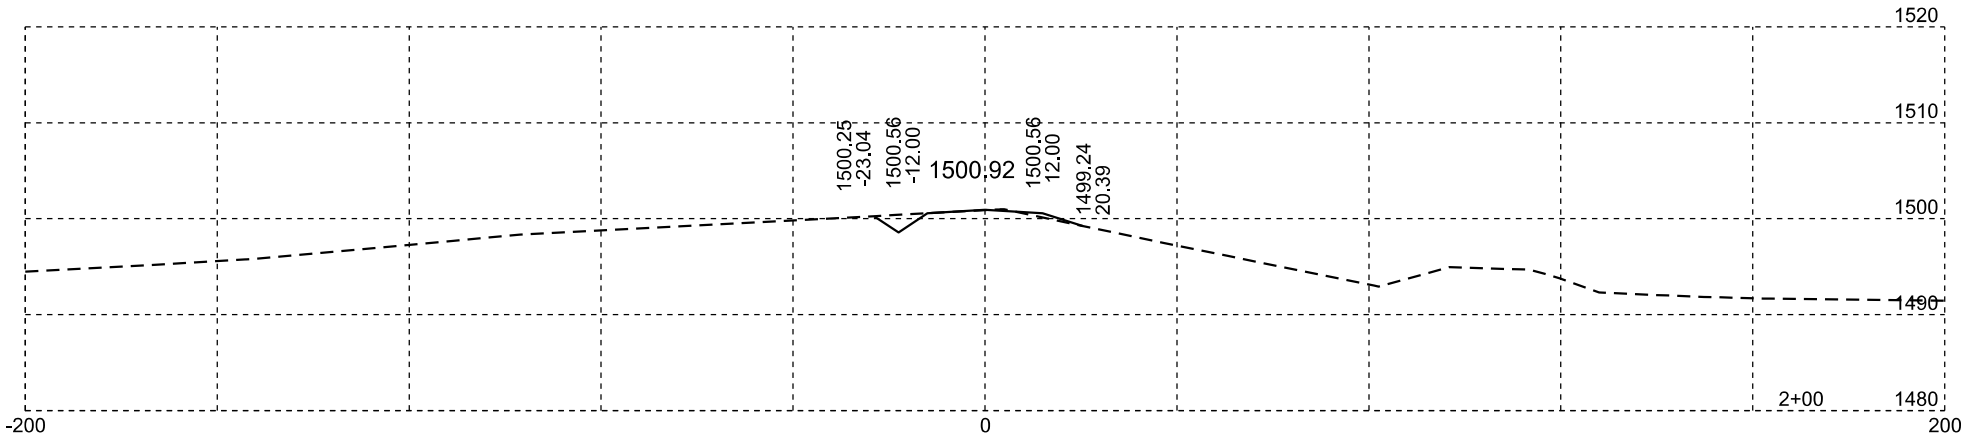


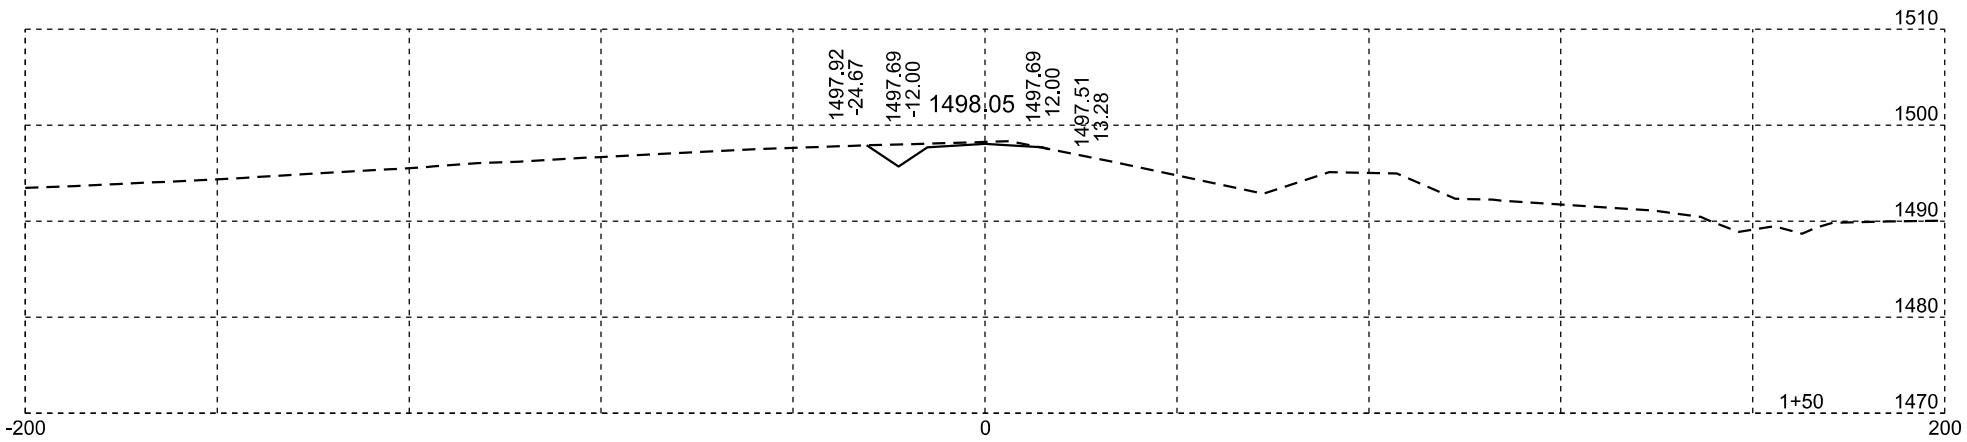


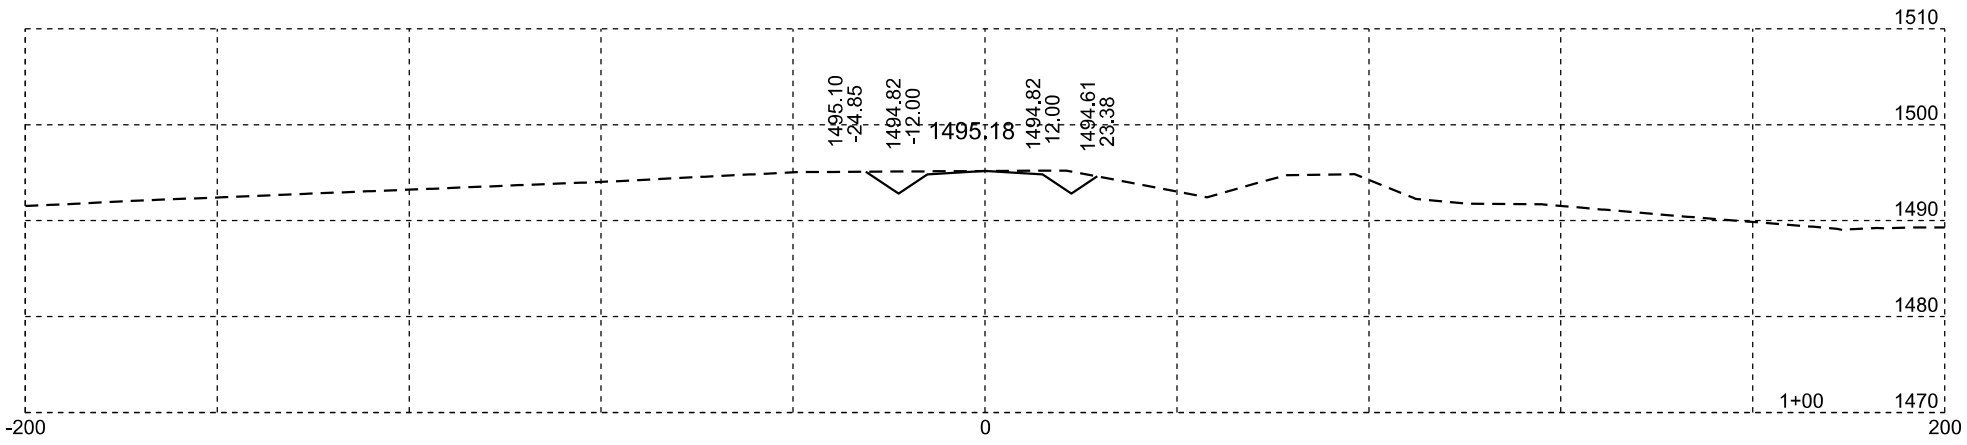


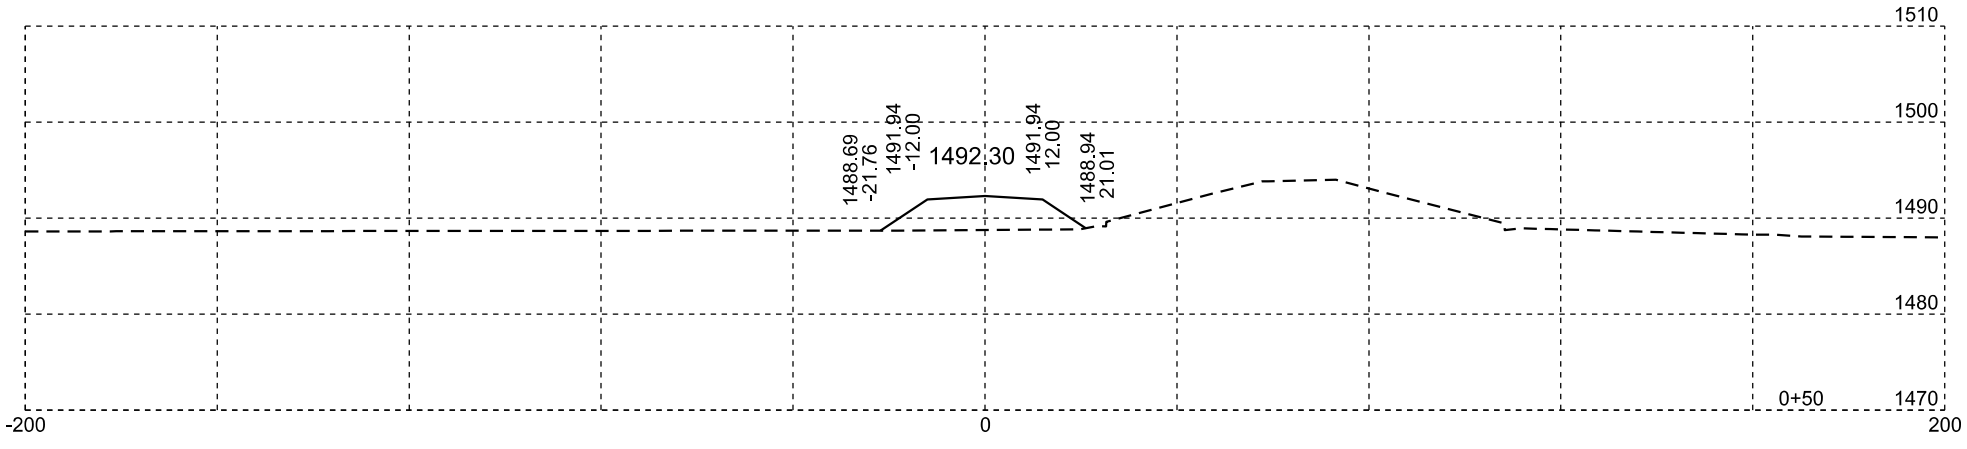


XR1475L Cross Sections

Plotting Date: 12/18/2014

| STATE OF SOUTH DAKOTA | PROJECT | SHEET NO. | TOTAL SHEETS |
|---|---|---|---|
| | P 0034(154)225 | X11 | X13 |

# XR1475R Cross Sections

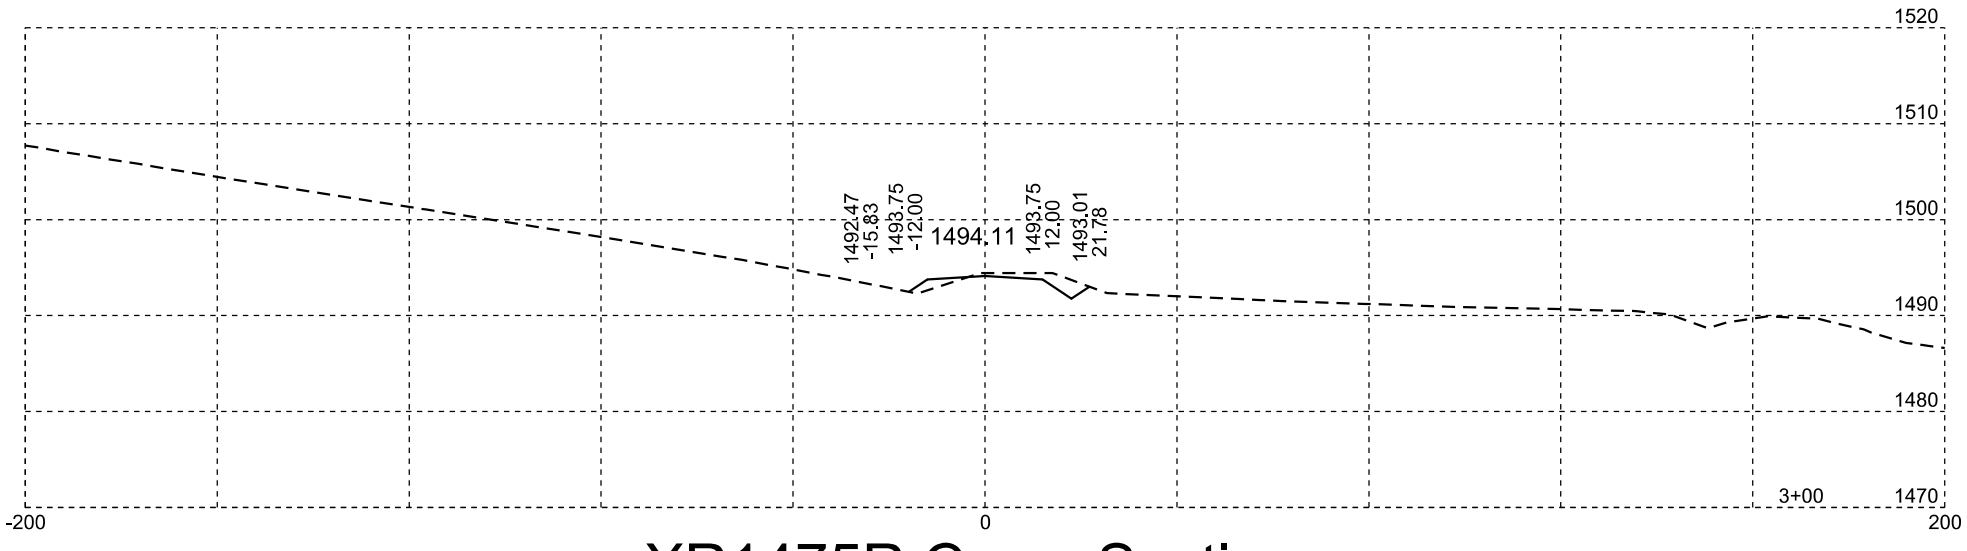


XR1475R Cross Sections

Plotting Date: 12/18/2014

| STATE OF SOUTH DAKOTA | PROJECT | SHEET NO. | TOTAL SHEETS |
|---|---|---|---|
| | P 0034(154)225 | X12 | X13 |

# XR1475R Cross Sections

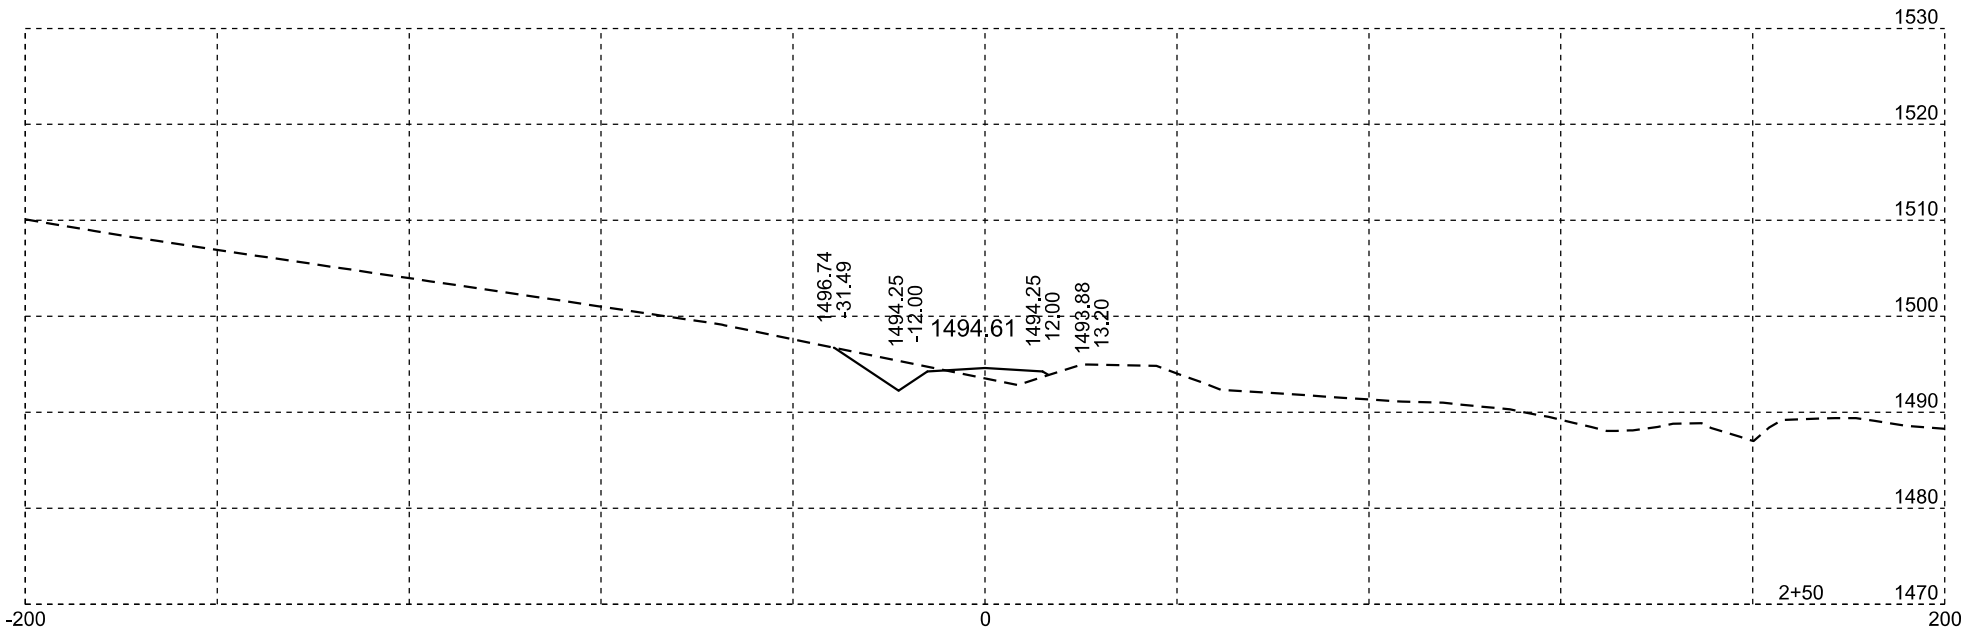


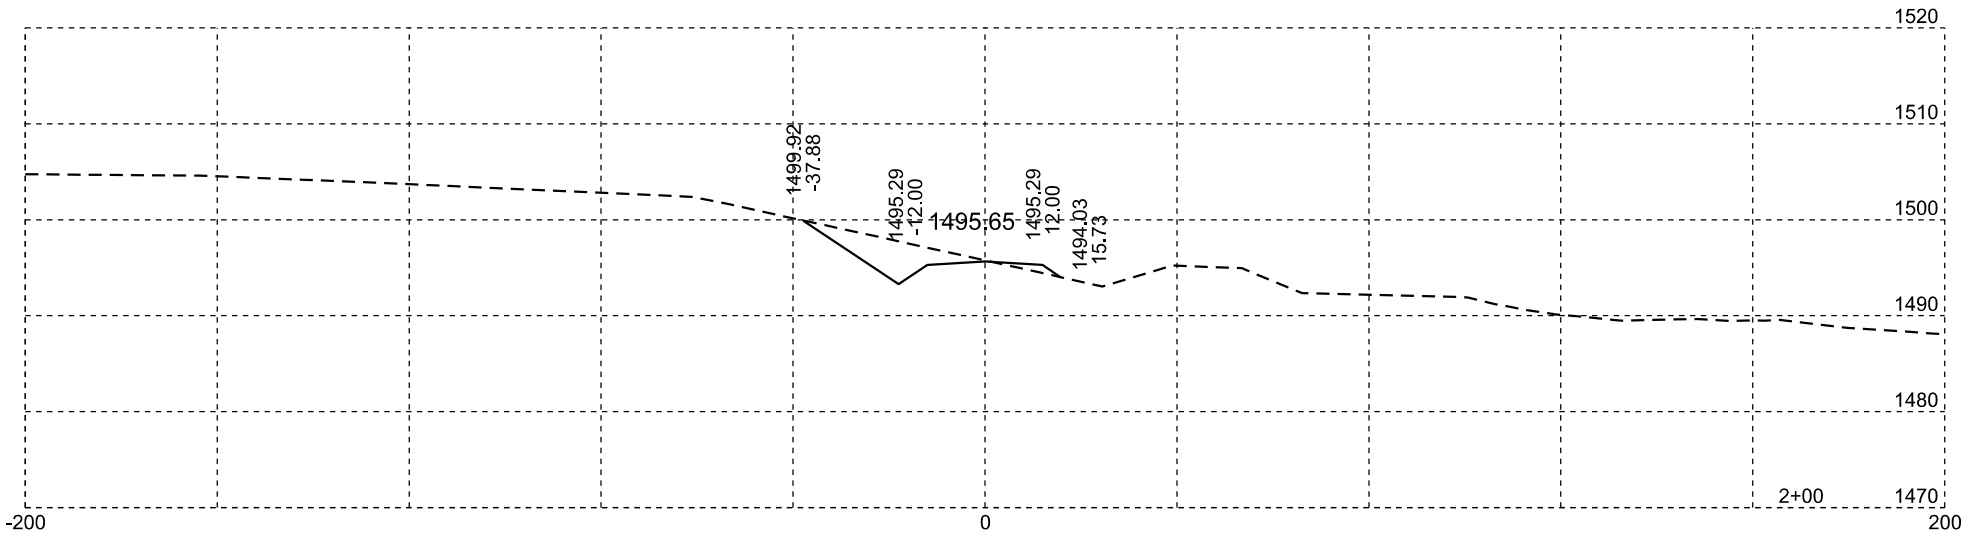


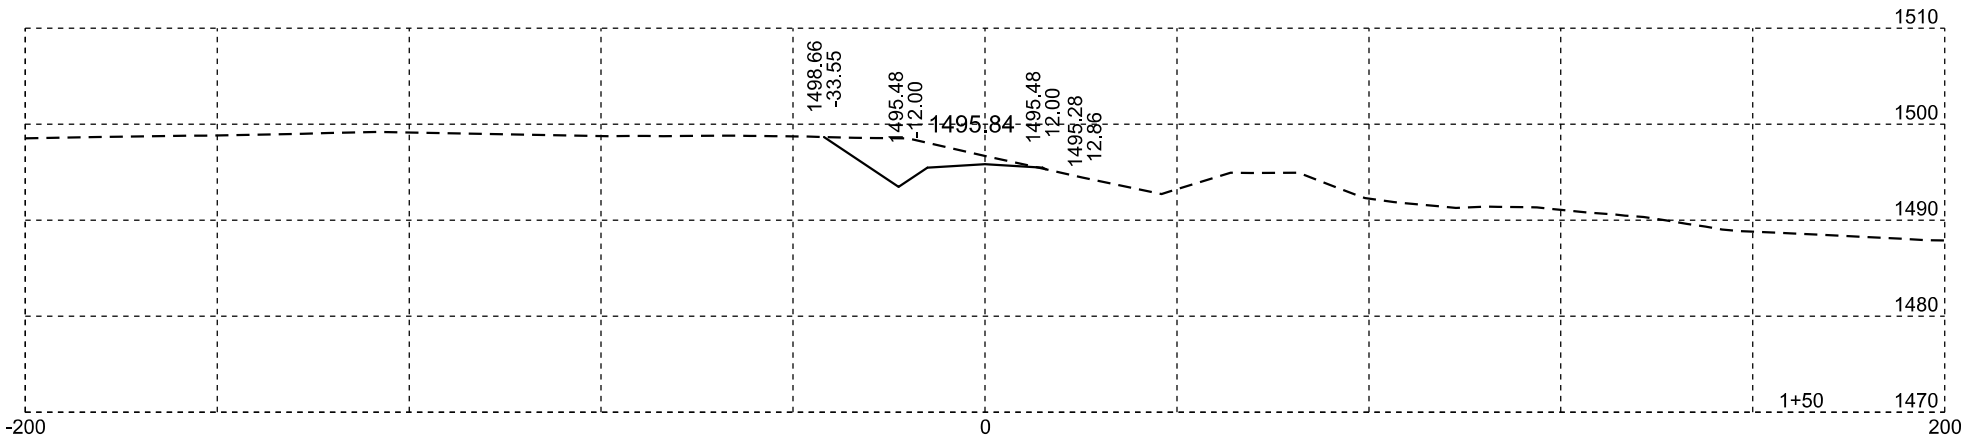


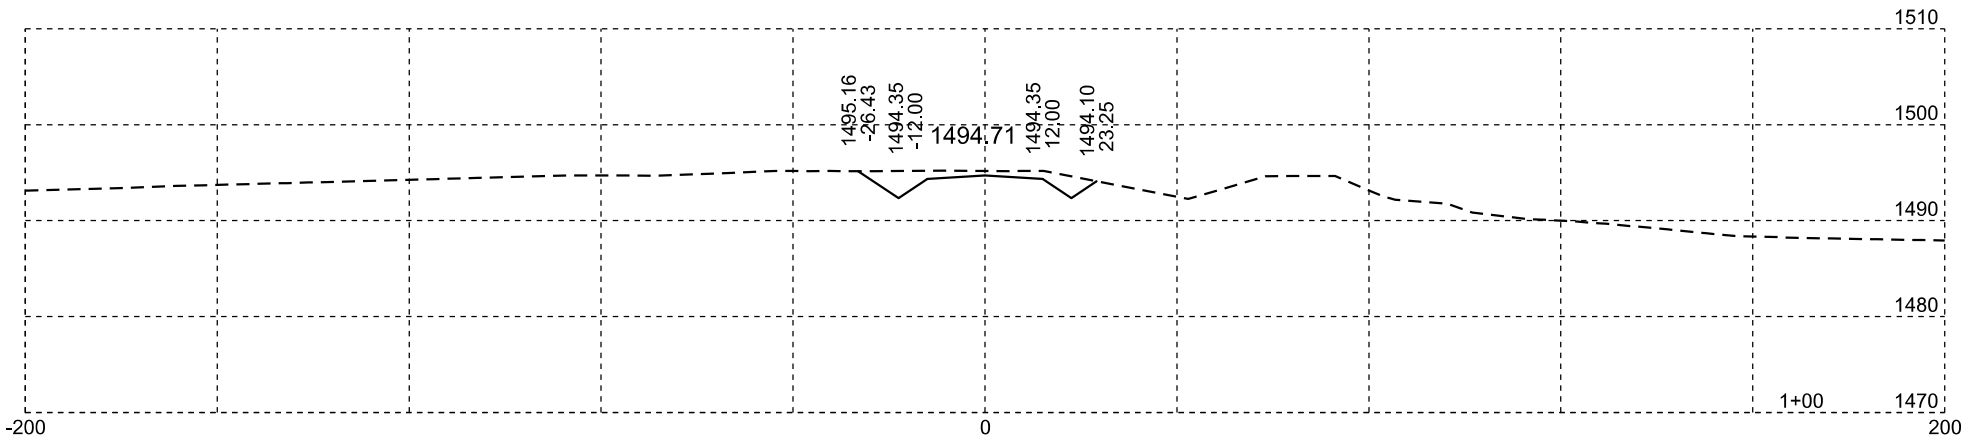


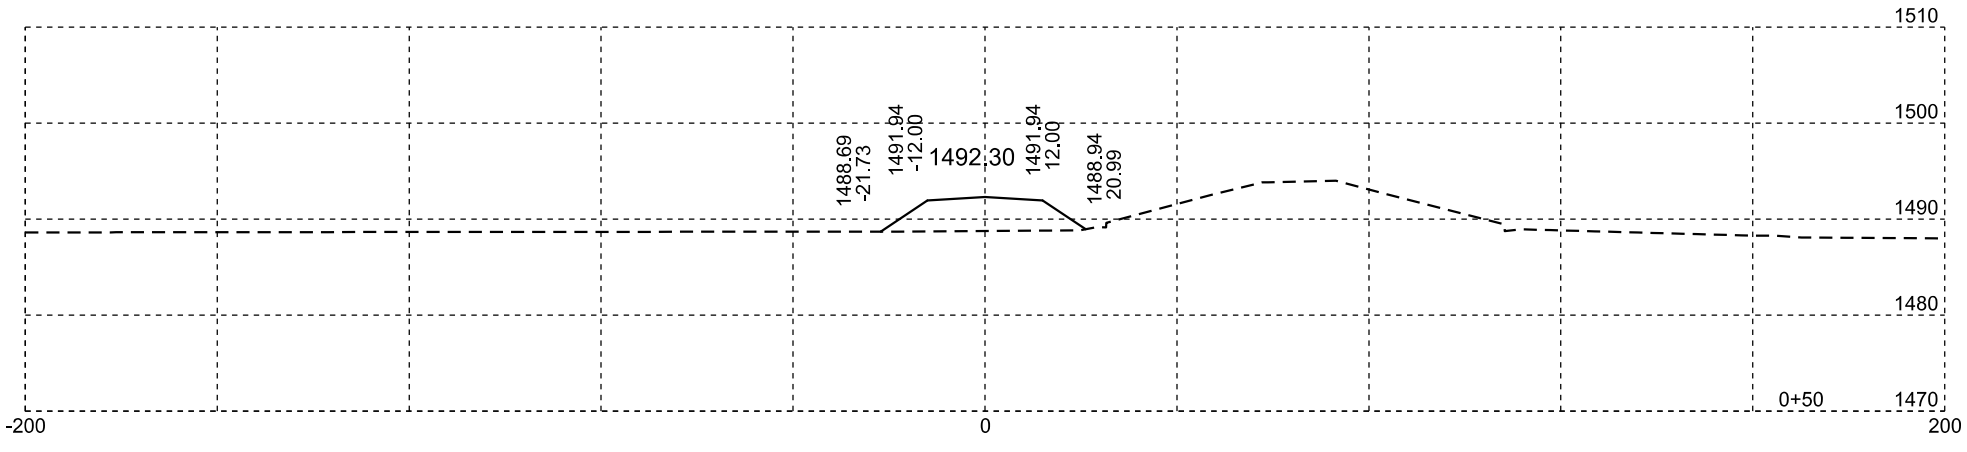


XR1475R Cross Sections

Plotting Date: 12/18/2014

| STATE OF SOUTH DAKOTA | PROJECT | SHEET NO. | TOTAL SHEETS |
|---|---|---|---|
| | P 0034(154)225 | X13 | X13 |