Section X: Cross Sections

STATE OF SOUTH DAKOTA	PROJECT	SHEET	TOTAL SHEETS
	NH 0212(160)306	X1	X11

Plotting Date: 07/20/2015

INDEX OF SHEETS

X1 General Layout W/Index
X2-X11 Cross Sections

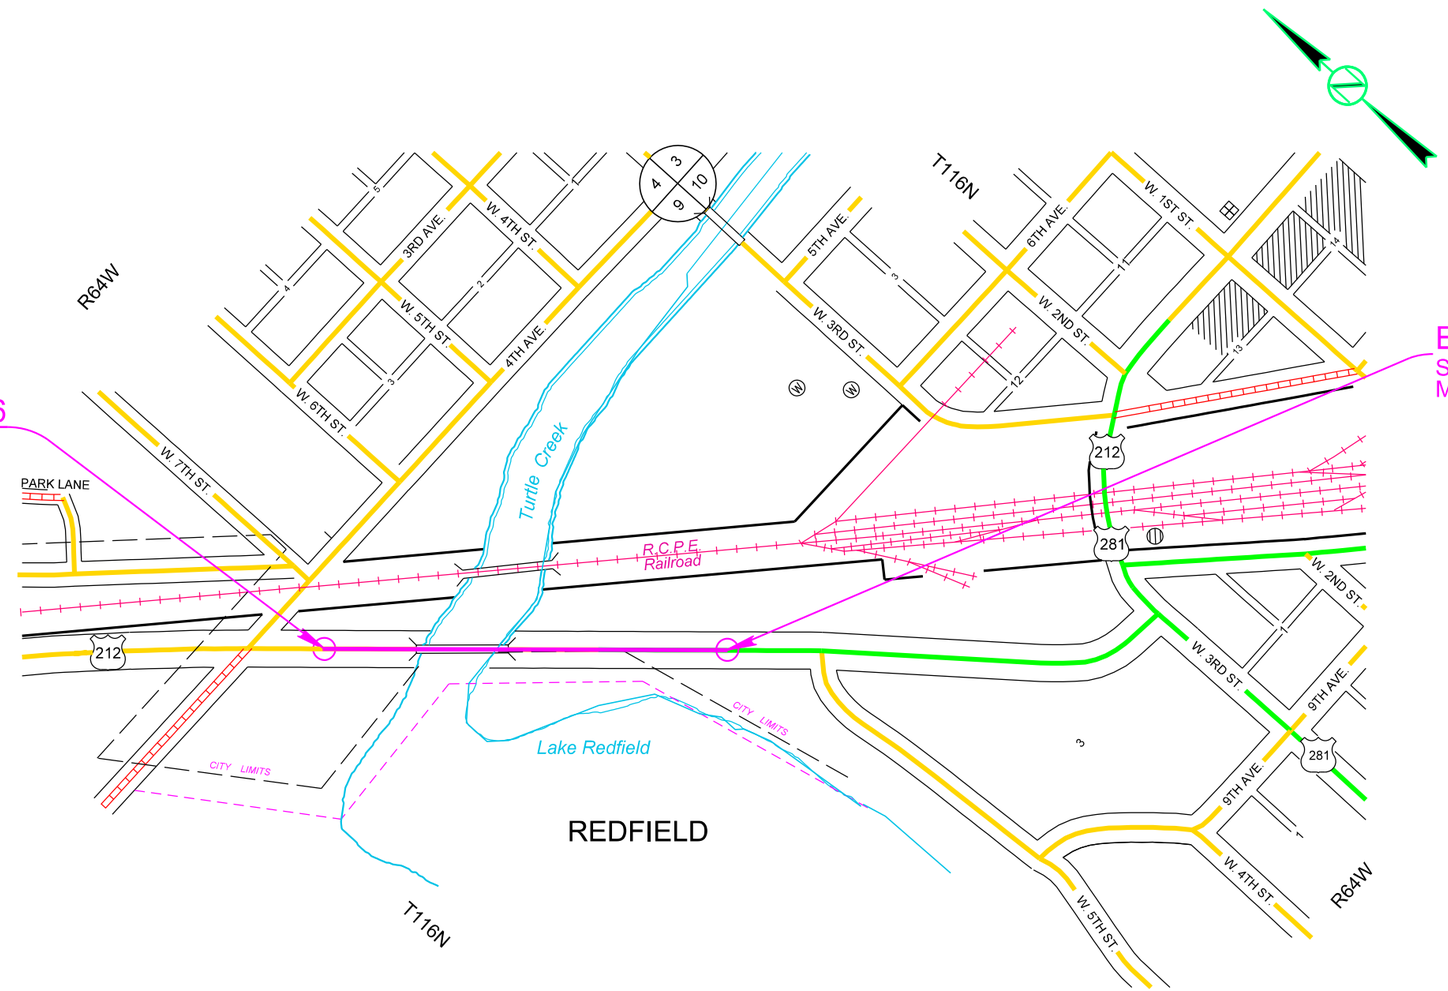

Plot Scale - 1:200

Plotted From tpr17196

File - U:\rdprj\Spnk03A6\TitleX.dgn

Plotting Date: 03/02/2015

STATE OF SOUTH DAKOTA	PROJECT	SHEET NO.	TOTAL SHEETS
	NH 0212(160)306	X2	X11

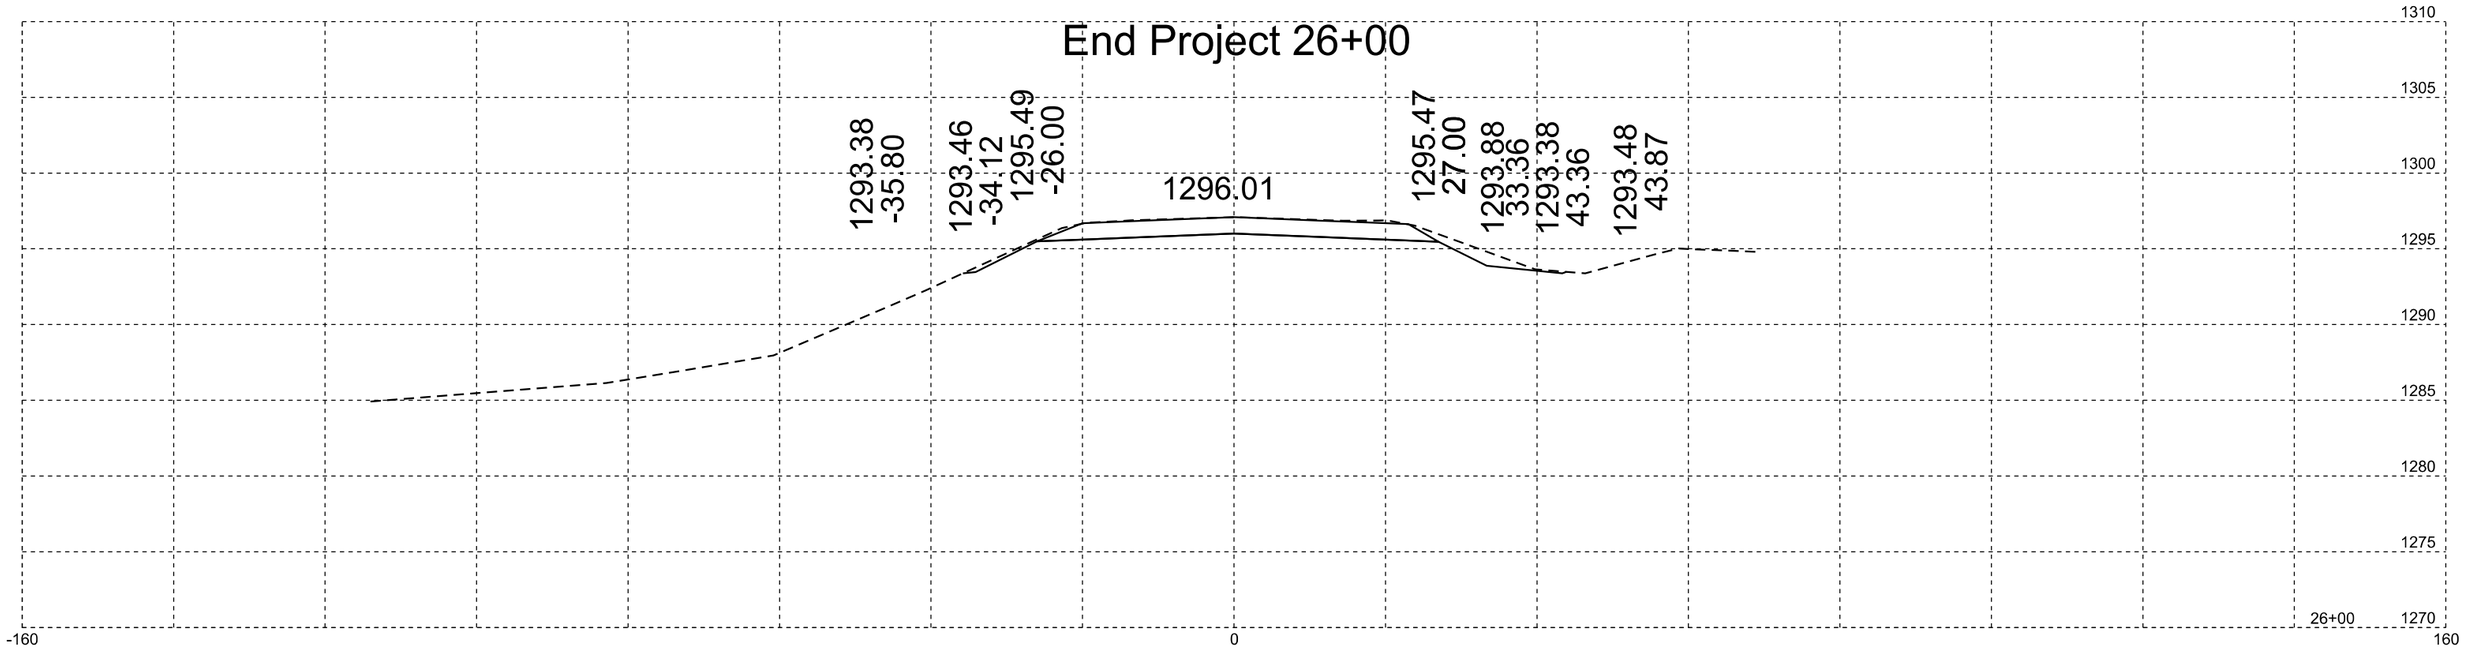

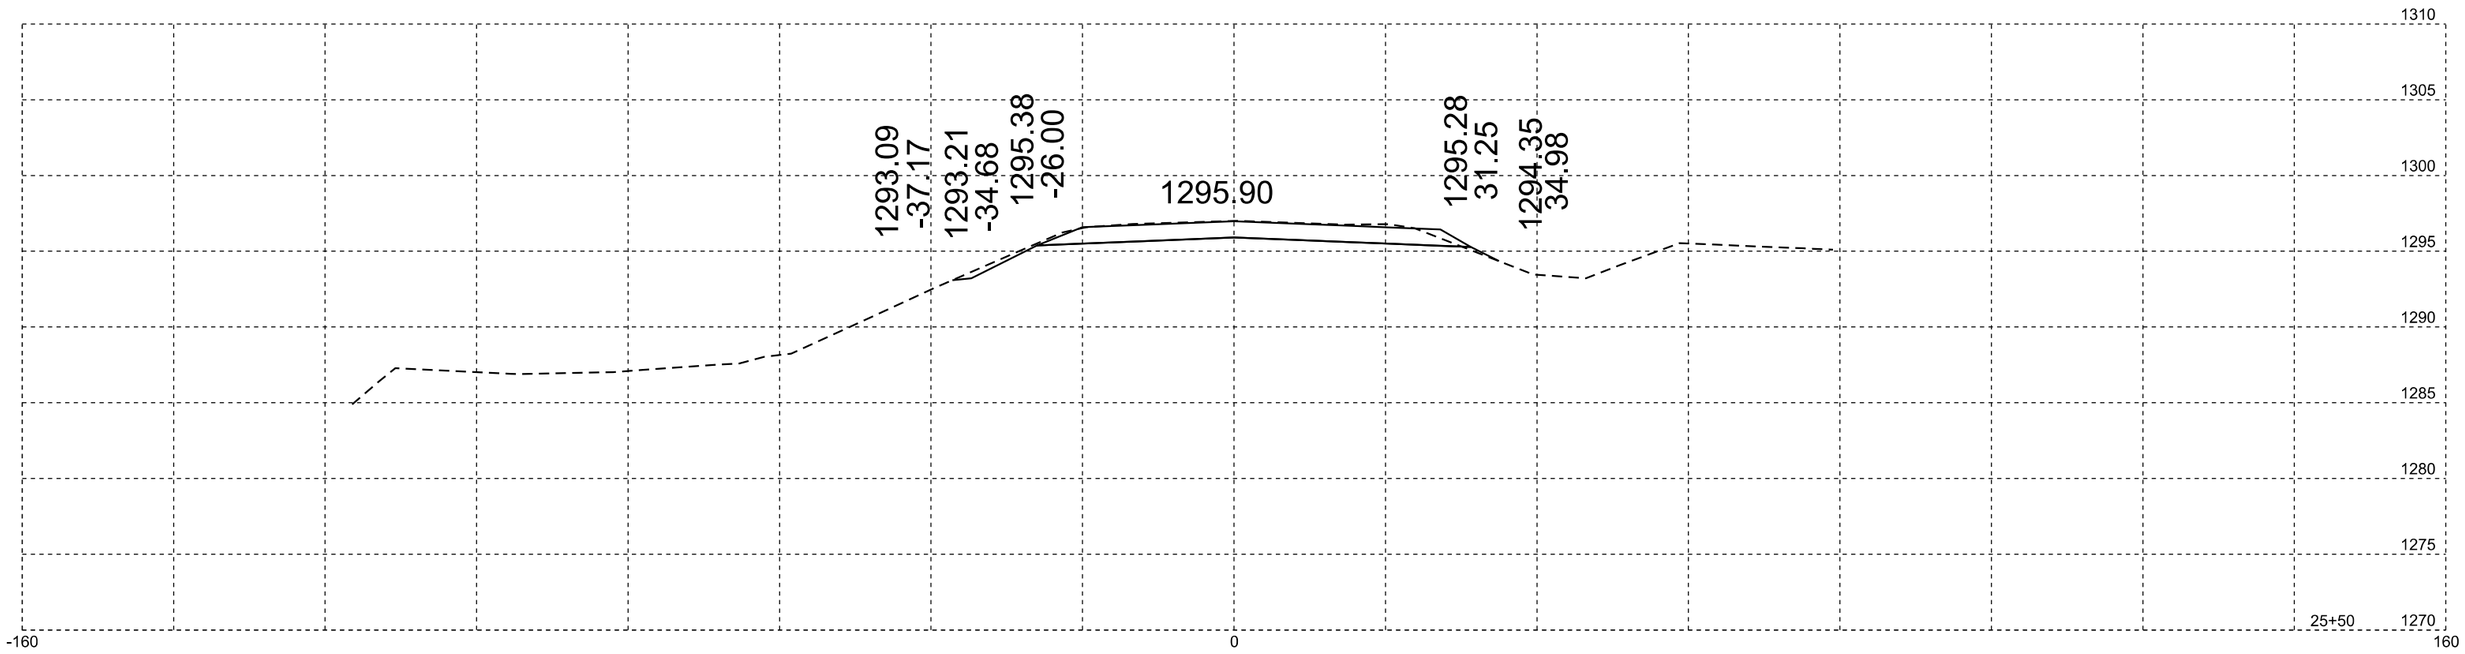

Plotting Date: 03/02/2015

STATE OF SOUTH DAKOTA	PROJECT	SHEET NO.	TOTAL SHEETS
	NH 0212(160)306	X3	X11

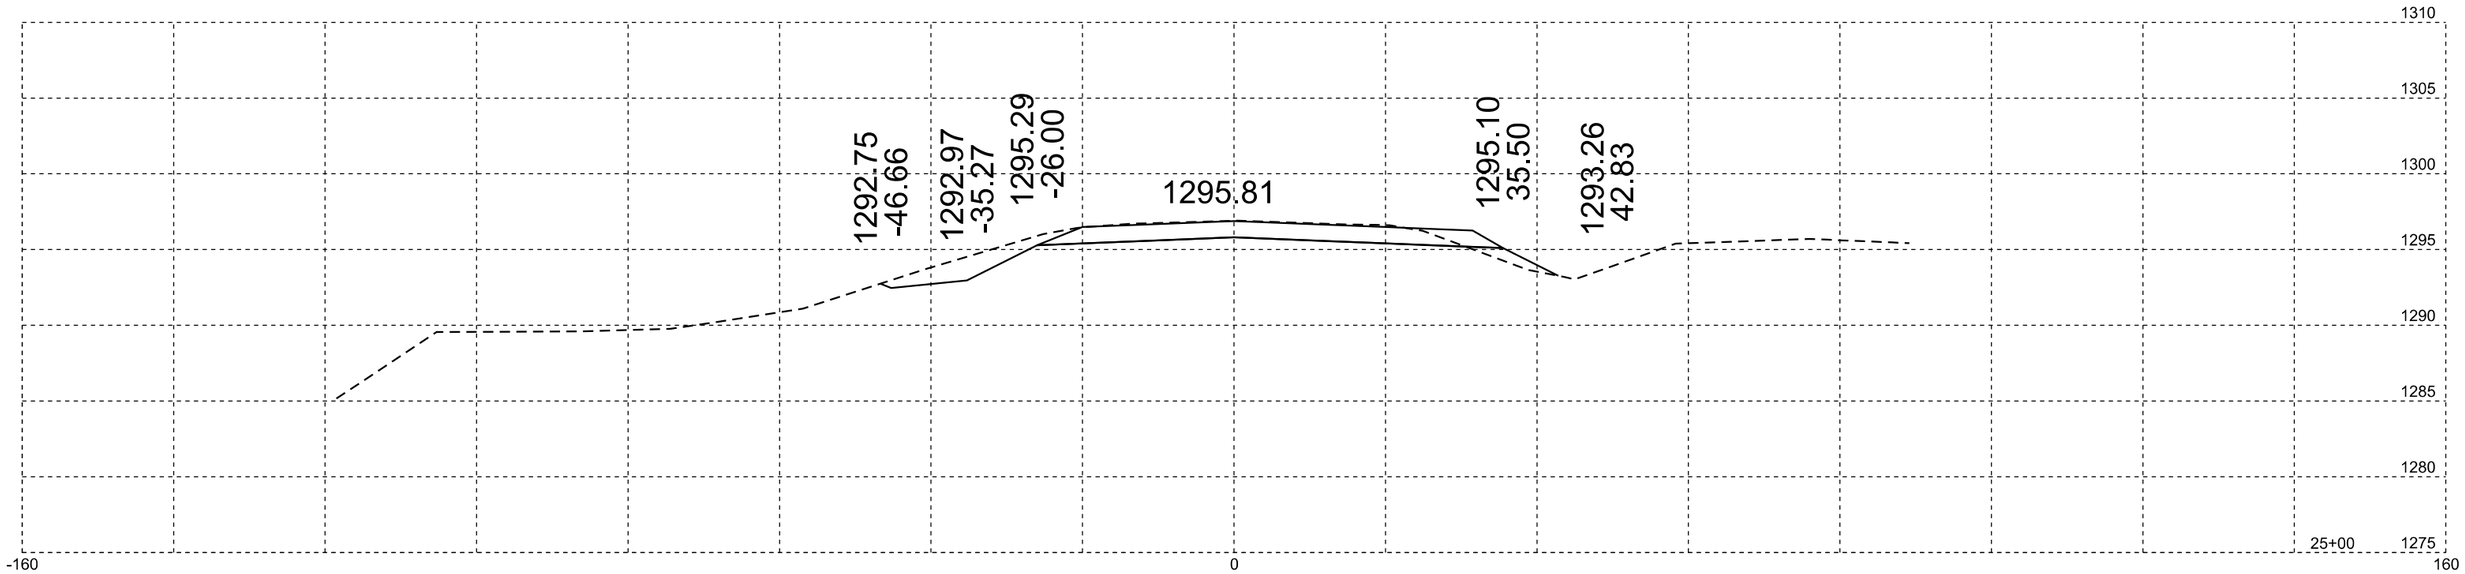

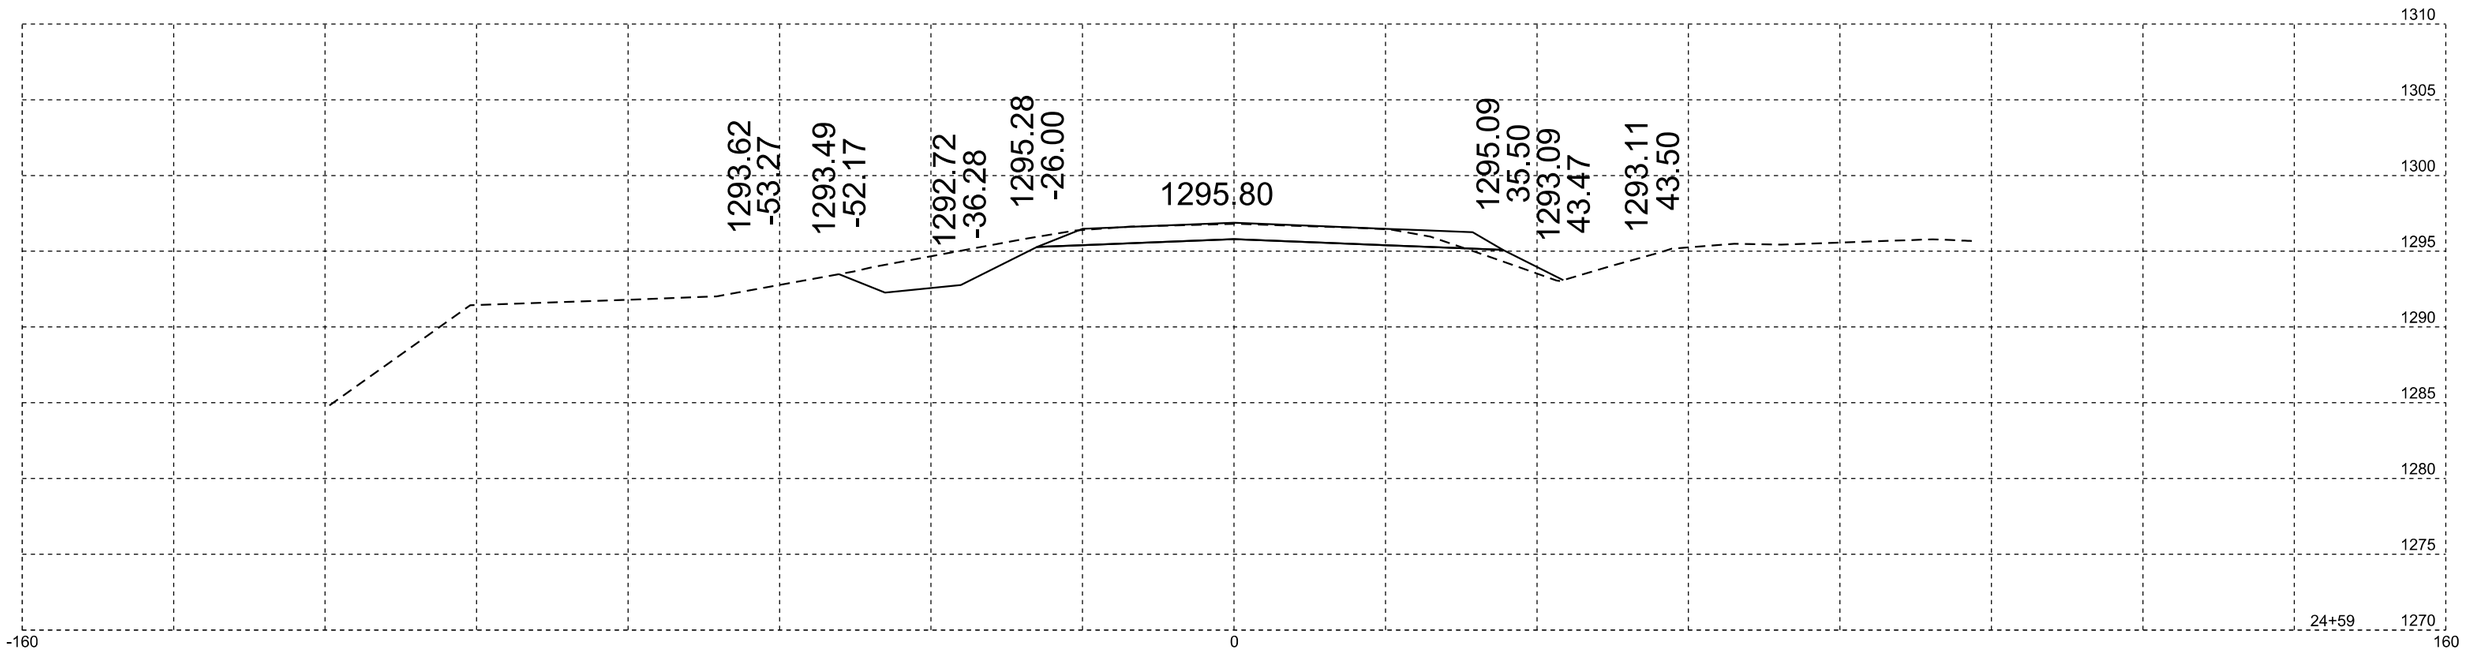

Plotting Date: 03/02/2015

STATE OF SOUTH DAKOTA	PROJECT	SHEET NO.	TOTAL SHEETS
	NH 0212(160)306	X4	X11

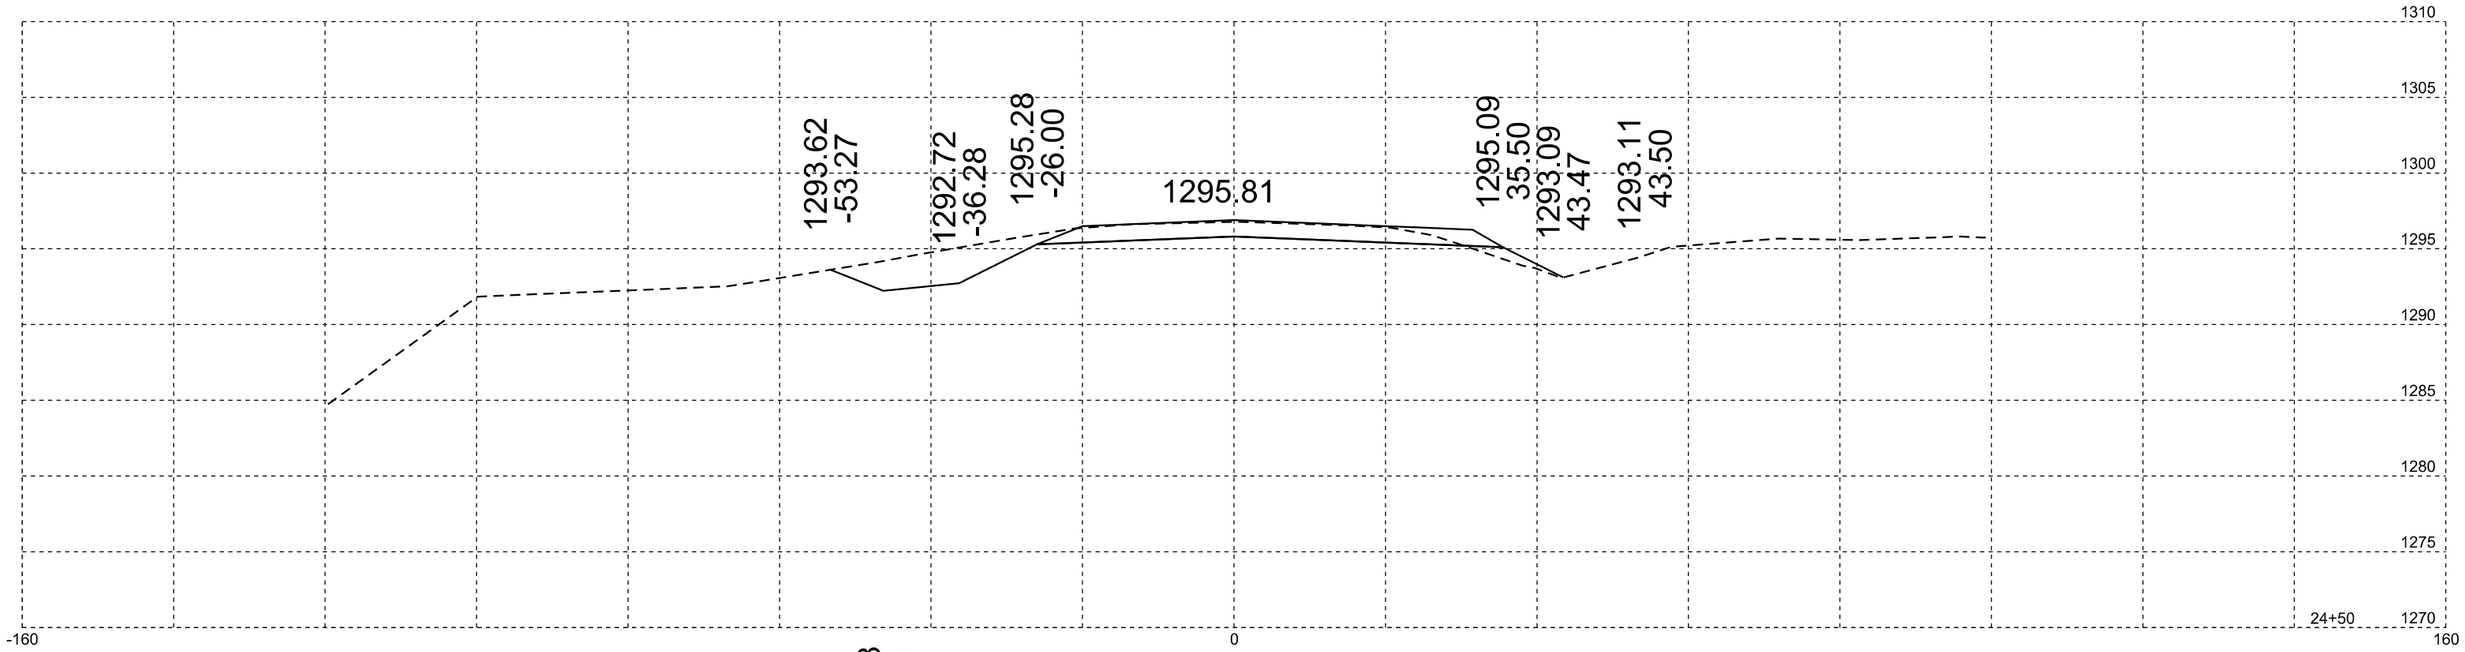

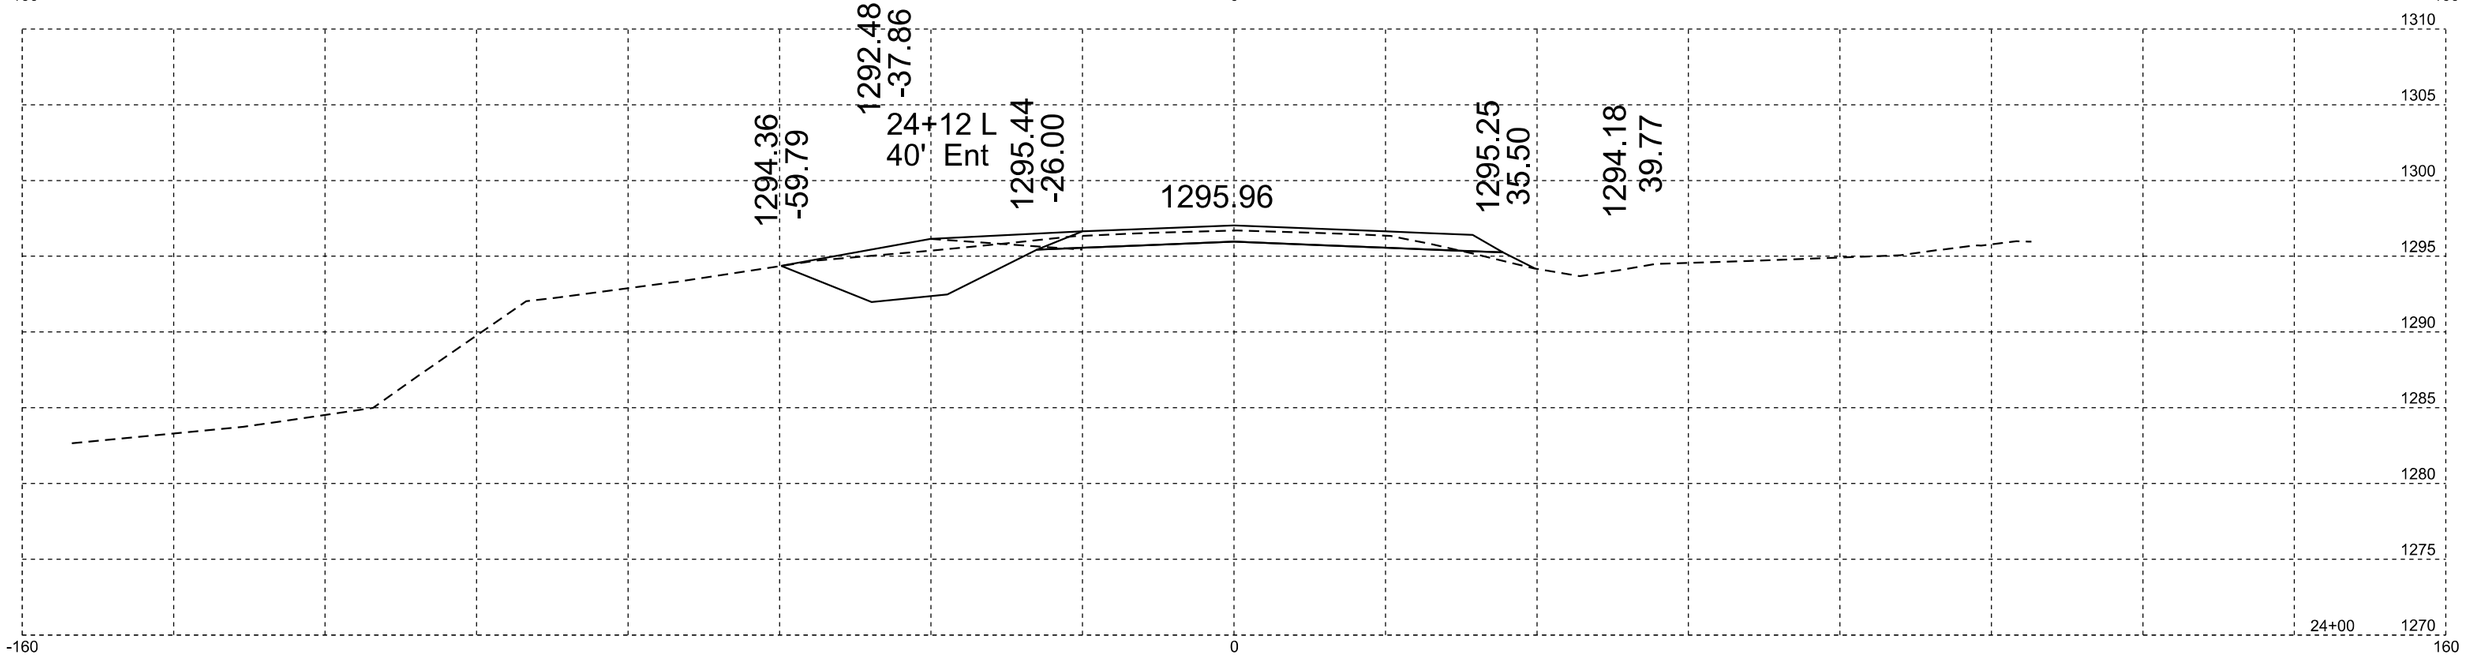

Plotting Date: 03/02/2015

STATE OF SOUTH DAKOTA	PROJECT	SHEET NO.	TOTAL SHEETS
	NH 0212(160)306	X5	X11

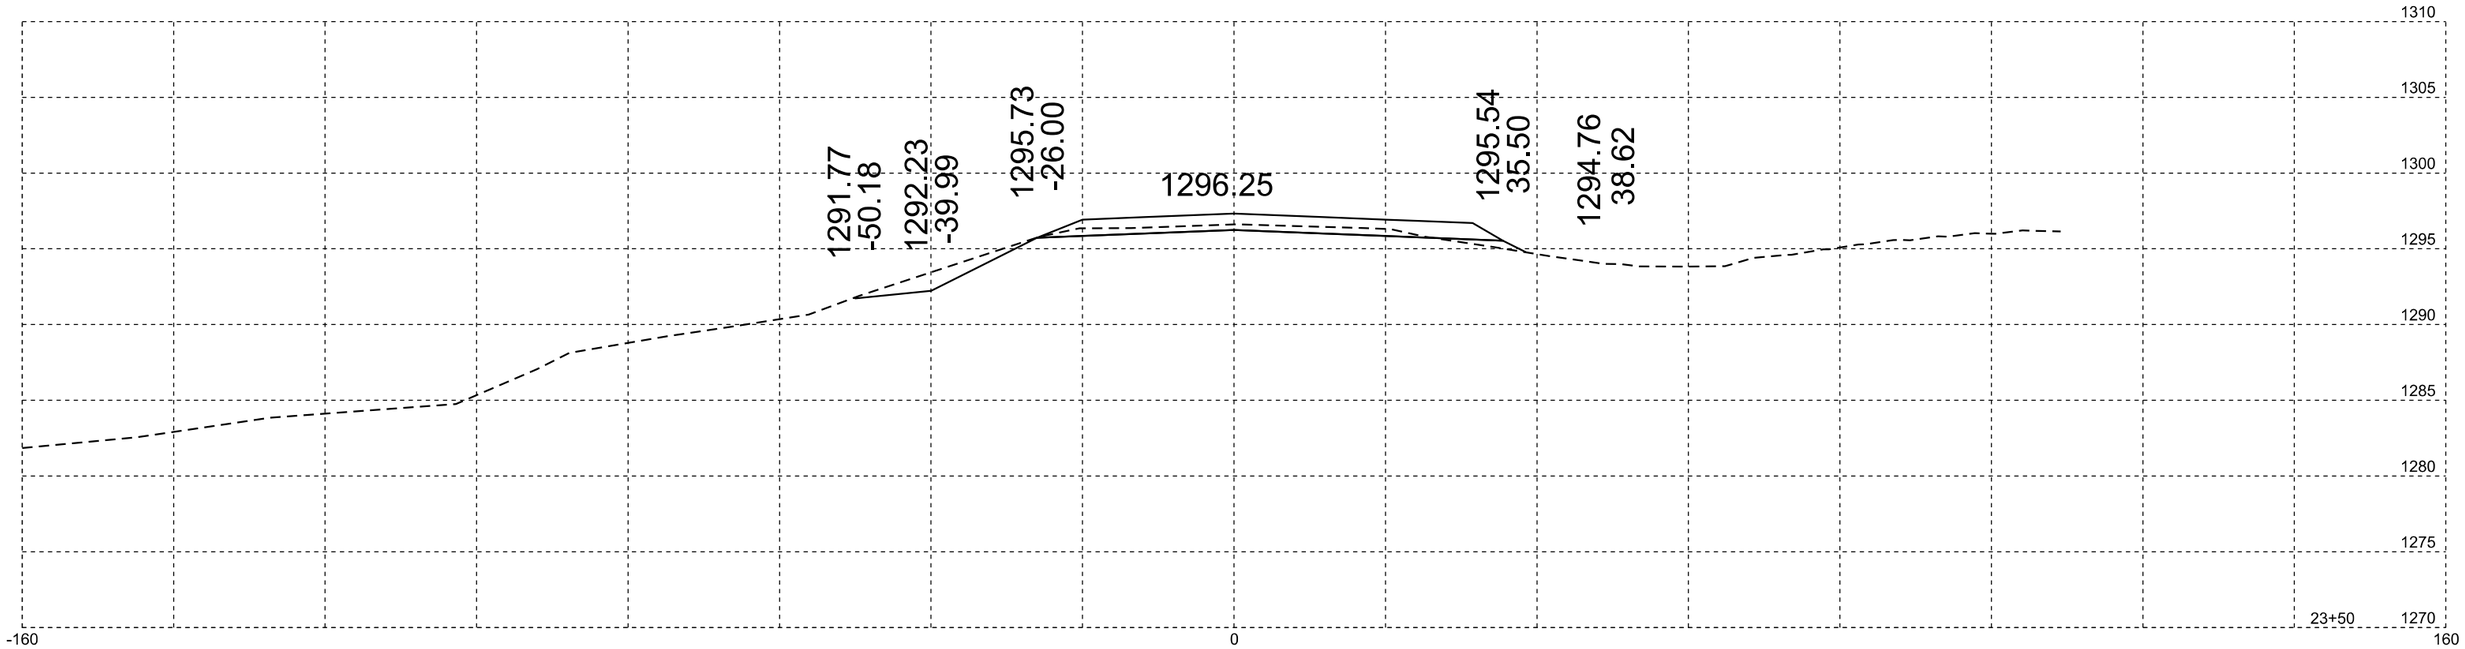

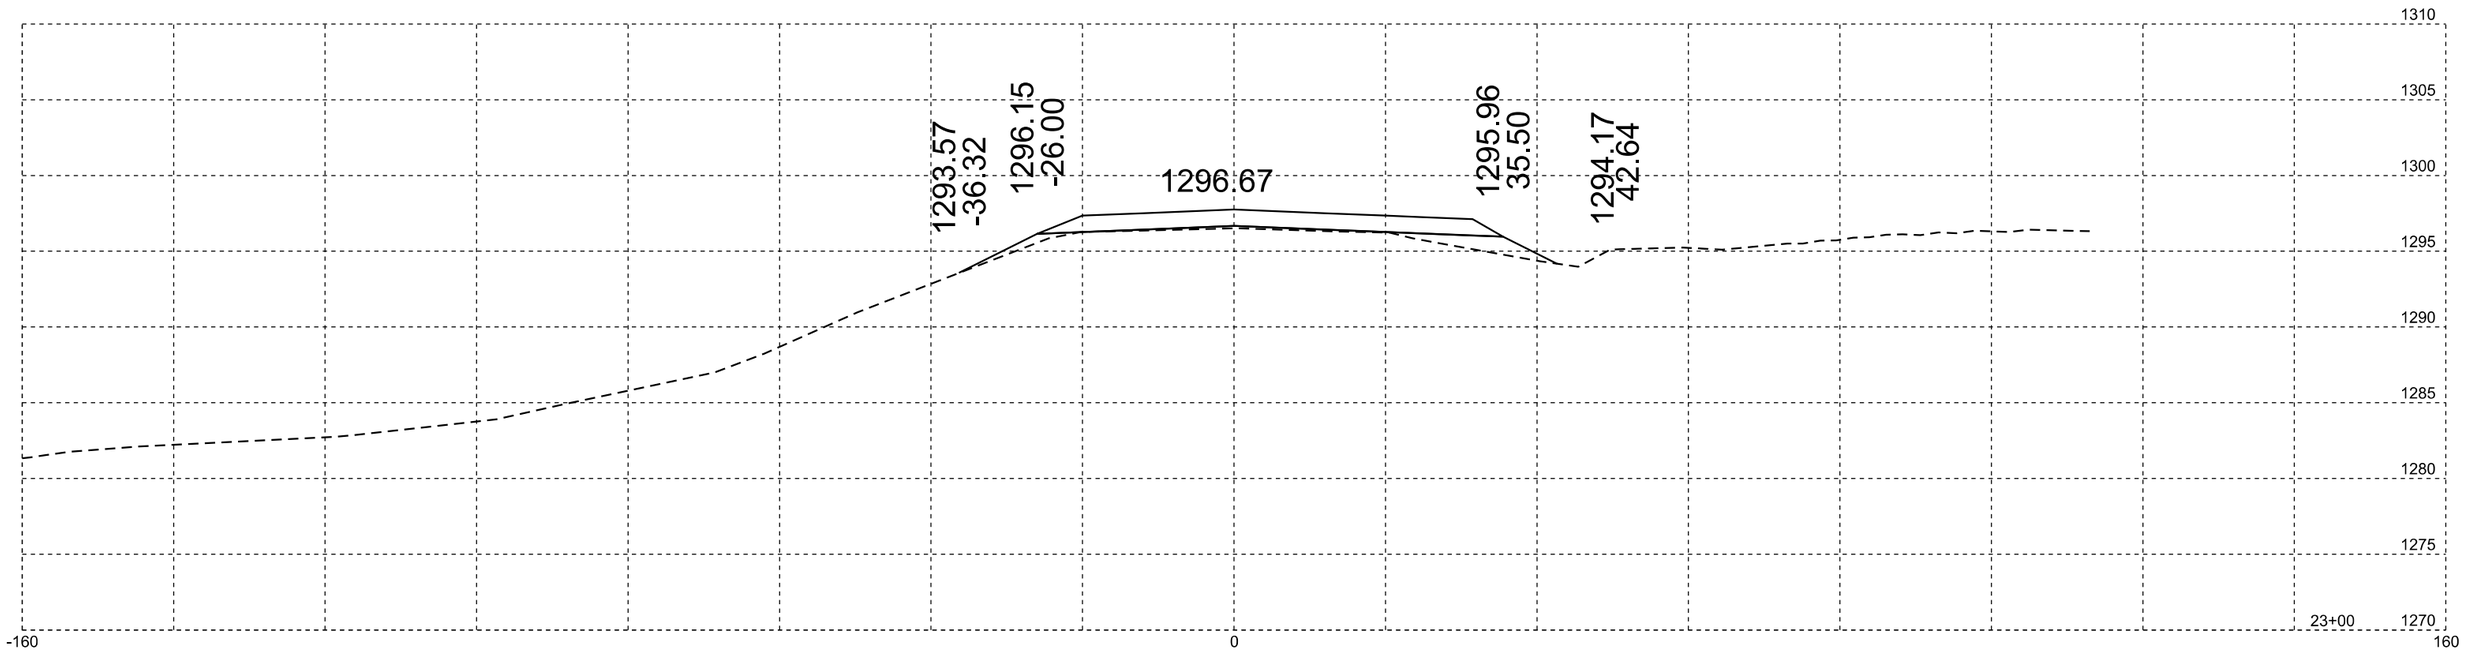

Plotting Date: 03/02/2015

STATE OF SOUTH DAKOTA	PROJECT	SHEET NO.	TOTAL SHEETS
	NH 0212(160)306	X6	X11

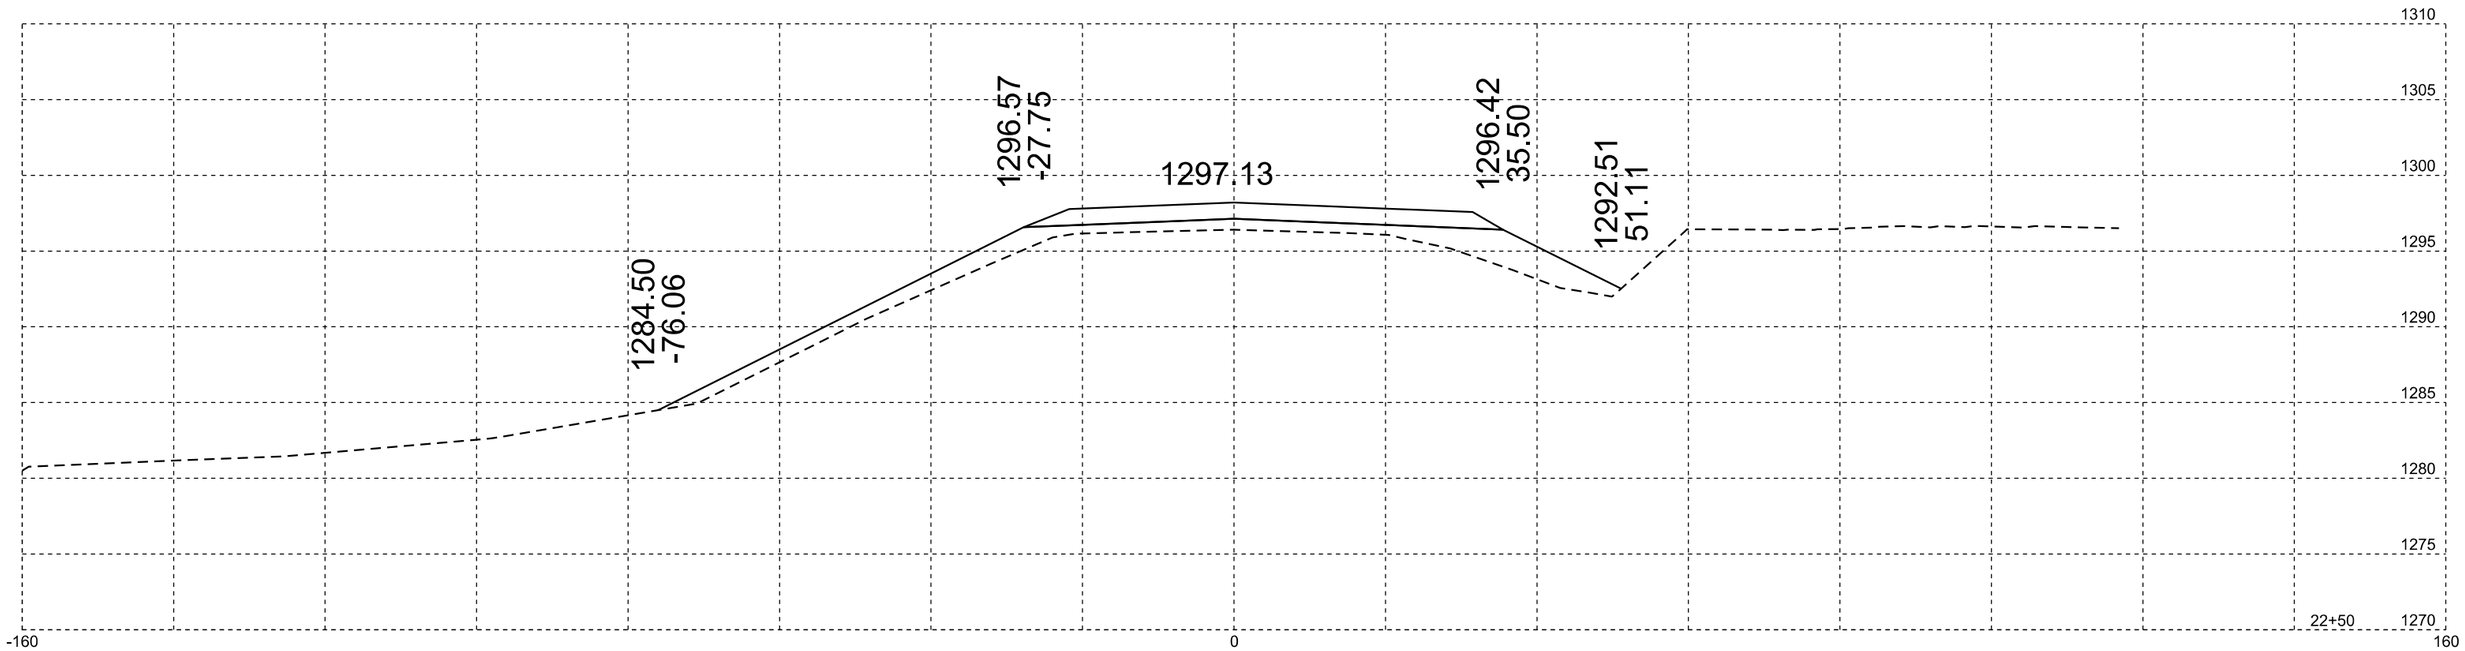

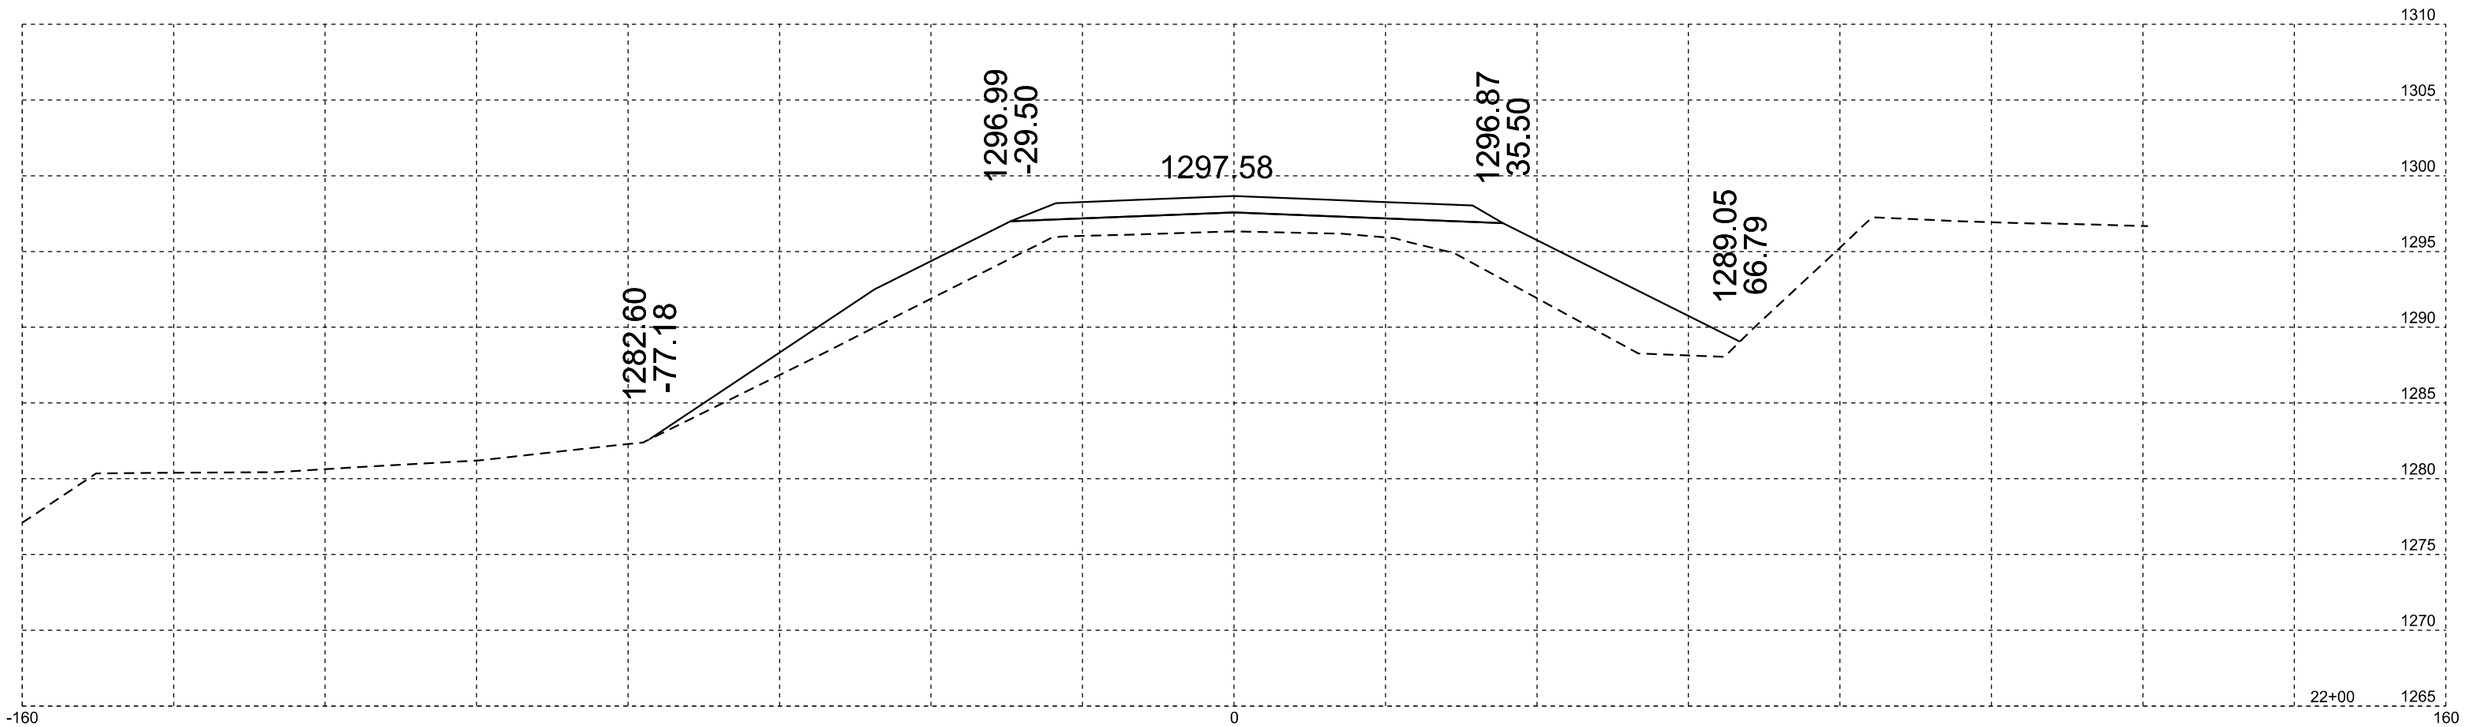

Plotting Date: 03/02/2015

STATE OF SOUTH DAKOTA	PROJECT	SHEET NO.	TOTAL SHEETS
	NH 0212(160)306	X7	X11

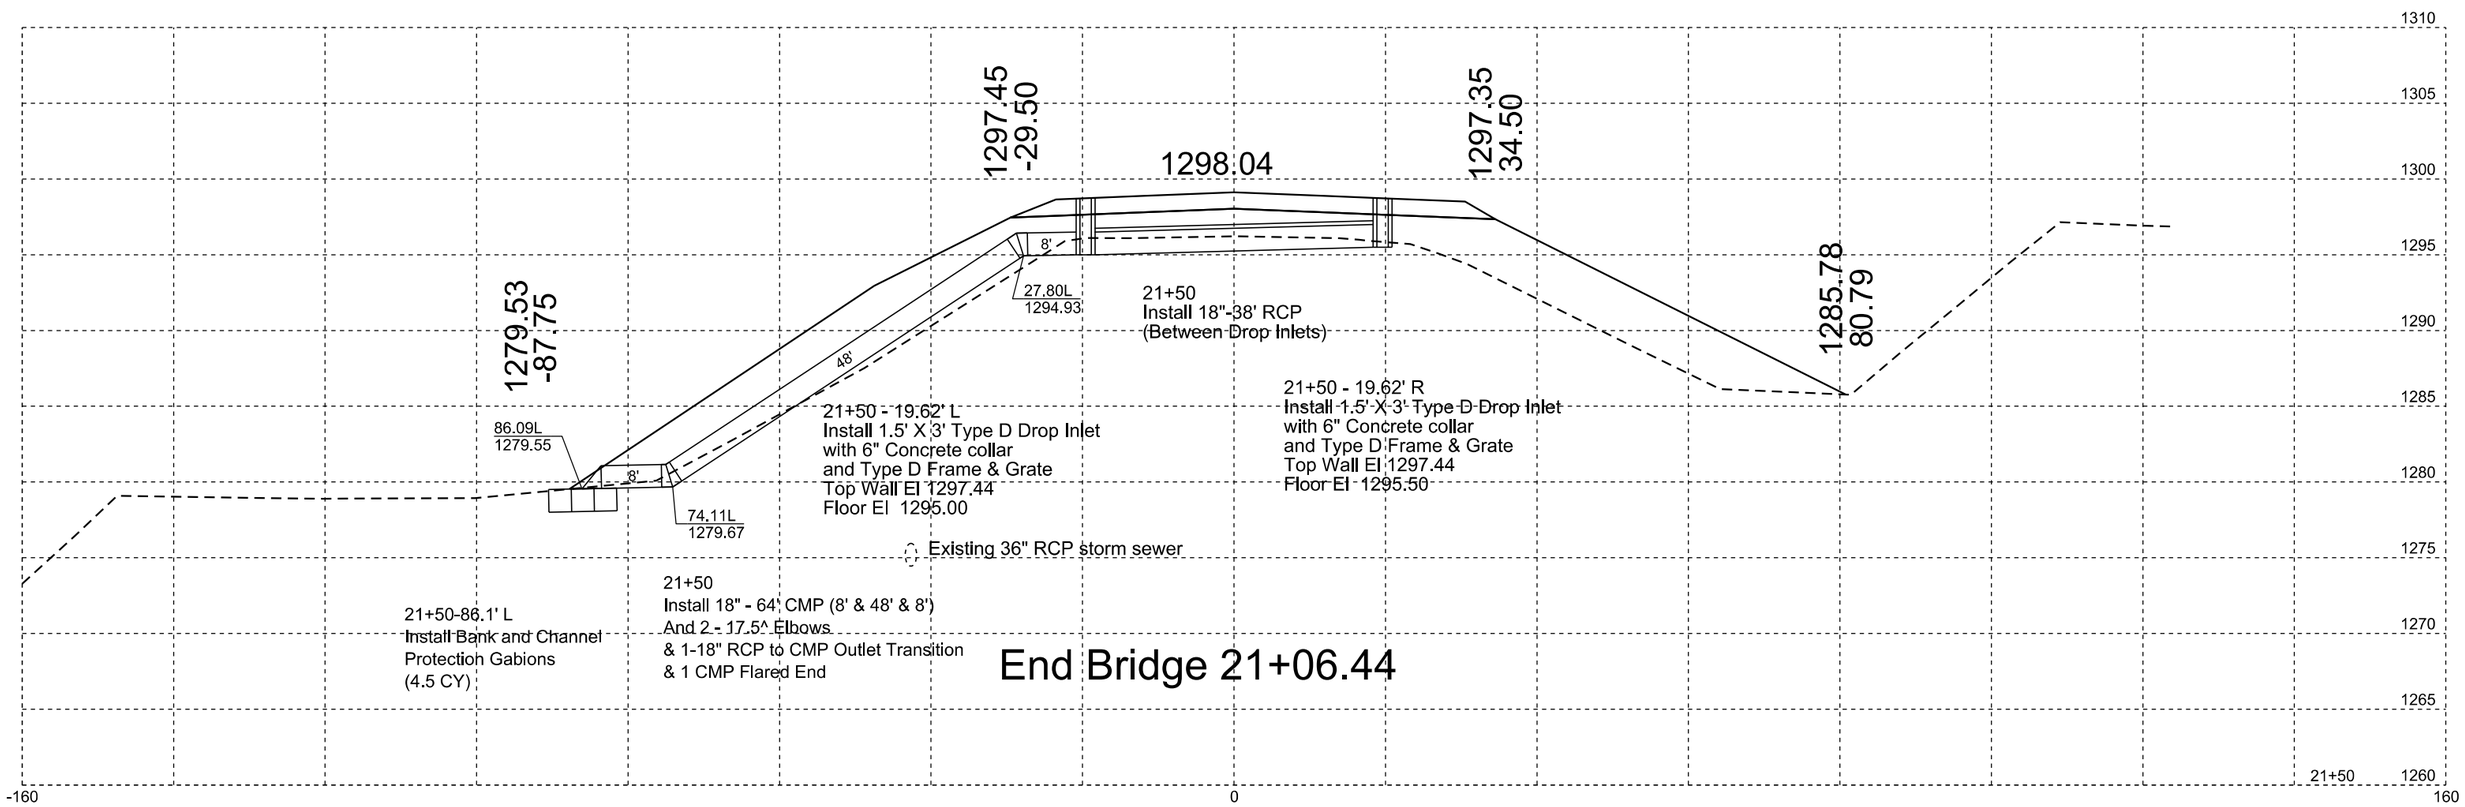

Begin Bridge 17+86.56

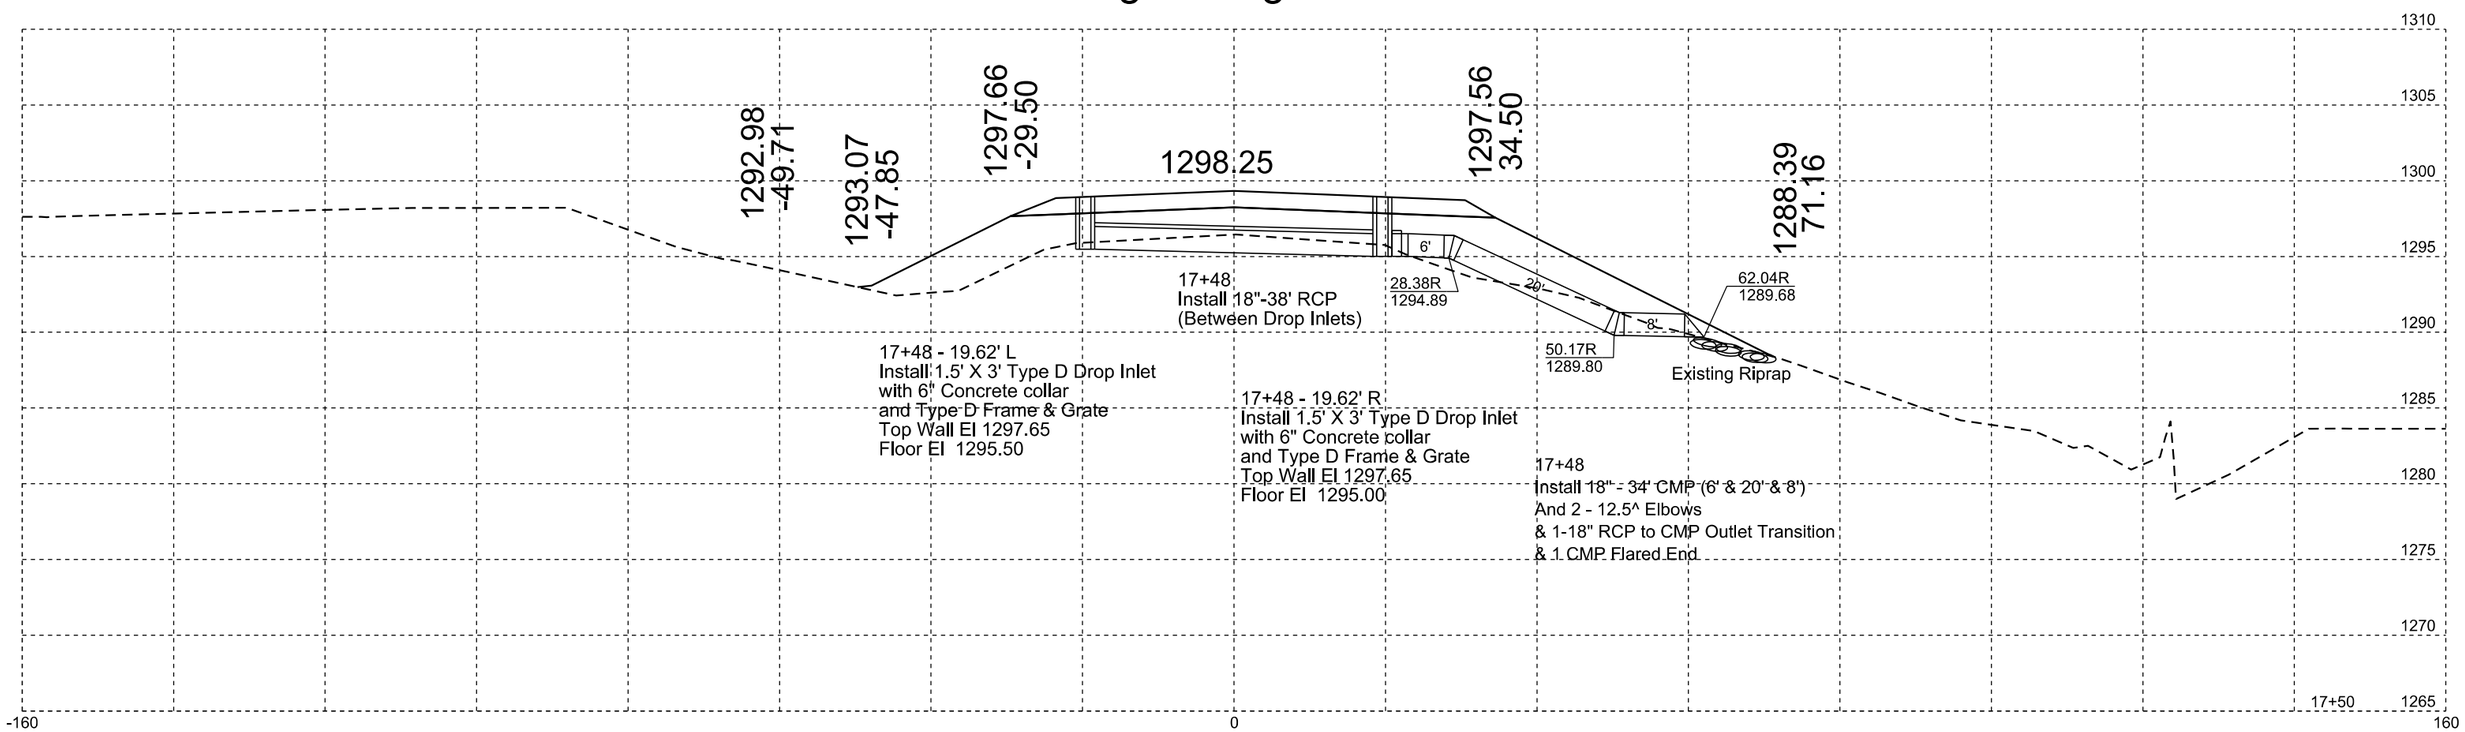

Plotting Date: 03/02/2015

STATE OF SOUTH DAKOTA	PROJECT	SHEET NO.	TOTAL SHEETS
	NH 0212(160)306	X9	X11

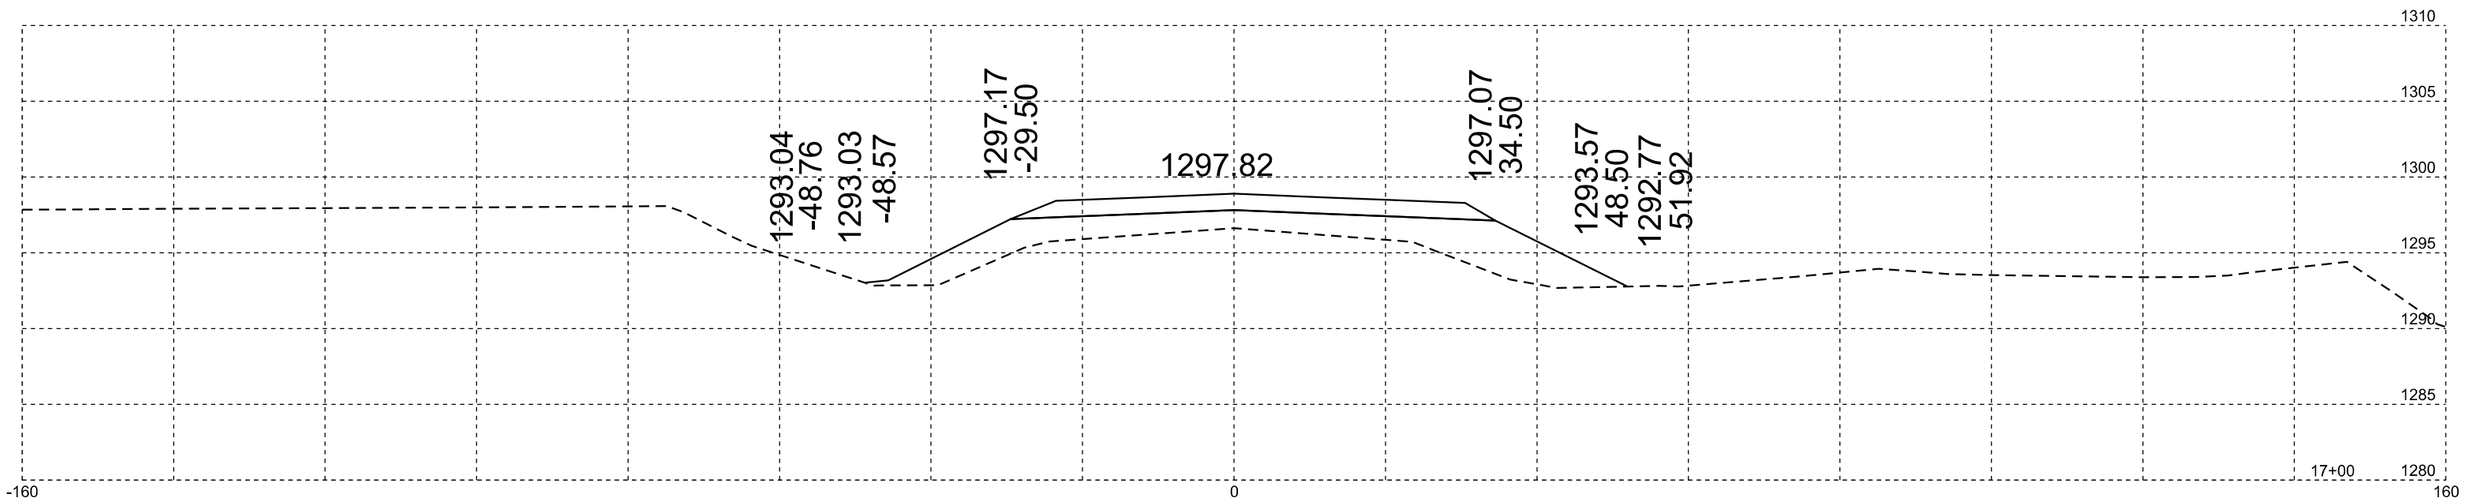

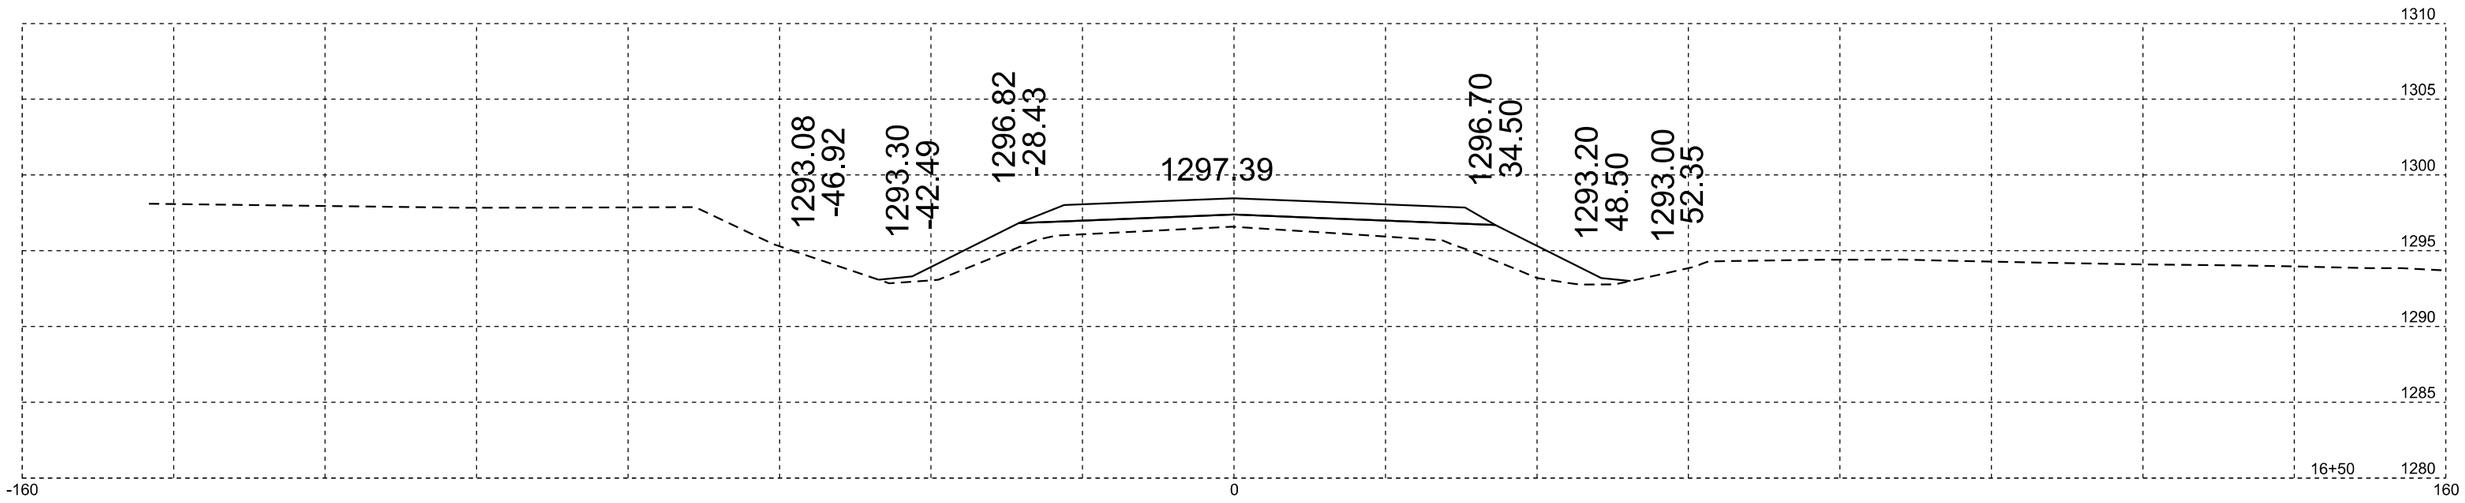

Plotting Date: 03/02/2015

STATE OF SOUTH DAKOTA	PROJECT	SHEET NO.	TOTAL SHEETS
	NH 0212(160)306	X10	X11

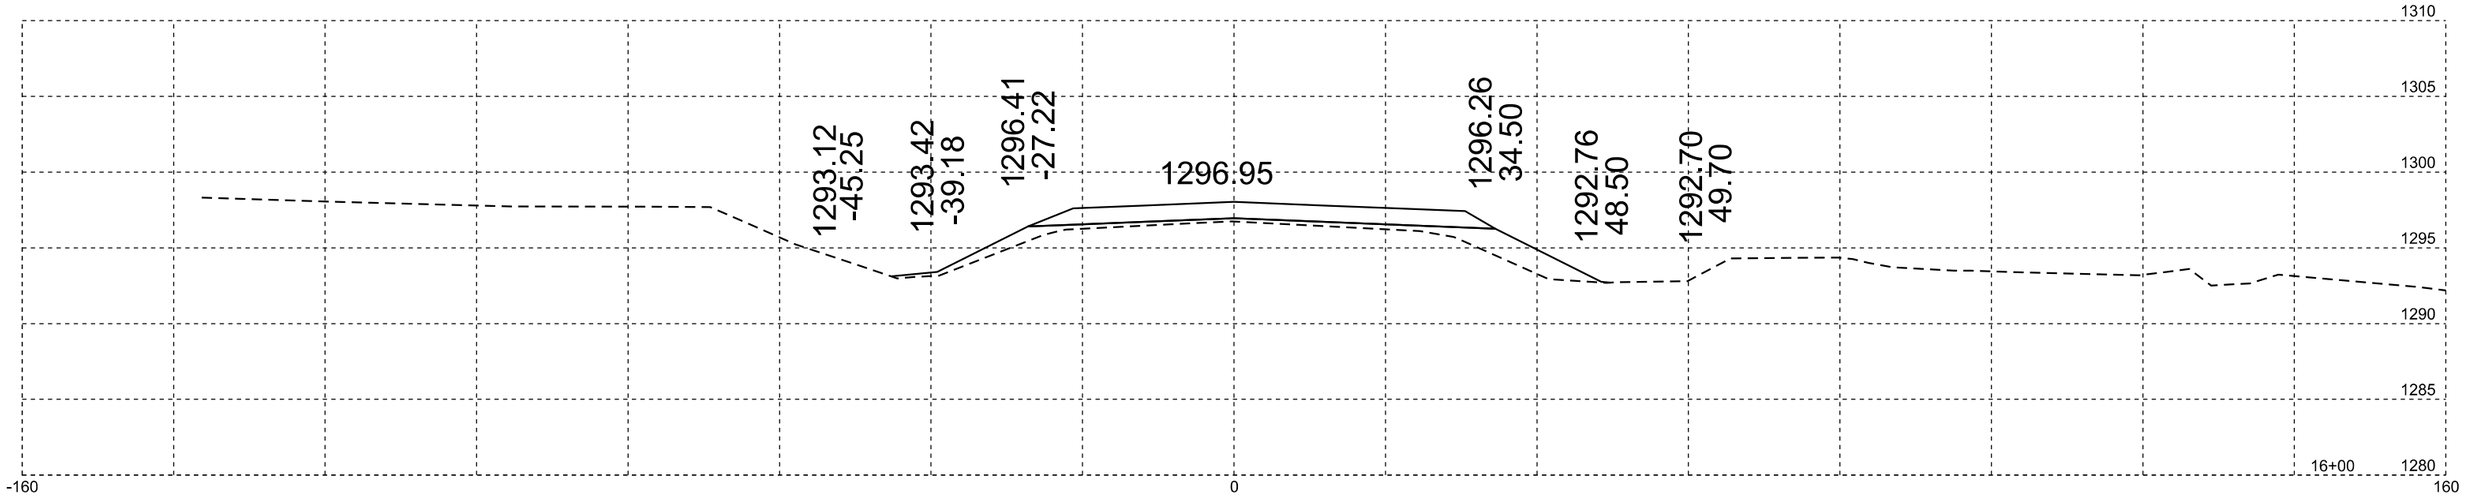

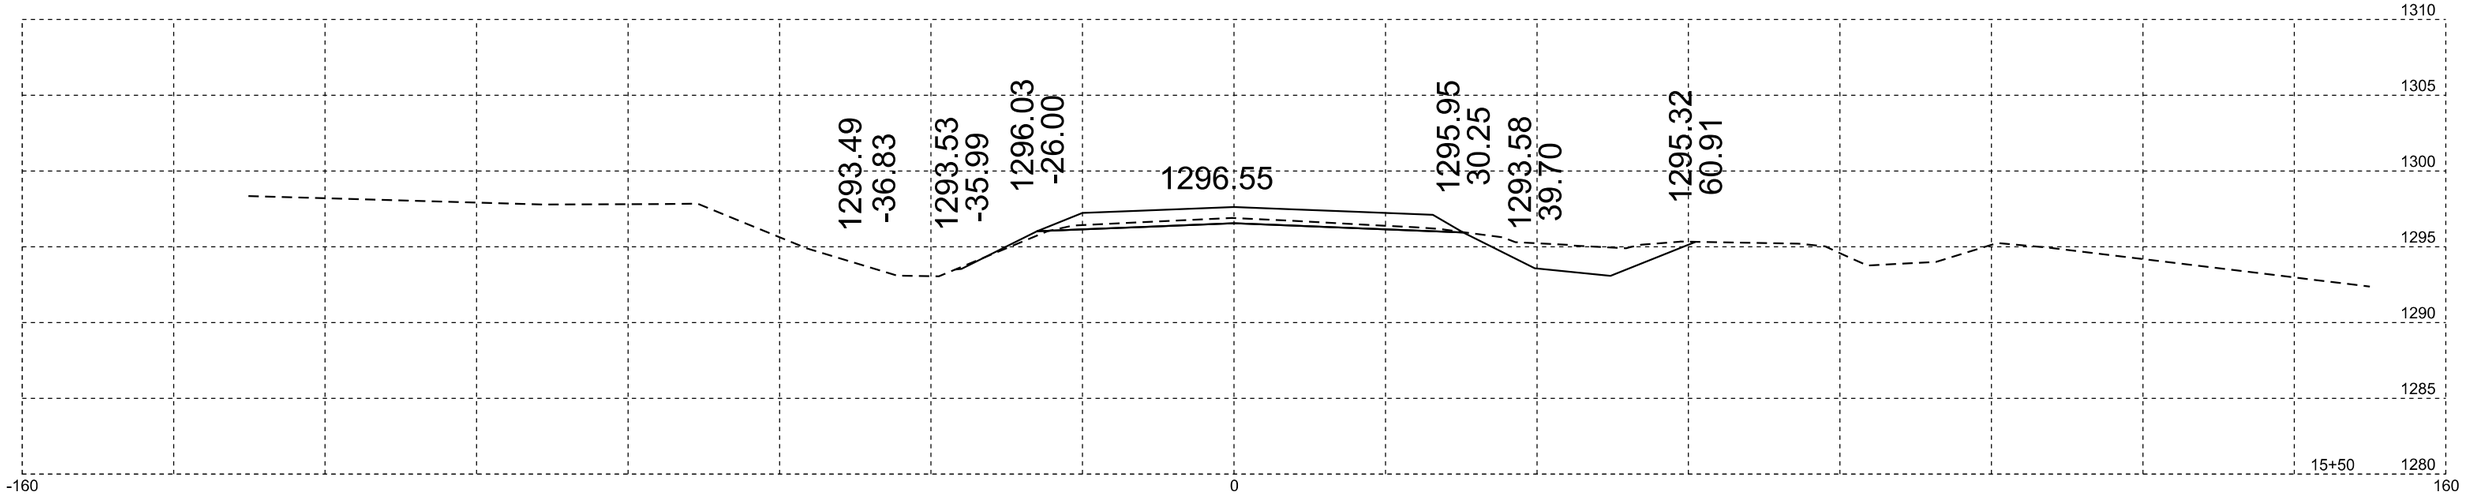

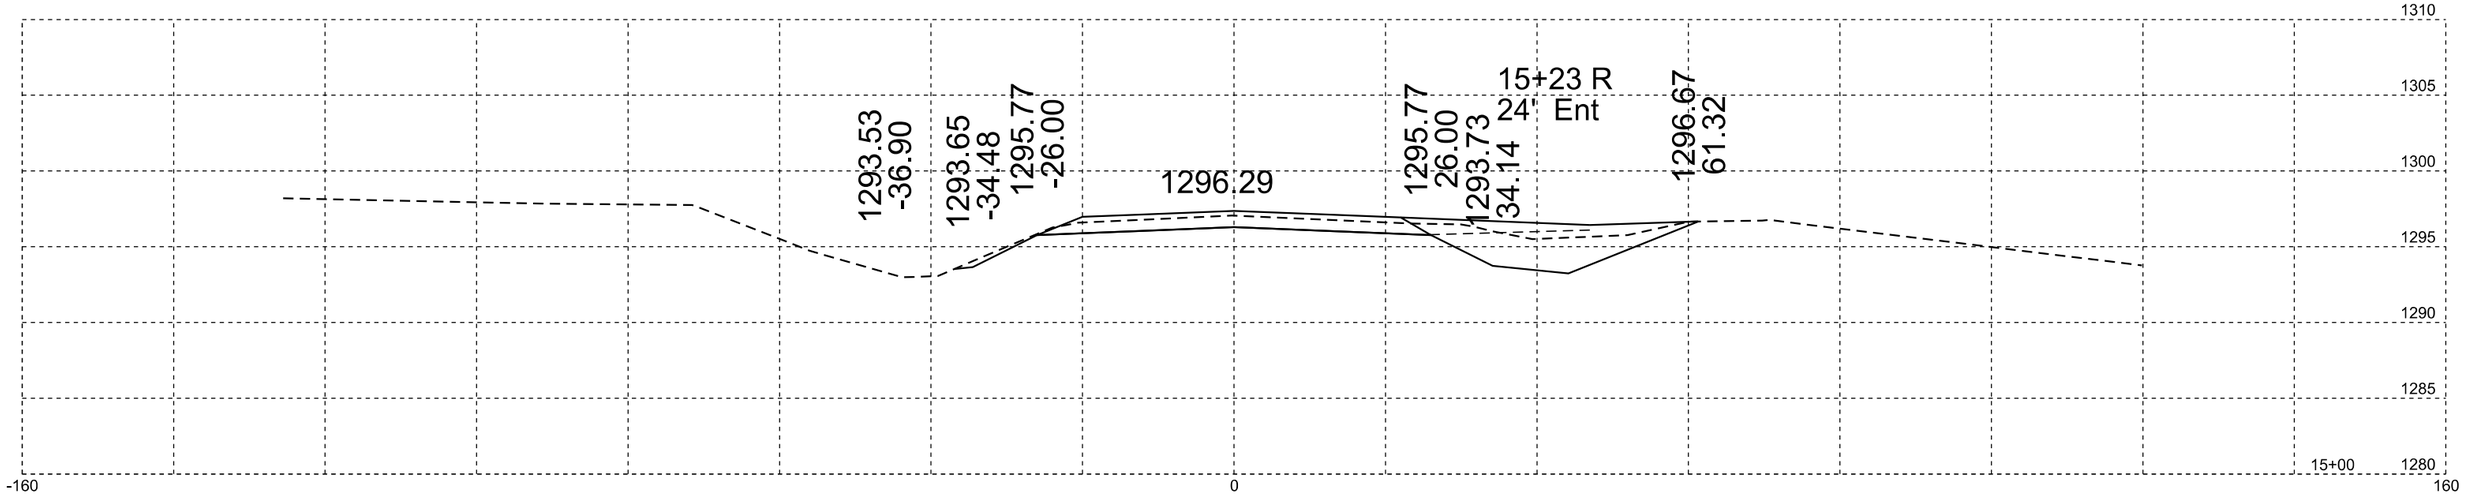

Plotting Date: 03/02/2015
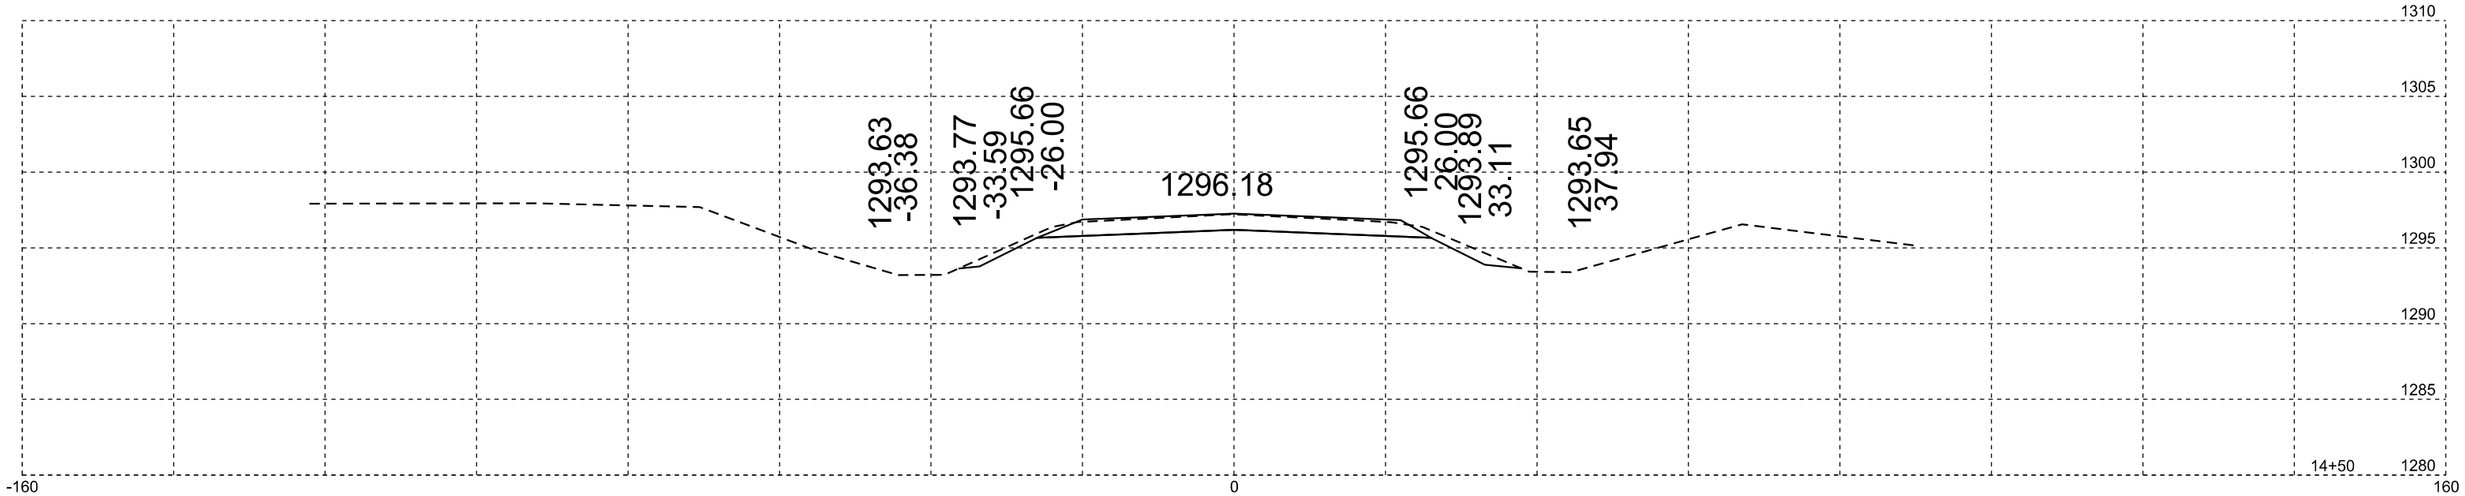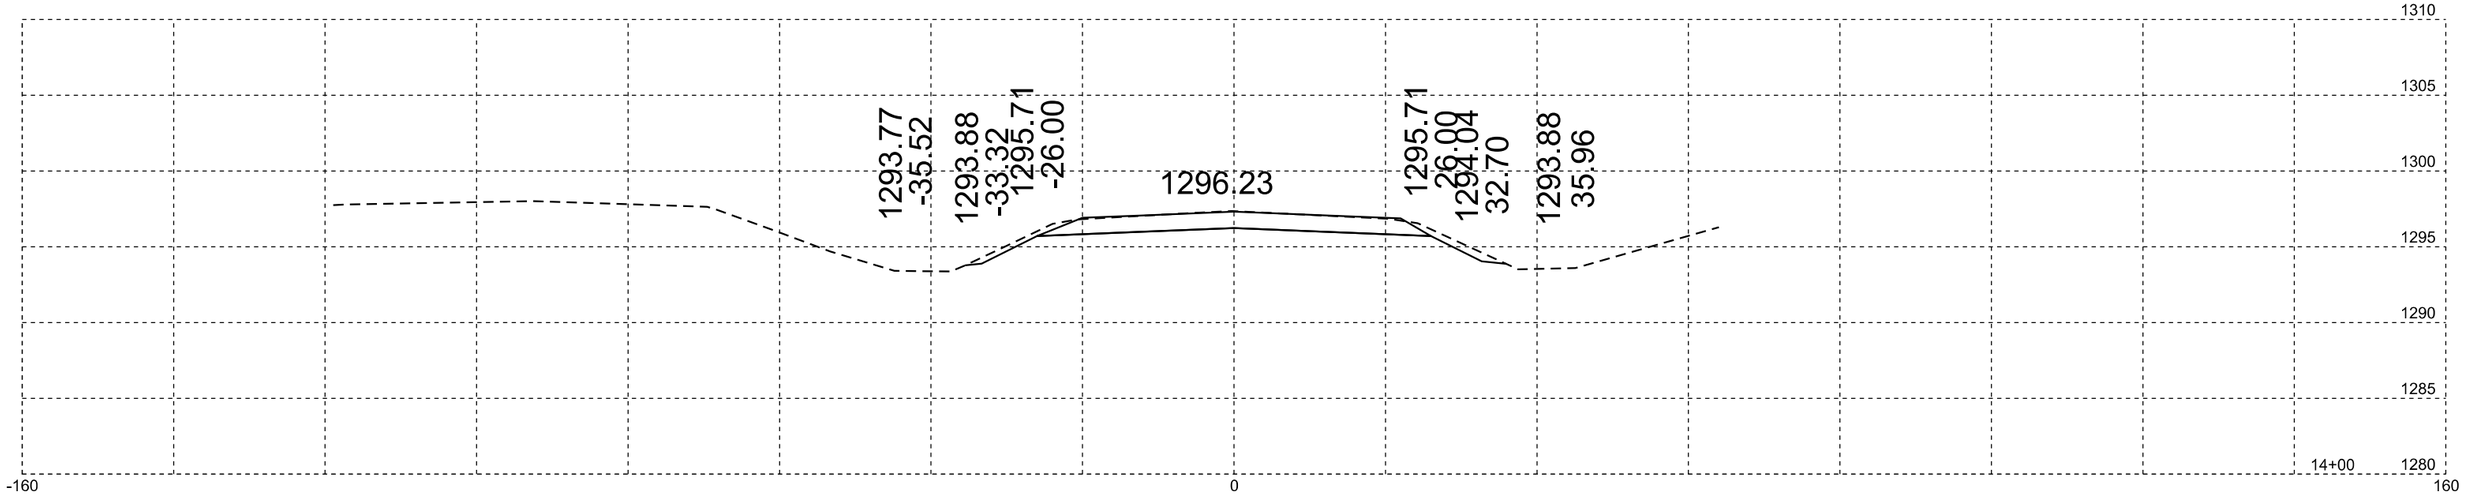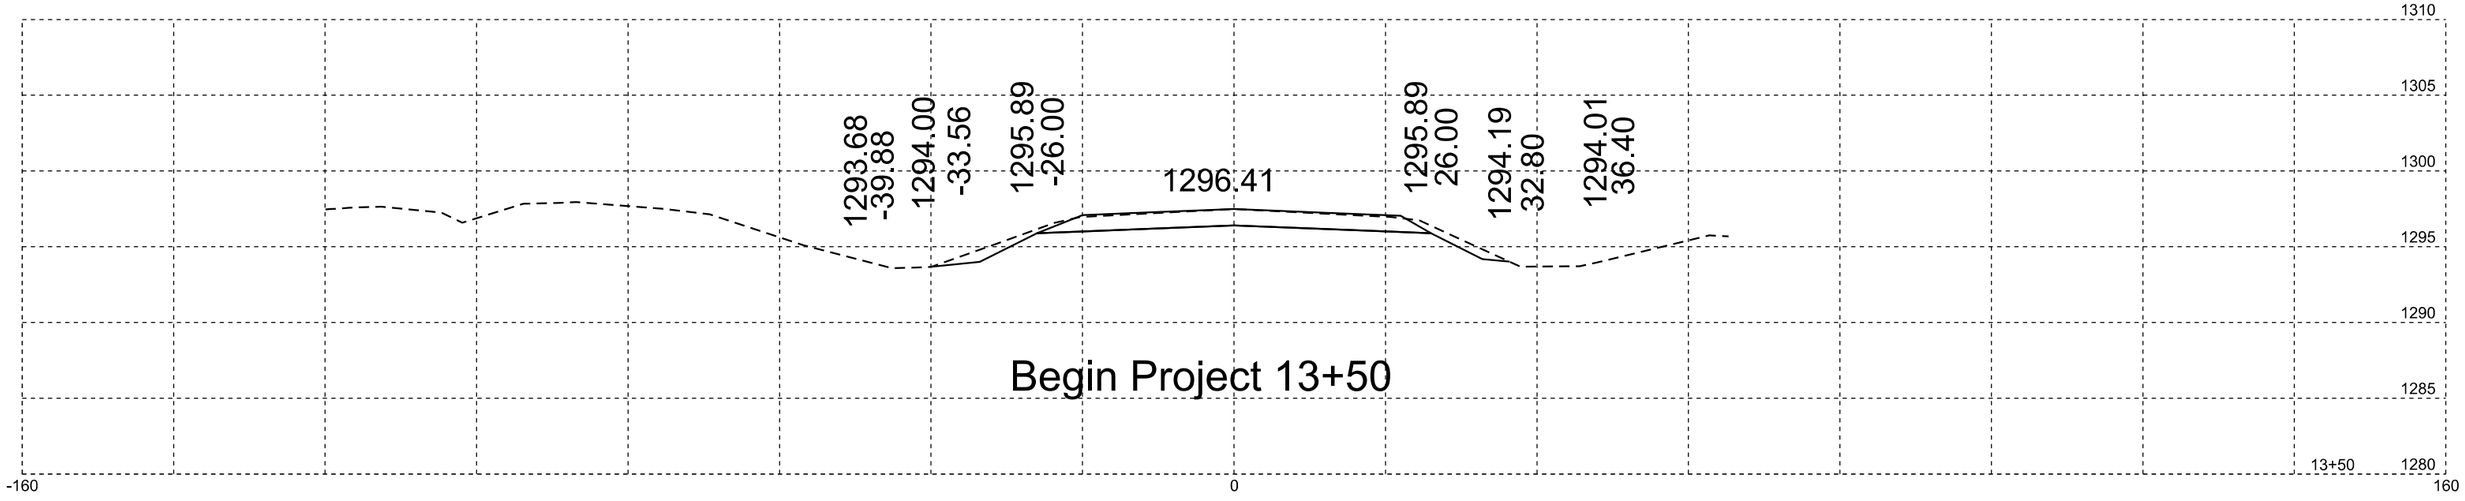
STATE OF SOUTH DAKOTA	PROJECT	SHEET NO.	TOTAL SHEETS
	NH 0212(160)306	X11	X11