Section X: Cross Sections

STATE OF SOUTH DAKOTA	PROJECT	SHEET	TOTAL SHEETS
	P-PH 0011(74)74	X1	X65

Plotting Date: 11/24/2014

INDEX OF SHEETS

X1 General Layout W/Index
X2-X65 Cross Sections

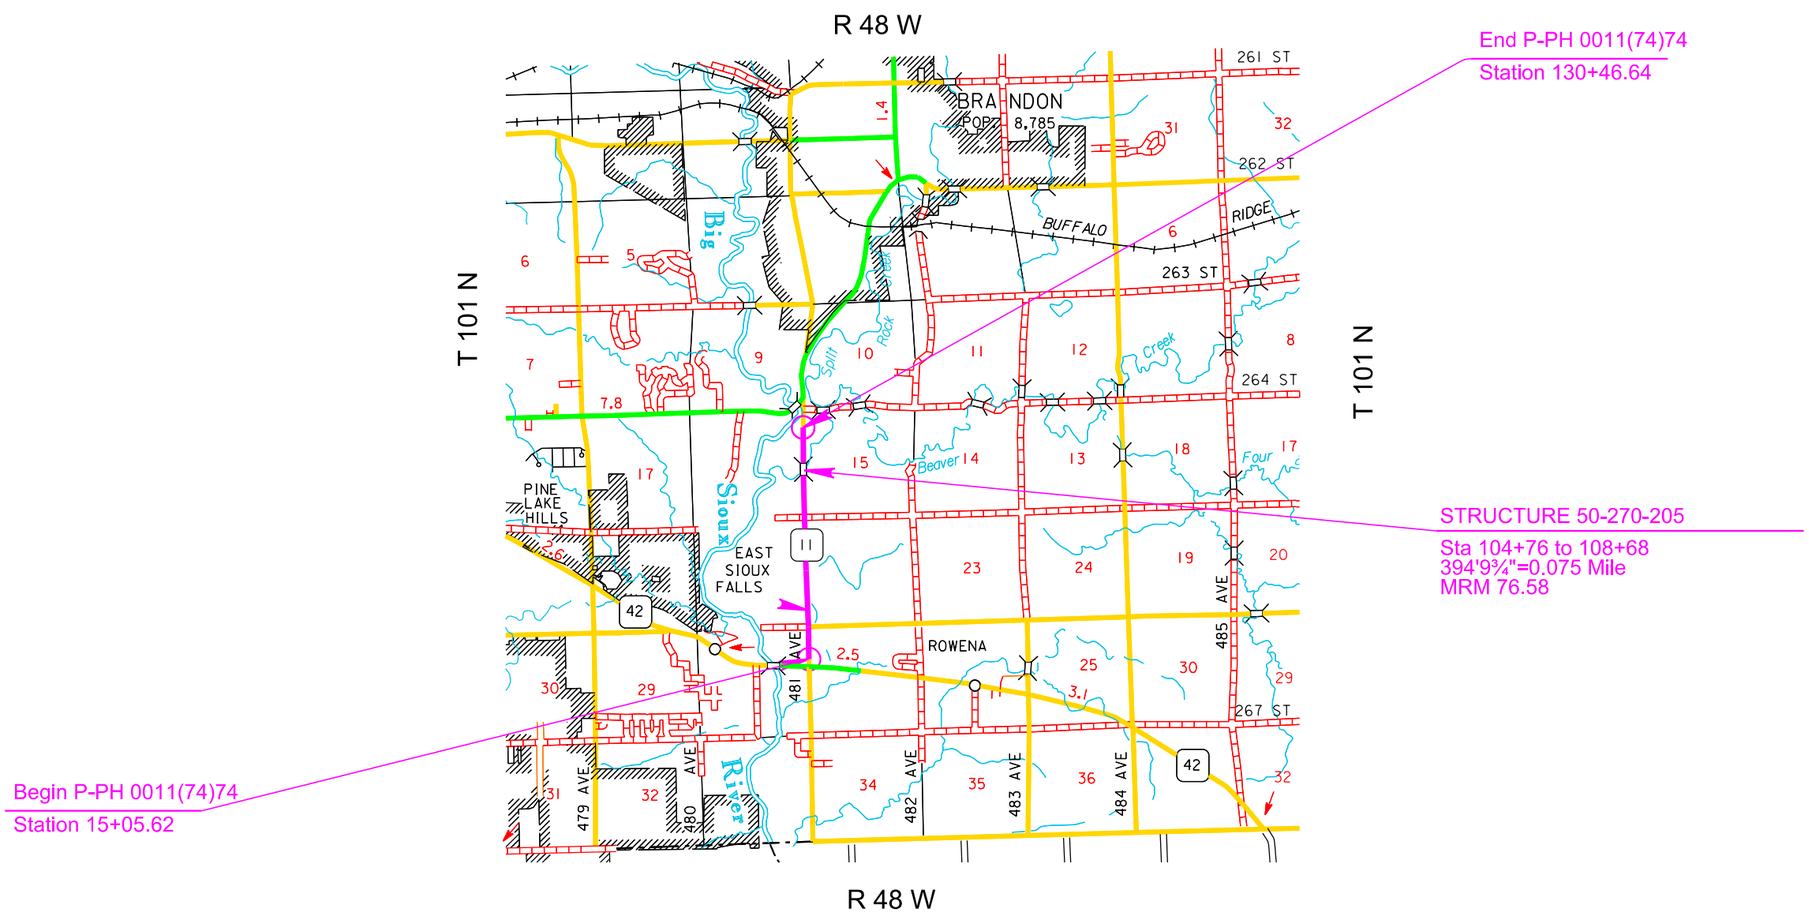

Plot Scale - 1:200

Plotted From - tcsf12142

File - U:\drafprj\min\03B01TitleX.dgn

Plotting Date: 11/24/2014

STATE OF SOUTH DAKOTA	PROJECT	SHEET NO.	TOTAL SHEETS
	P-PH 0011(74)74	X2	X65

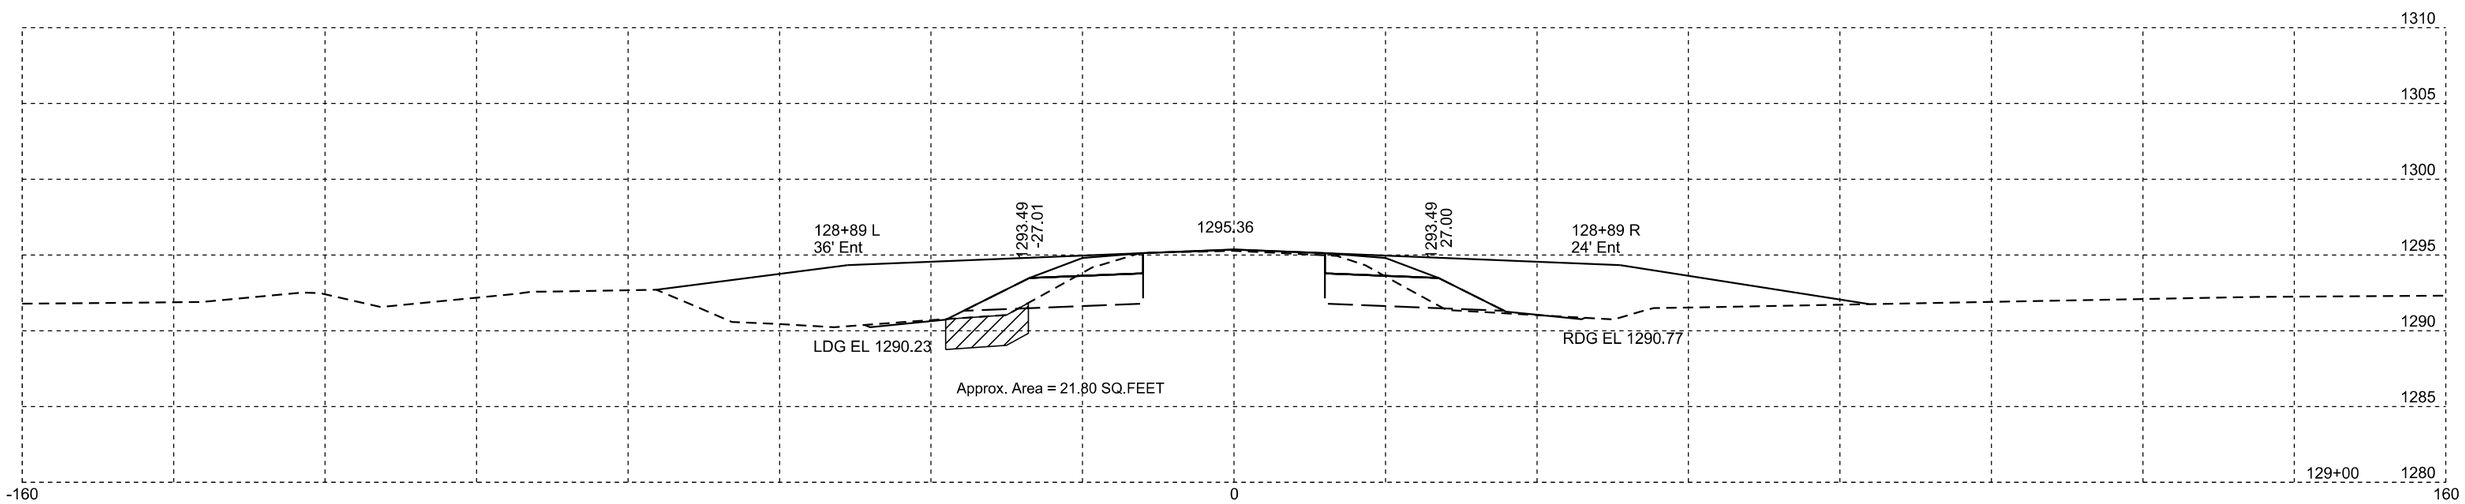

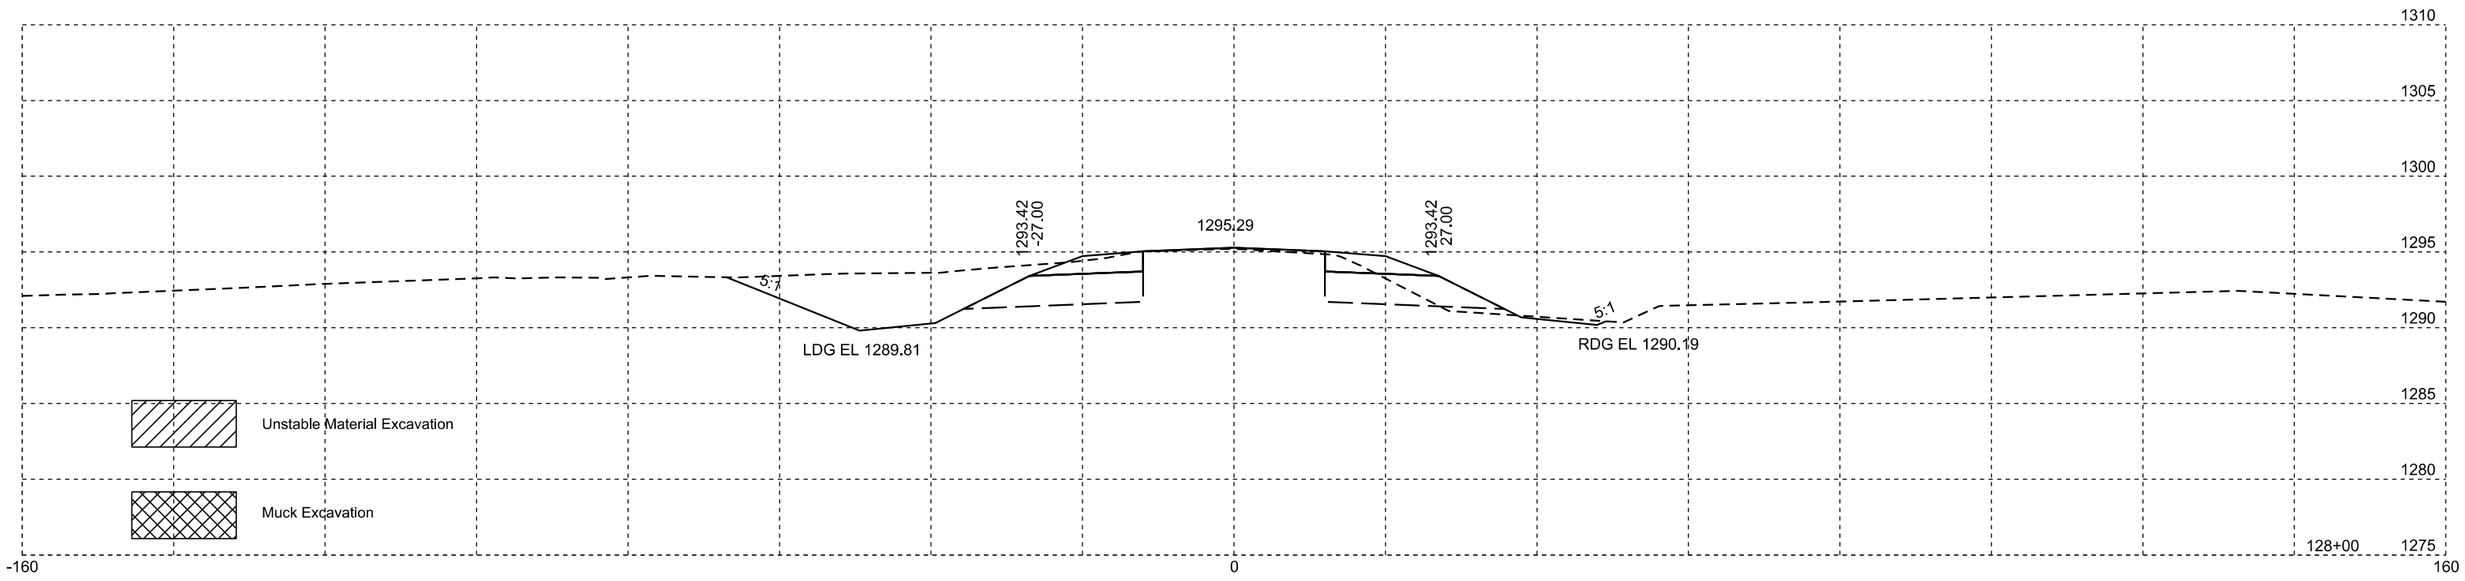

Plotting Date: 11/24/2014

STATE OF SOUTH DAKOTA	PROJECT	SHEET NO.	TOTAL SHEETS
	P-PH 0011(74)74	X3	X65

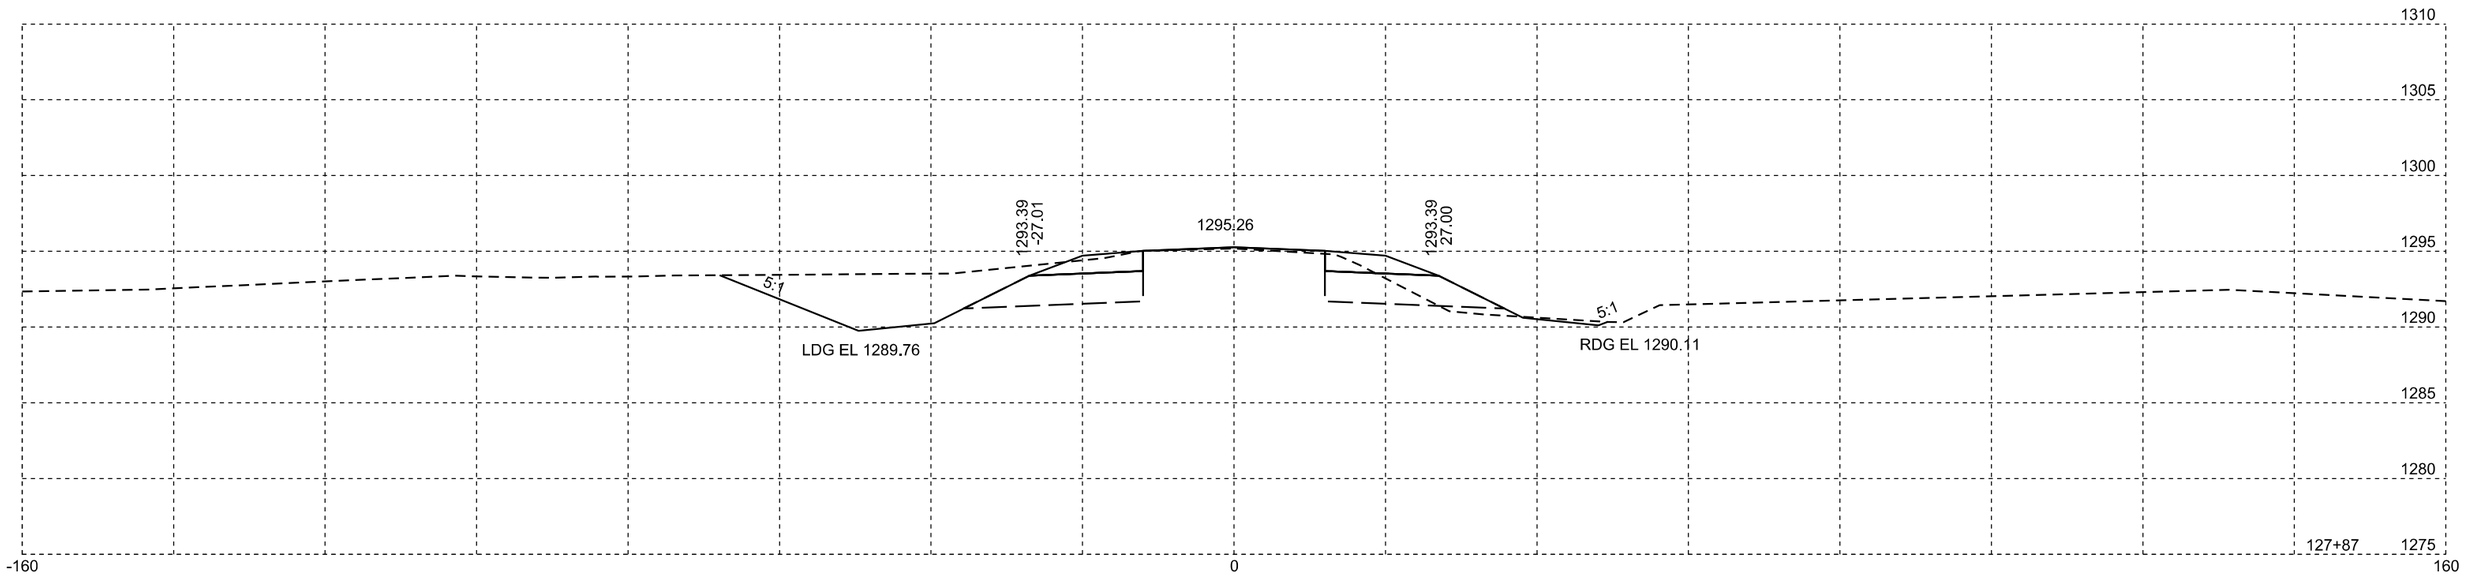

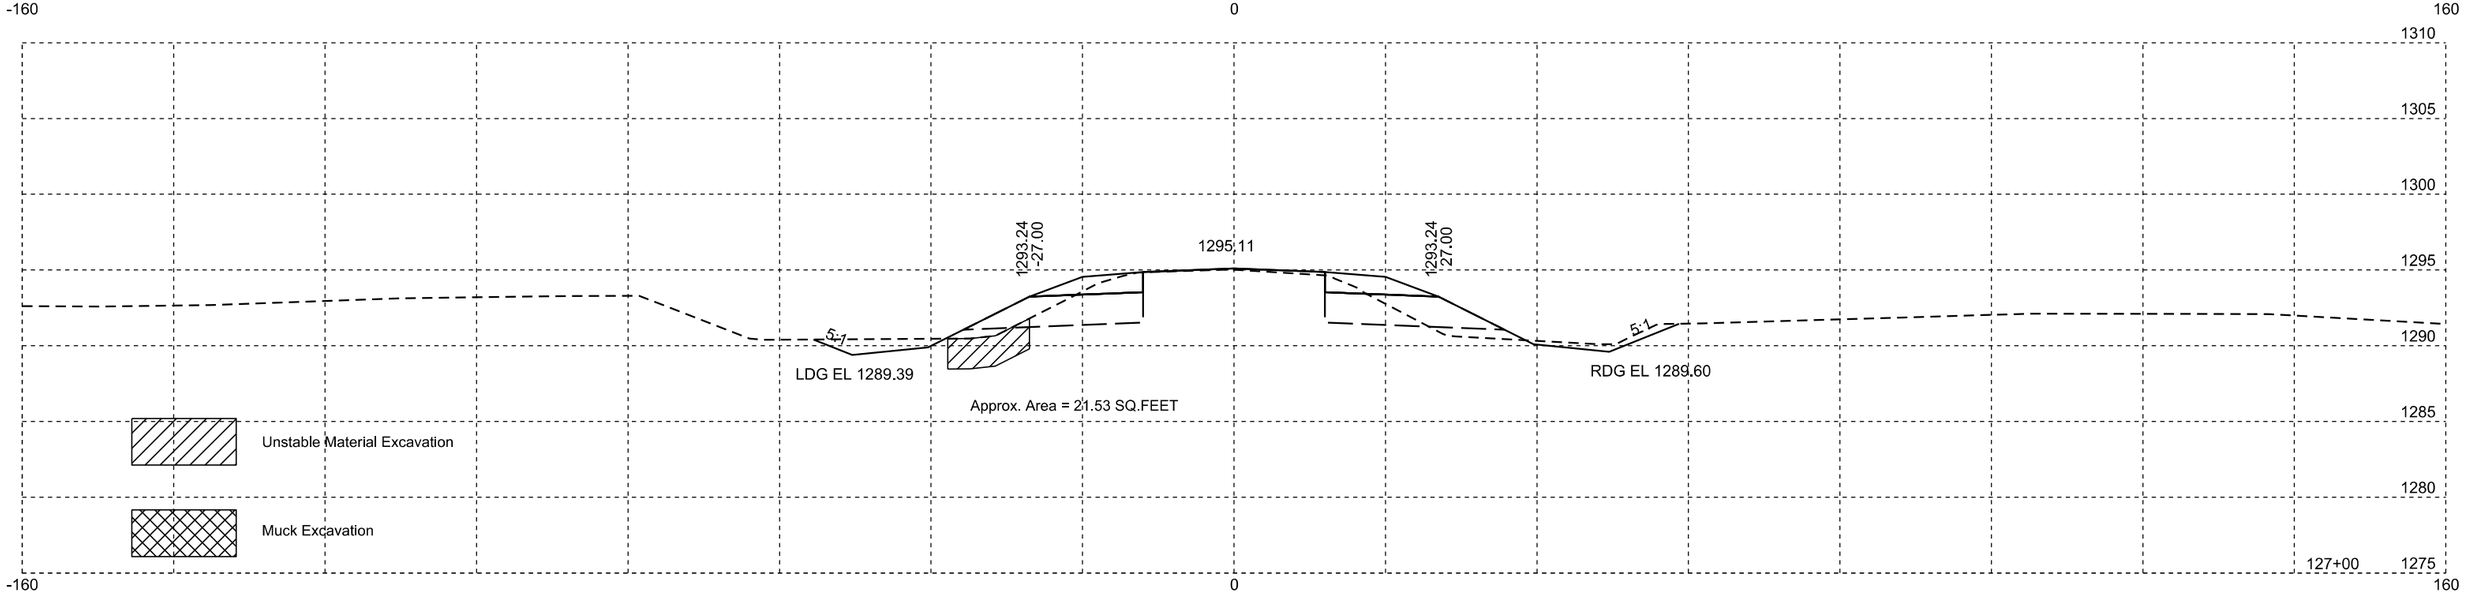

Plotting Date: 11/24/2014

STATE OF SOUTH DAKOTA	PROJECT	SHEET NO.	TOTAL SHEETS
	P-PH 0011(74)74	X4	X65

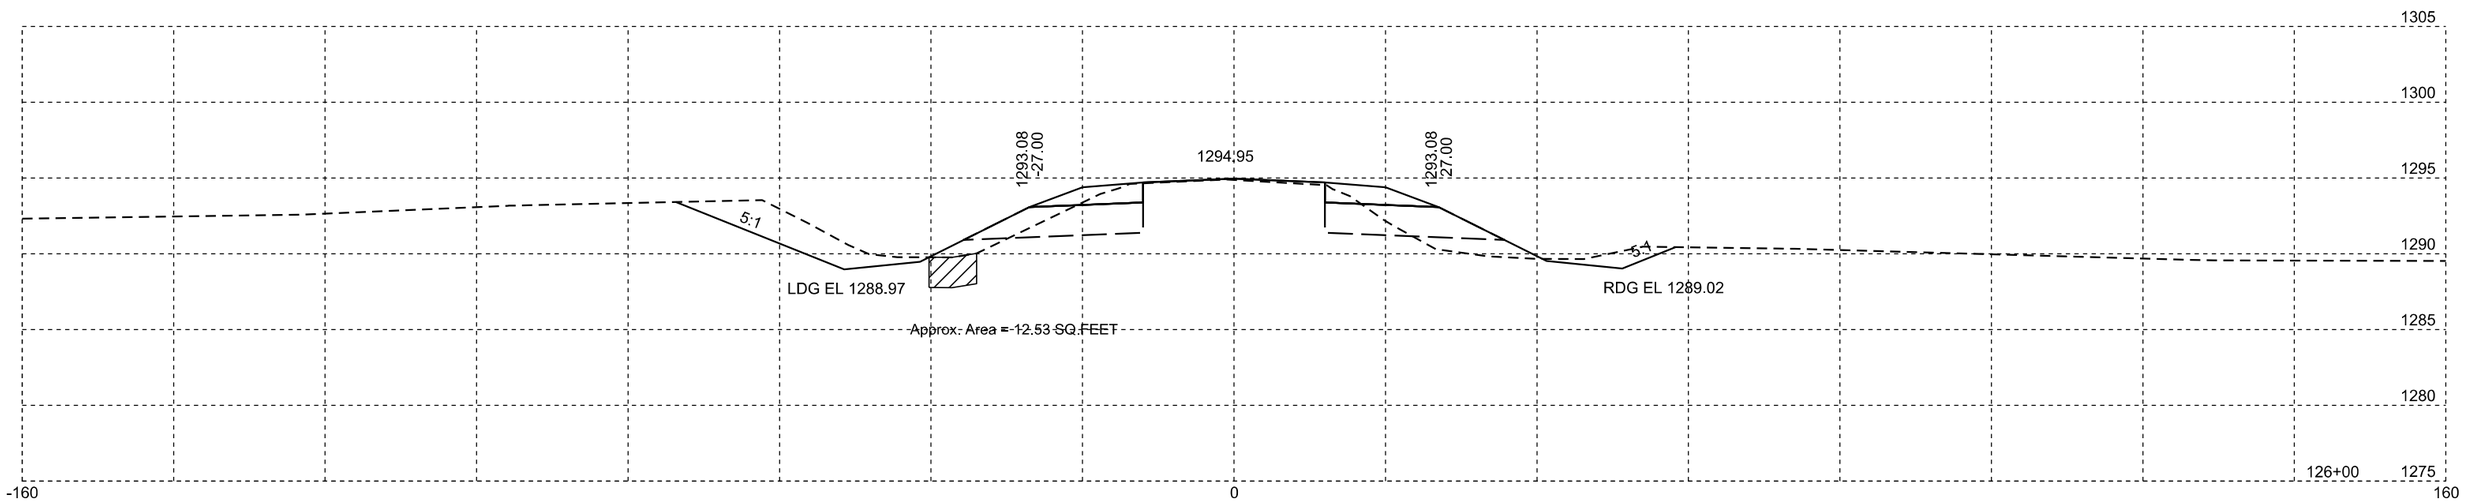

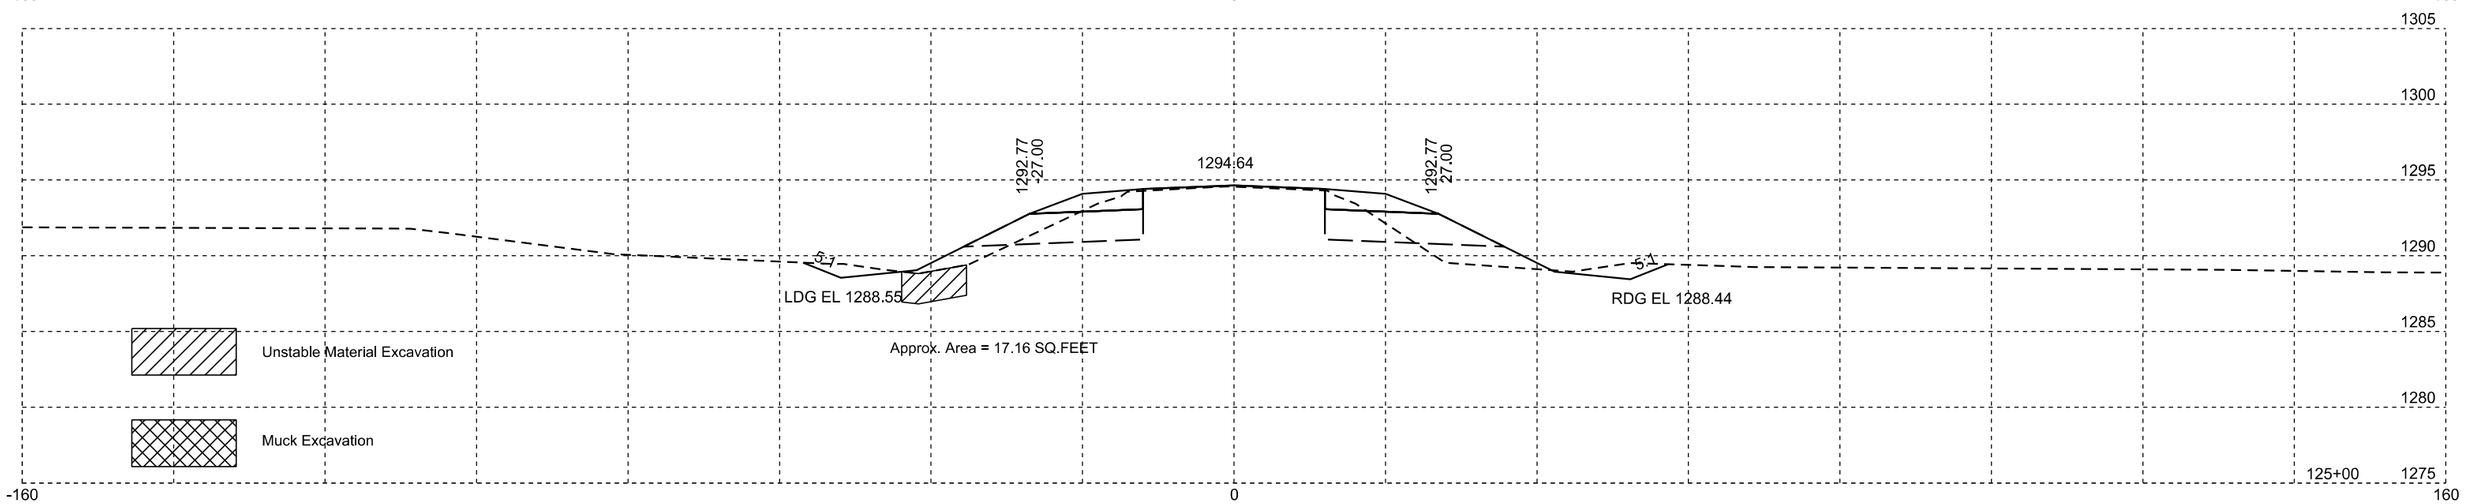

Plotting Date: 11/24/2014

STATE OF SOUTH DAKOTA	PROJECT	SHEET NO.	TOTAL SHEETS
	P-PH 0011(74)74	X5	X65

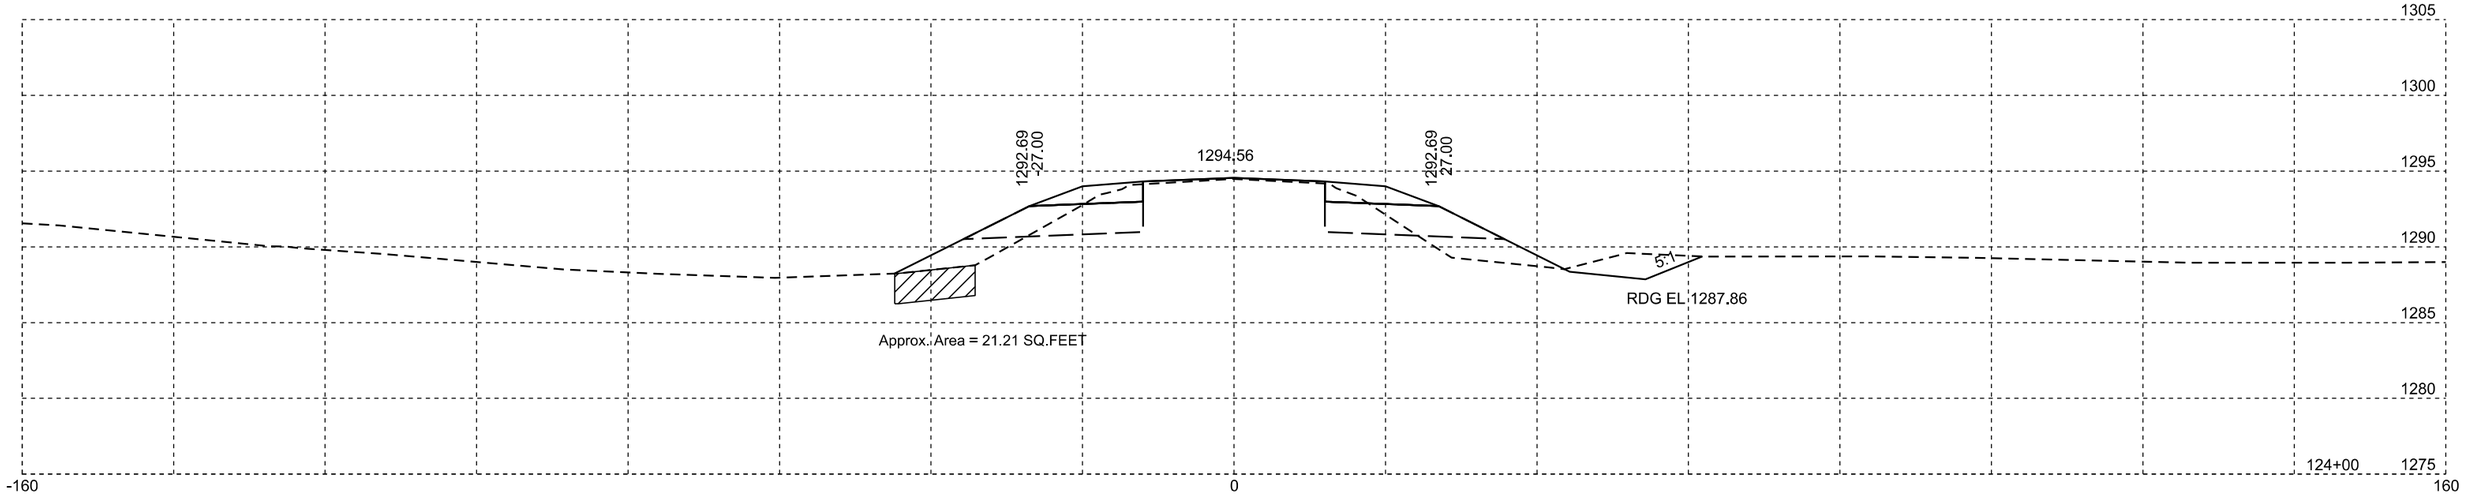

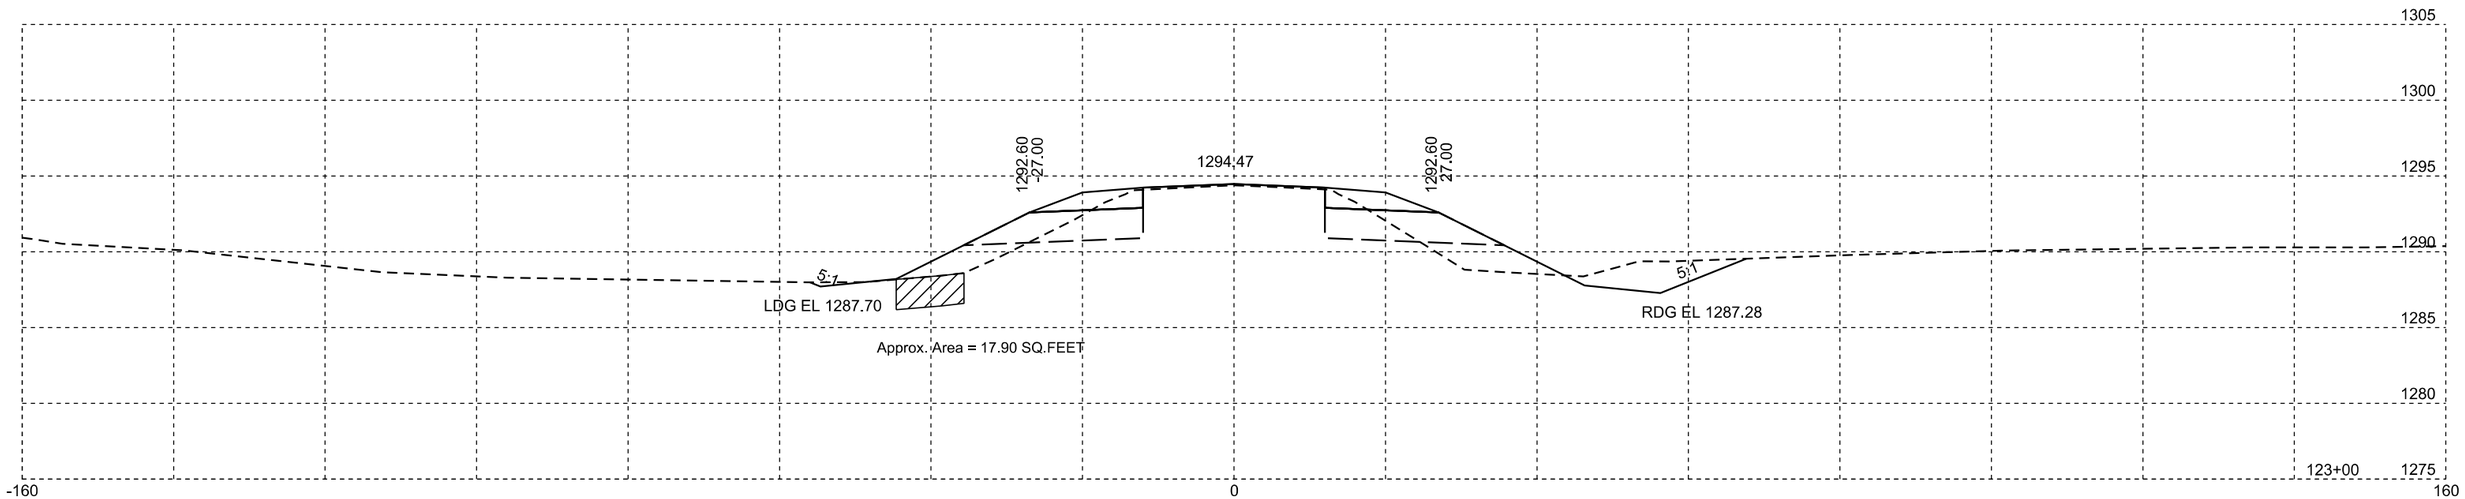

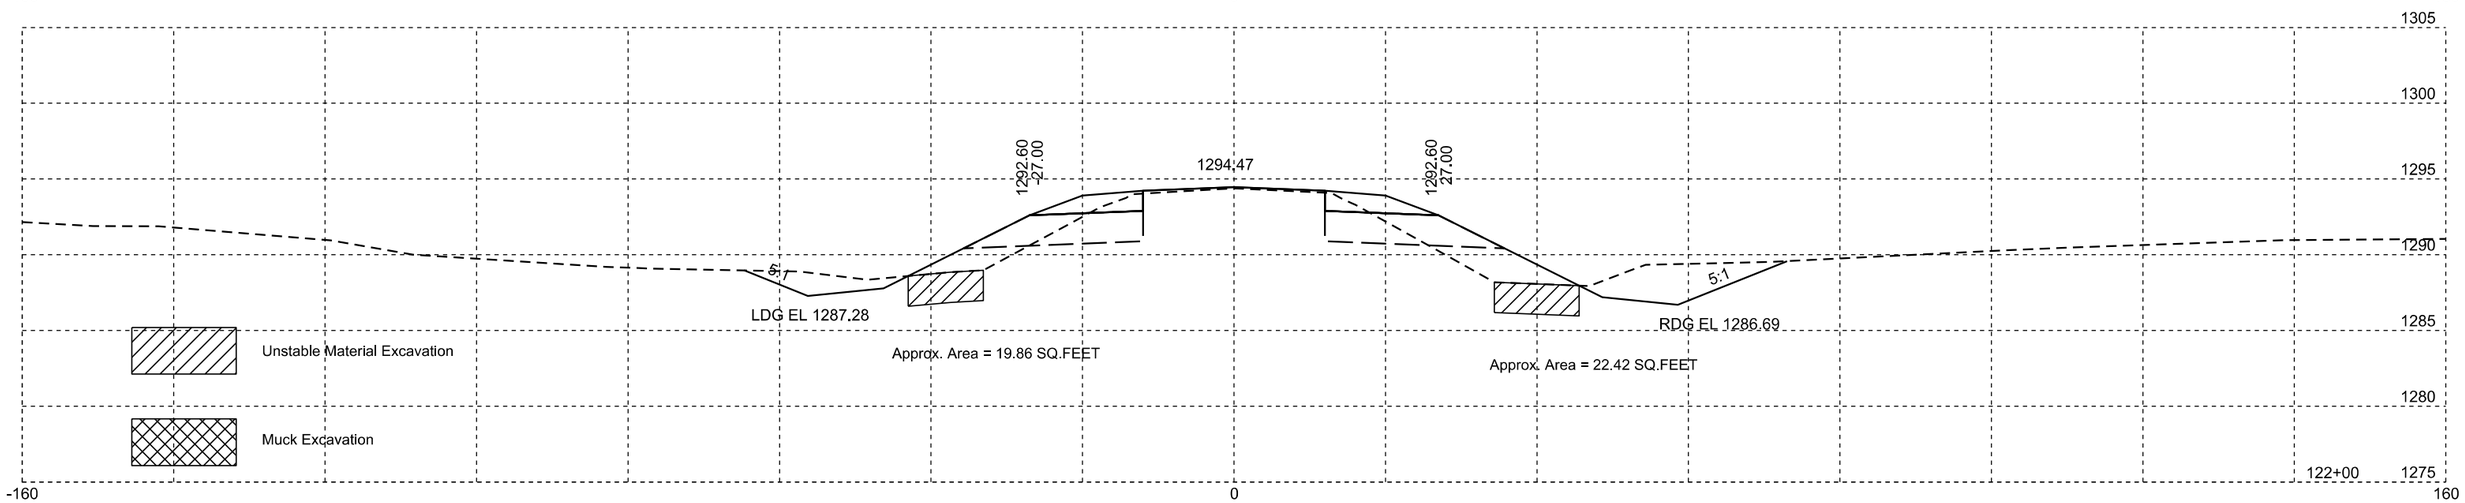

Plotting Date: 11/24/2014

STATE OF SOUTH DAKOTA	PROJECT	SHEET NO.	TOTAL SHEETS
	P-PH 0011(74)74	X6	X65

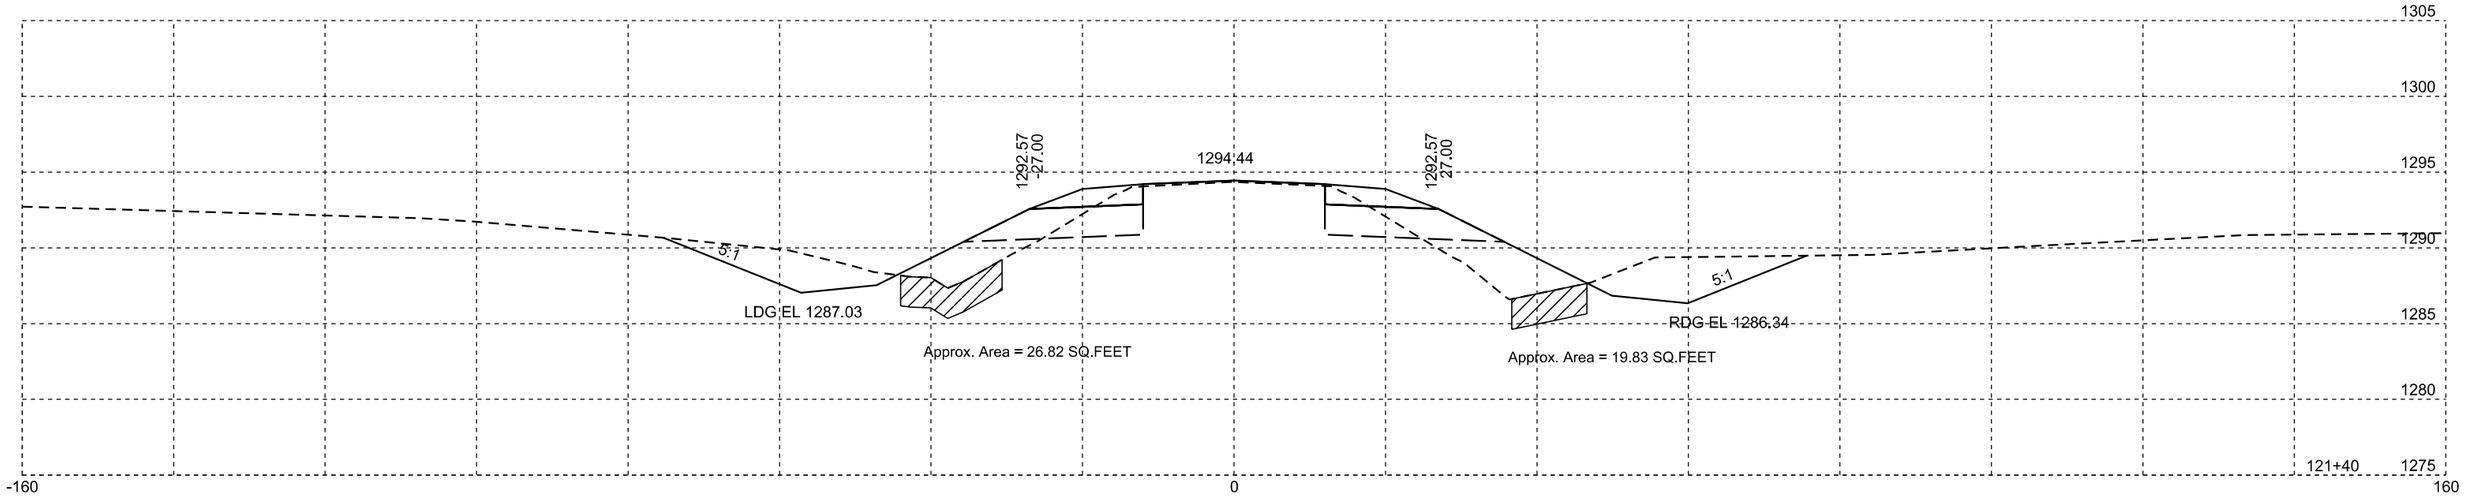

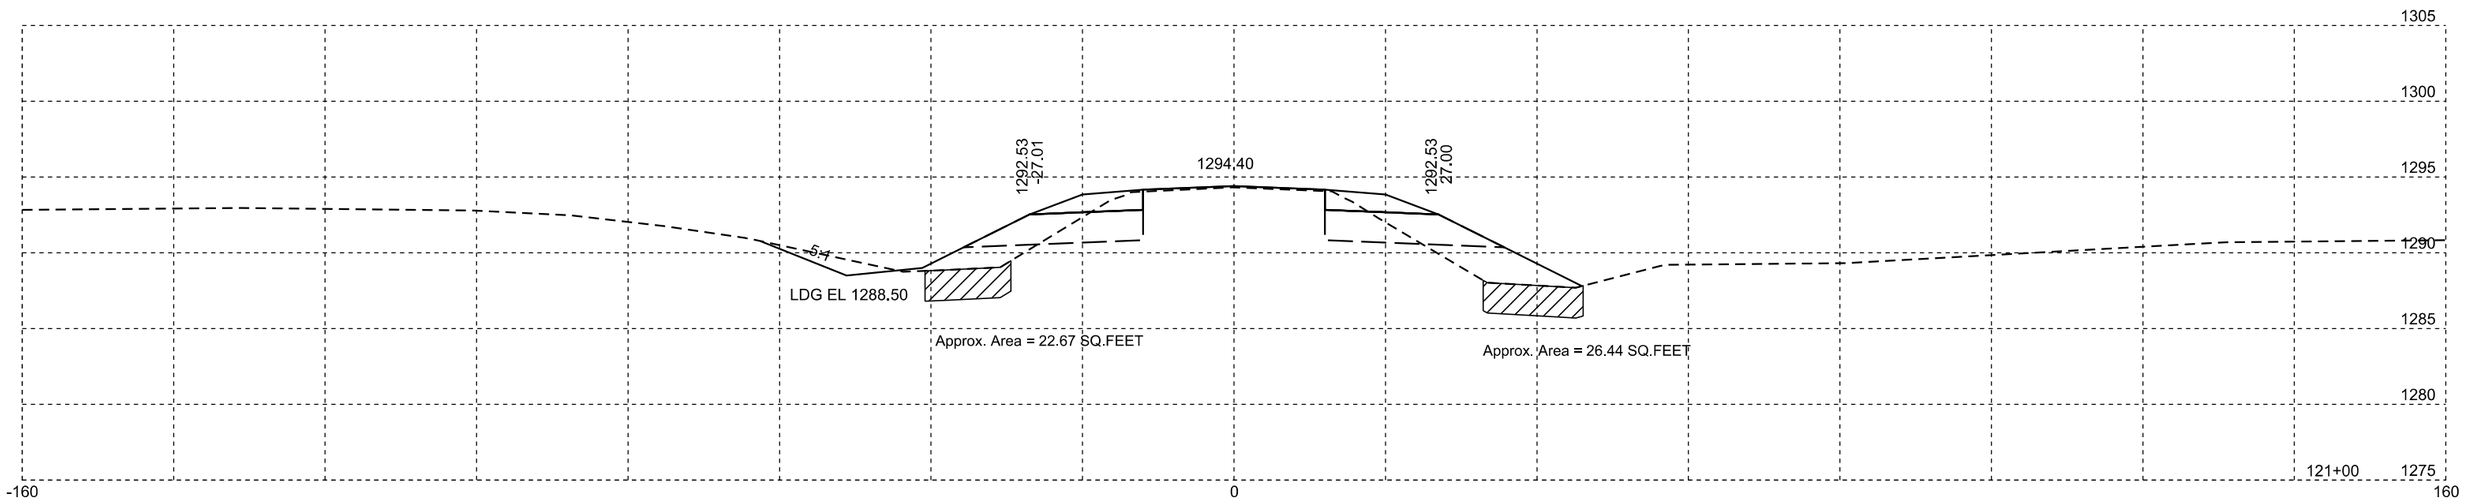

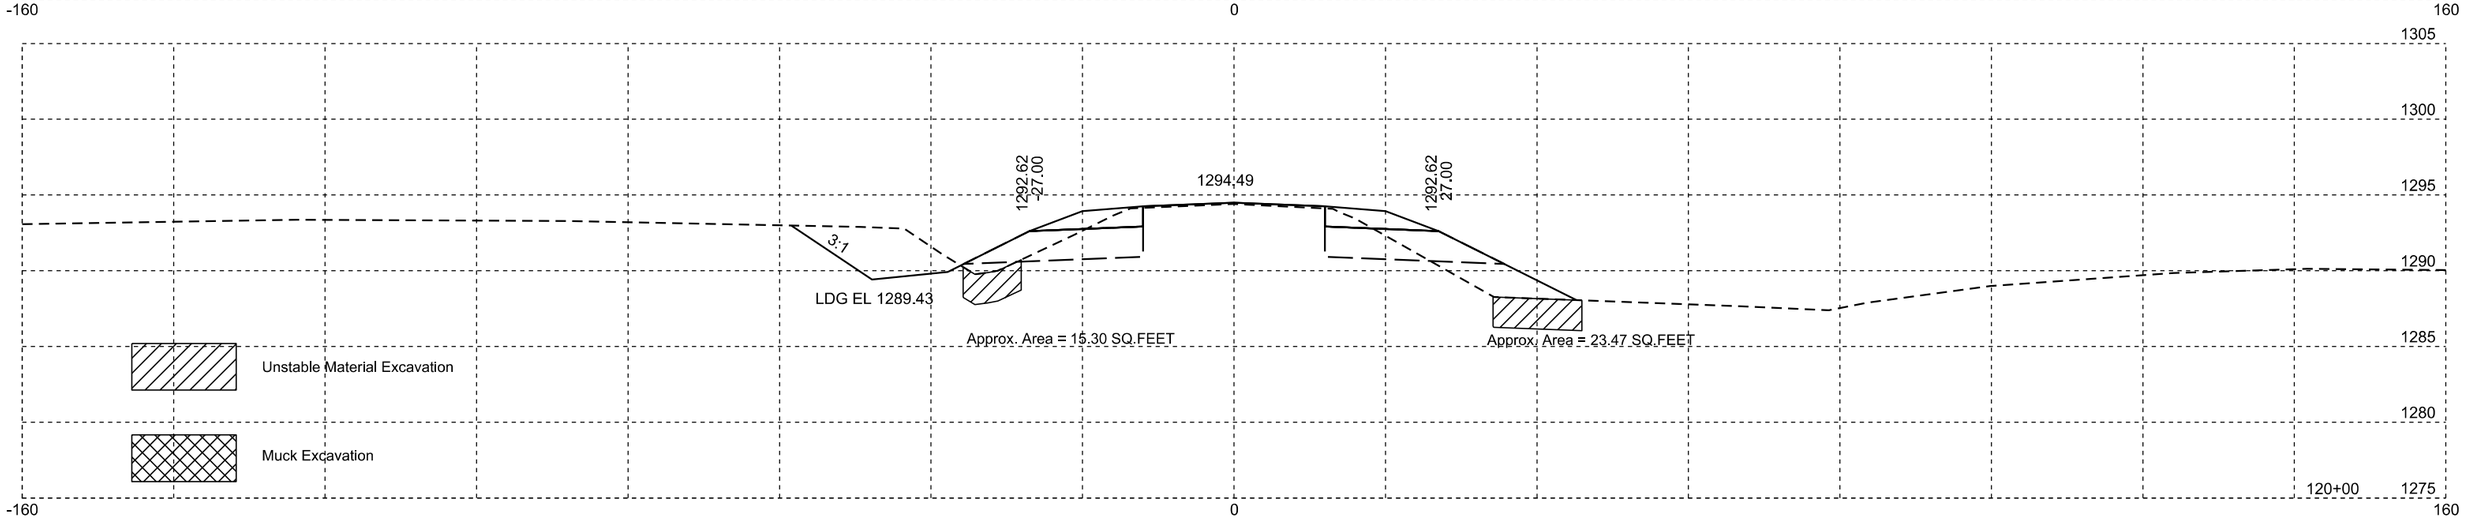

Plotting Date: 11/24/2014

STATE OF SOUTH DAKOTA	PROJECT	SHEET NO.	TOTAL SHEETS
	P-PH 0011(74)74	X7	X65

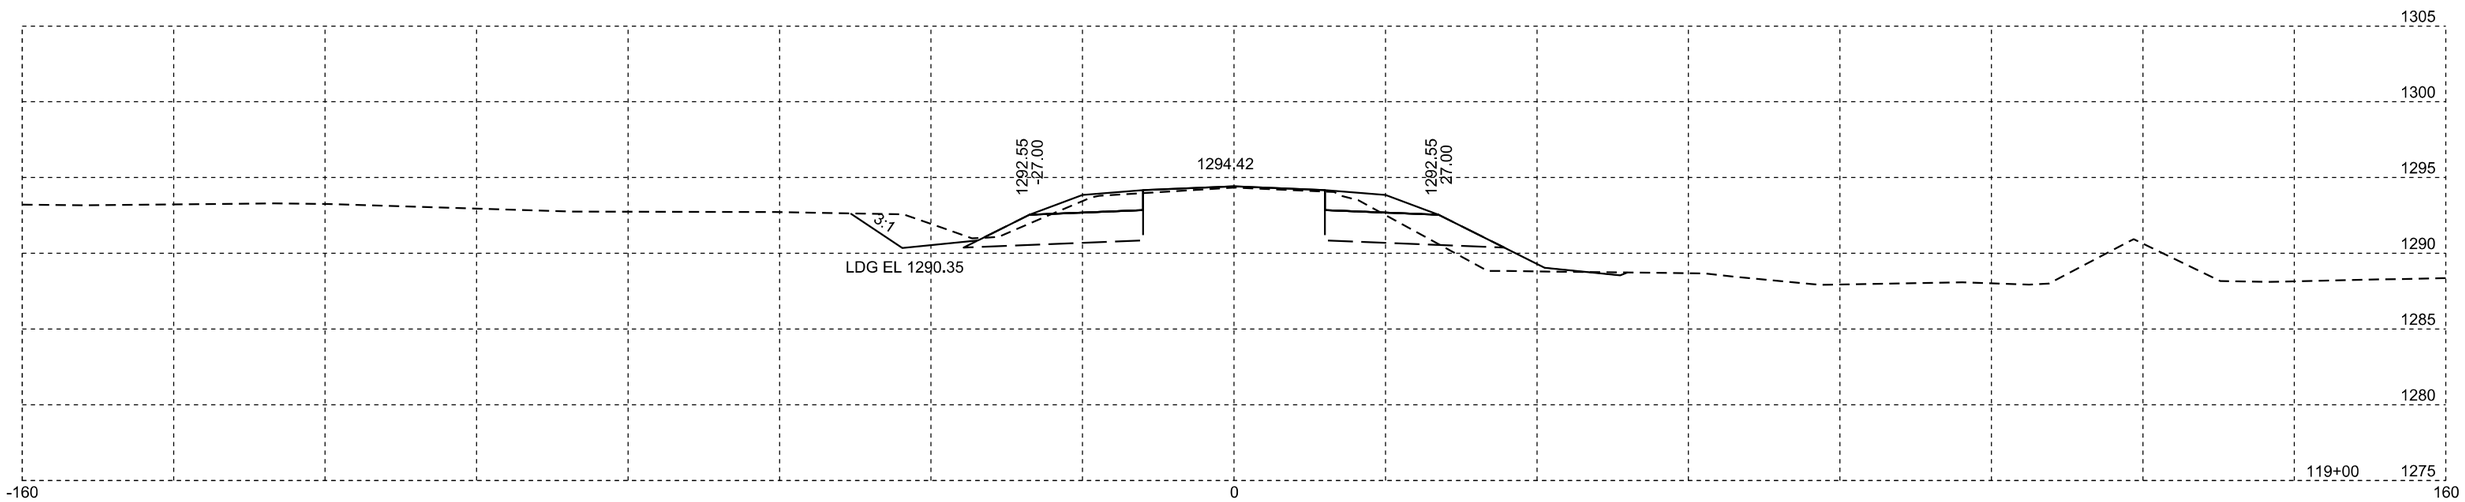

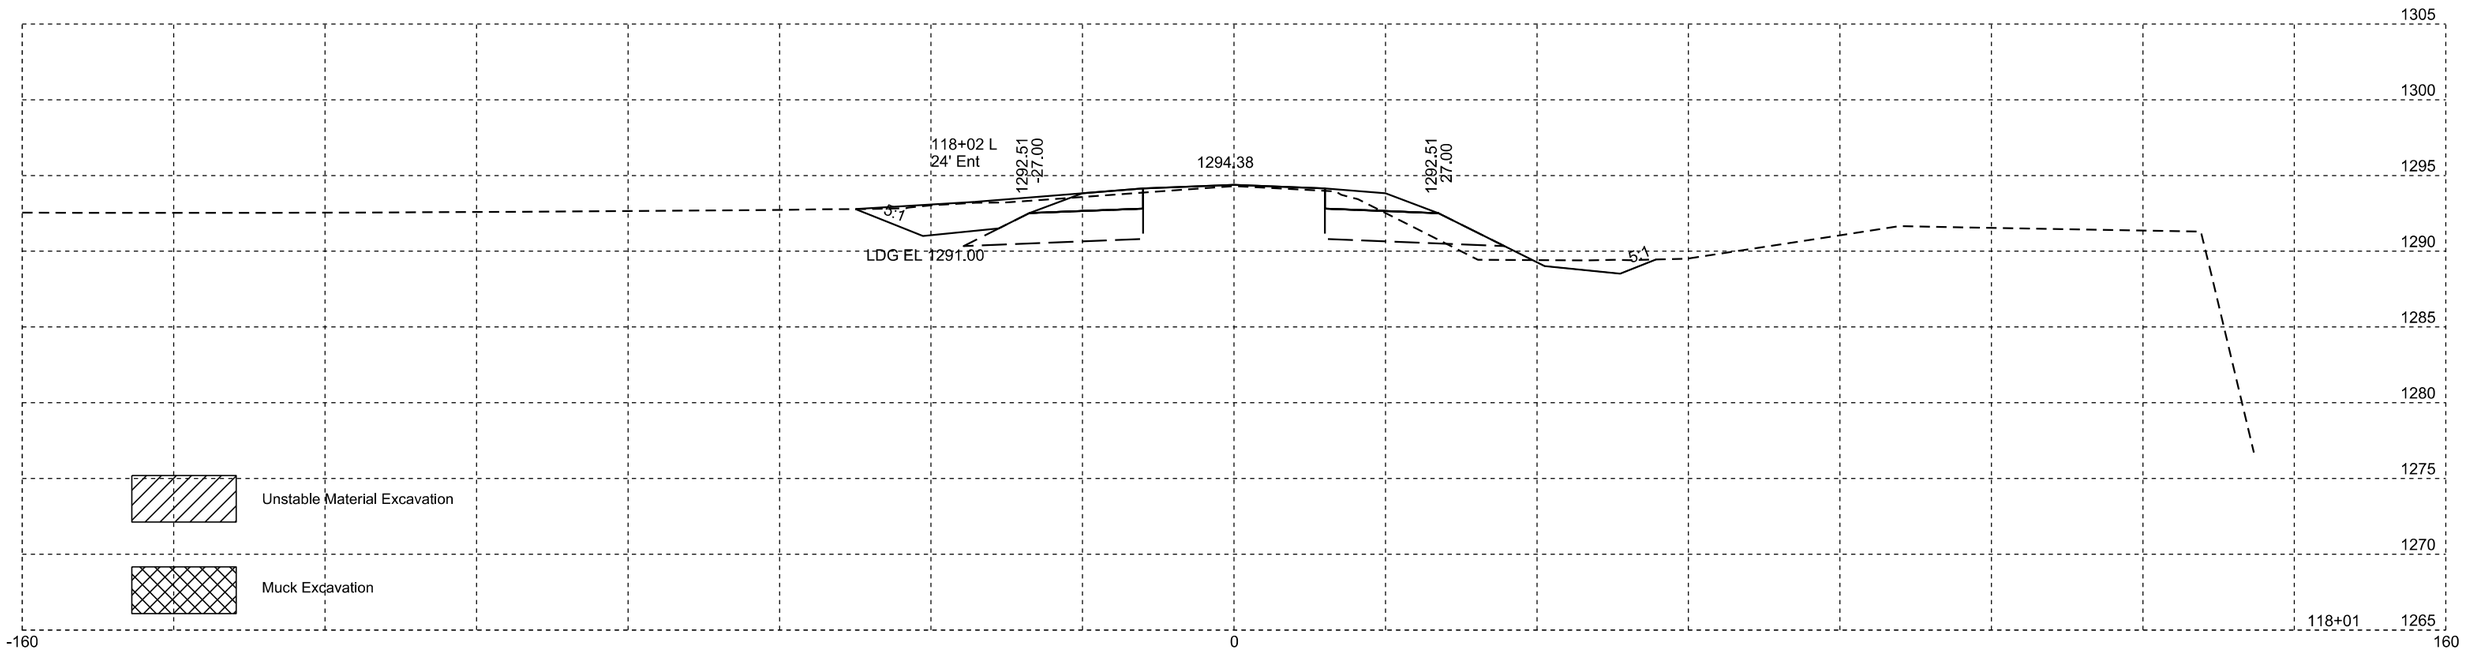

Plotting Date: 11/24/2014

STATE OF SOUTH DAKOTA	PROJECT	SHEET NO.	TOTAL SHEETS
	P-PH 0011(74)74	X8	X65

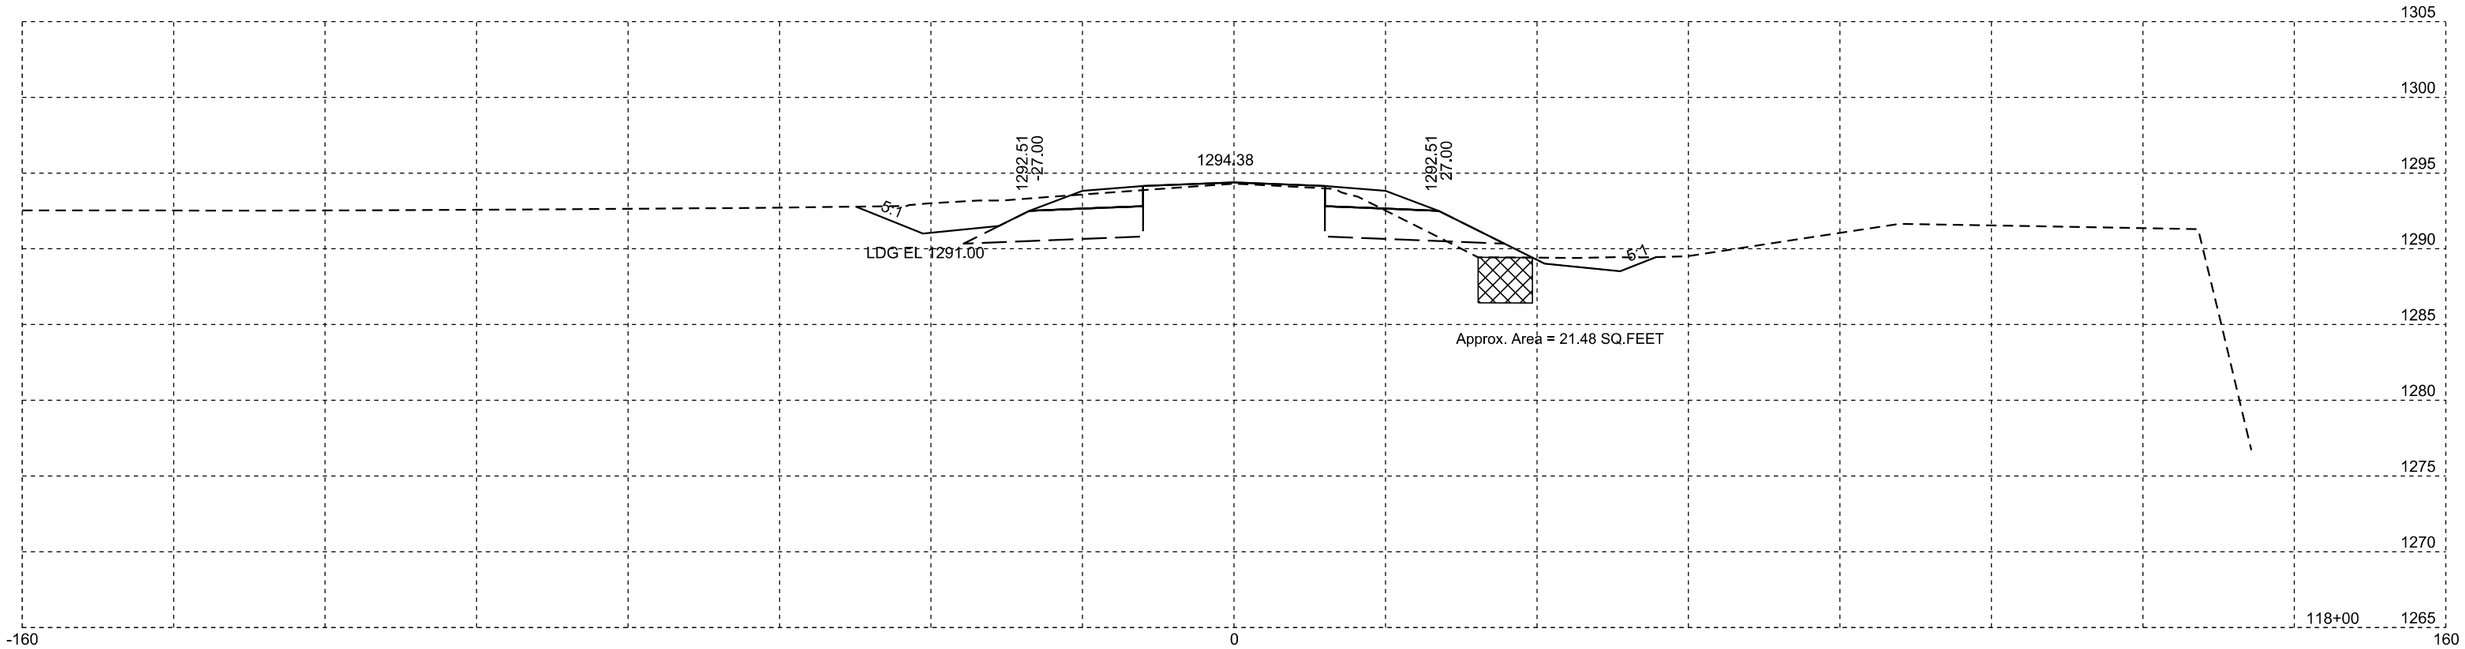

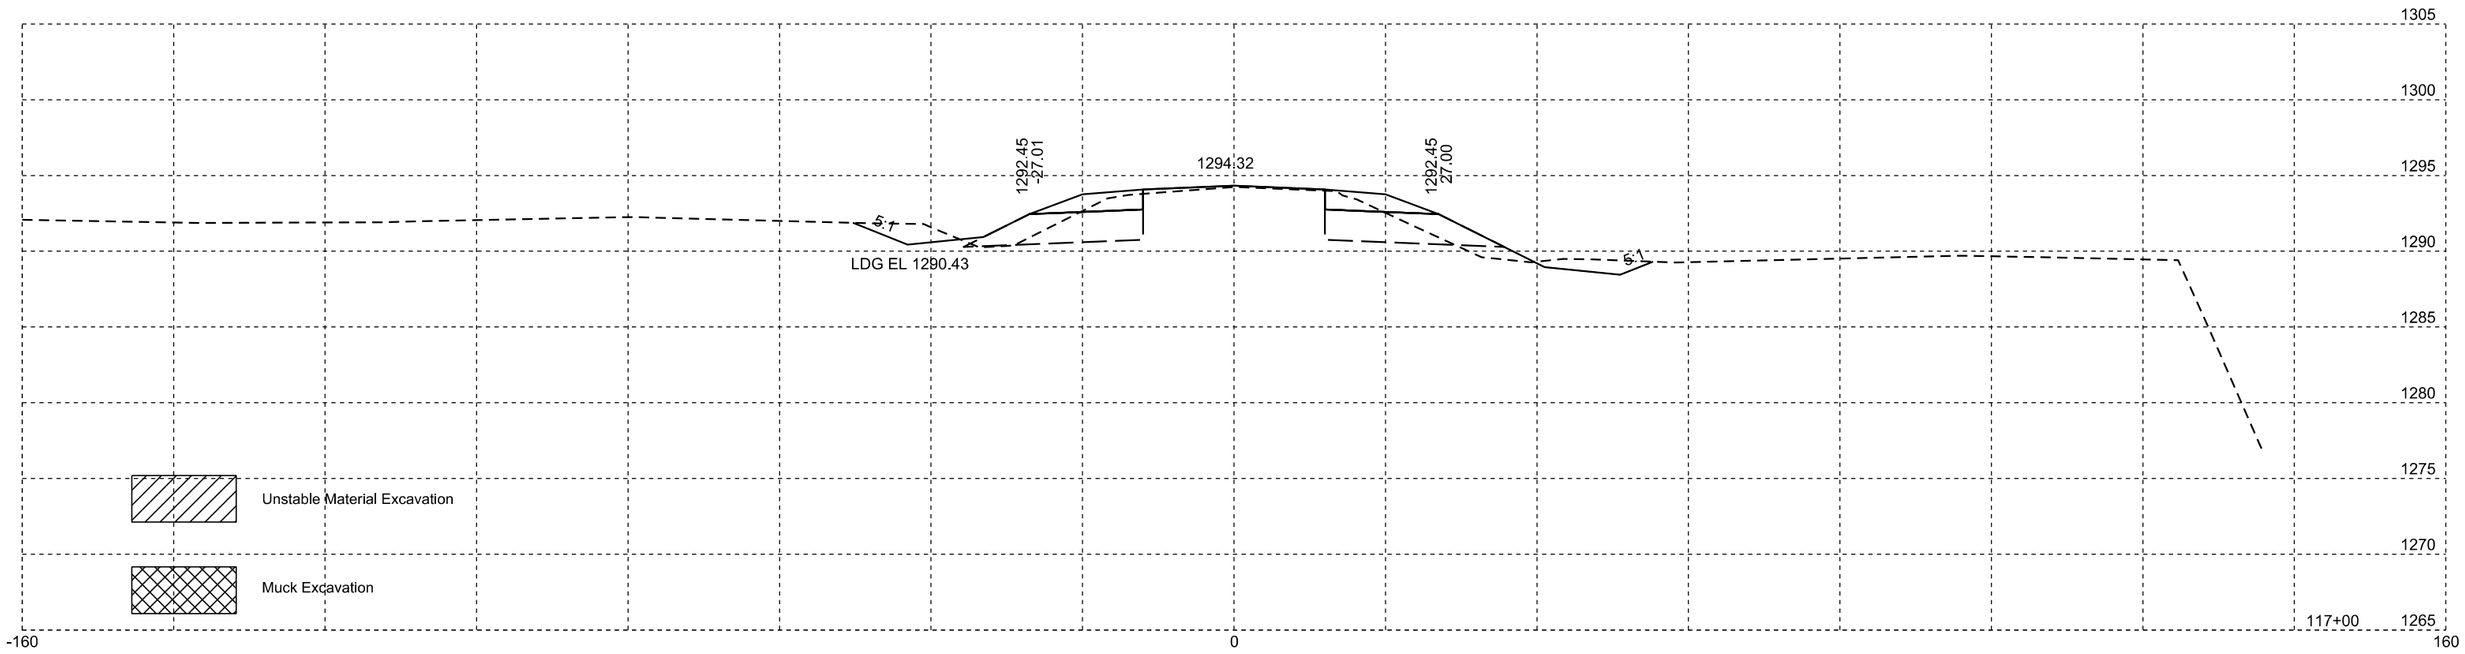

Plotting Date: 11/24/2014

STATE OF SOUTH DAKOTA	PROJECT	SHEET NO.	TOTAL SHEETS
	P-PH 0011(74)74	X9	X65

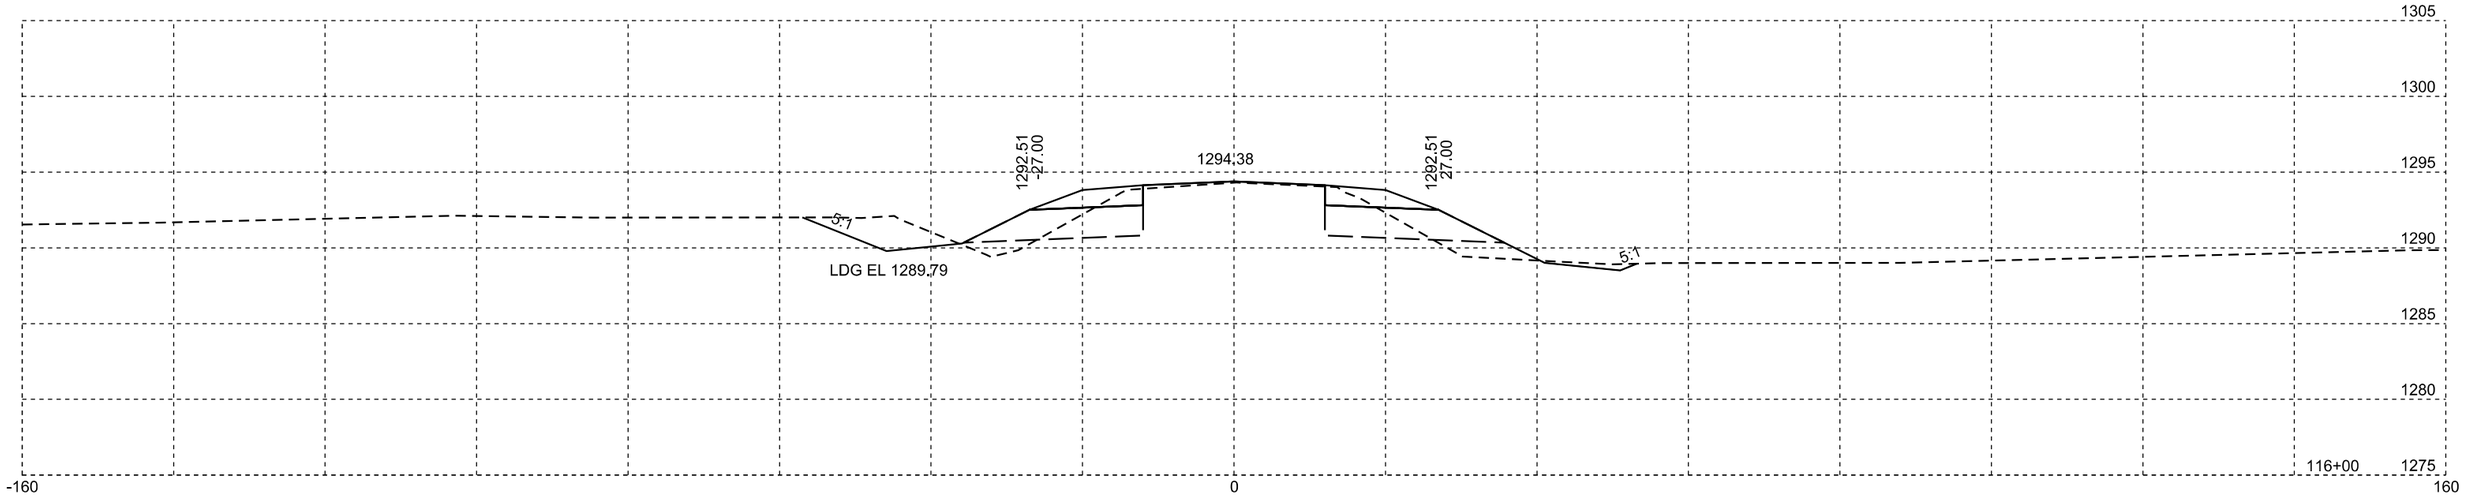

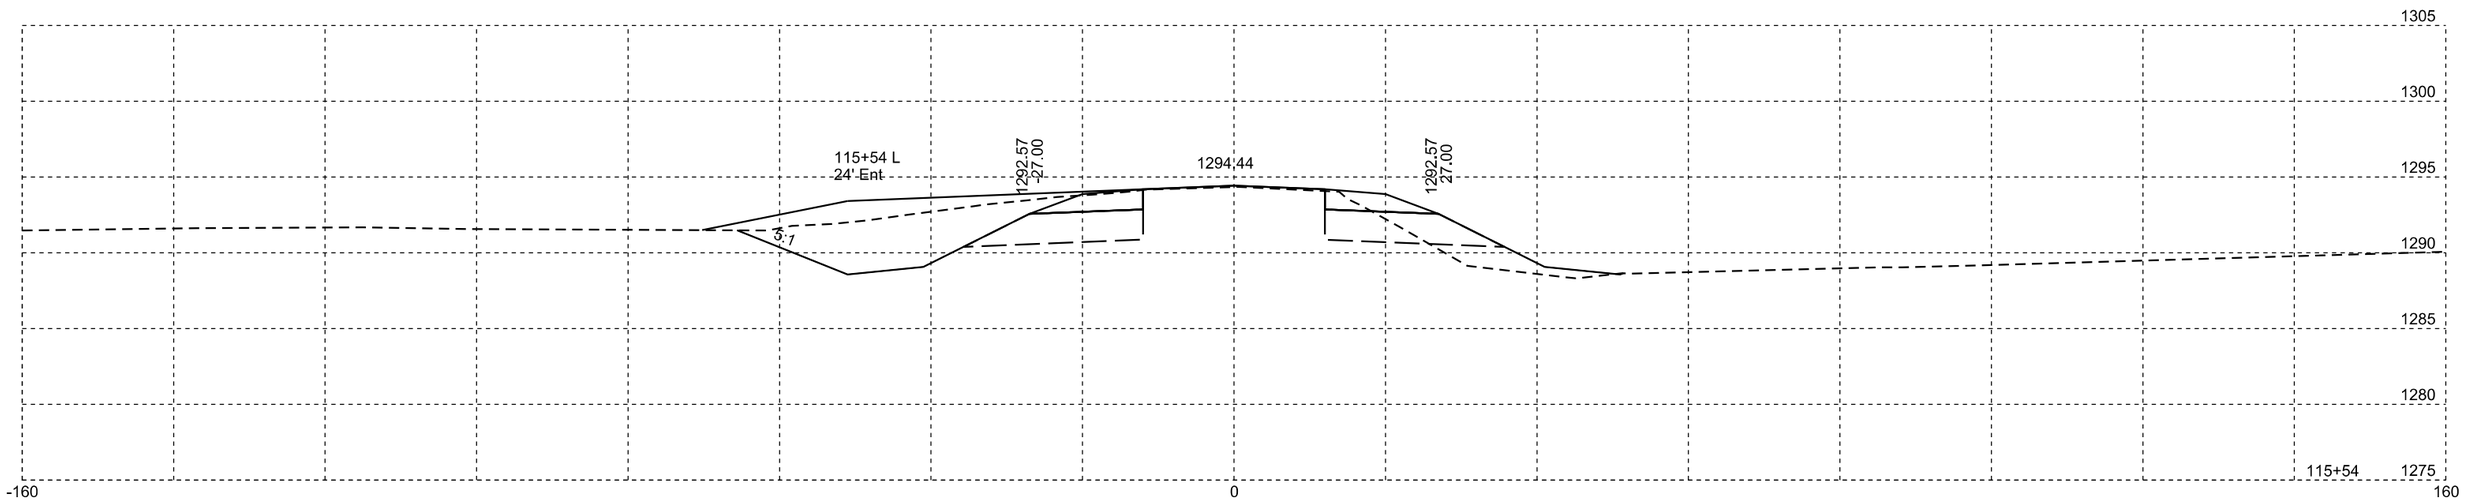

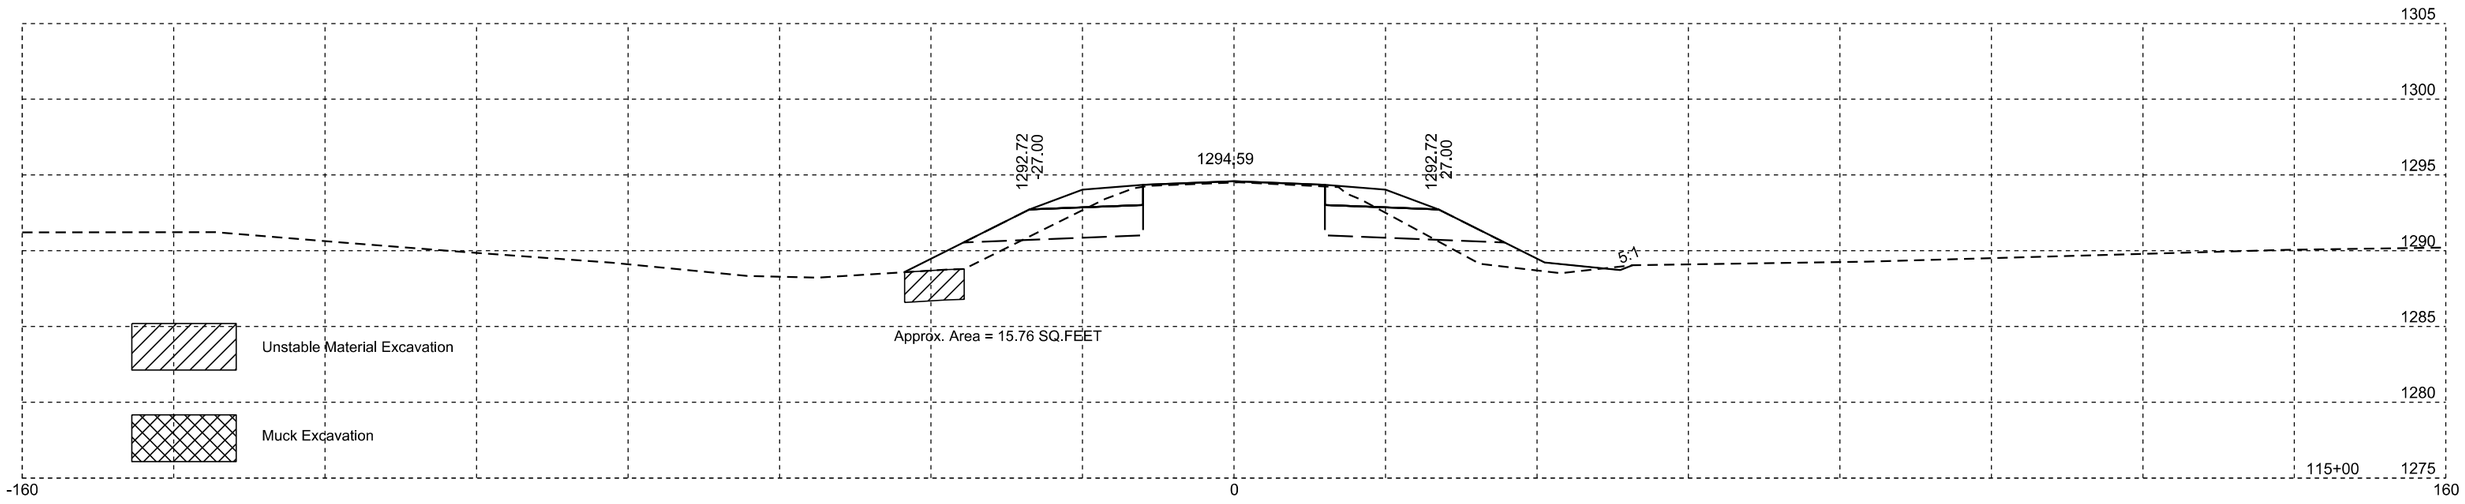

Plotting Date: 11/24/2014

STATE OF SOUTH DAKOTA	PROJECT	SHEET NO.	TOTAL SHEETS
	P-PH 0011(74)74	X10	X65

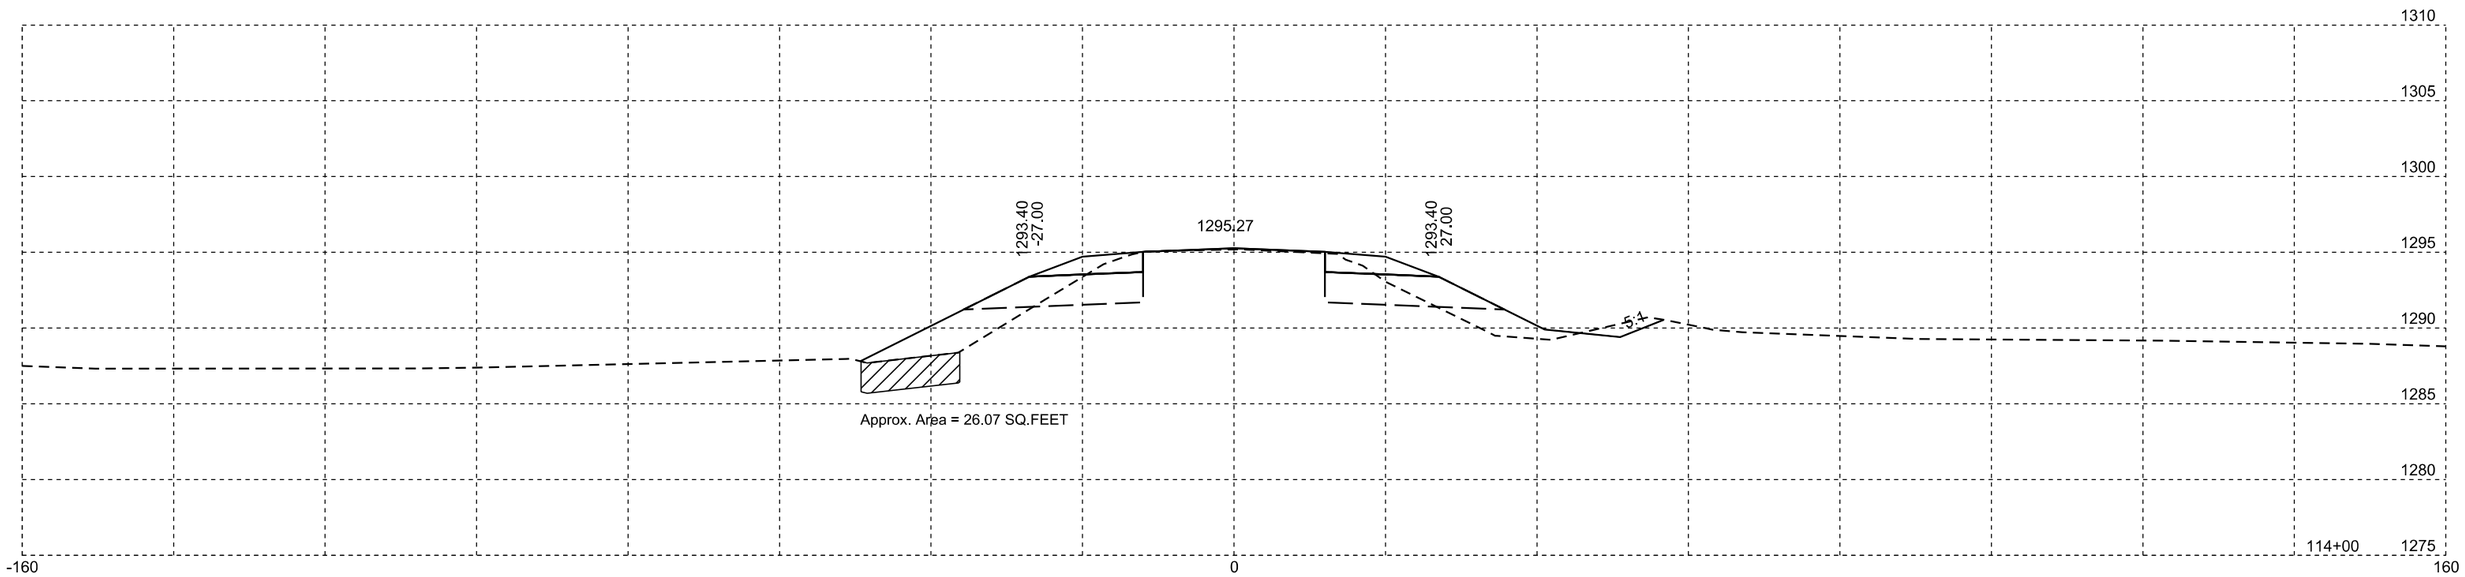

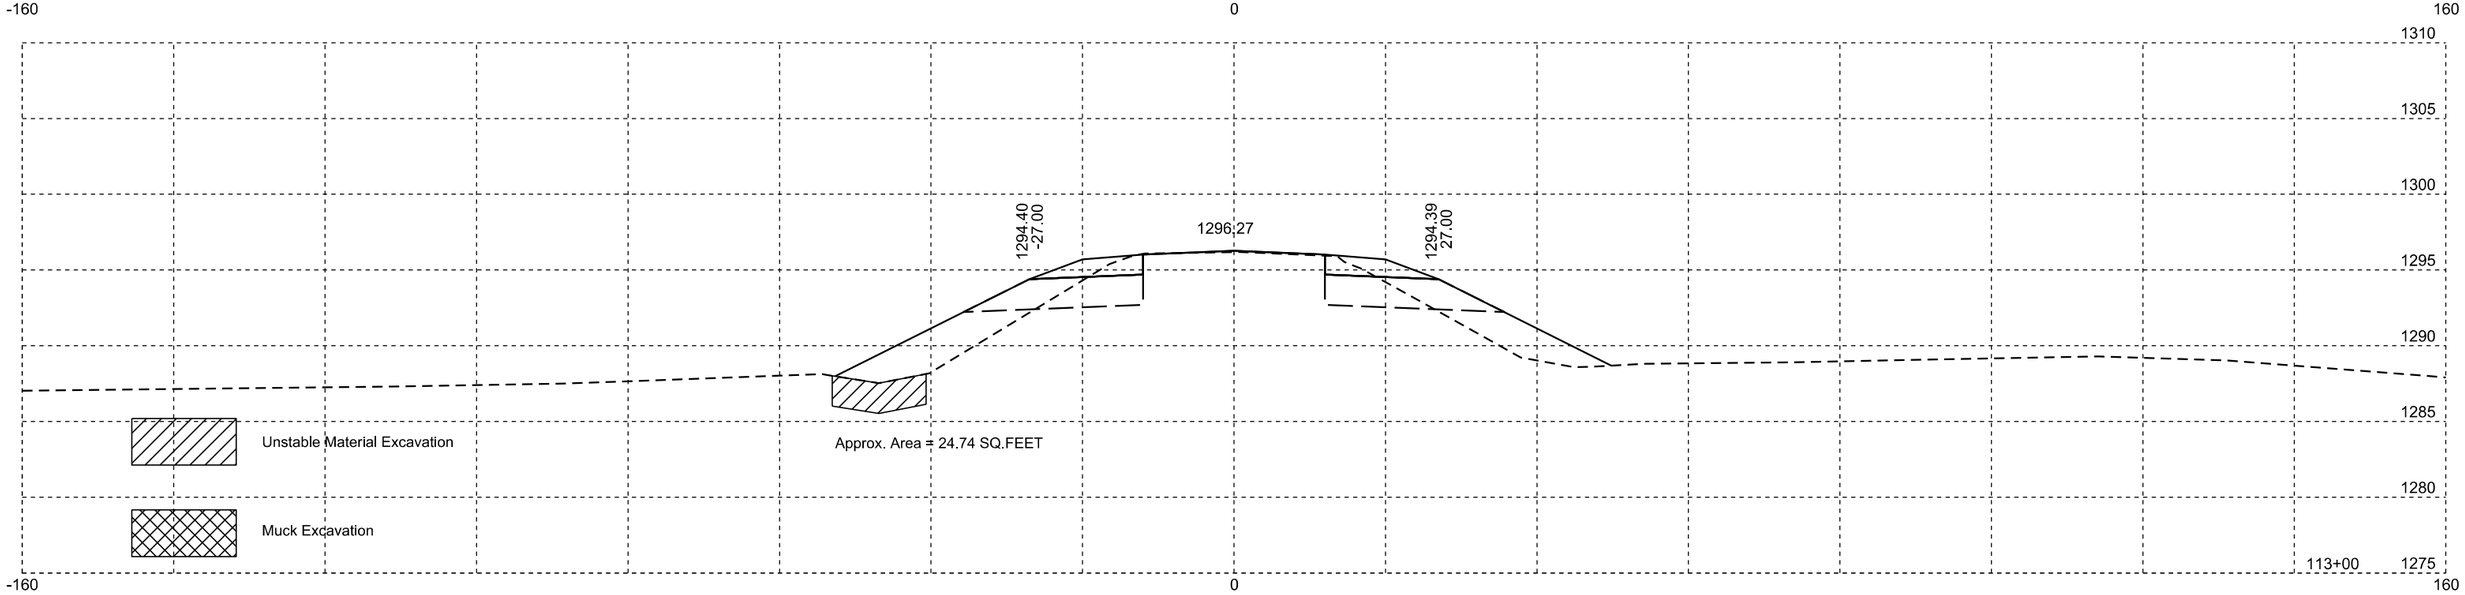

Plotting Date: 11/24/2014

STATE OF SOUTH DAKOTA	PROJECT	SHEET NO.	TOTAL SHEETS
	P-PH 0011(74)74	X11	X65

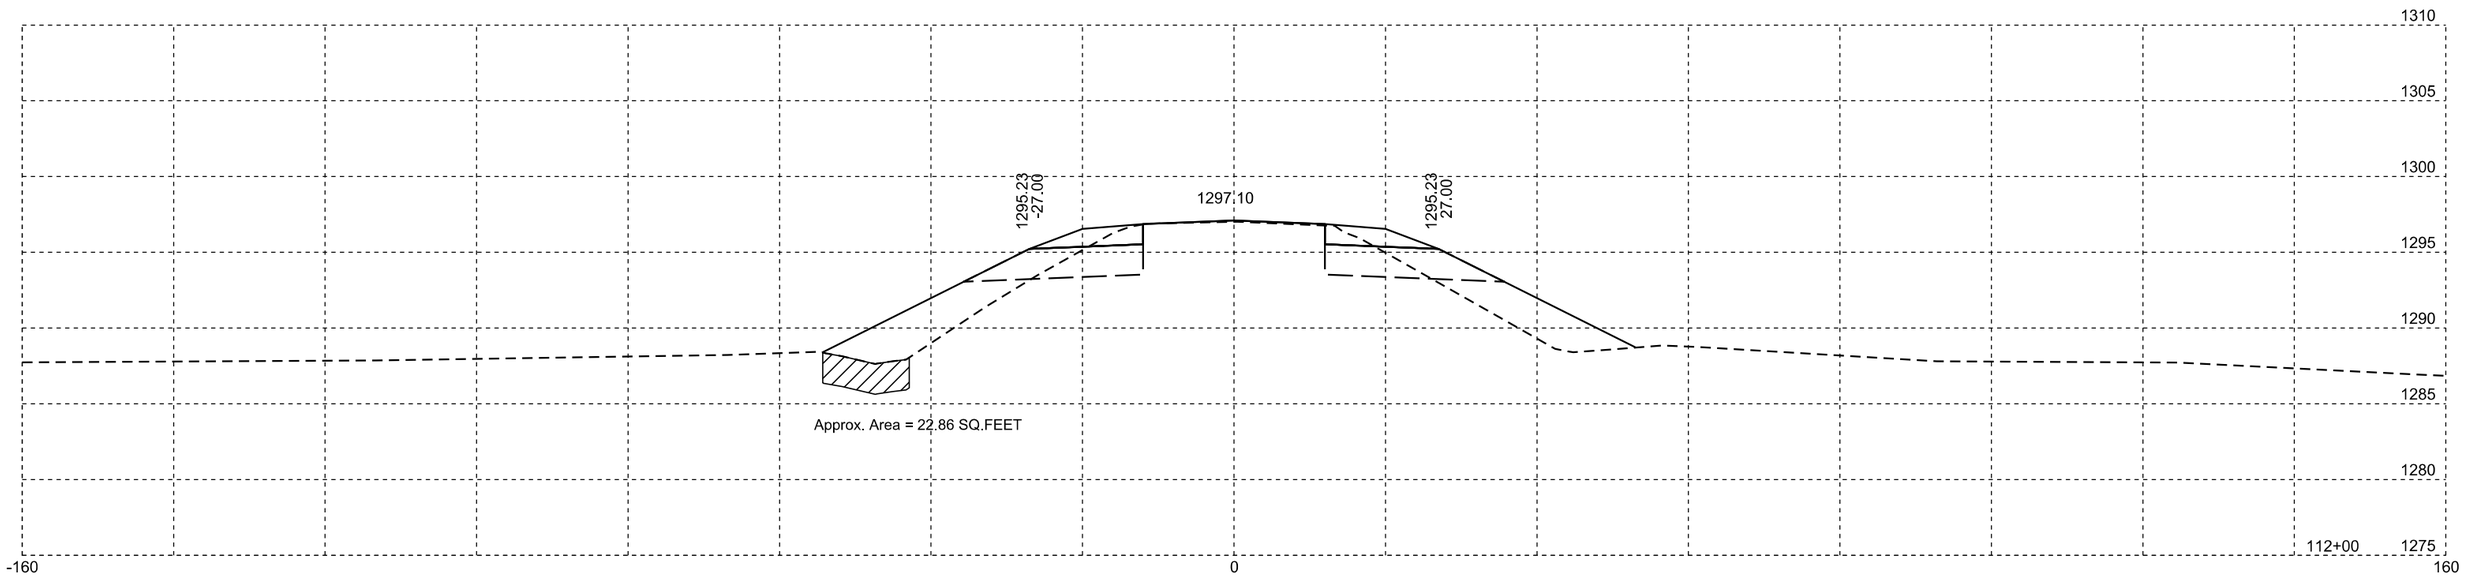

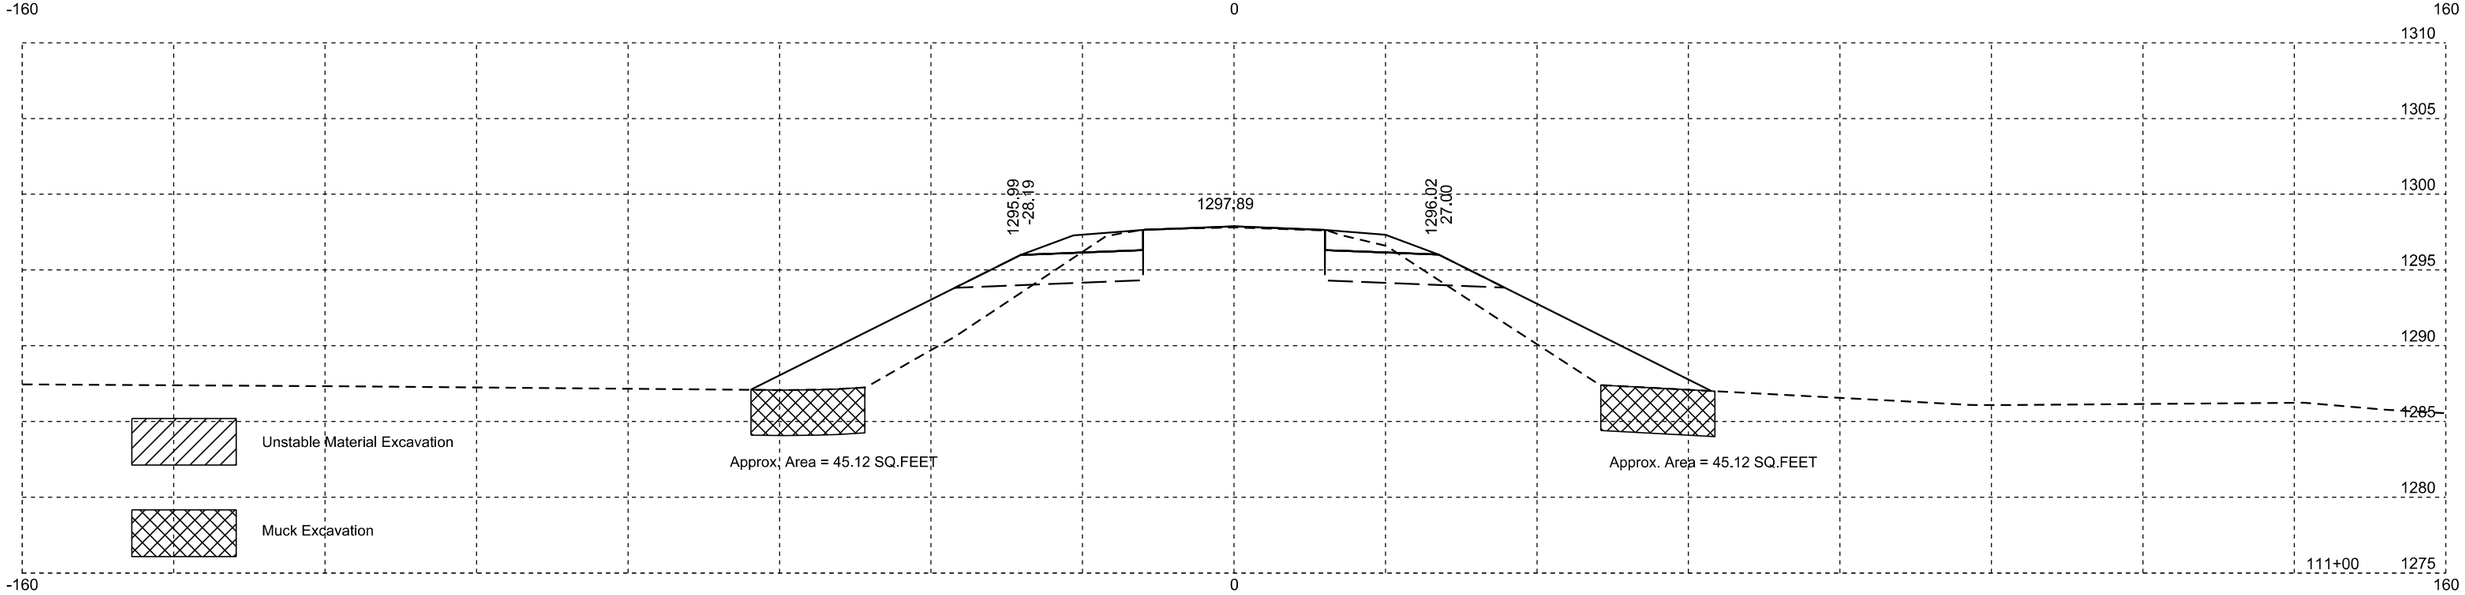

Plotting Date: 11/24/2014

STATE OF SOUTH DAKOTA	PROJECT	SHEET NO.	TOTAL SHEETS
	P-PH 0011(74)74	X12	X65

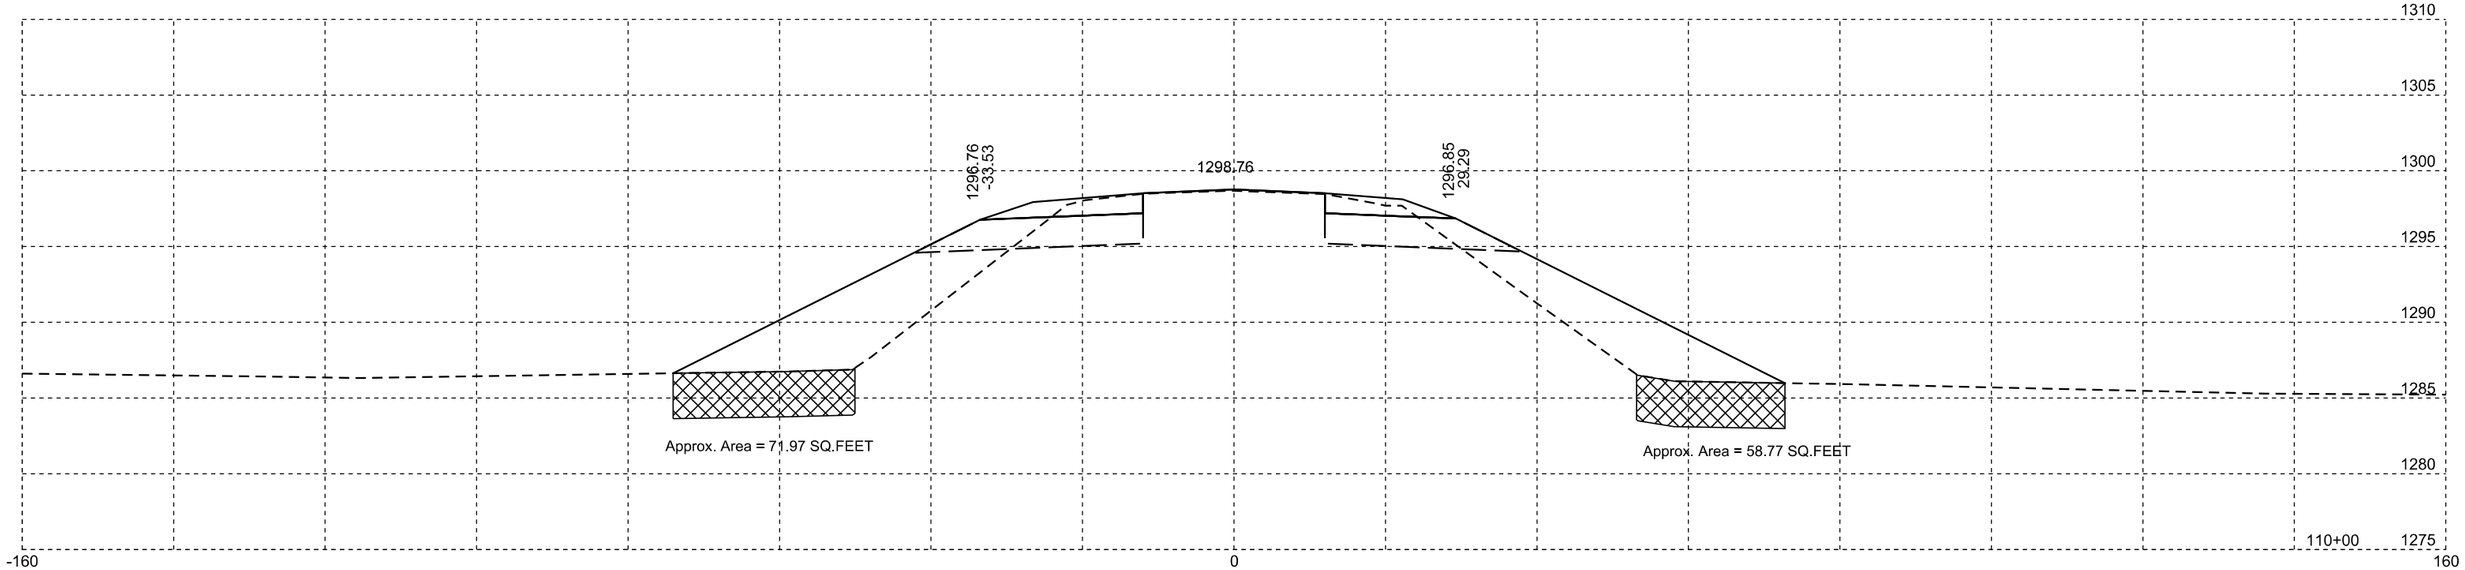

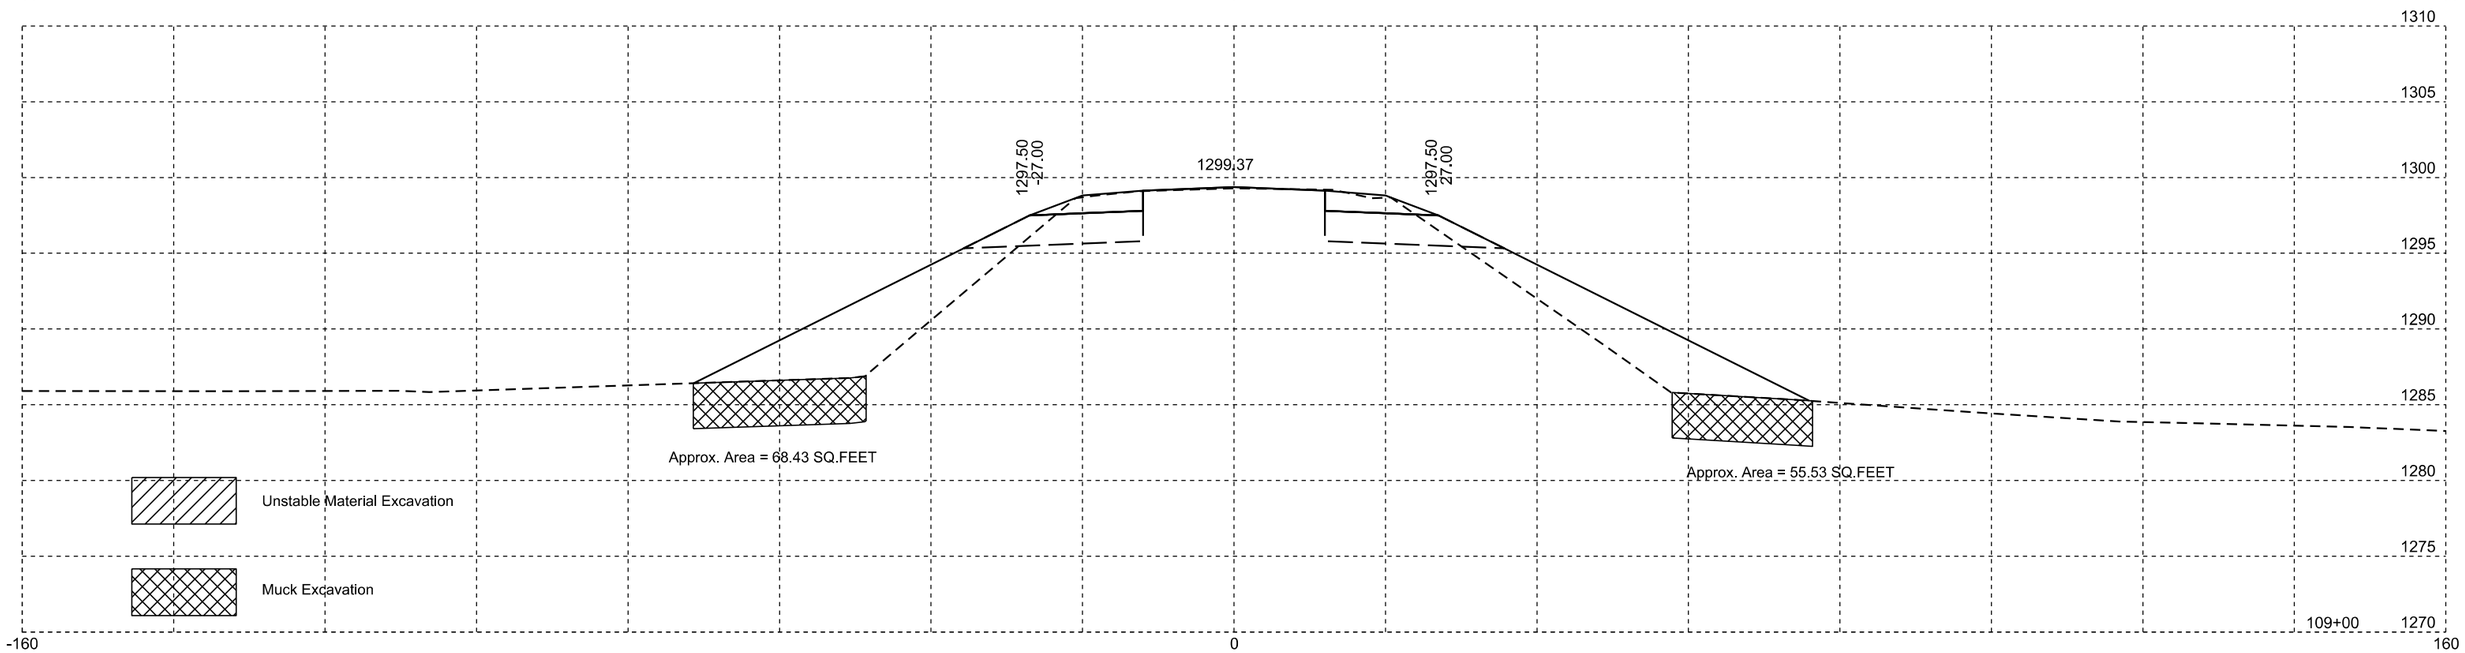

Plotting Date: 11/24/2014

STATE OF SOUTH DAKOTA	PROJECT	SHEET NO.	TOTAL SHEETS
	P-PH 0011(74)74	X13	X65

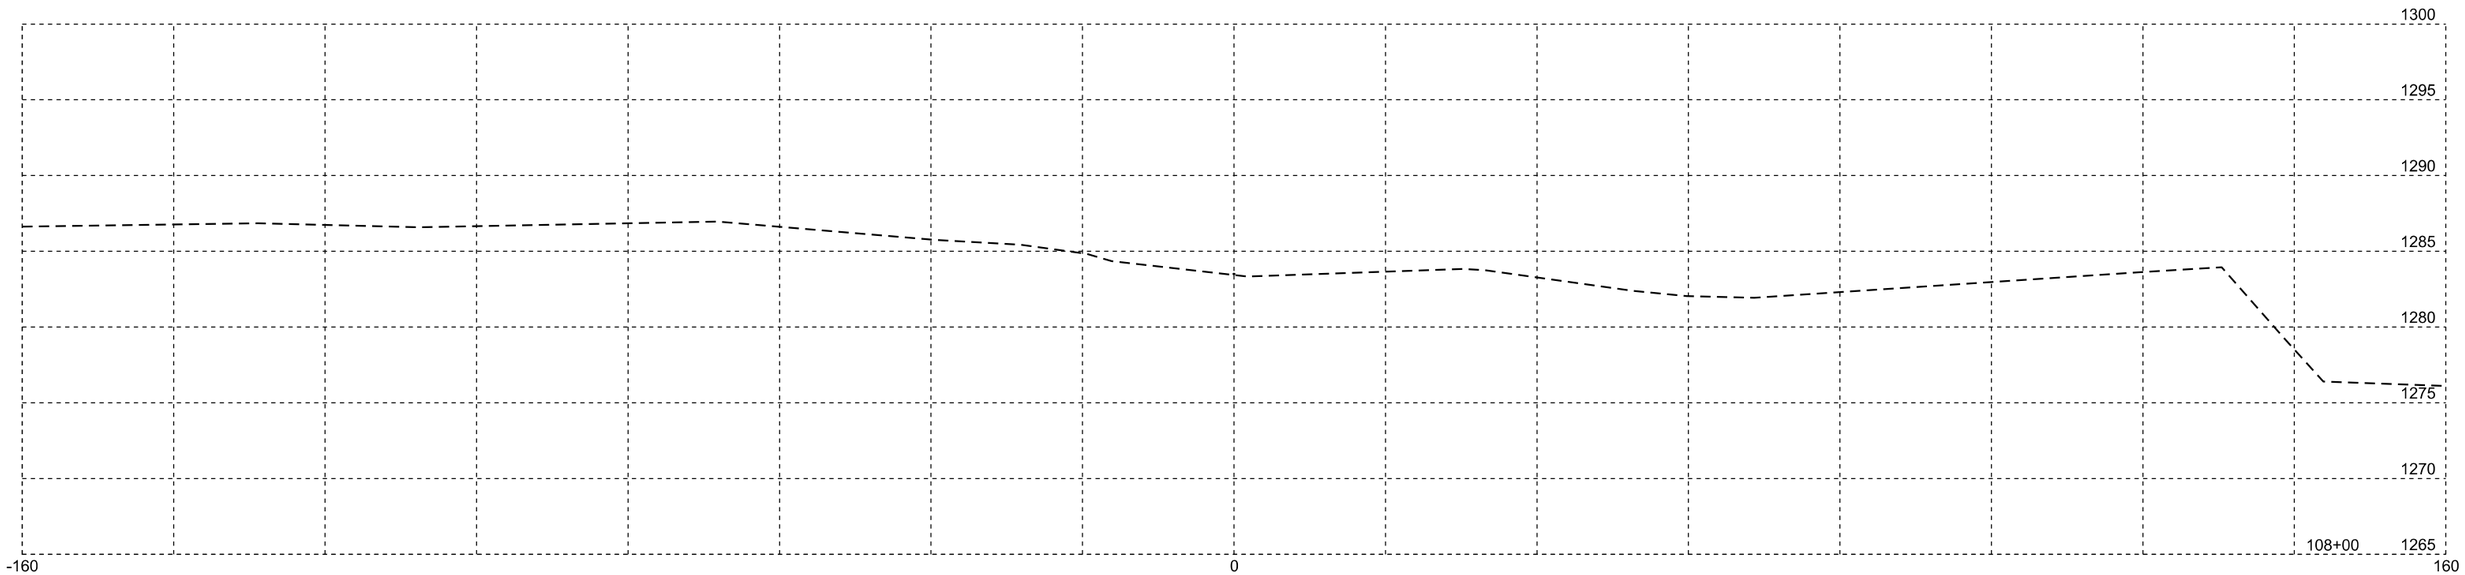

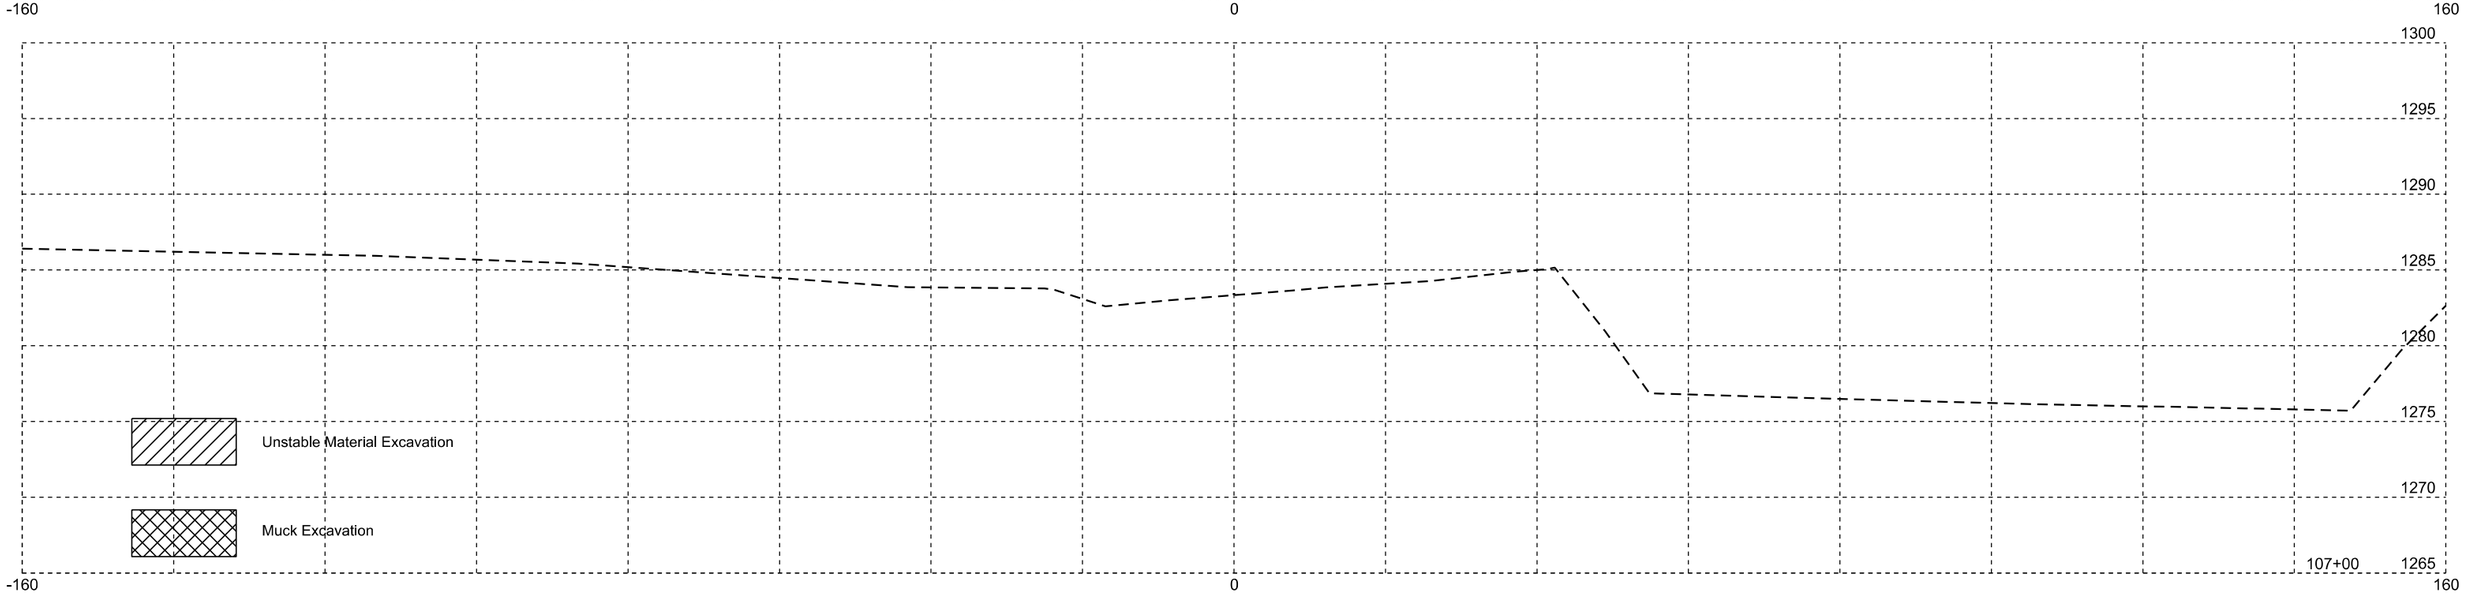

Plotting Date: 11/24/2014

STATE OF SOUTH DAKOTA	PROJECT	SHEET NO.	TOTAL SHEETS
	P-PH 0011(74)74	X14	X65

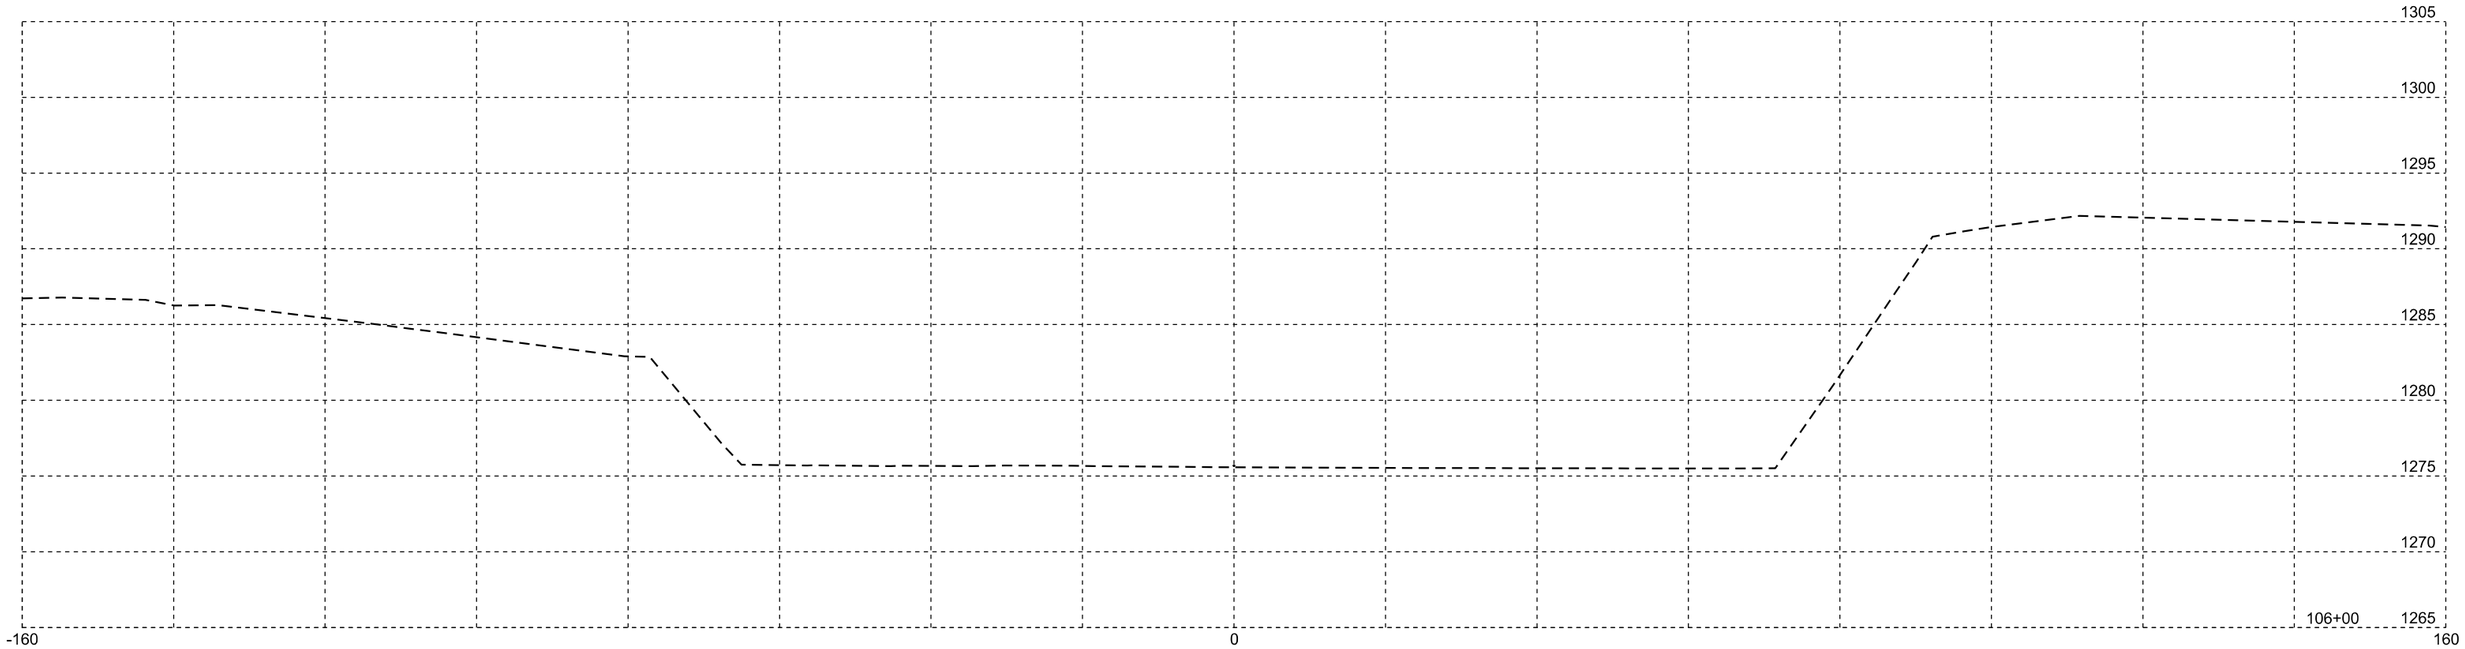

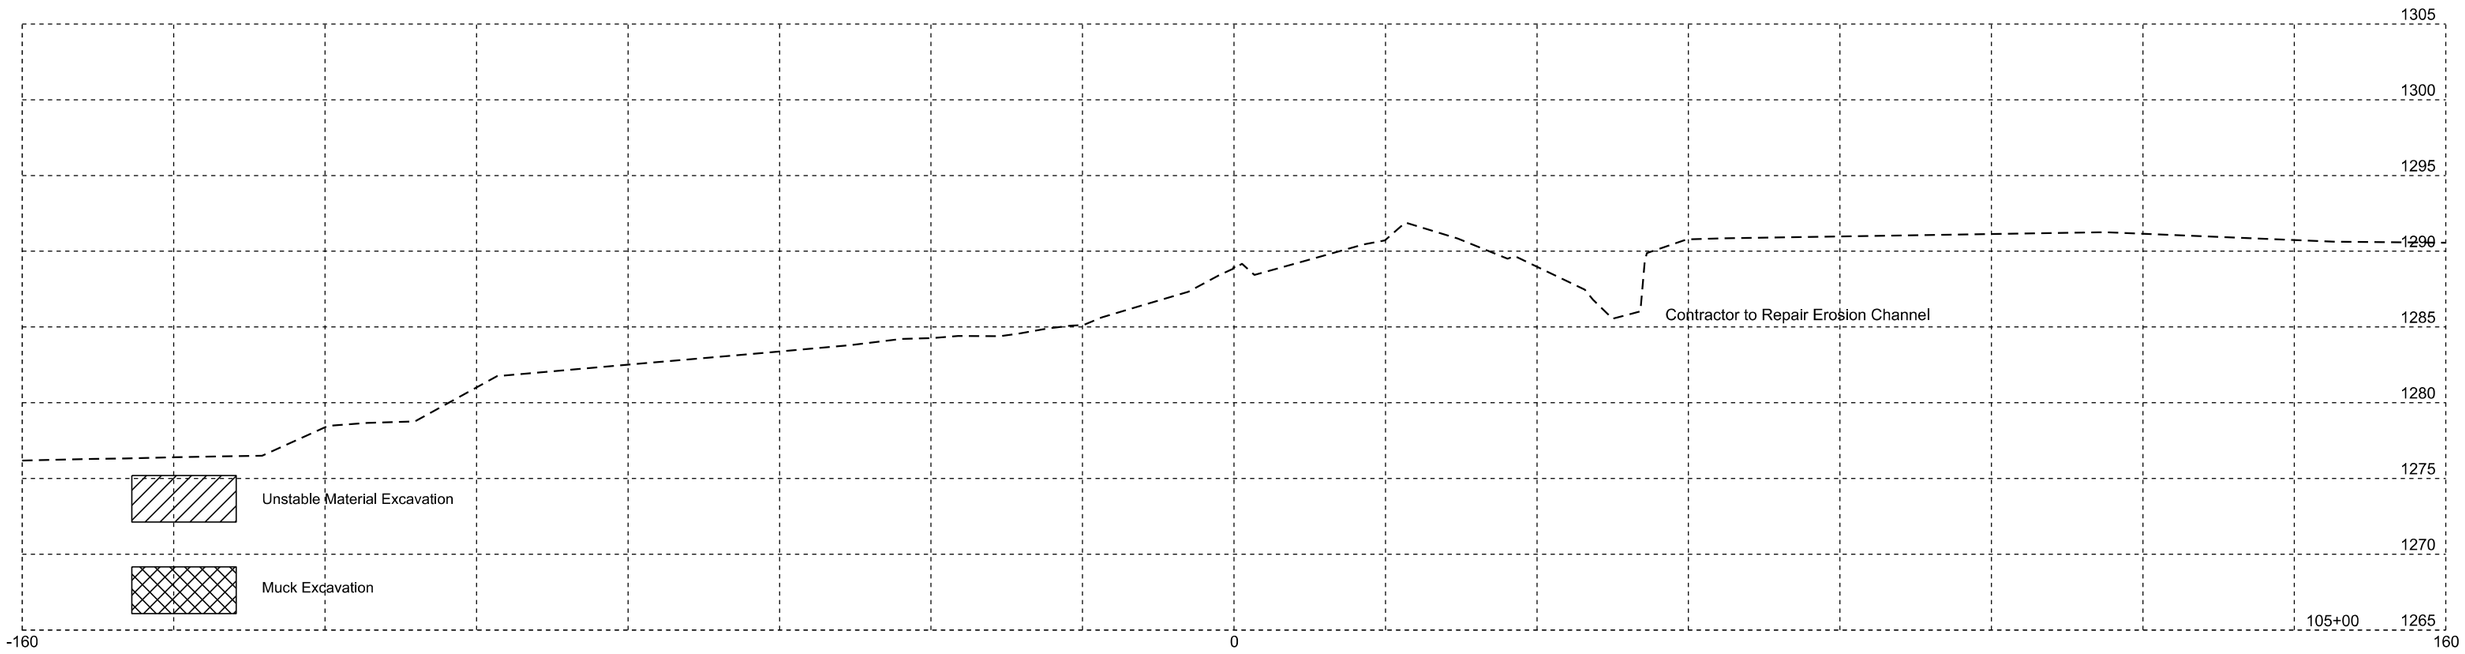

Plotting Date: 11/24/2014

STATE OF SOUTH DAKOTA	PROJECT	SHEET NO.	TOTAL SHEETS
	P-PH 0011(74)74	X15	X65

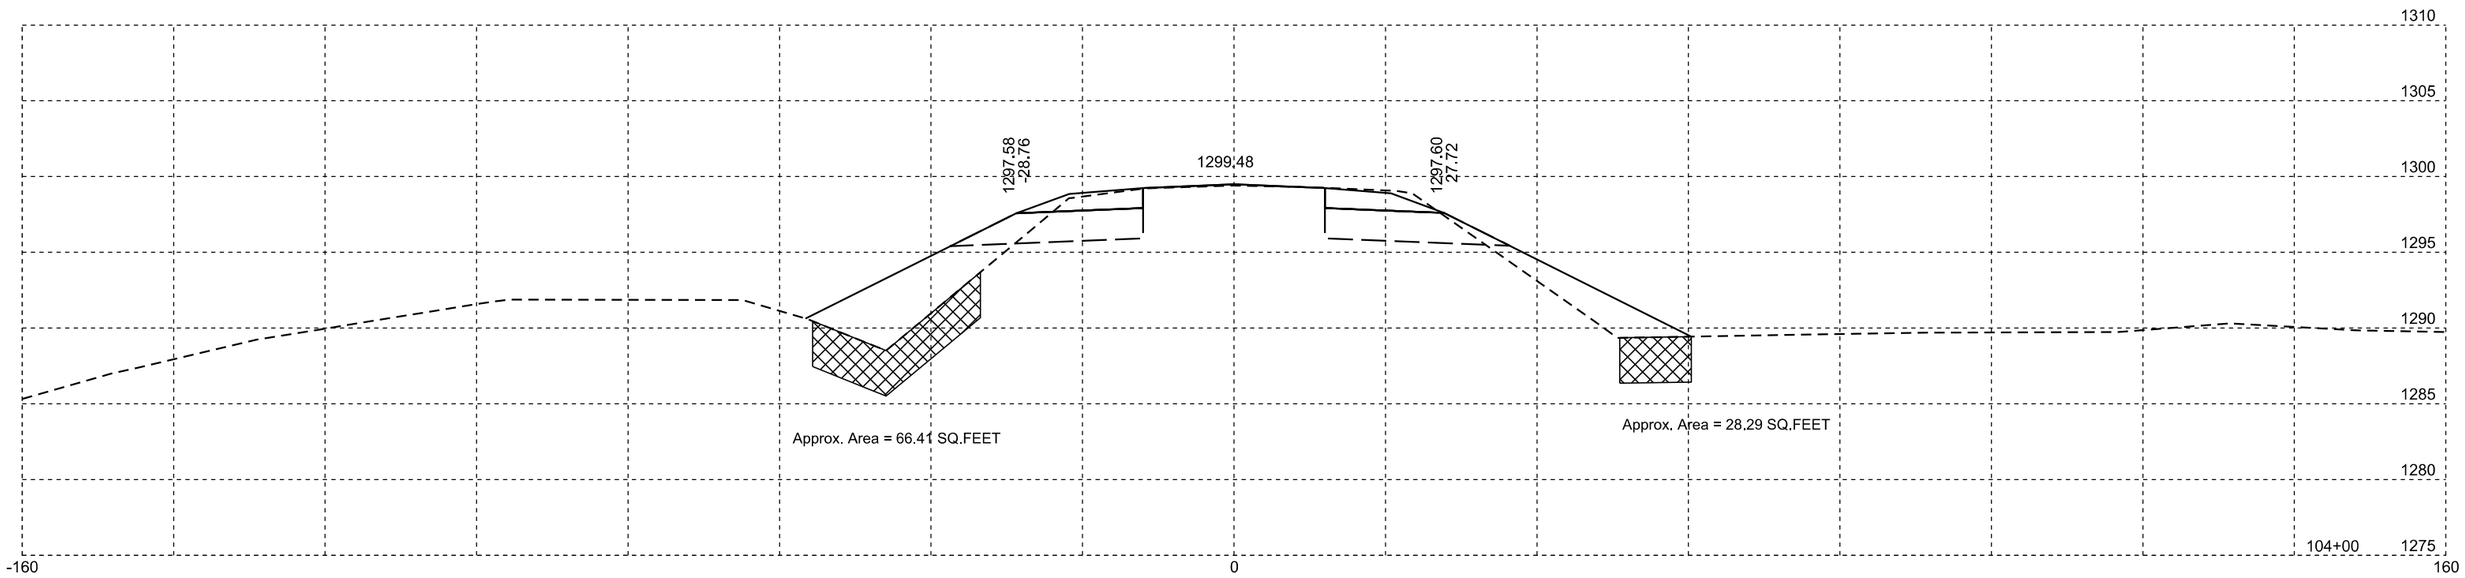

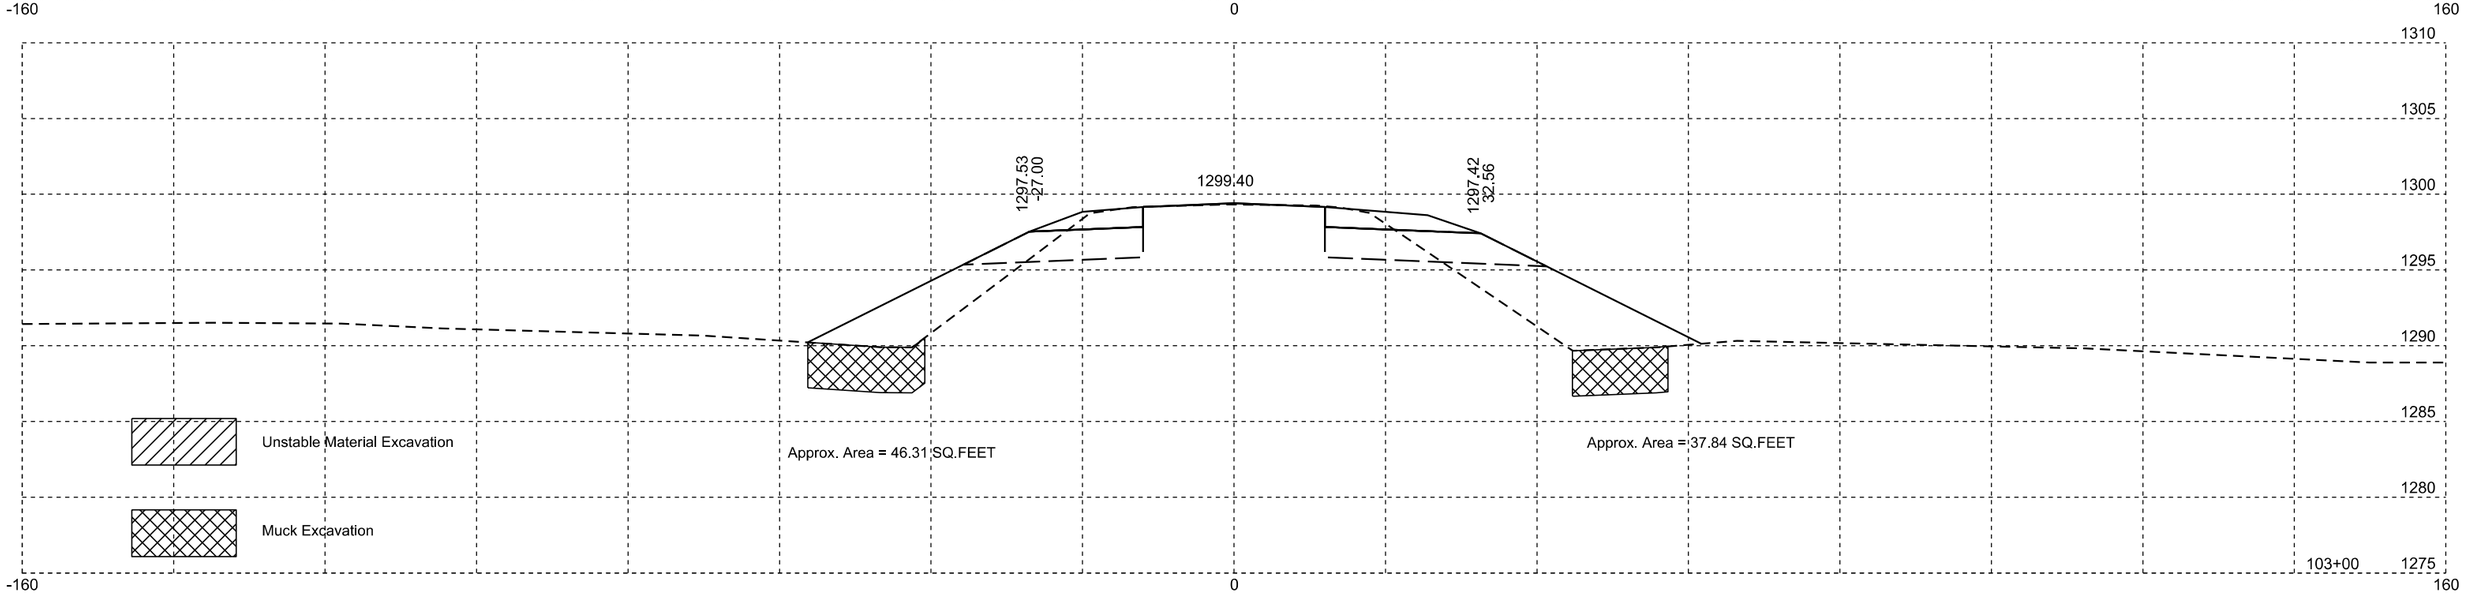

Plotting Date: 11/24/2014

STATE OF SOUTH DAKOTA	PROJECT	SHEET NO.	TOTAL SHEETS
	P-PH 0011(74)74	X16	X65

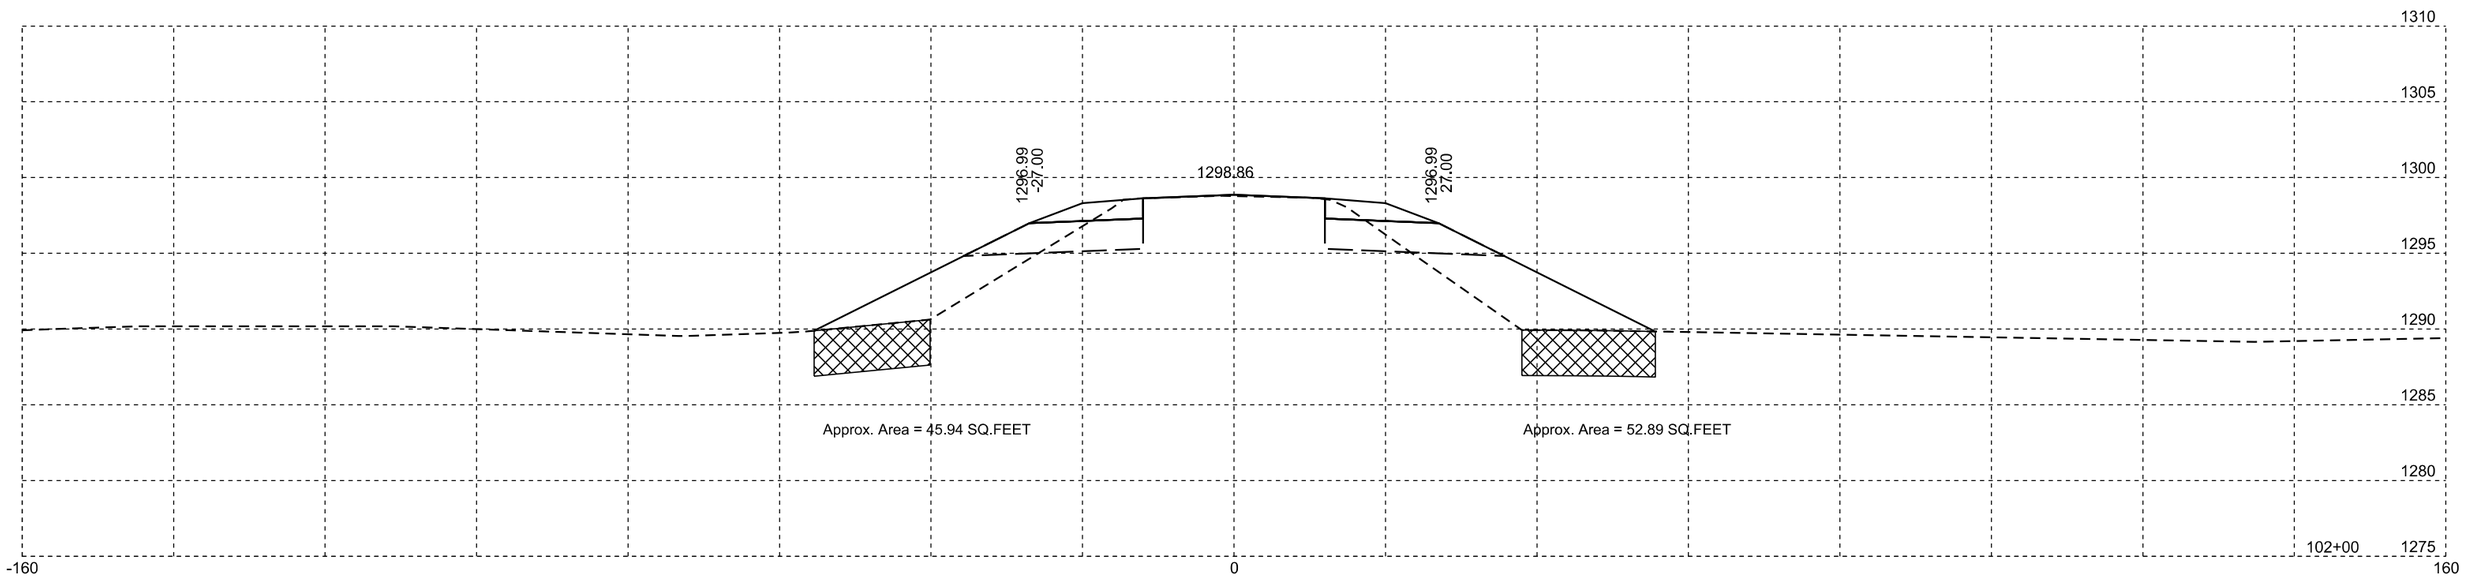

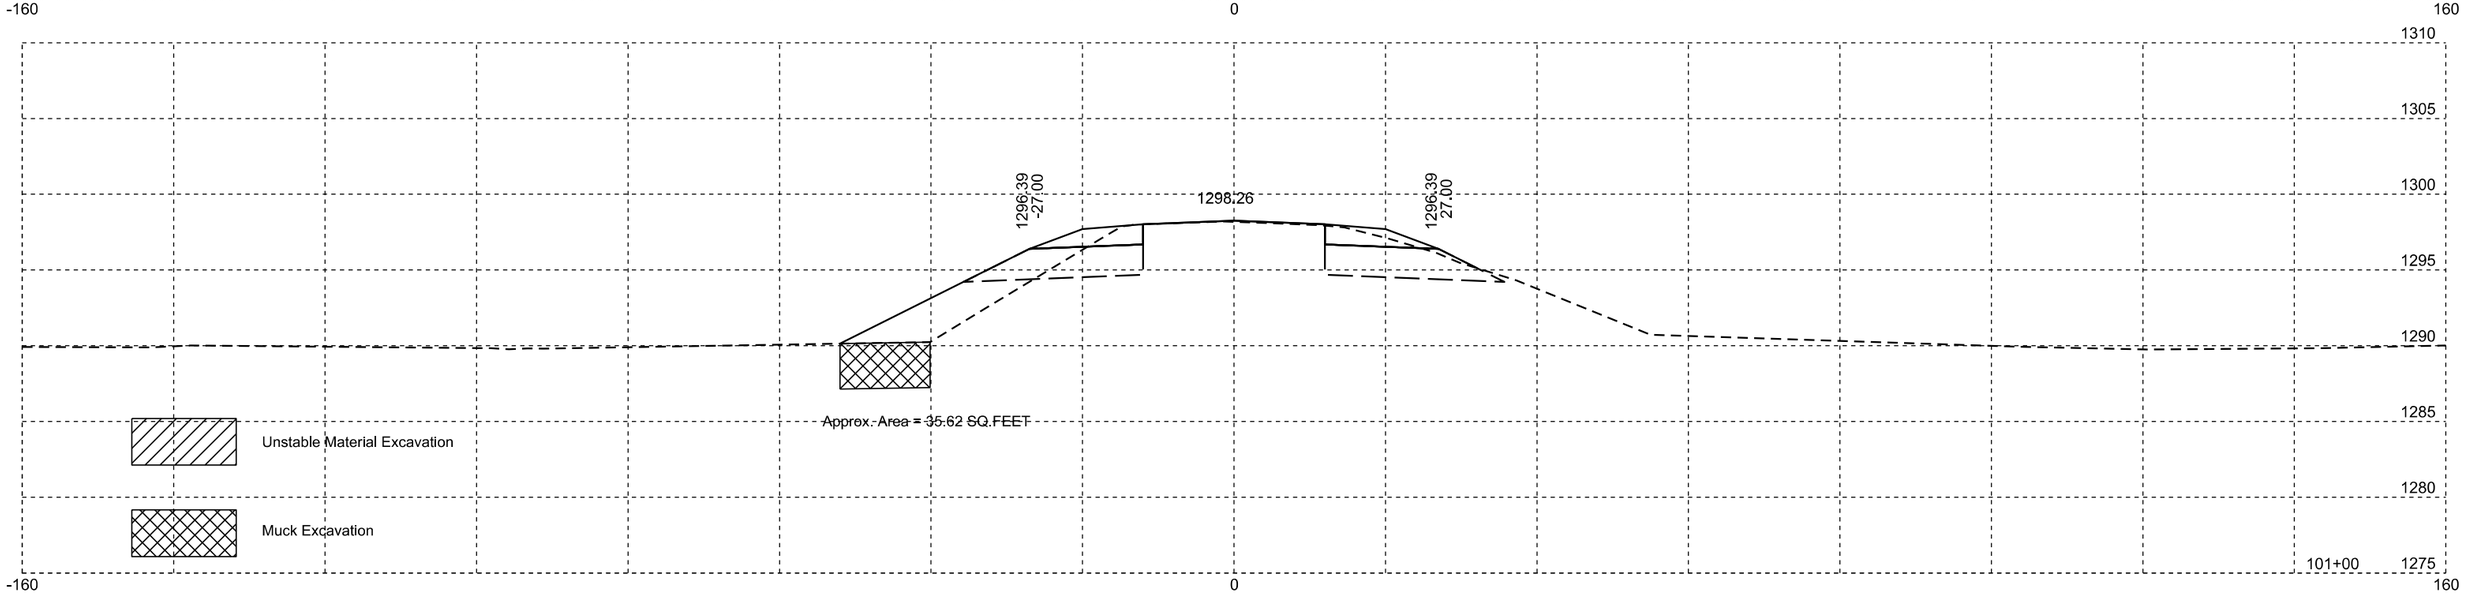

Plotting Date: 11/24/2014

STATE OF SOUTH DAKOTA	PROJECT	SHEET NO.	TOTAL SHEETS
	P-PH 0011(74)74	X17	X65

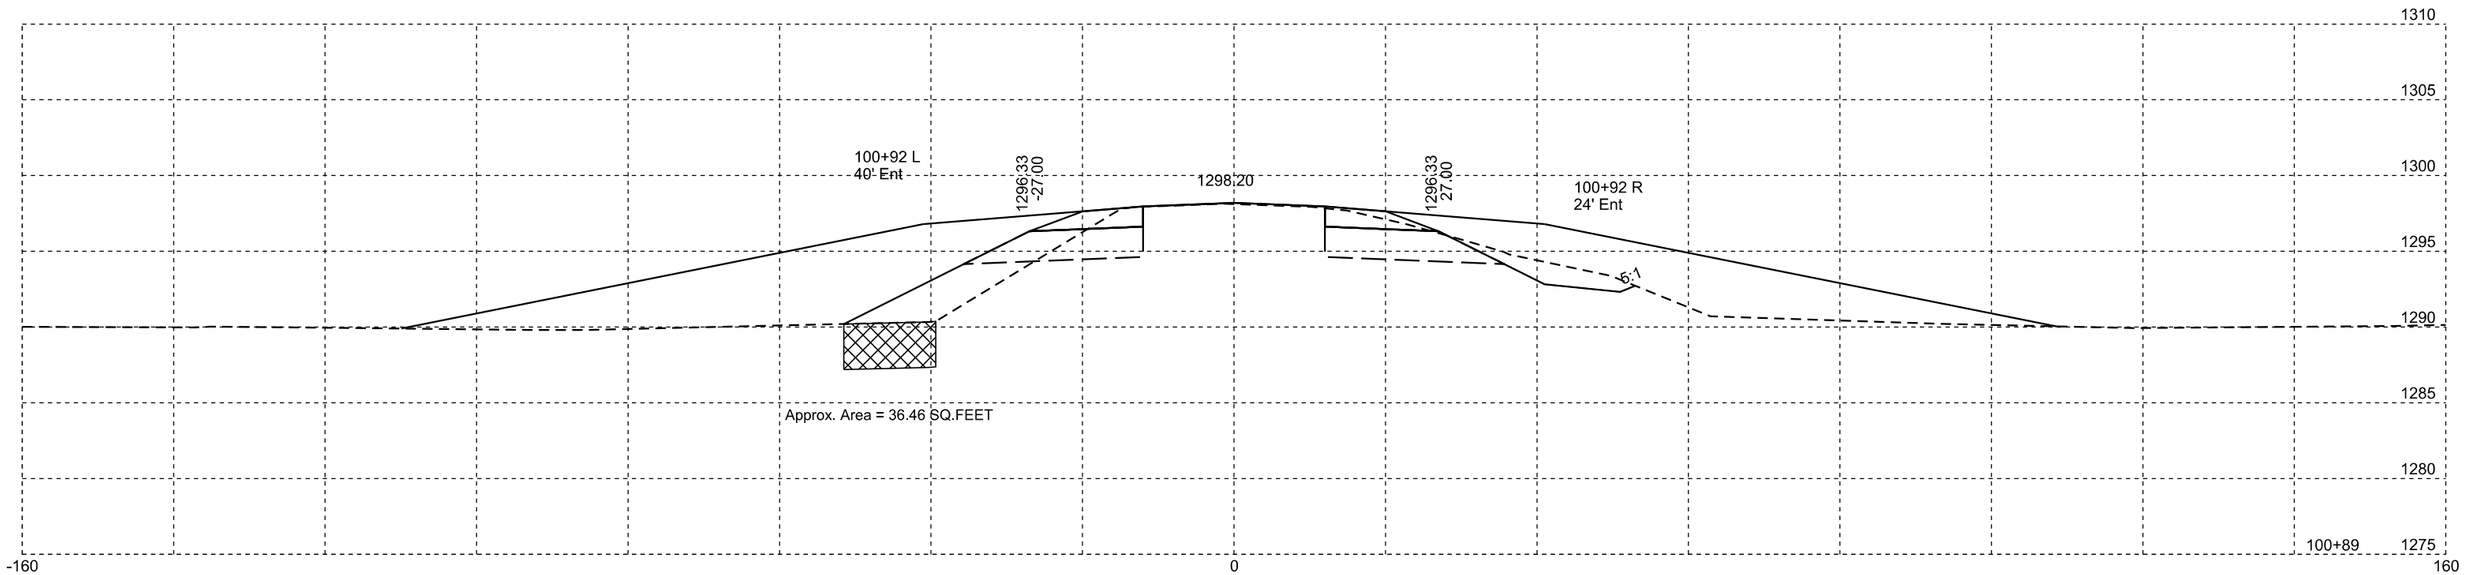

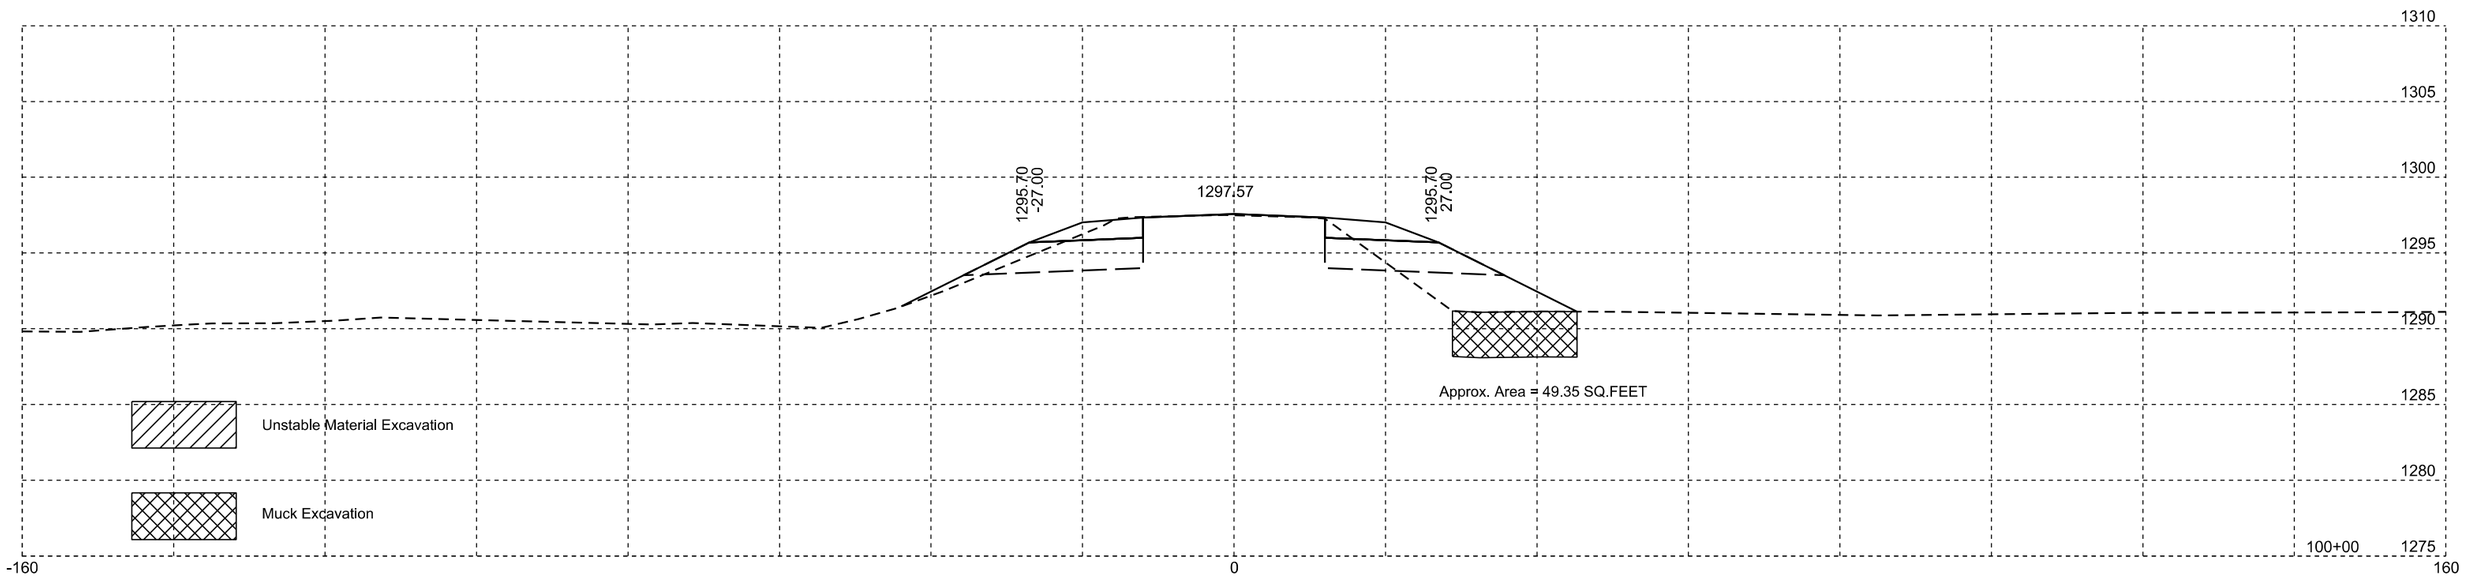

Plotting Date: 11/24/2014

STATE OF SOUTH DAKOTA	PROJECT	SHEET NO.	TOTAL SHEETS
	P-PH 0011(74)74	X18	X65

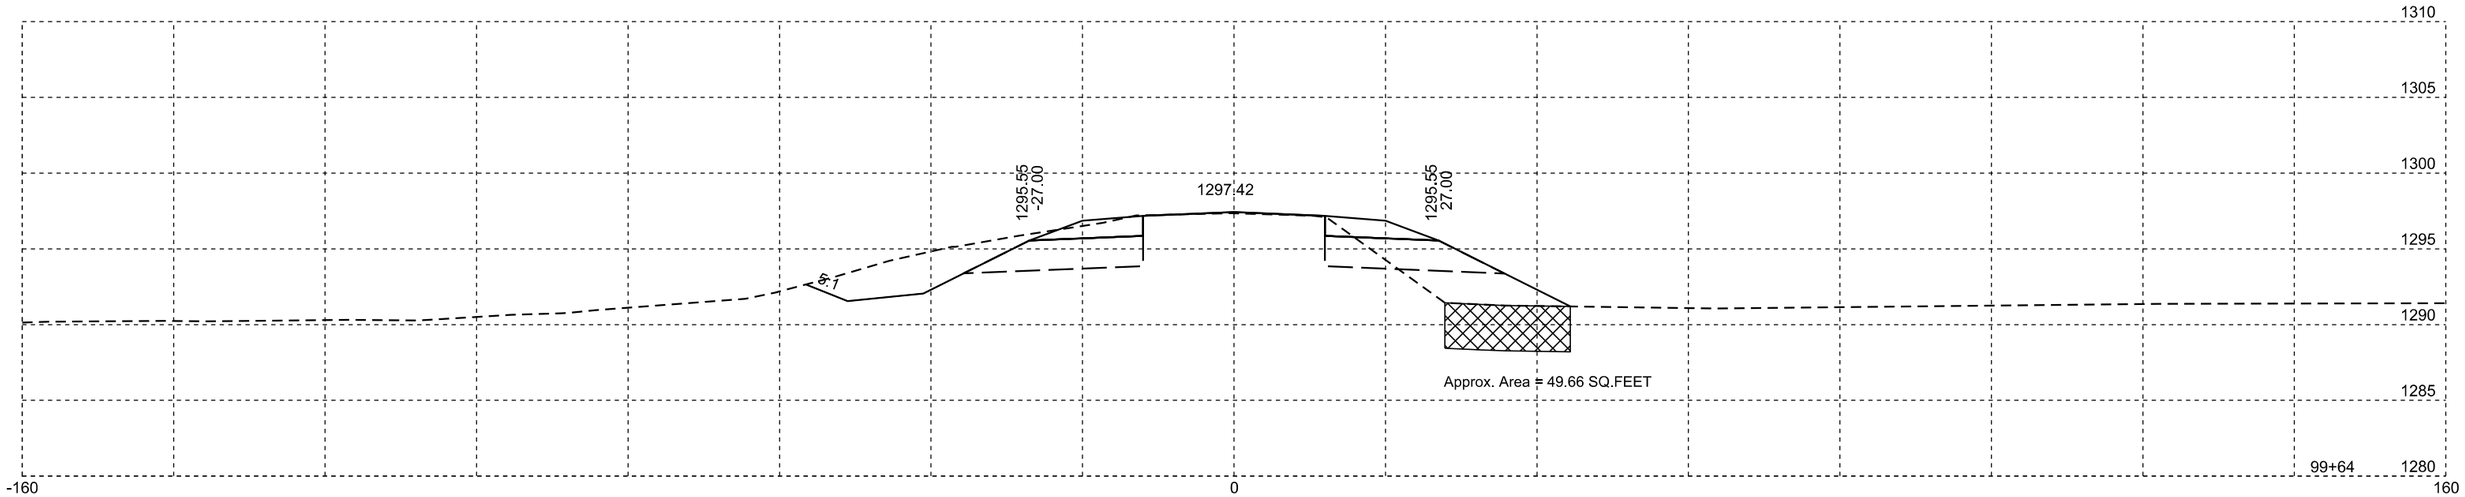

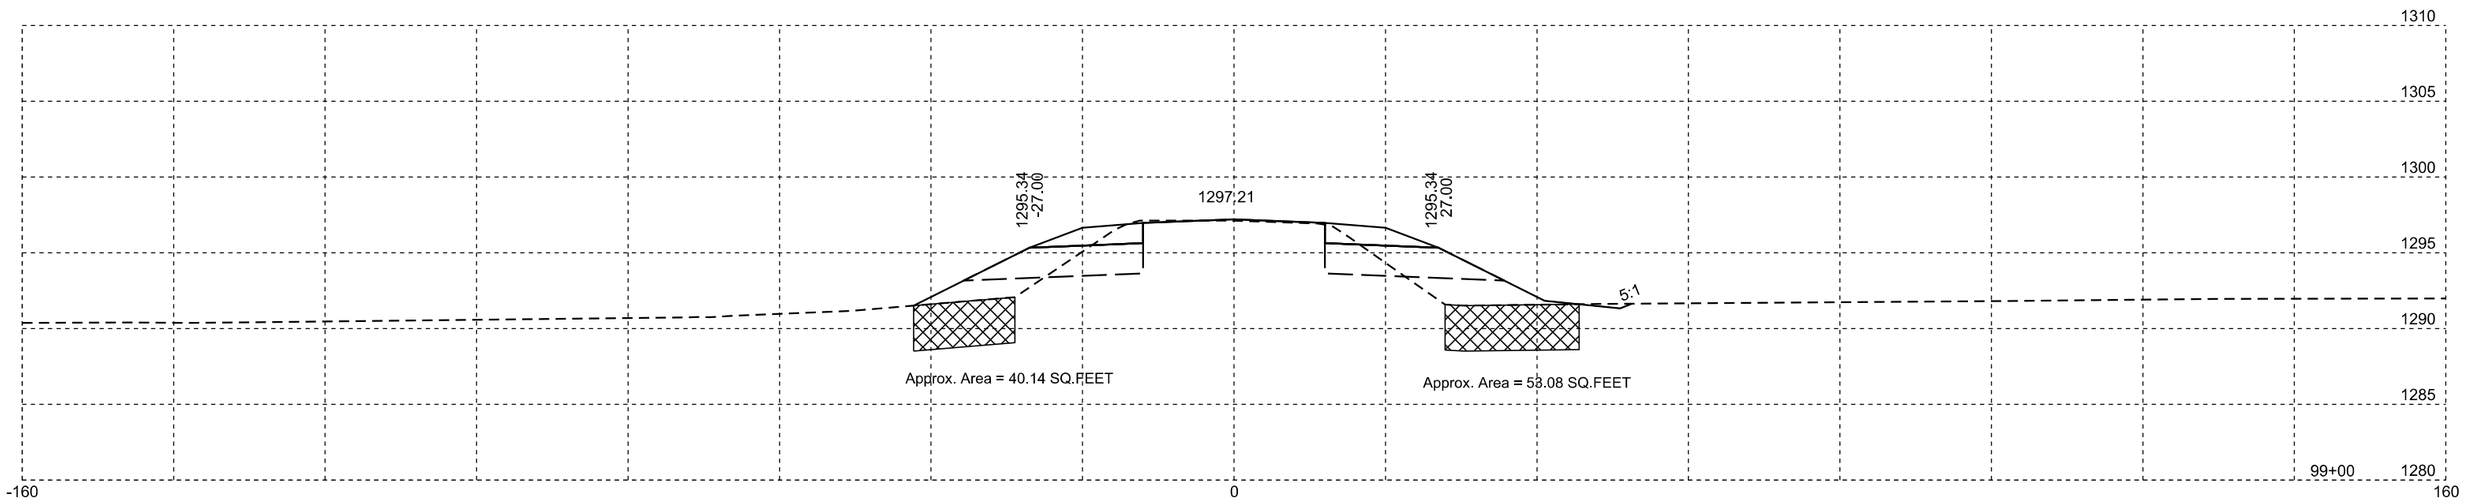

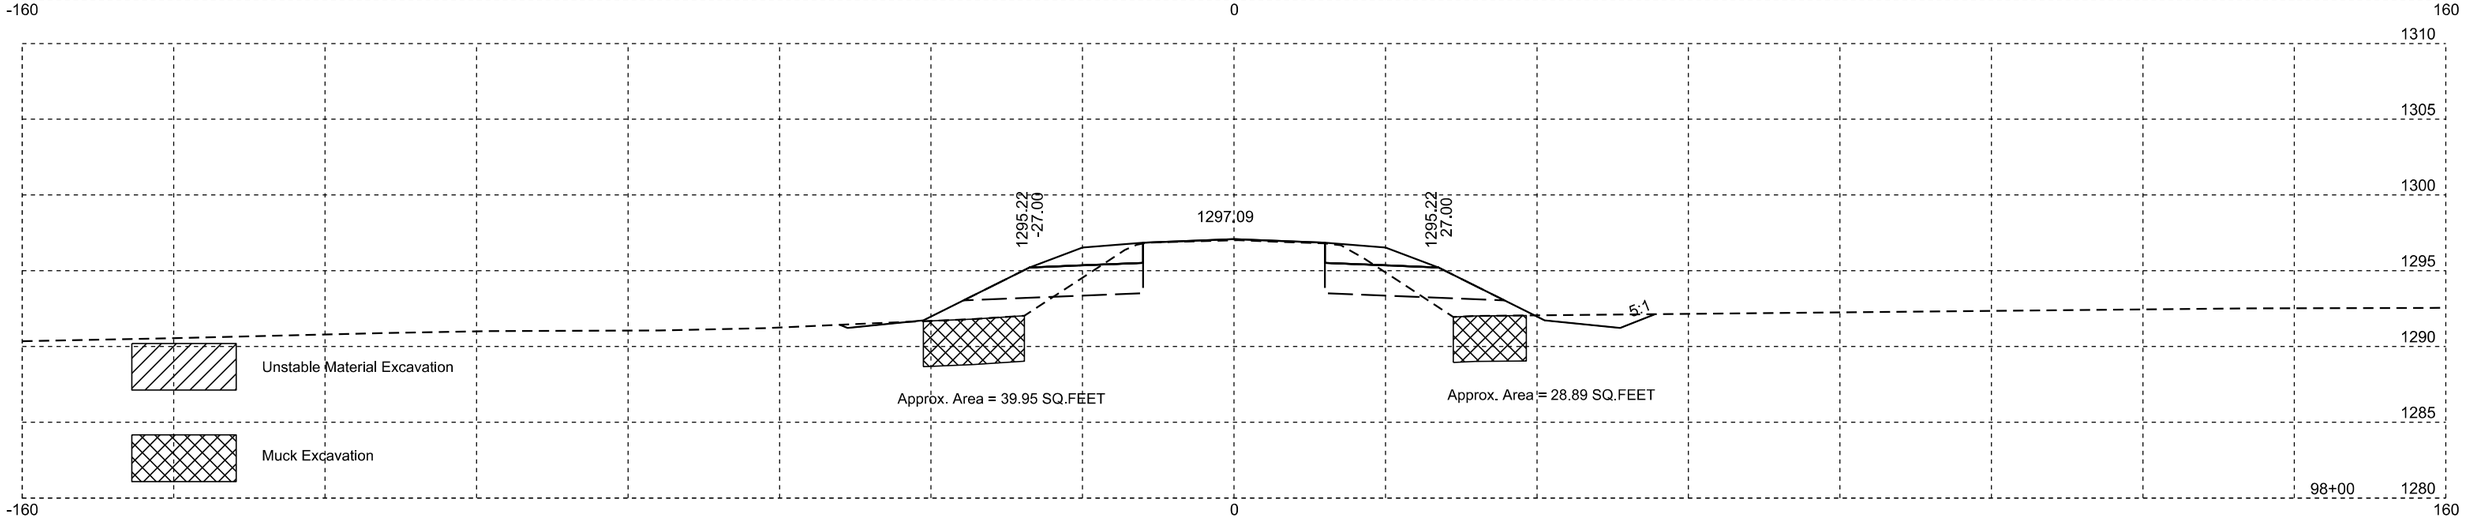

Plotting Date: 11/24/2014

STATE OF SOUTH DAKOTA	PROJECT	SHEET NO.	TOTAL SHEETS
	P-PH 0011(74)74	X19	X65

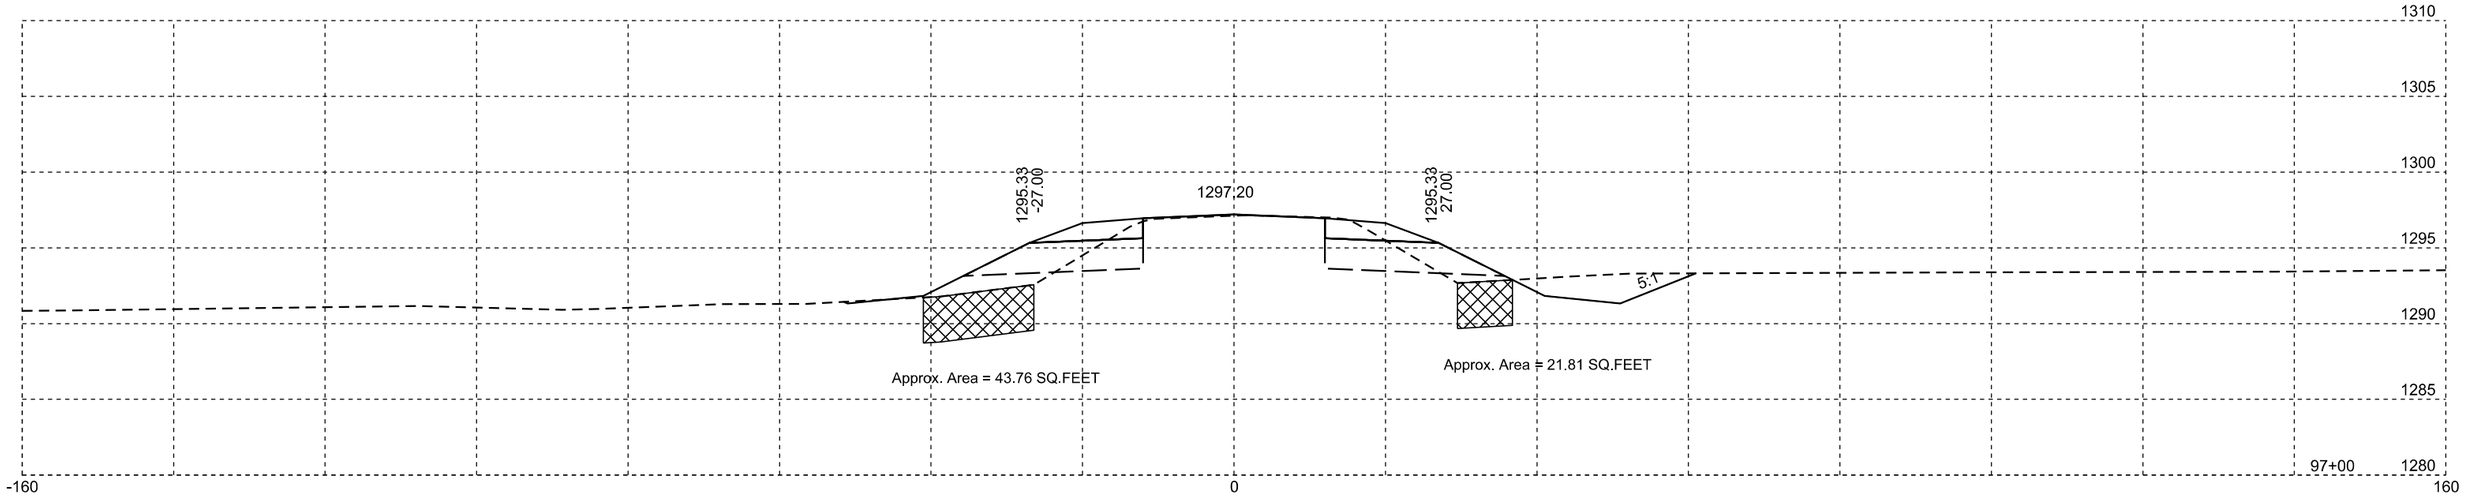

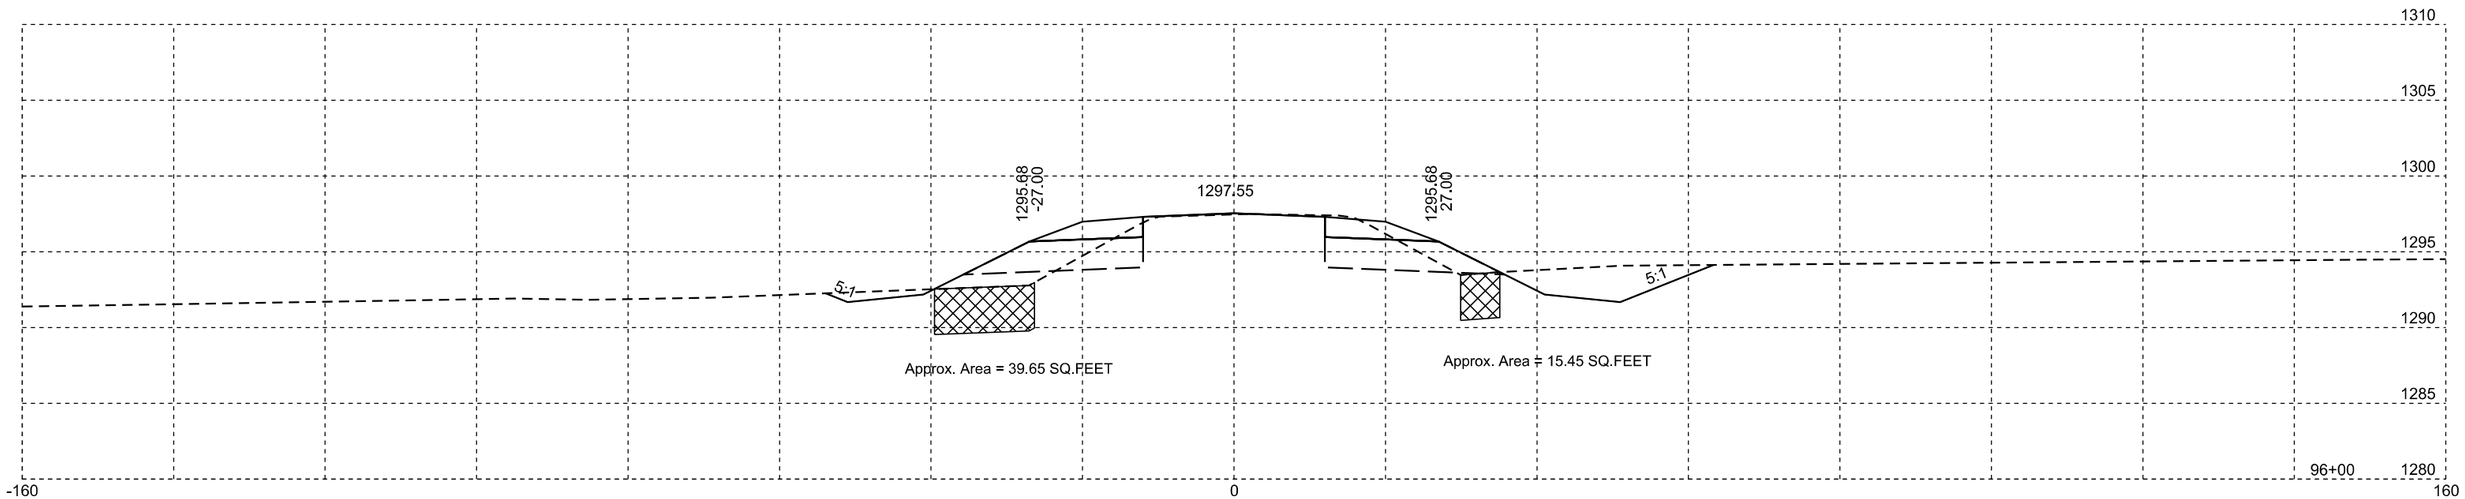

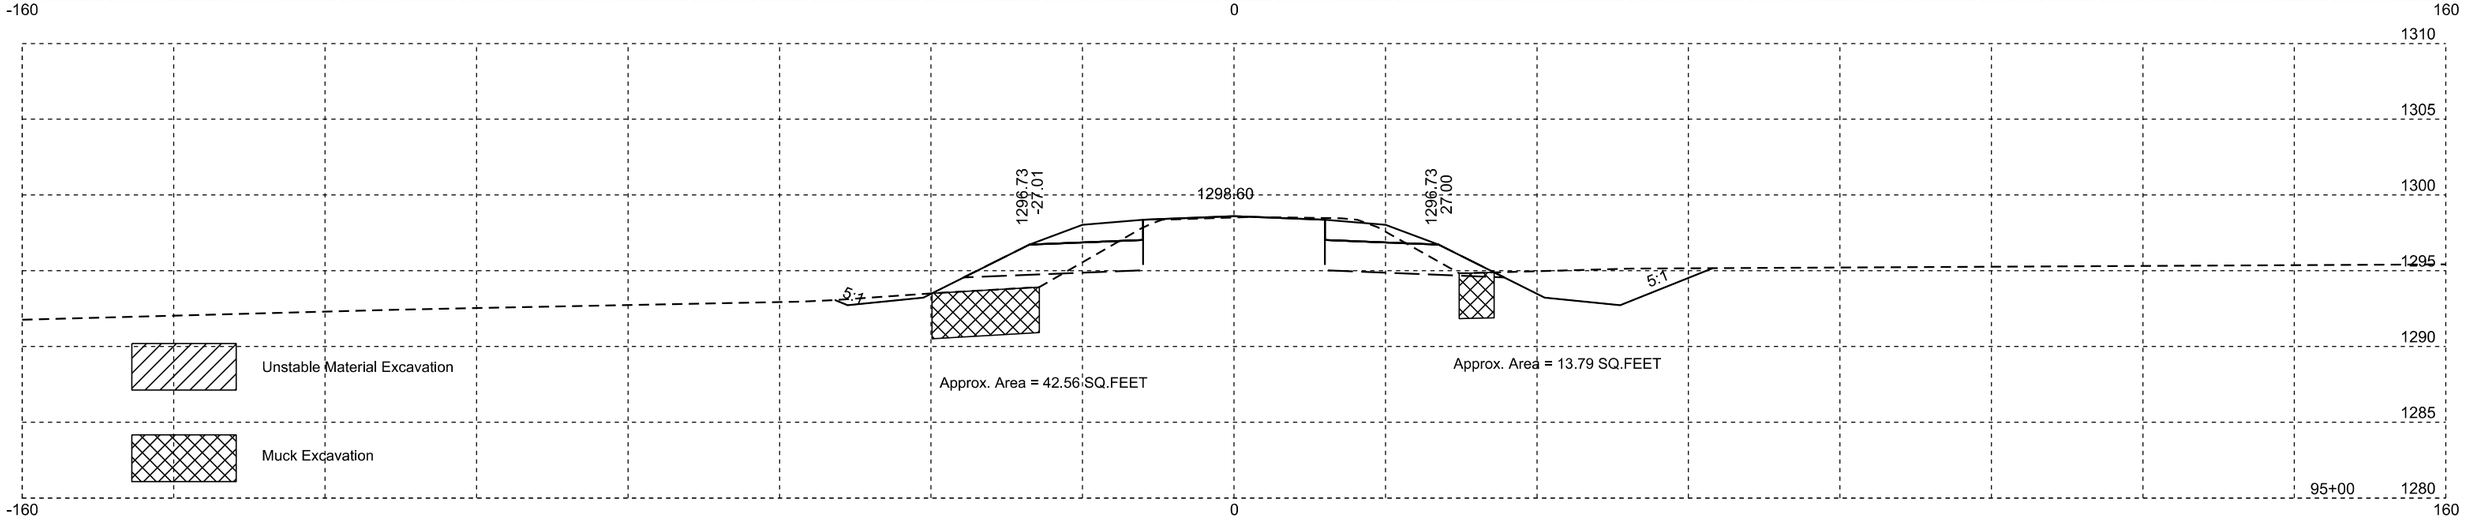

Plotting Date: 11/24/2014

STATE OF SOUTH DAKOTA	PROJECT	SHEET NO.	TOTAL SHEETS
	P-PH 0011(74)74	X20	X65

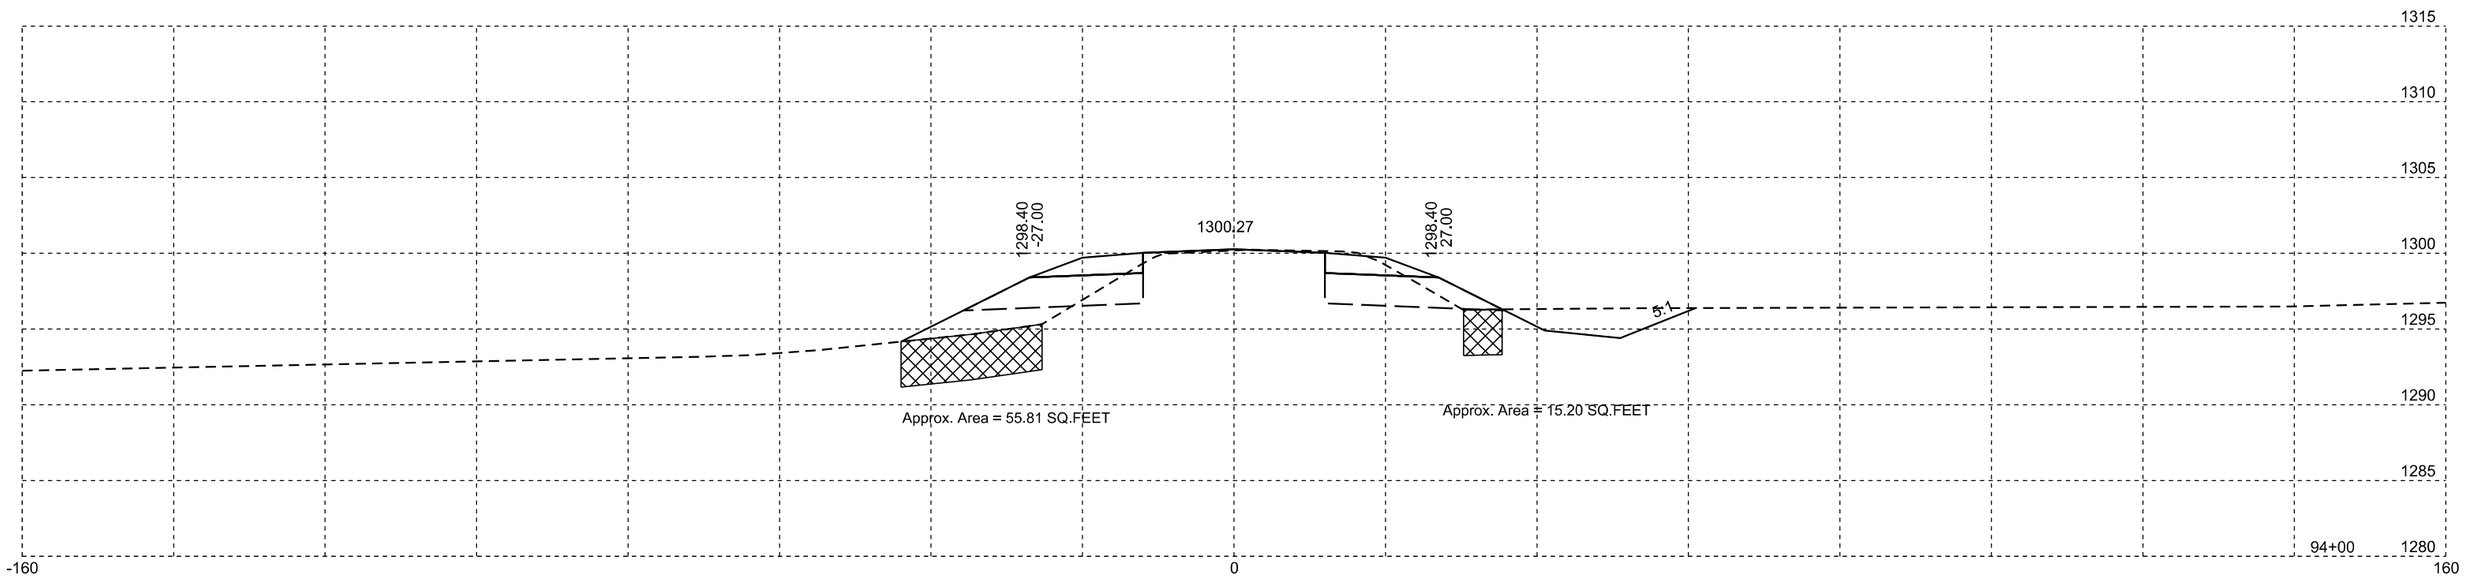

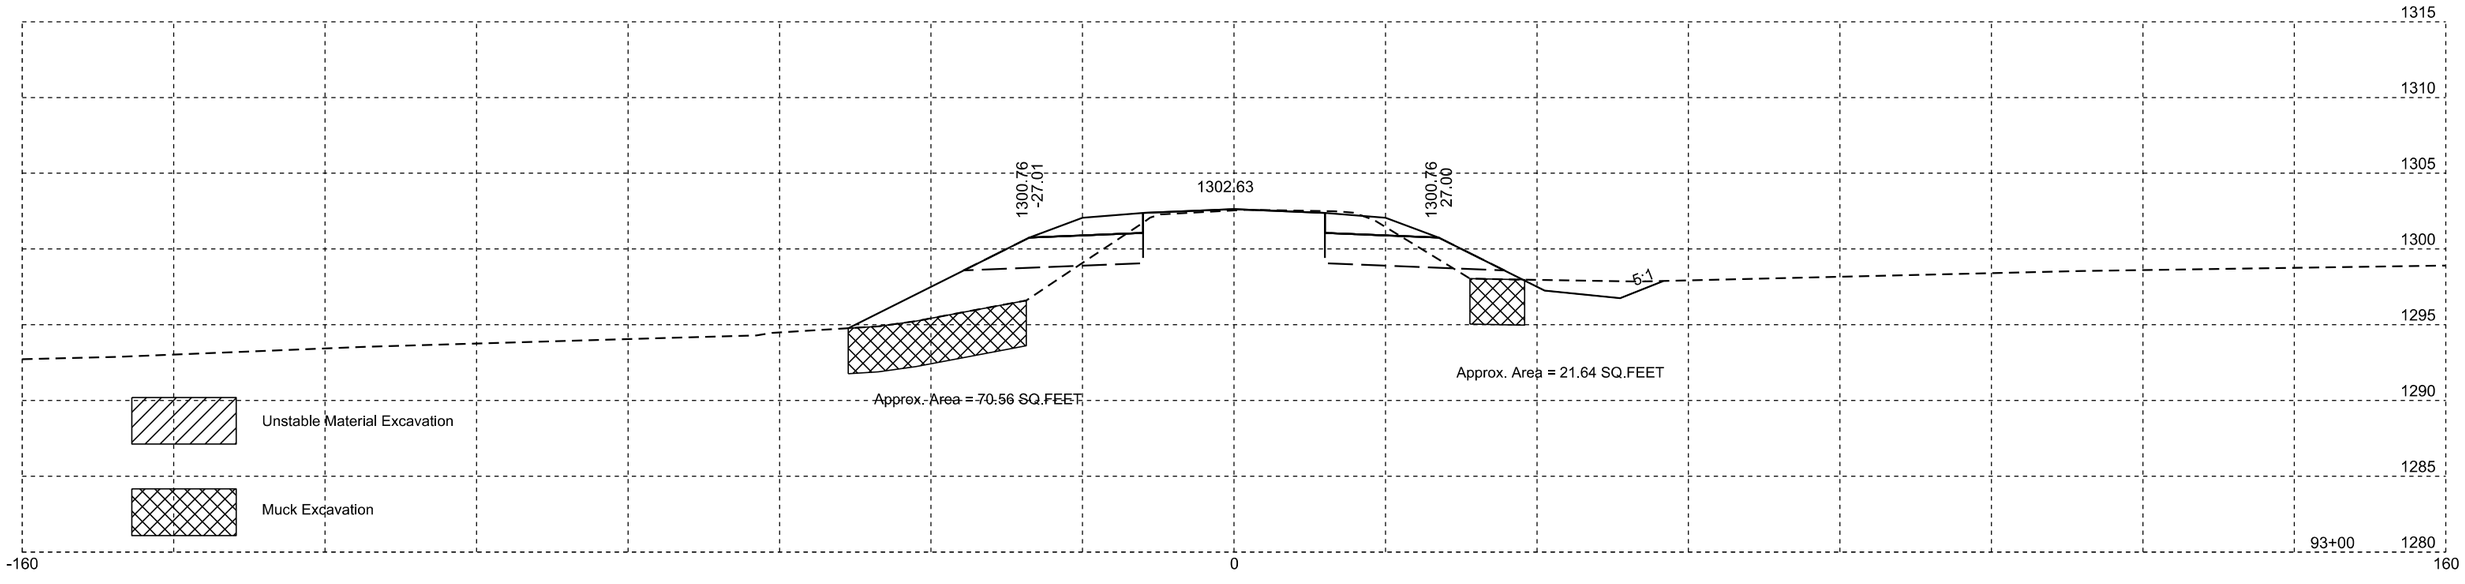

Plotting Date: 11/24/2014

STATE OF SOUTH DAKOTA	PROJECT	SHEET NO.	TOTAL SHEETS
	P-PH 0011(74)74	X21	X65

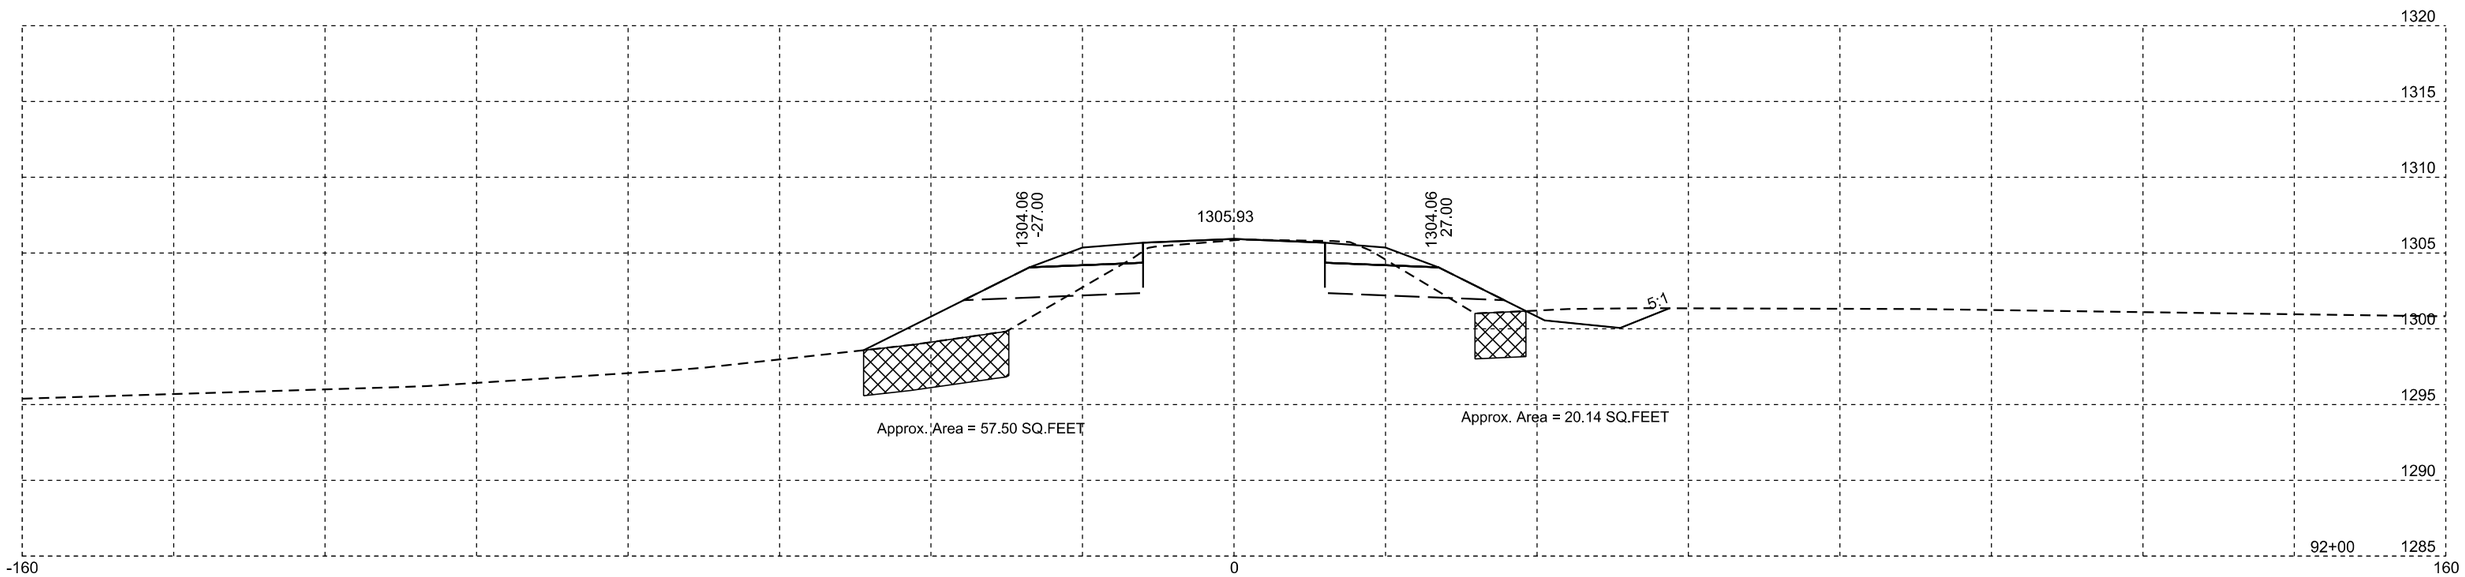

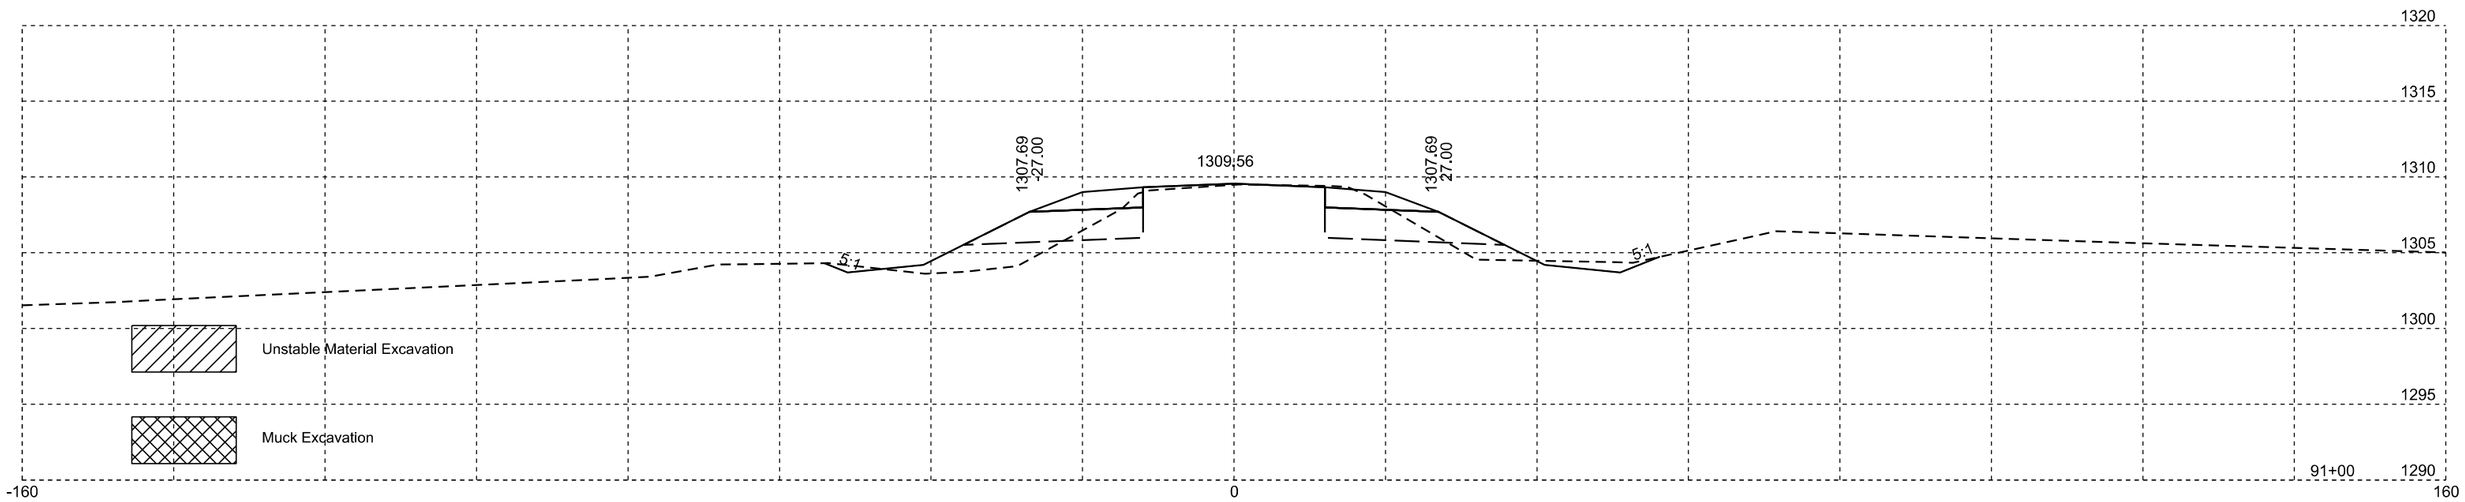

Plotting Date: 11/24/2014

STATE OF SOUTH DAKOTA	PROJECT	SHEET NO.	TOTAL SHEETS
	P-PH 0011(74)74	X22	X65

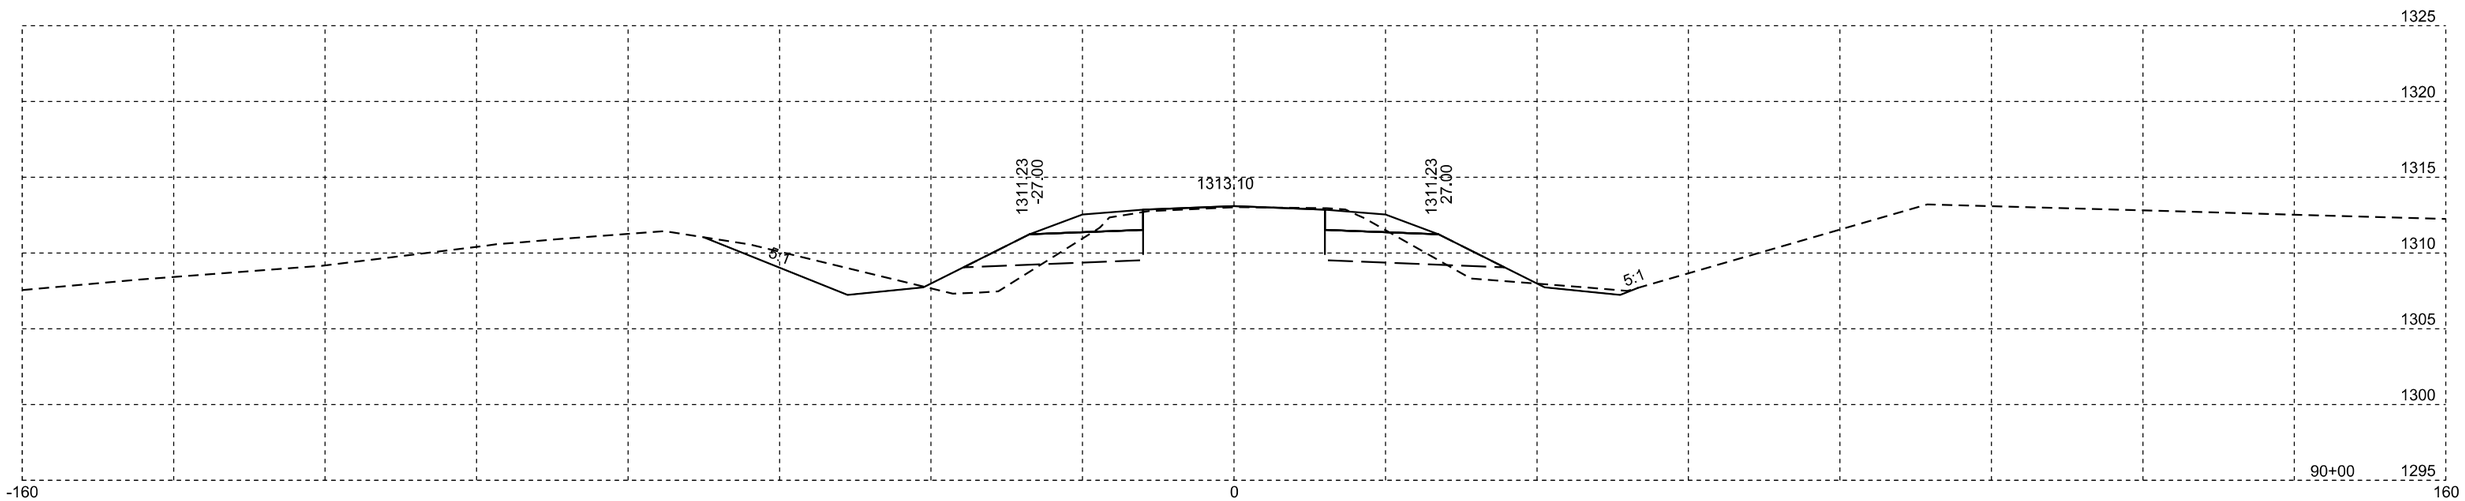

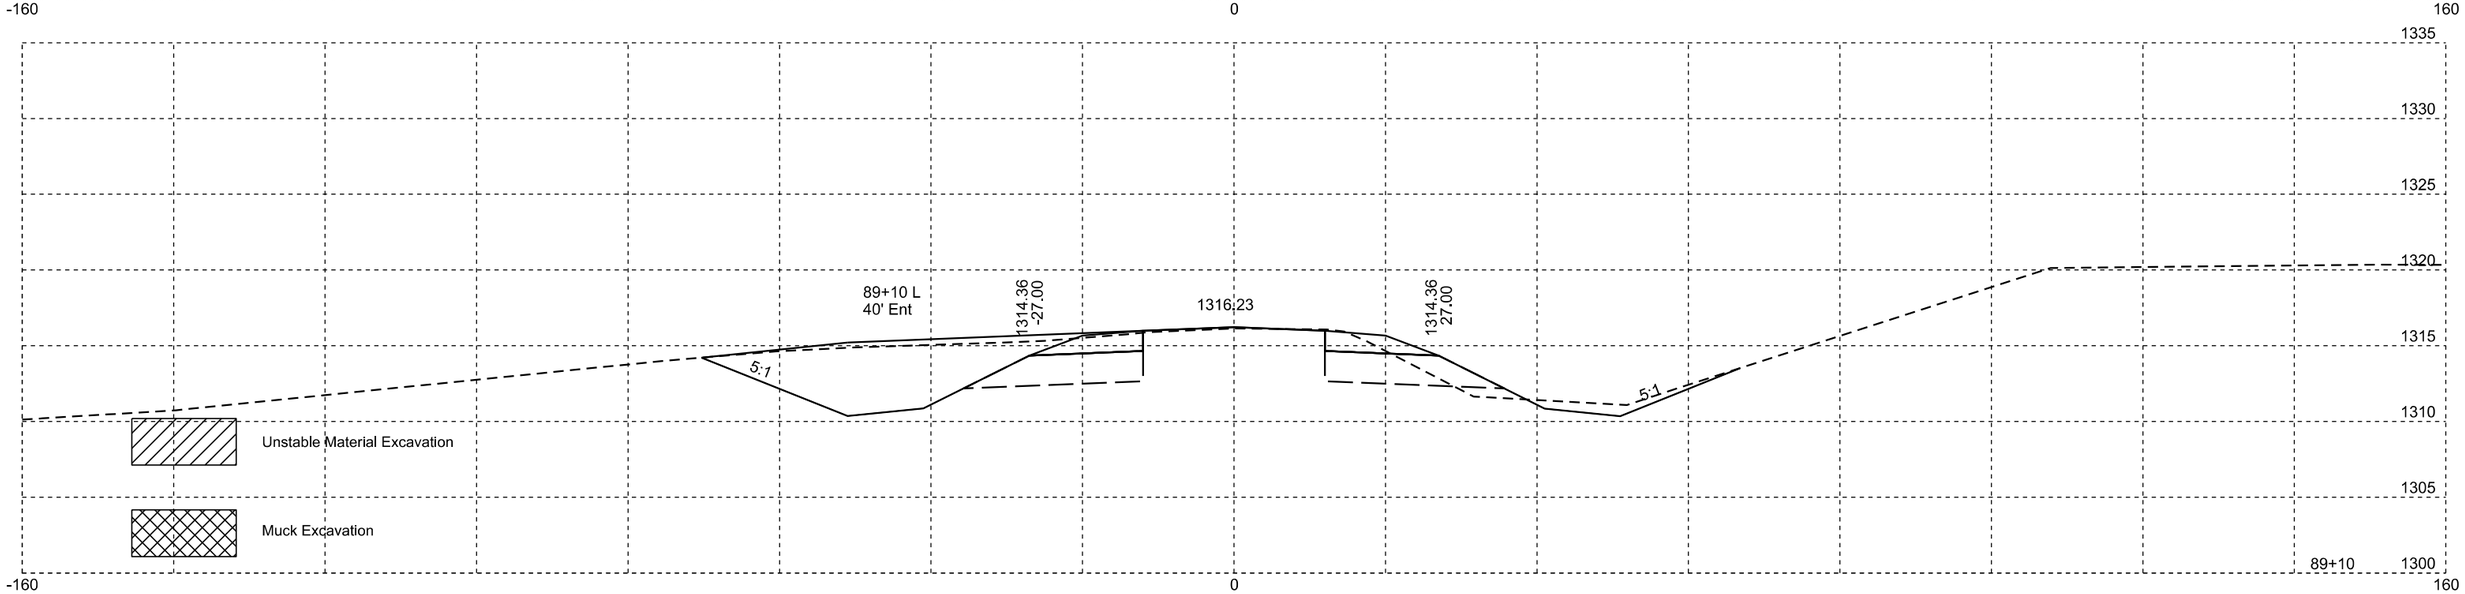

Plotting Date: 11/24/2014

STATE OF SOUTH DAKOTA	PROJECT	SHEET NO.	TOTAL SHEETS
	P-PH 0011(74)74	X23	X65

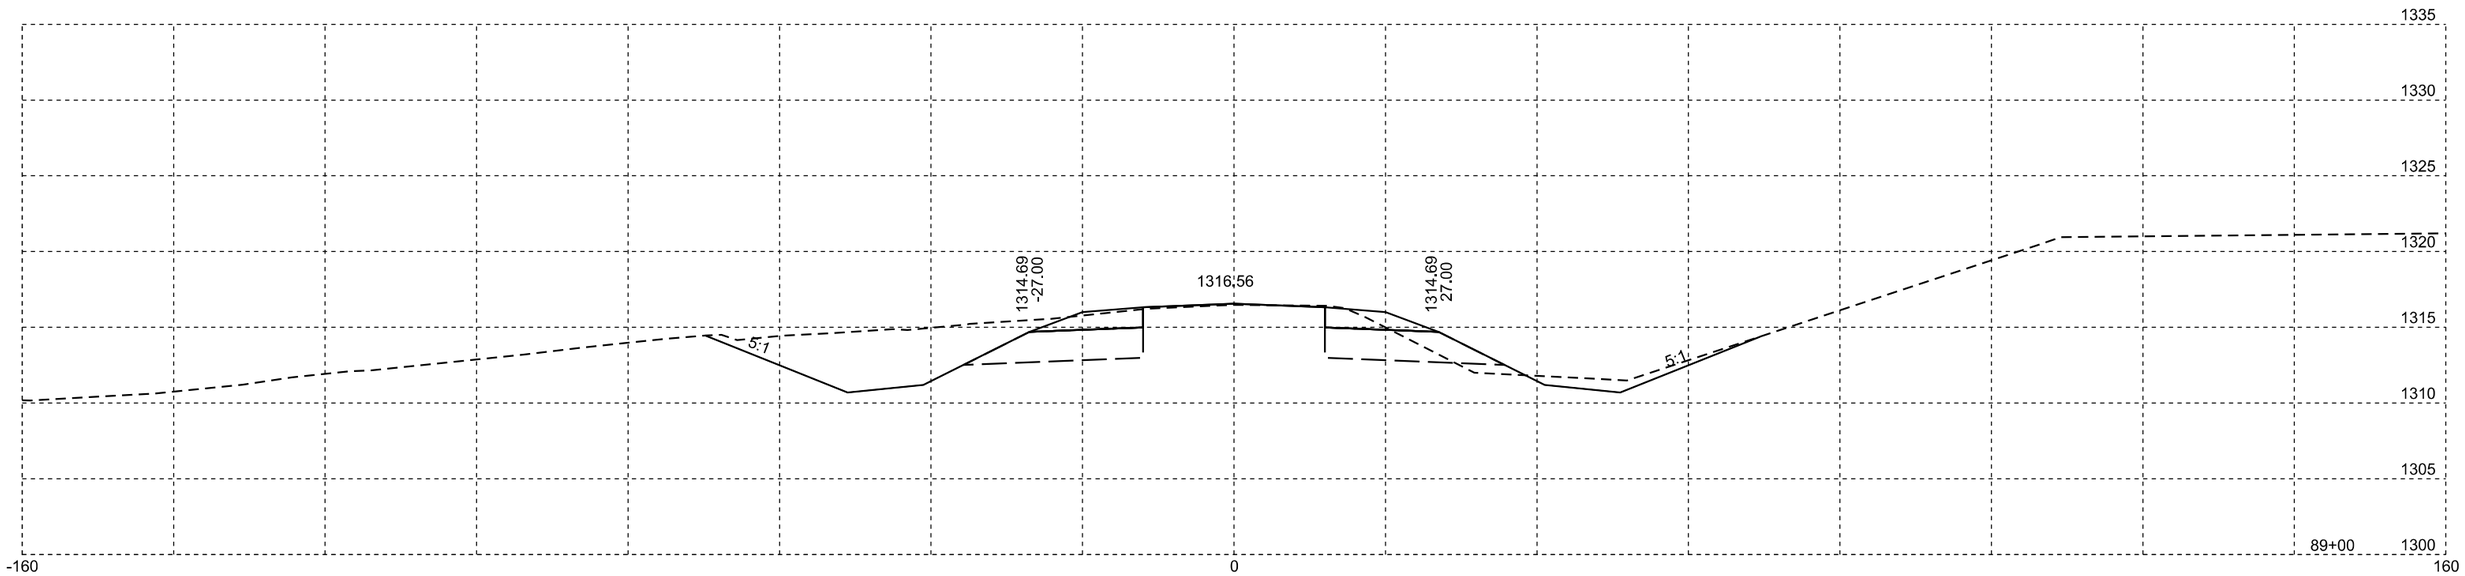

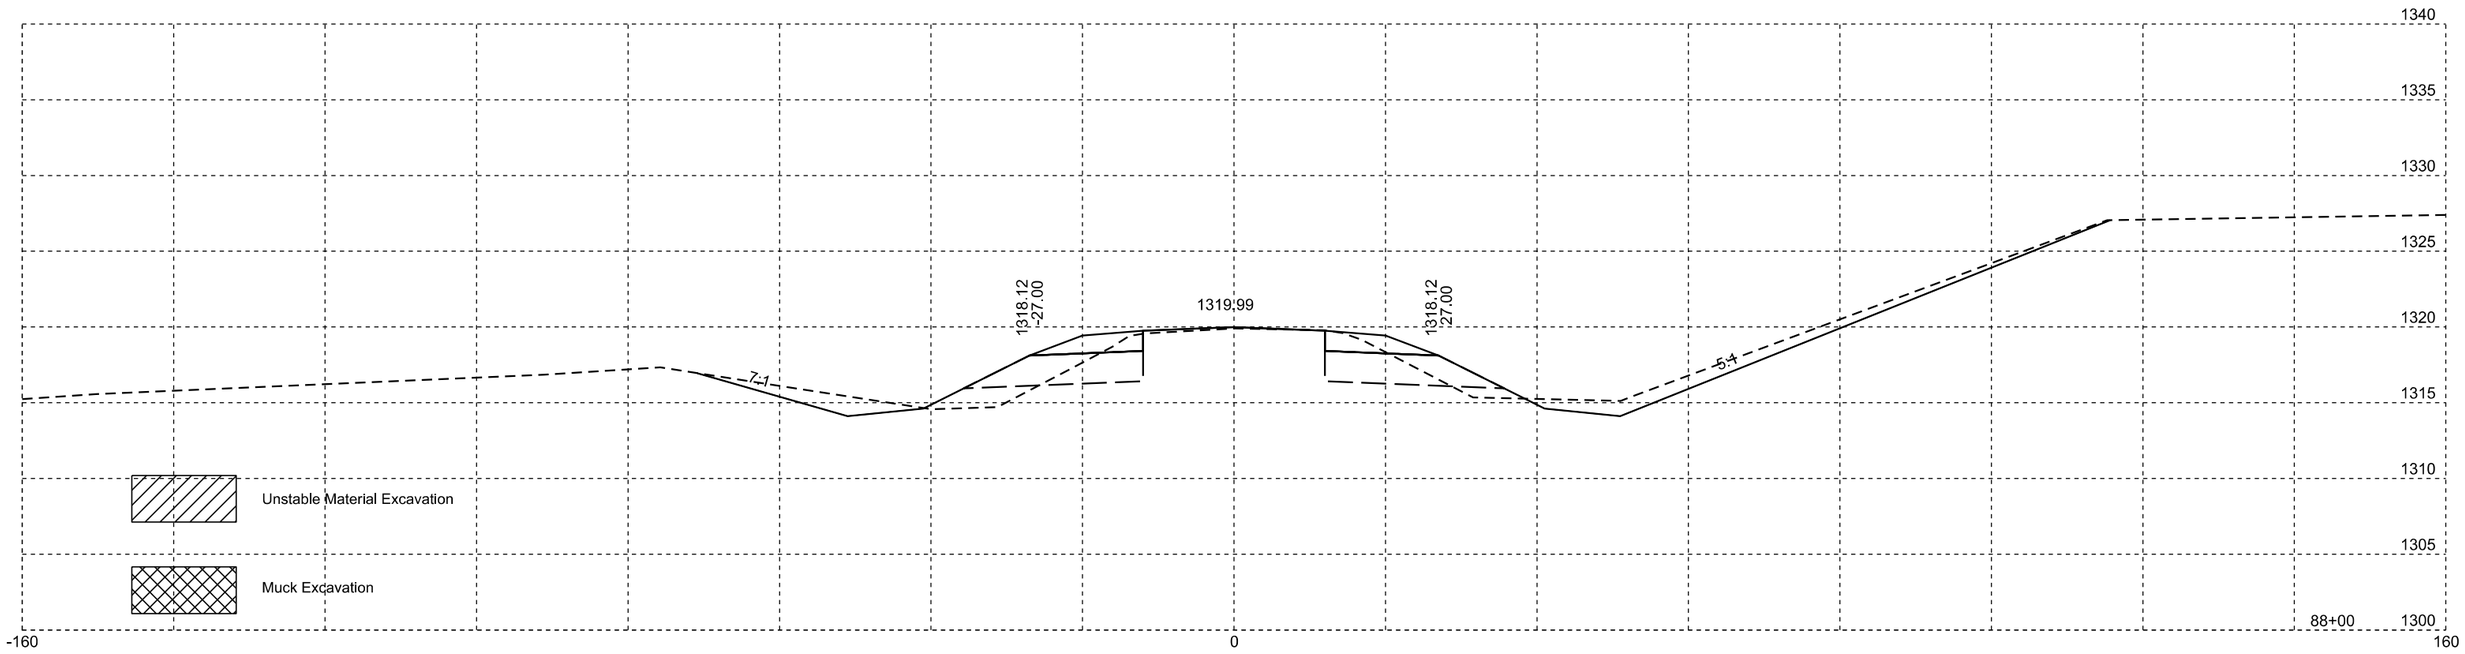

Plotting Date: 11/24/2014

STATE OF SOUTH DAKOTA	PROJECT	SHEET NO.	TOTAL SHEETS
	P-PH 0011(74)74	X24	X65

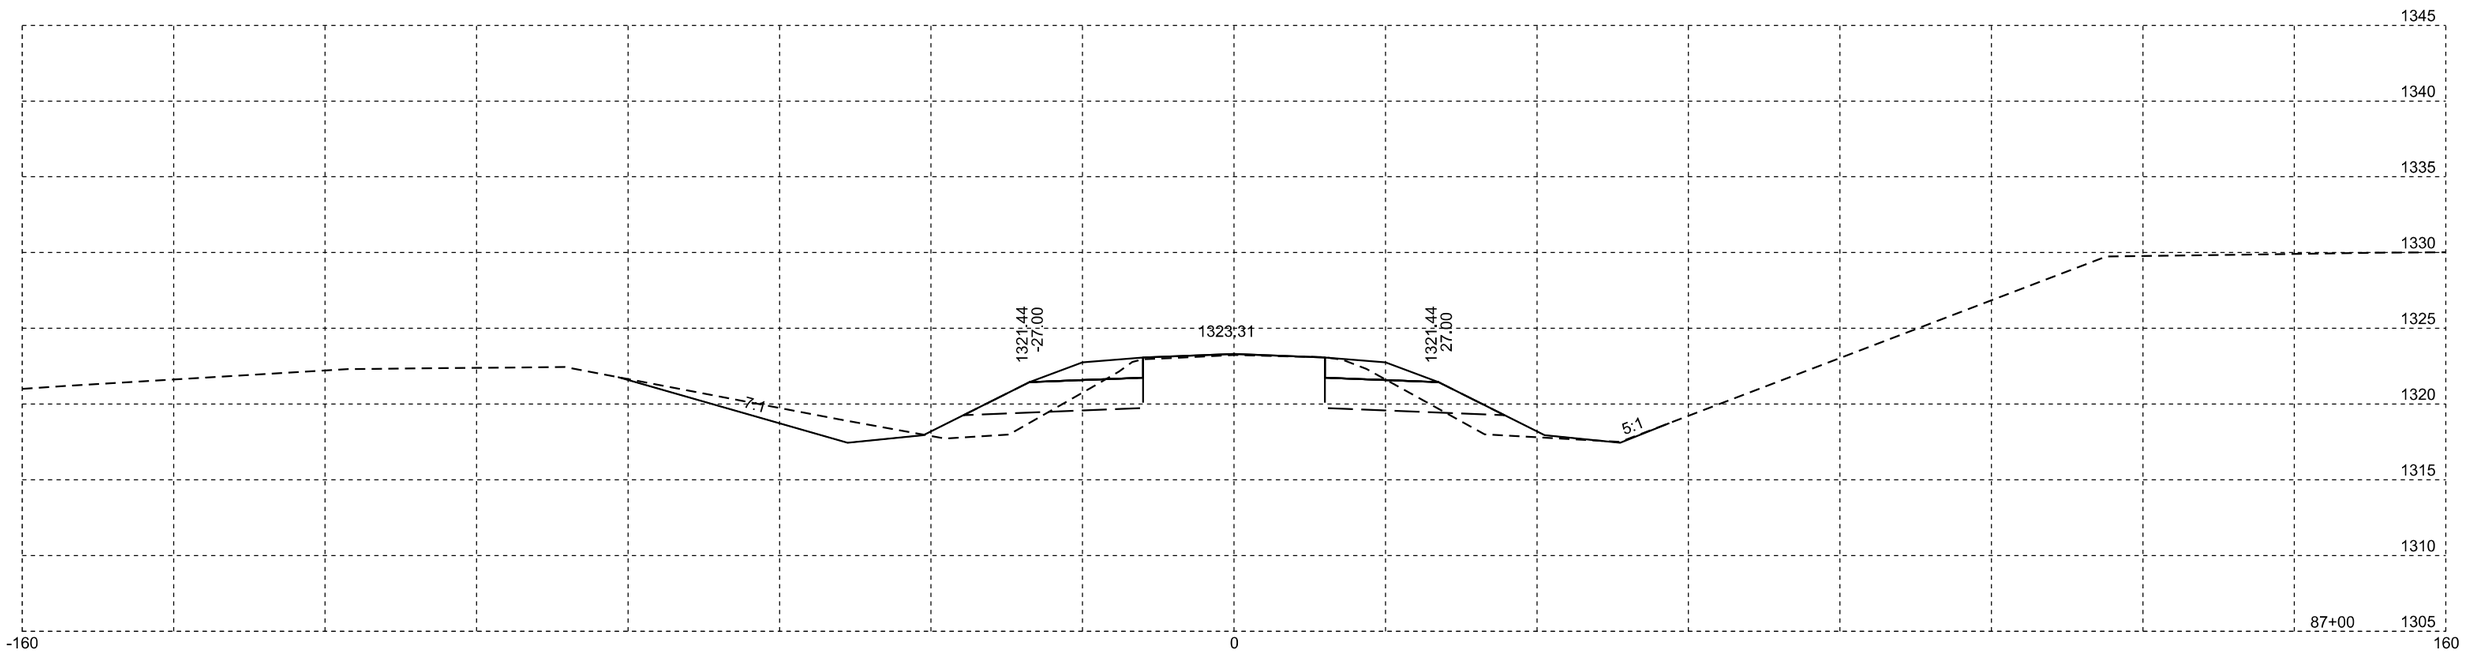

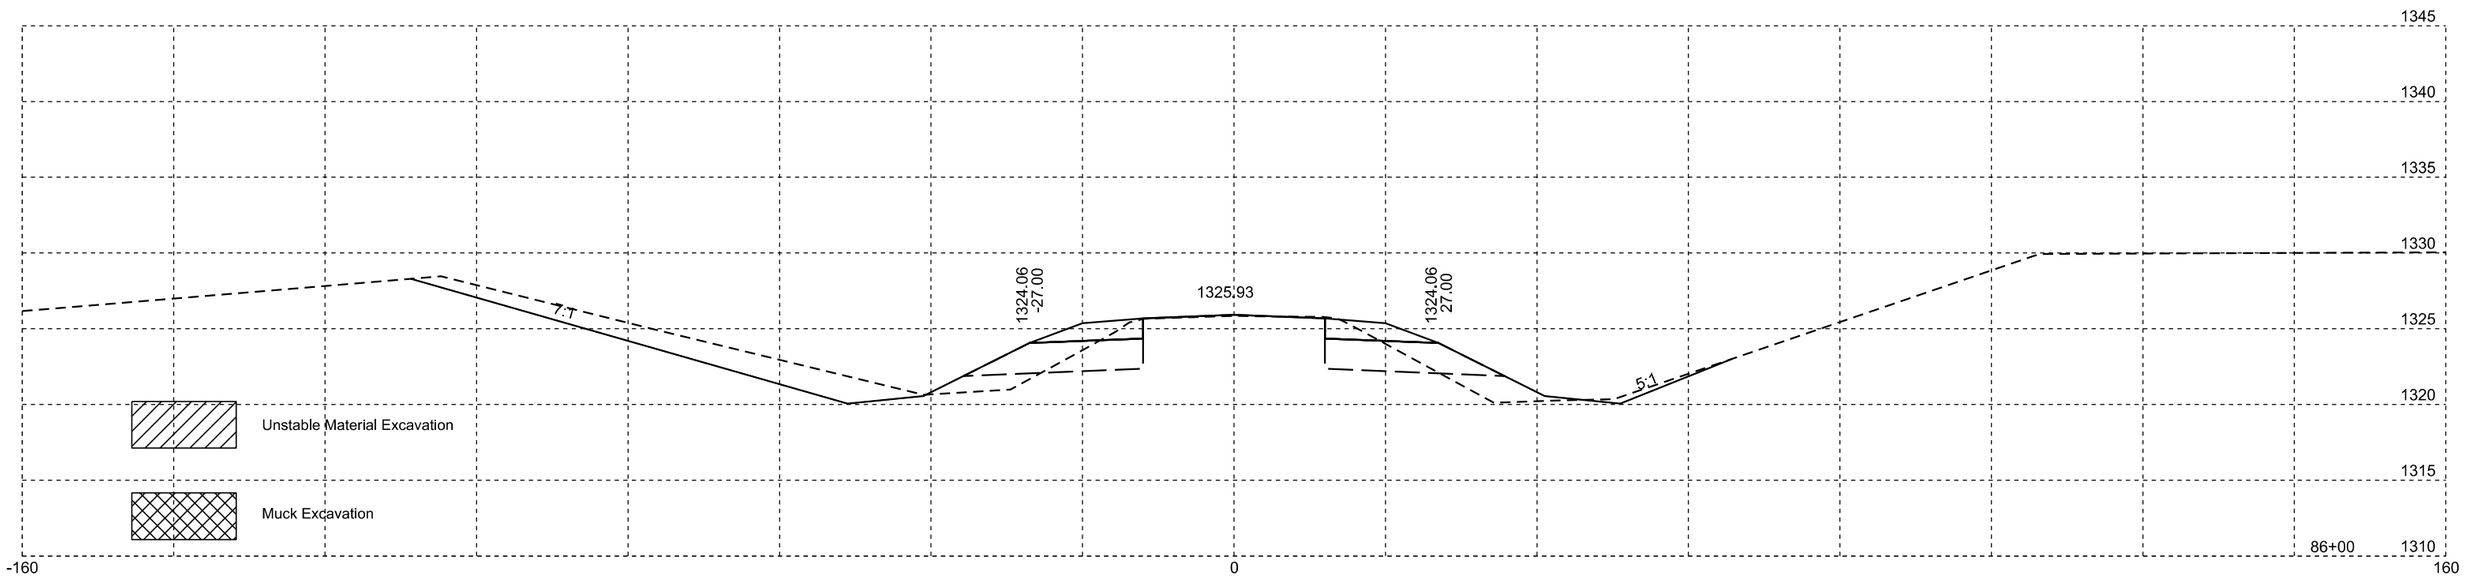

Plotting Date: 11/24/2014

STATE OF SOUTH DAKOTA	PROJECT	SHEET NO.	TOTAL SHEETS
	P-PH 0011(74)74	X25	X65

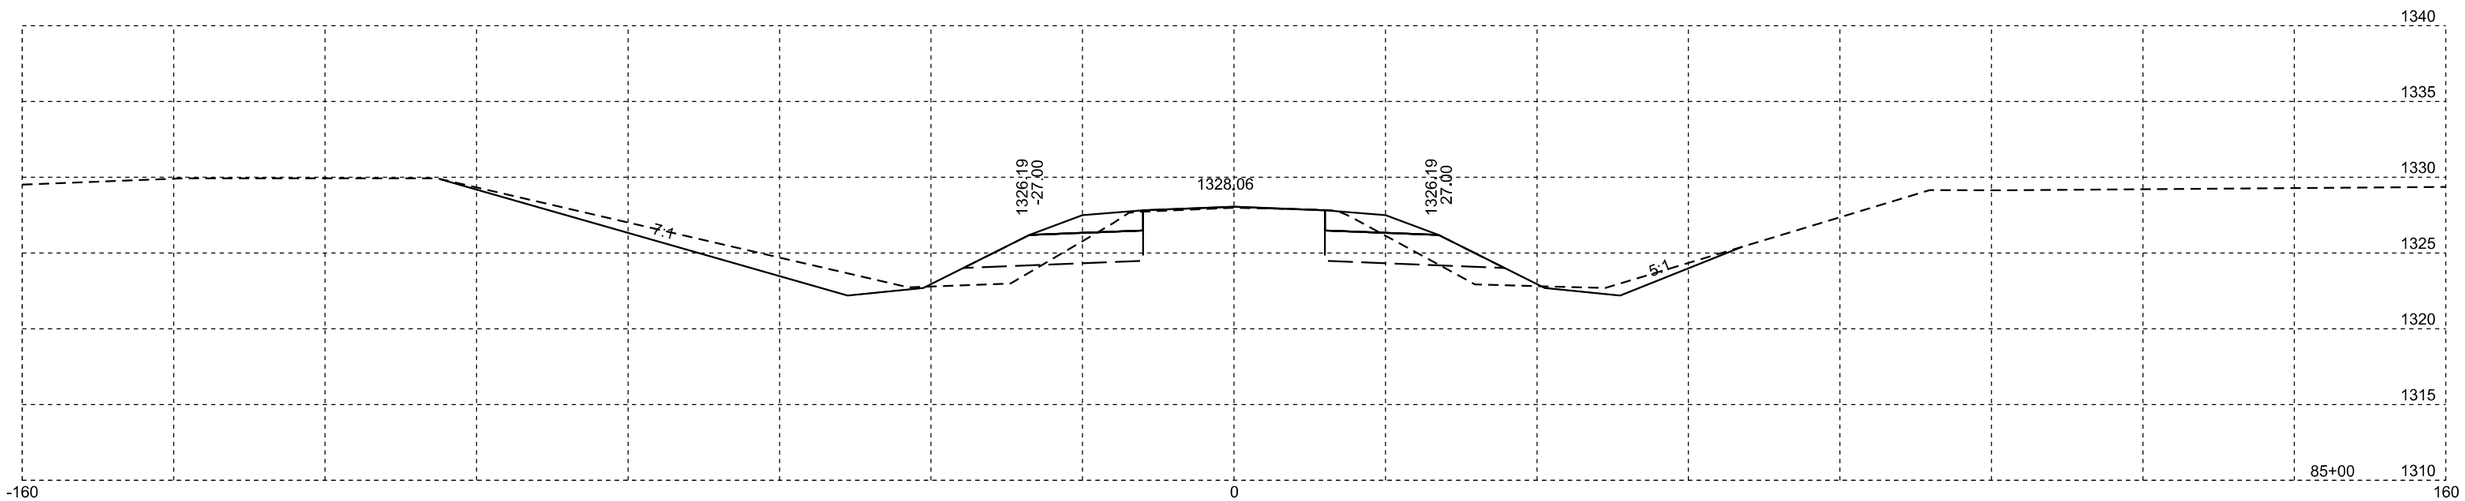

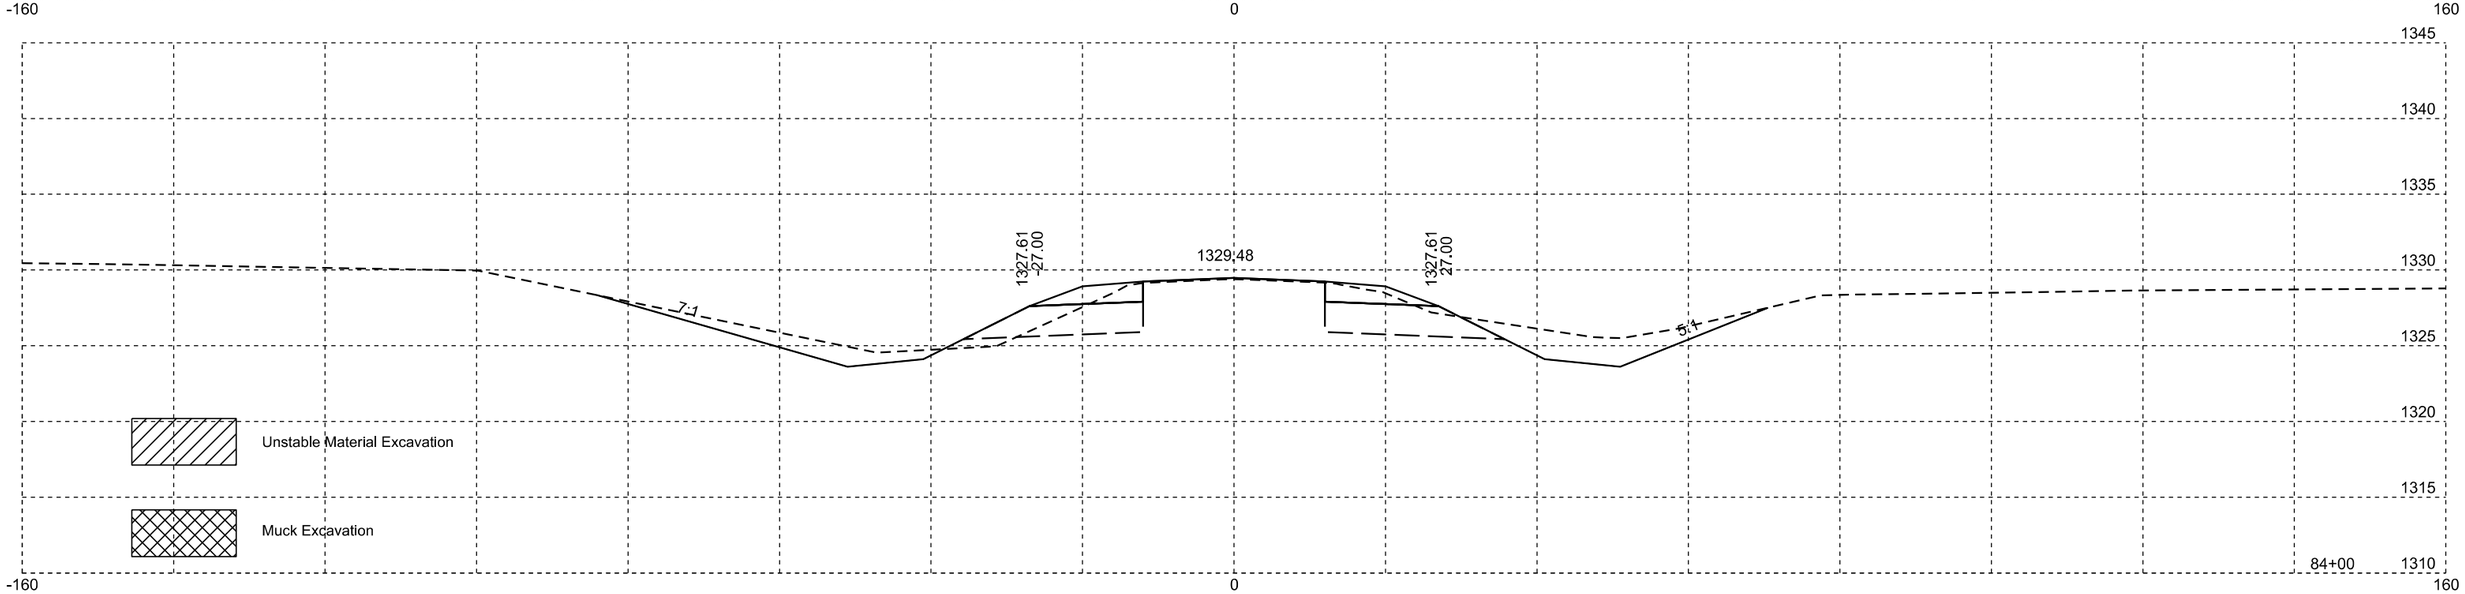

Plotting Date: 11/24/2014

STATE OF SOUTH DAKOTA	PROJECT	SHEET NO.	TOTAL SHEETS
	P-PH 0011(74)74	X26	X65

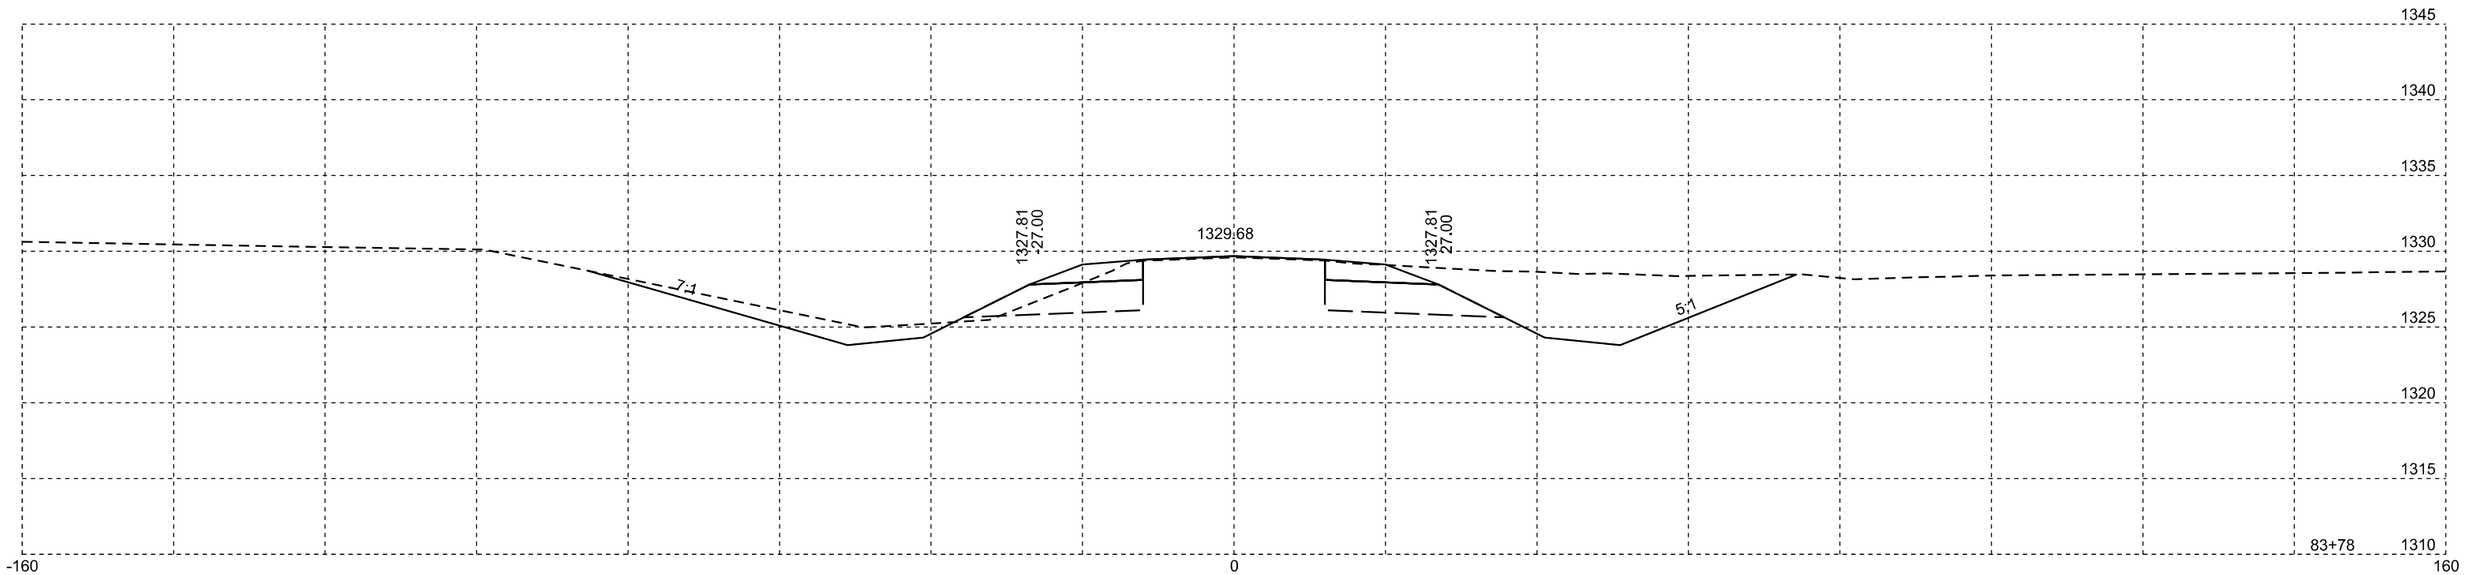

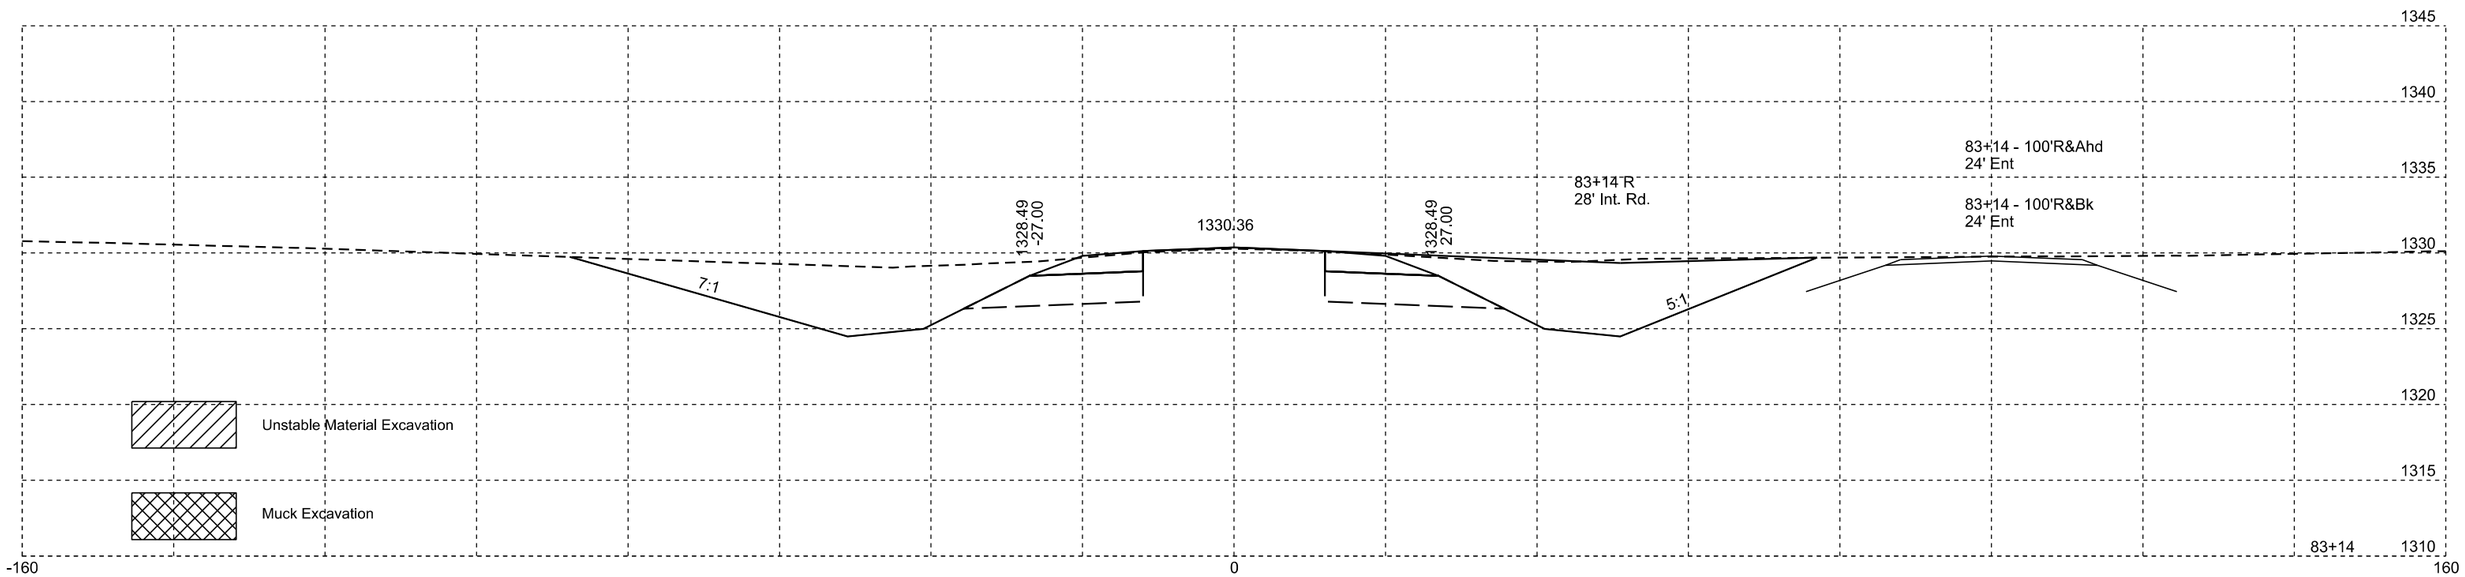

Plotting Date: 11/24/2014

STATE OF SOUTH DAKOTA	PROJECT	SHEET NO.	TOTAL SHEETS
	P-PH 0011(74)74	X27	X65

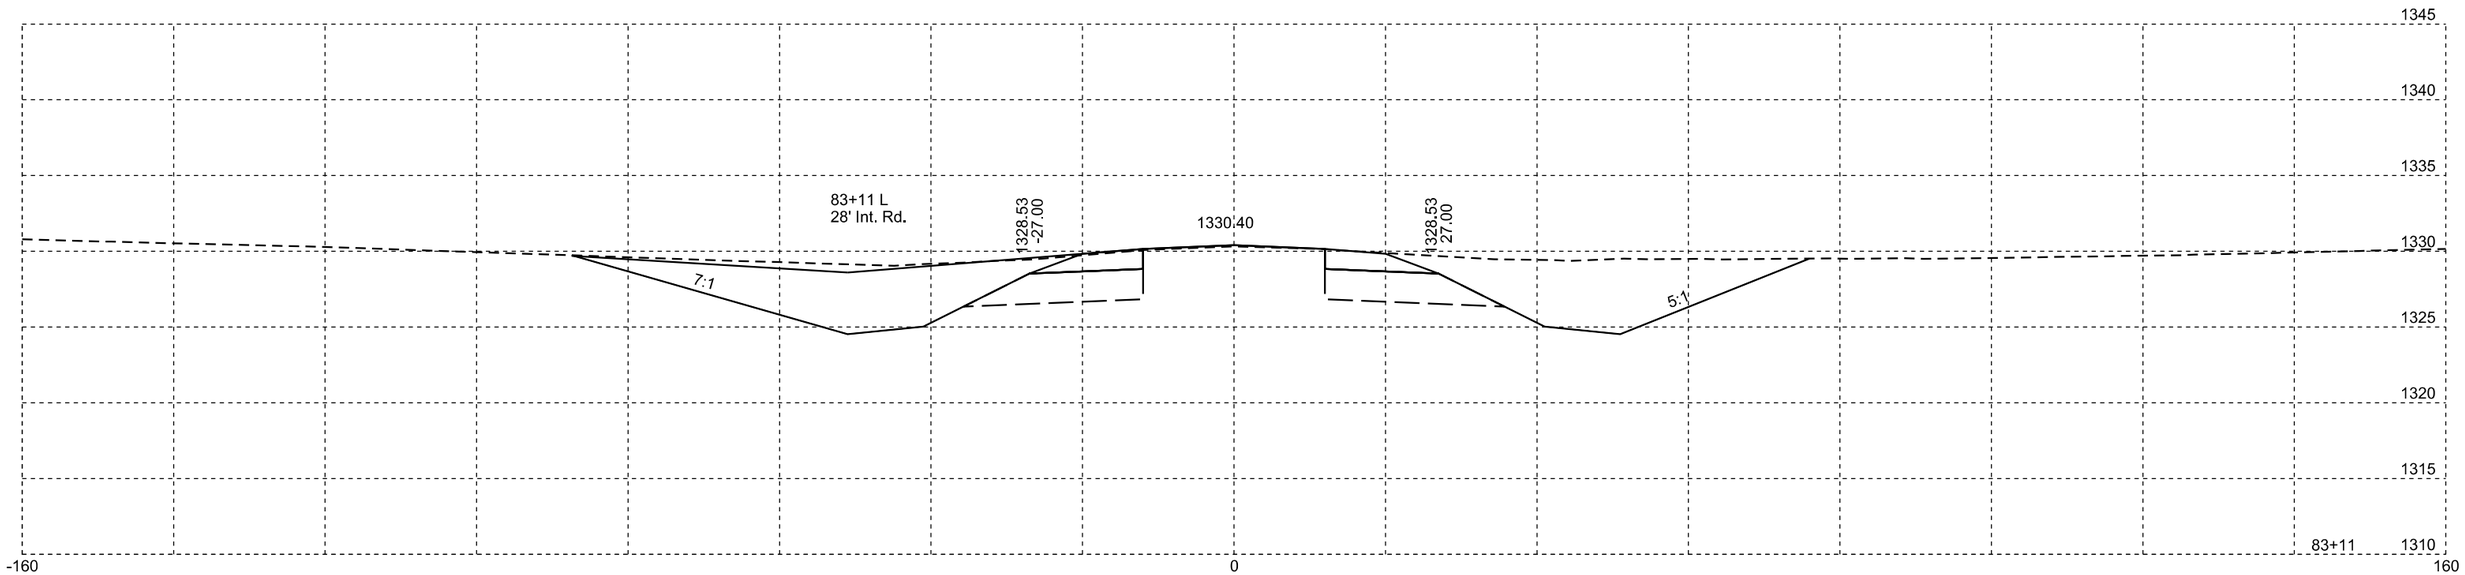

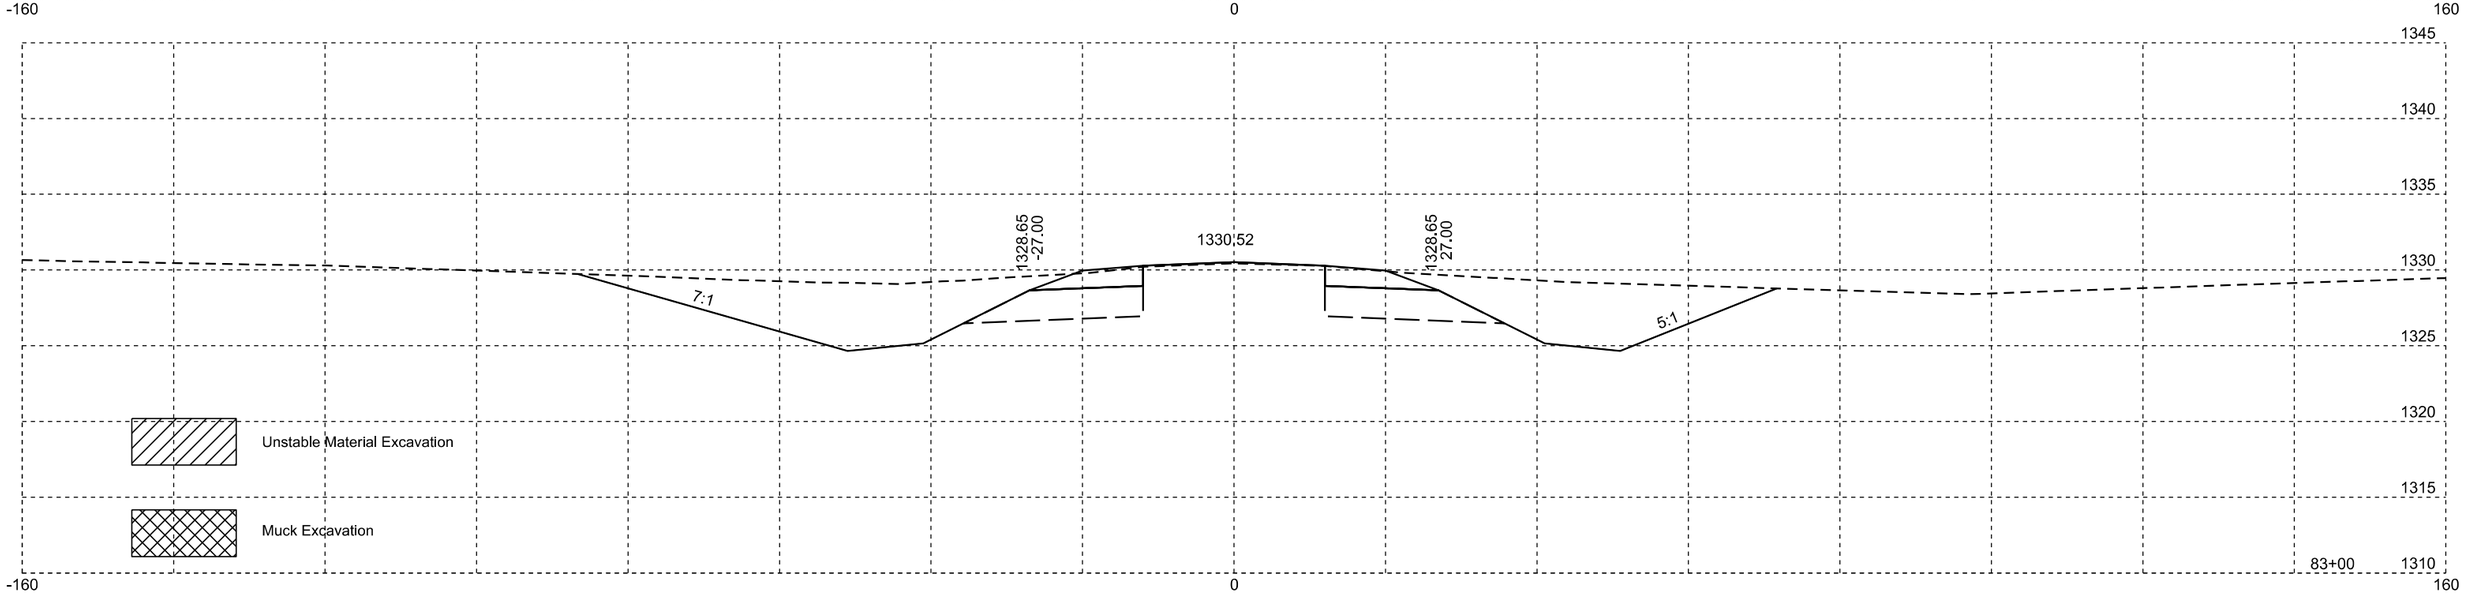

Plotting Date: 11/24/2014

STATE OF SOUTH DAKOTA	PROJECT	SHEET NO.	TOTAL SHEETS
	P-PH 0011(74)74	X28	X65

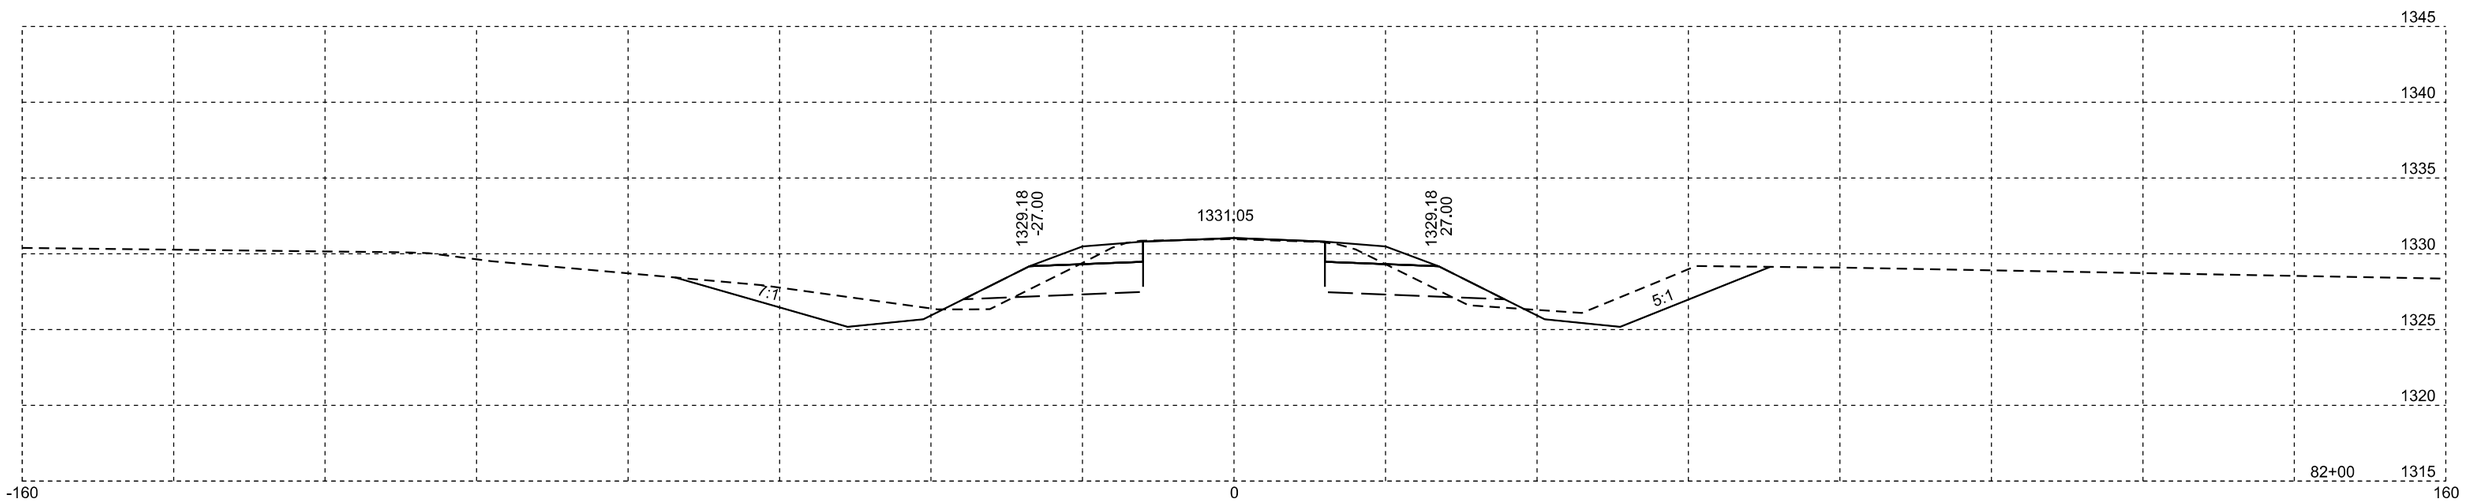

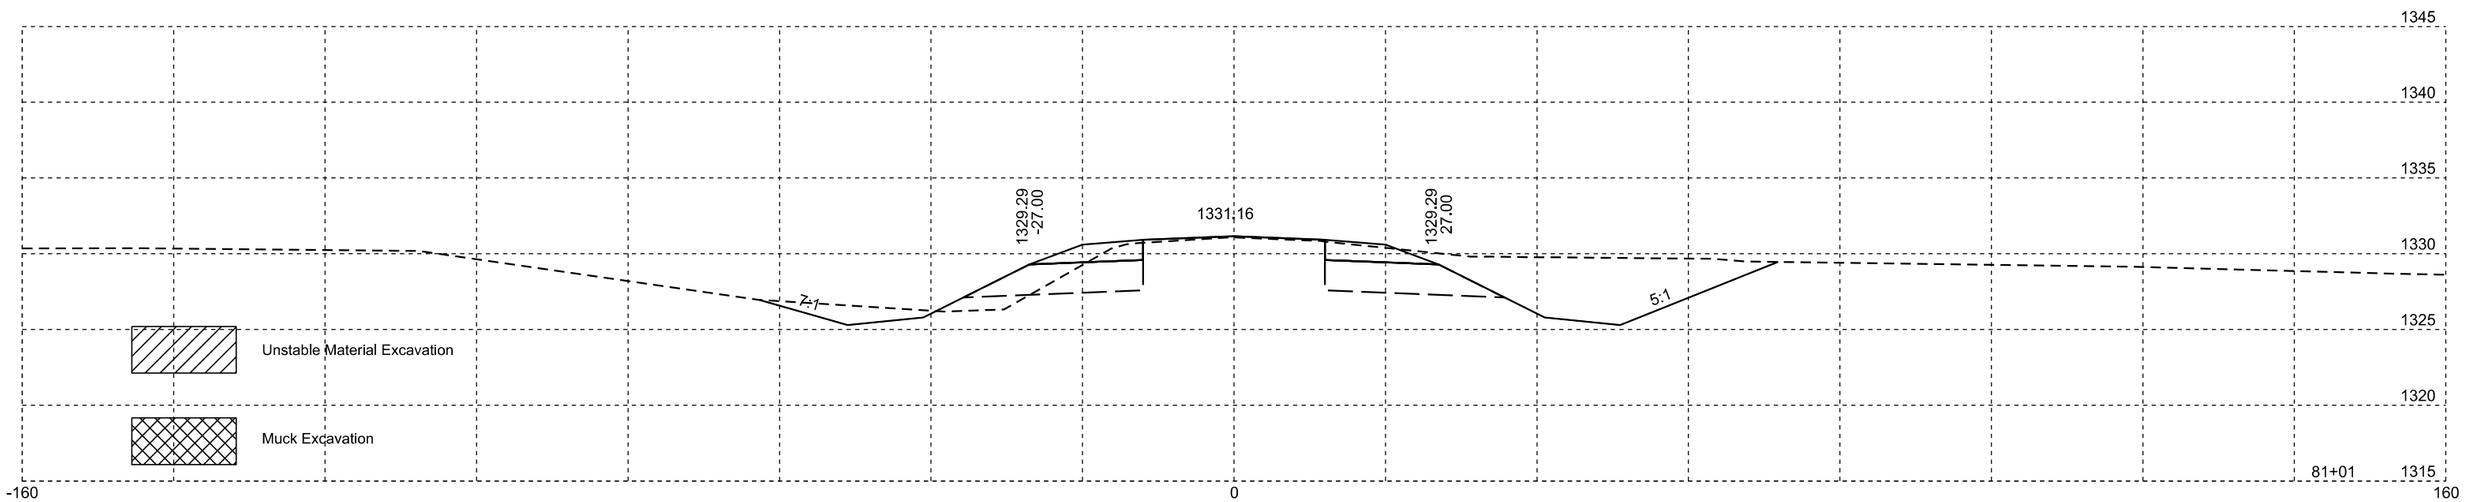

Plotting Date: 11/24/2014

STATE OF SOUTH DAKOTA	PROJECT	SHEET NO.	TOTAL SHEETS
	P-PH 0011(74)74	X29	X65

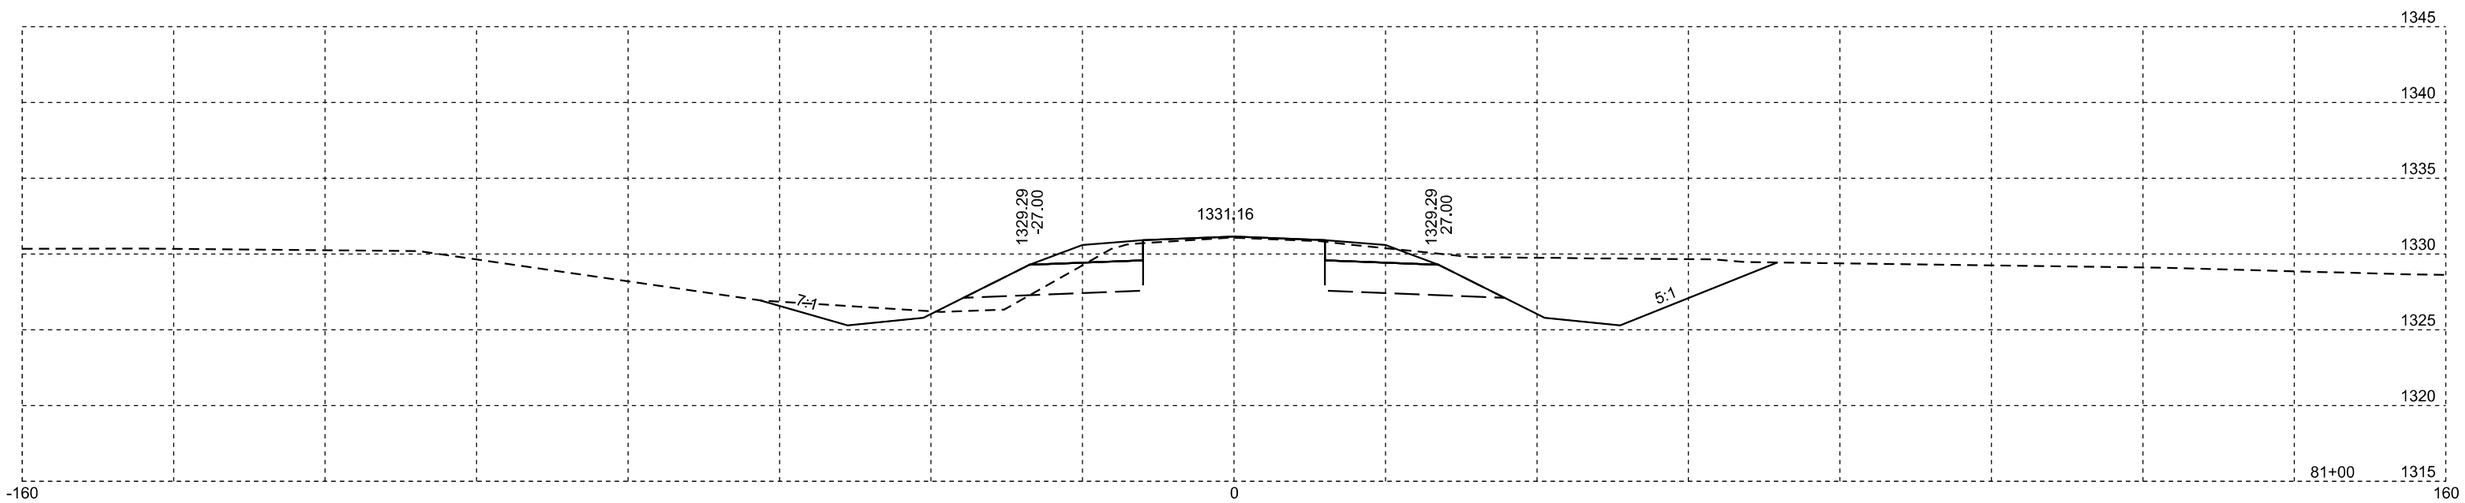

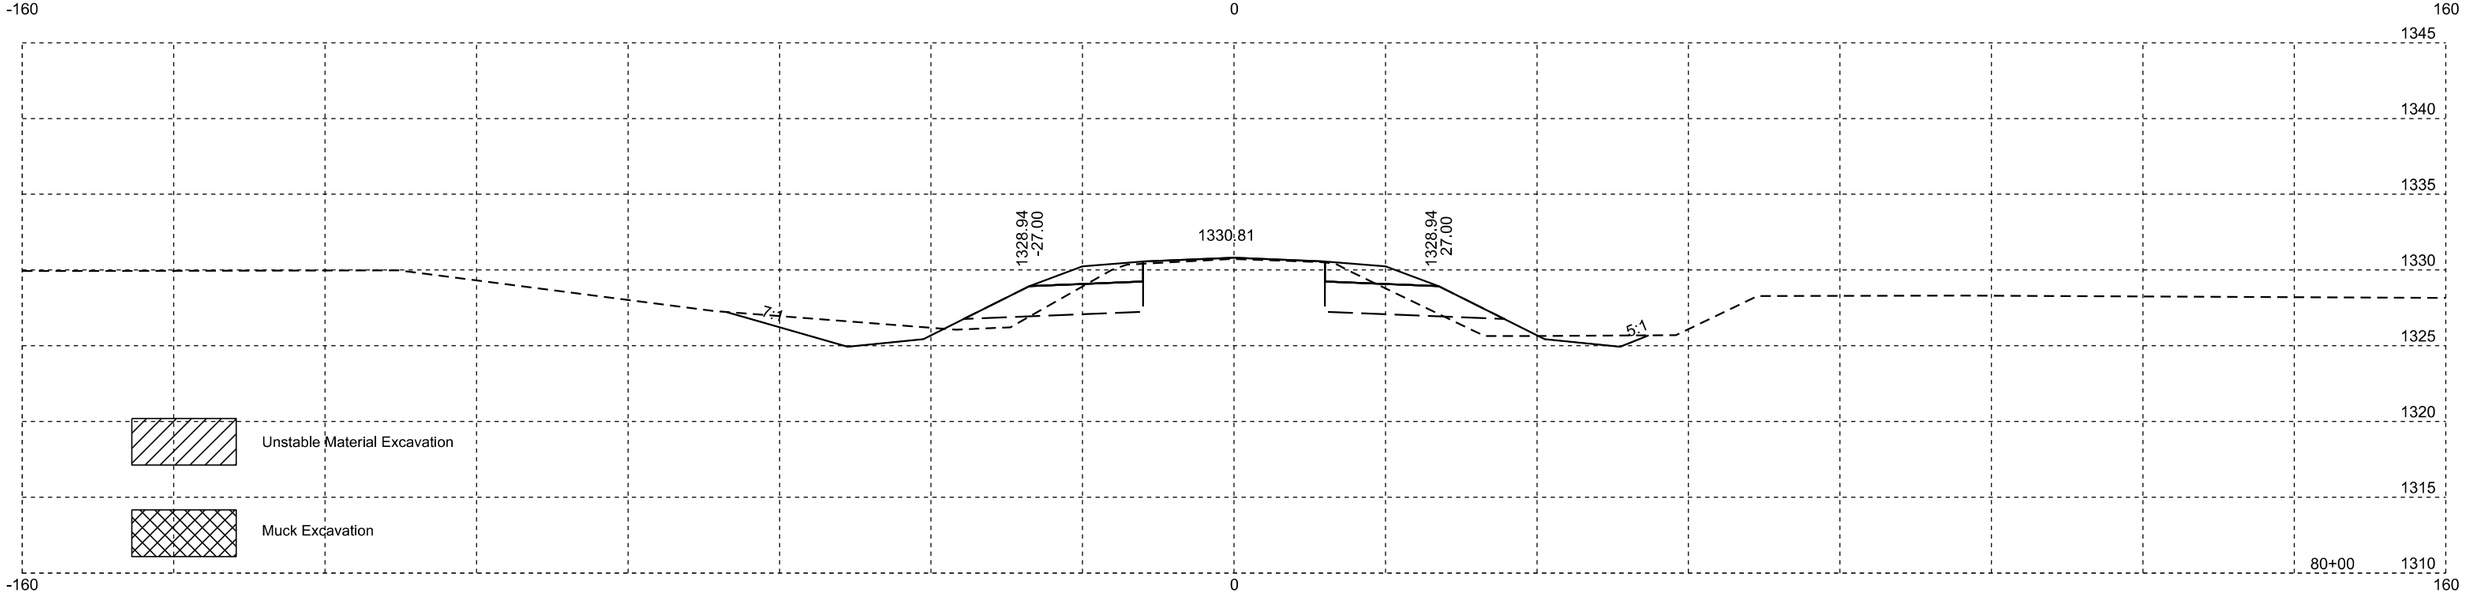

Plotting Date: 11/24/2014

STATE OF SOUTH DAKOTA	PROJECT	SHEET NO.	TOTAL SHEETS
	P-PH 0011(74)74	X30	X65

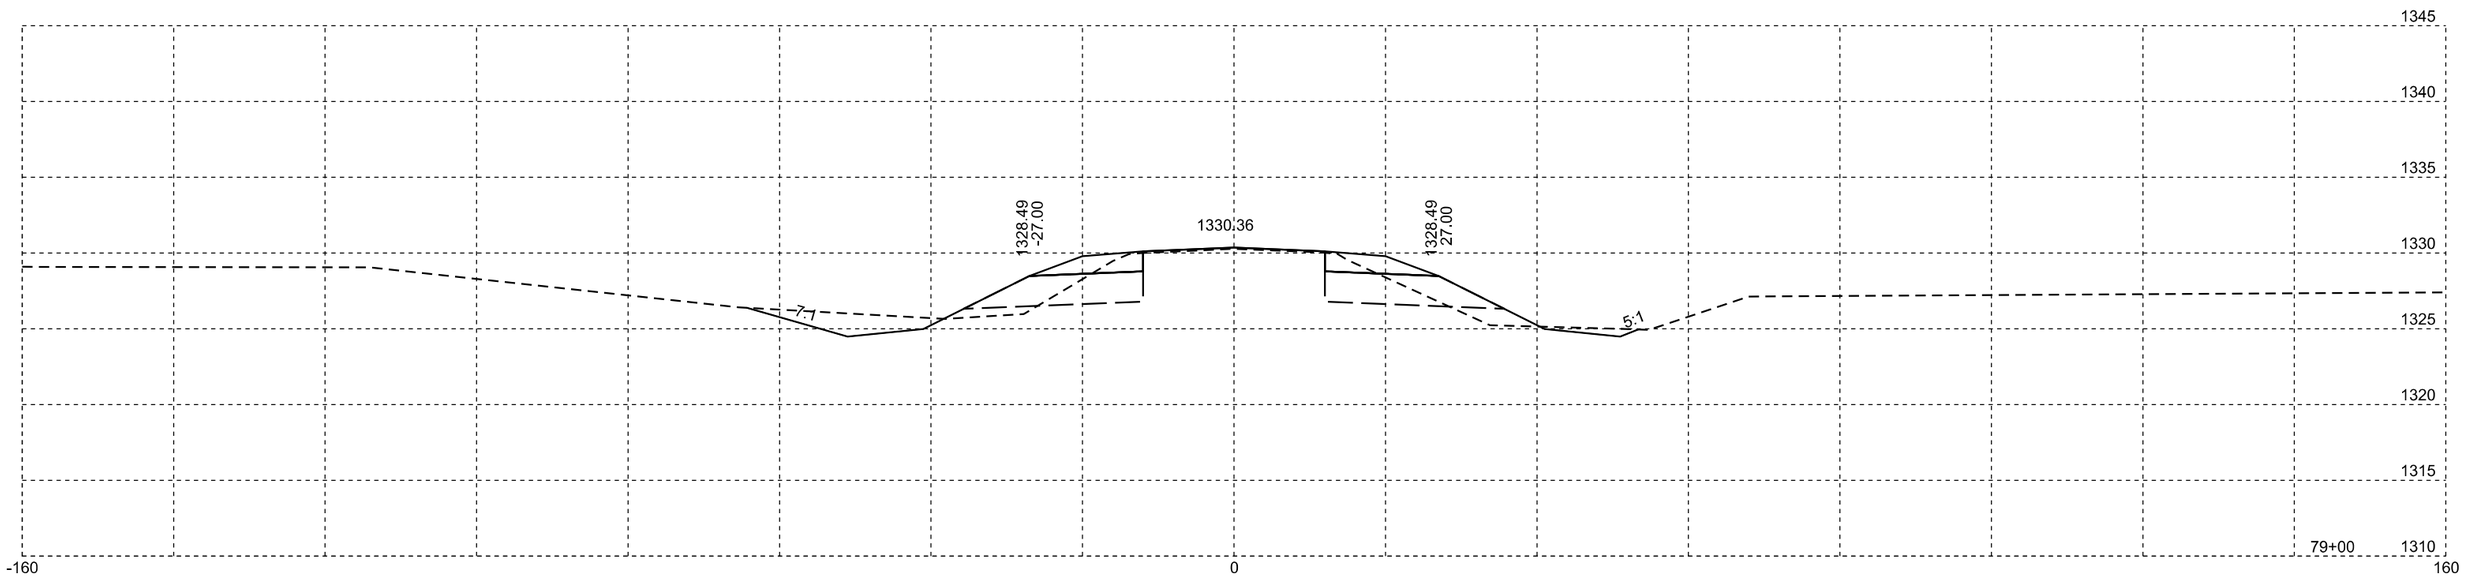

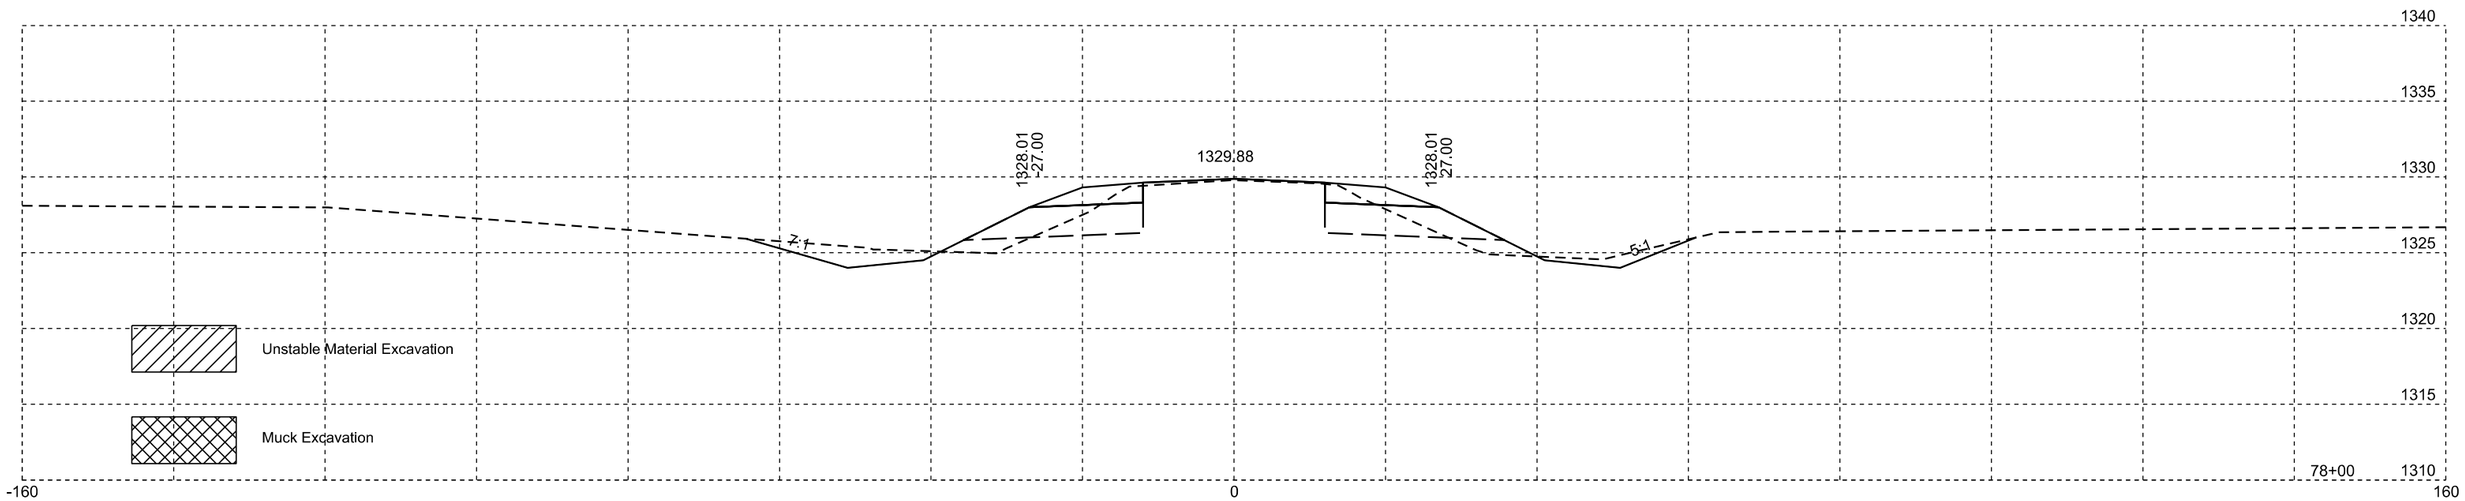

Plotting Date: 11/24/2014

STATE OF SOUTH DAKOTA	PROJECT	SHEET NO.	TOTAL SHEETS
	P-PH 0011(74)74	X31	X65

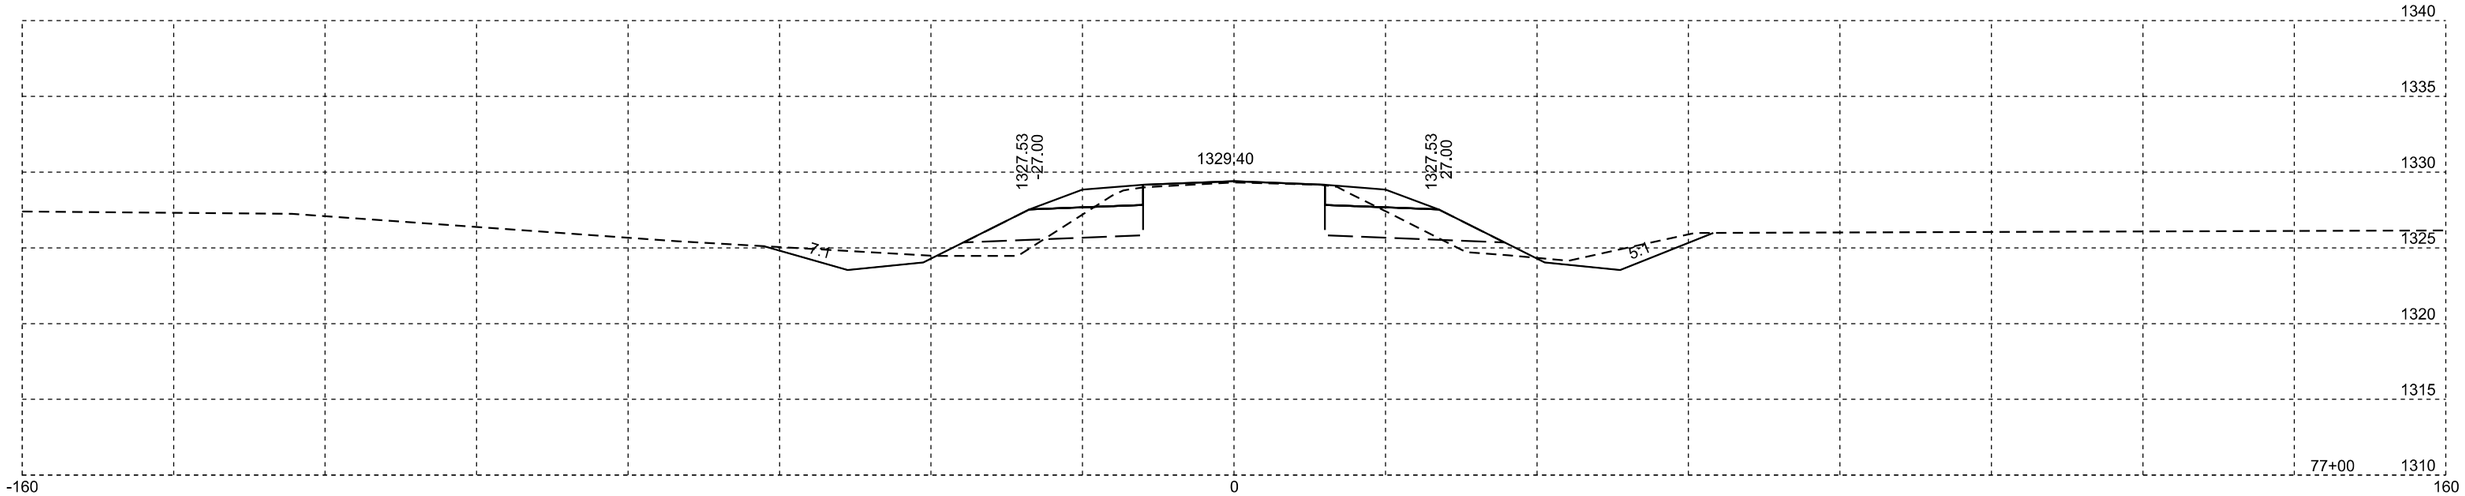

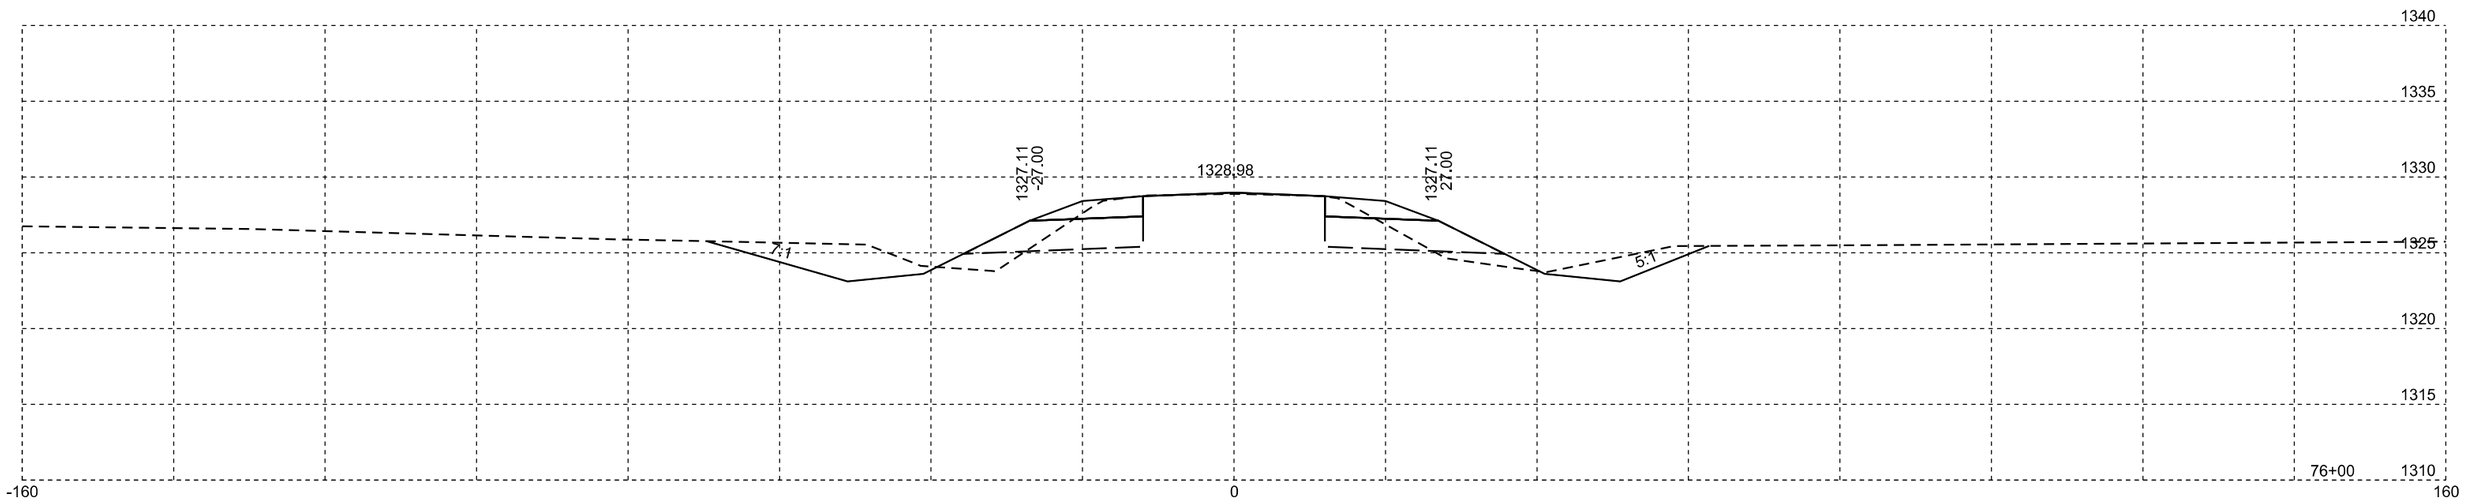

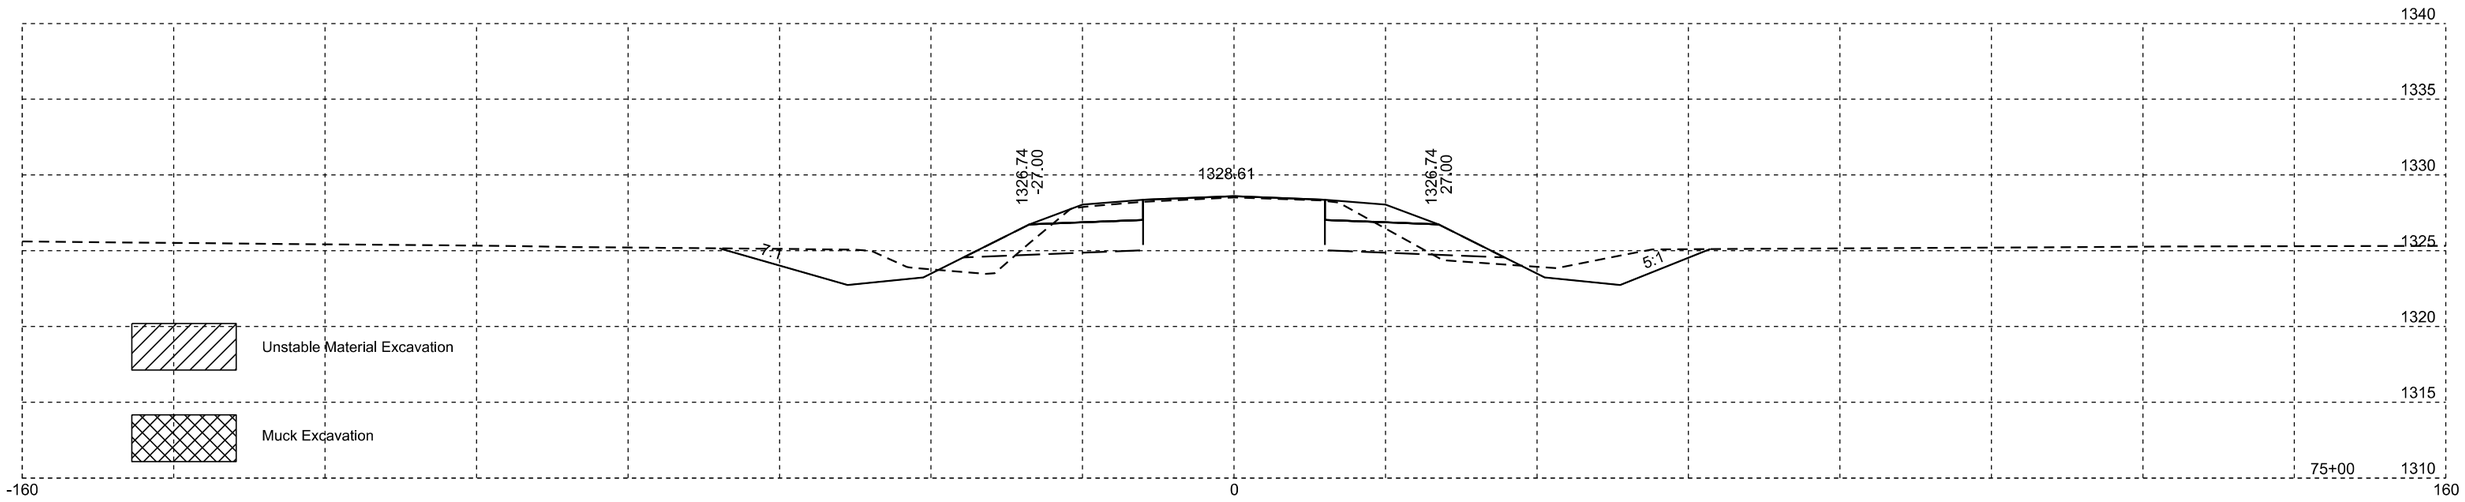

Plotting Date: 11/24/2014

STATE OF SOUTH DAKOTA	PROJECT	SHEET NO.	TOTAL SHEETS
	P-PH 0011(74)74	X32	X65

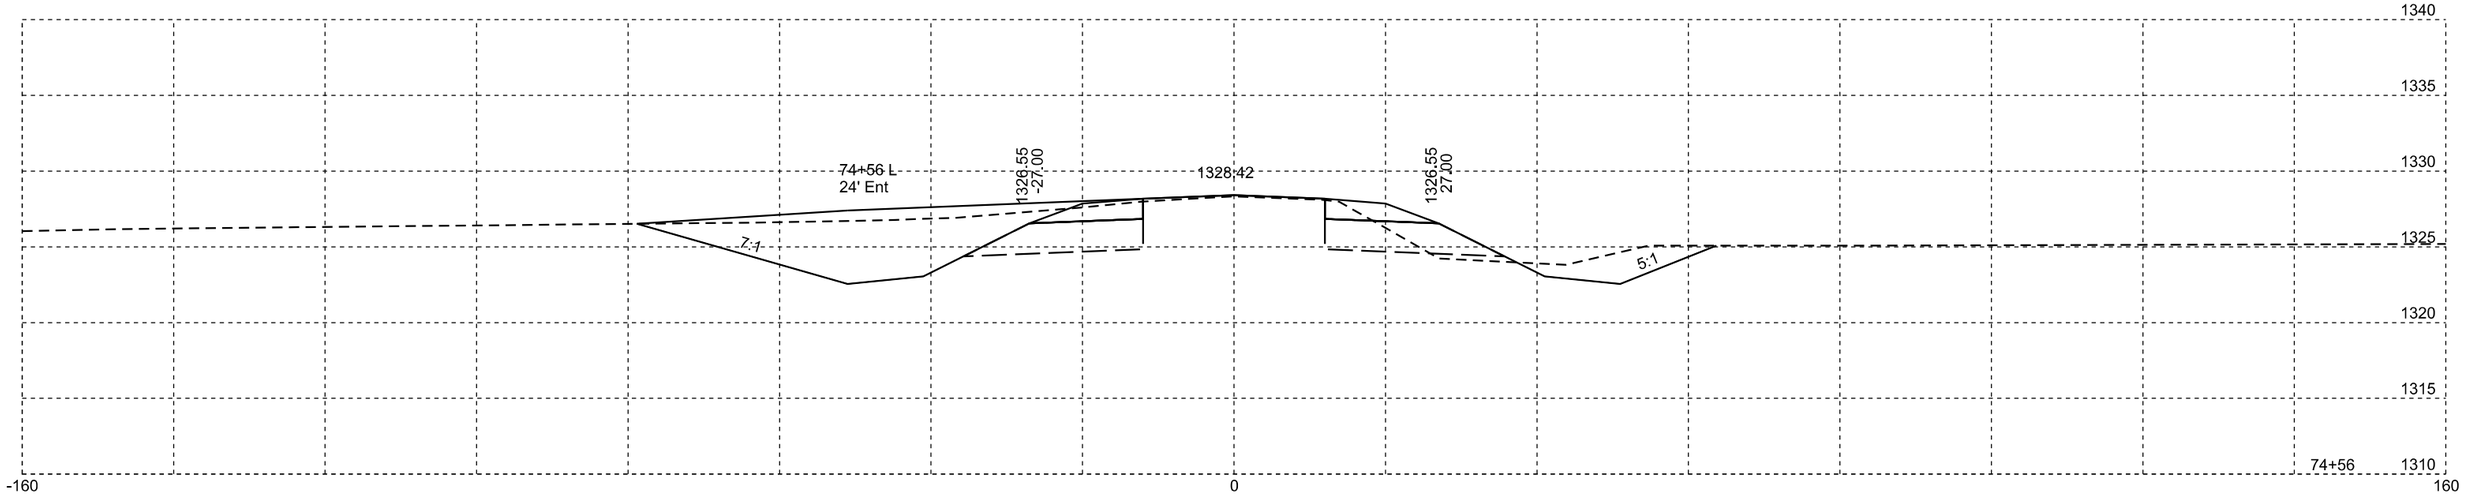

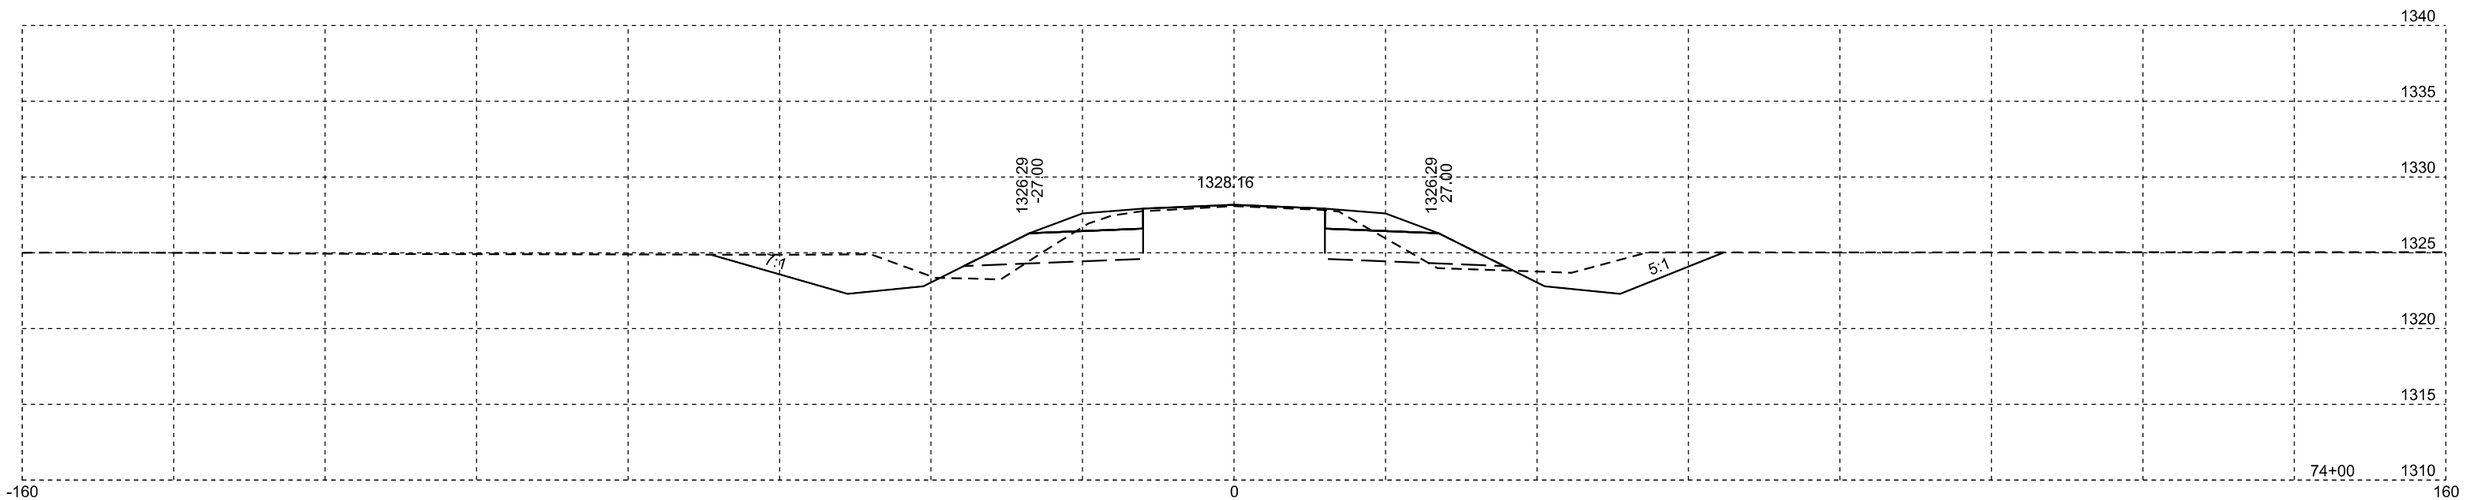

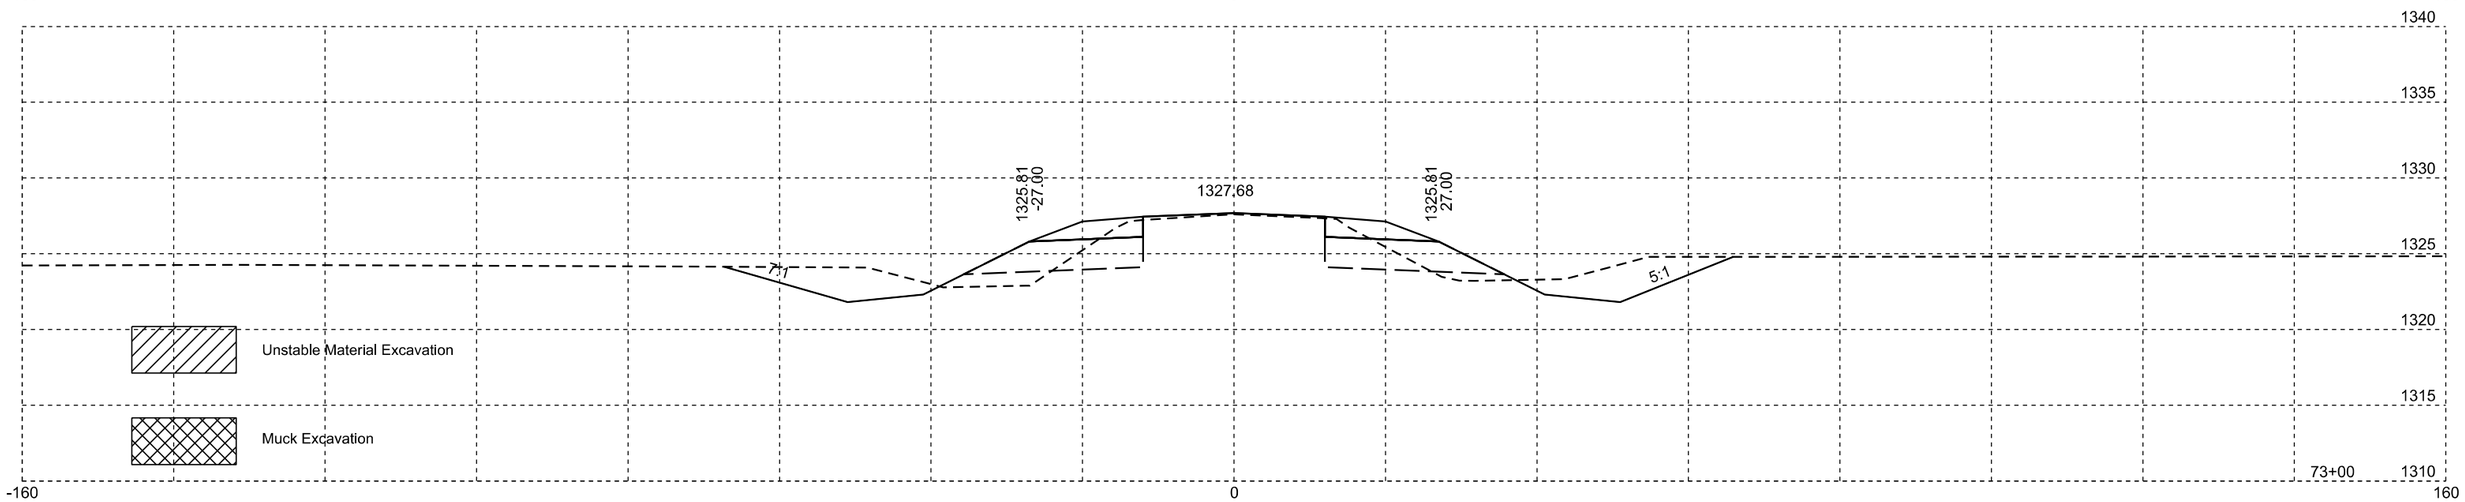

Plotting Date: 11/24/2014

STATE OF SOUTH DAKOTA	PROJECT	SHEET NO.	TOTAL SHEETS
	P-PH 0011(74)74	X33	X65

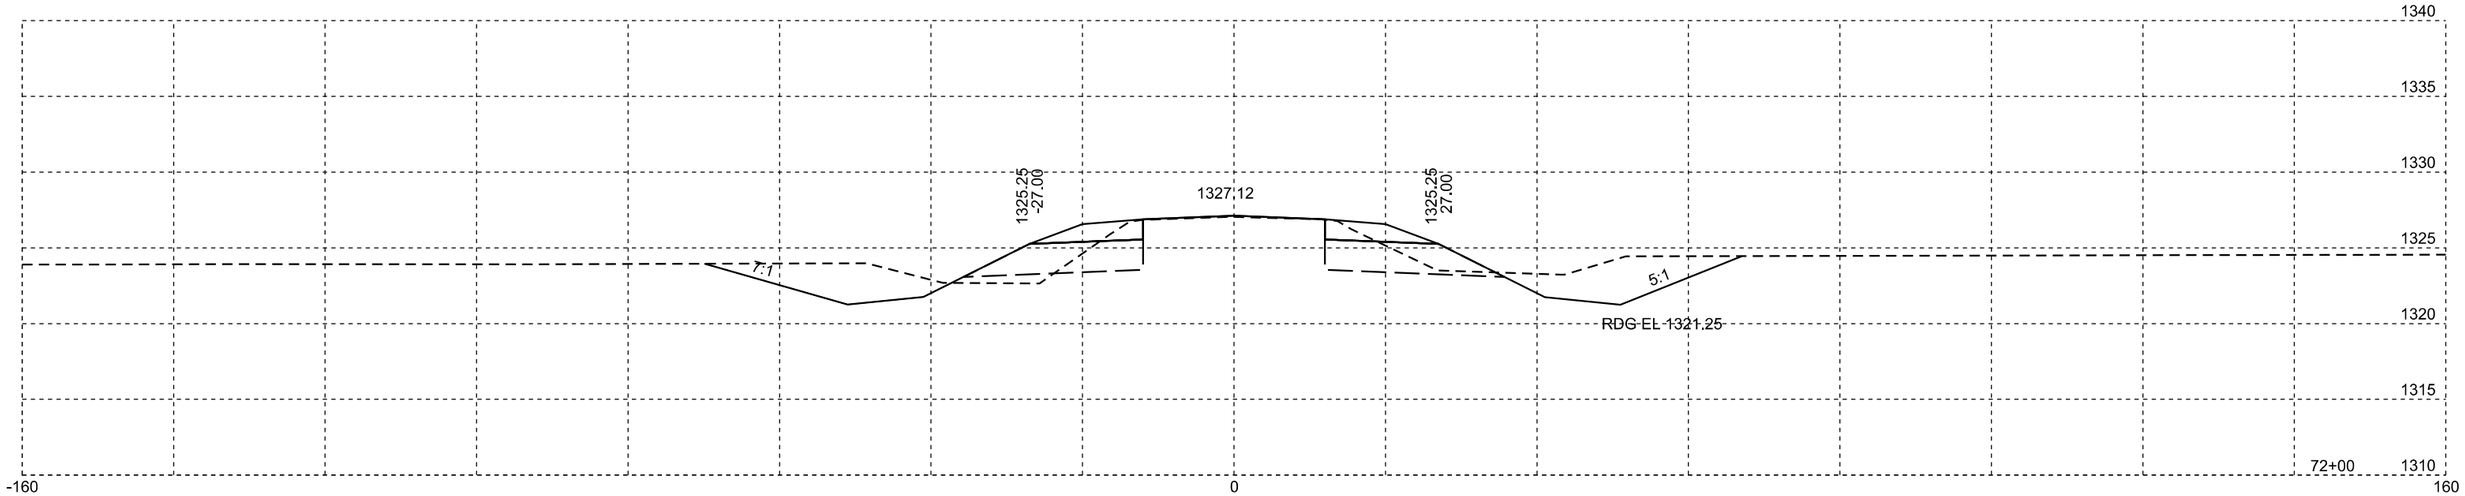

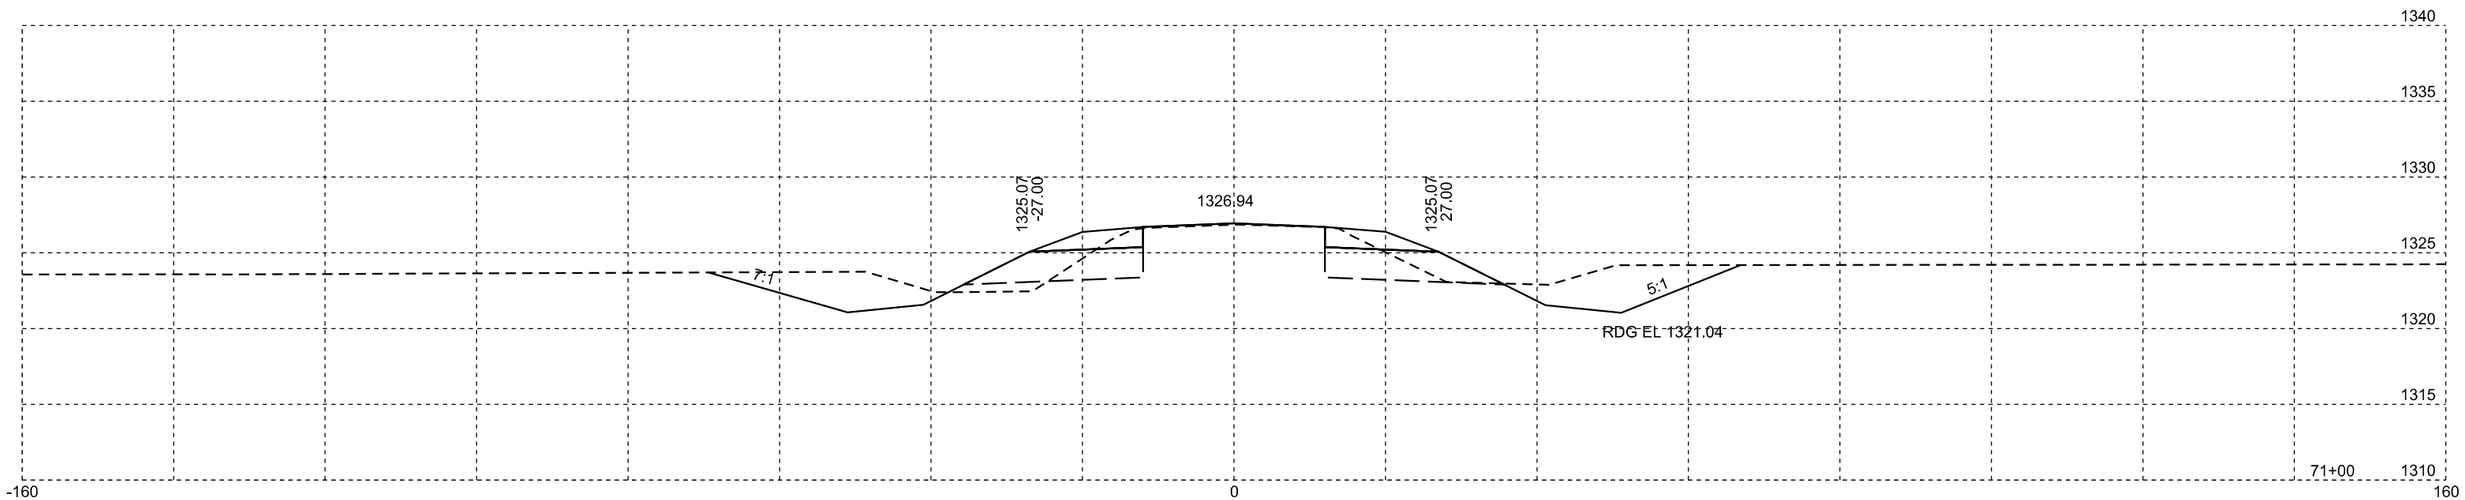

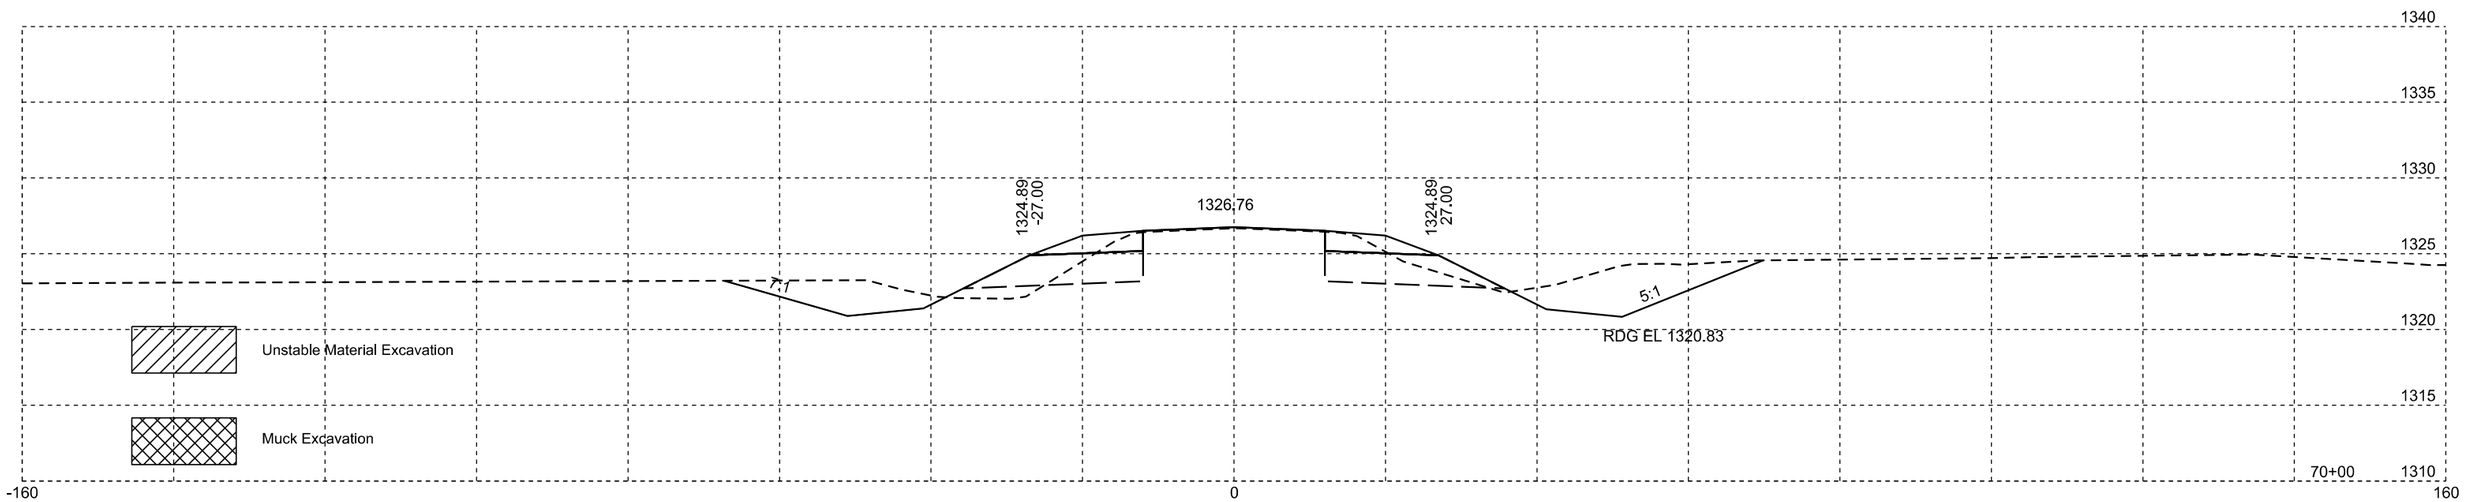

Plotting Date: 11/24/2014

STATE OF SOUTH DAKOTA	PROJECT	SHEET NO.	TOTAL SHEETS
	P-PH 0011(74)74	X34	X65

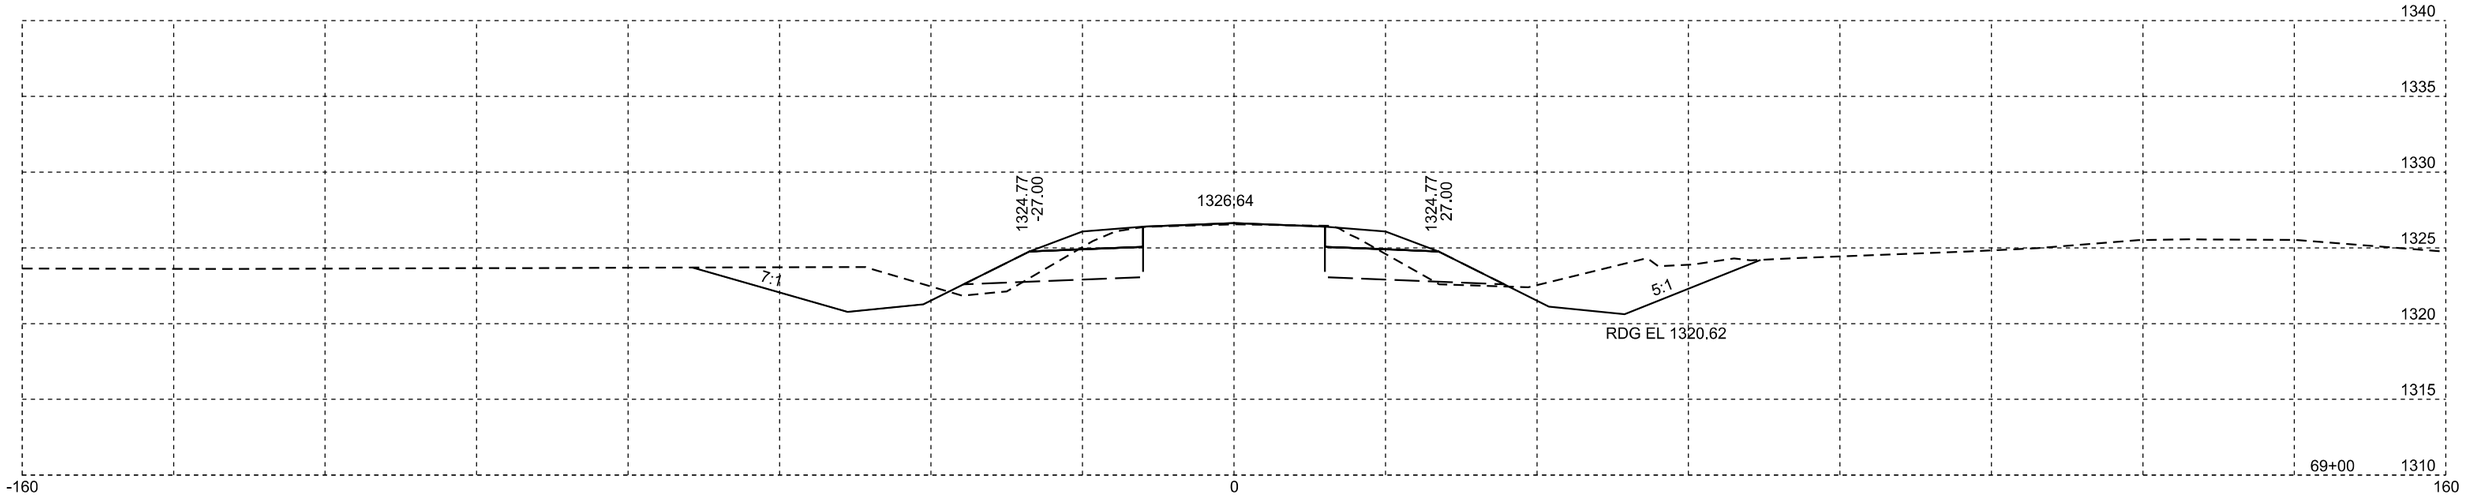

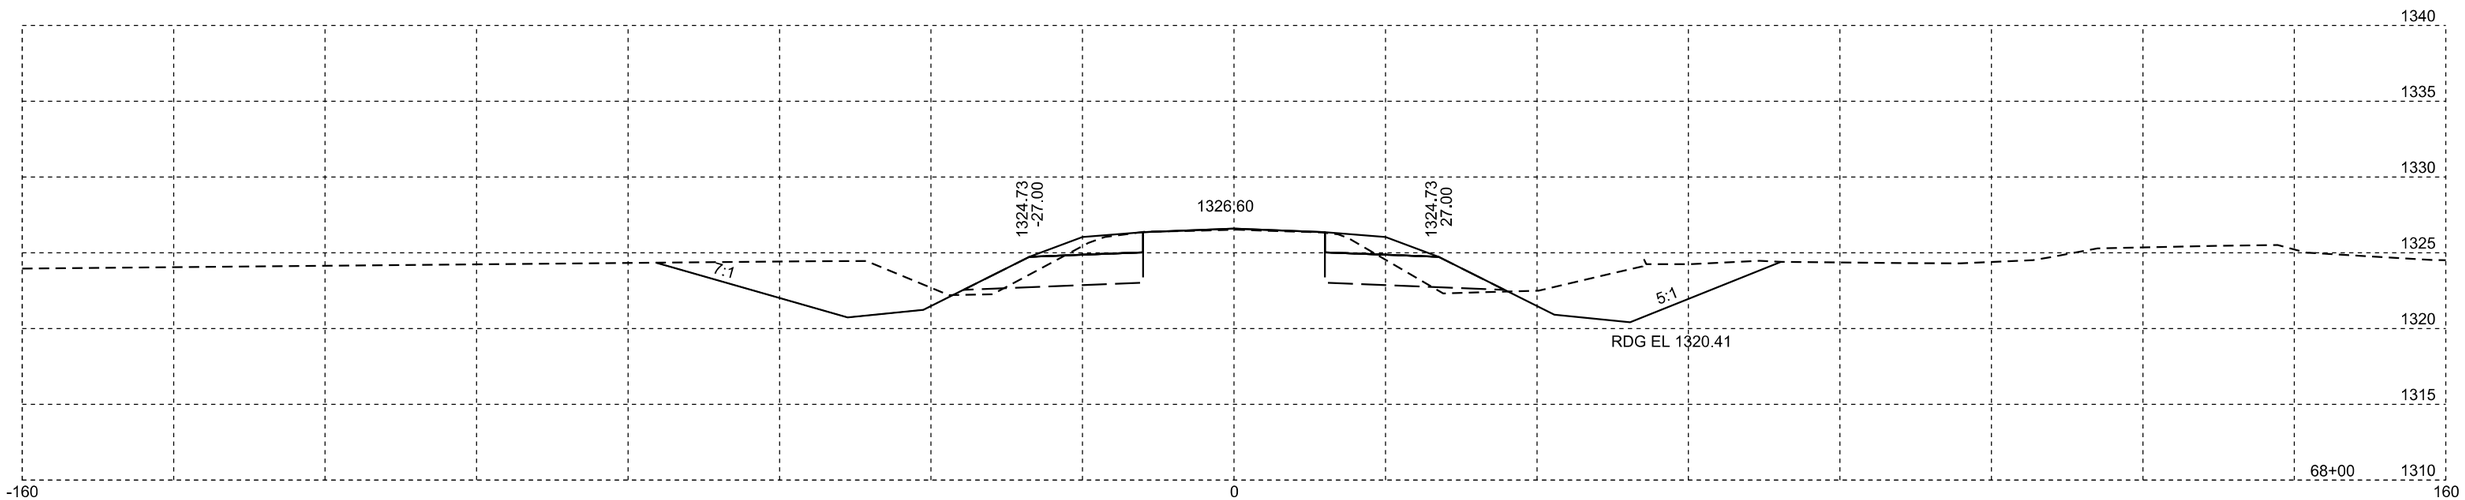

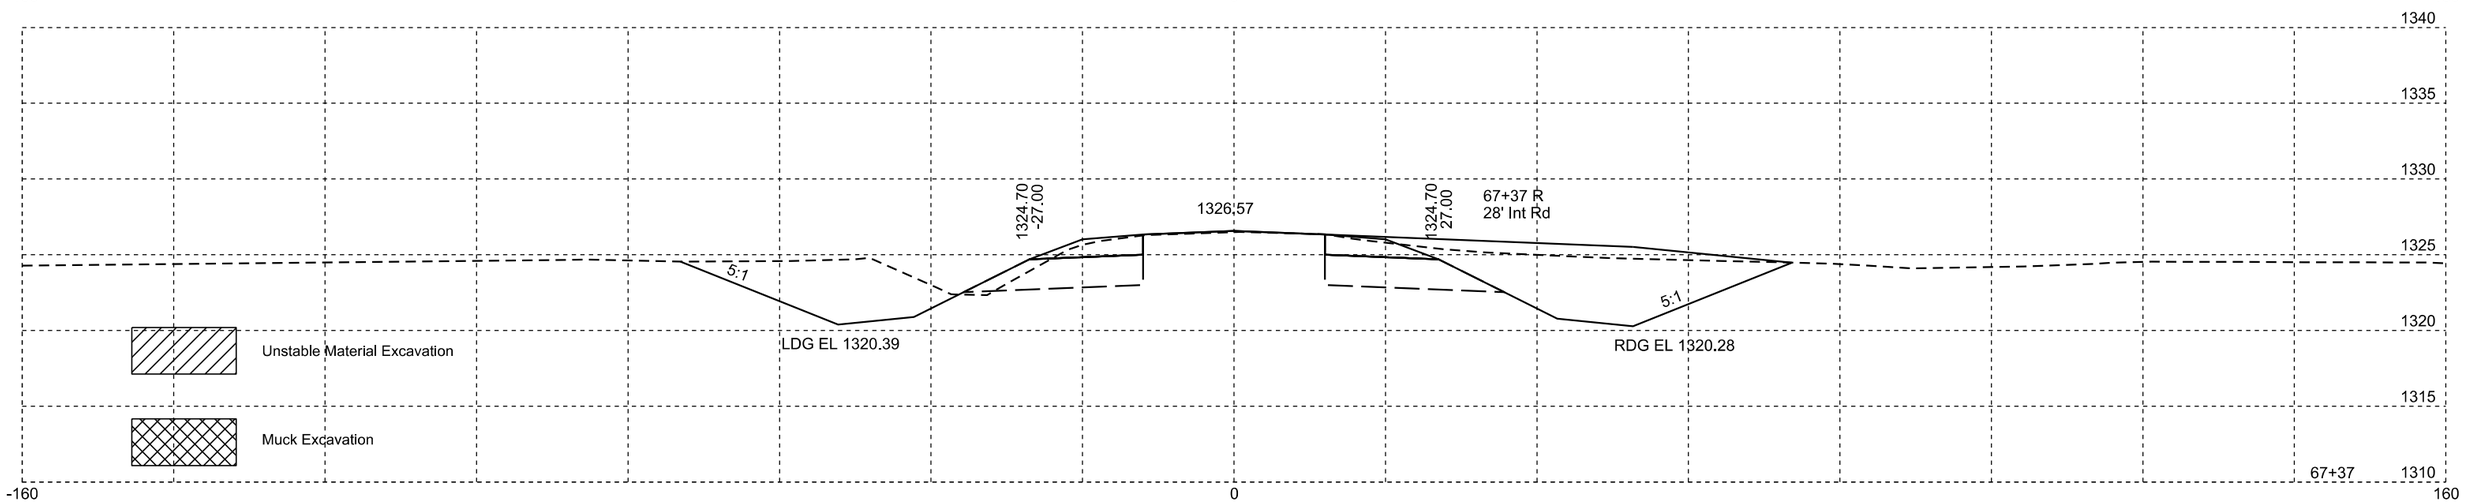

Plotting Date: 11/24/2014

STATE OF SOUTH DAKOTA	PROJECT	SHEET NO.	TOTAL SHEETS
	P-PH 0011(74)74	X35	X65

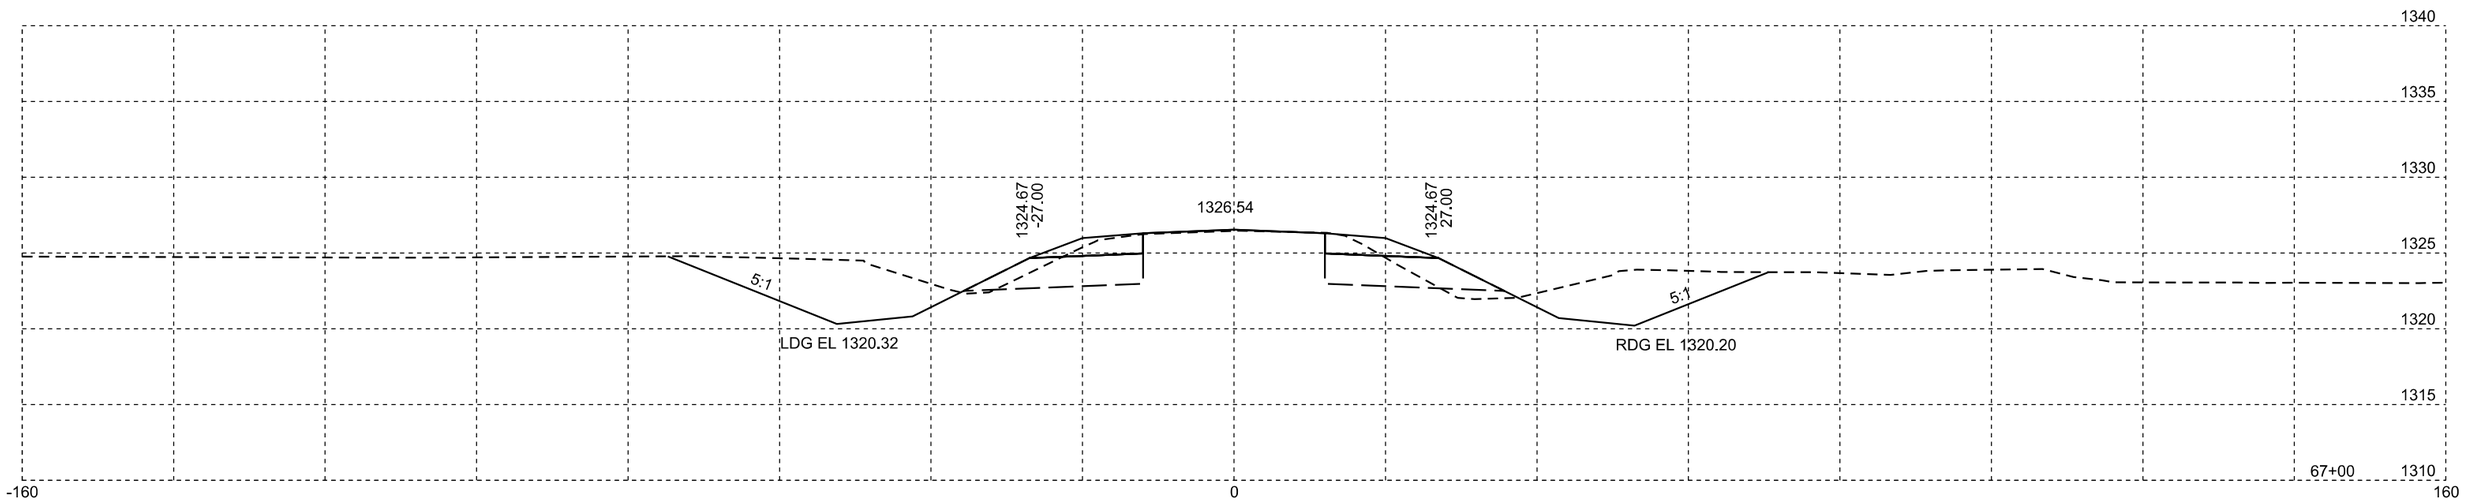

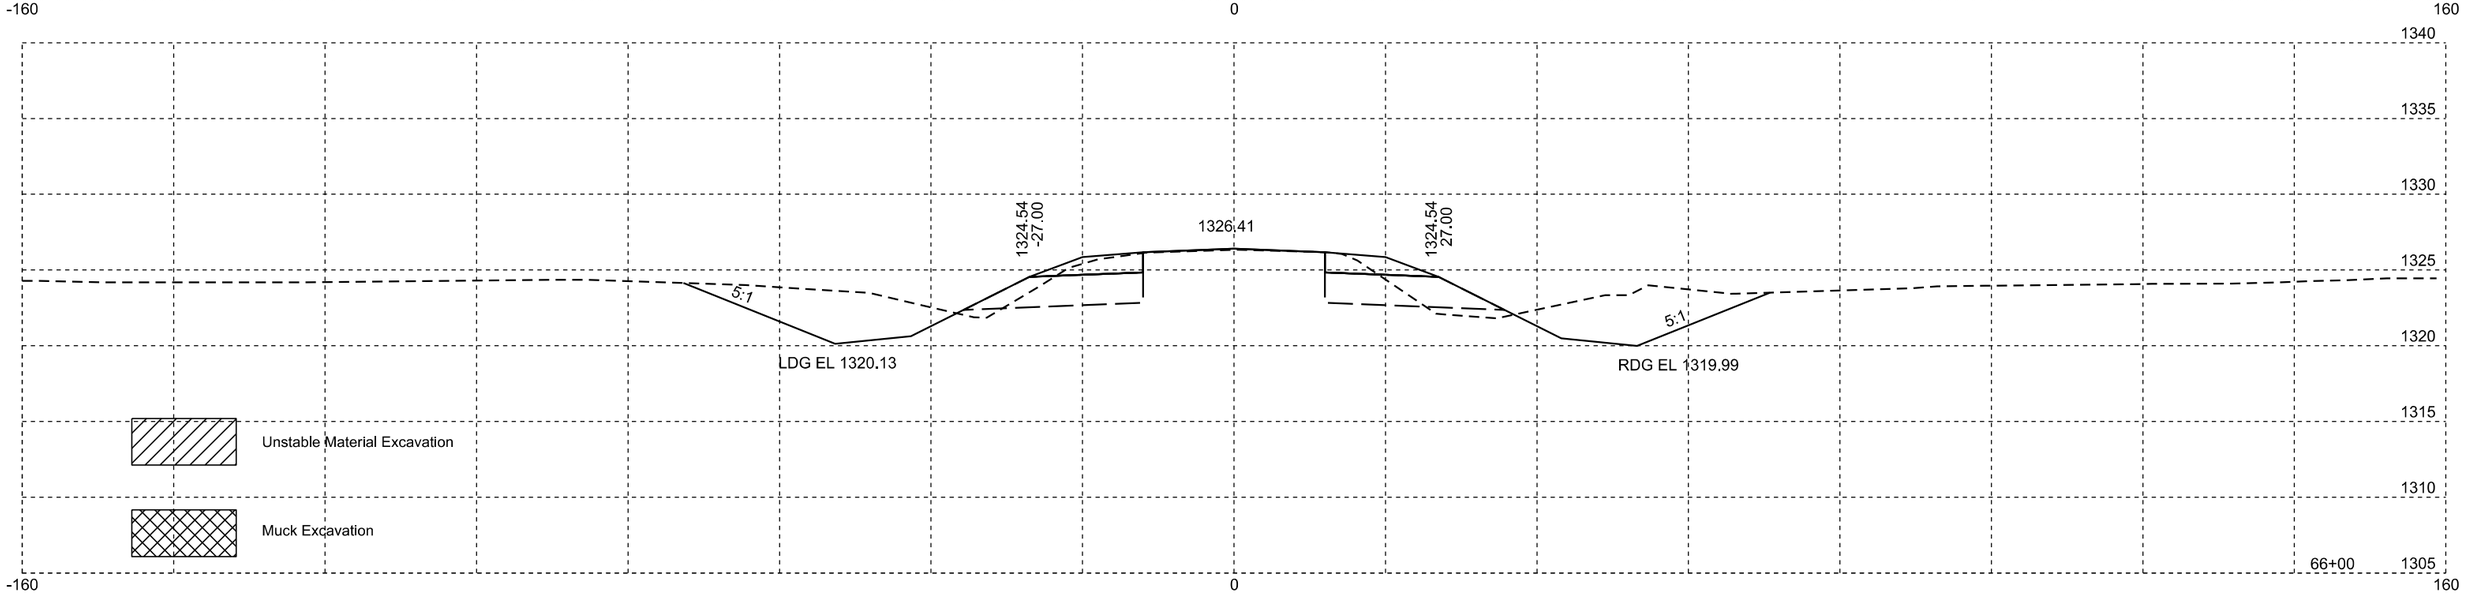

Plotting Date: 11/24/2014

STATE OF SOUTH DAKOTA	PROJECT	SHEET NO.	TOTAL SHEETS
	P-PH 0011(74)74	X36	X65

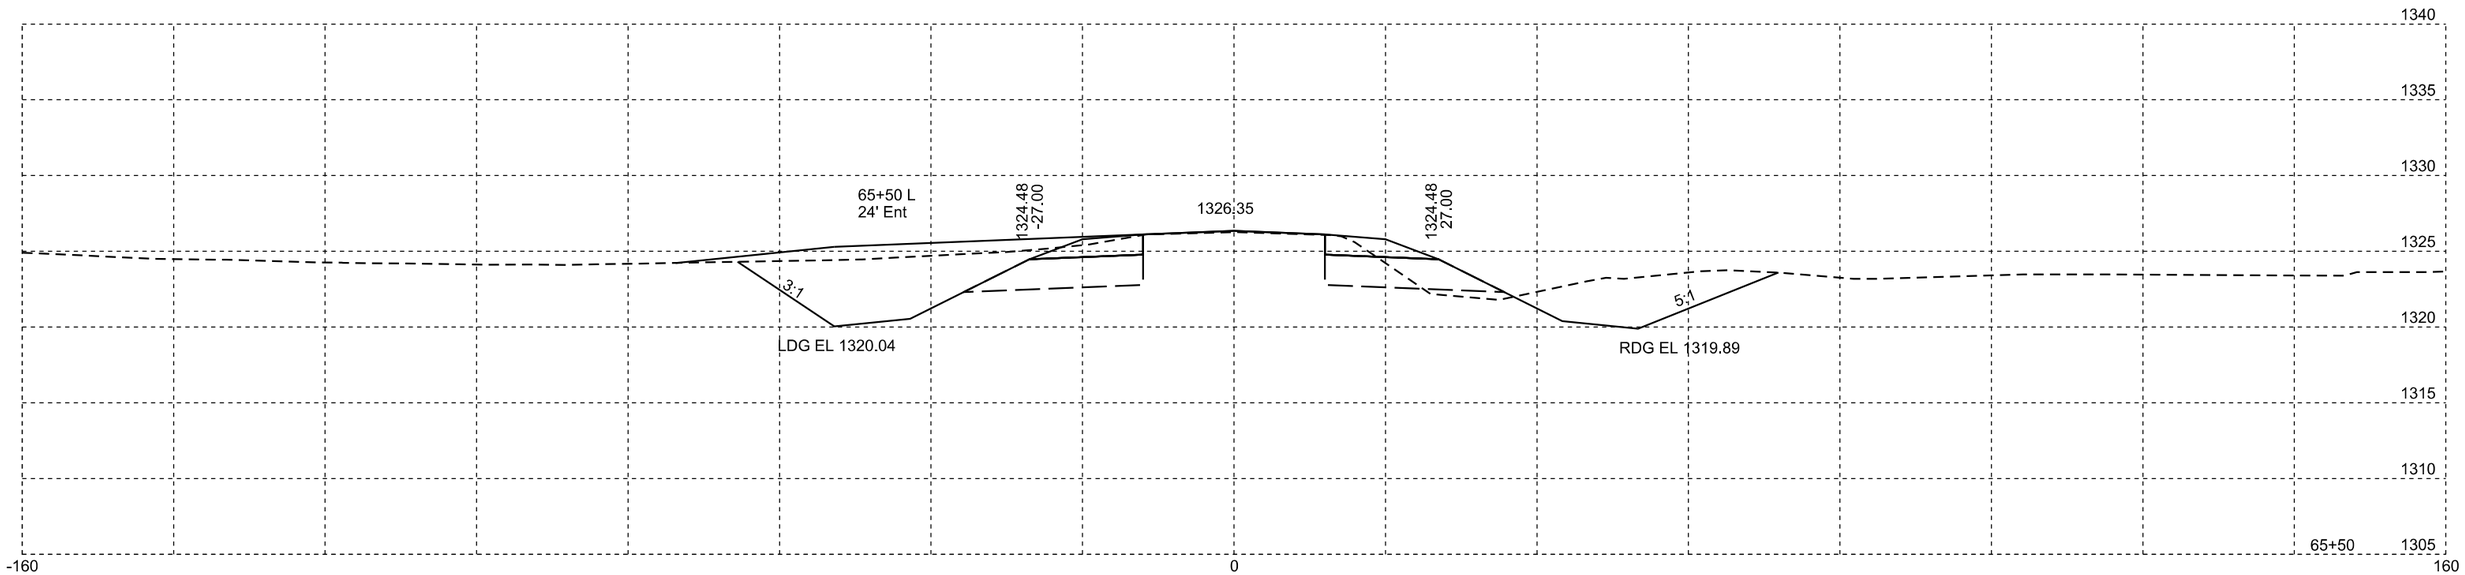

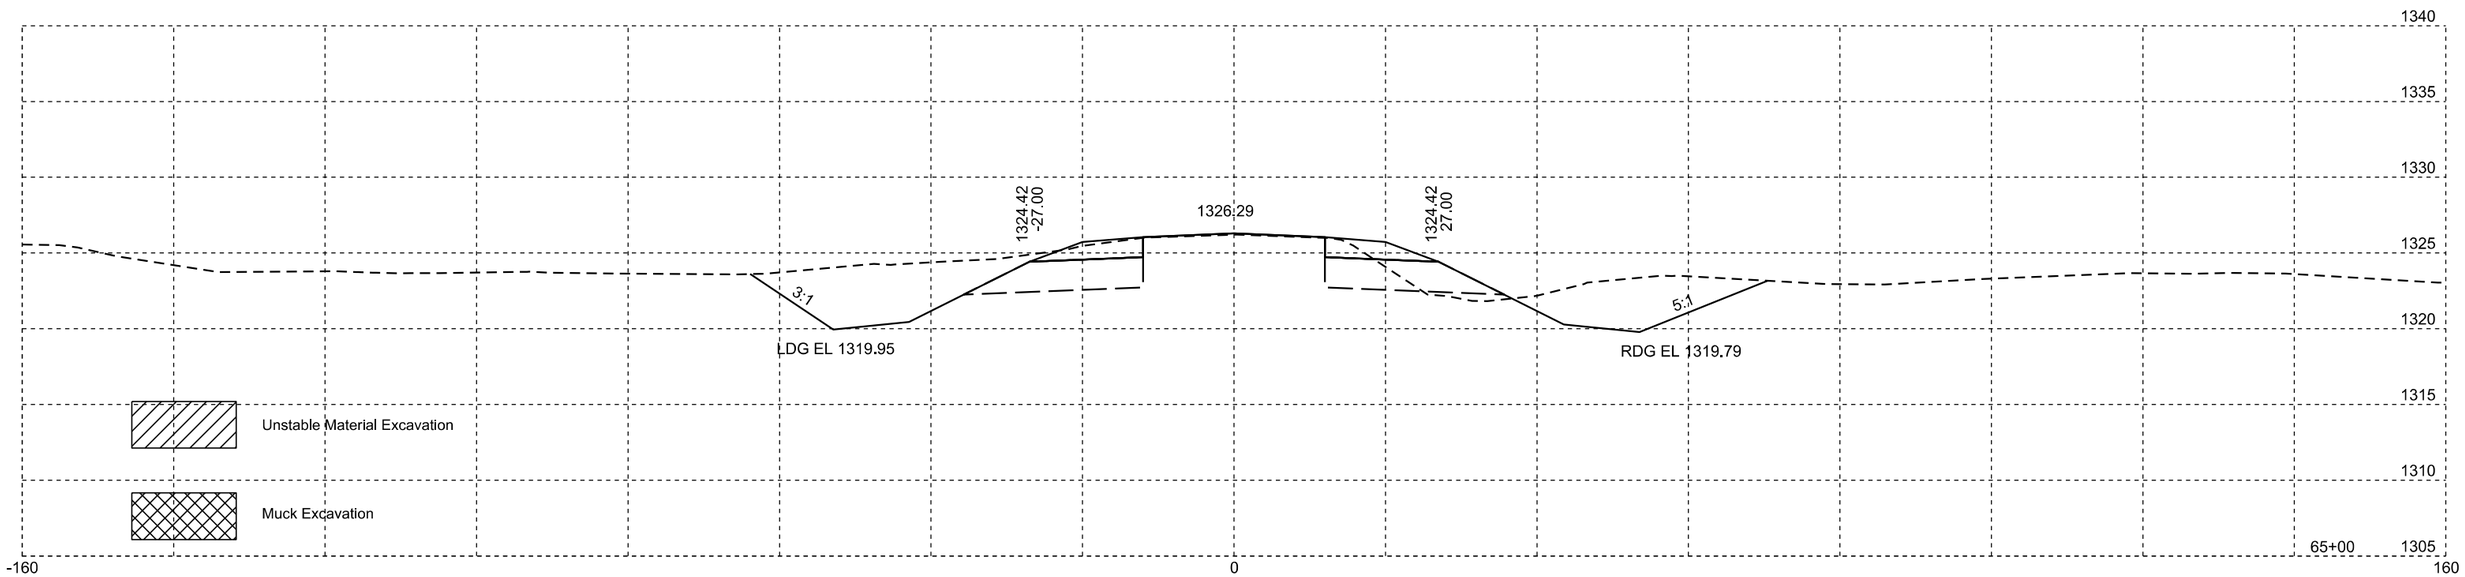

Plotting Date: 11/24/2014

STATE OF SOUTH DAKOTA	PROJECT	SHEET NO.	TOTAL SHEETS
	P-PH 0011(74)74	X37	X65

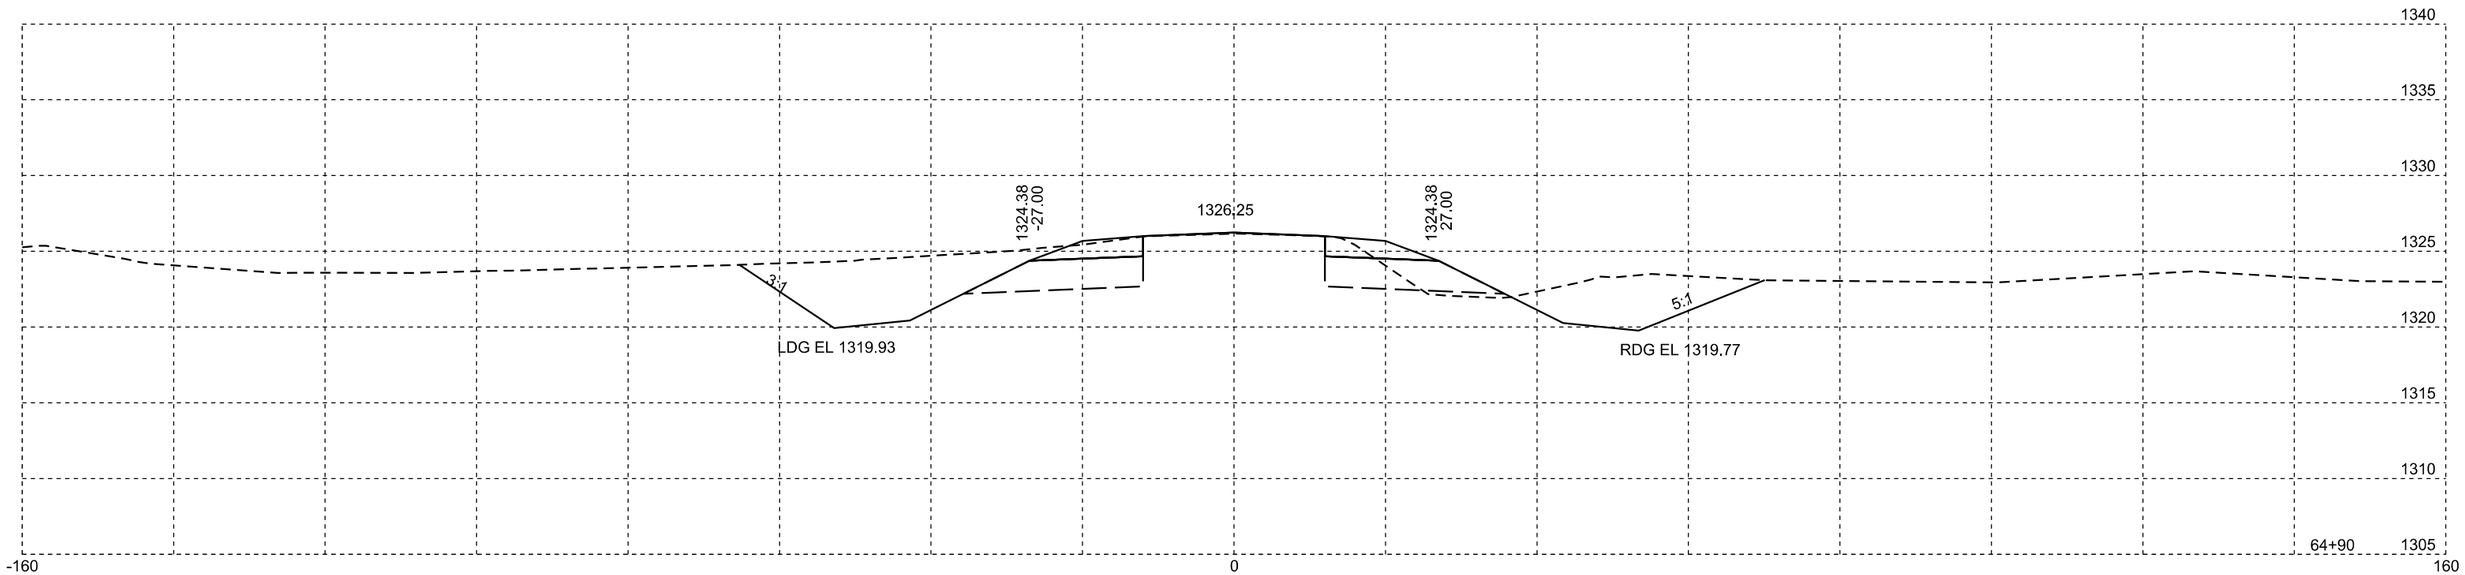

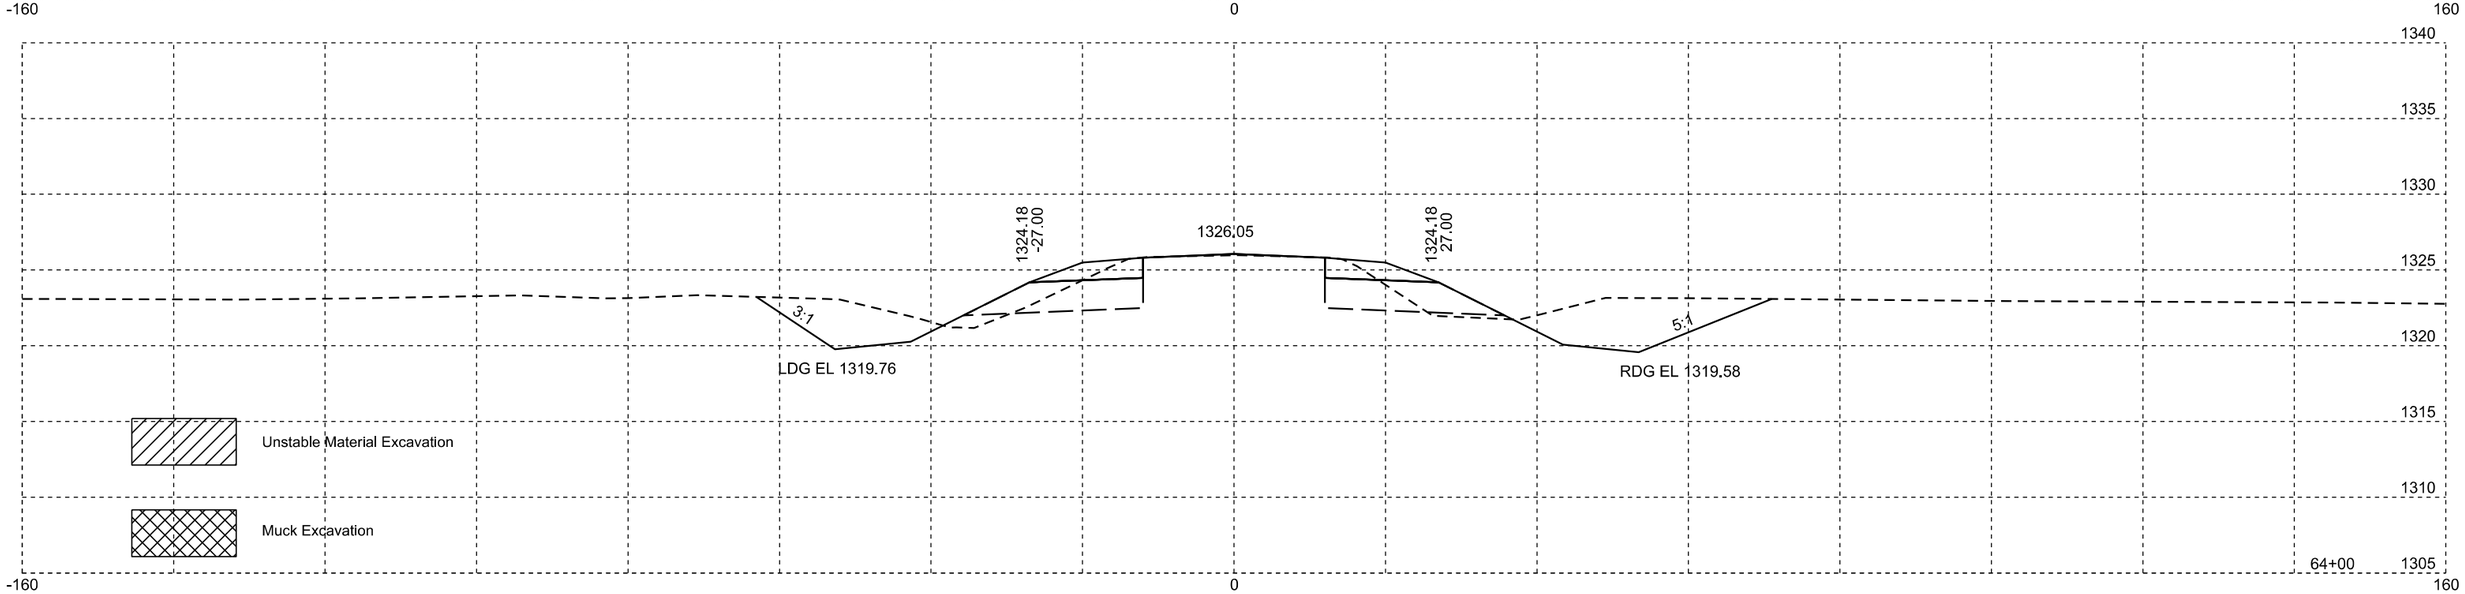

Plotting Date: 11/24/2014

STATE OF SOUTH DAKOTA	PROJECT	SHEET NO.	TOTAL SHEETS
	P-PH 0011(74)74	X38	X65

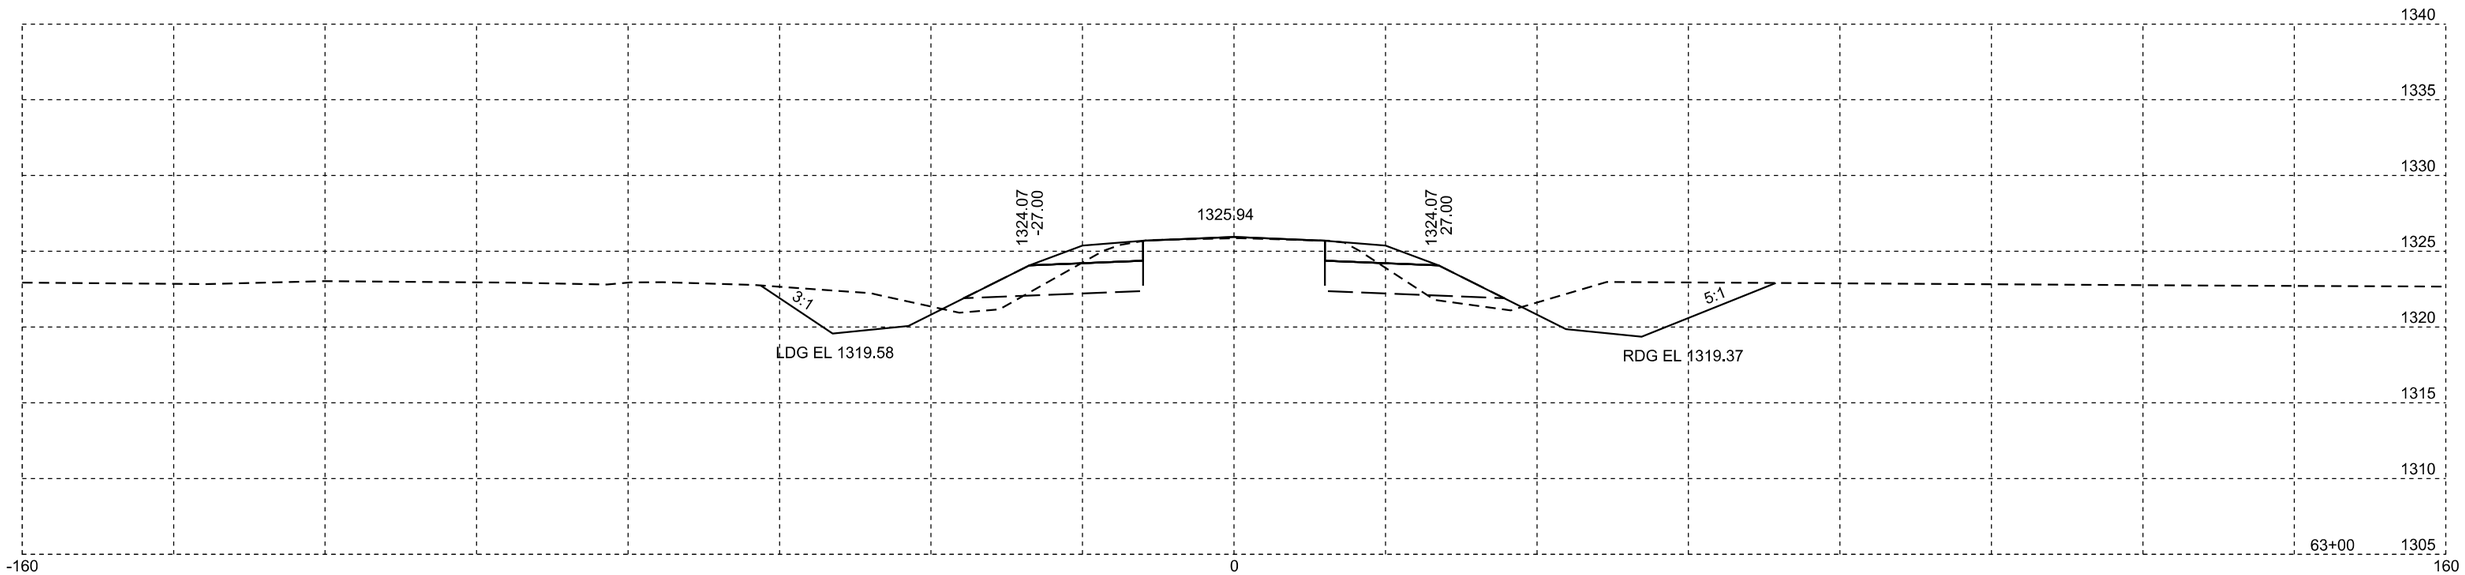

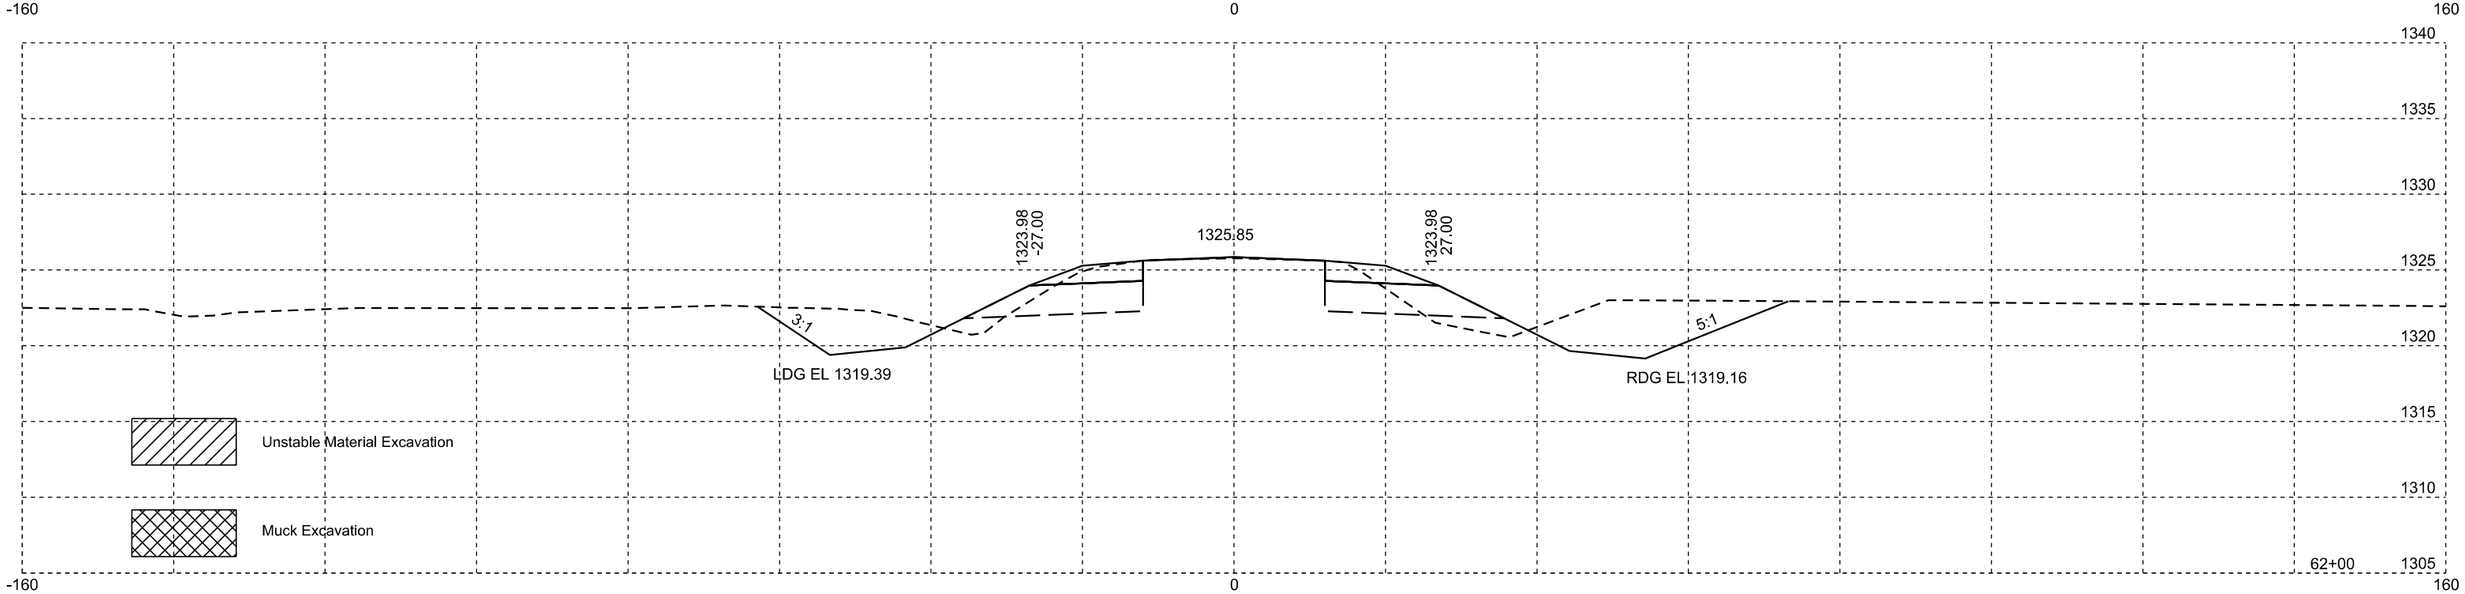

Plotting Date: 11/24/2014

STATE OF SOUTH DAKOTA	PROJECT	SHEET NO.	TOTAL SHEETS
	P-PH 0011(74)74	X39	X65

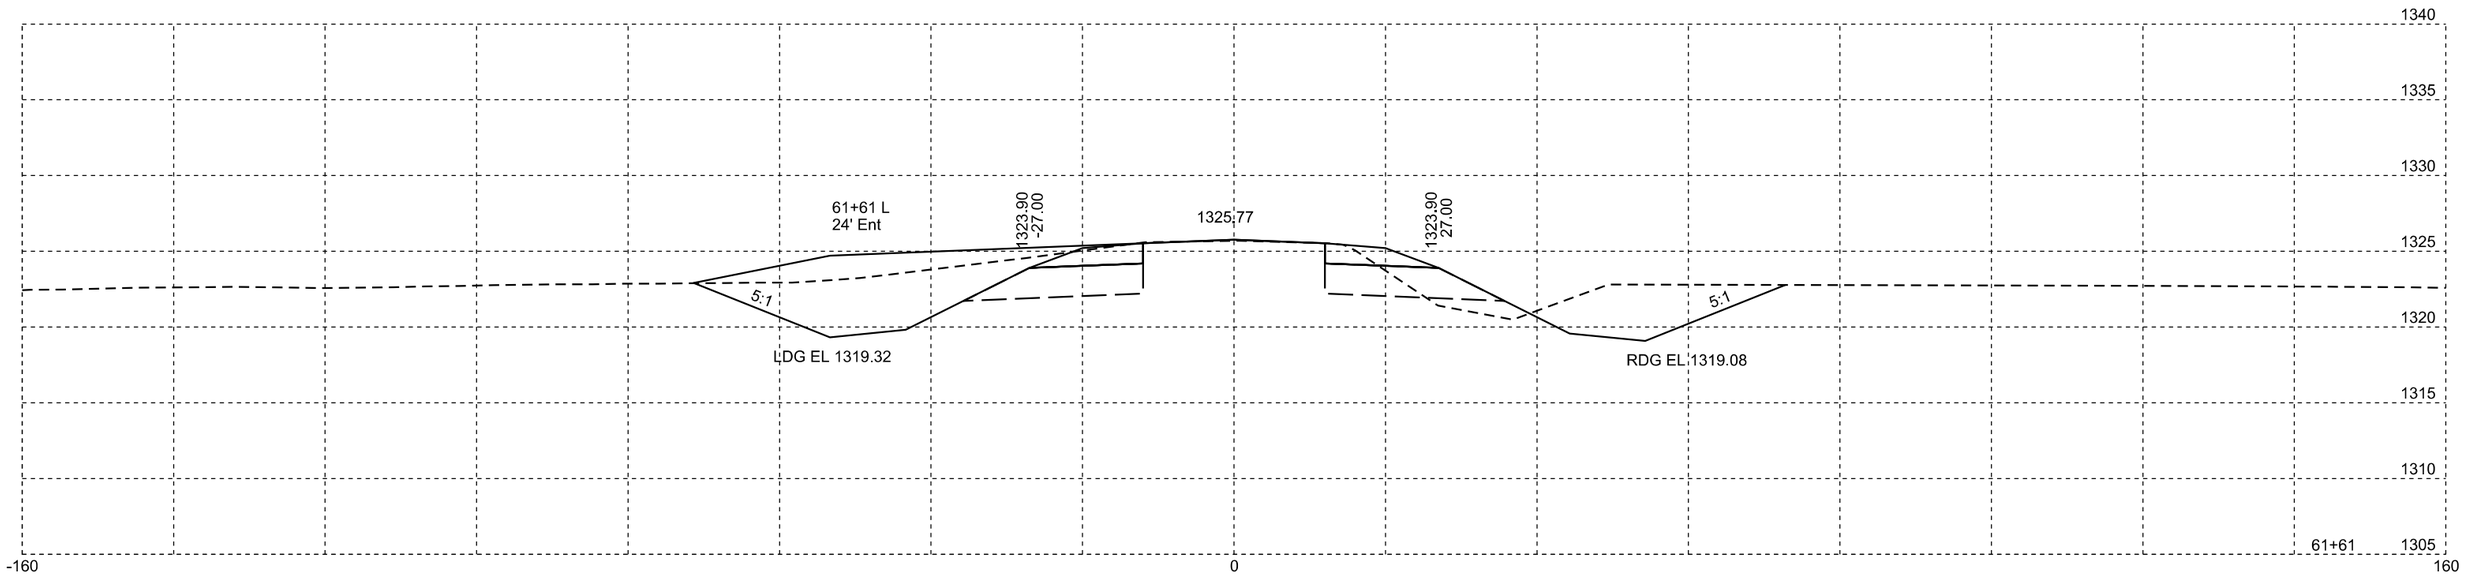

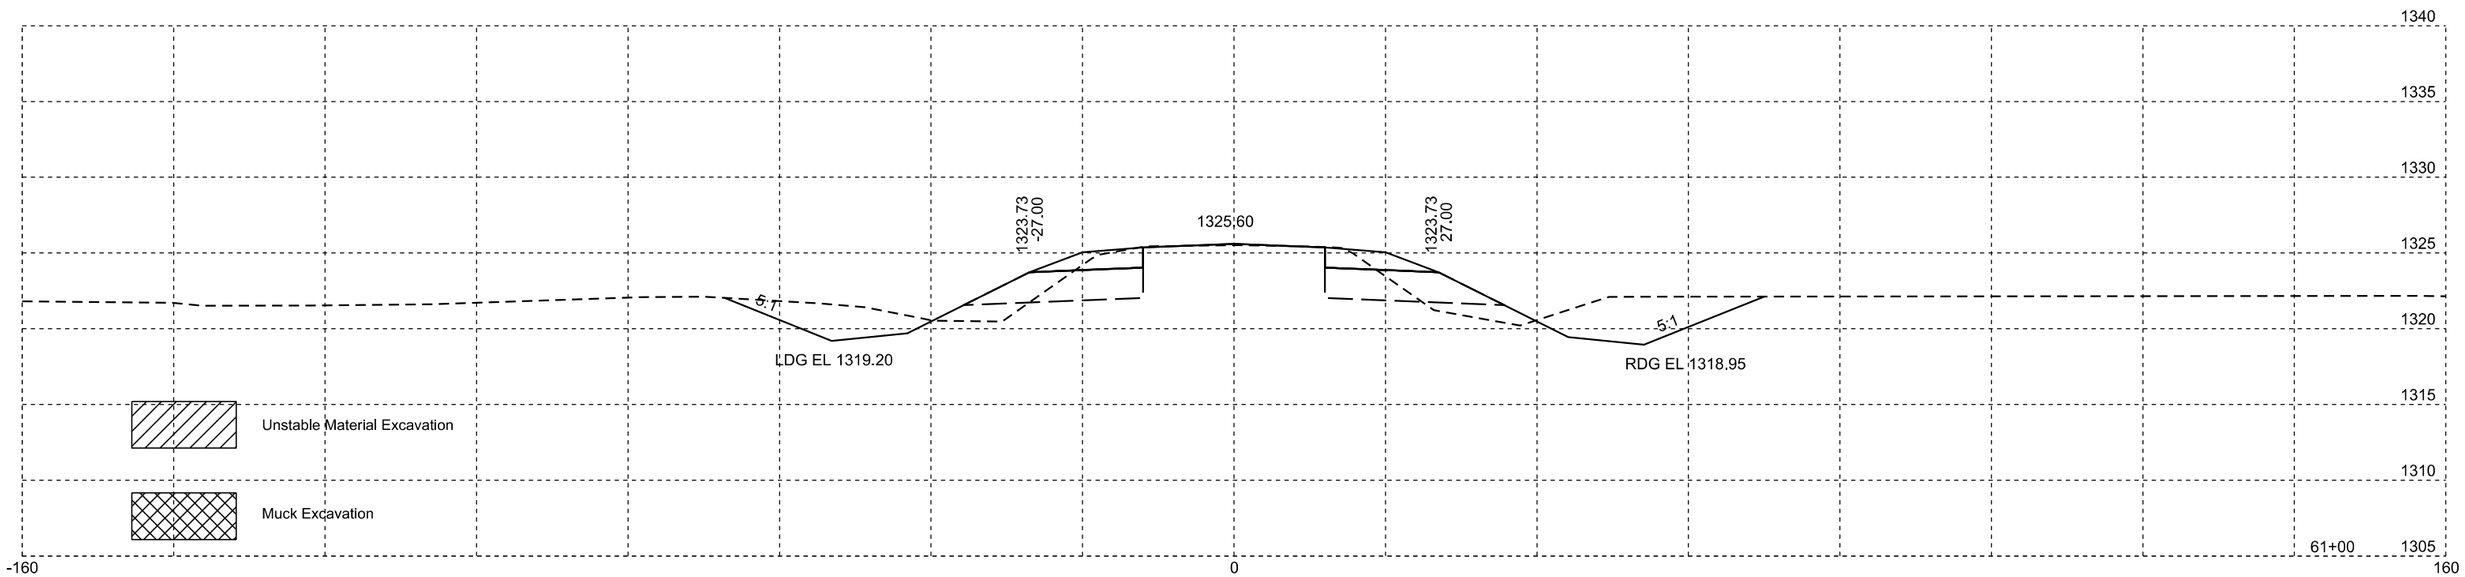

Plotting Date: 11/24/2014

STATE OF SOUTH DAKOTA	PROJECT	SHEET NO.	TOTAL SHEETS
	P-PH 0011(74)74	X40	X65

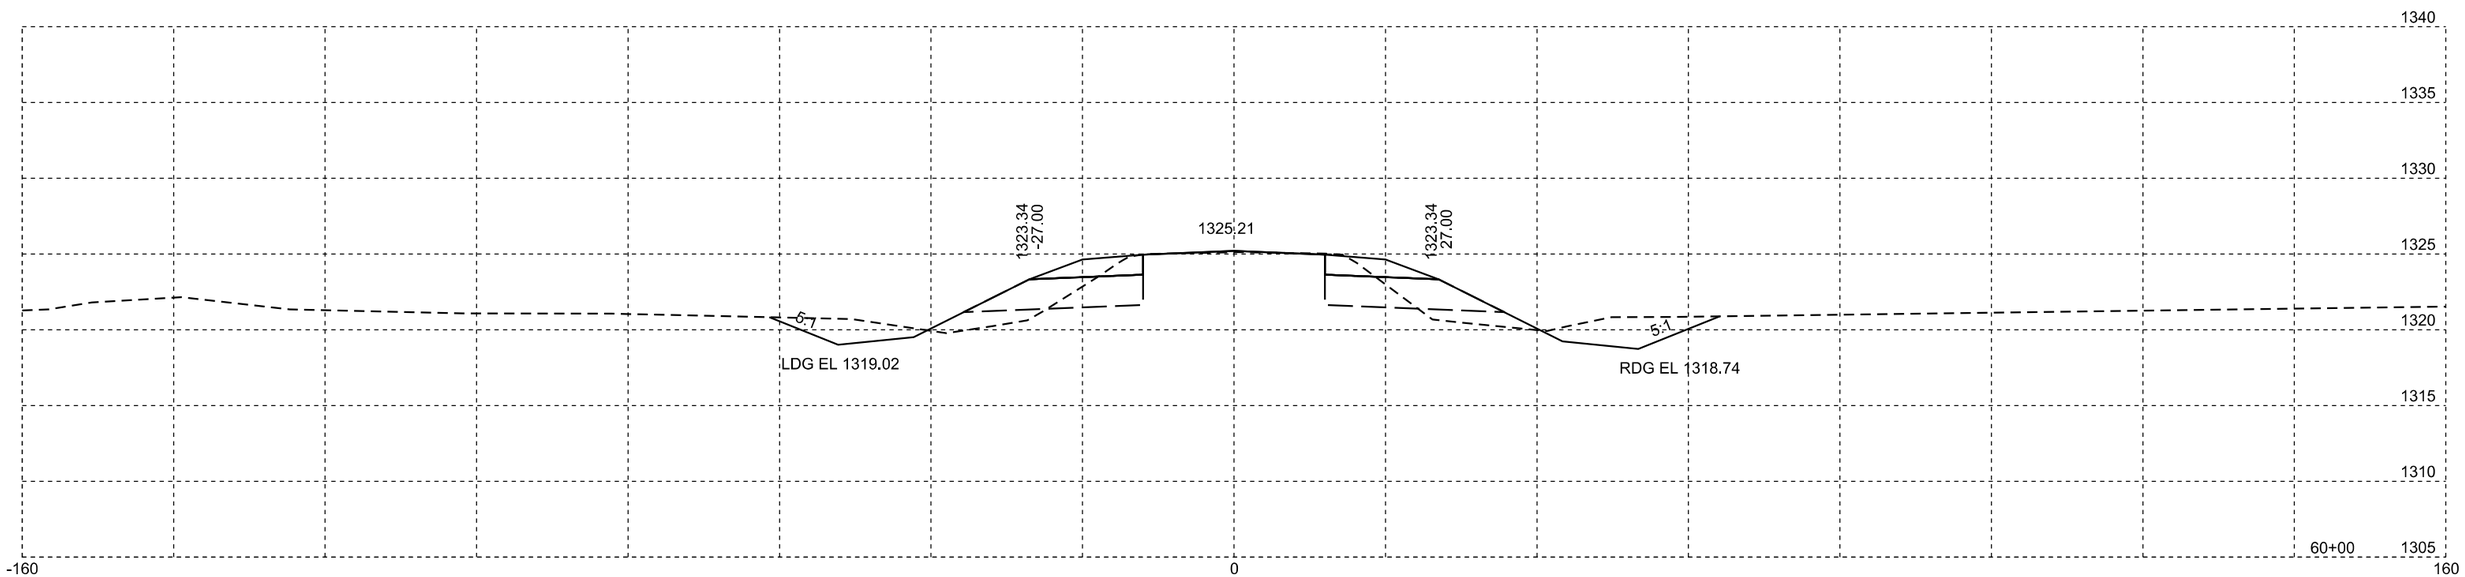

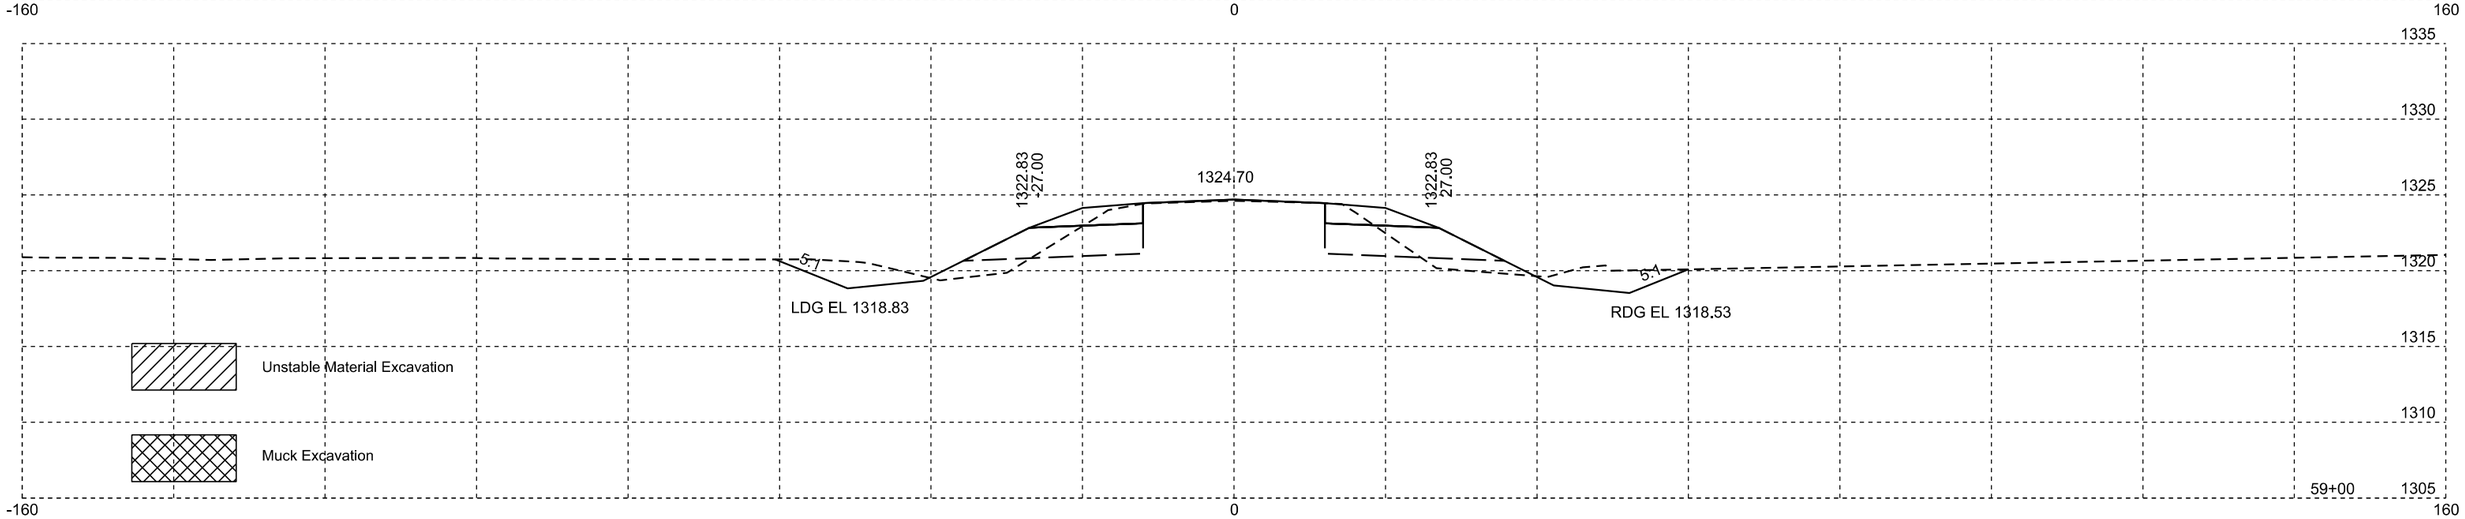

Plotting Date: 11/24/2014

STATE OF SOUTH DAKOTA	PROJECT	SHEET NO.	TOTAL SHEETS
	P-PH 0011(74)74	X41	X65

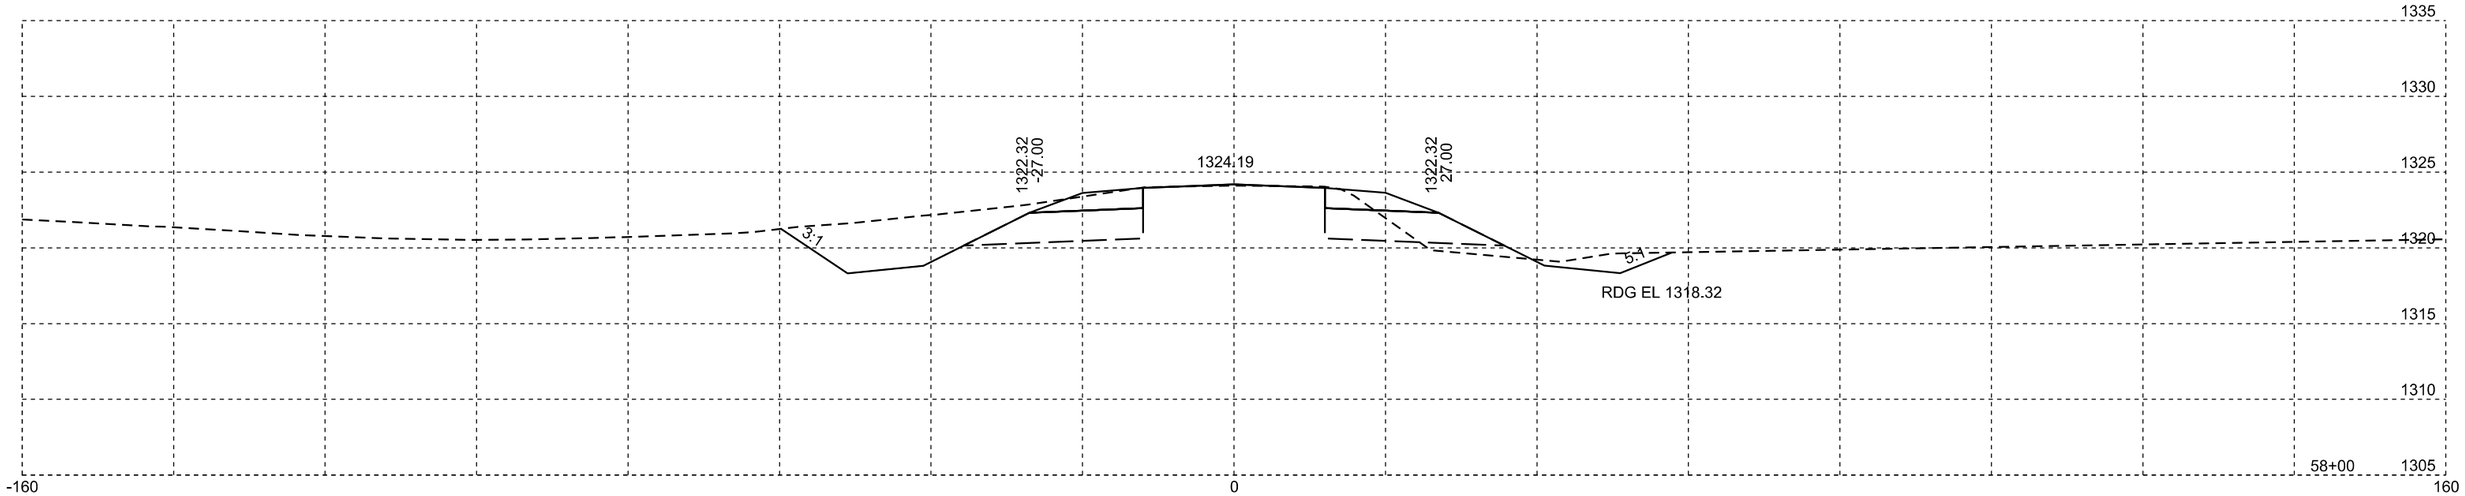

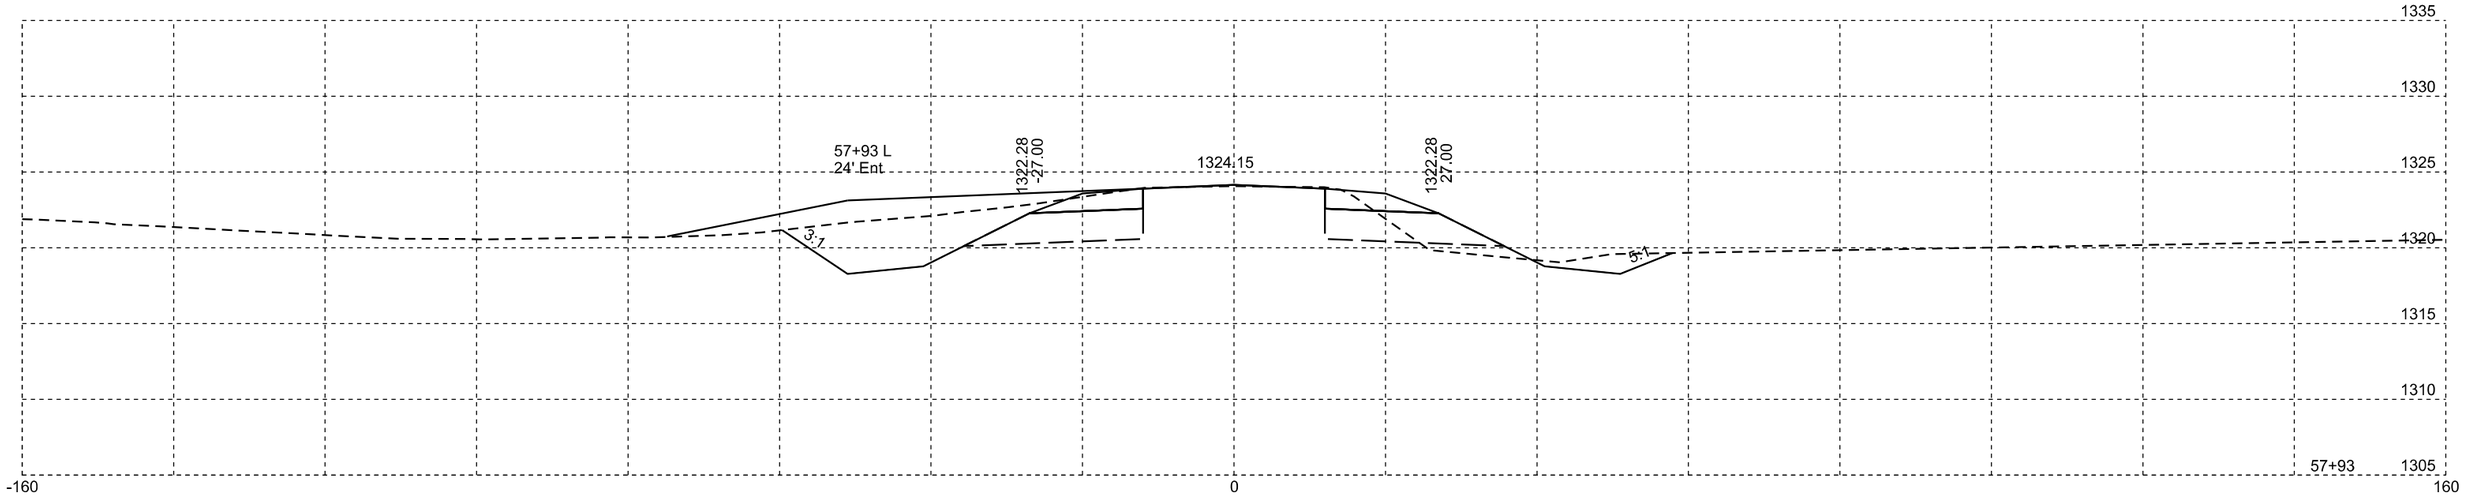

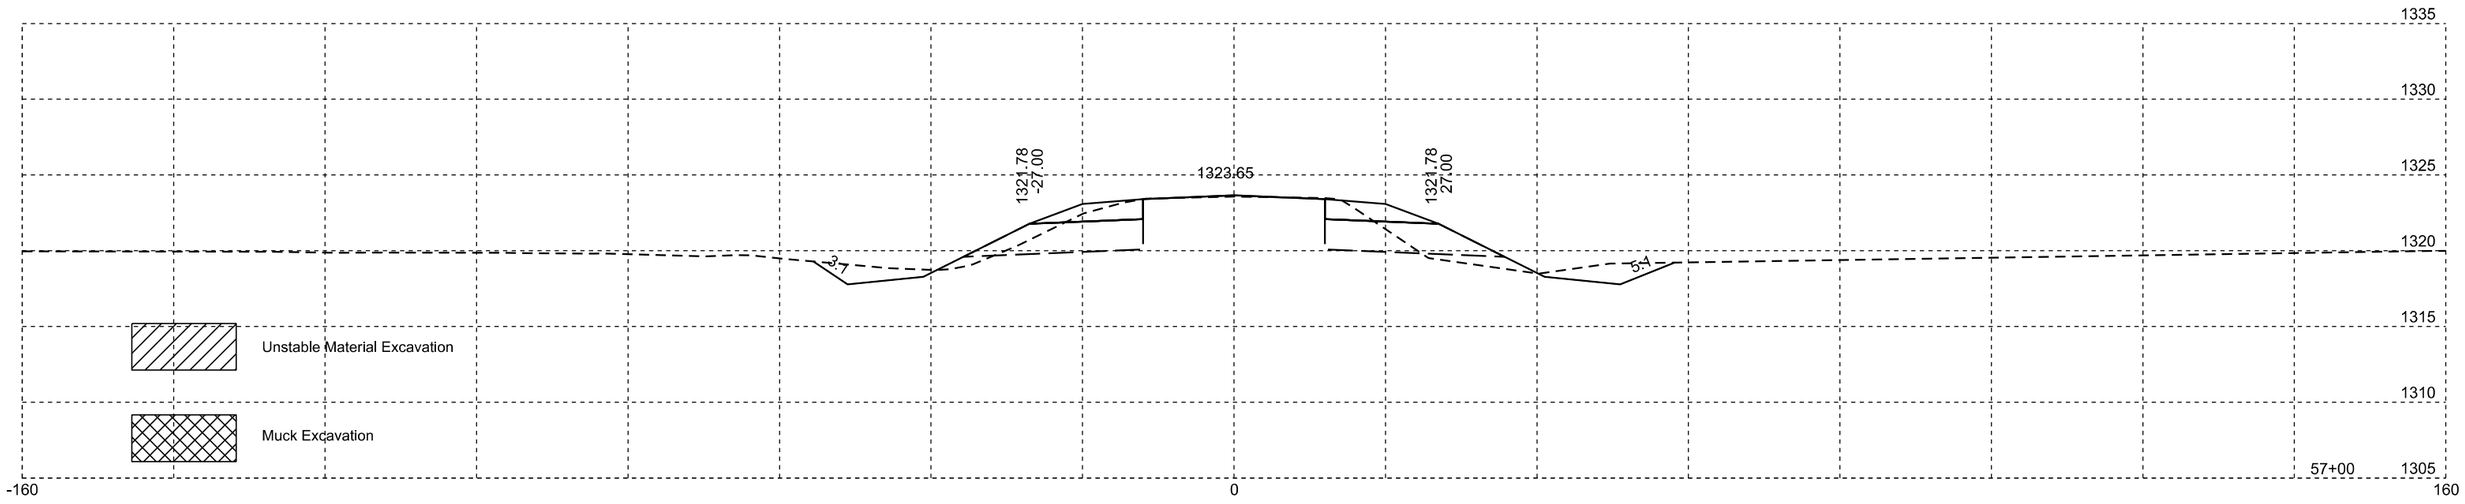

Plotting Date: 11/24/2014

STATE OF SOUTH DAKOTA	PROJECT	SHEET NO.	TOTAL SHEETS
	P-PH 0011(74)74	X42	X65

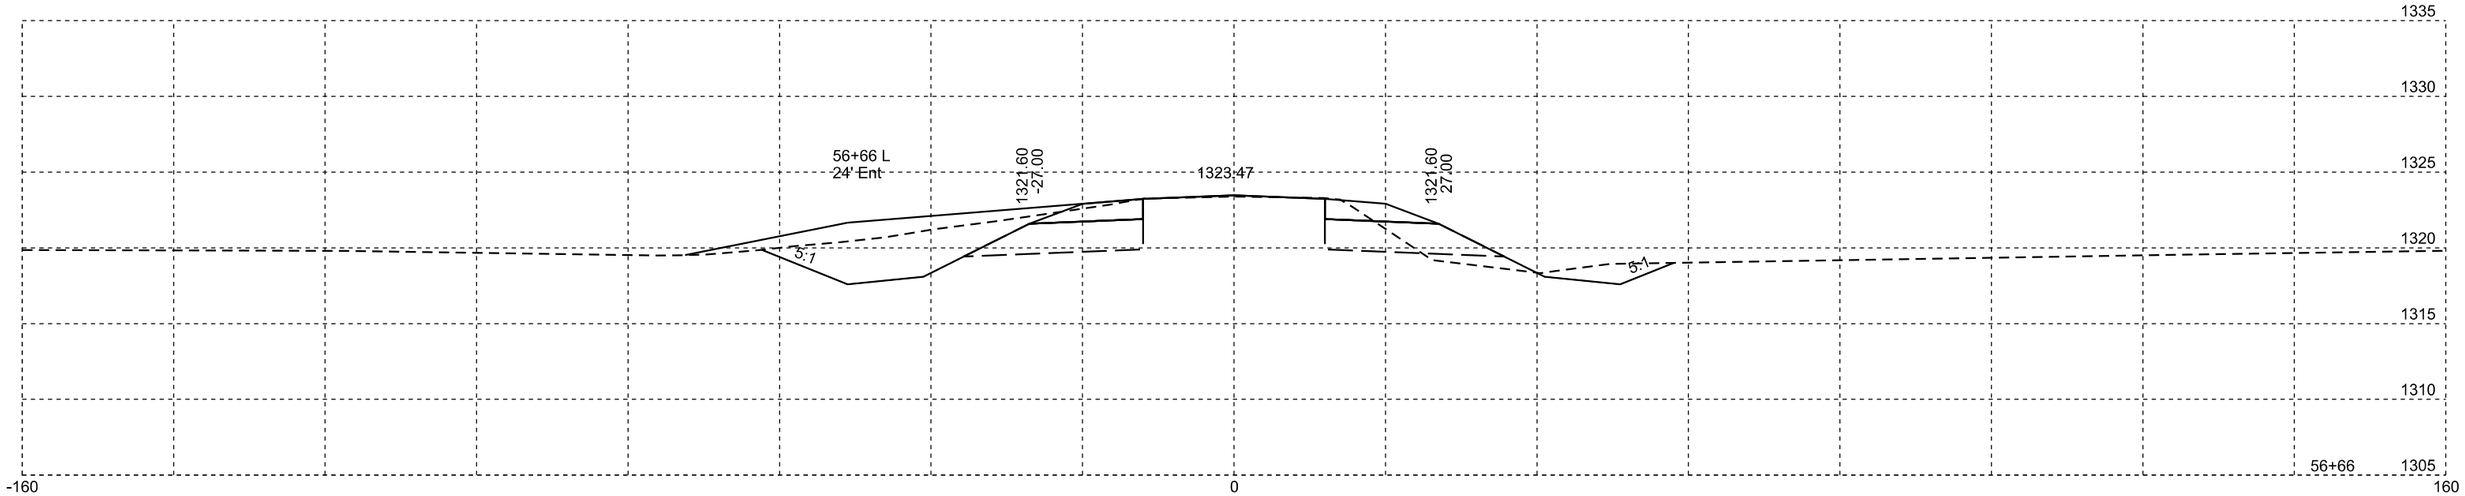

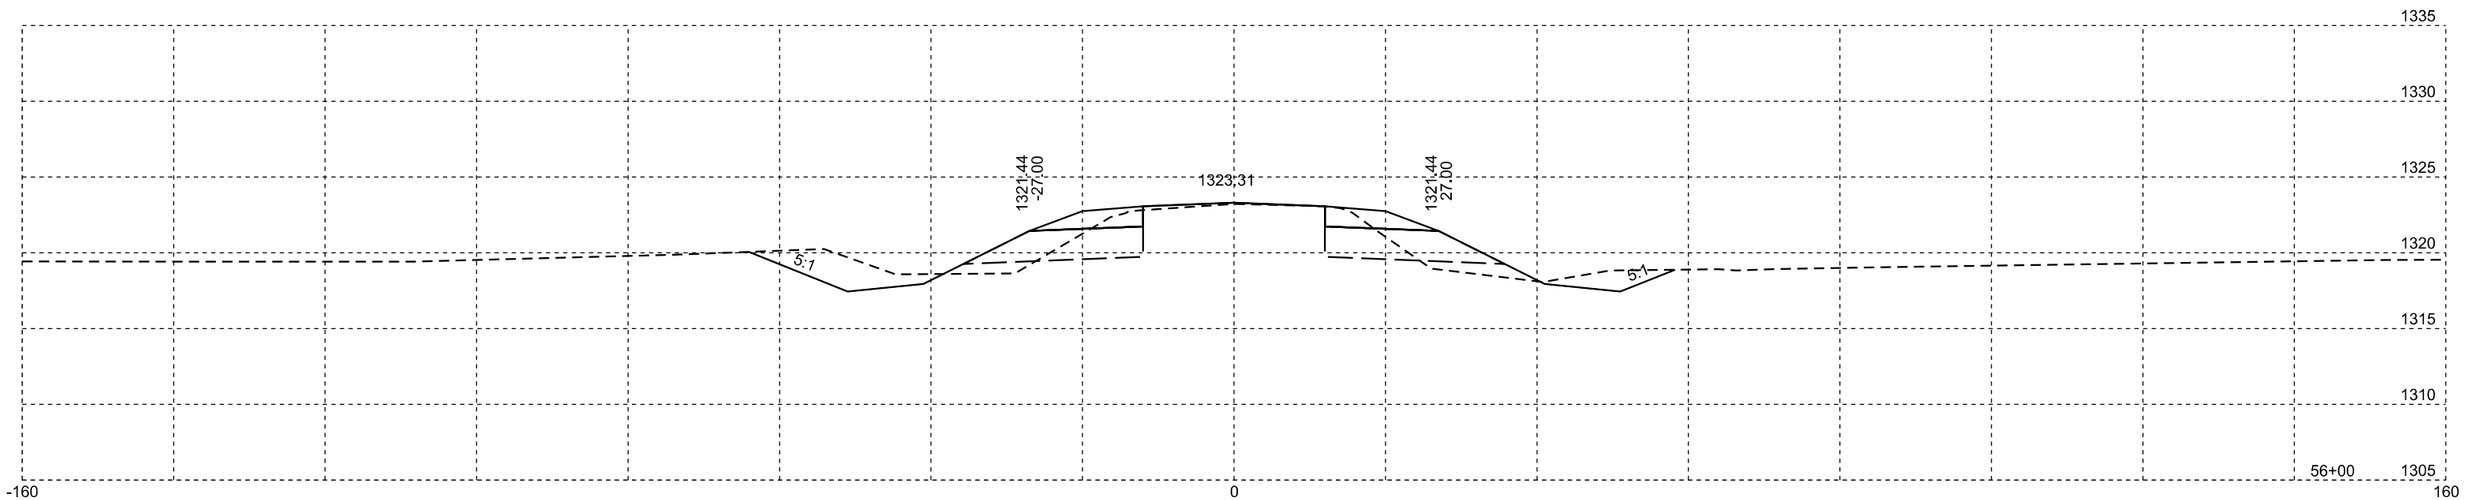

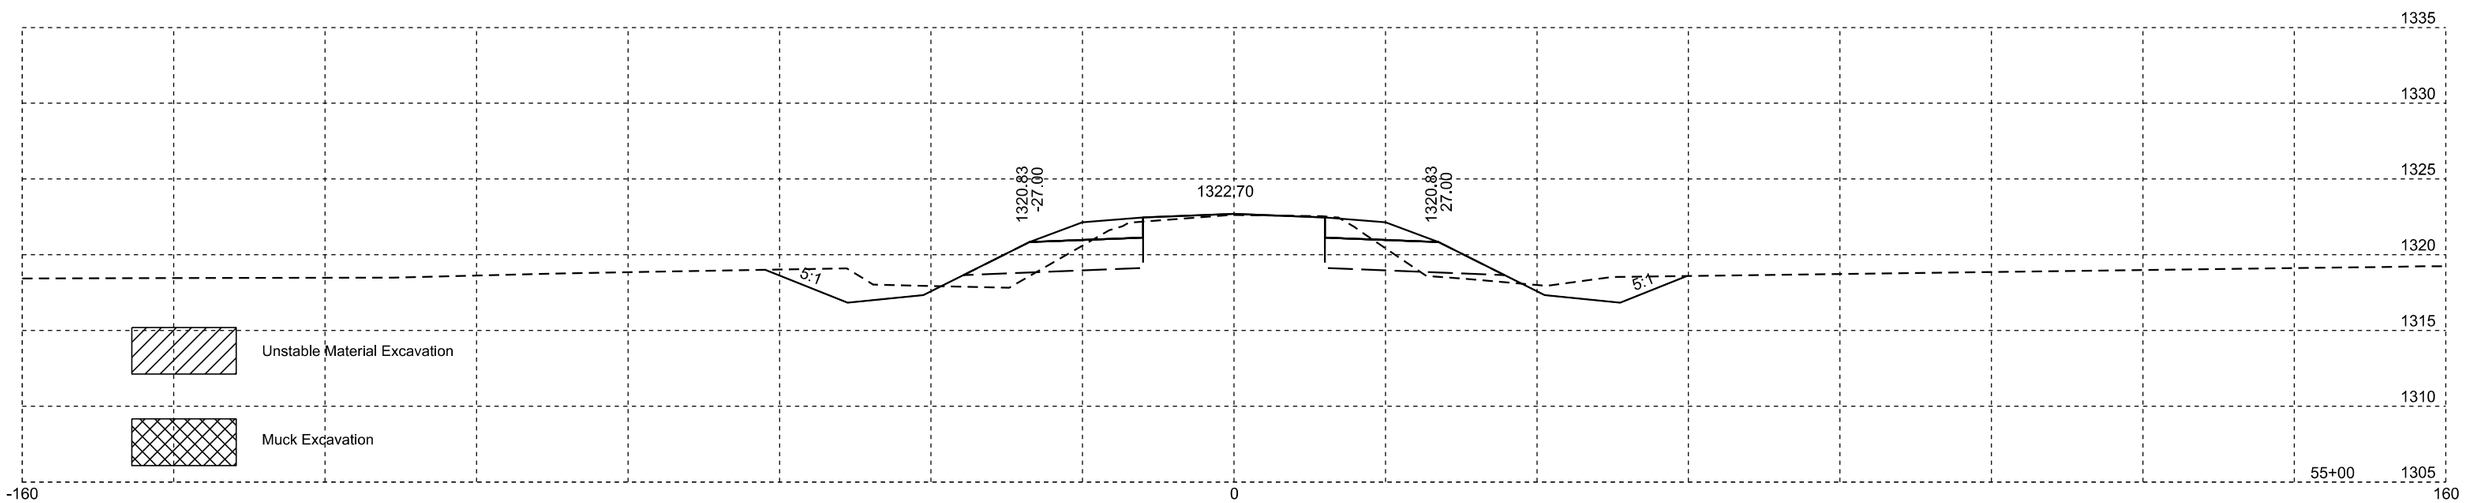

Plotting Date: 11/24/2014

STATE OF SOUTH DAKOTA	PROJECT	SHEET NO.	TOTAL SHEETS
	P-PH 0011(74)74	X43	X65

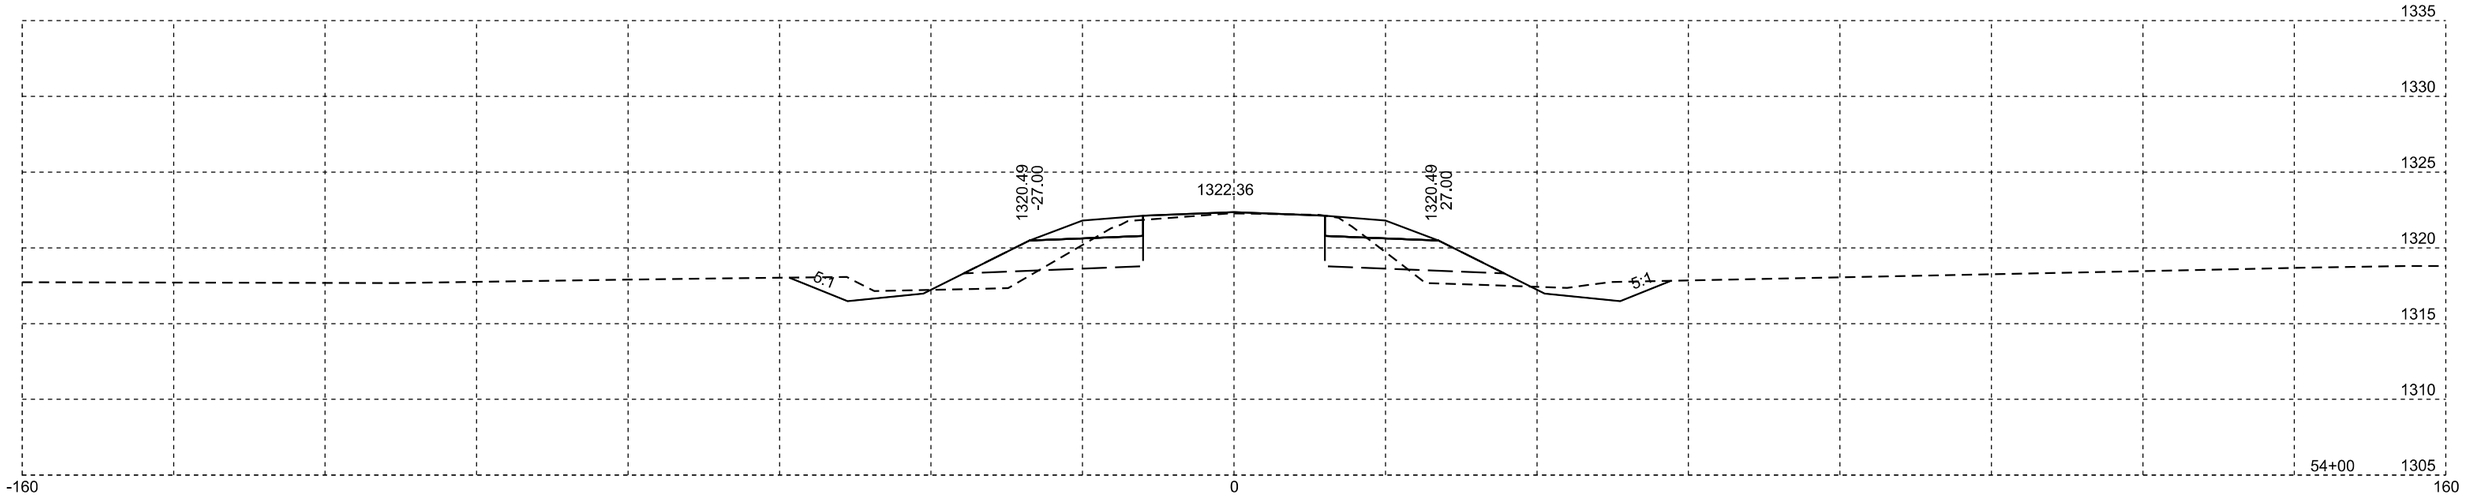

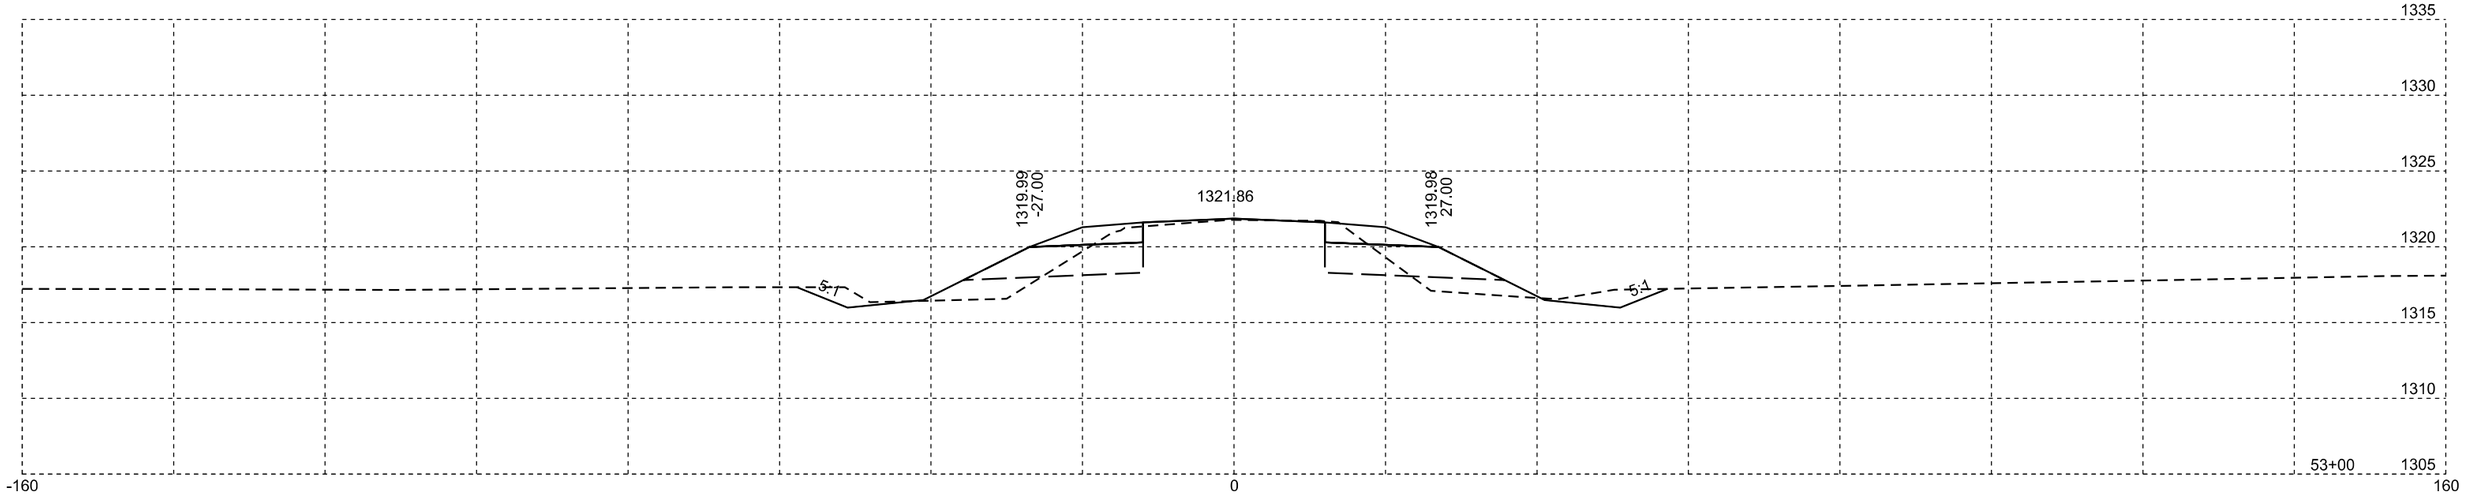

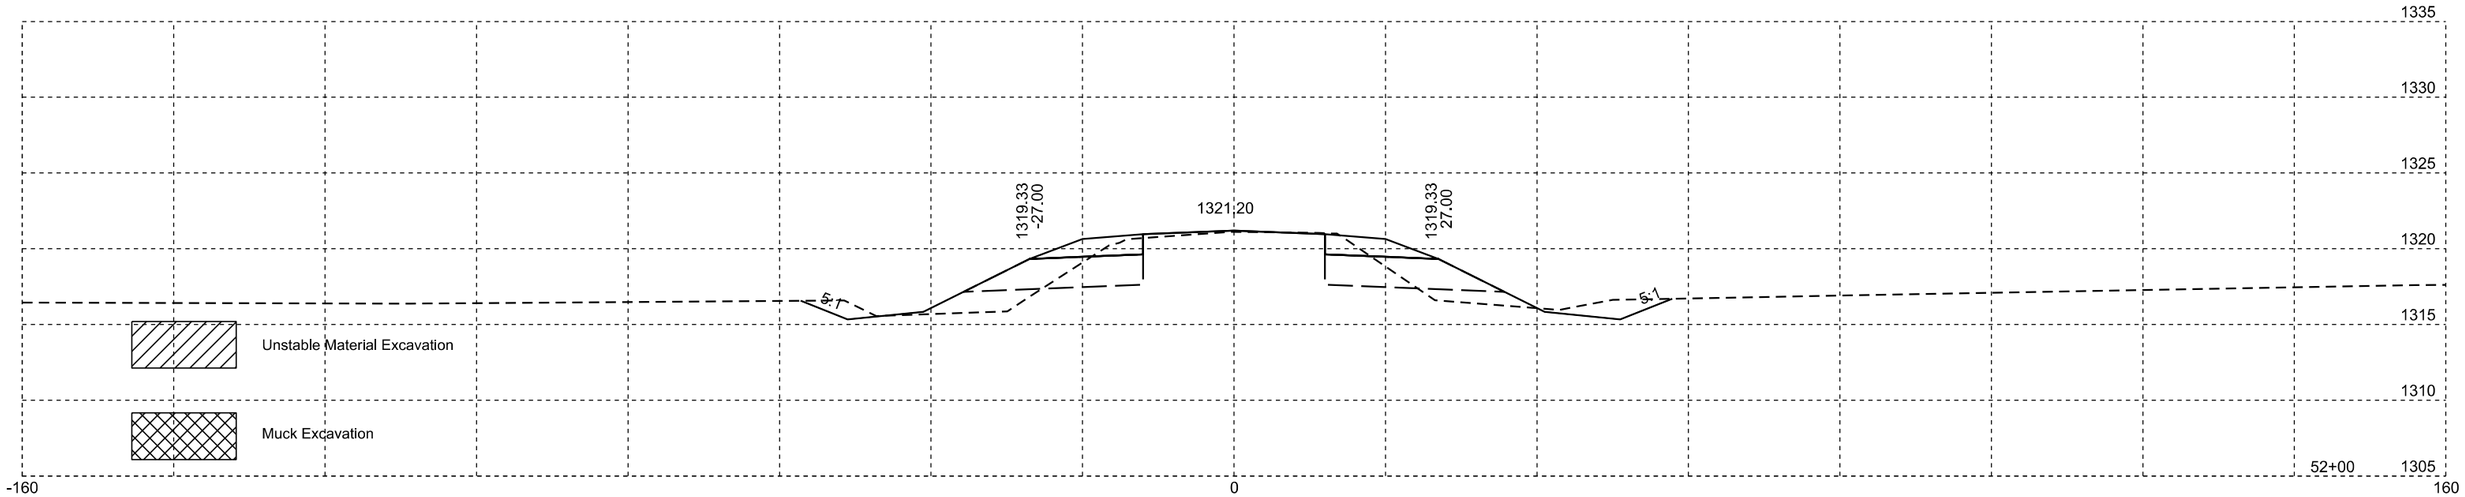

Plotting Date: 11/24/2014

STATE OF SOUTH DAKOTA	PROJECT	SHEET NO.	TOTAL SHEETS
	P-PH 0011(74)74	X44	X65

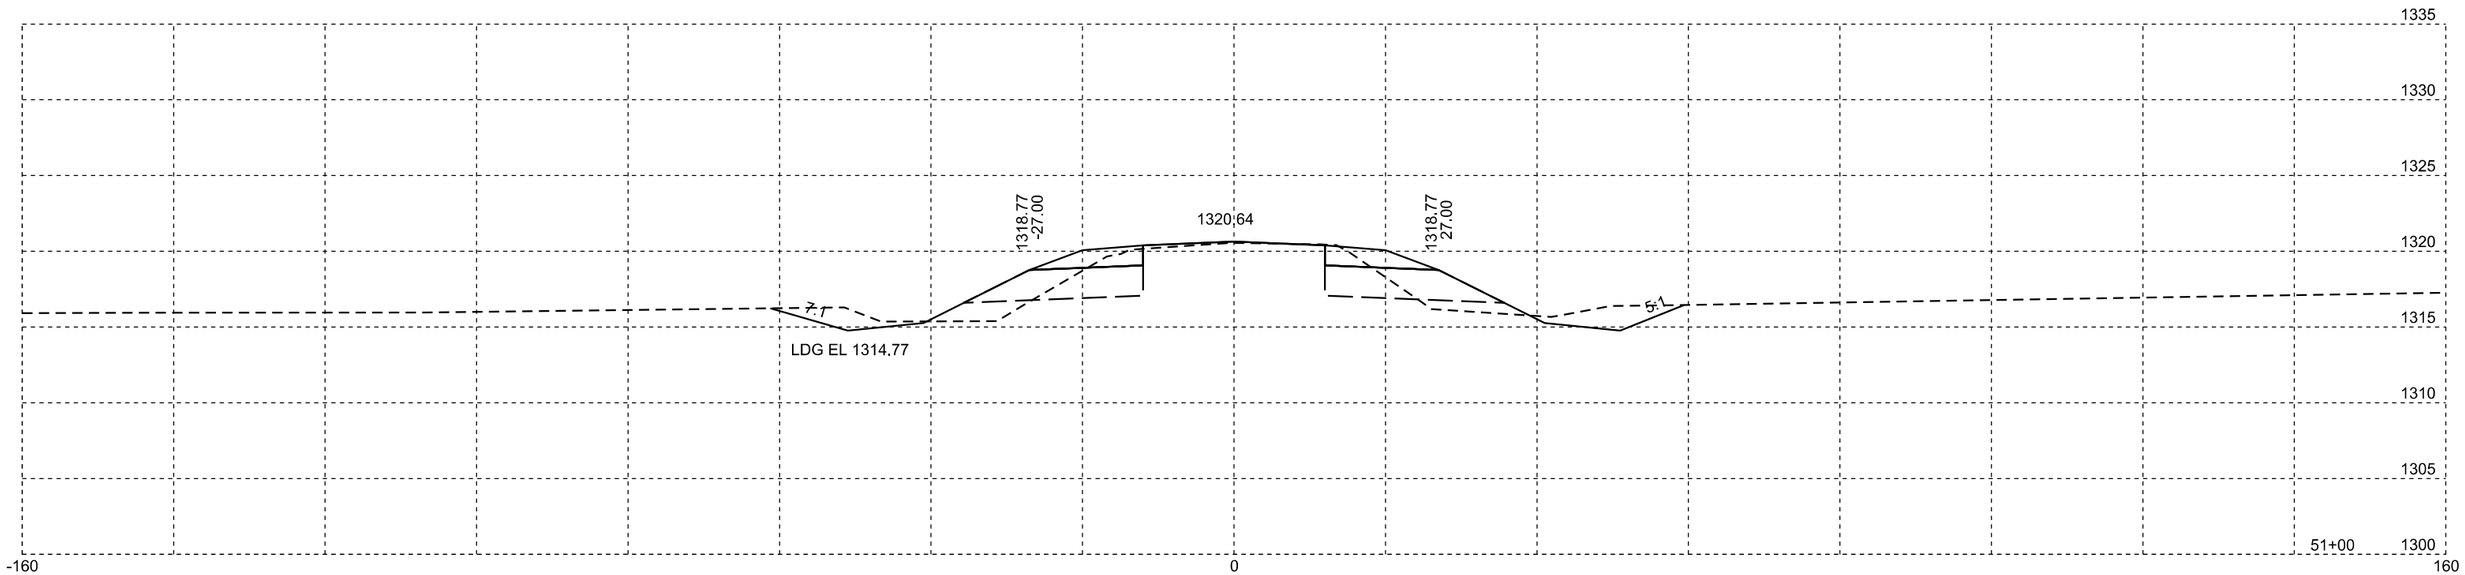

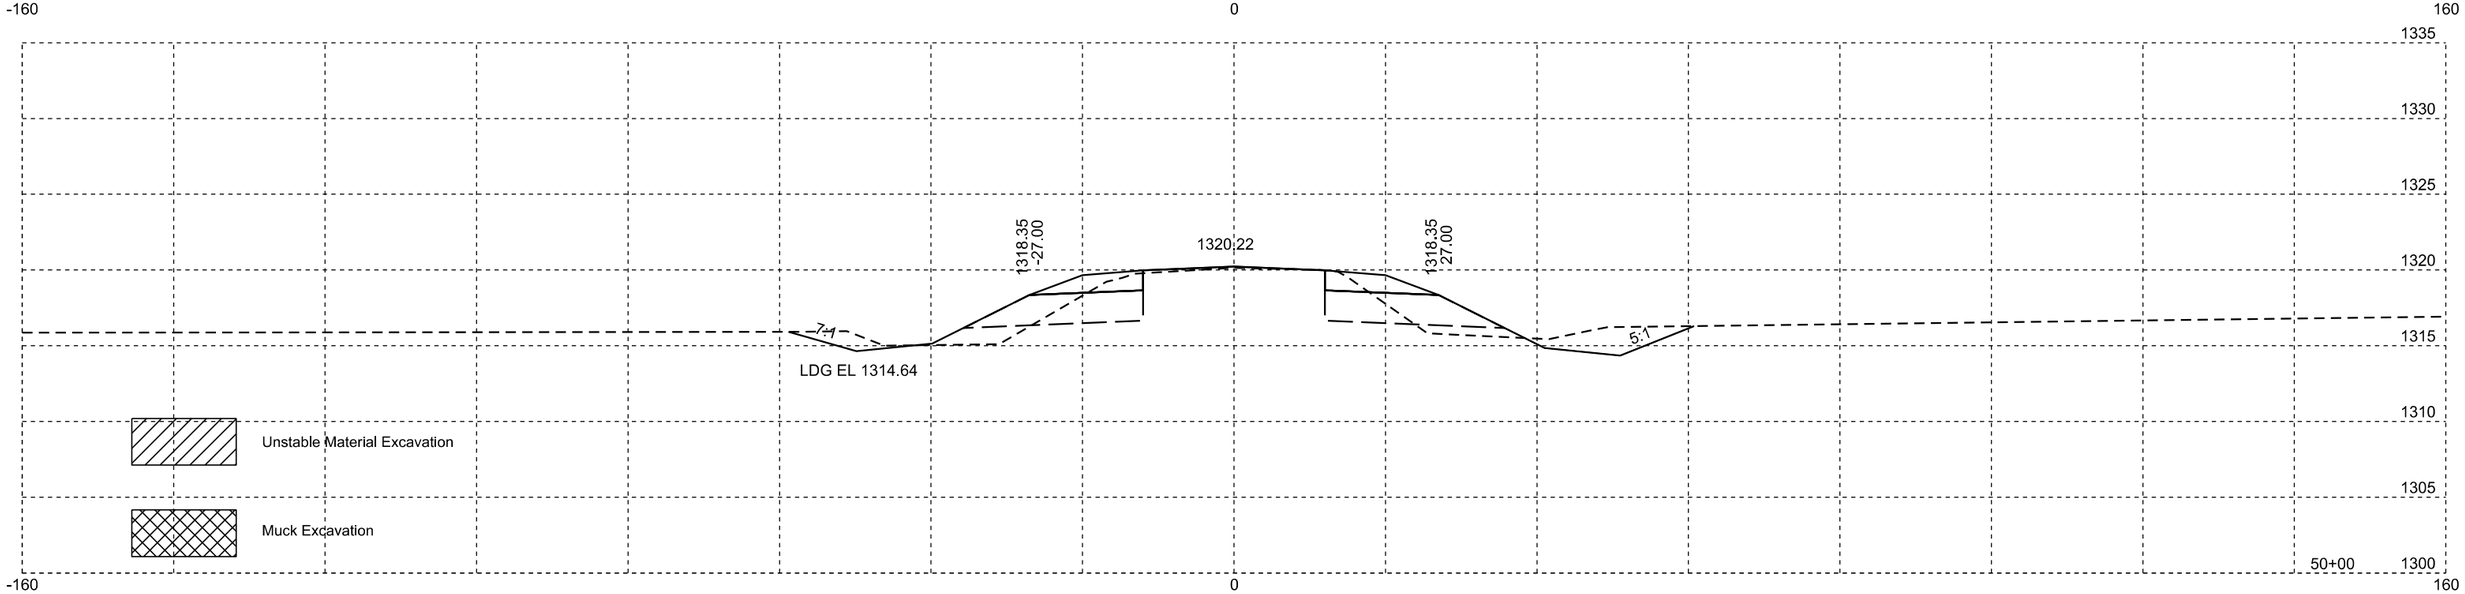

Unstable Material Excavation

Muck Excavation

Plotting Date: 11/24/2014

STATE OF SOUTH DAKOTA	PROJECT	SHEET NO.	TOTAL SHEETS
	P-PH 0011(74)74	X45	X65

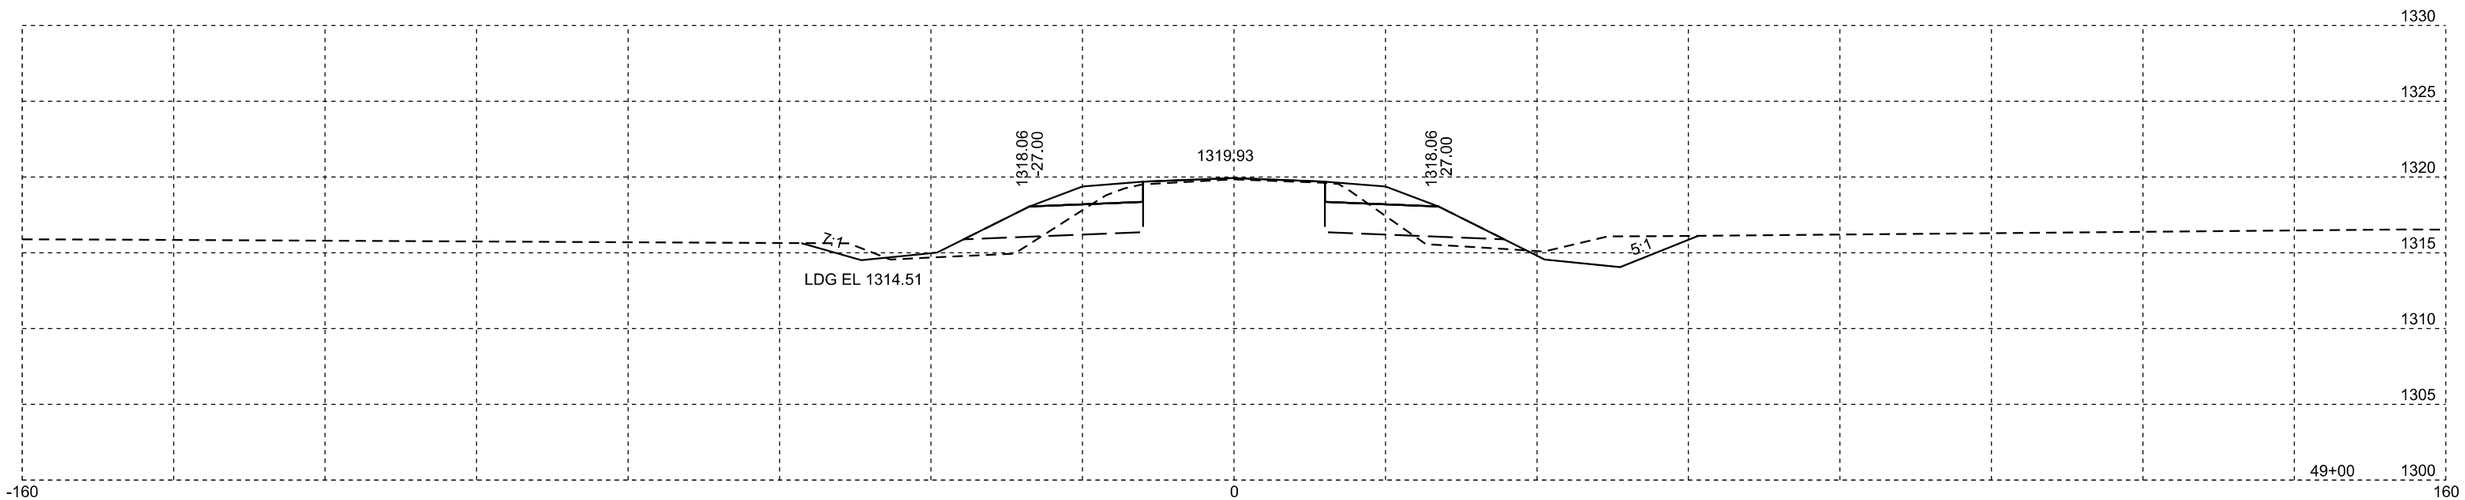

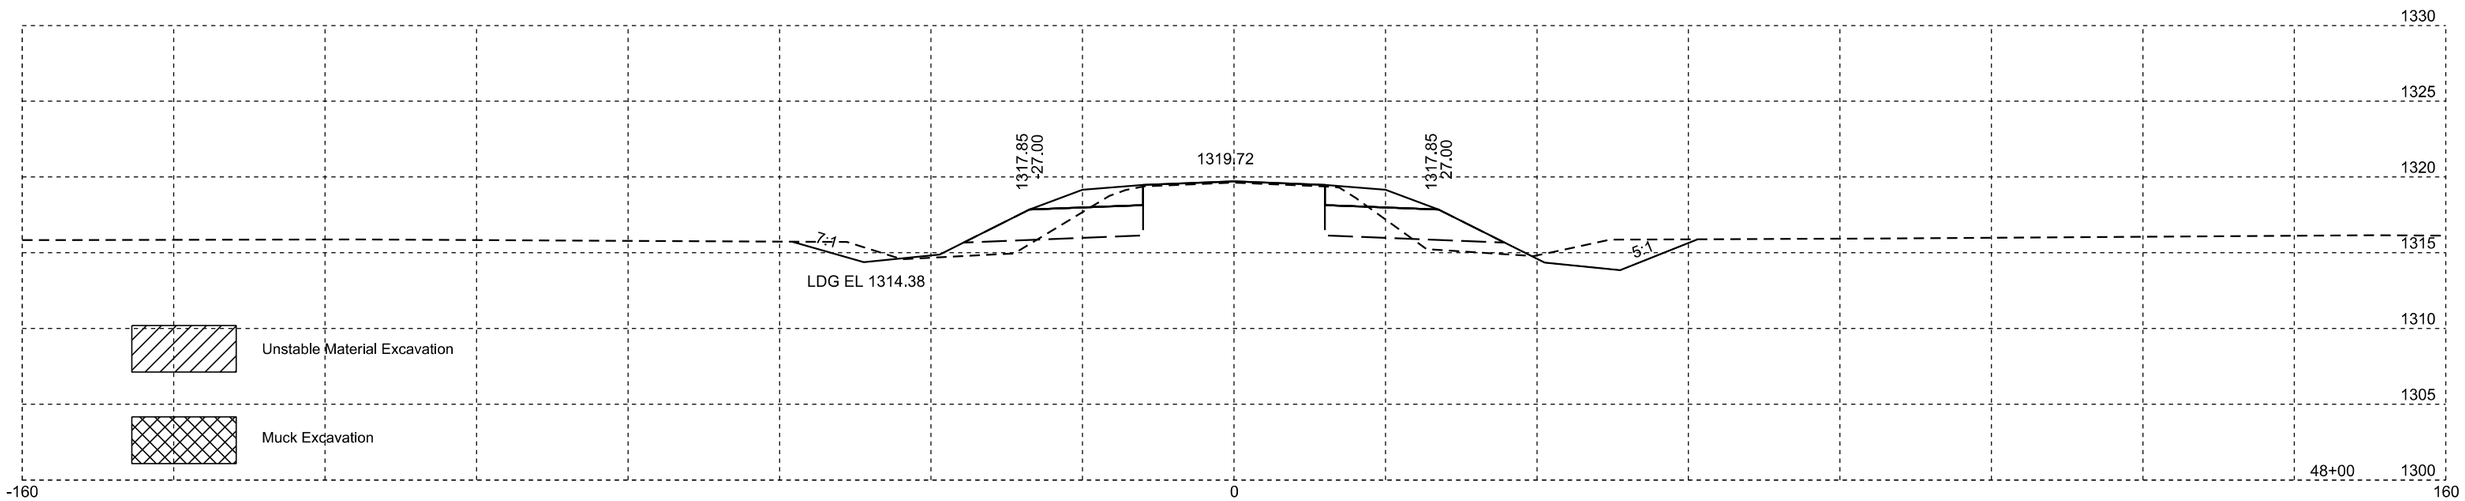

Plotting Date: 11/24/2014

STATE OF SOUTH DAKOTA	PROJECT	SHEET NO.	TOTAL SHEETS
	P-PH 0011(74)74	X46	X65

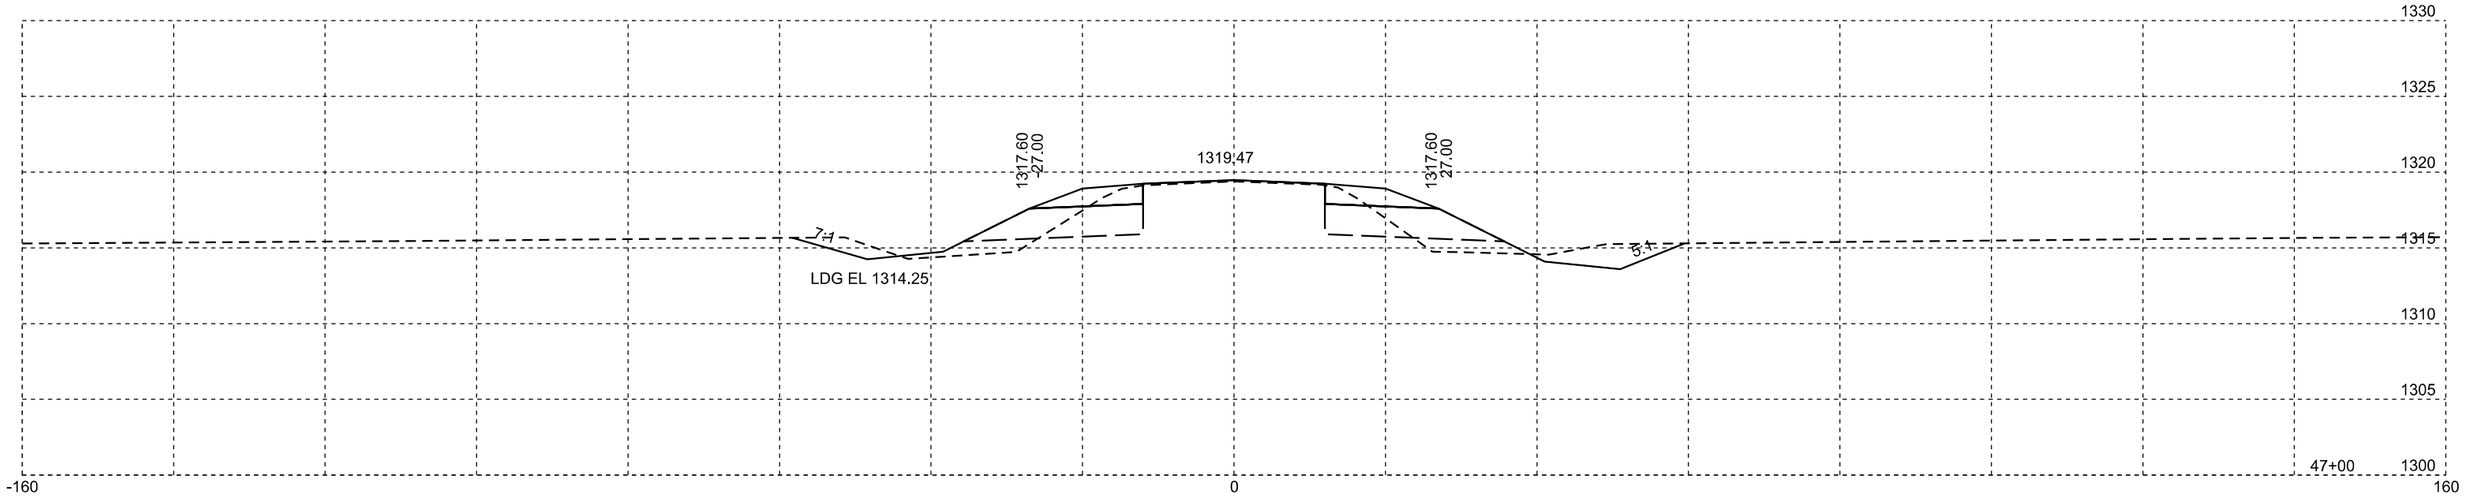

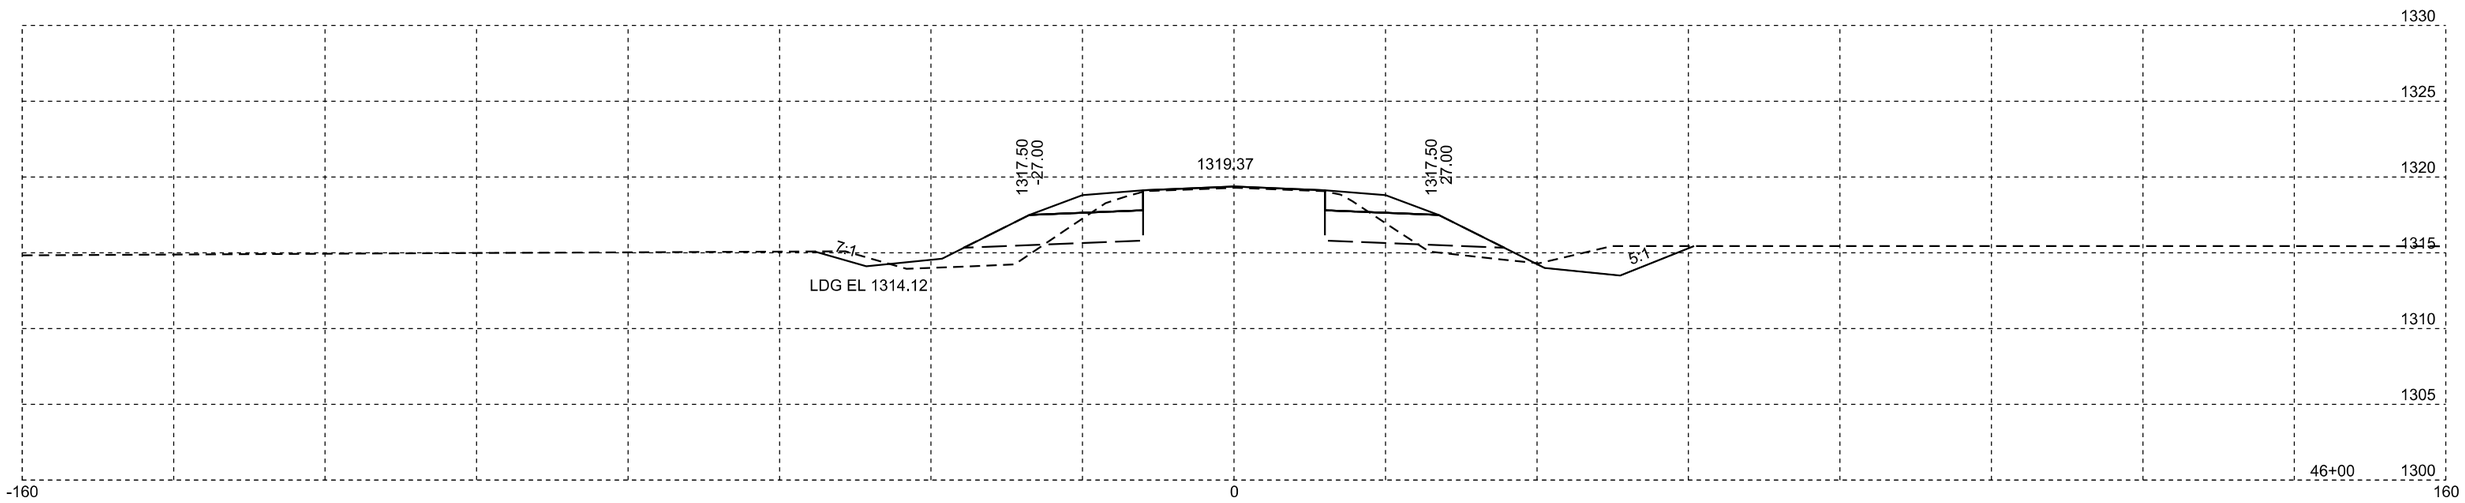

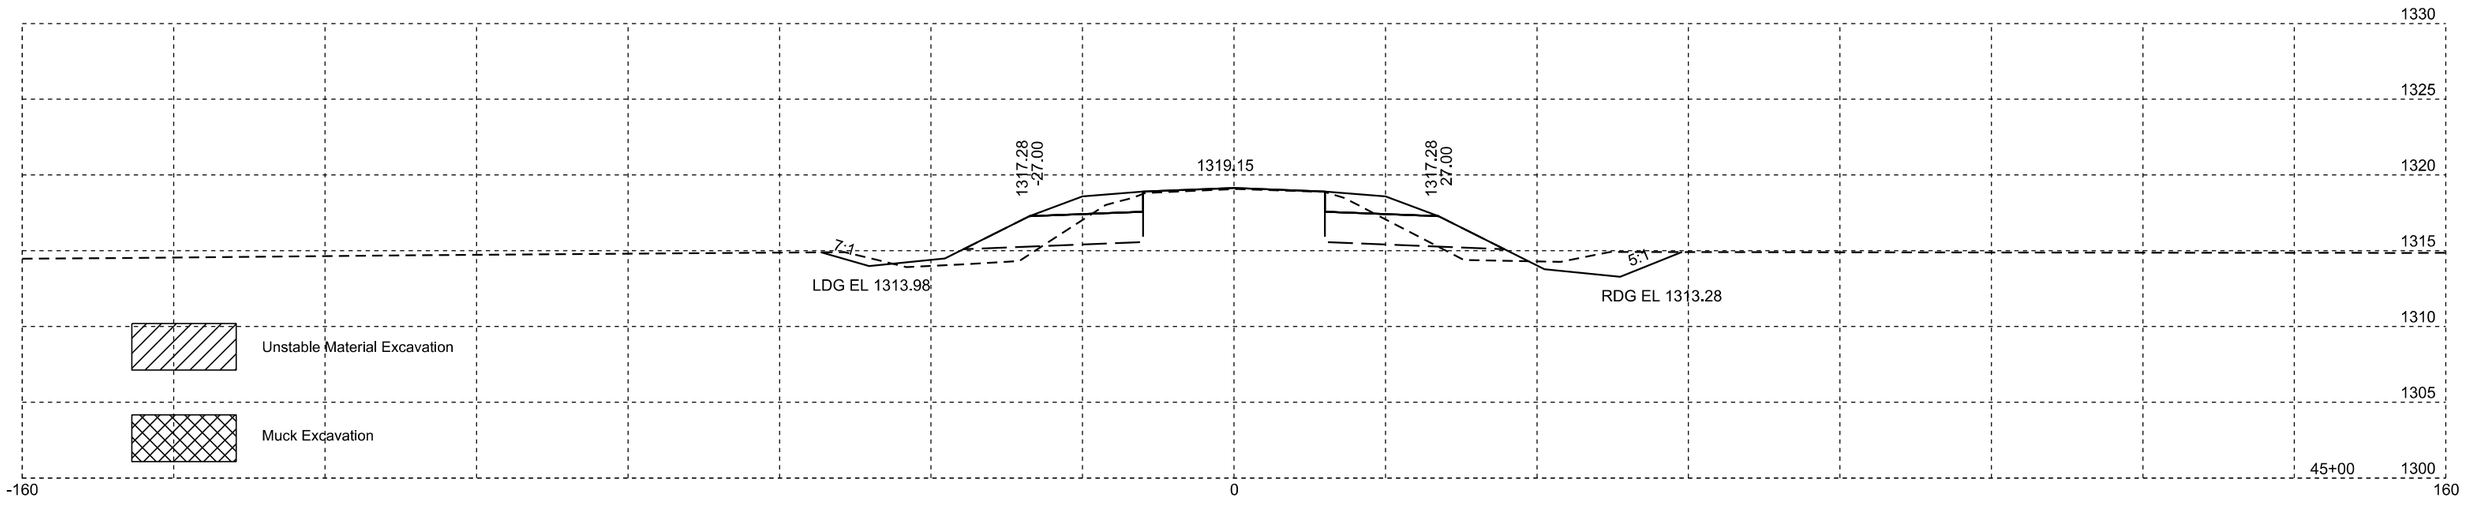

Plotting Date: 11/24/2014

STATE OF SOUTH DAKOTA	PROJECT	SHEET NO.	TOTAL SHEETS
	P-PH 0011(74)74	X47	X65

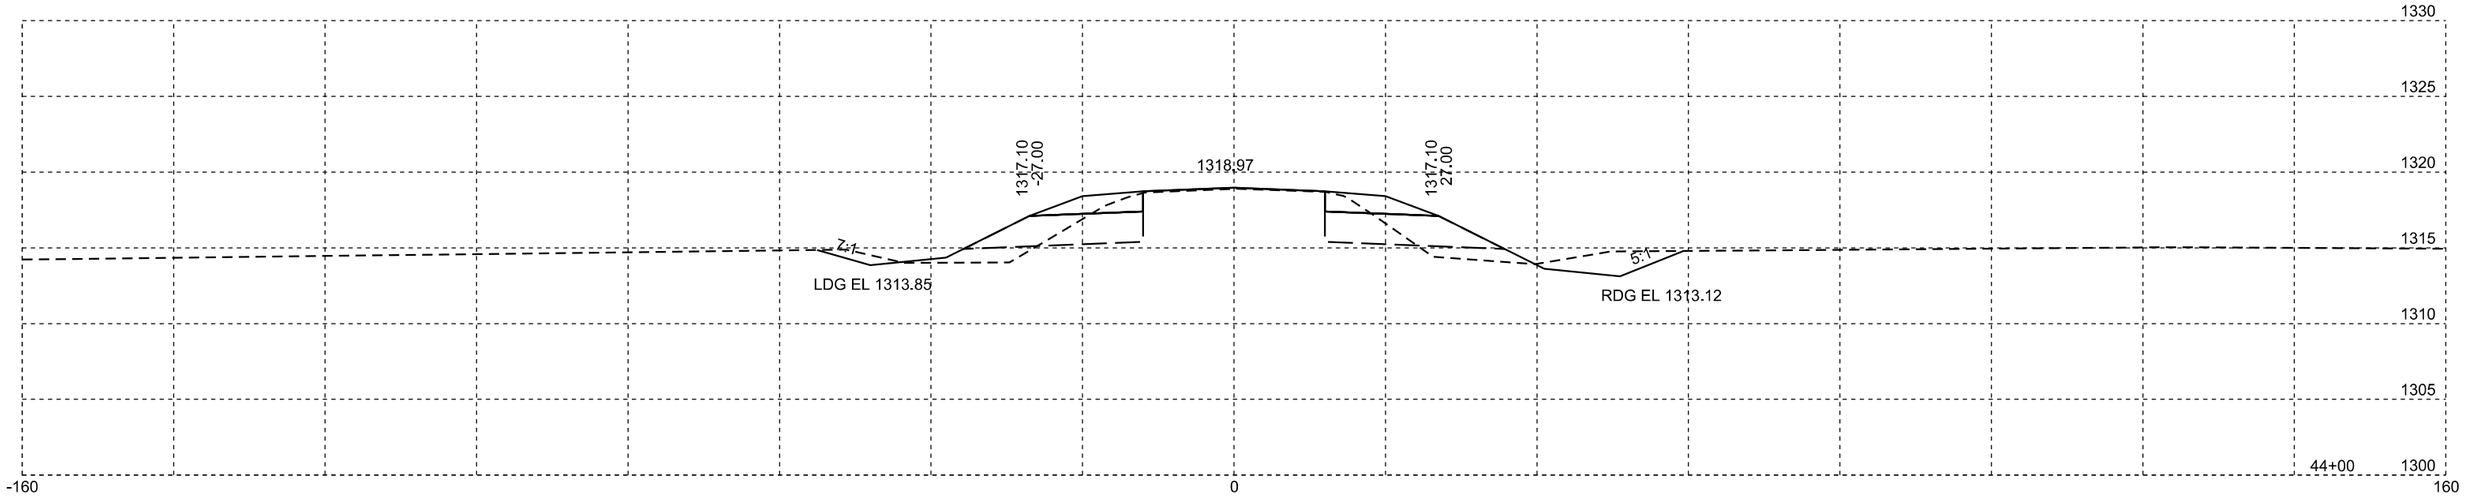

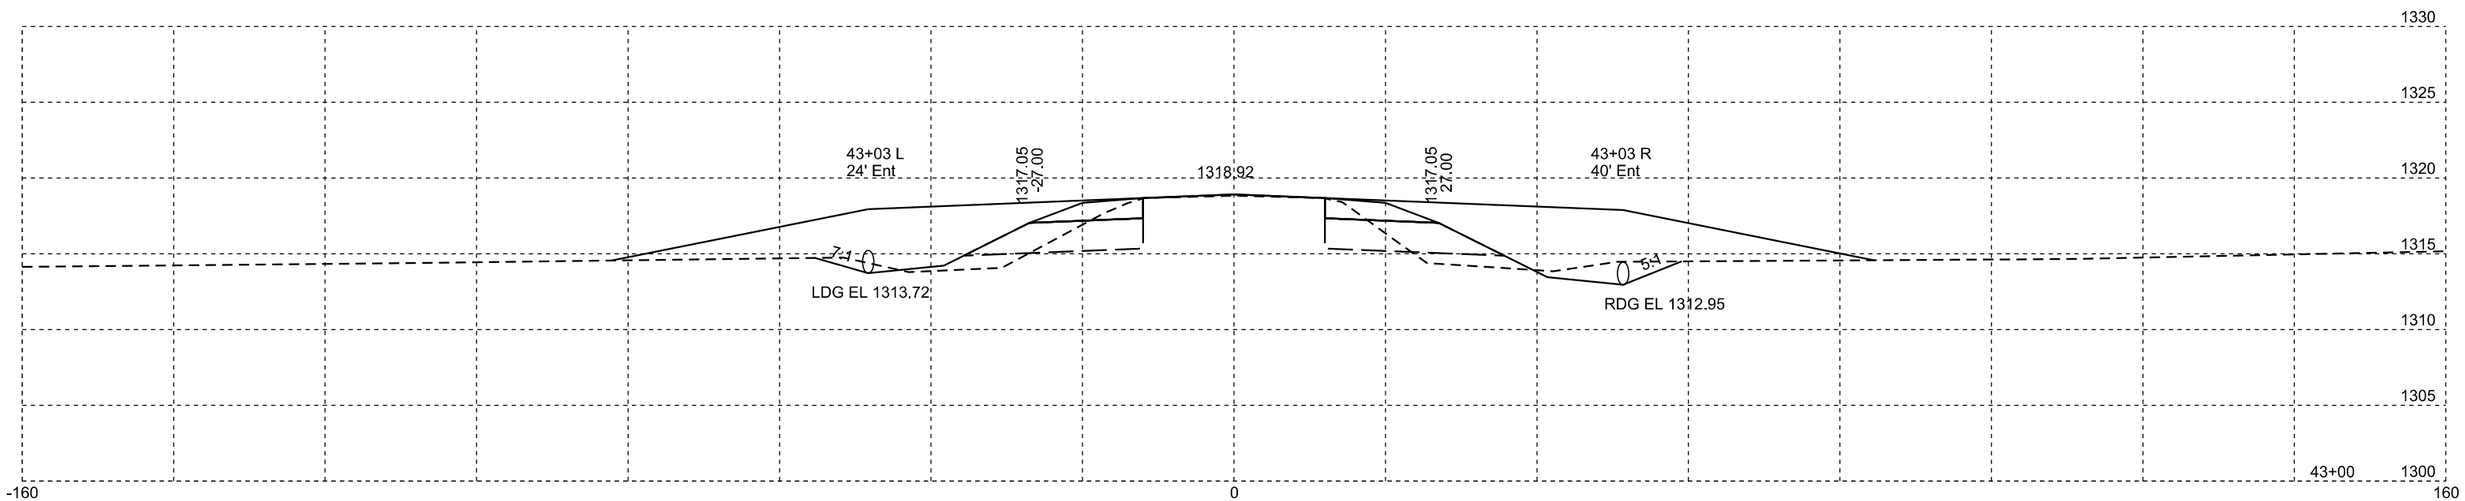

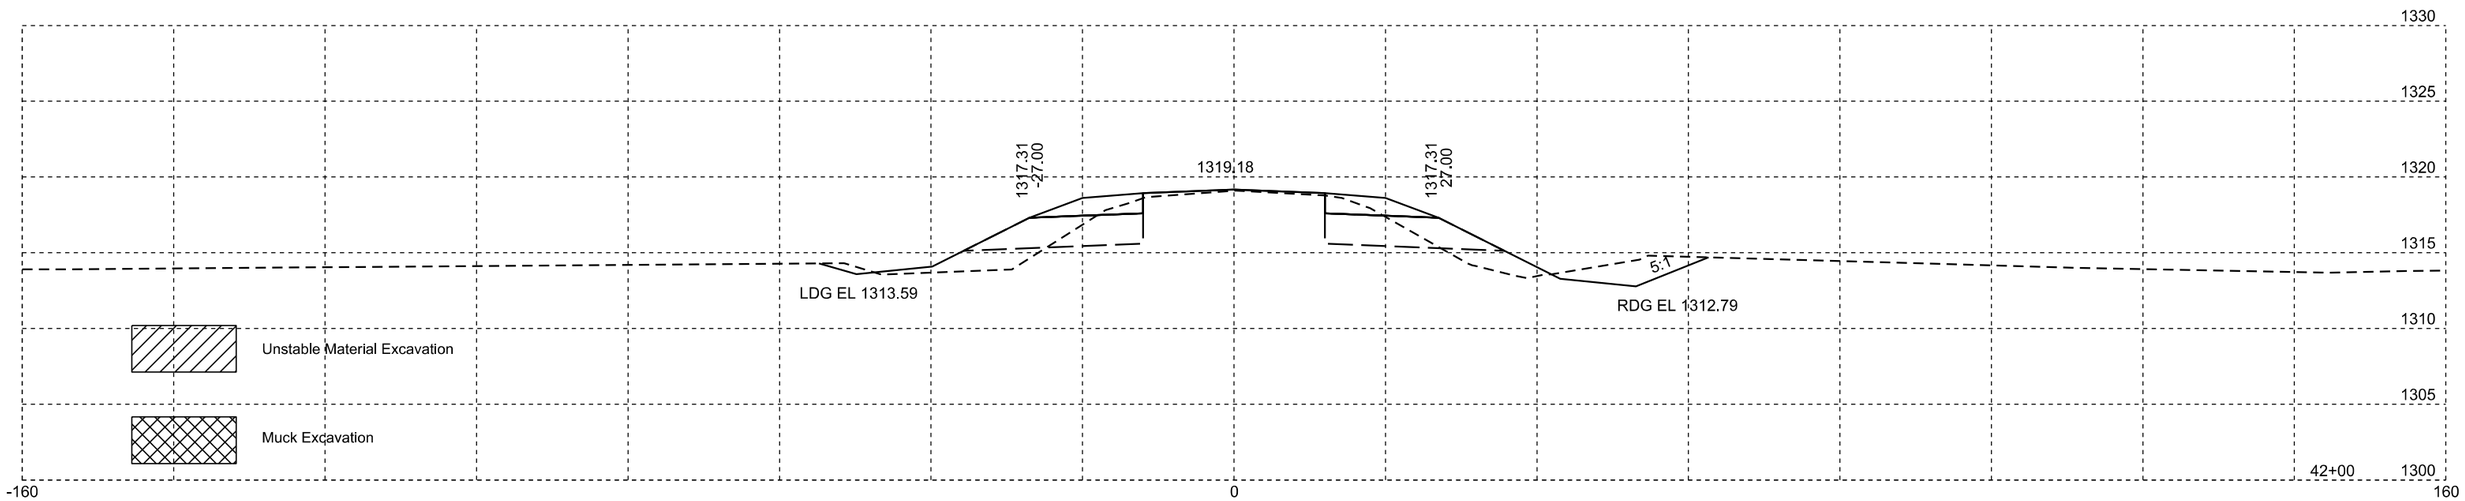

Plotting Date: 11/24/2014

STATE OF SOUTH DAKOTA	PROJECT	SHEET NO.	TOTAL SHEETS
	P-PH 0011(74)74	X48	X65

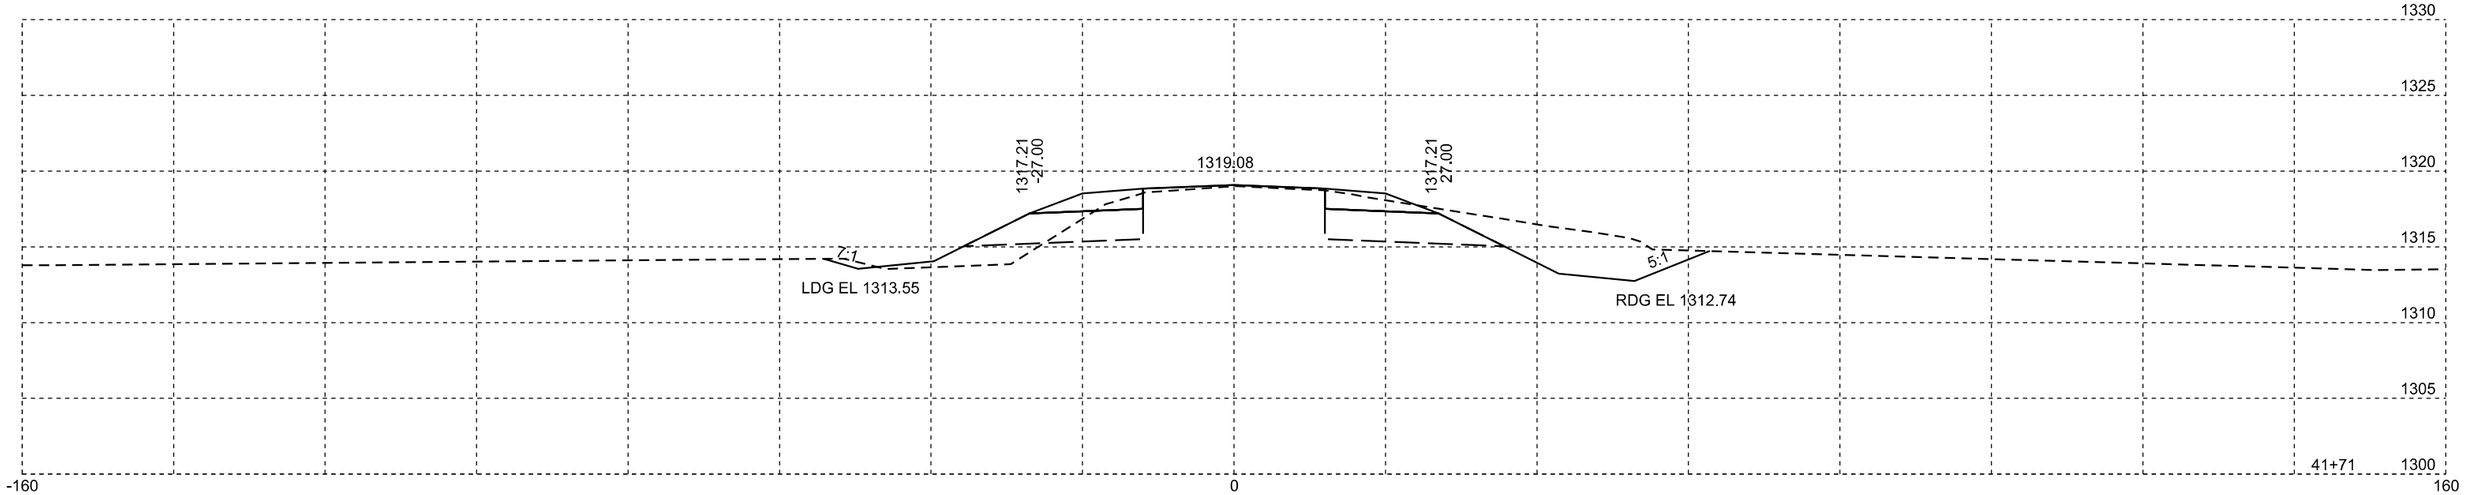

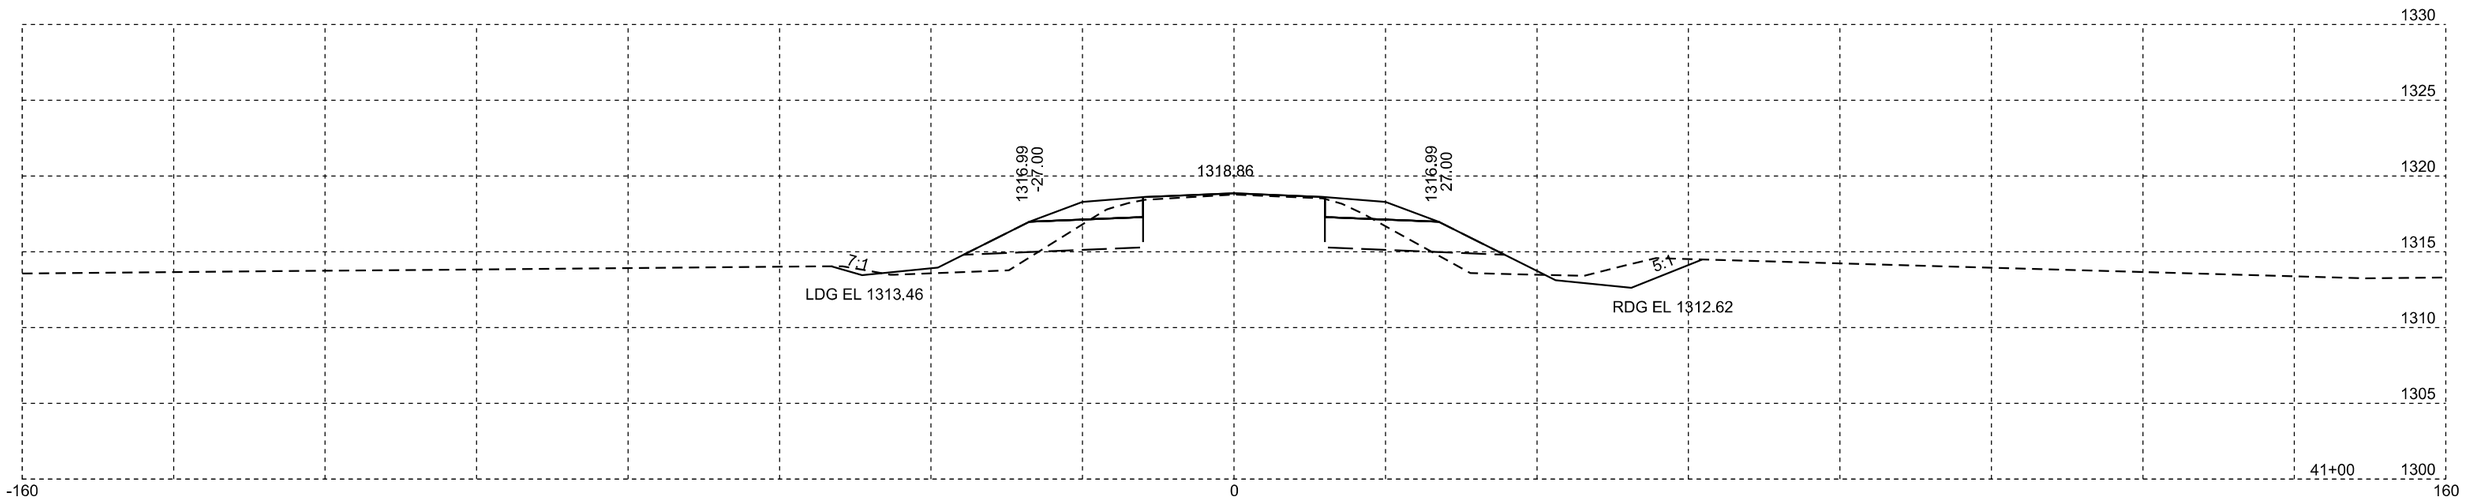

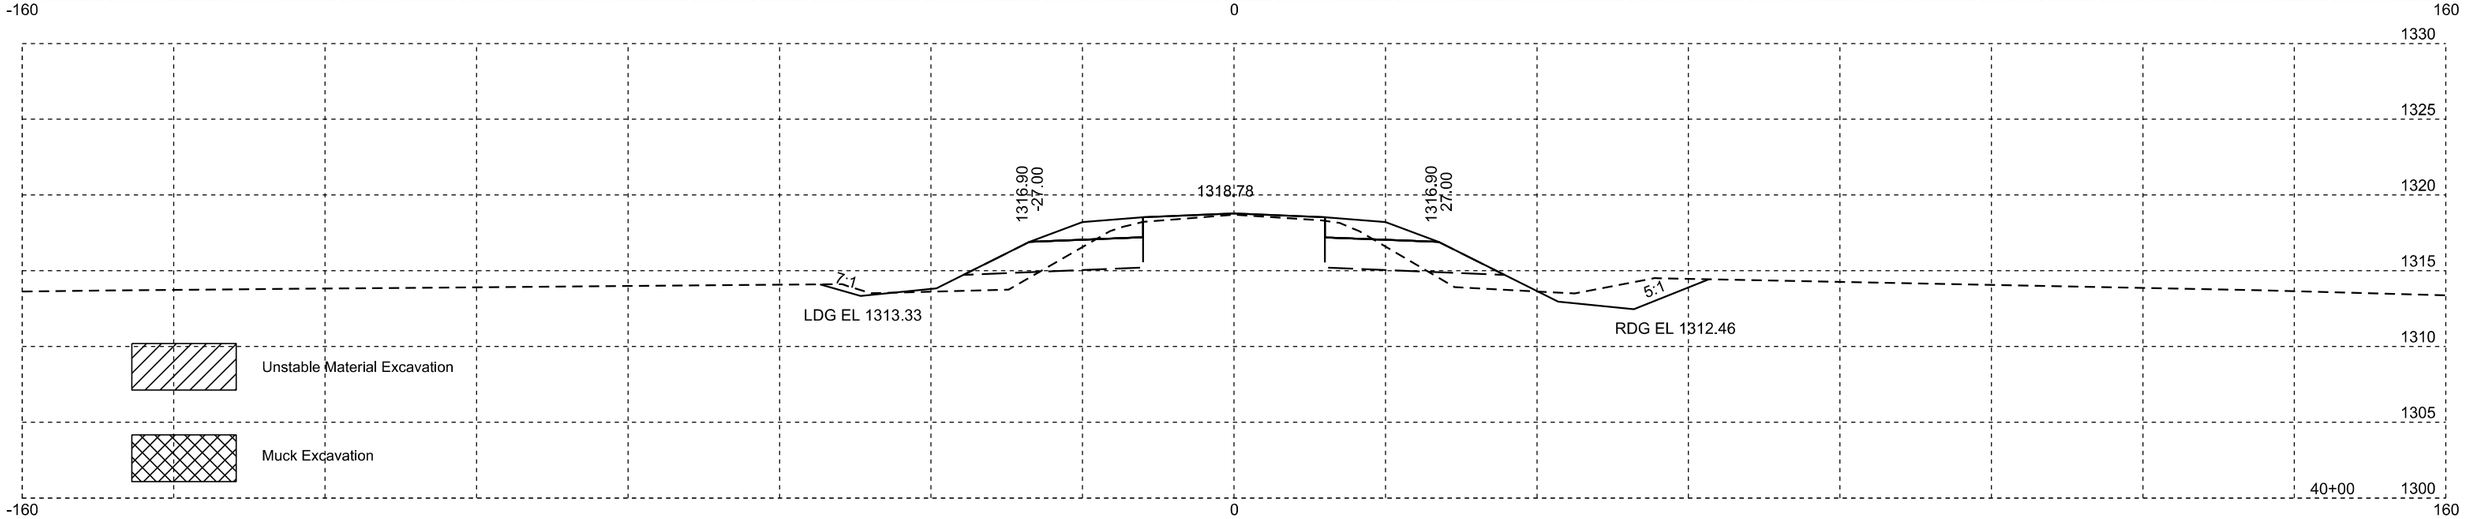

Plotting Date: 11/24/2014

STATE OF SOUTH DAKOTA	PROJECT	SHEET NO.	TOTAL SHEETS
	P-PH 0011(74)74	X49	X65

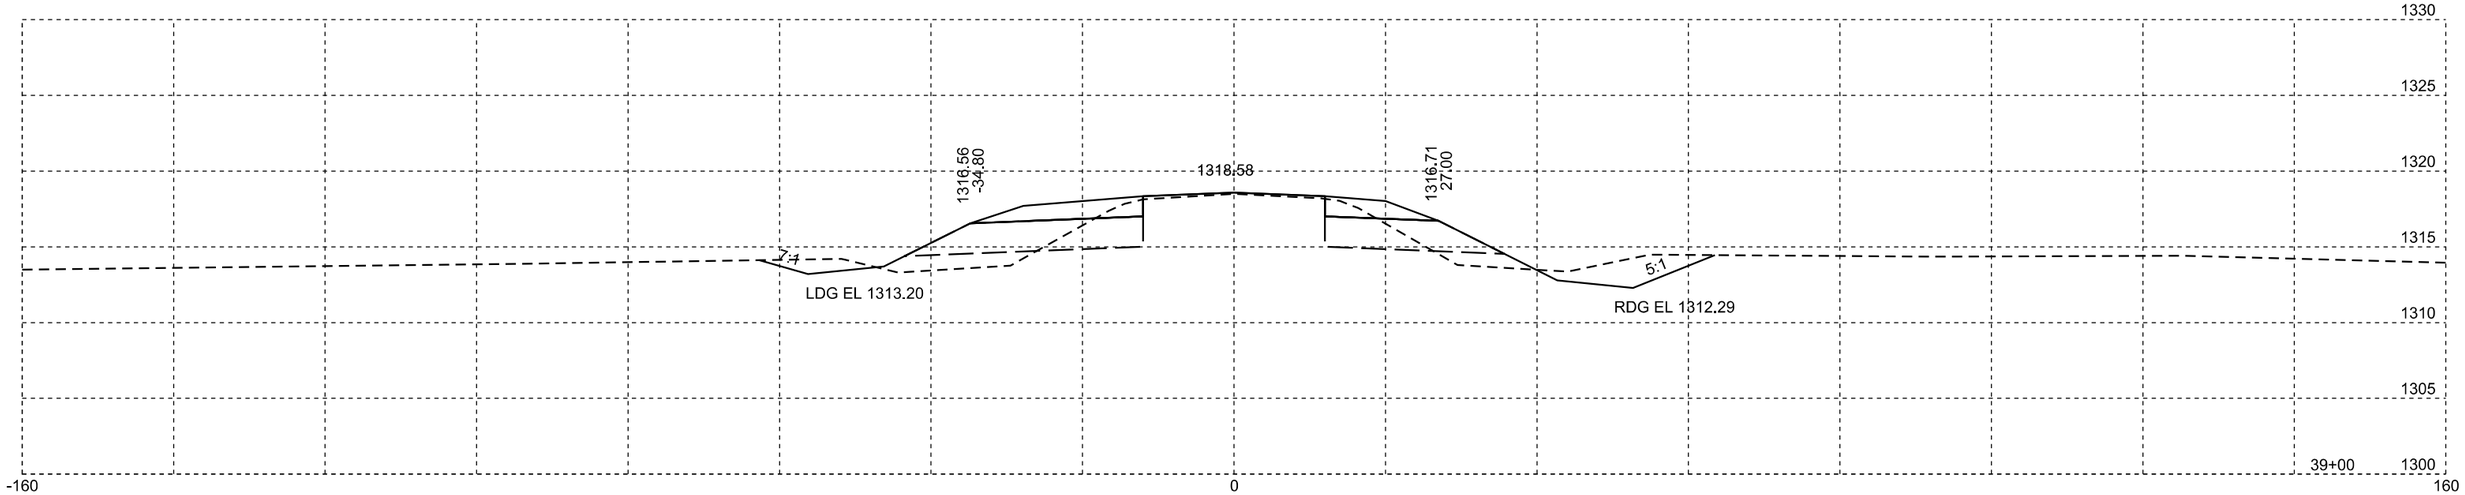

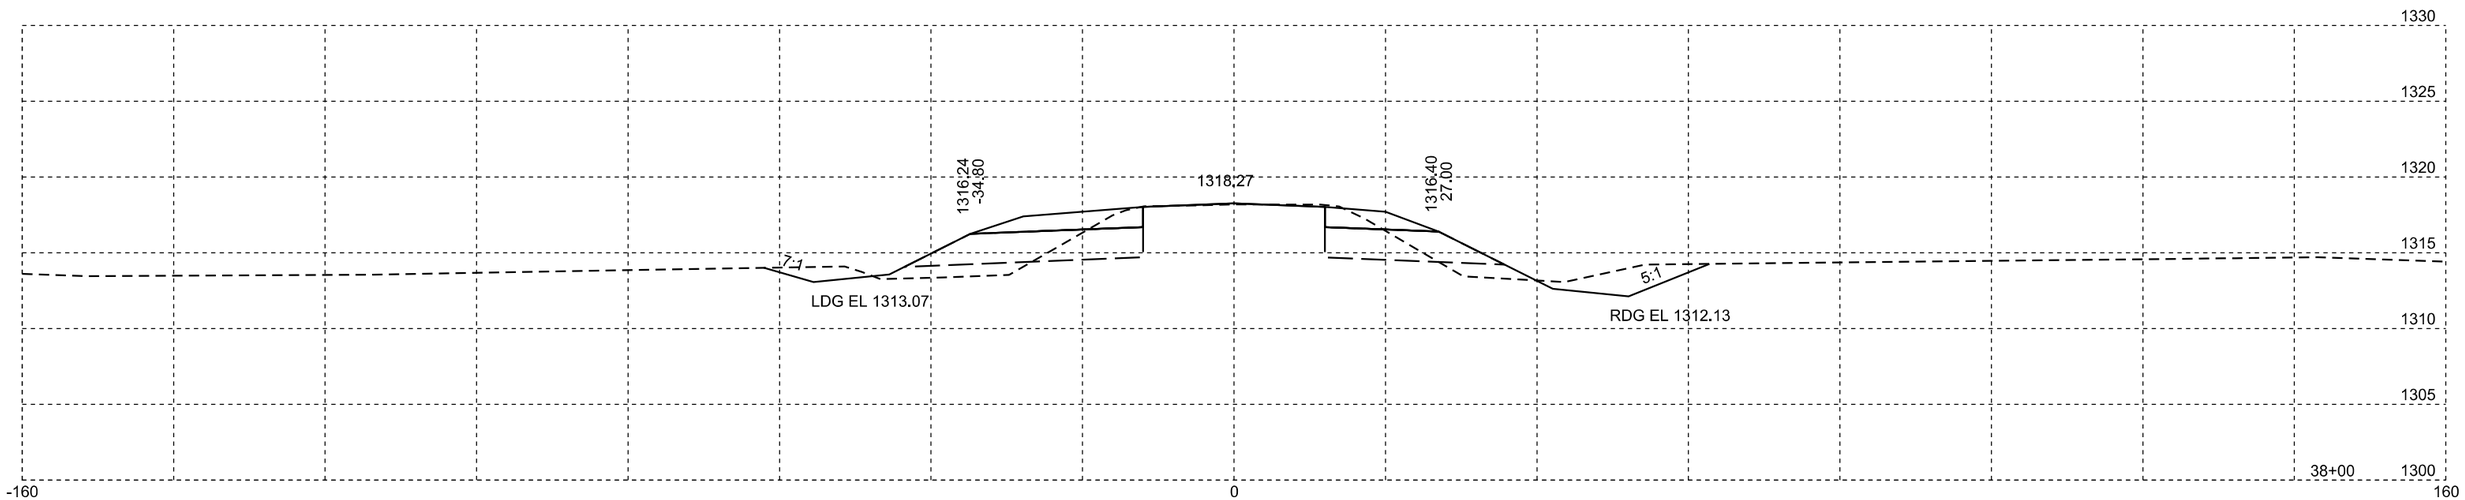

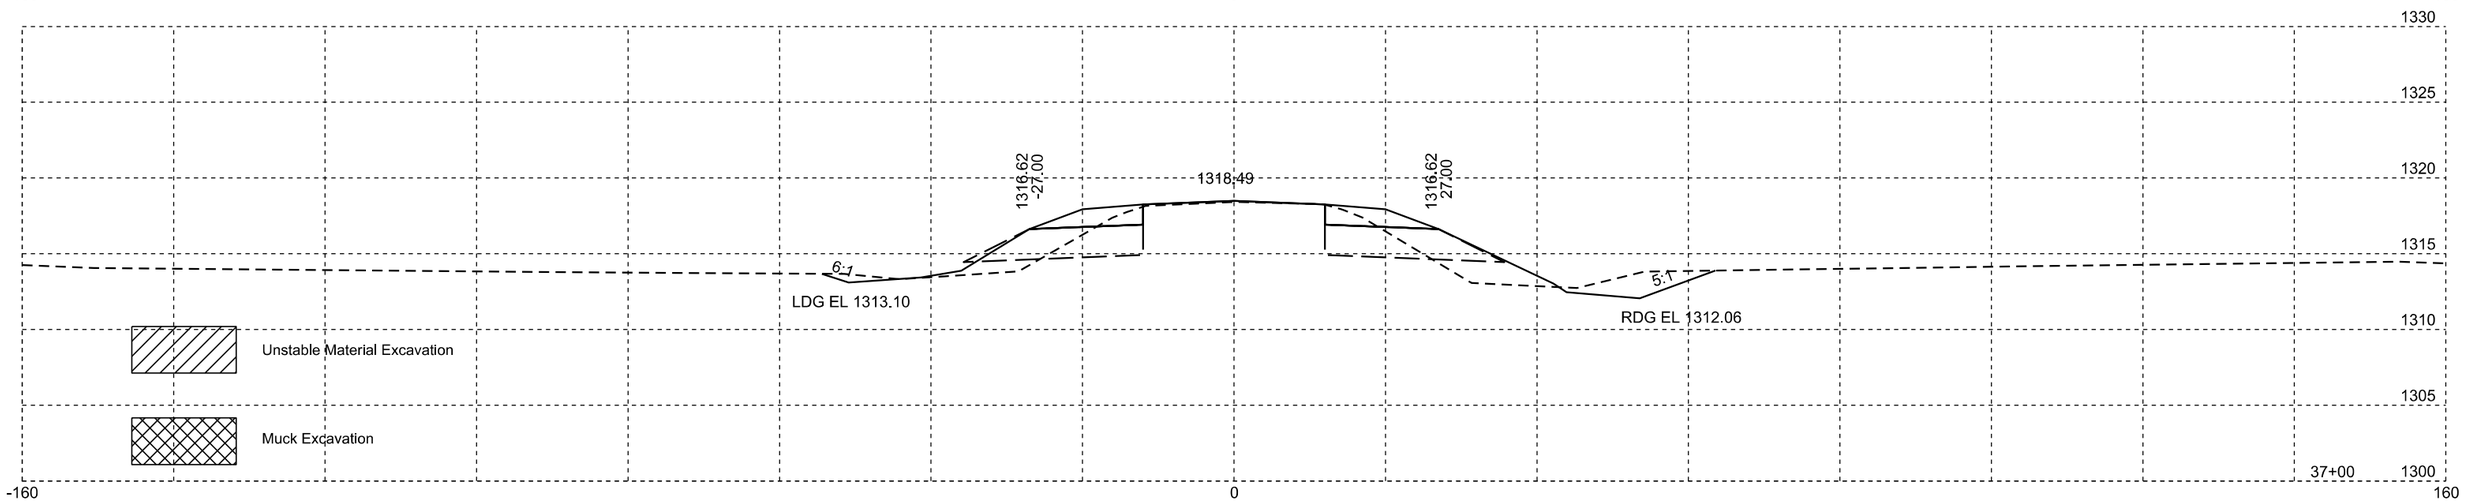

Plotting Date: 11/24/2014

STATE OF SOUTH DAKOTA	PROJECT	SHEET NO.	TOTAL SHEETS
	P-PH 0011(74)74	X50	X65

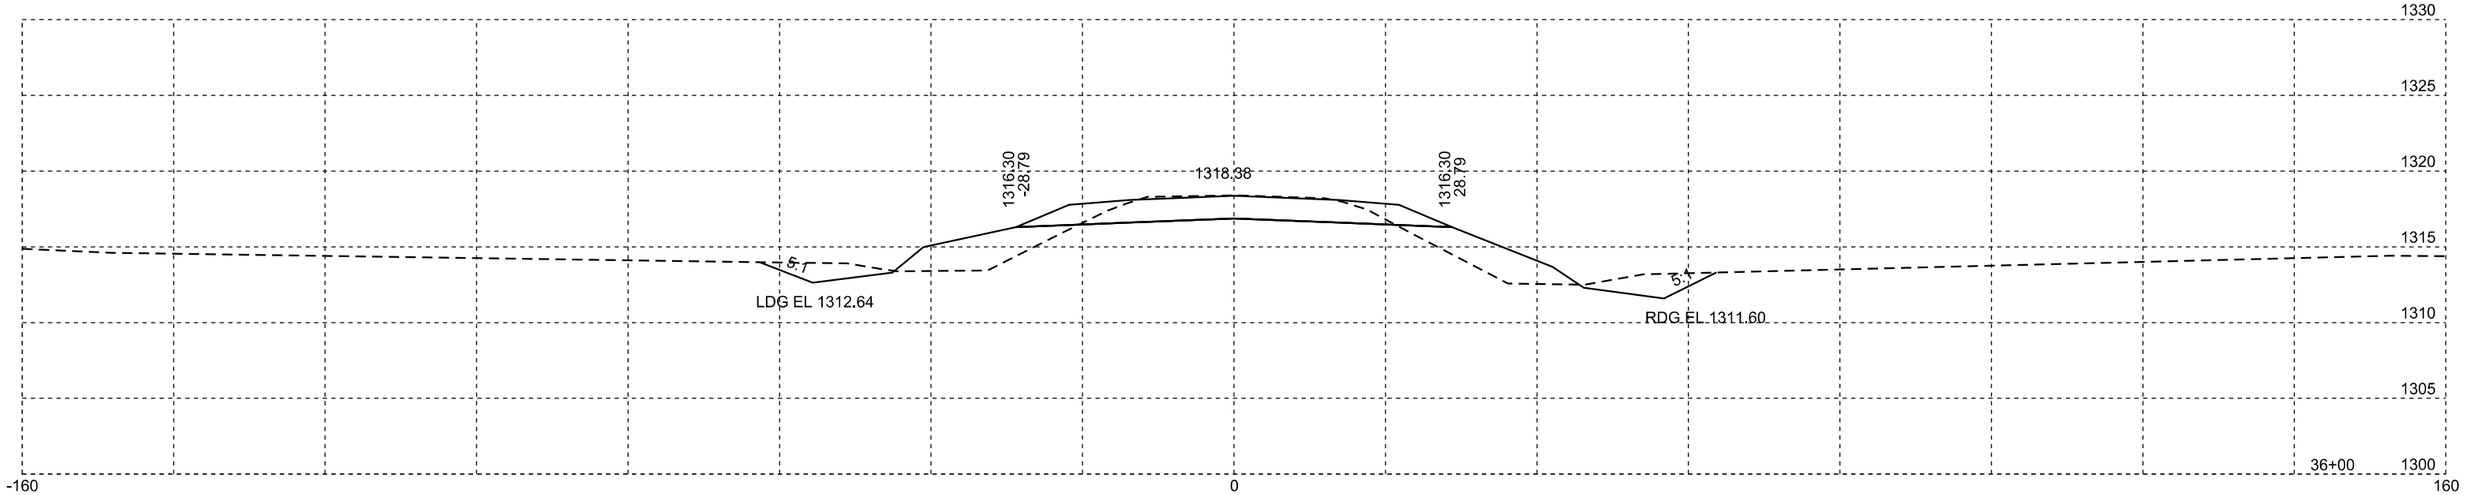

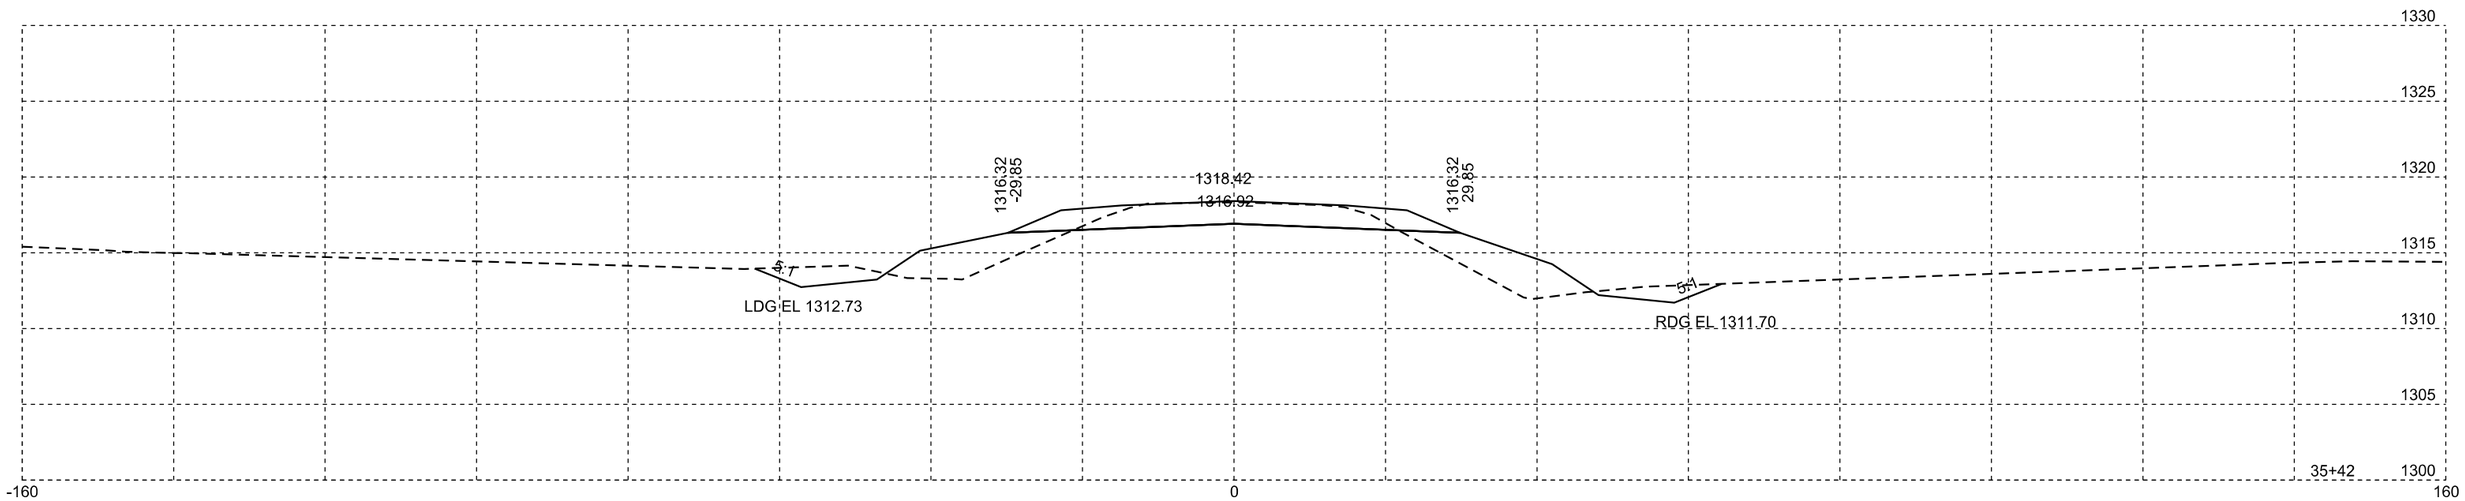

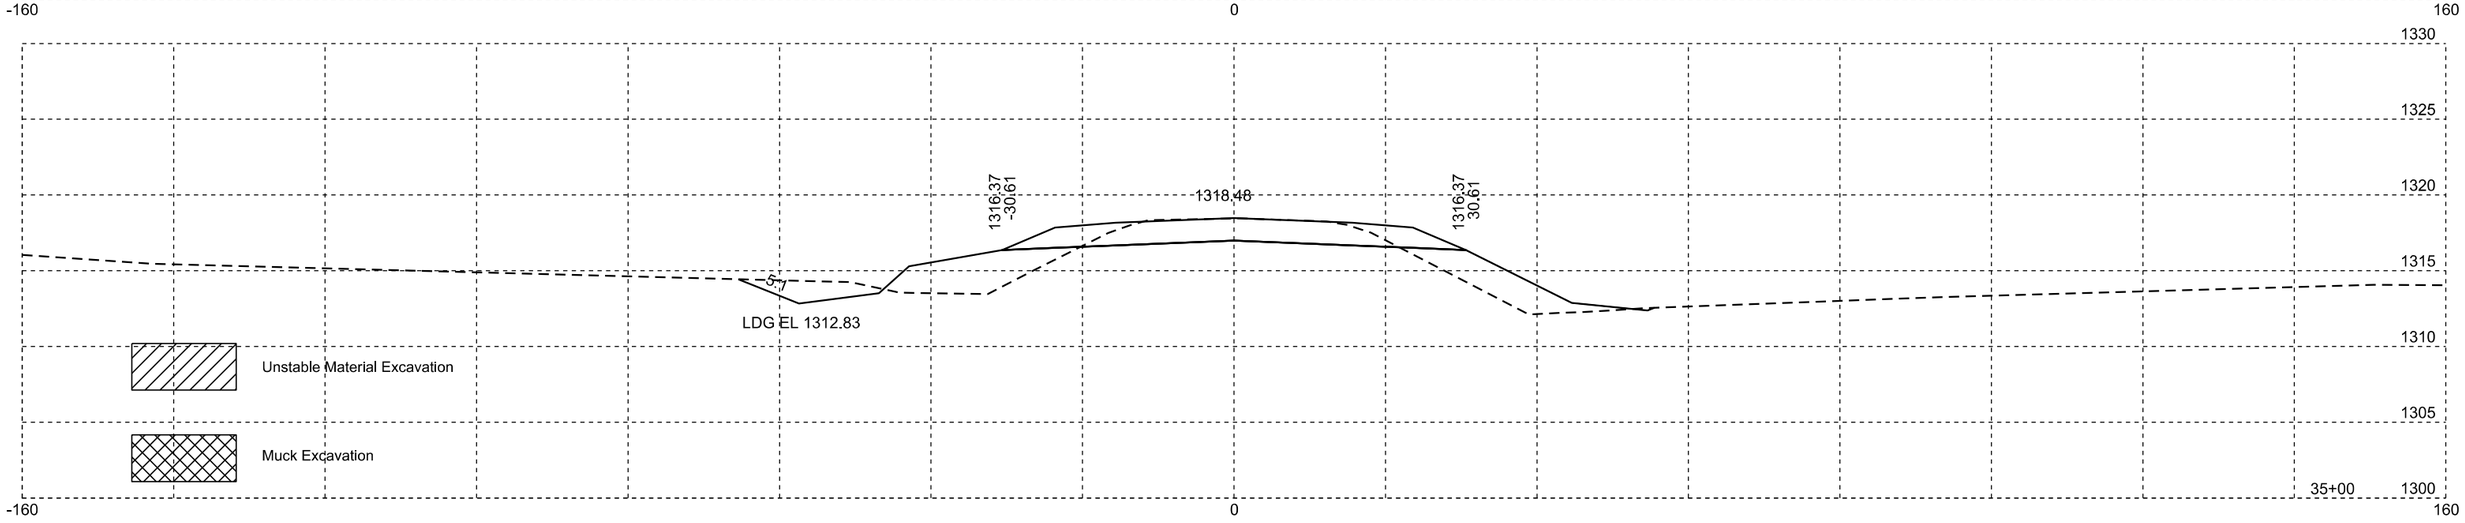

Plotting Date: 11/24/2014

STATE OF SOUTH DAKOTA	PROJECT	SHEET NO.	TOTAL SHEETS
	P-PH 0011(74)74	X51	X65

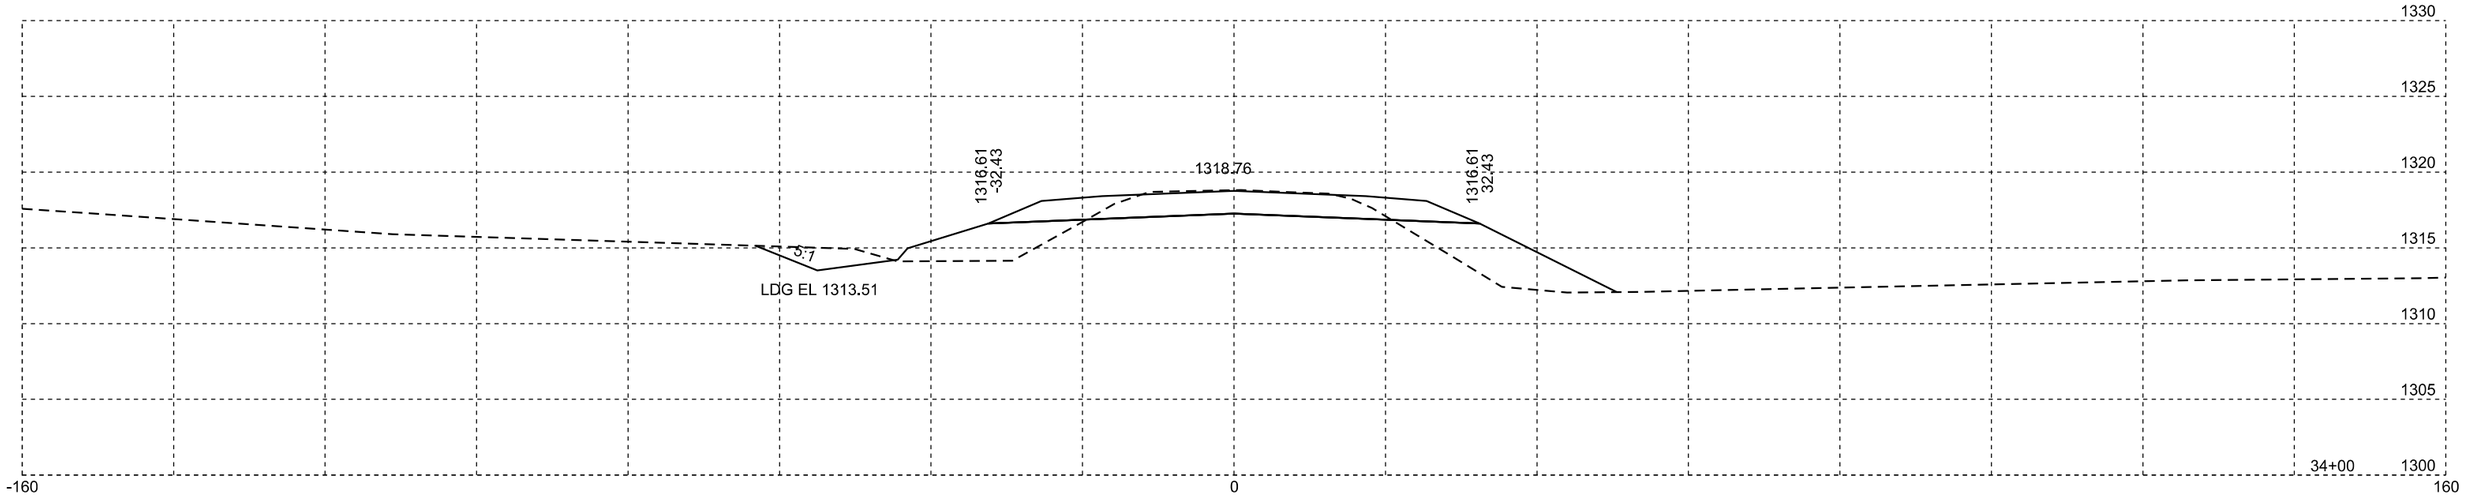

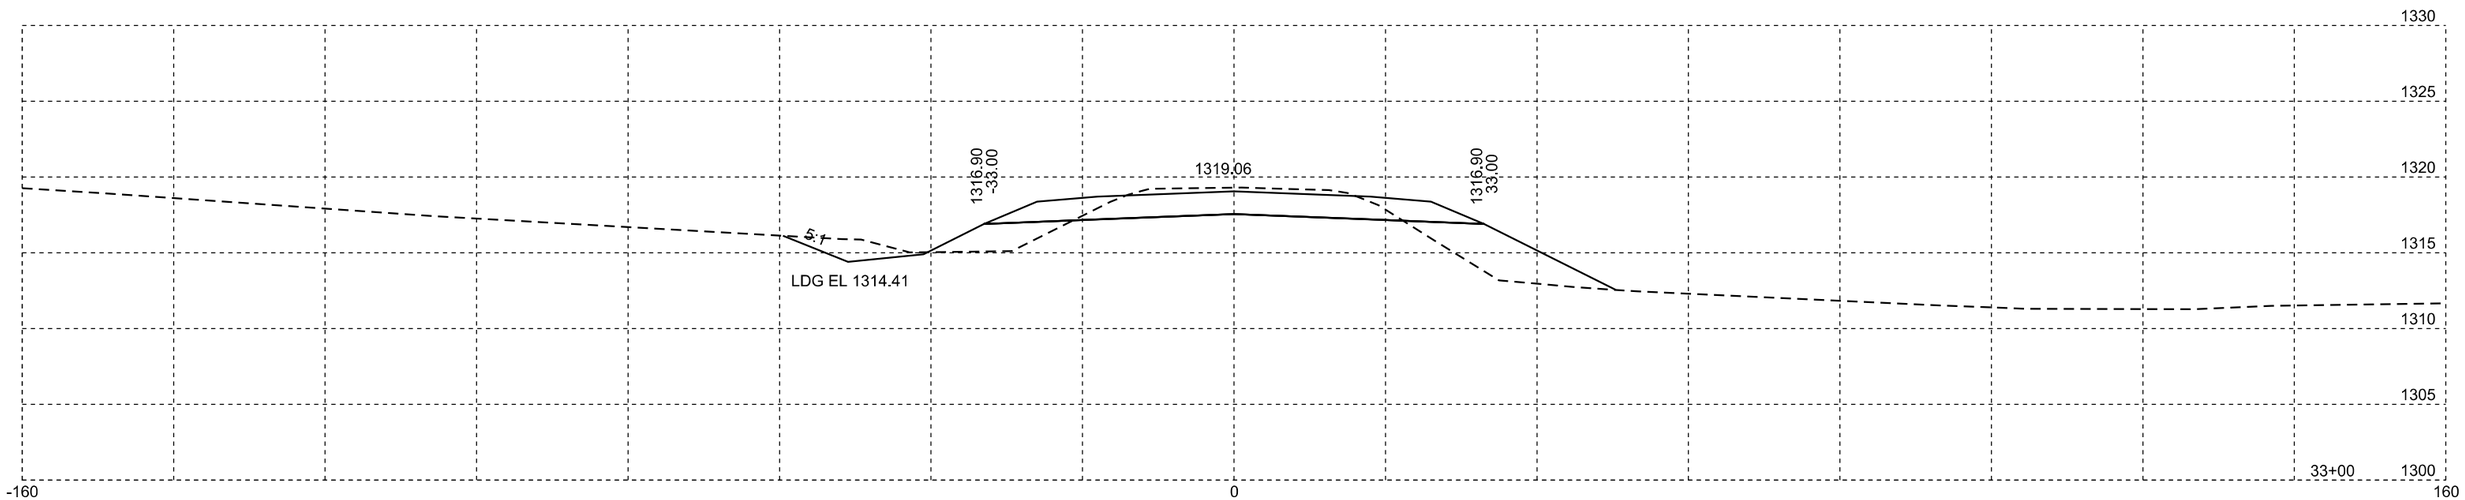

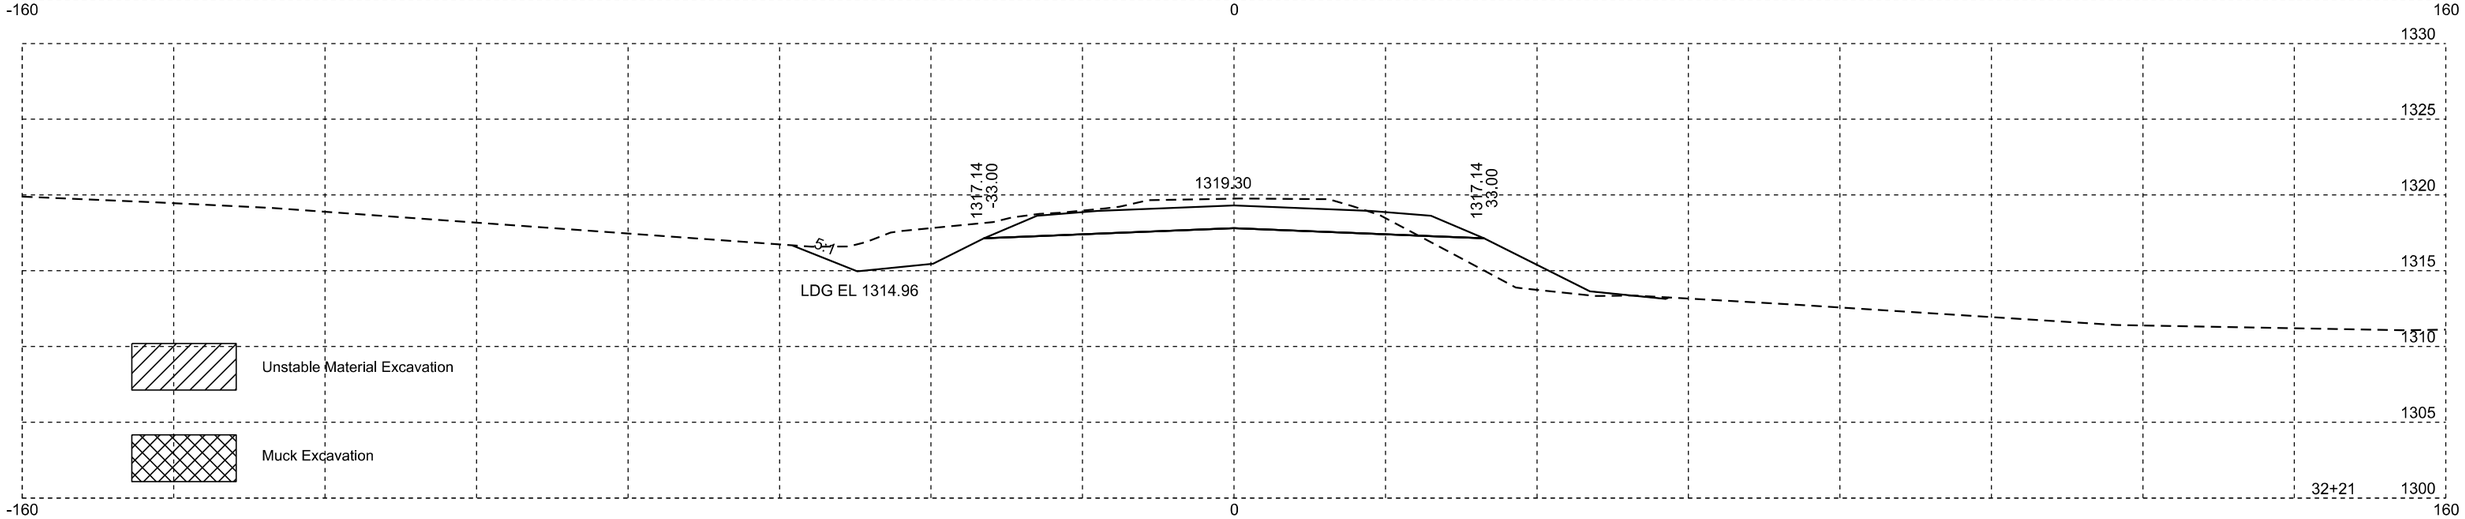

Plotting Date: 11/24/2014

STATE OF SOUTH DAKOTA	PROJECT	SHEET NO.	TOTAL SHEETS
	P-PH 0011(74)74	X52	X65

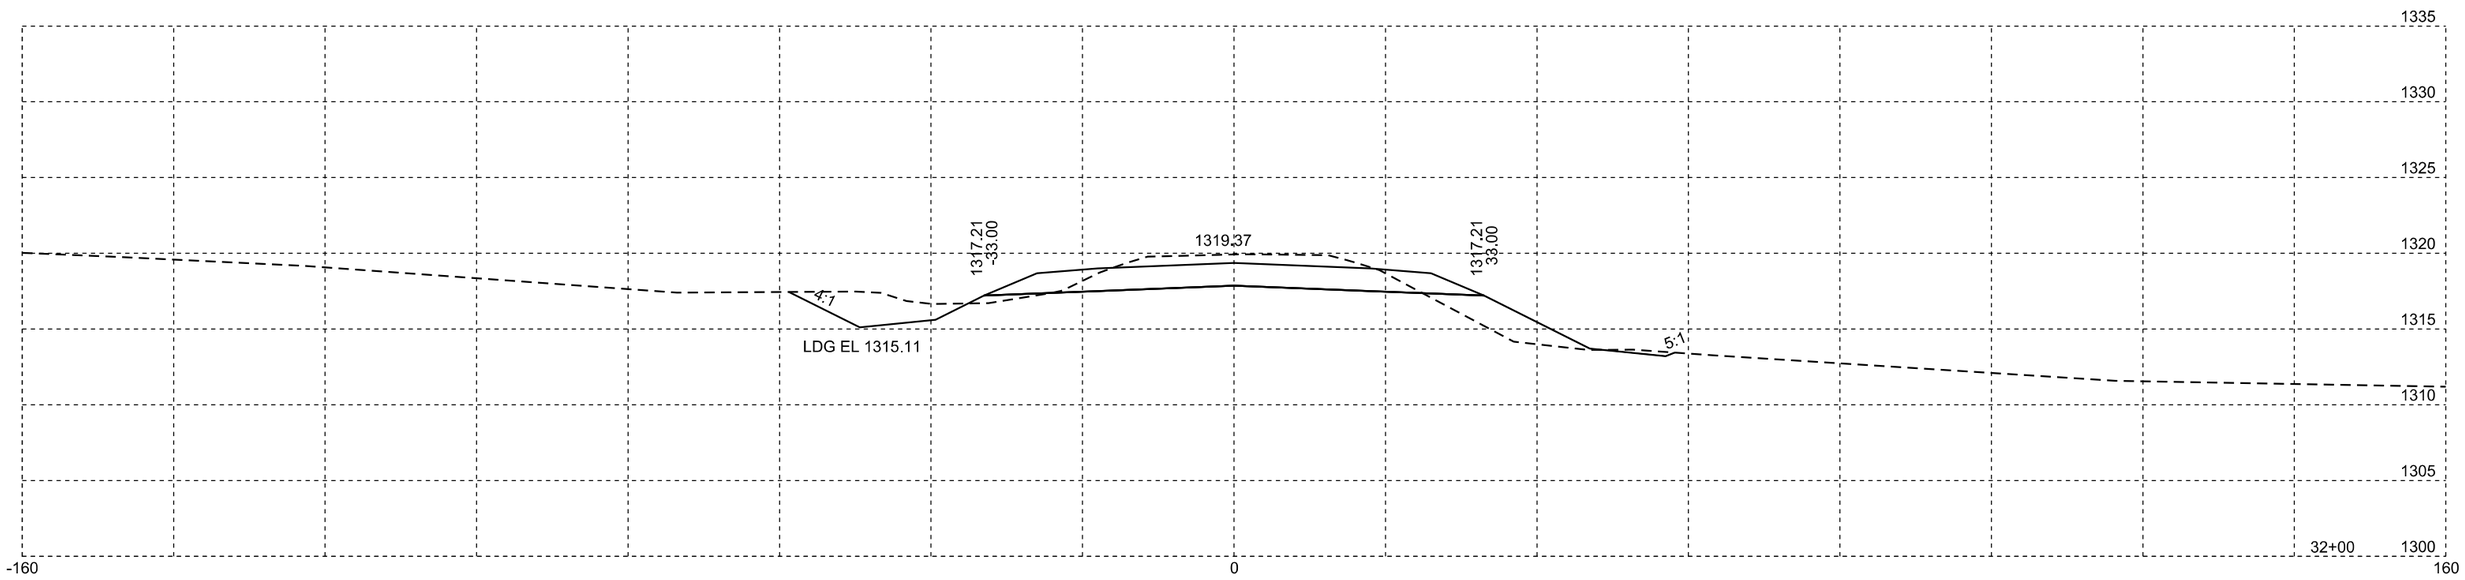

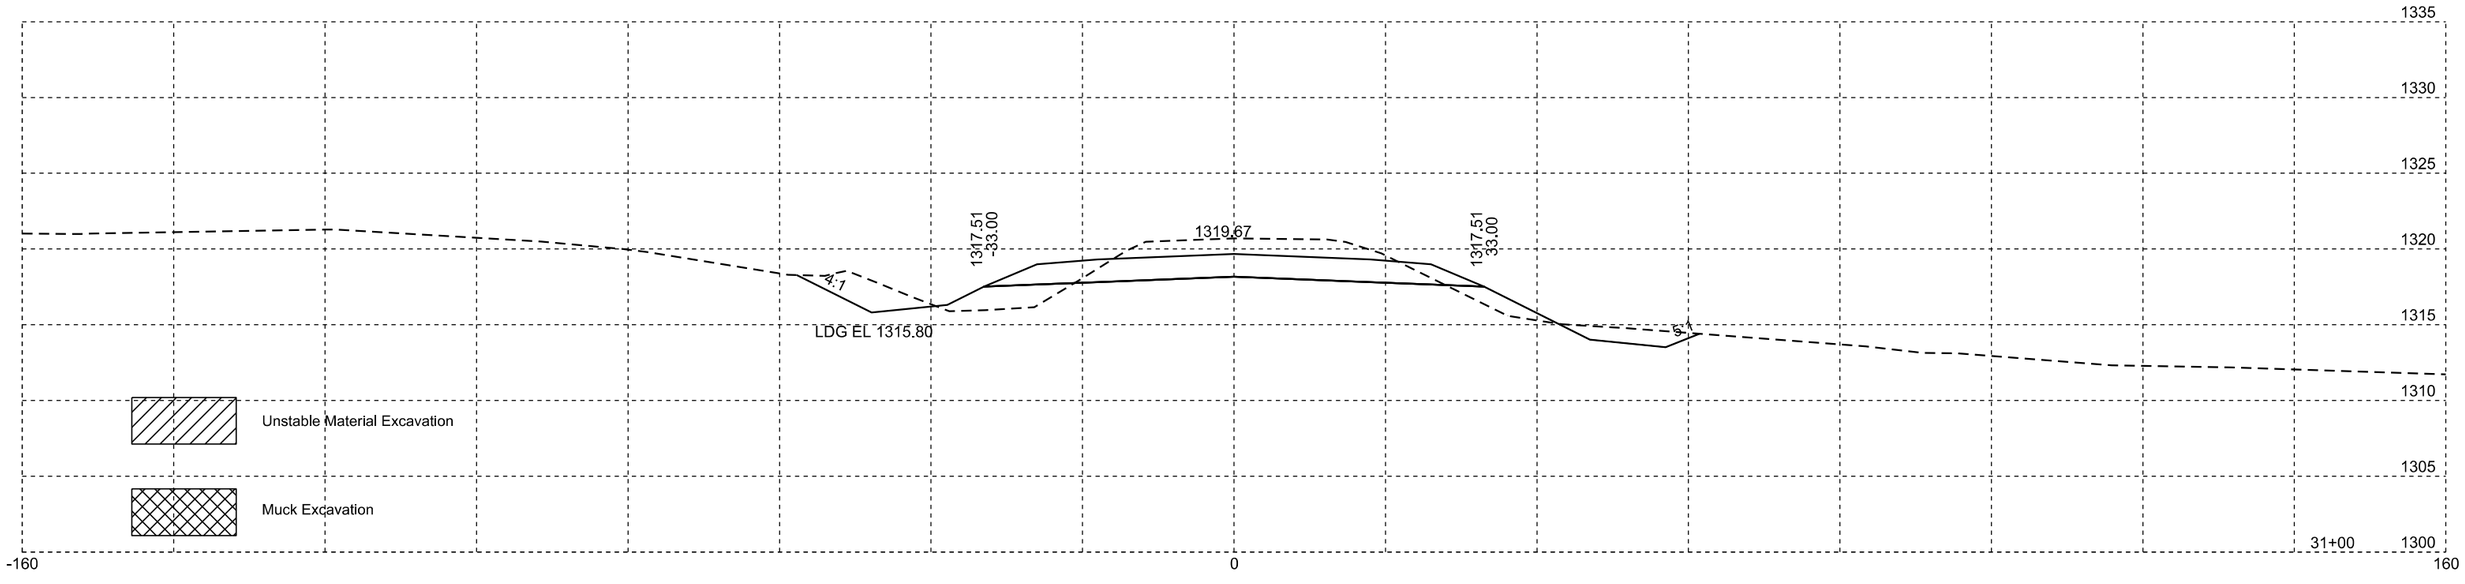

Plotting Date: 11/24/2014

STATE OF SOUTH DAKOTA	PROJECT	SHEET NO.	TOTAL SHEETS
	P-PH 0011(74)74	X53	X65

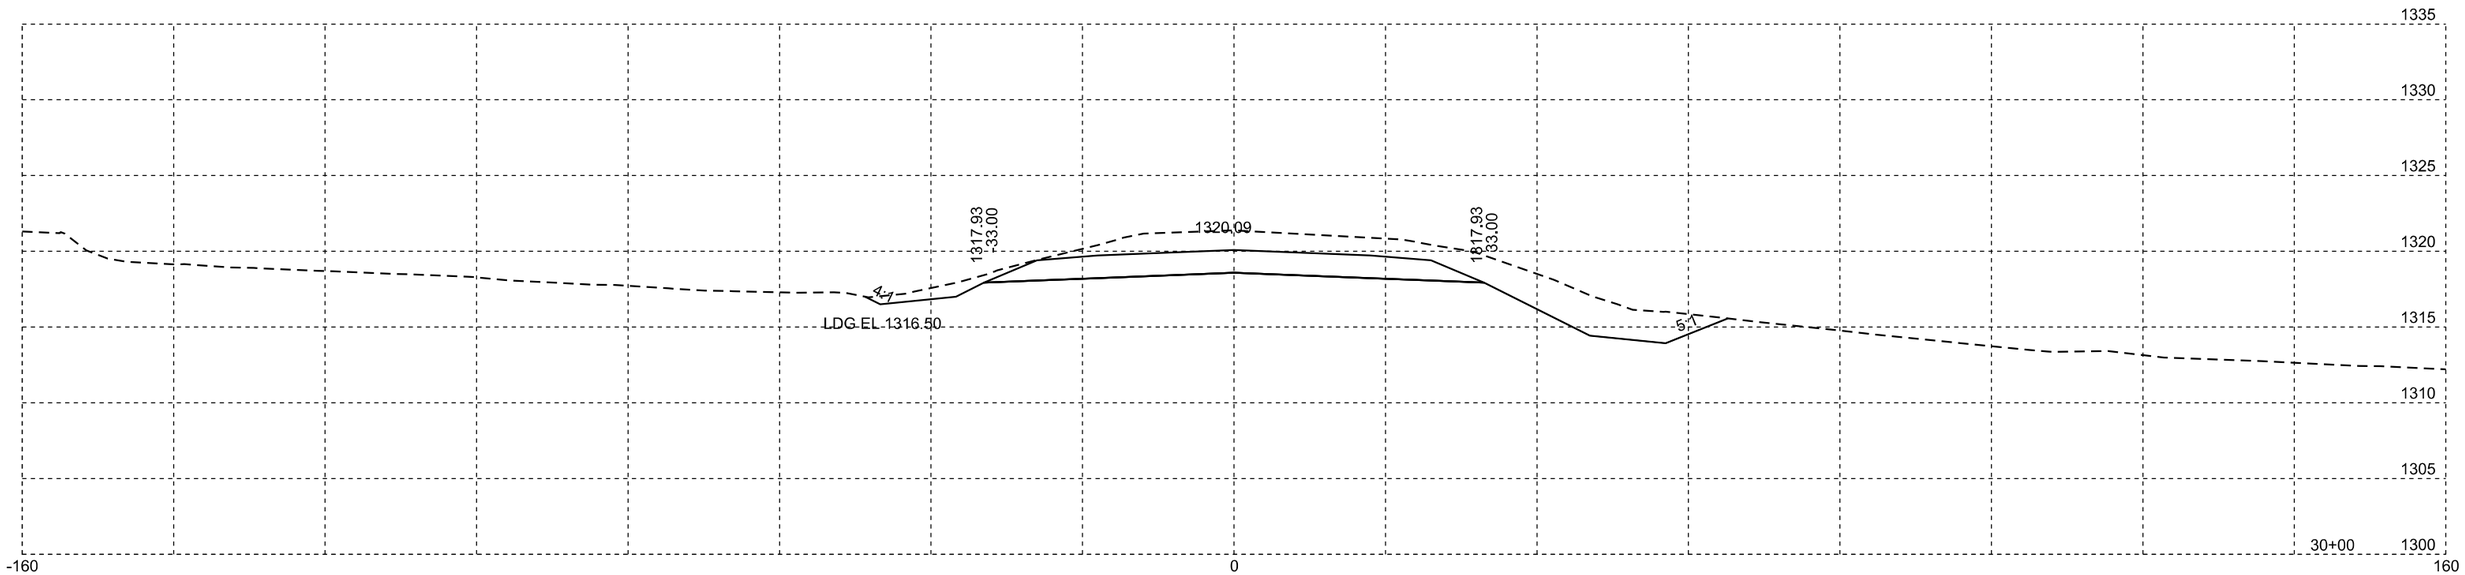

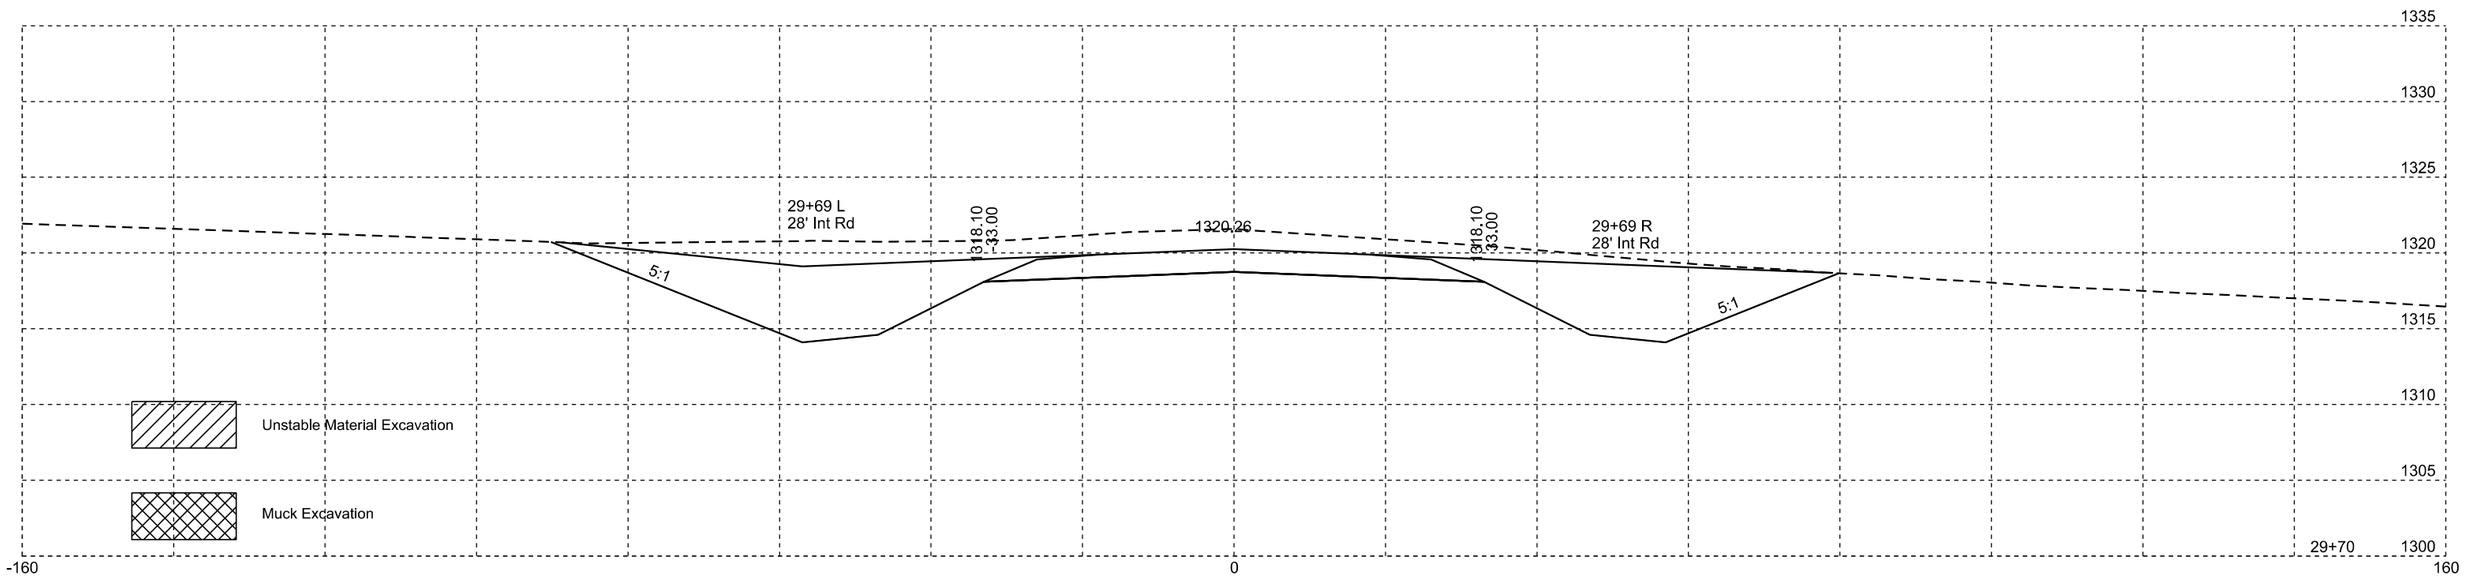

Plotting Date: 11/24/2014

STATE OF SOUTH DAKOTA	PROJECT	SHEET NO.	TOTAL SHEETS
	P-PH 0011(74)74	X54	X65

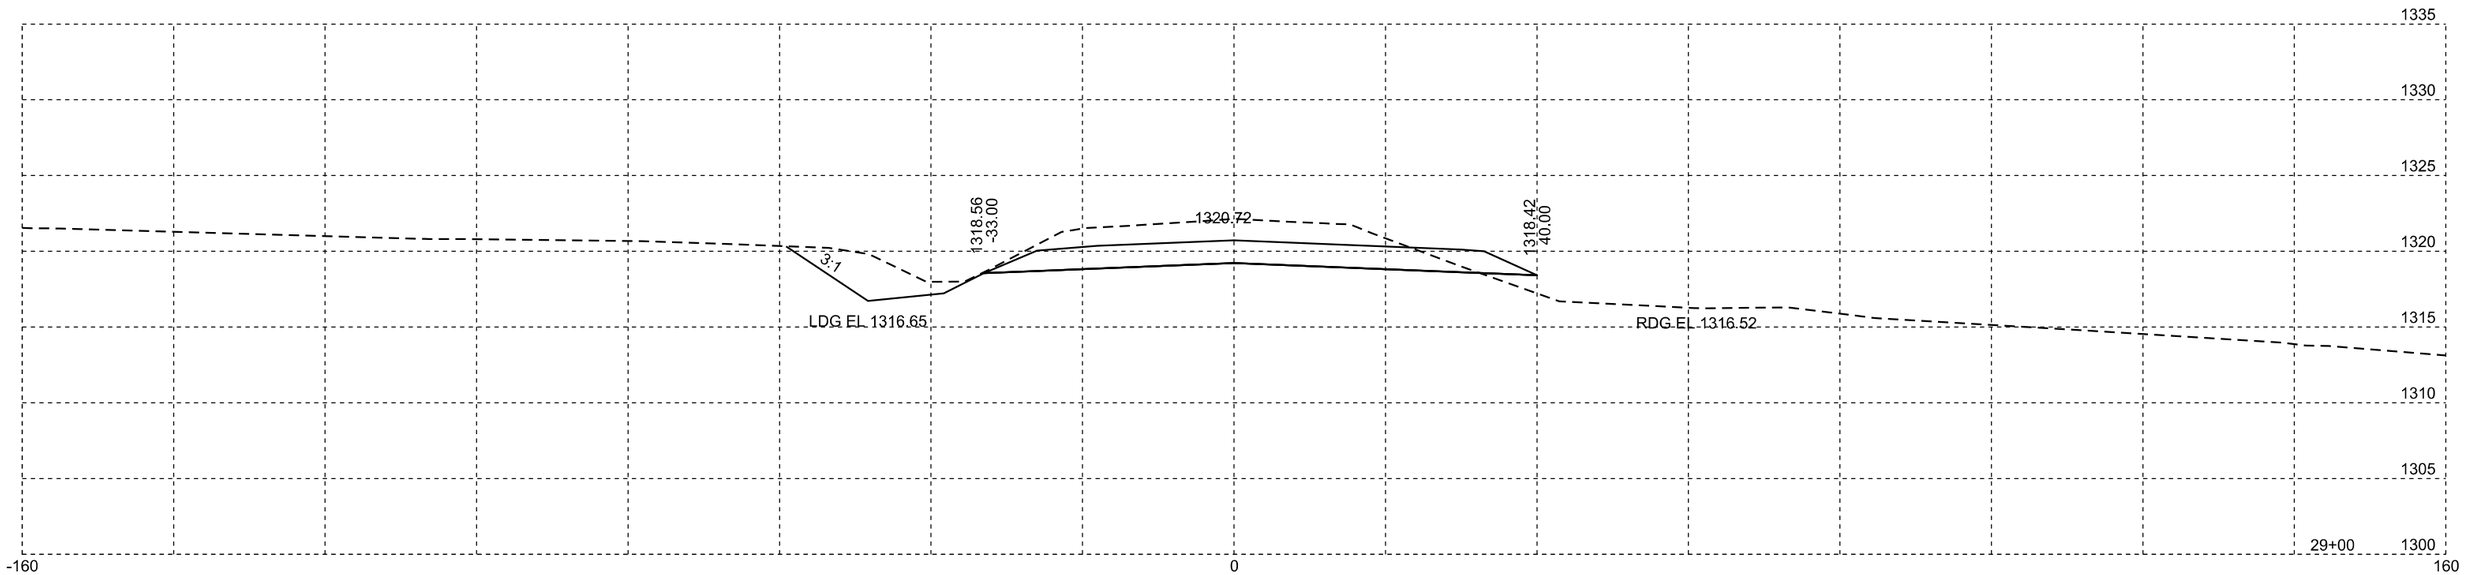

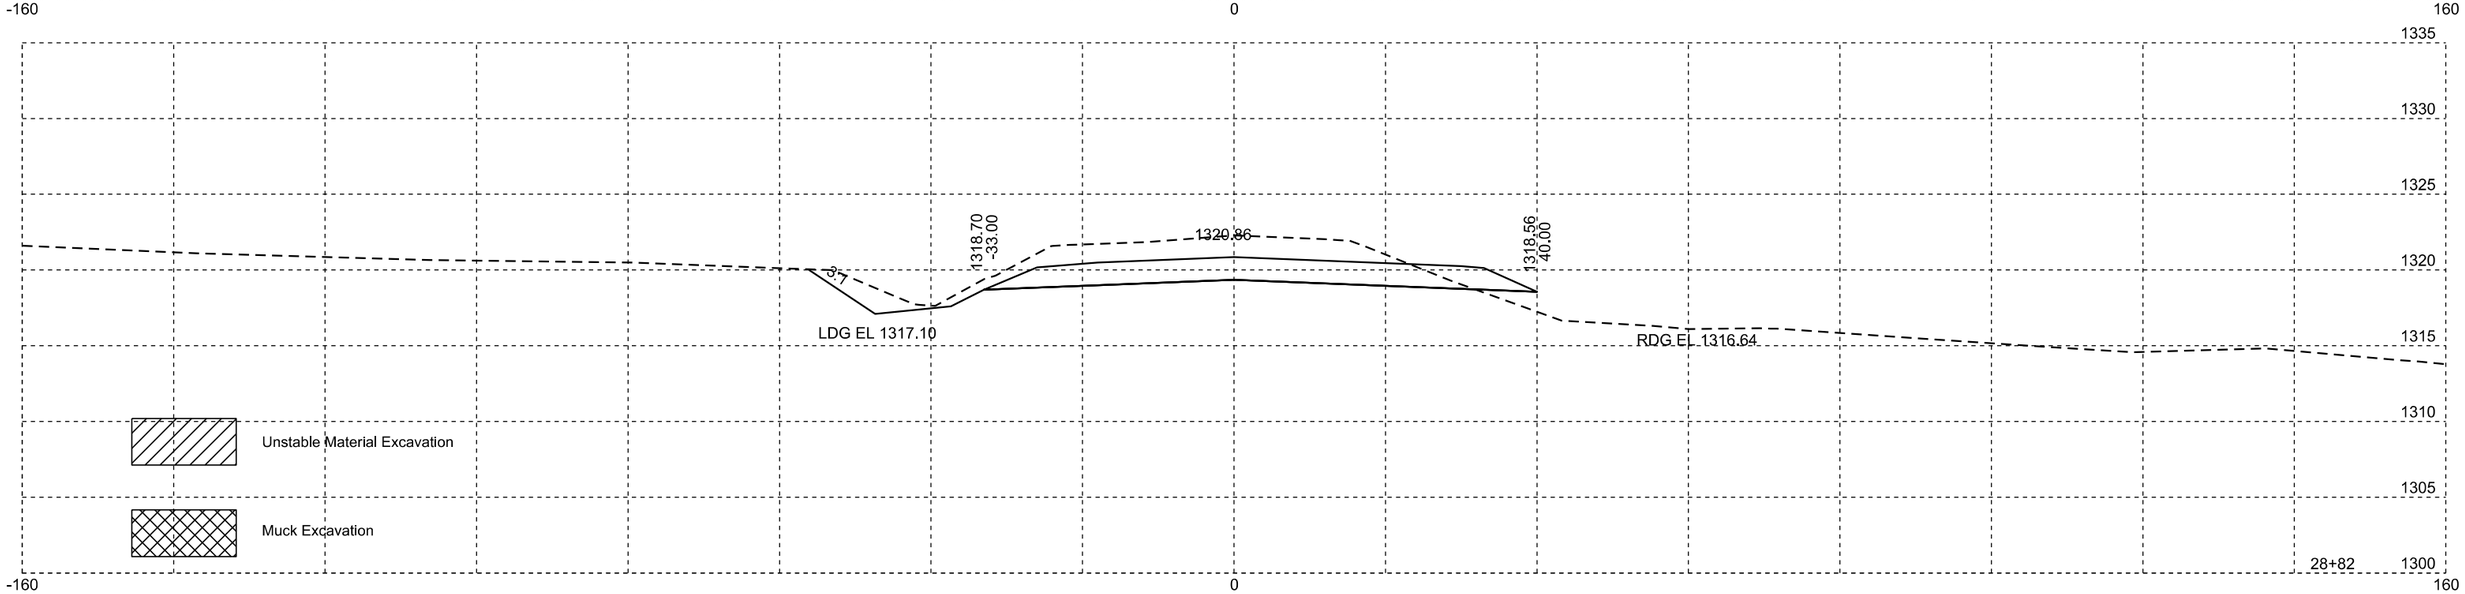

Unstable Material Excavation

Muck Excavation

Plotting Date: 11/24/2014

STATE OF SOUTH DAKOTA	PROJECT	SHEET NO.	TOTAL SHEETS
	P-PH 0011(74)74	X55	X65

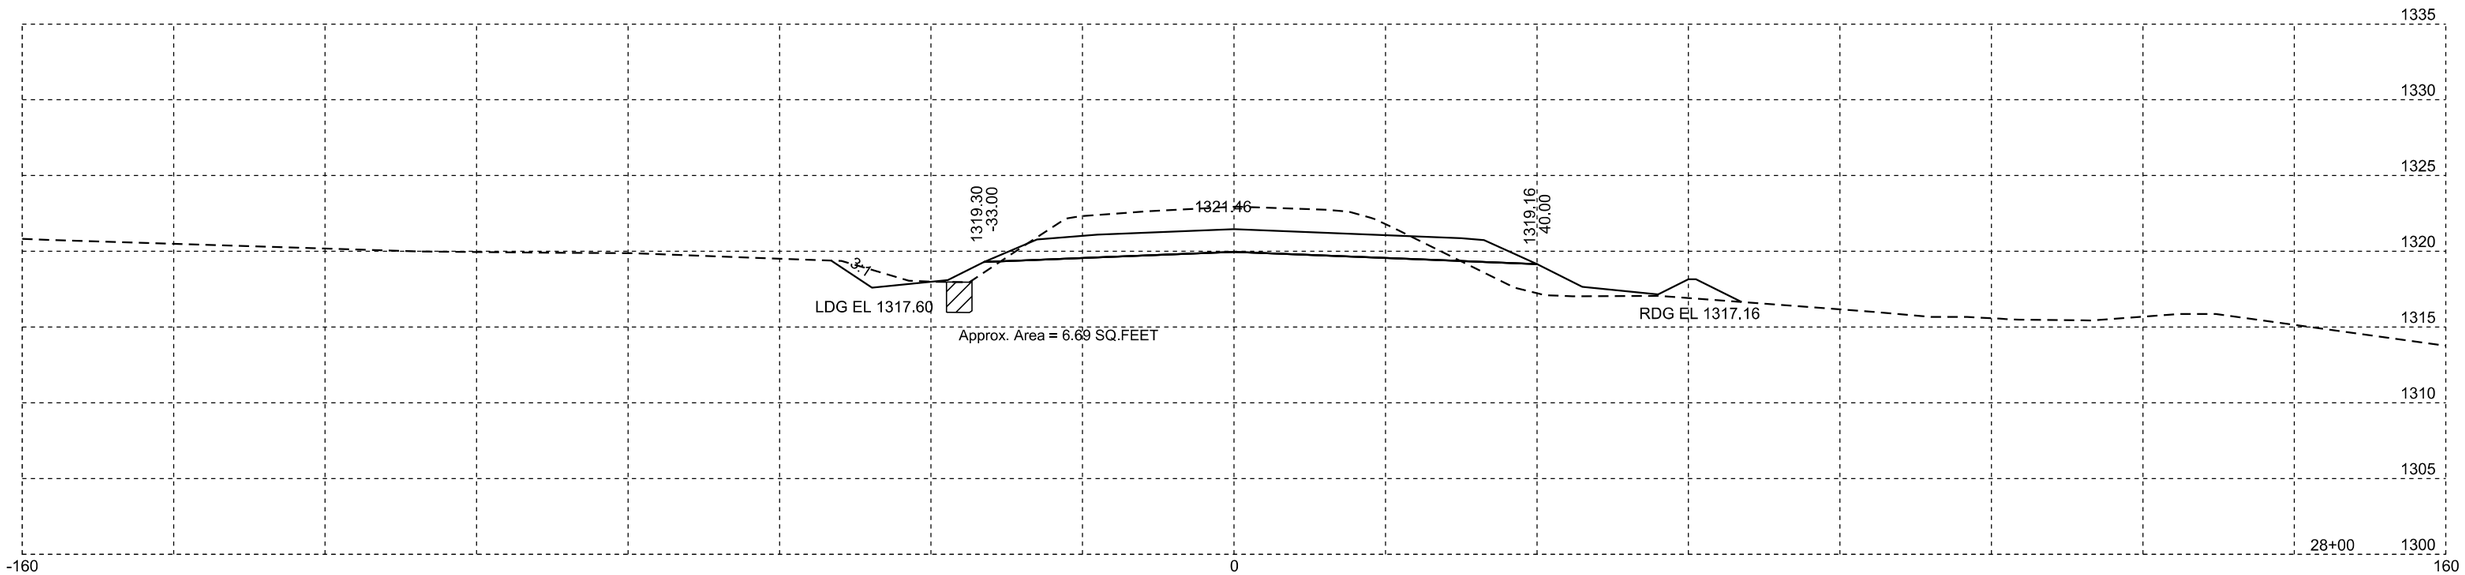

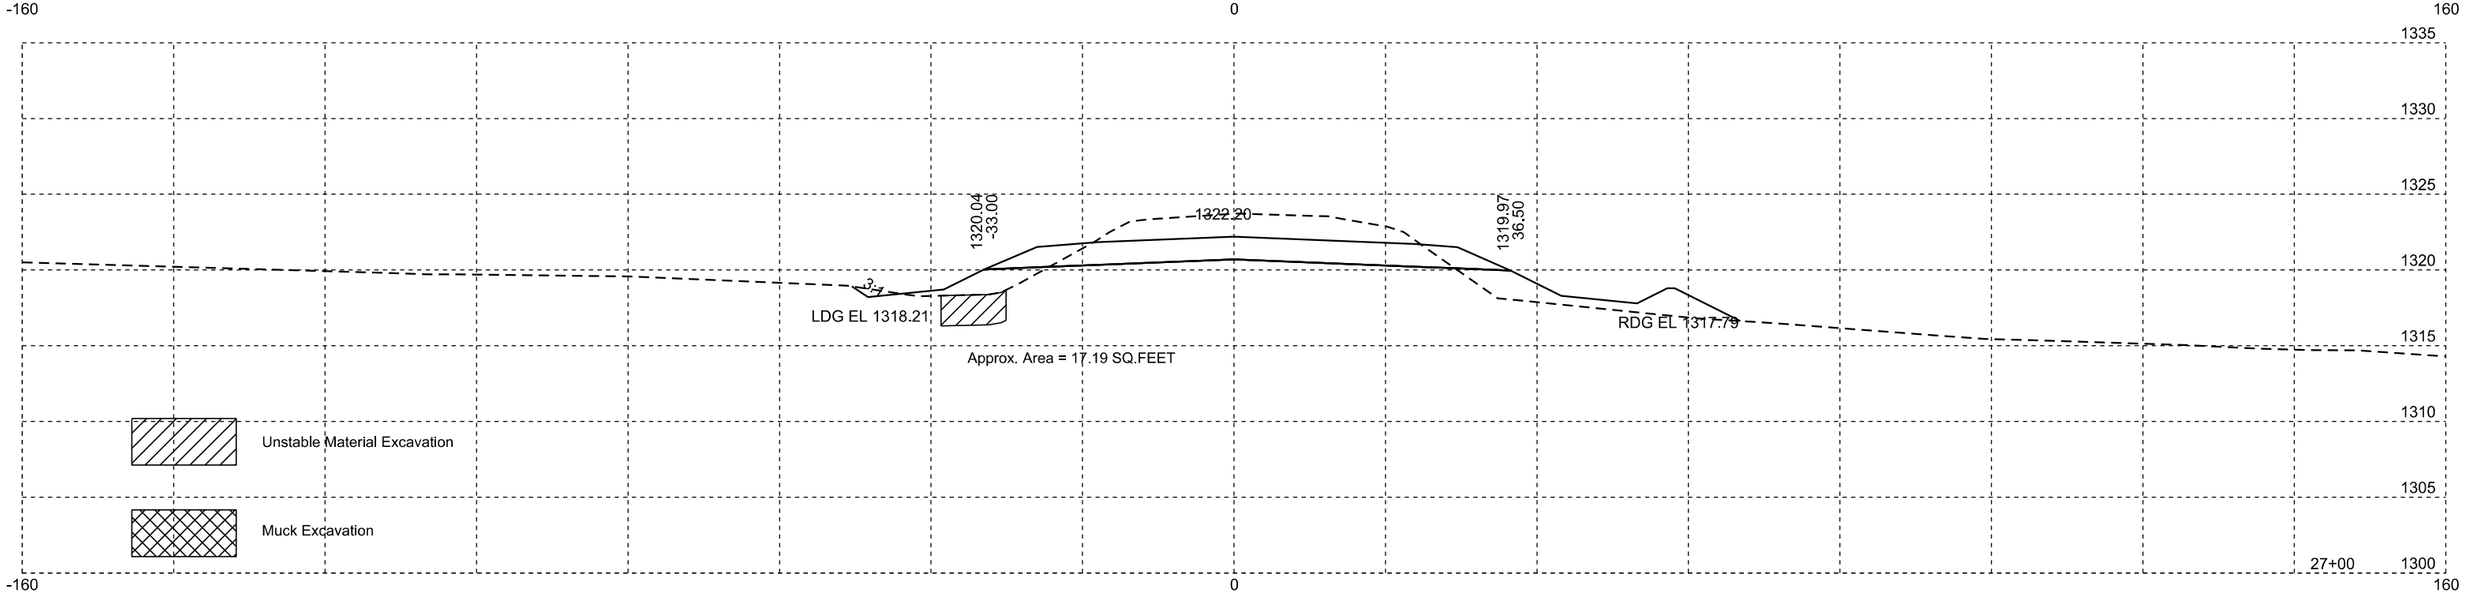

Unstable Material Excavation

Muck Excavation

Plotting Date: 11/24/2014

STATE OF SOUTH DAKOTA	PROJECT	SHEET NO.	TOTAL SHEETS
	P-PH 0011(74)74	X56	X65

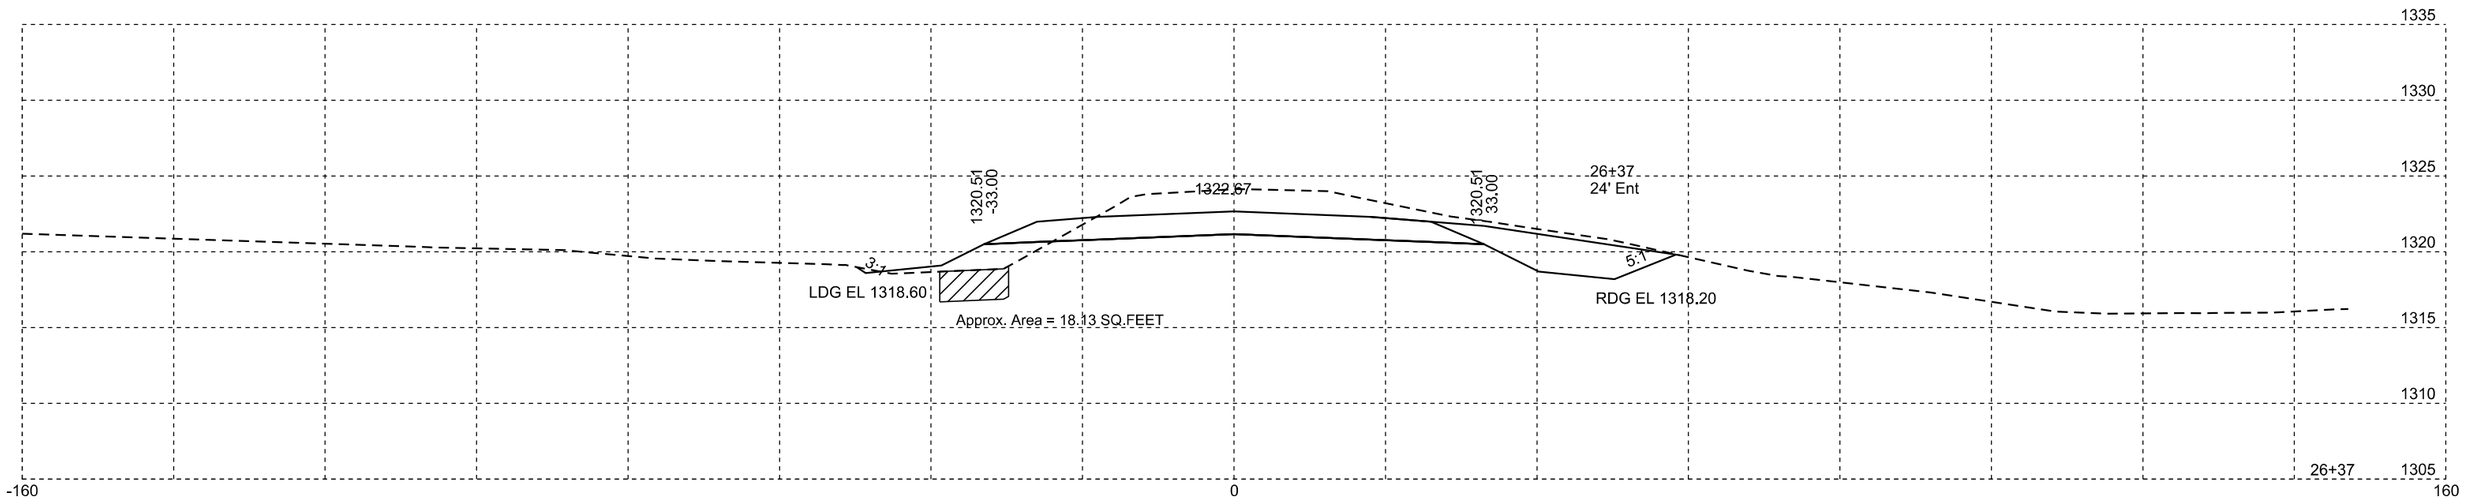

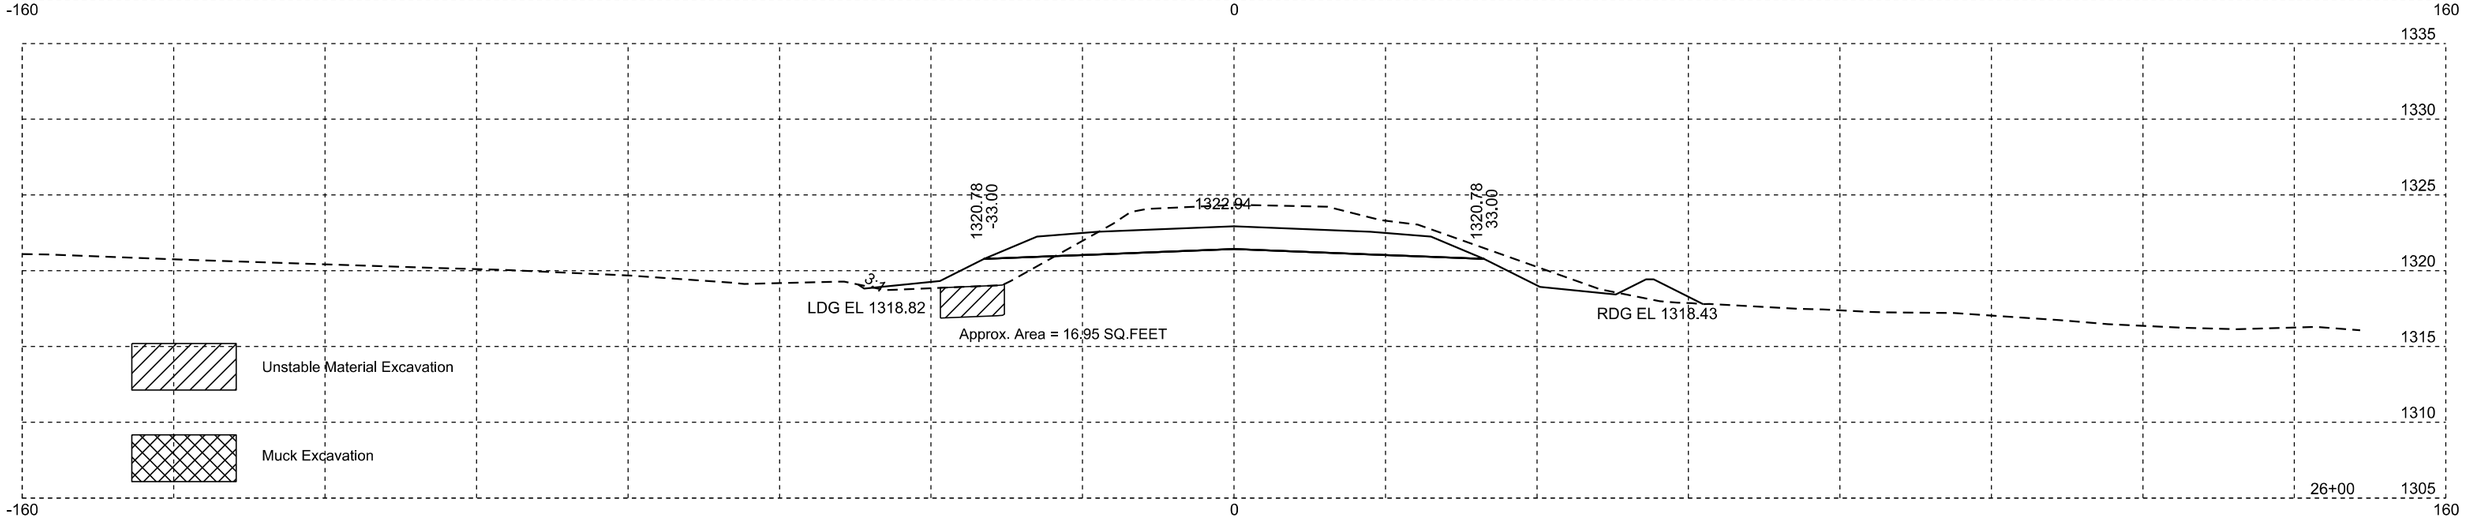

Plotting Date: 11/24/2014

STATE OF SOUTH DAKOTA	PROJECT	SHEET NO.	TOTAL SHEETS
	P-PH 0011(74)74	X57	X65

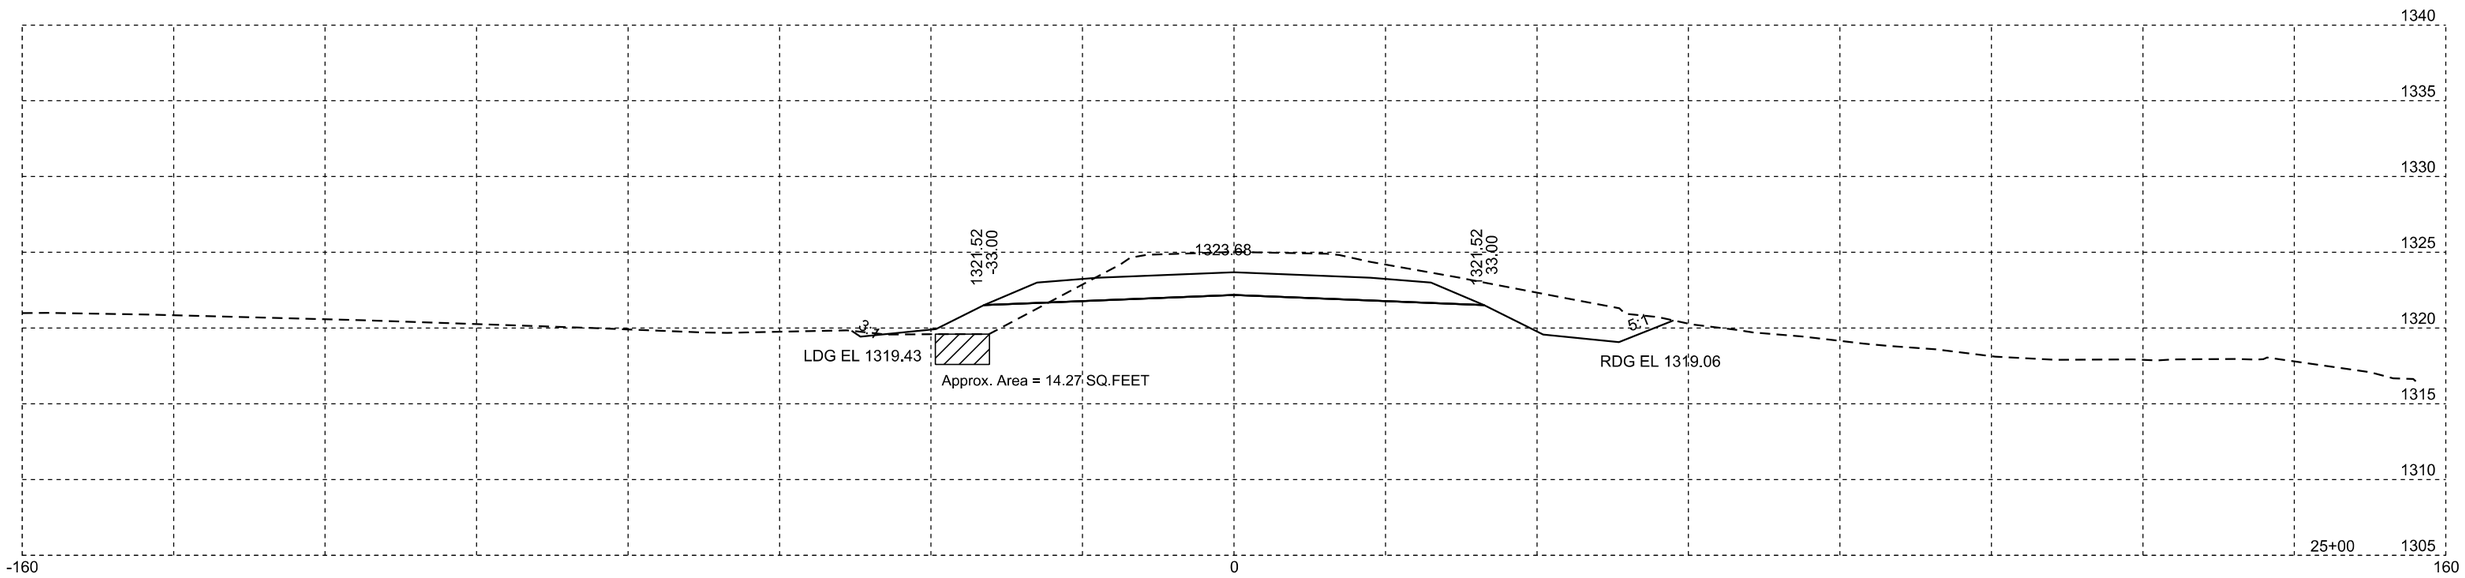

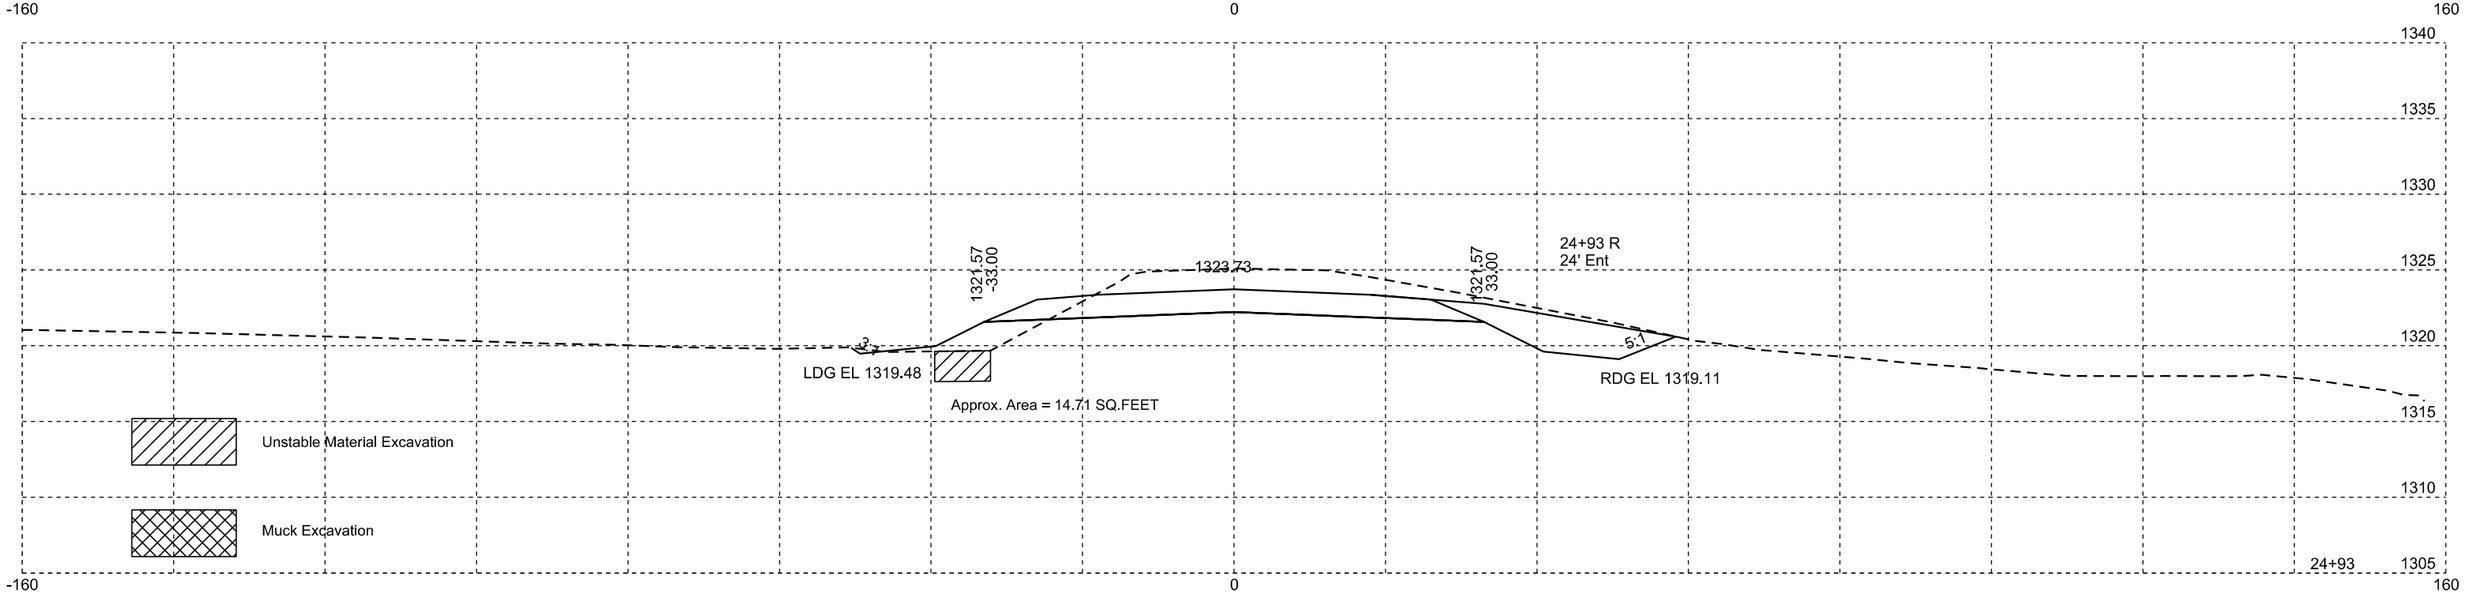

Unstable Material Excavation

Muck Excavation

Plotting Date: 11/24/2014

STATE OF SOUTH DAKOTA	PROJECT	SHEET NO.	TOTAL SHEETS
	P-PH 0011(74)74	X58	X65

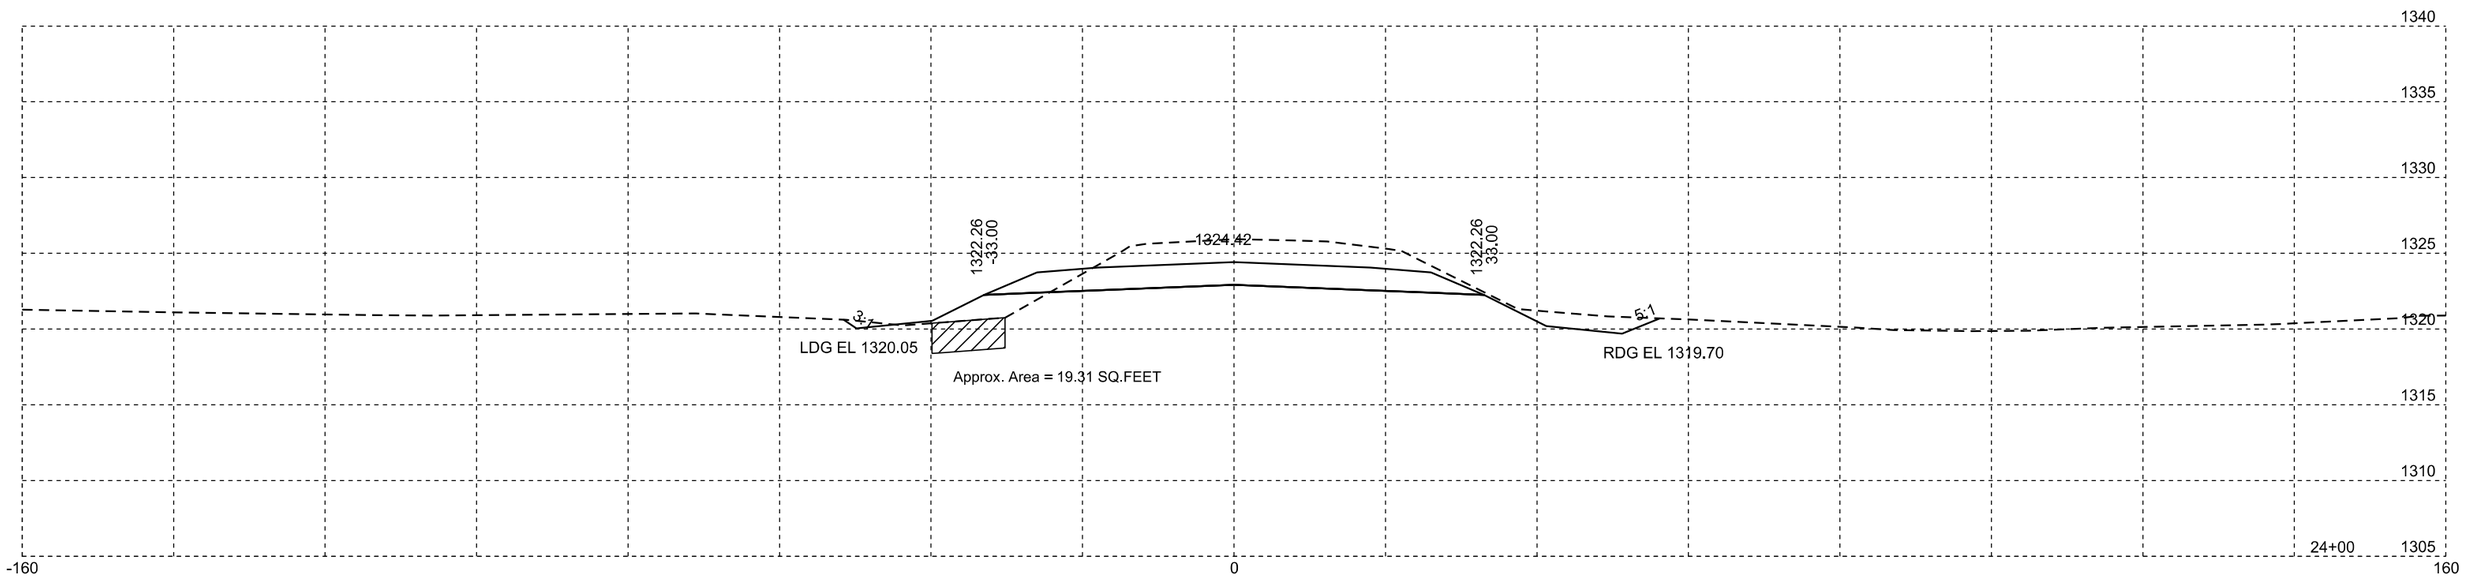

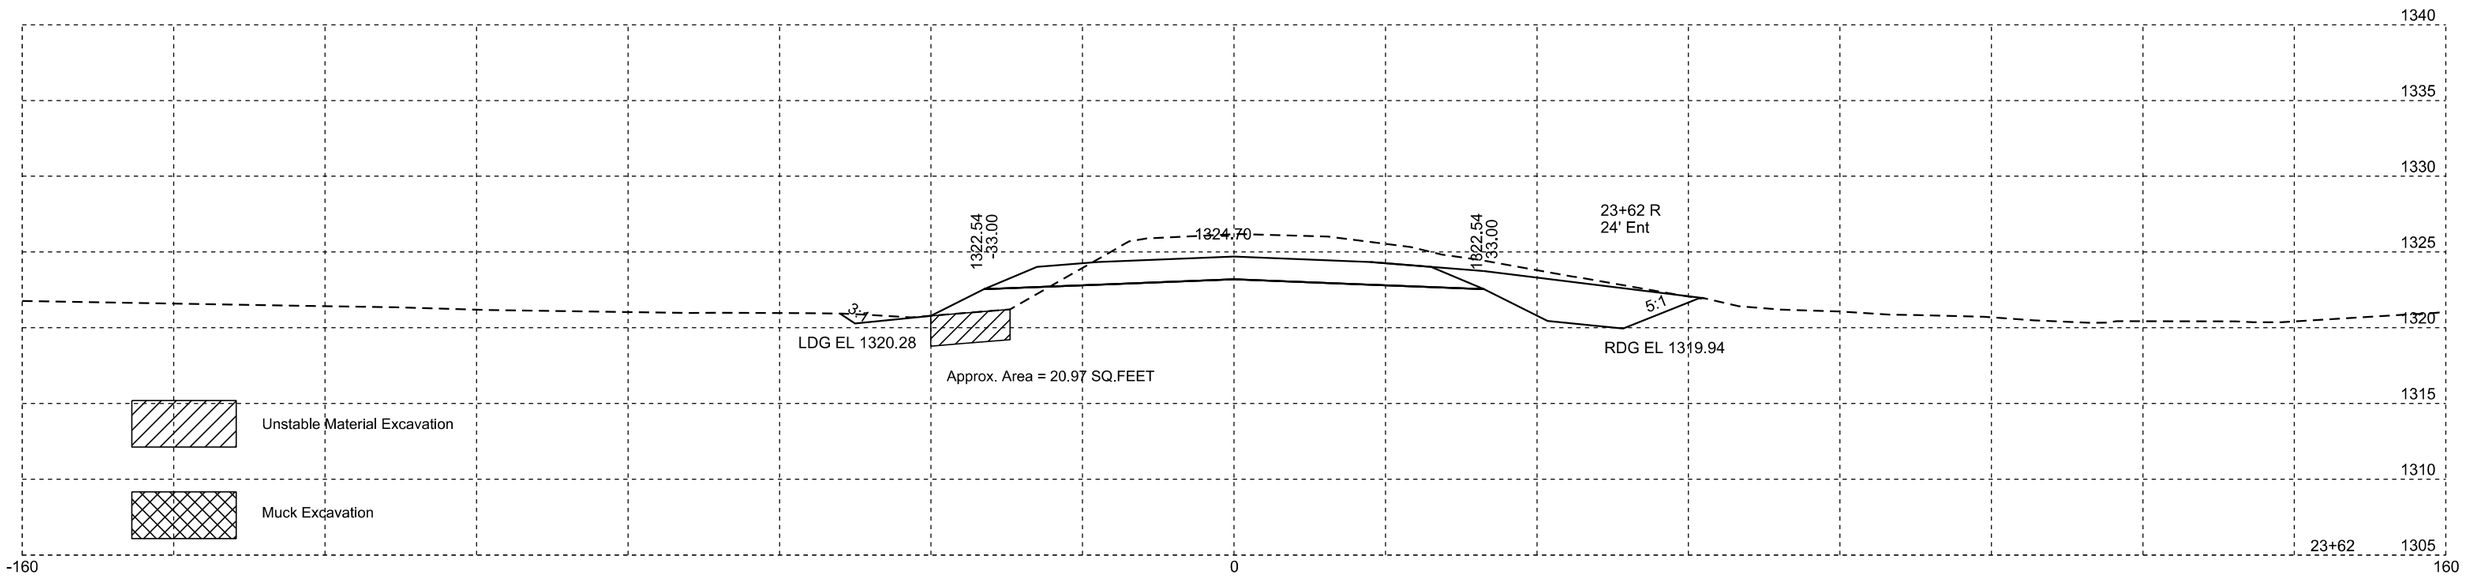

Plotting Date: 11/24/2014

STATE OF SOUTH DAKOTA	PROJECT	SHEET NO.	TOTAL SHEETS
	P-PH 0011(74)74	X59	X65

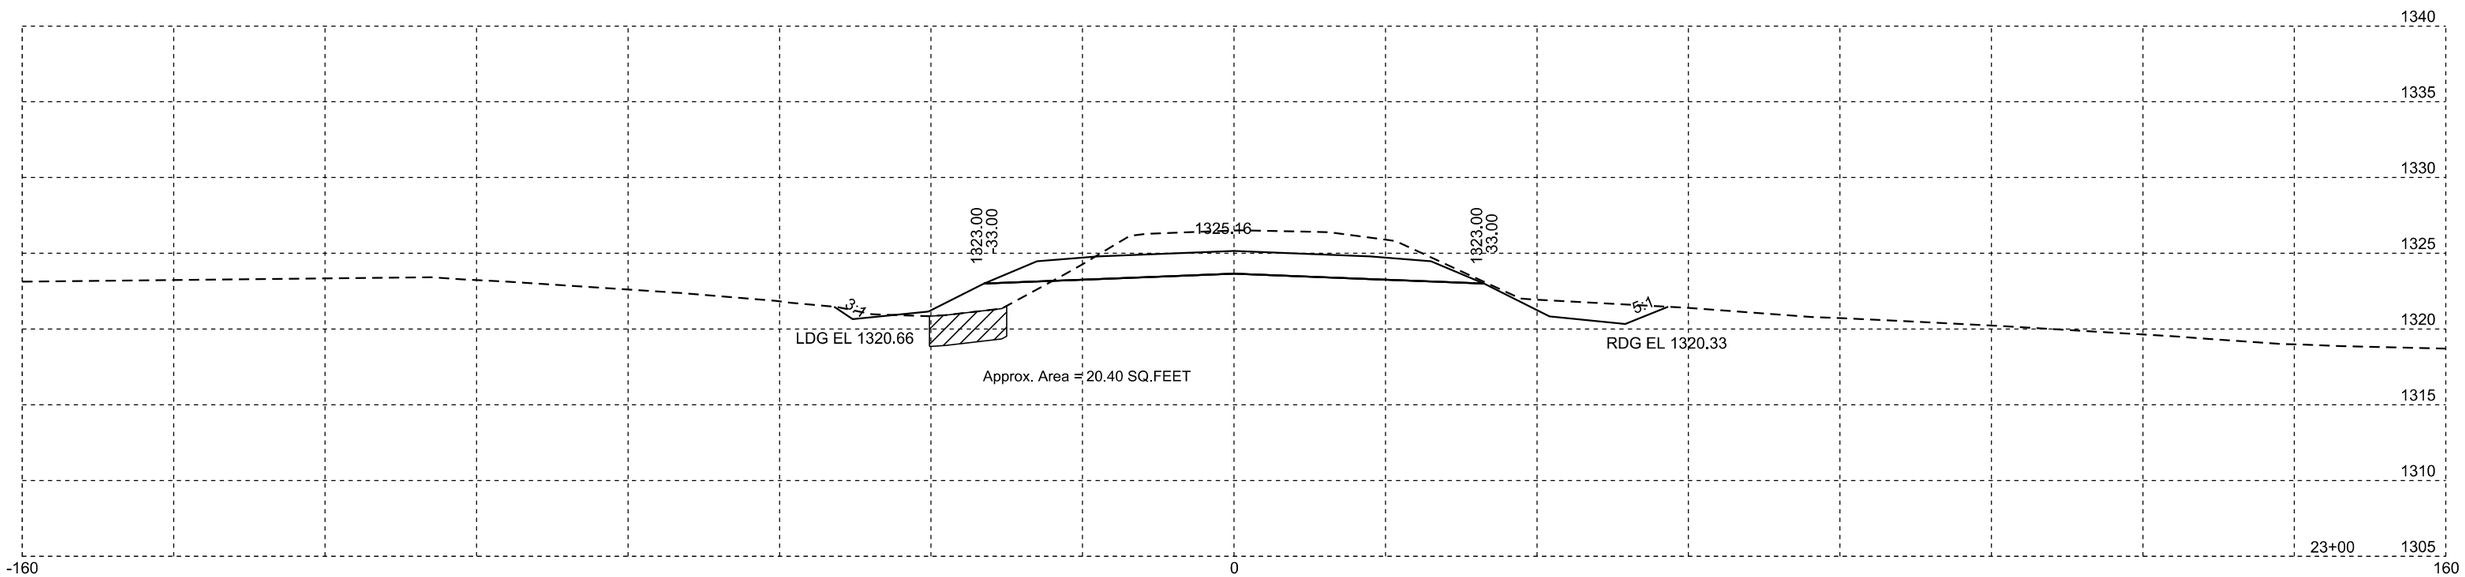

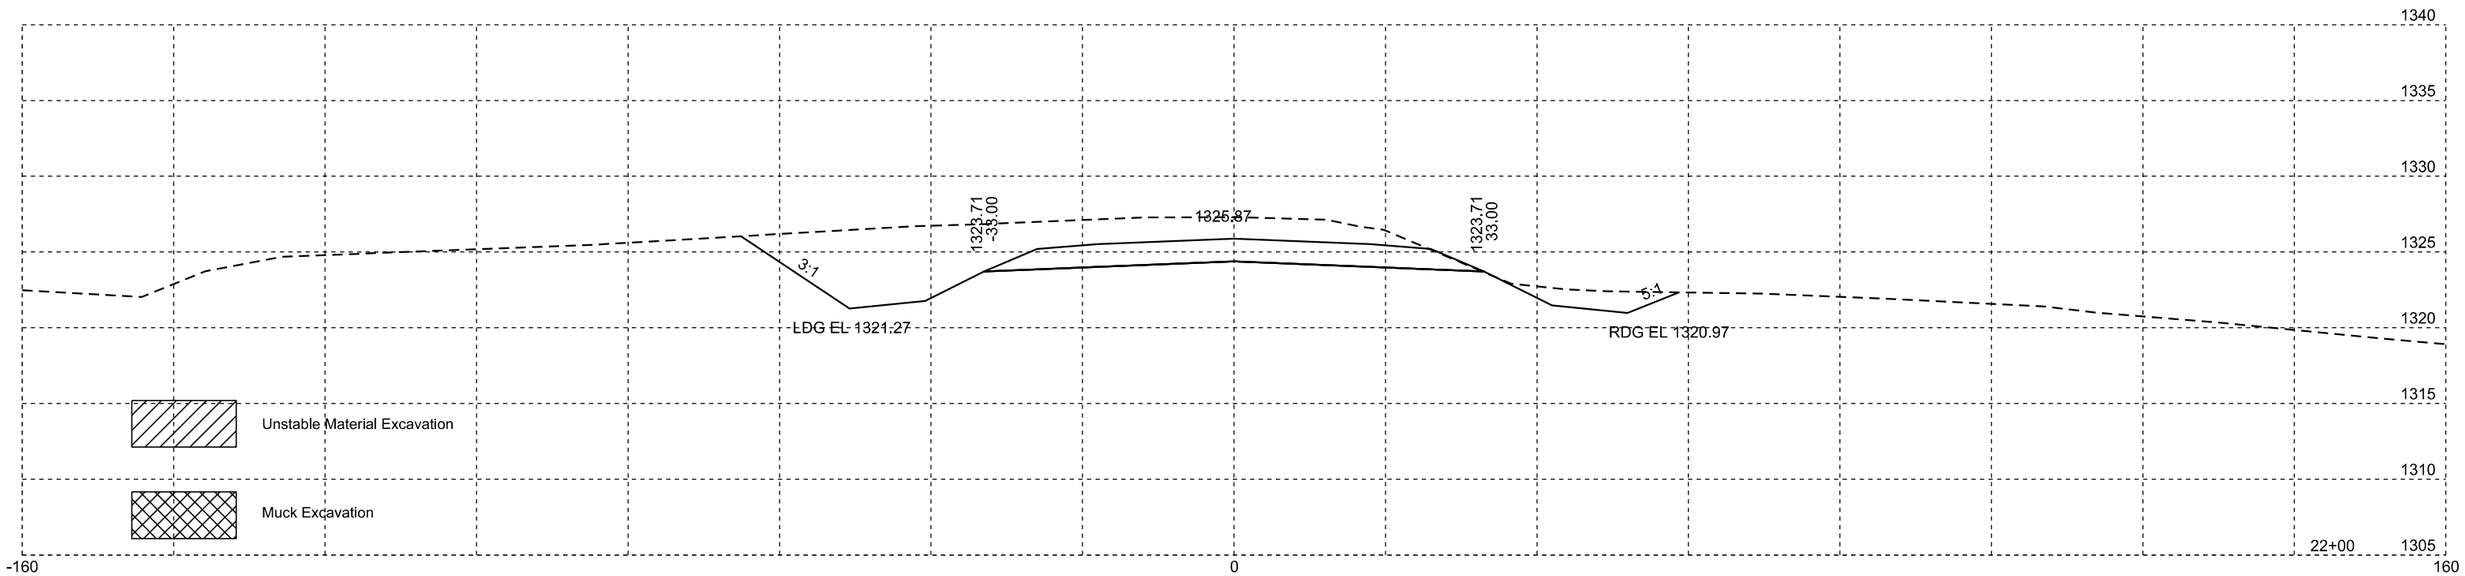

Plotting Date: 11/24/2014

STATE OF SOUTH DAKOTA	PROJECT	SHEET NO.	TOTAL SHEETS
	P-PH 0011(74)74	X60	X65

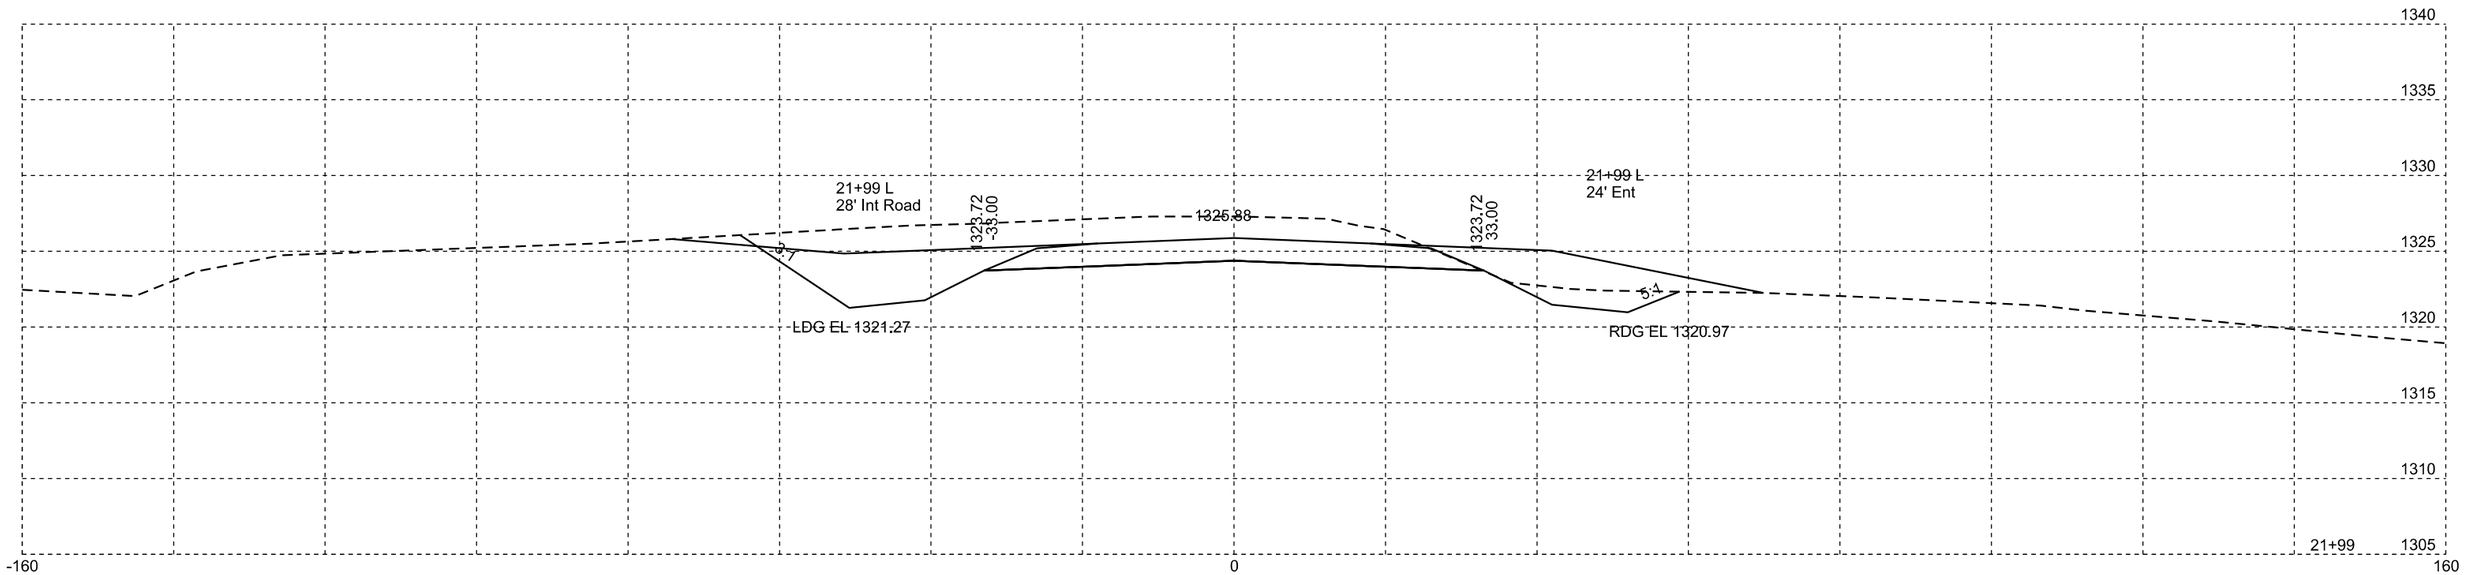

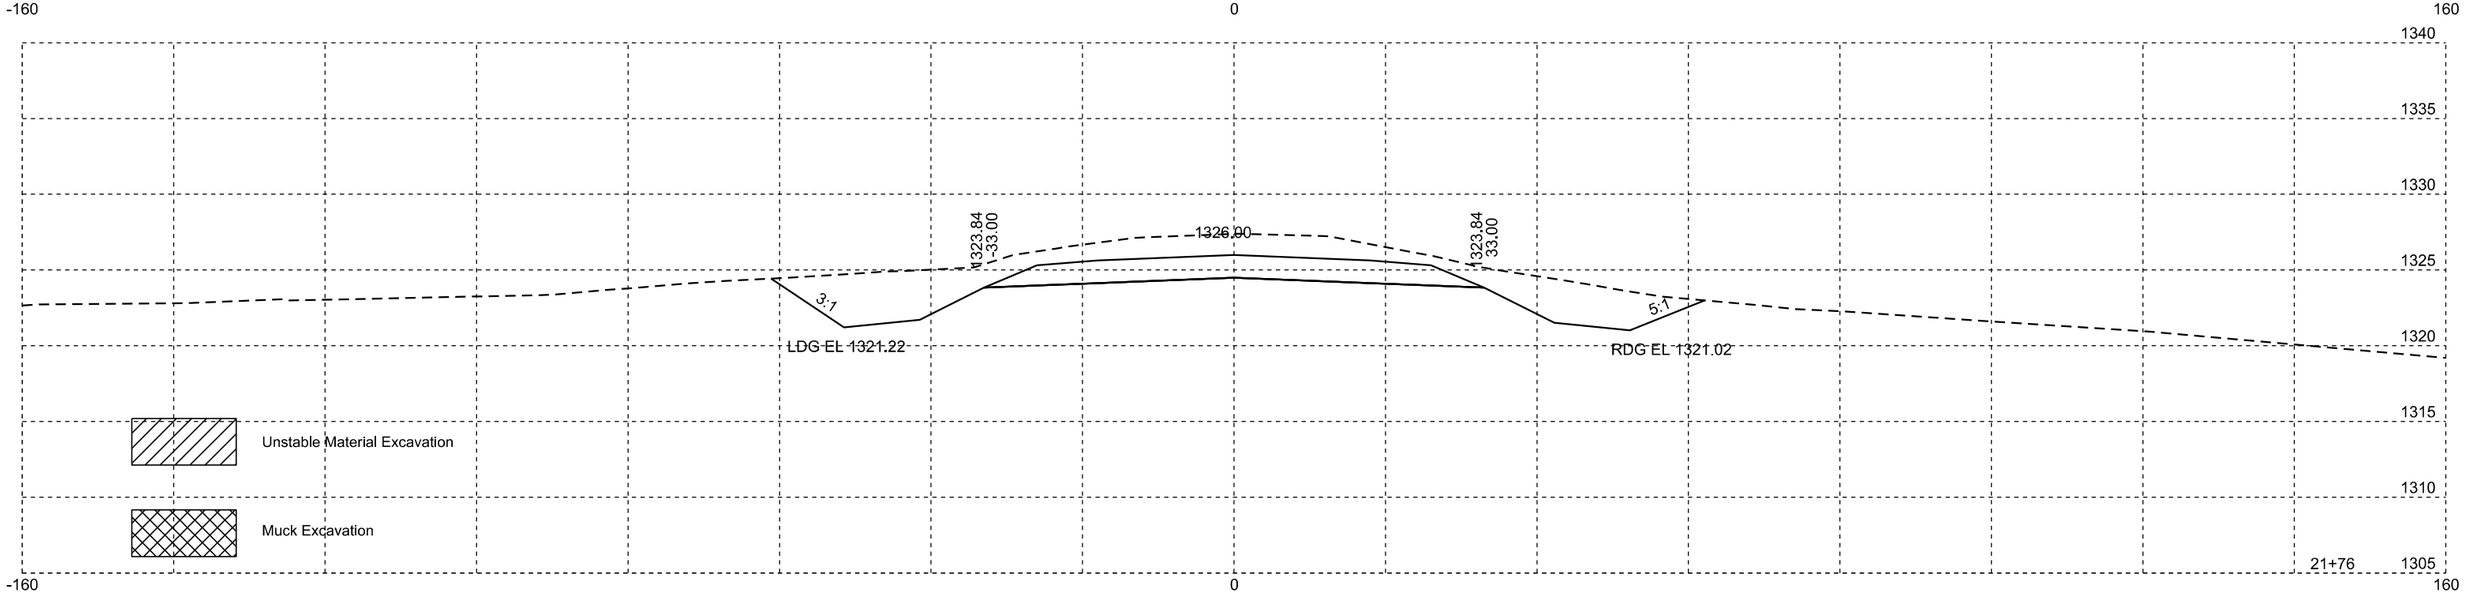

Plotting Date: 11/24/2014

STATE OF SOUTH DAKOTA	PROJECT	SHEET NO.	TOTAL SHEETS
	P-PH 0011(74)74	X61	X65

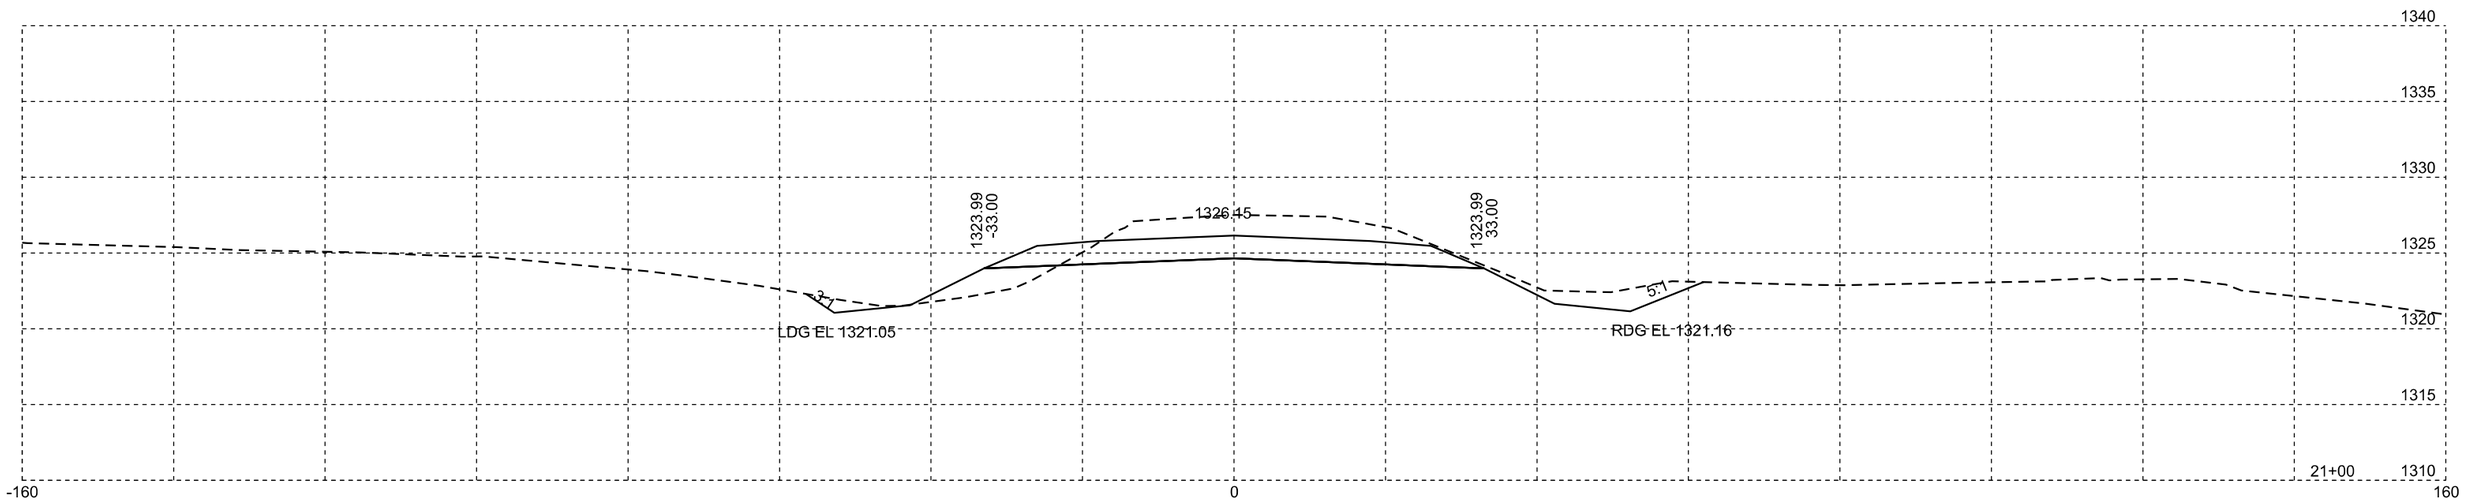

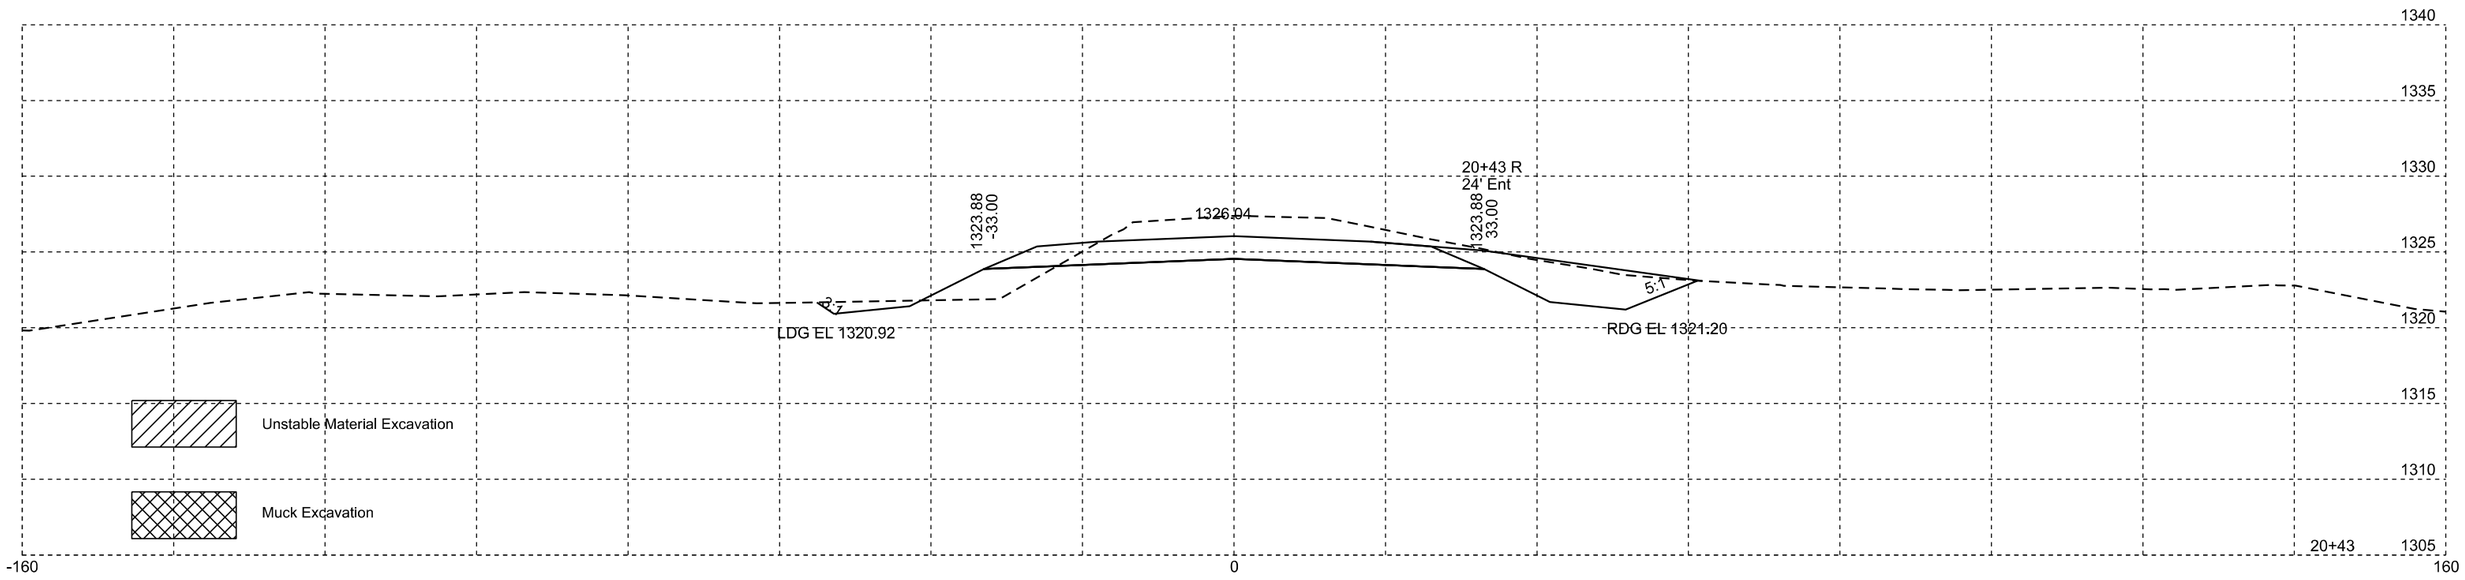

Plotting Date: 11/24/2014

STATE OF SOUTH DAKOTA	PROJECT	SHEET NO.	TOTAL SHEETS
	P-PH 0011(74)74	X62	X65

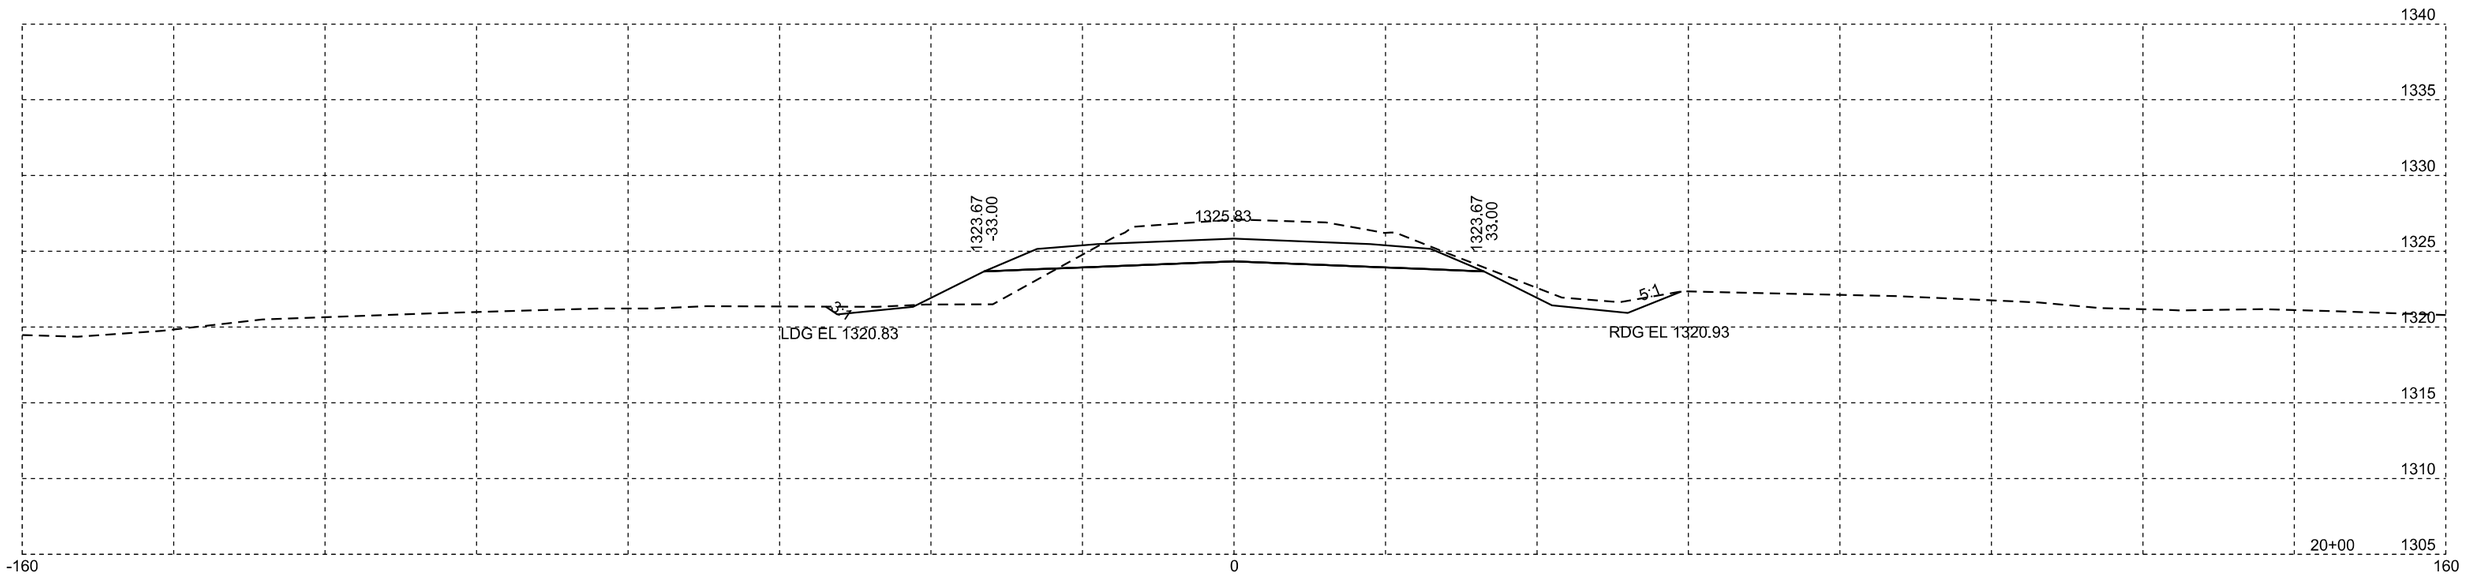

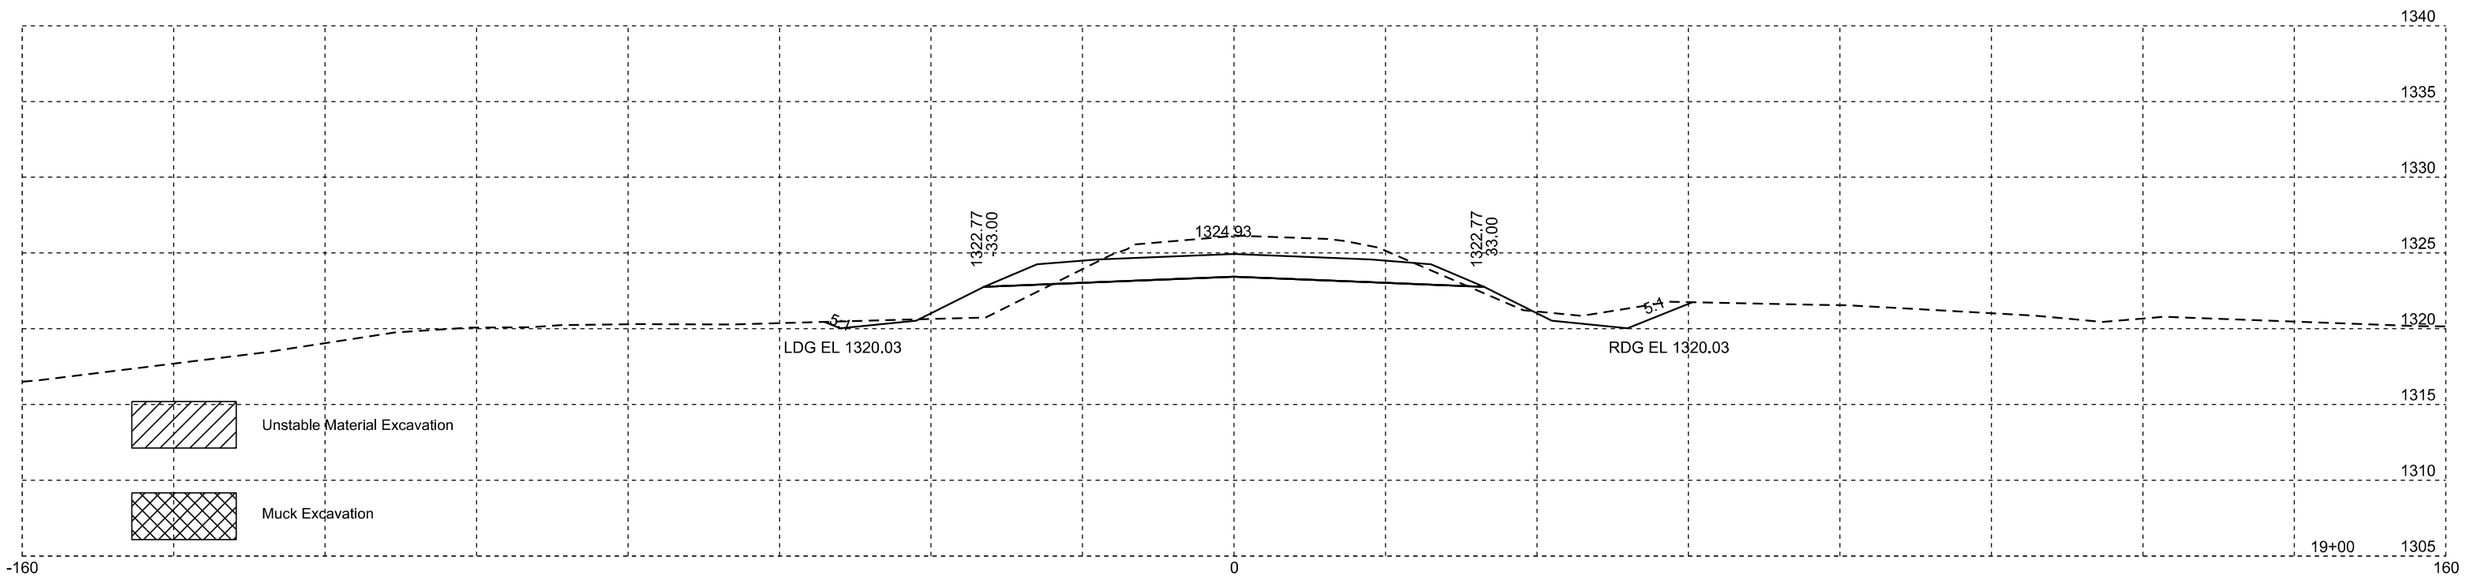

Plotting Date: 11/24/2014

STATE OF SOUTH DAKOTA	PROJECT	SHEET NO.	TOTAL SHEETS
	P-PH 0011(74)74	X63	X65

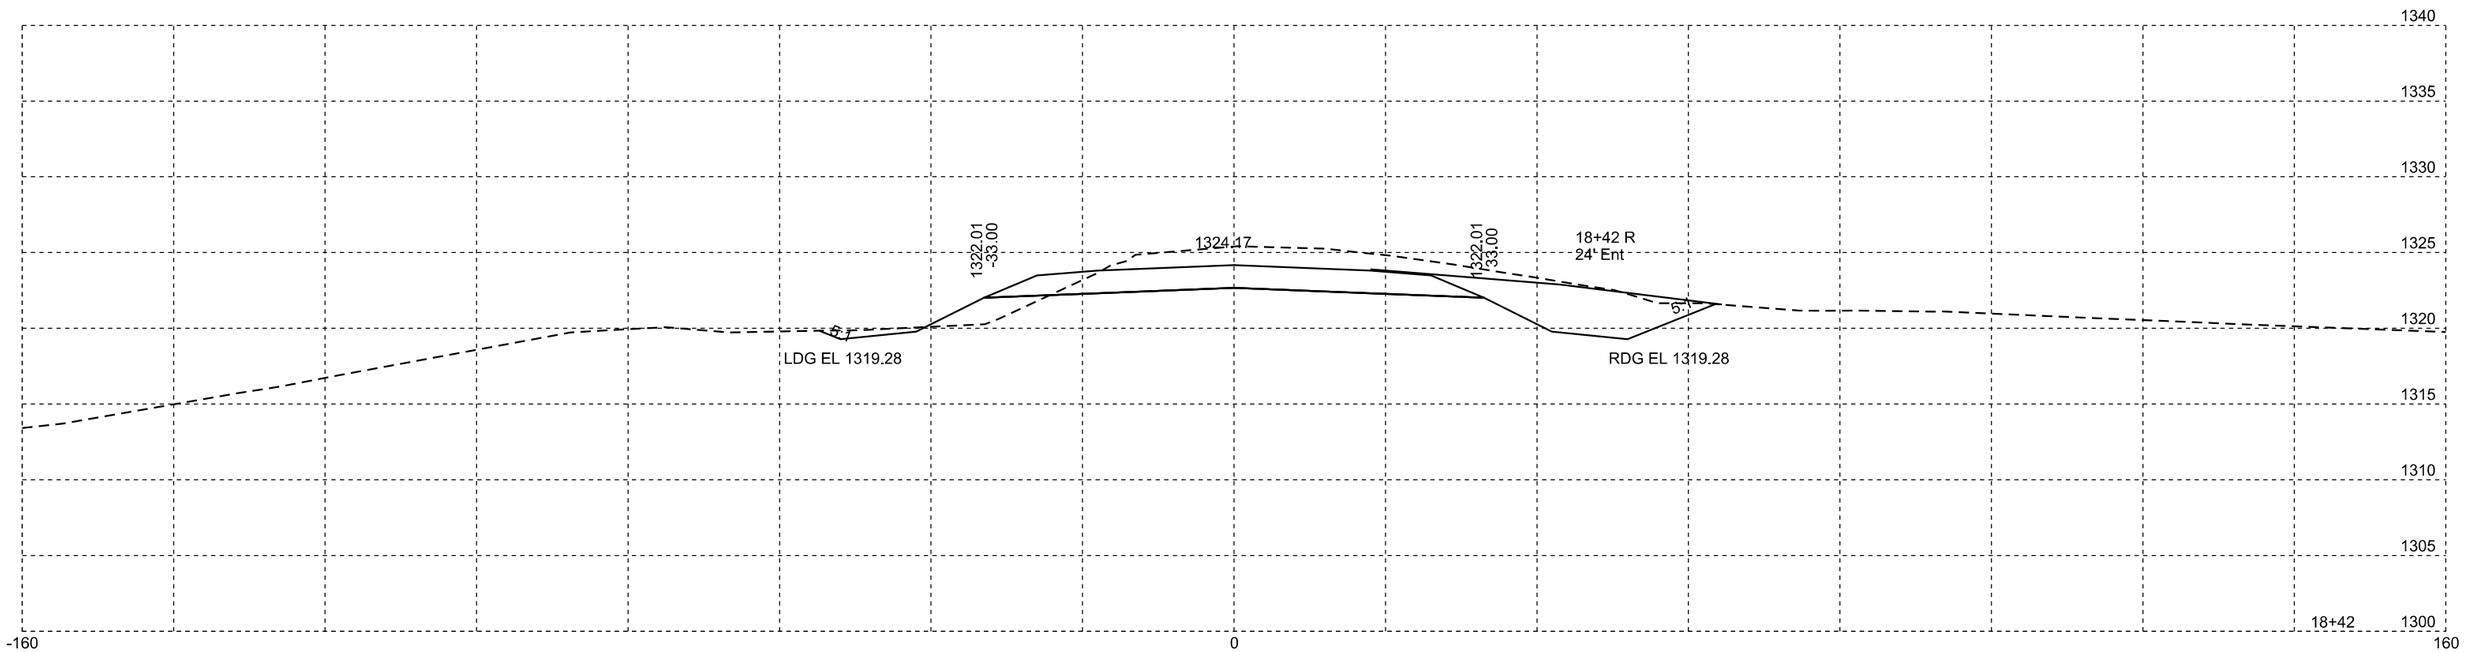

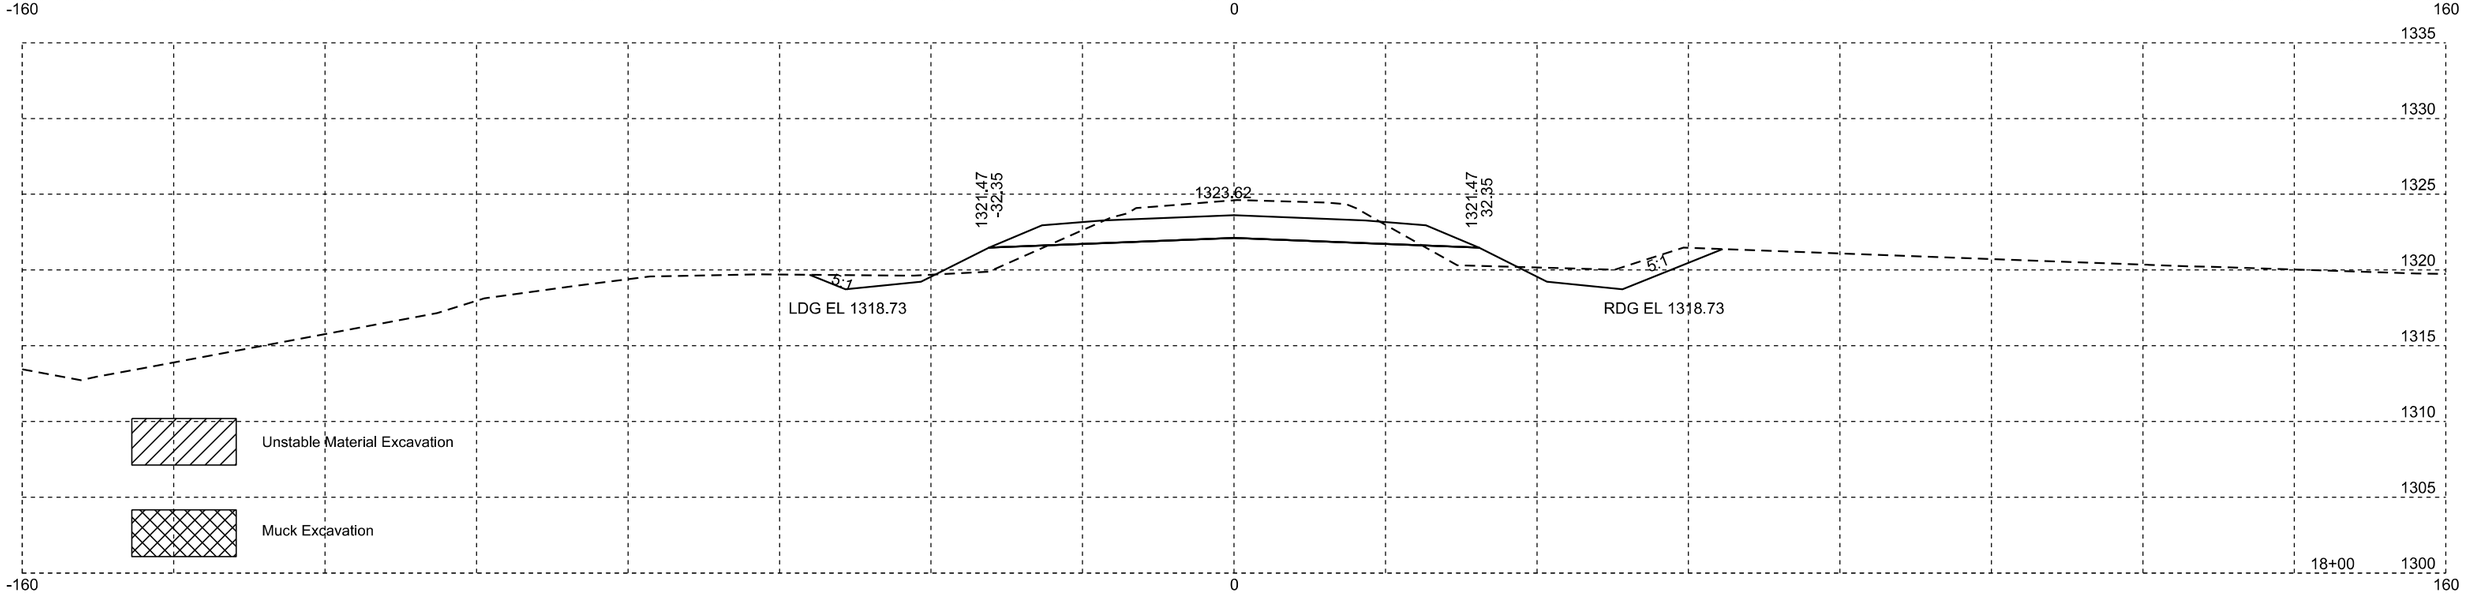

Plotting Date: 11/24/2014

STATE OF SOUTH DAKOTA	PROJECT	SHEET NO.	TOTAL SHEETS
	P-PH 0011(74)74	X64	X65

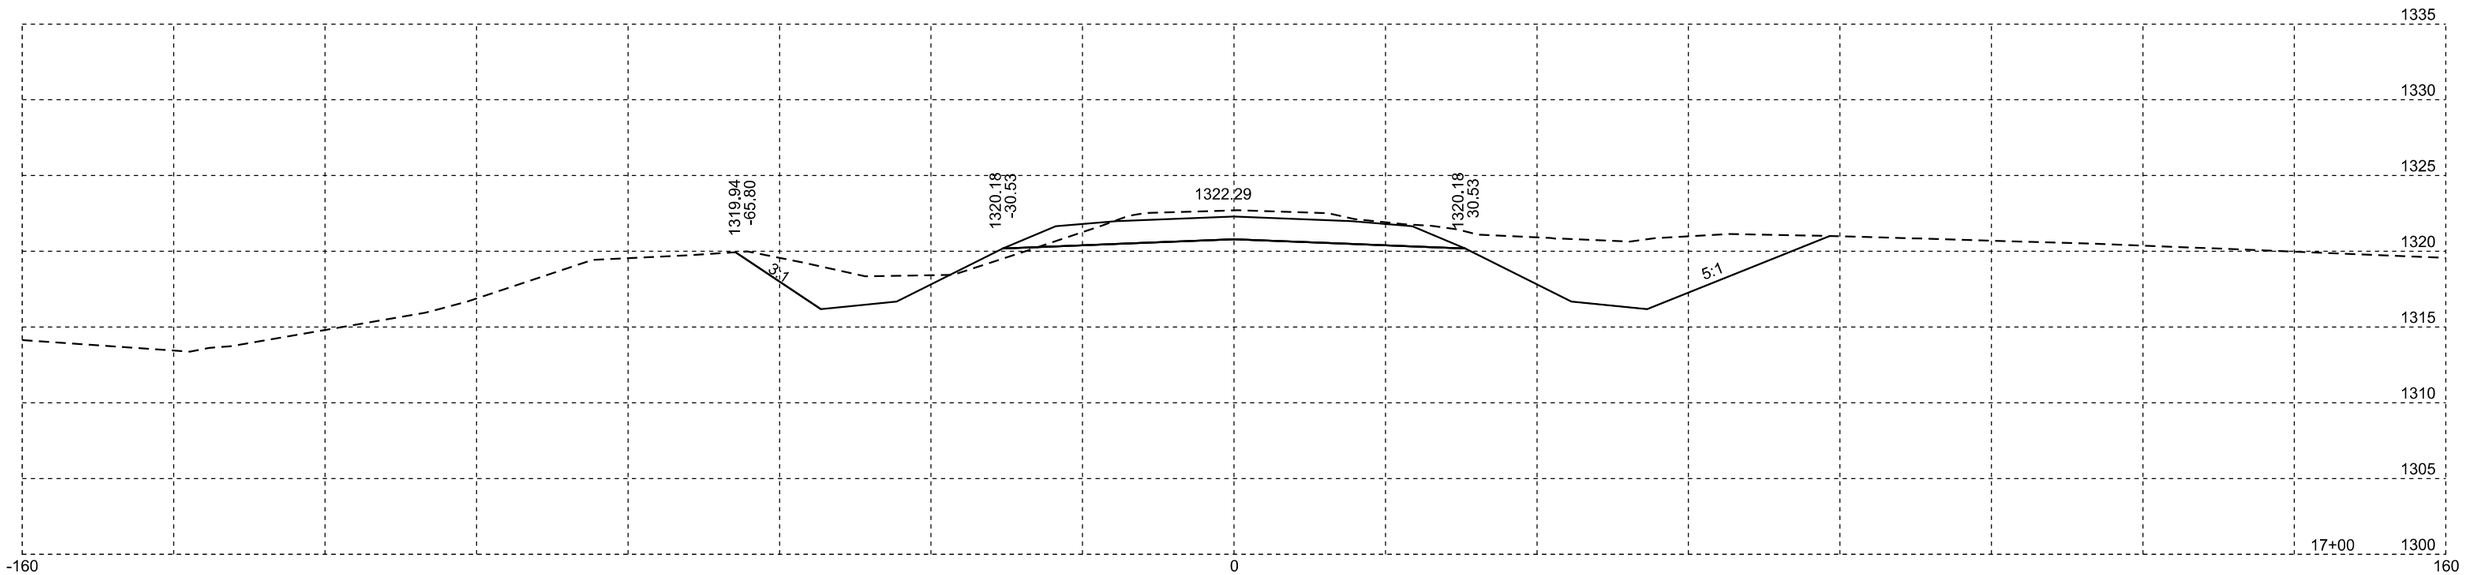

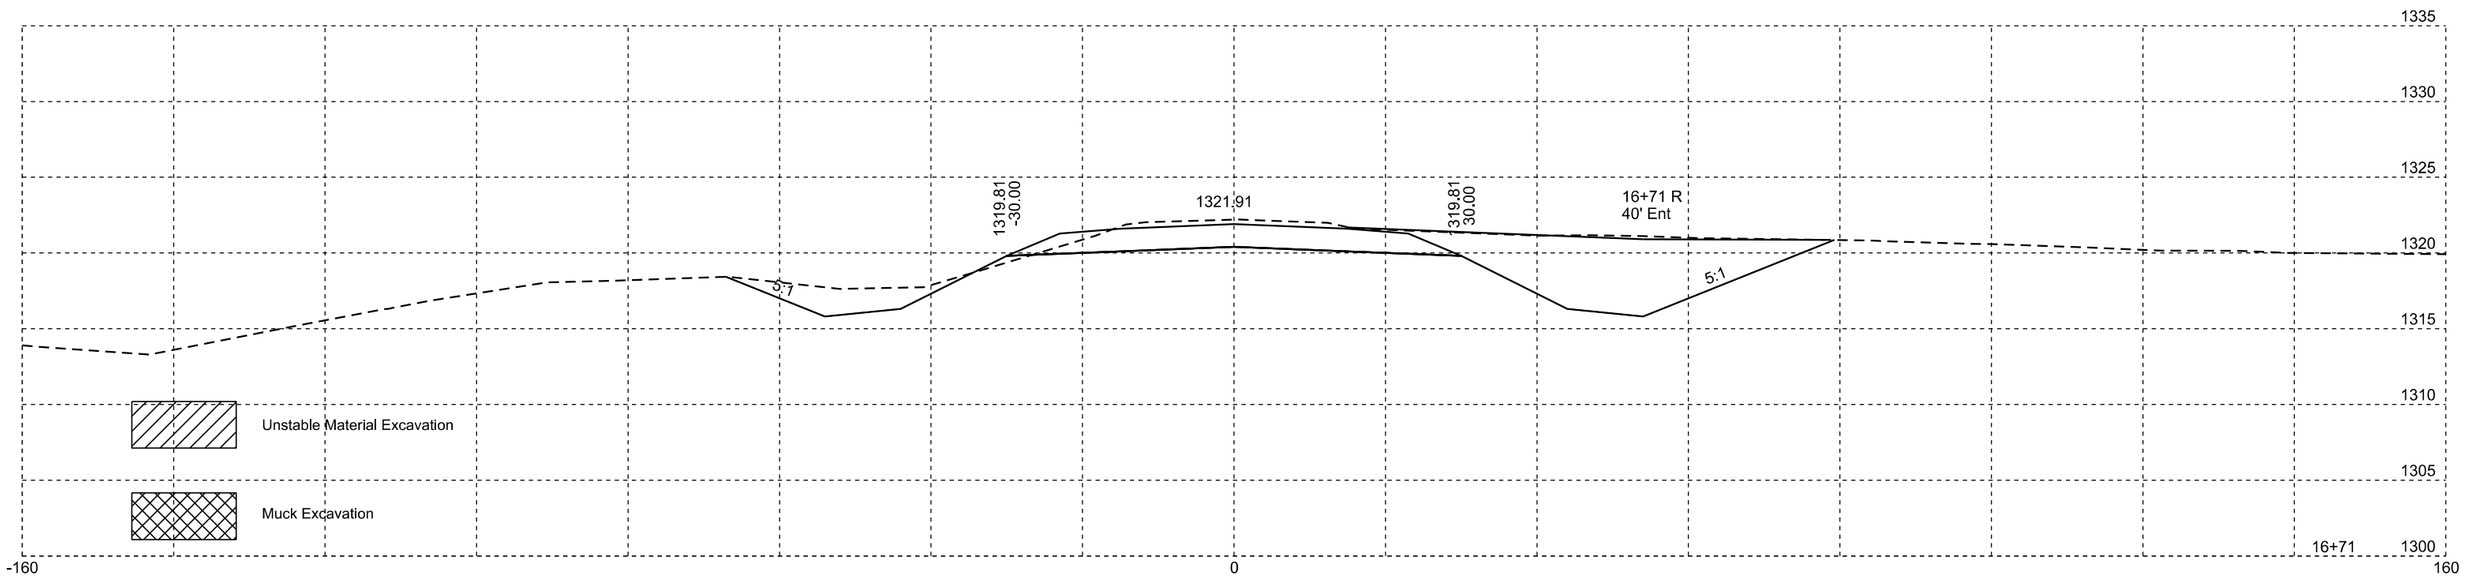

Plotting Date: 11/24/2014
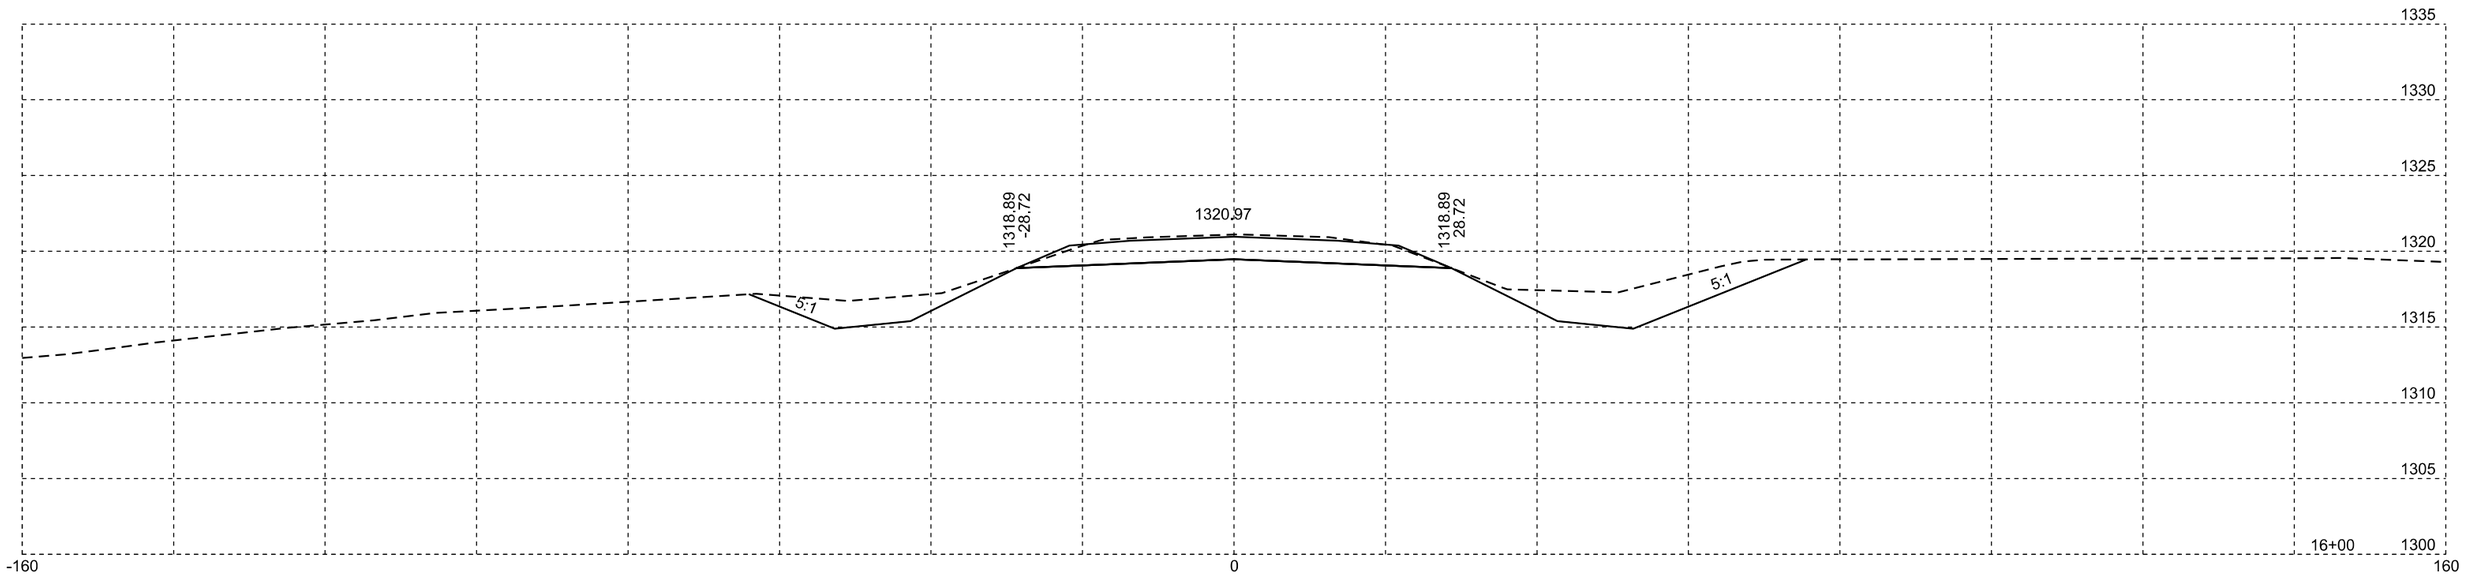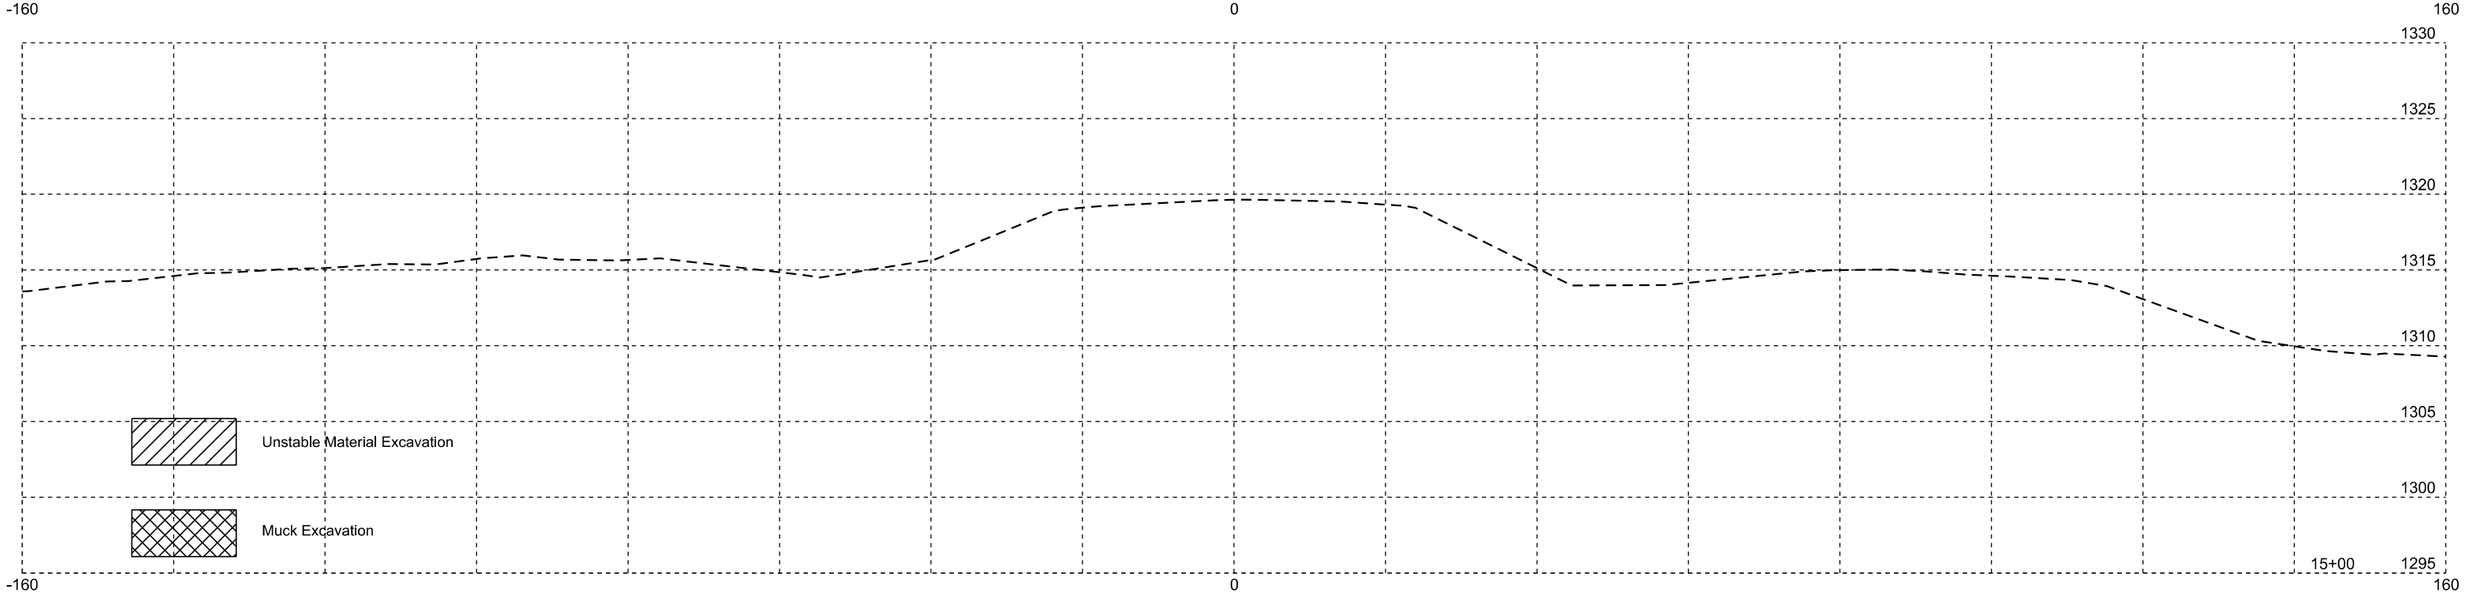
STATE OF SOUTH DAKOTA	PROJECT	SHEET NO.	TOTAL SHEETS
	P-PH 0011(74)74	X65	X65