STATE OF SOUTH DAKOTA	PROJECT	SHEET	TOTAL SHEETS
	P 1804(43)115	X1	X32

Plotting Date: 10/02/2015

Section X: Cross Sections

INDEX OF SHEETS

X1	General Layout W/Index
X2-X11	Mainline Cross Sections
X12-X26	XR242 Cross Sections
X27-X32	Div242 Cross Sections

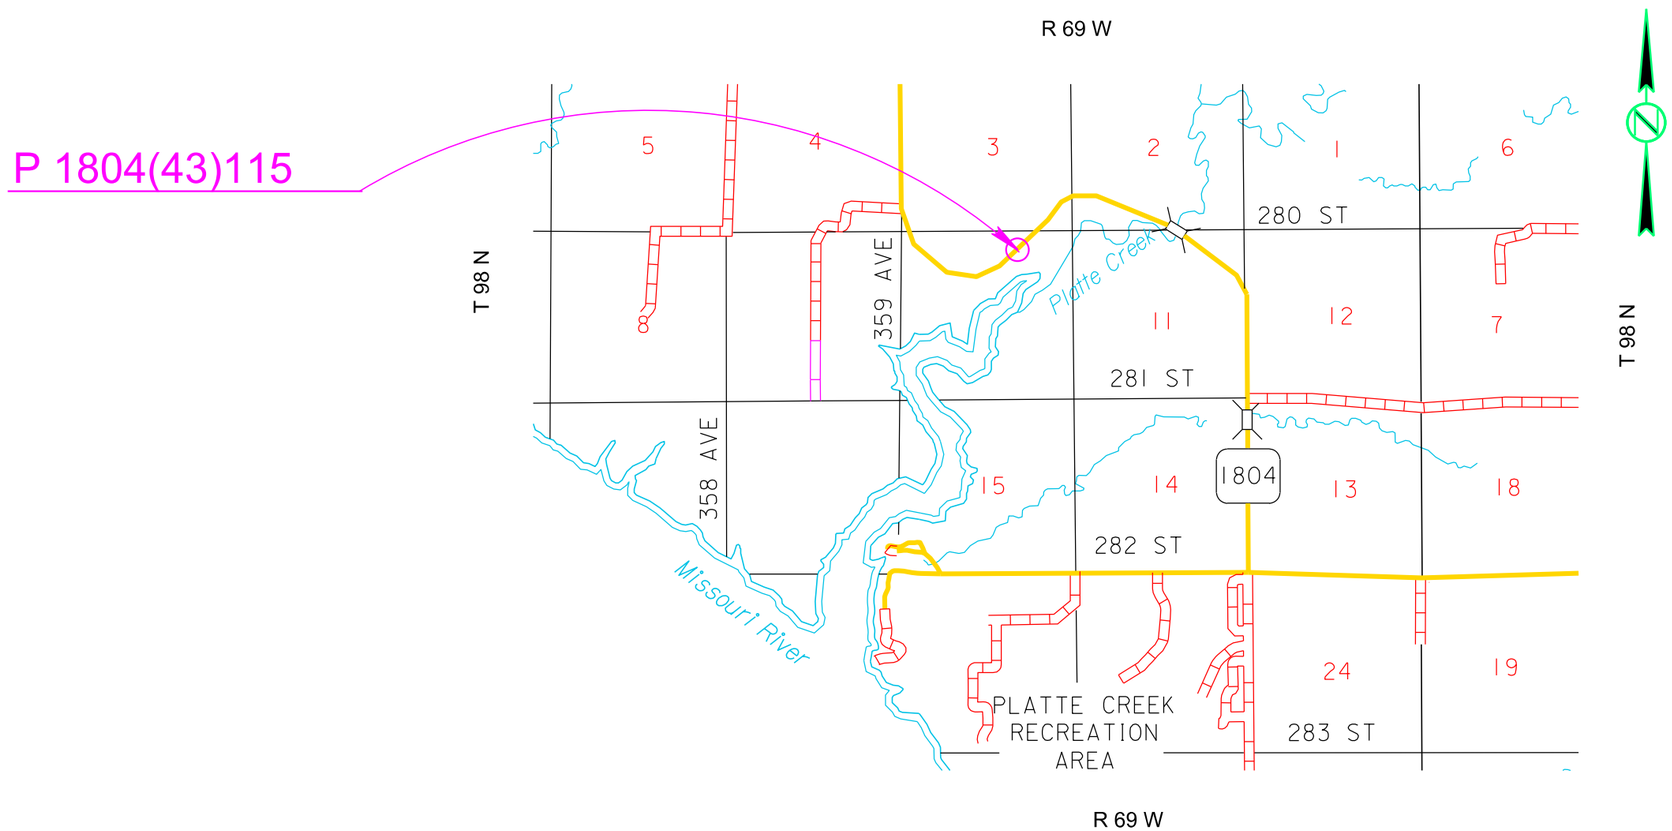

Plot Scale - 1:200

Plotted From - trpr15896

File - U:\rdprj\cmix04f8\title\x.dgn

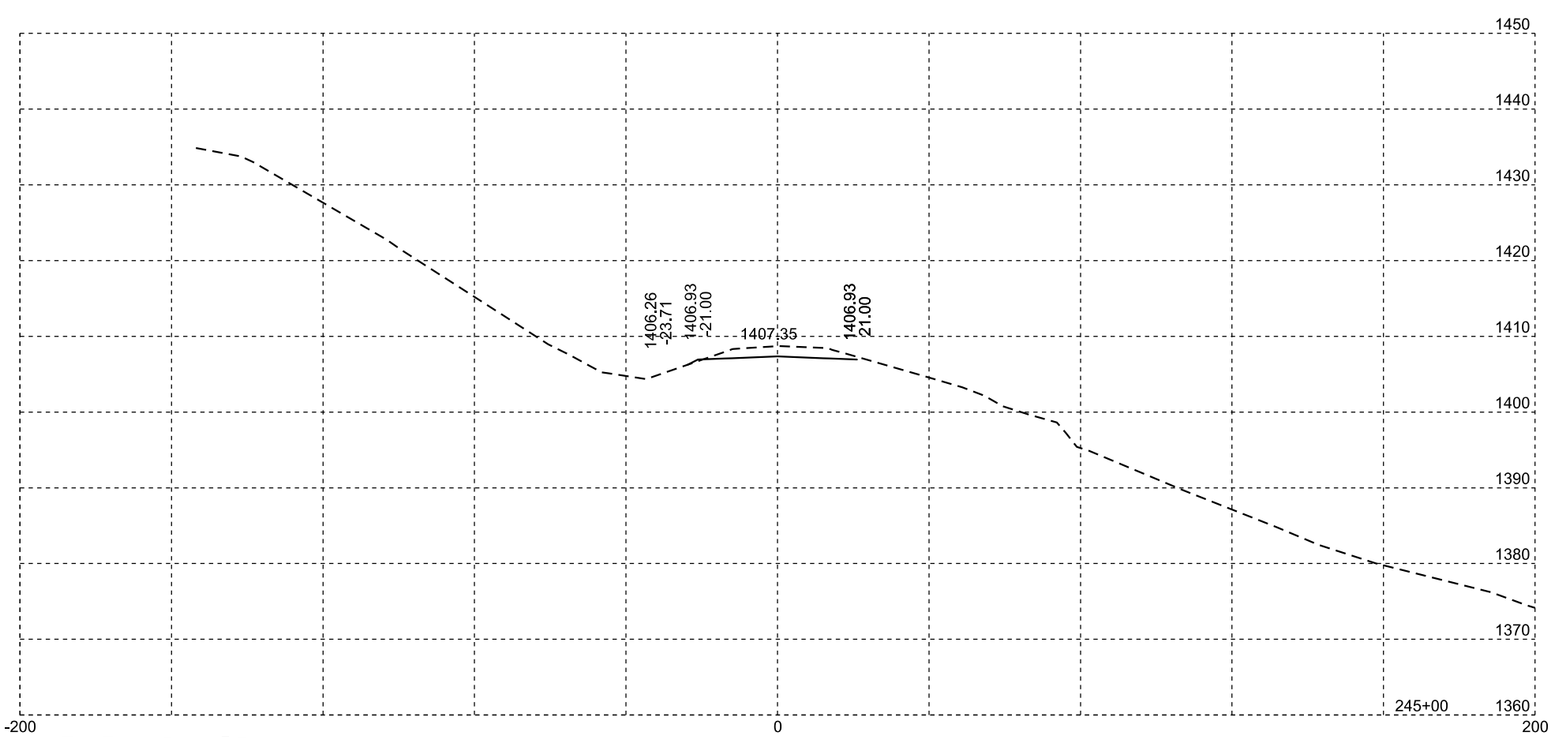

Mainline

Plotting Date: 09/08/2015

STATE OF SOUTH DAKOTA	PROJECT	SHEET NO.	TOTAL SHEETS
	P 1804(43)115	X2	X32

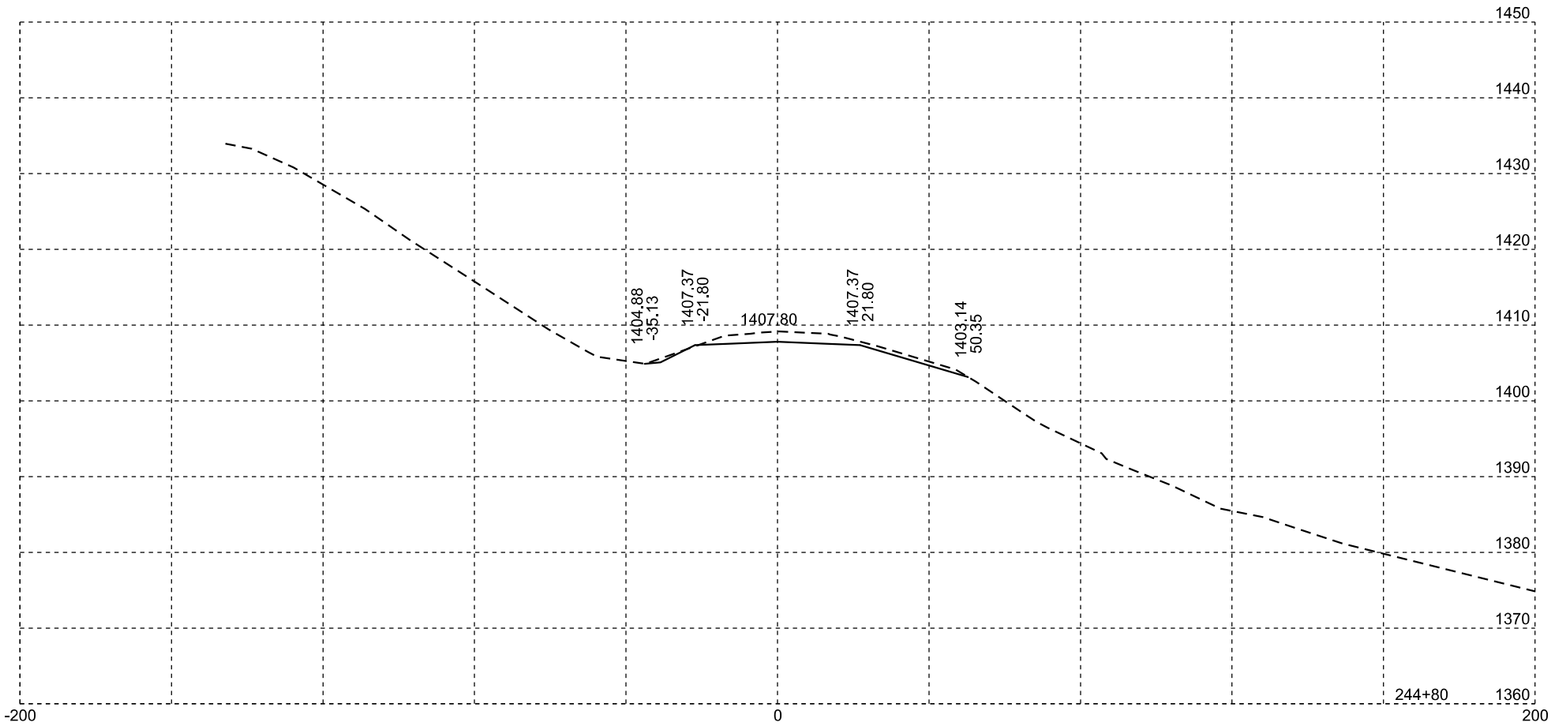

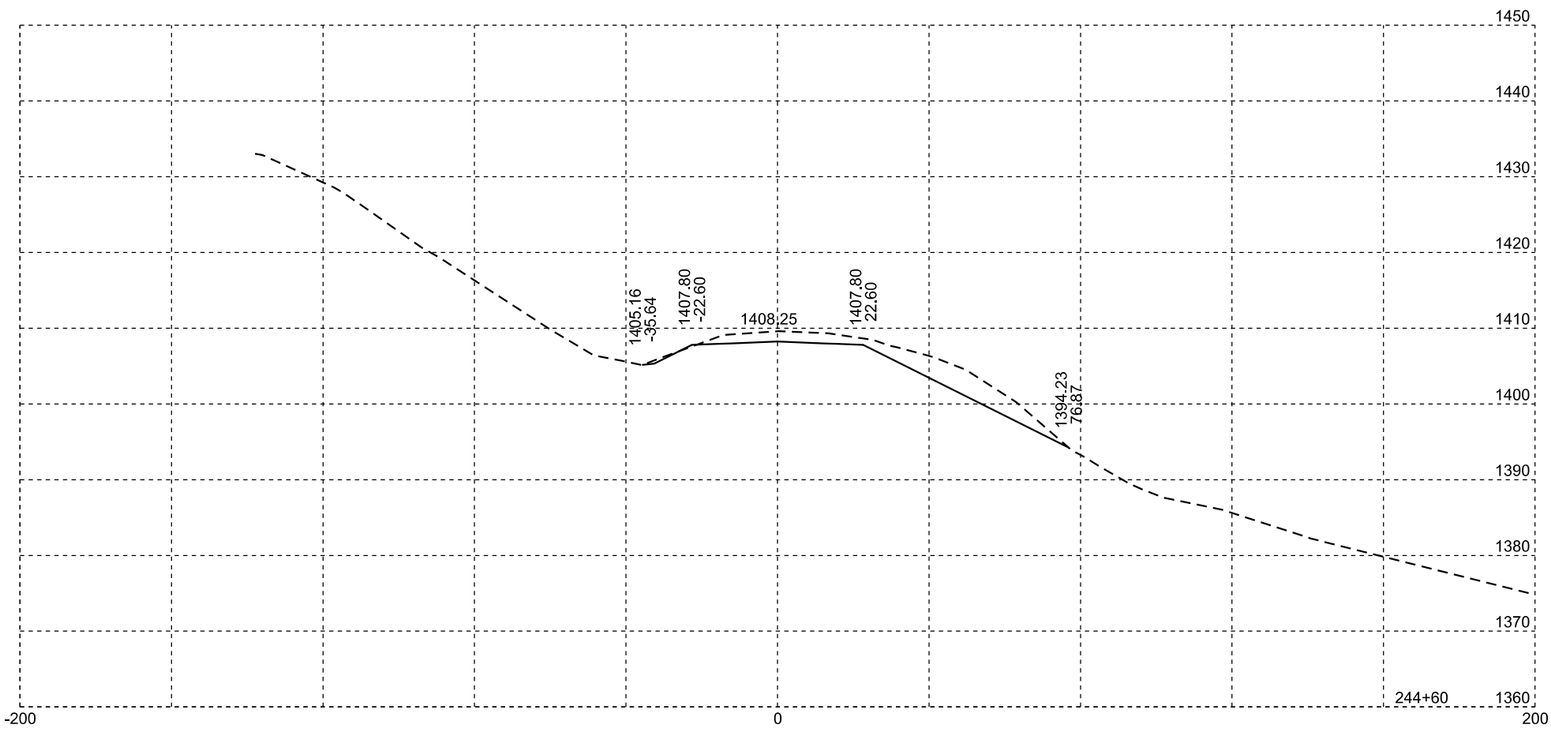

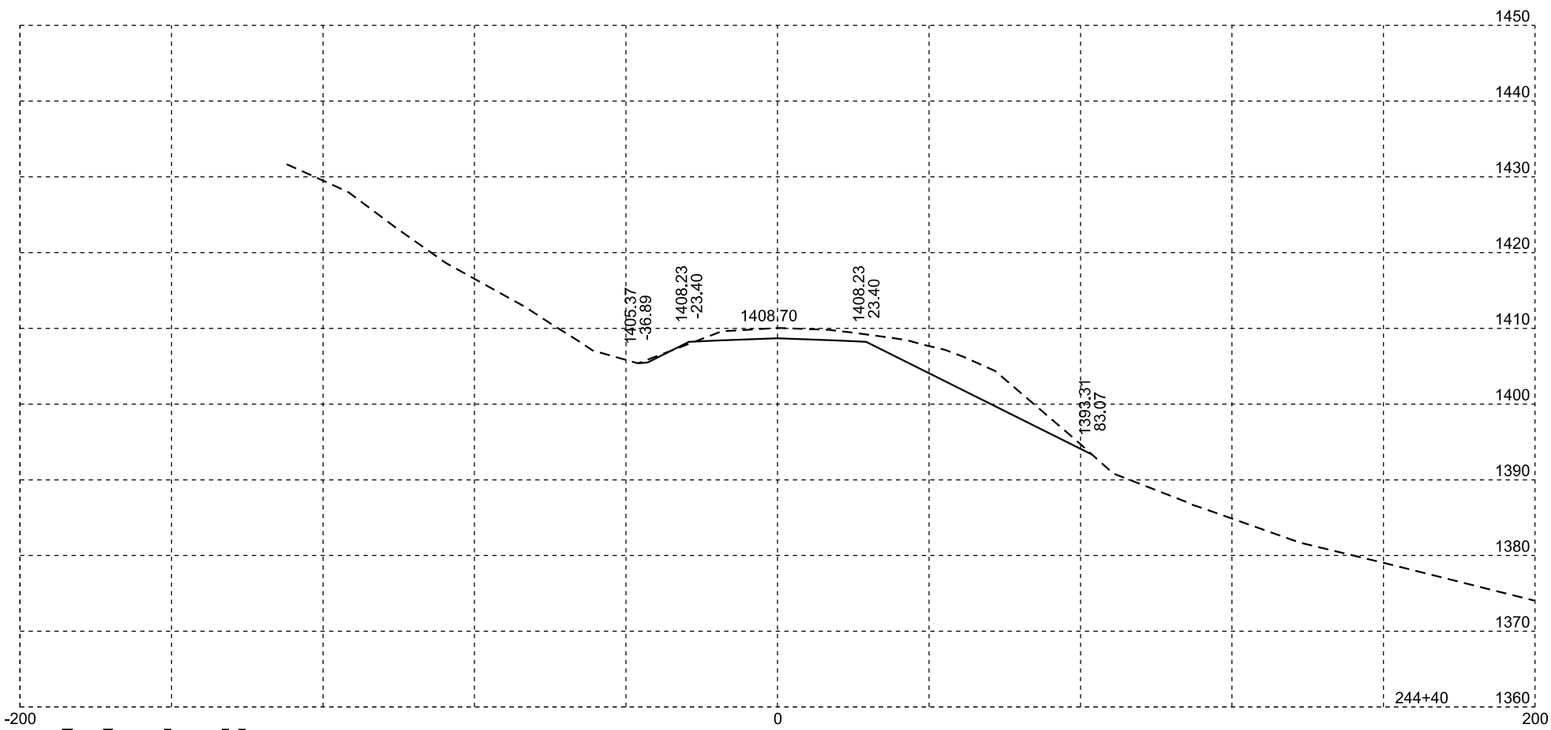

Mainline

Plotting Date: 09/08/2015

STATE OF SOUTH DAKOTA	PROJECT	SHEET NO.	TOTAL SHEETS
	P 1804(43)115	X3	X32

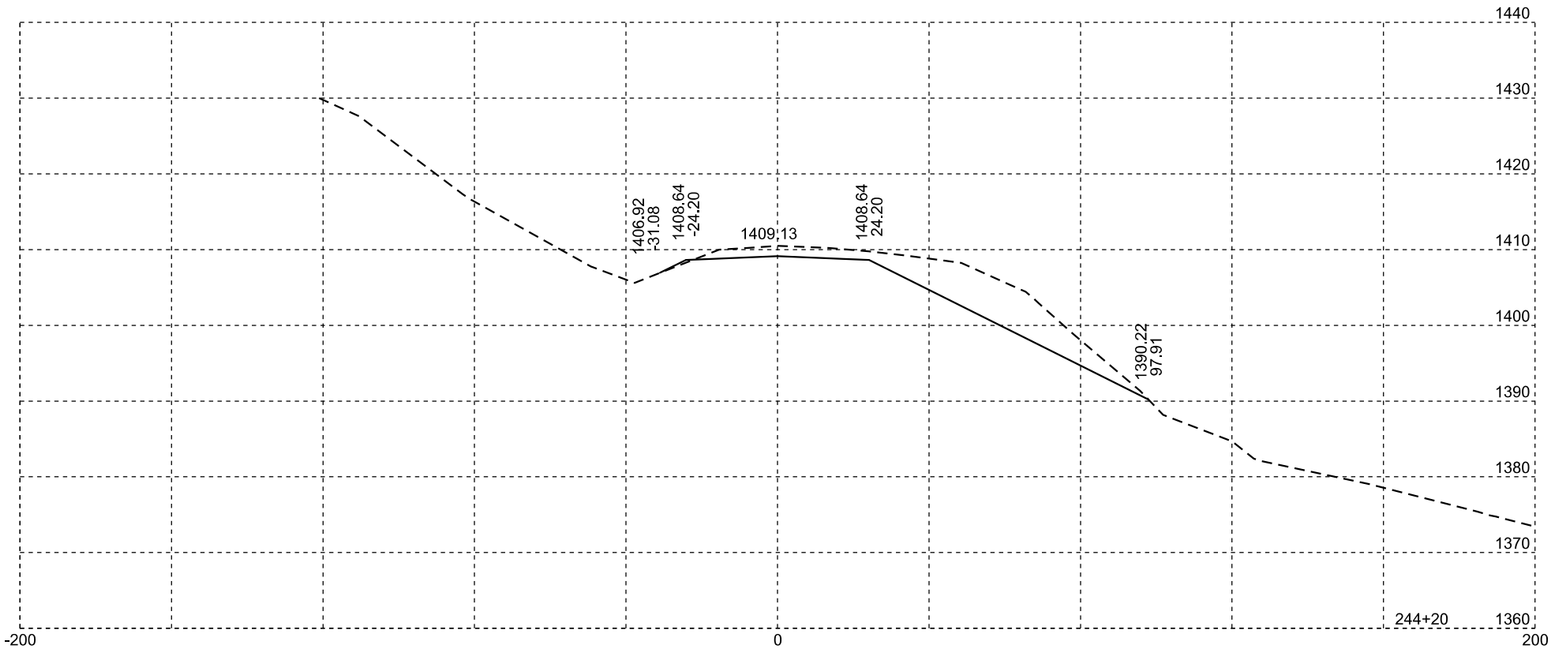

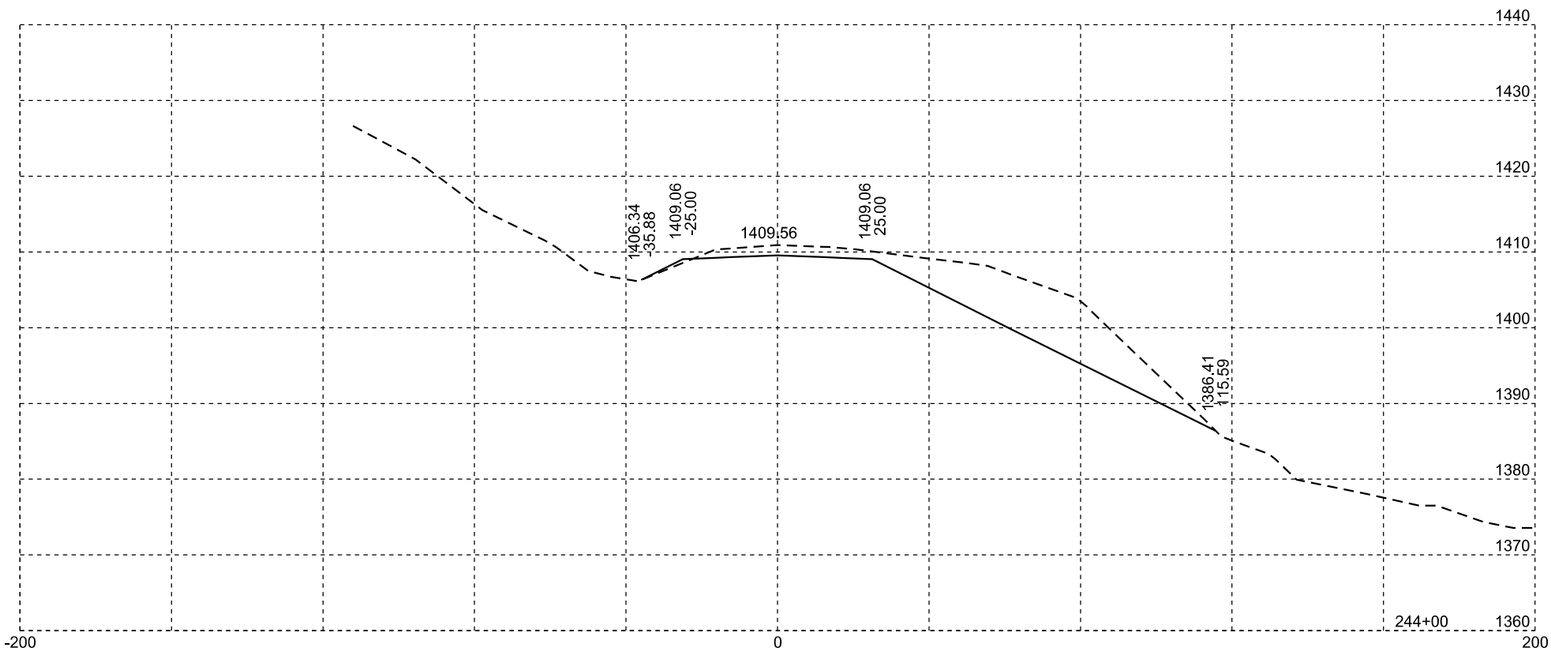

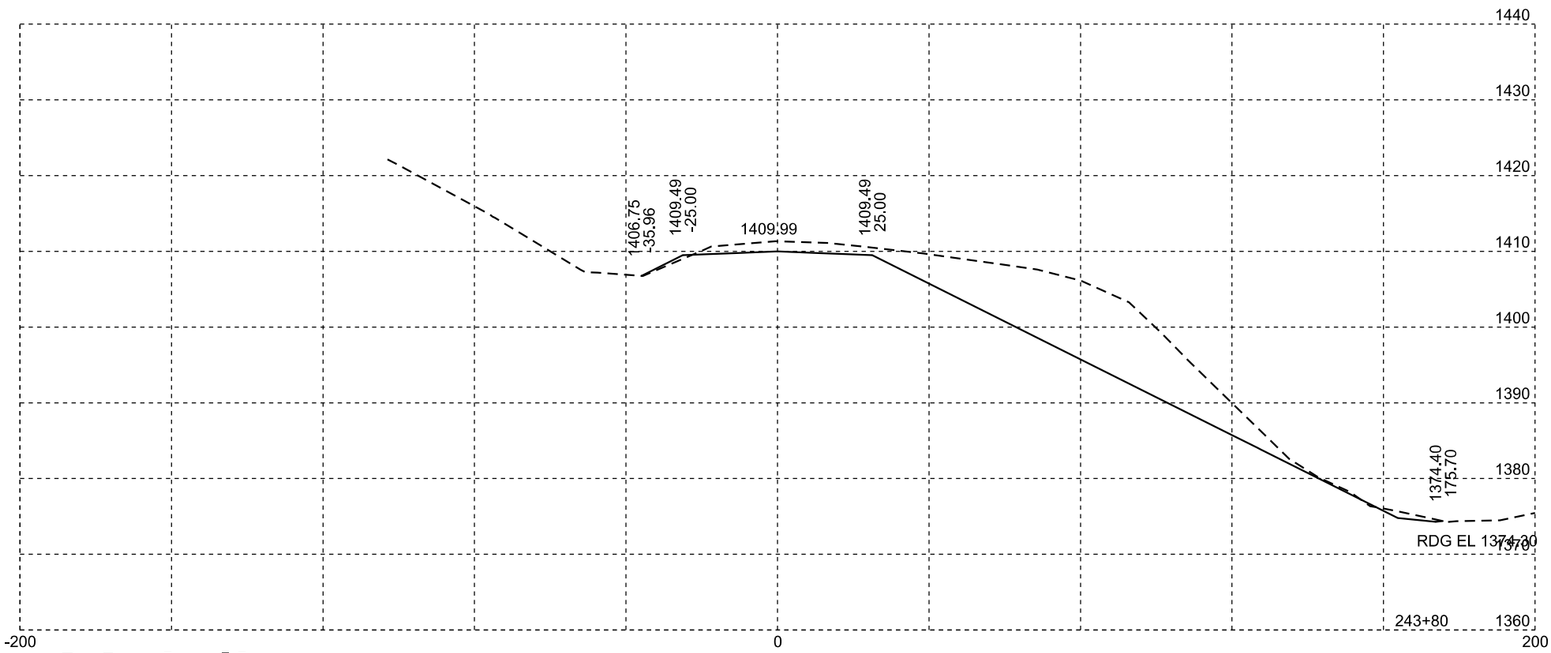

Mainline

Plotting Date: 09/08/2015

STATE OF SOUTH DAKOTA	PROJECT	SHEET NO.	TOTAL SHEETS
	P 1804(43)115	X4	X32

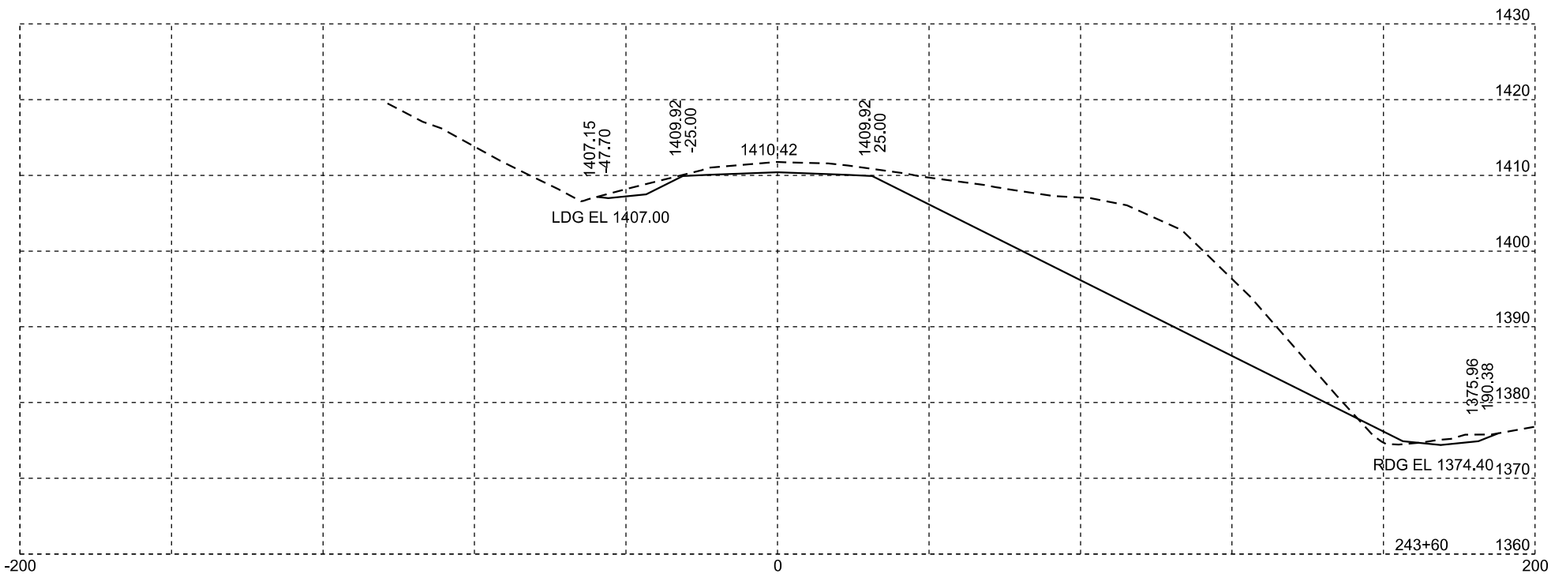

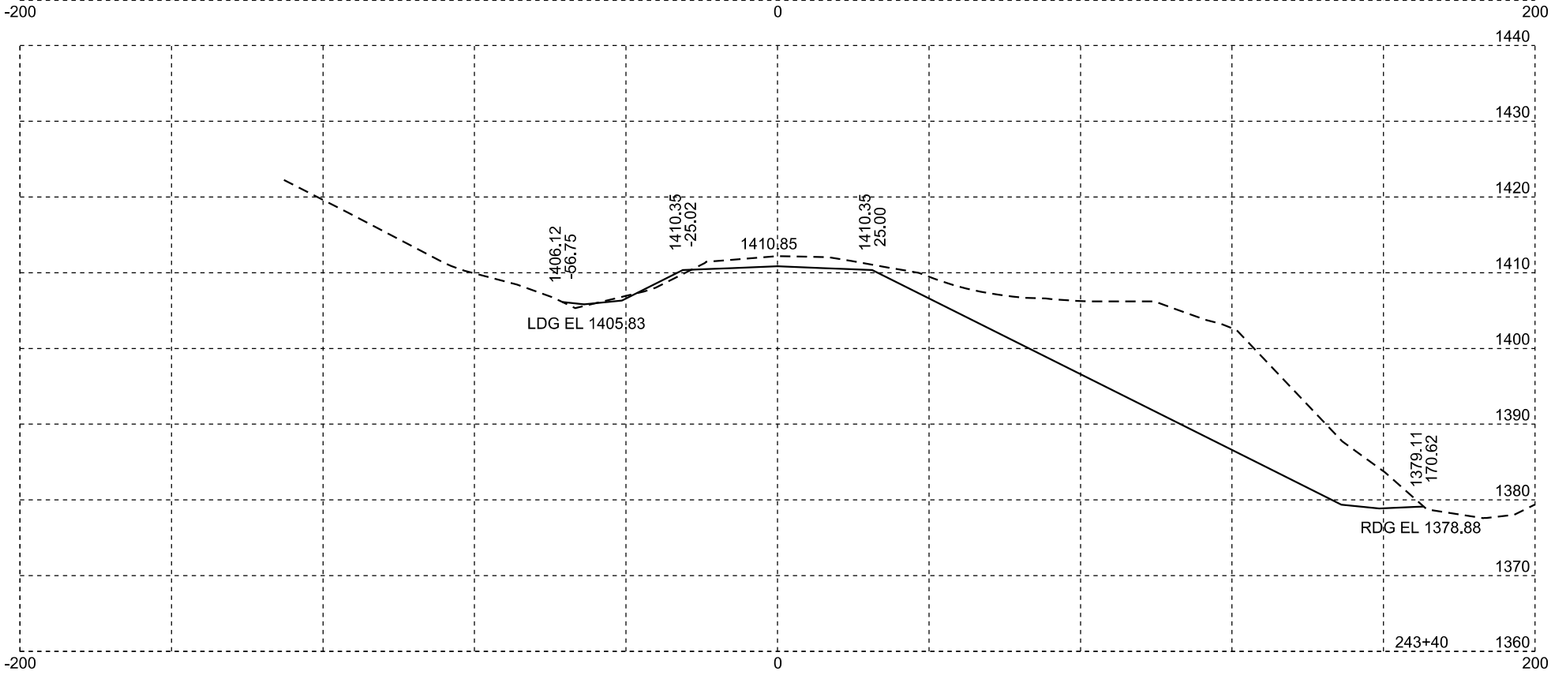

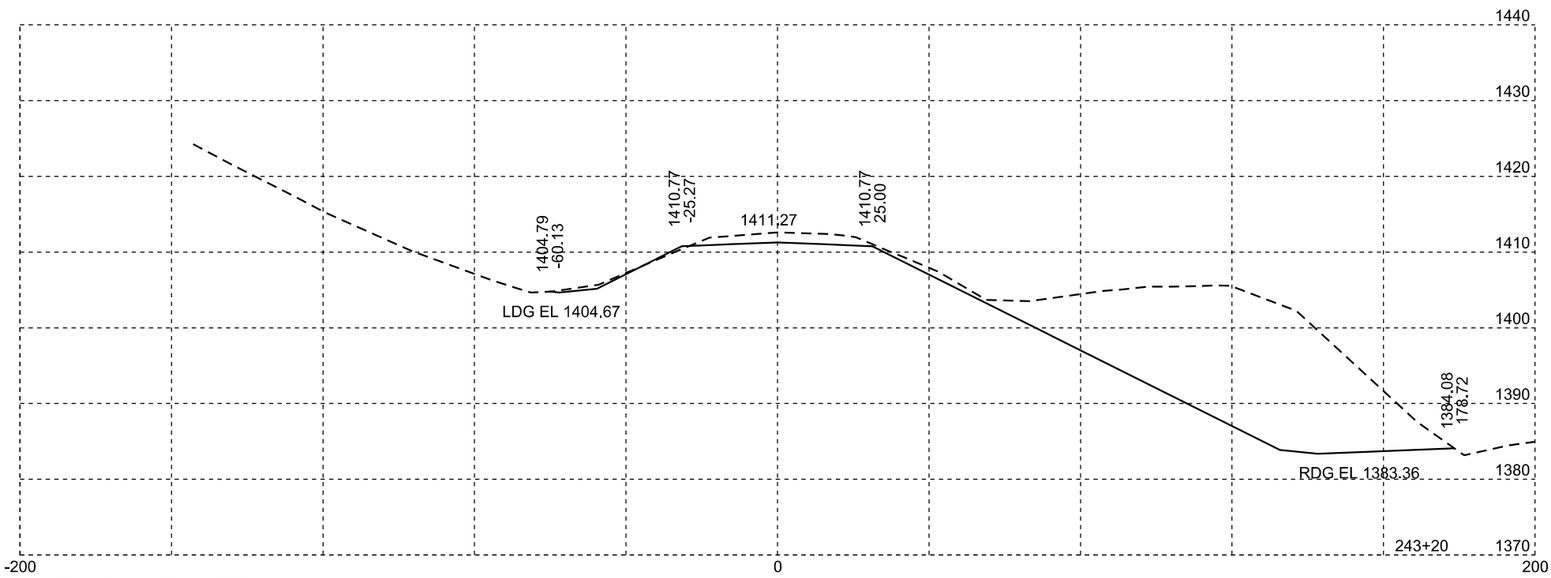

Mainline

Plotting Date: 09/08/2015

STATE OF SOUTH DAKOTA	PROJECT	SHEET NO.	TOTAL SHEETS
	P 1804(43)115	X5	X32

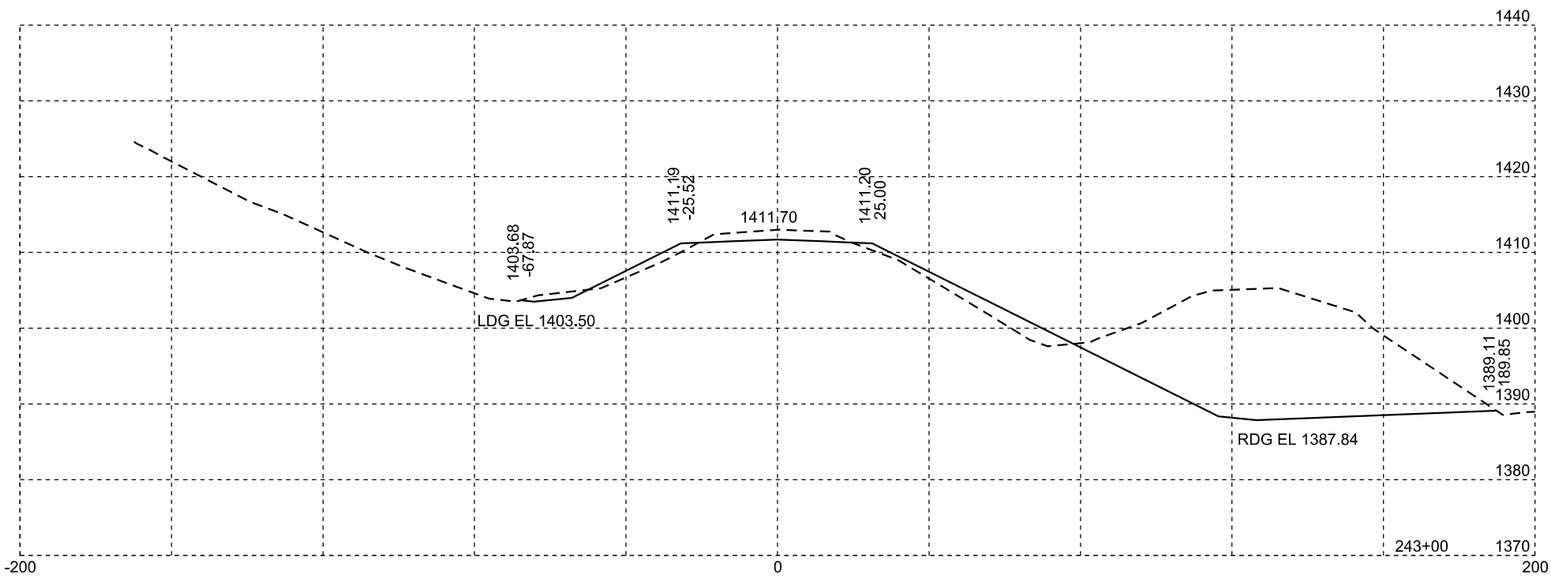

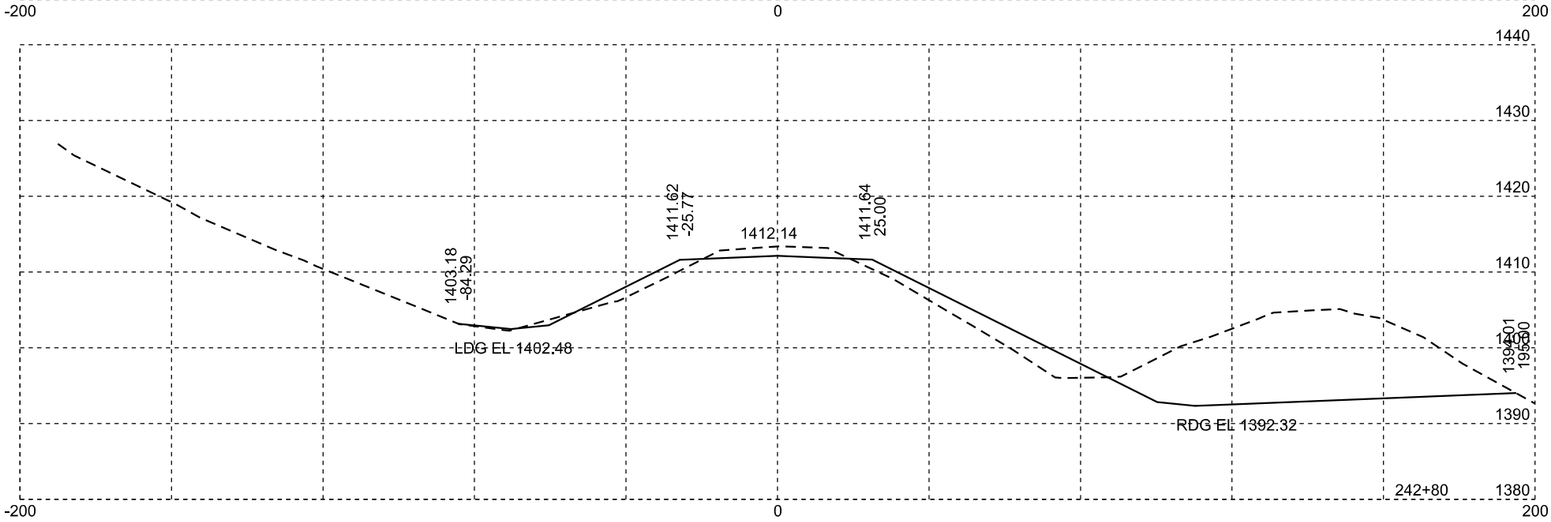

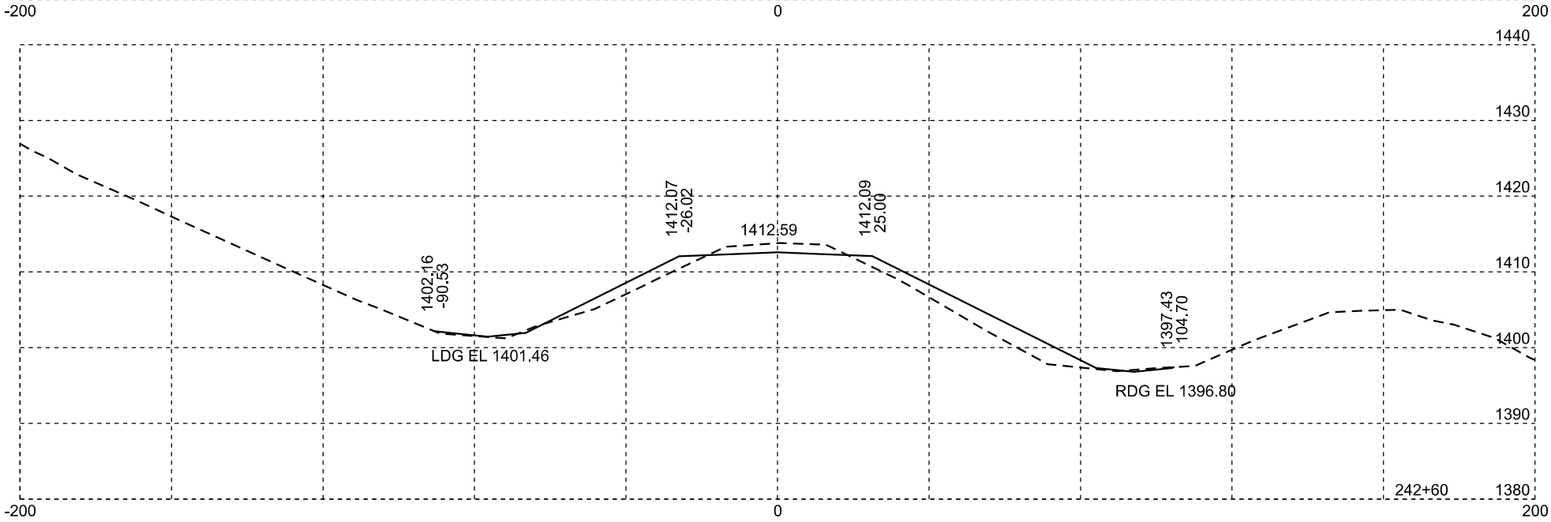

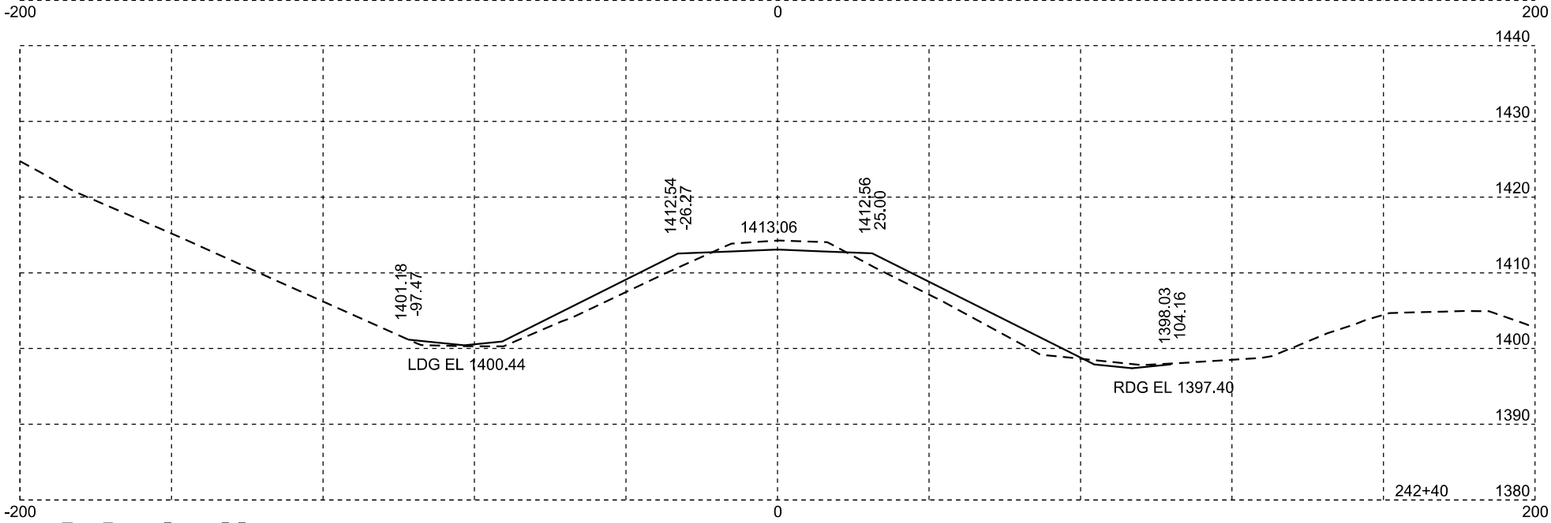

Mainline

Plotting Date: 09/08/2015

STATE OF SOUTH DAKOTA	PROJECT	SHEET NO.	TOTAL SHEETS
	P 1804(43)115	X6	X32

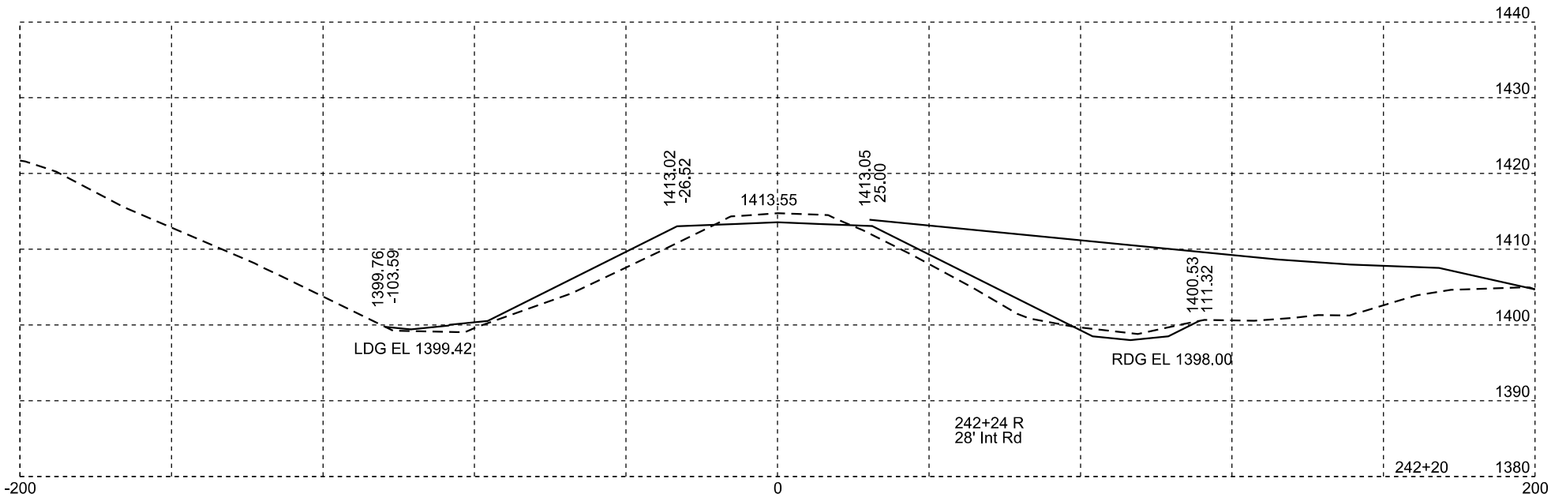

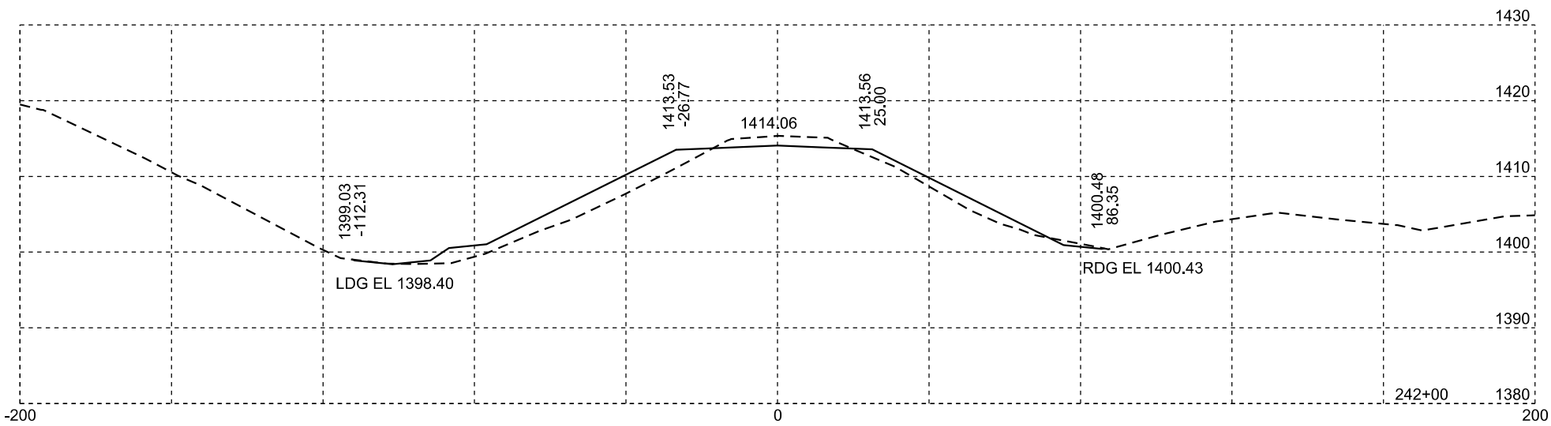

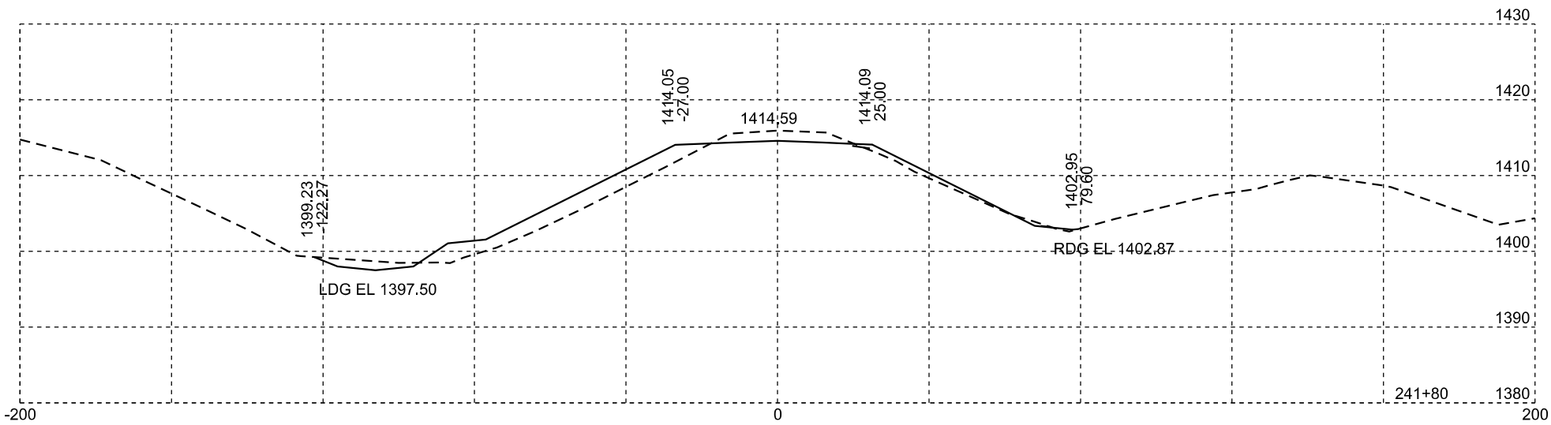

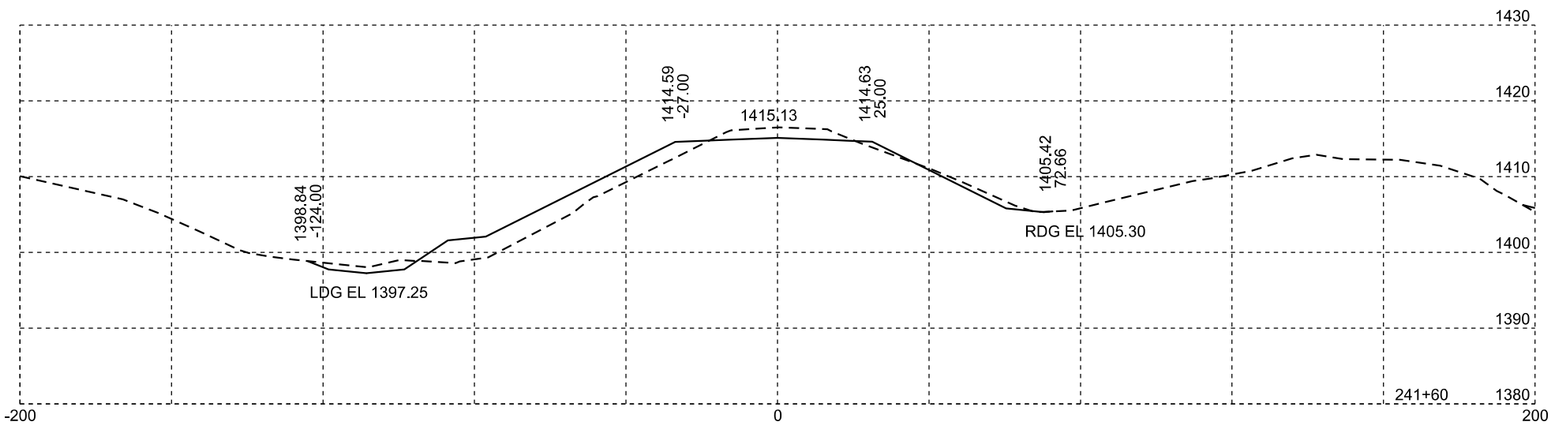

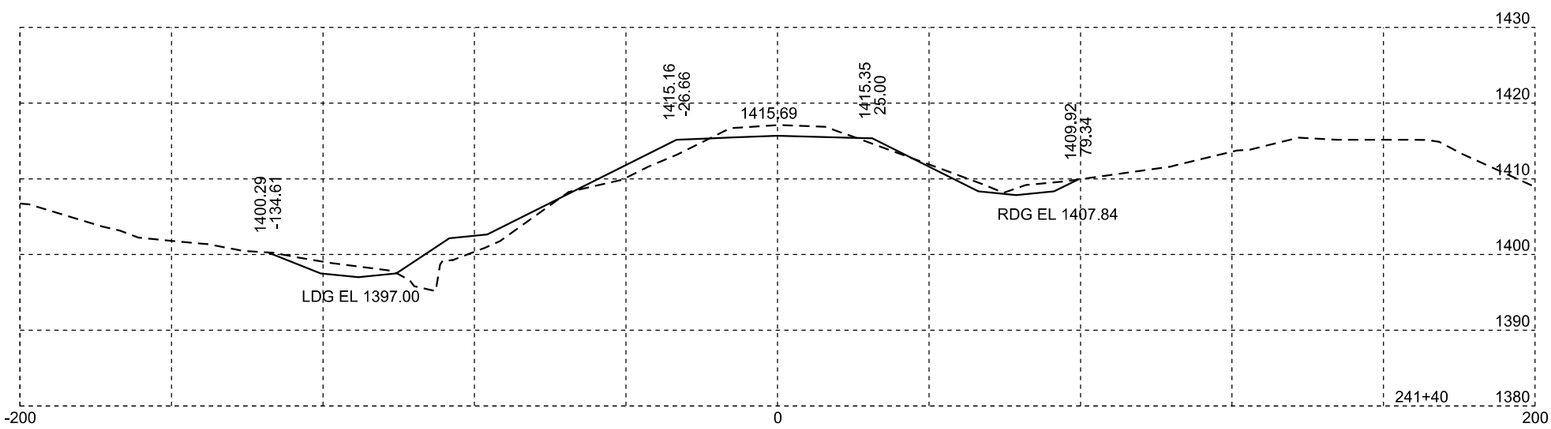

Mainline

Plotting Date: 09/08/2015

STATE OF SOUTH DAKOTA	PROJECT	SHEET NO.	TOTAL SHEETS
	P 1804(43)115	X7	X32

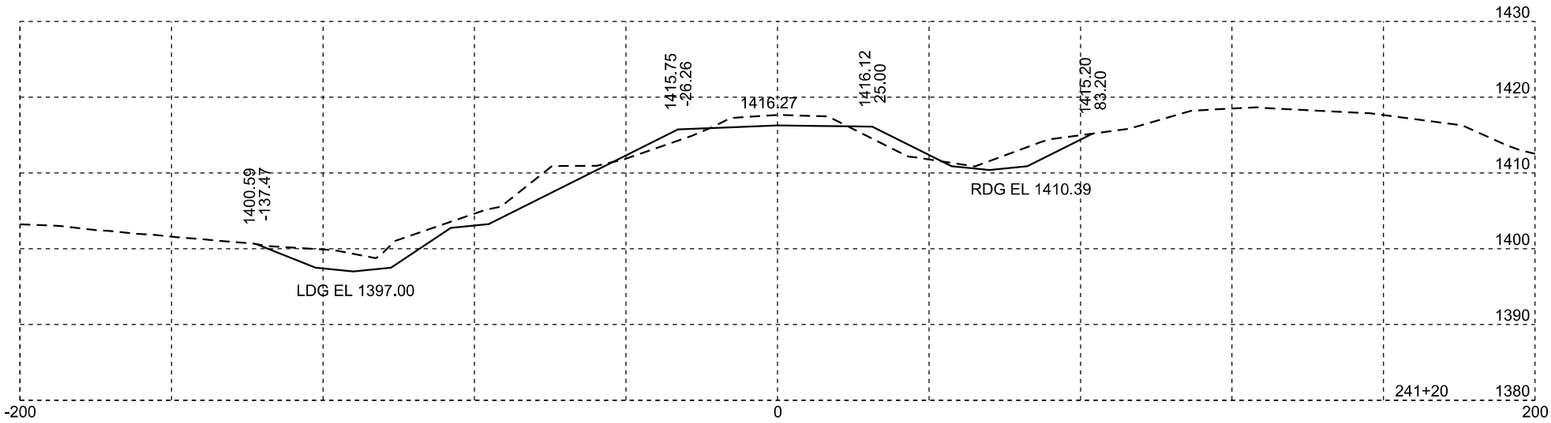

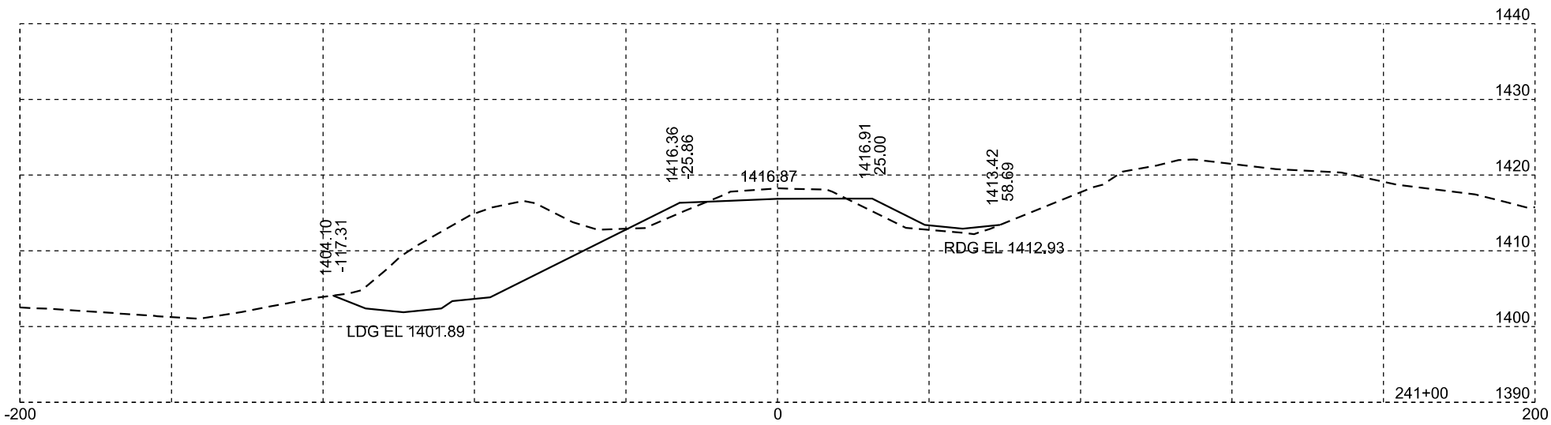

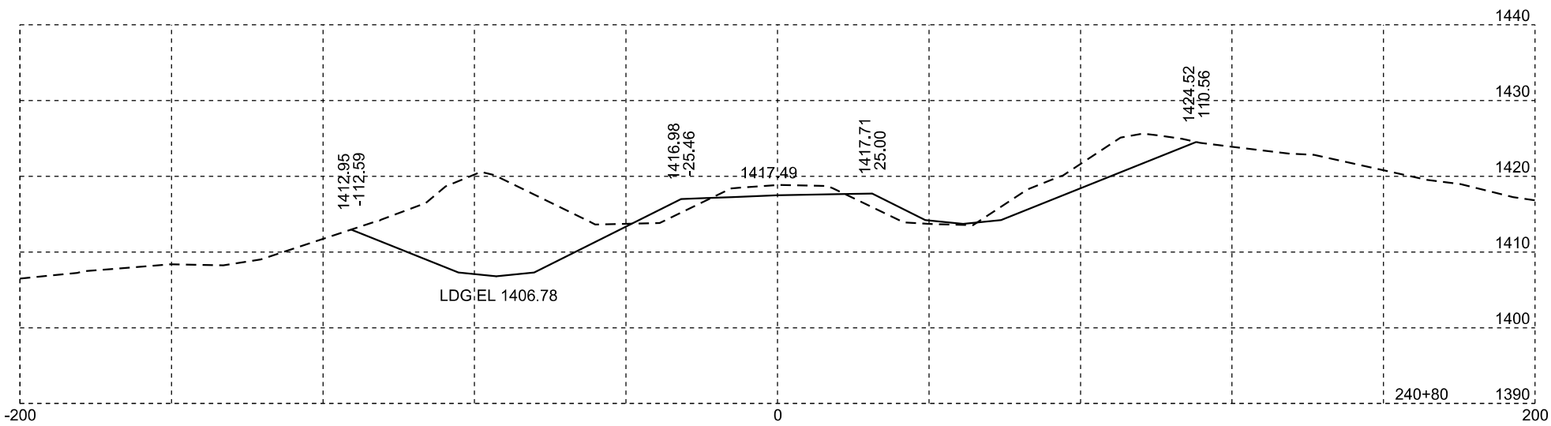

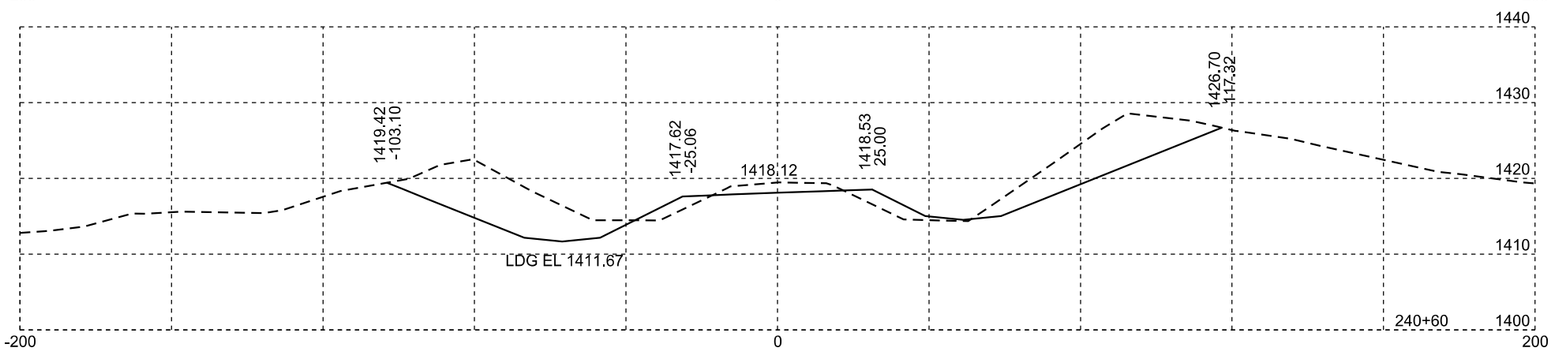

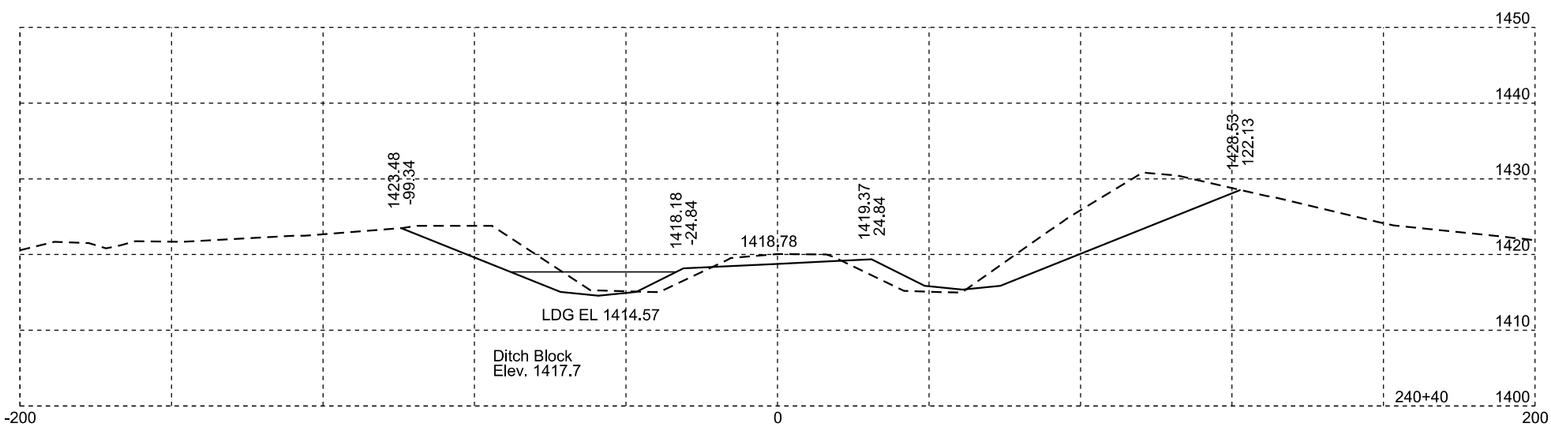

Mainline

Plotting Date: 09/08/2015

STATE OF SOUTH DAKOTA	PROJECT	SHEET NO.	TOTAL SHEETS
	P 1804(43)115	X8	X32

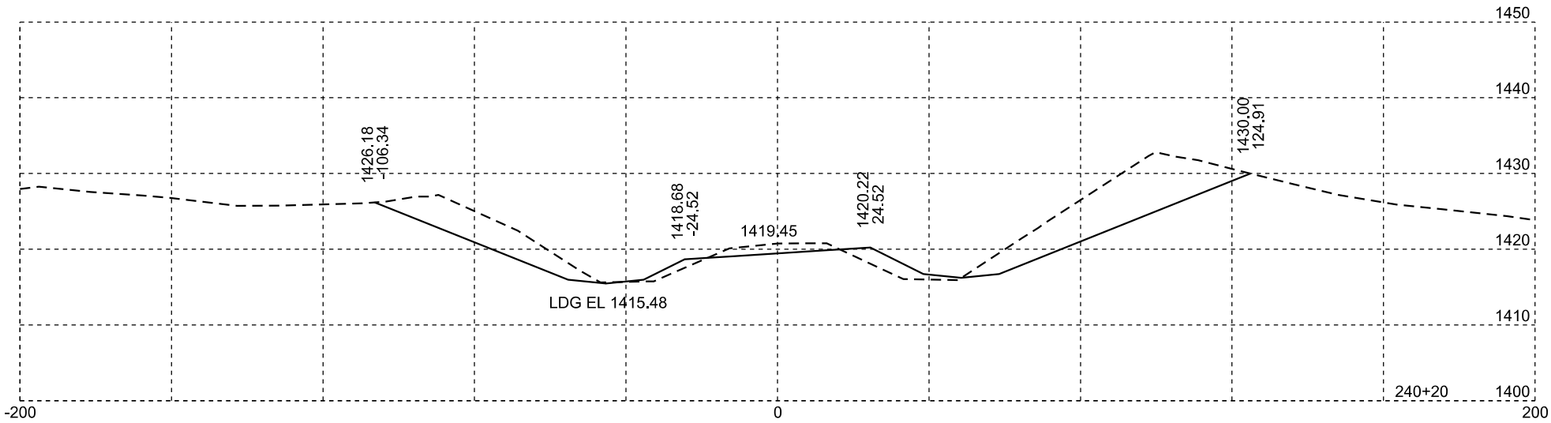

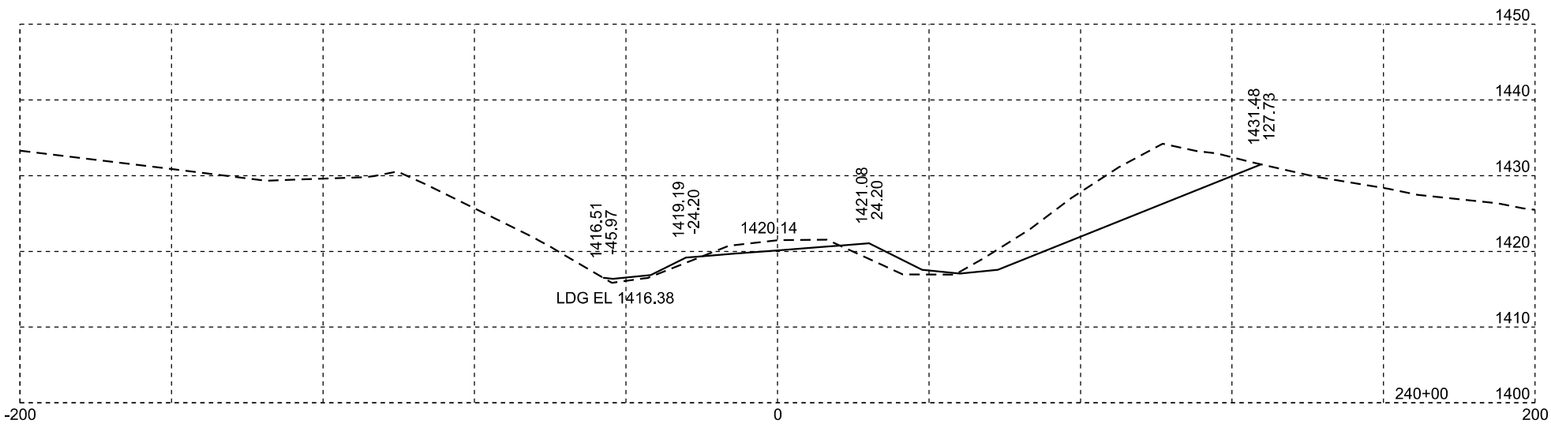

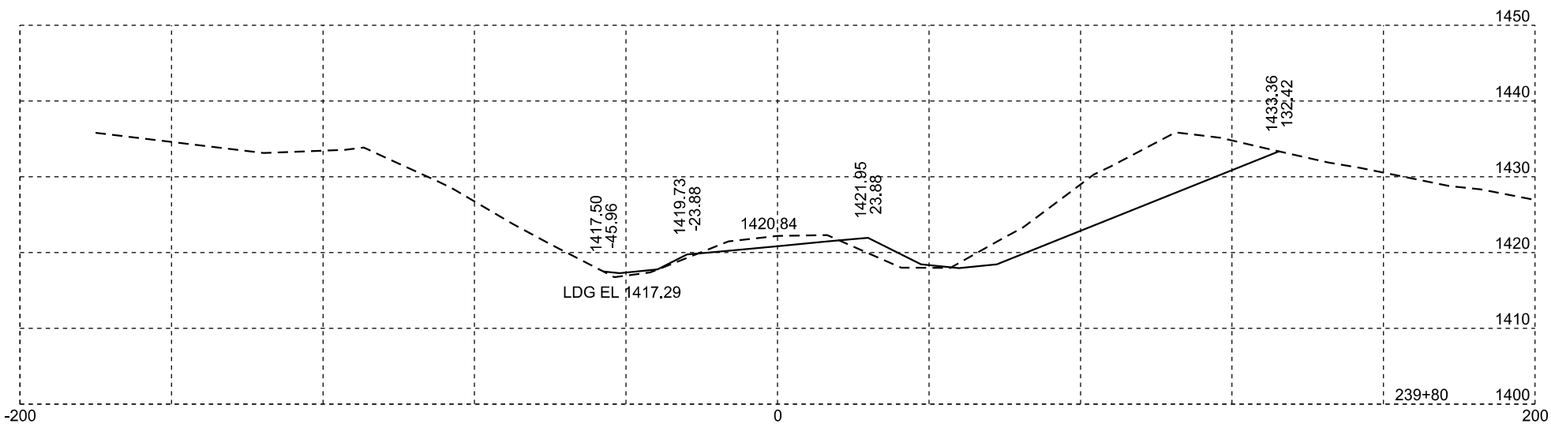

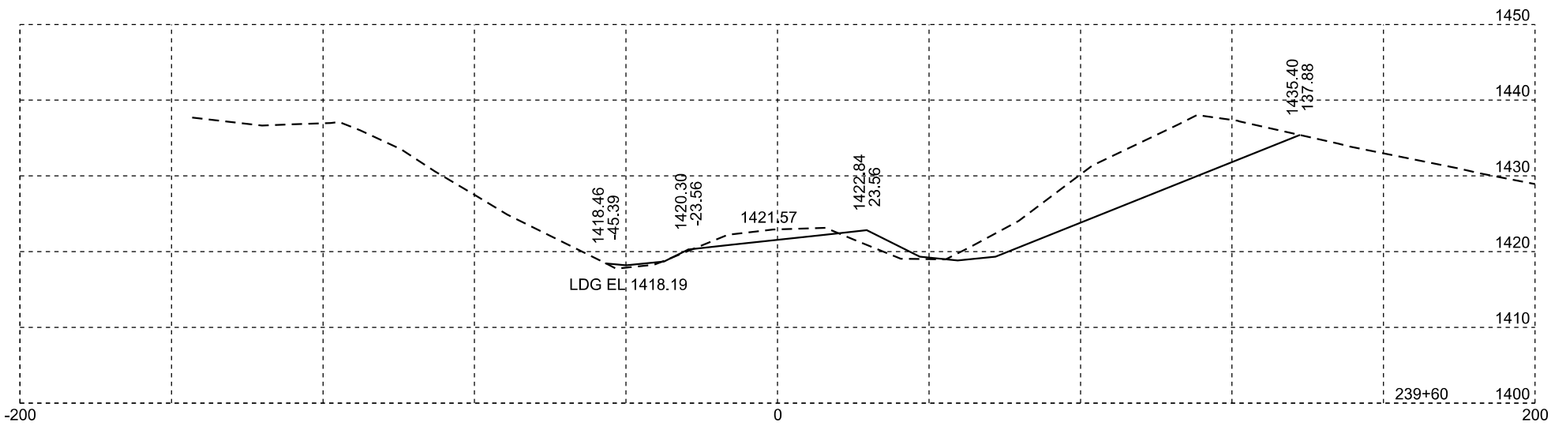

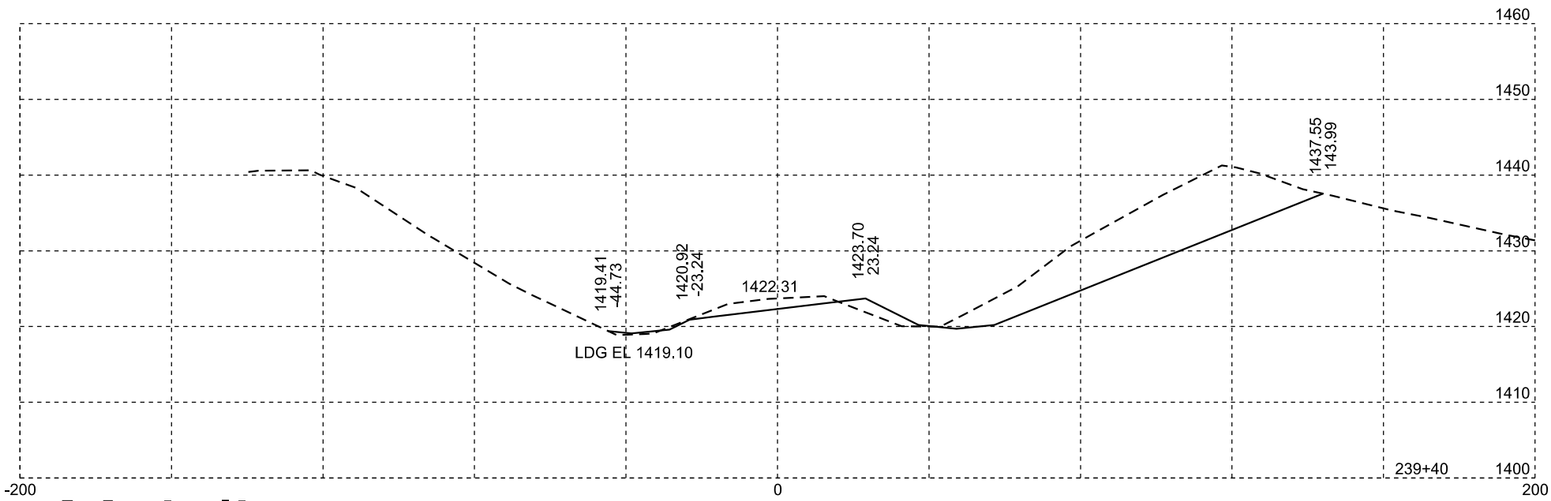

Mainline

Plotting Date: 09/08/2015

STATE OF SOUTH DAKOTA	PROJECT	SHEET NO.	TOTAL SHEETS
	P 1804(43)115	X9	X32

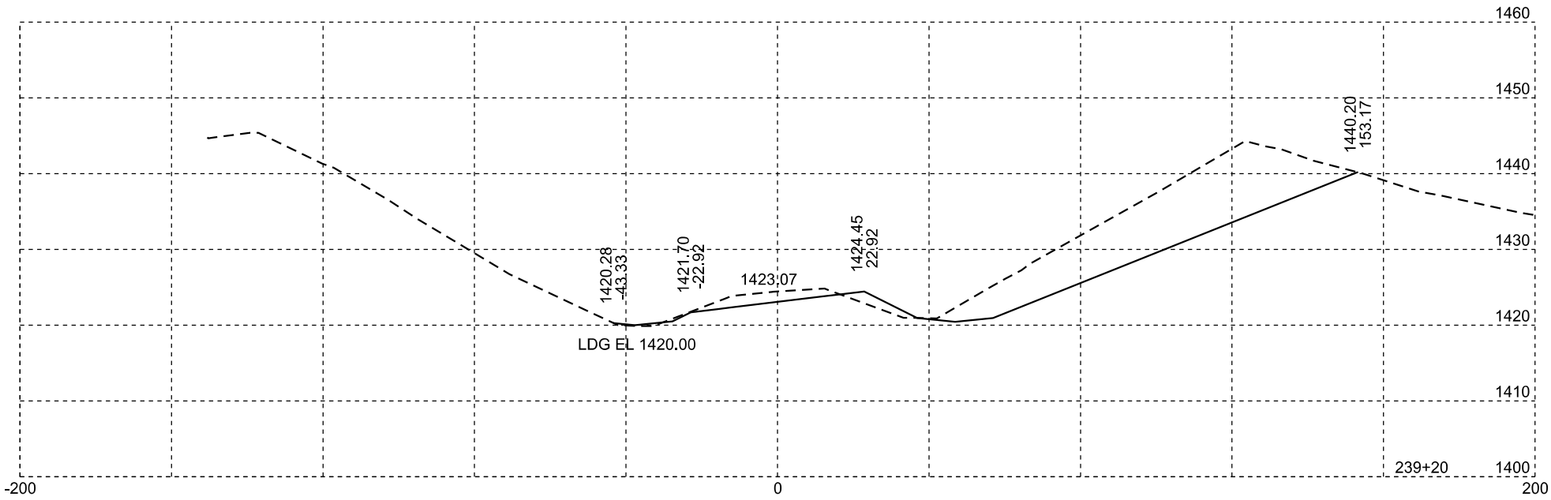

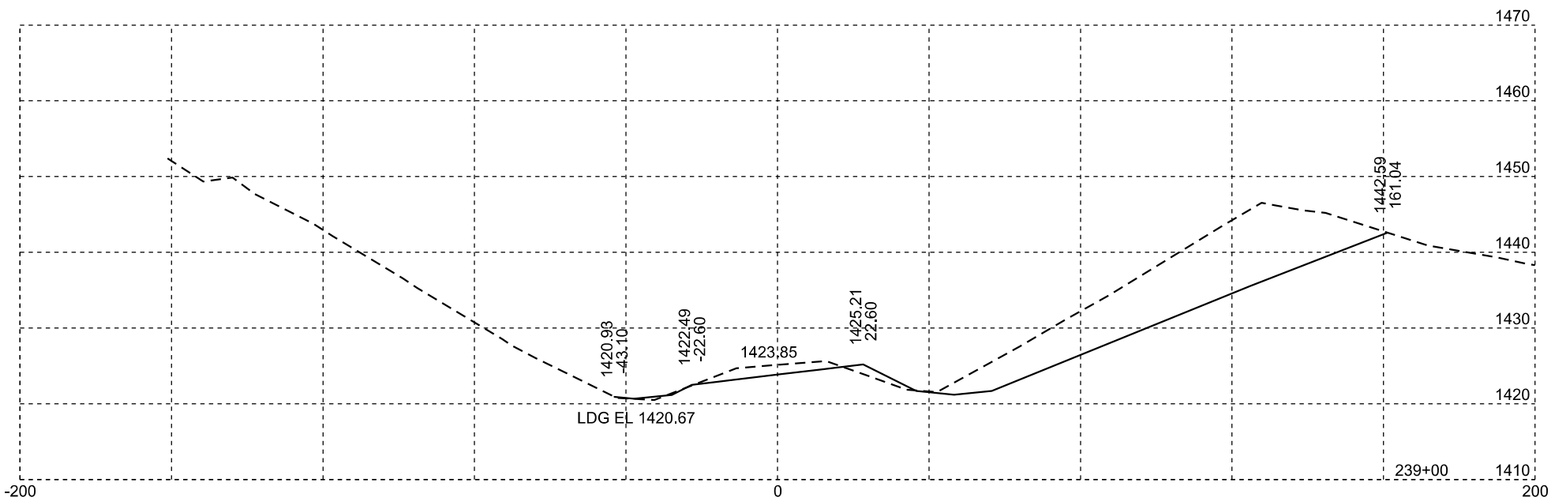

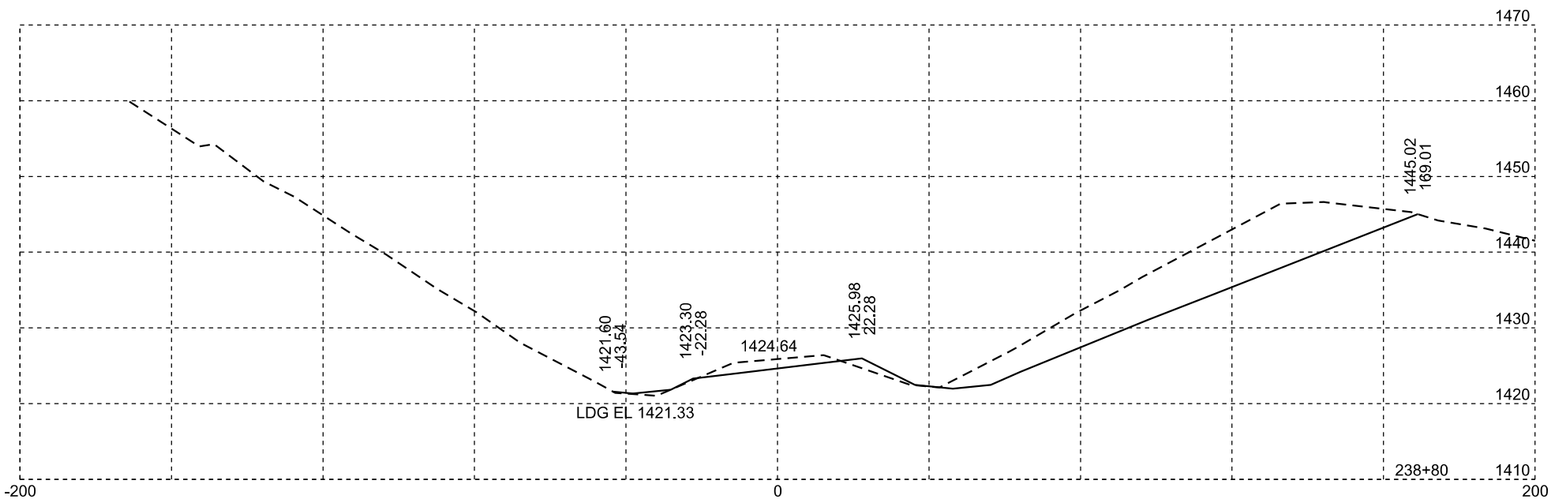

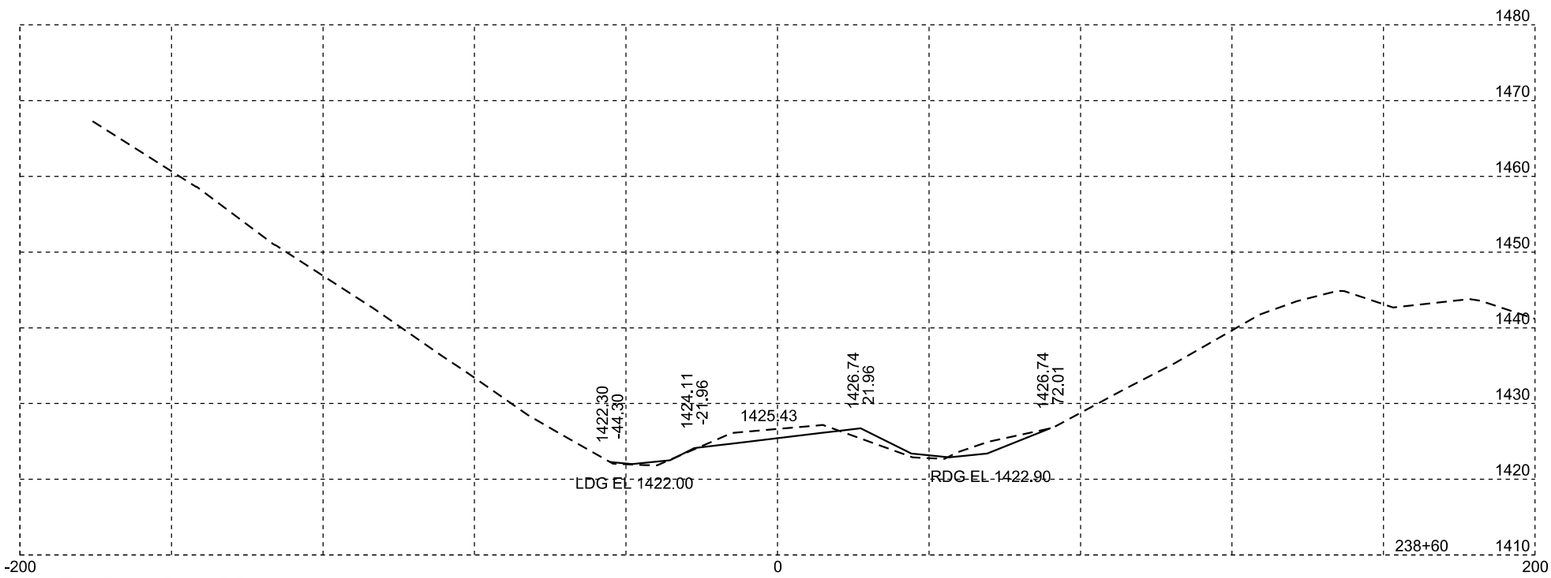

Mainline

Plotting Date: 09/08/2015

STATE OF SOUTH DAKOTA	PROJECT	SHEET NO.	TOTAL SHEETS
	P 1804(43)115	X10	X32

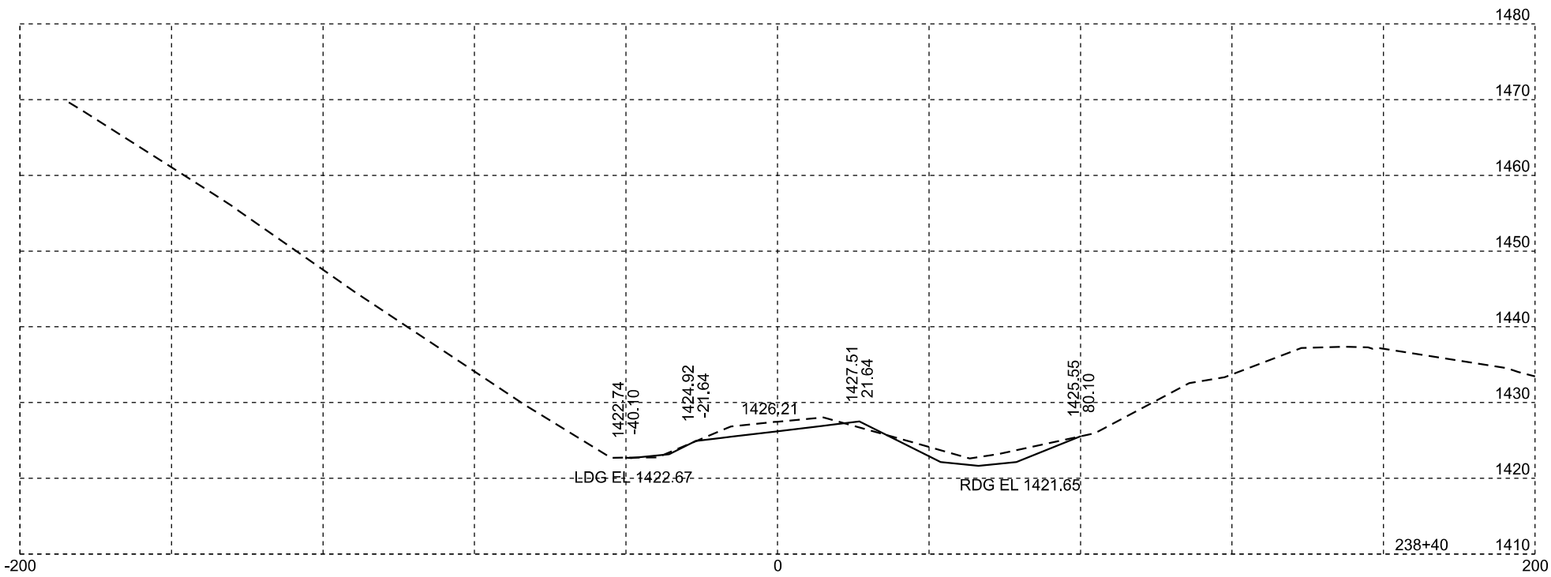

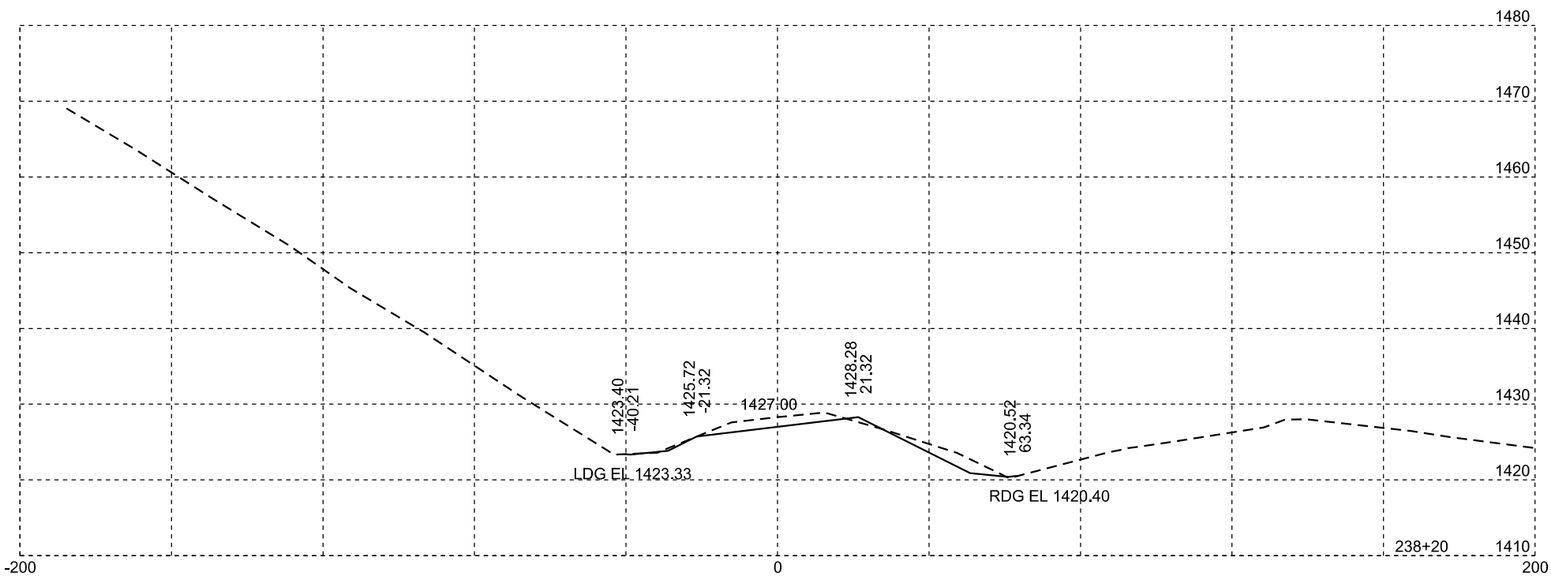

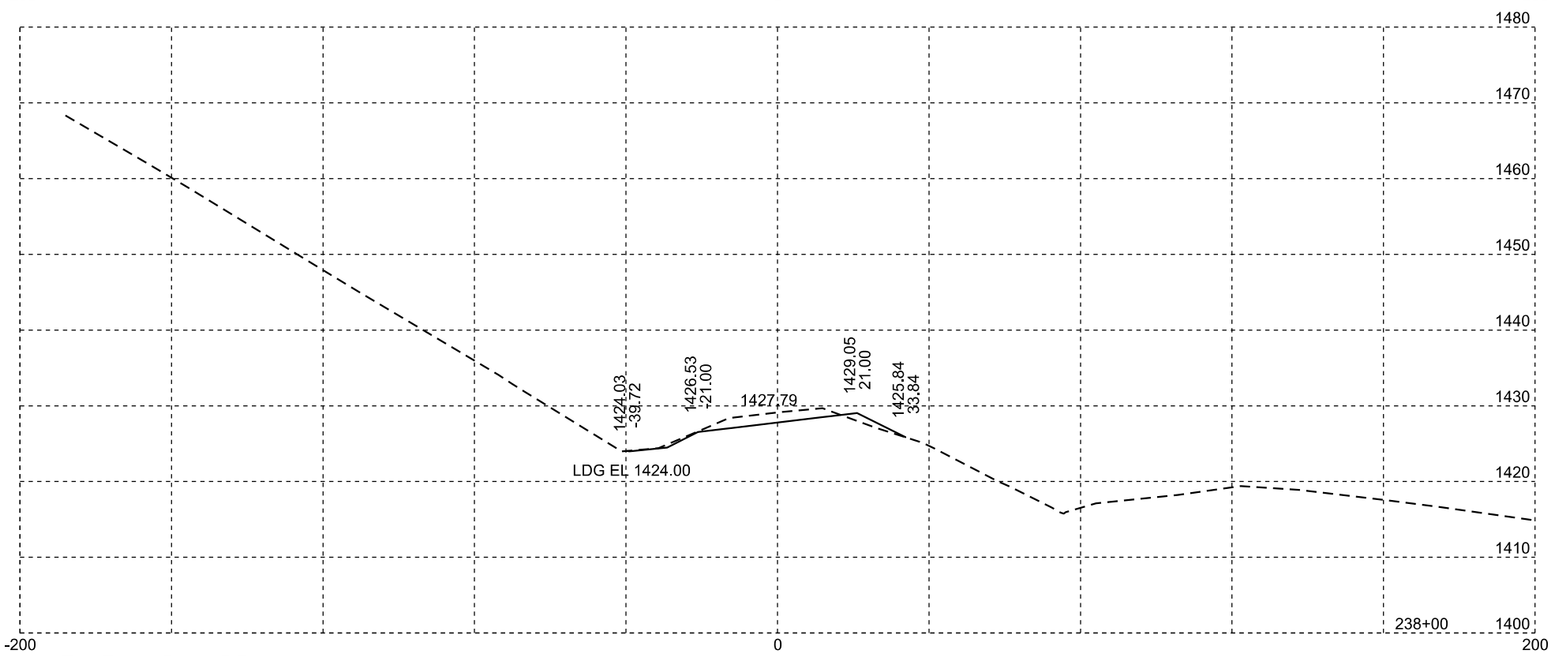

Mainline

Plotting Date: 09/08/2015

STATE OF SOUTH DAKOTA	PROJECT	SHEET NO.	TOTAL SHEETS
	P 1804(43)115	X11	X32

Plotting Date: 09/08/2015

STATE OF SOUTH DAKOTA	PROJECT	SHEET NO.	TOTAL SHEETS
	P 1804(43)115	X12	X32

XR242

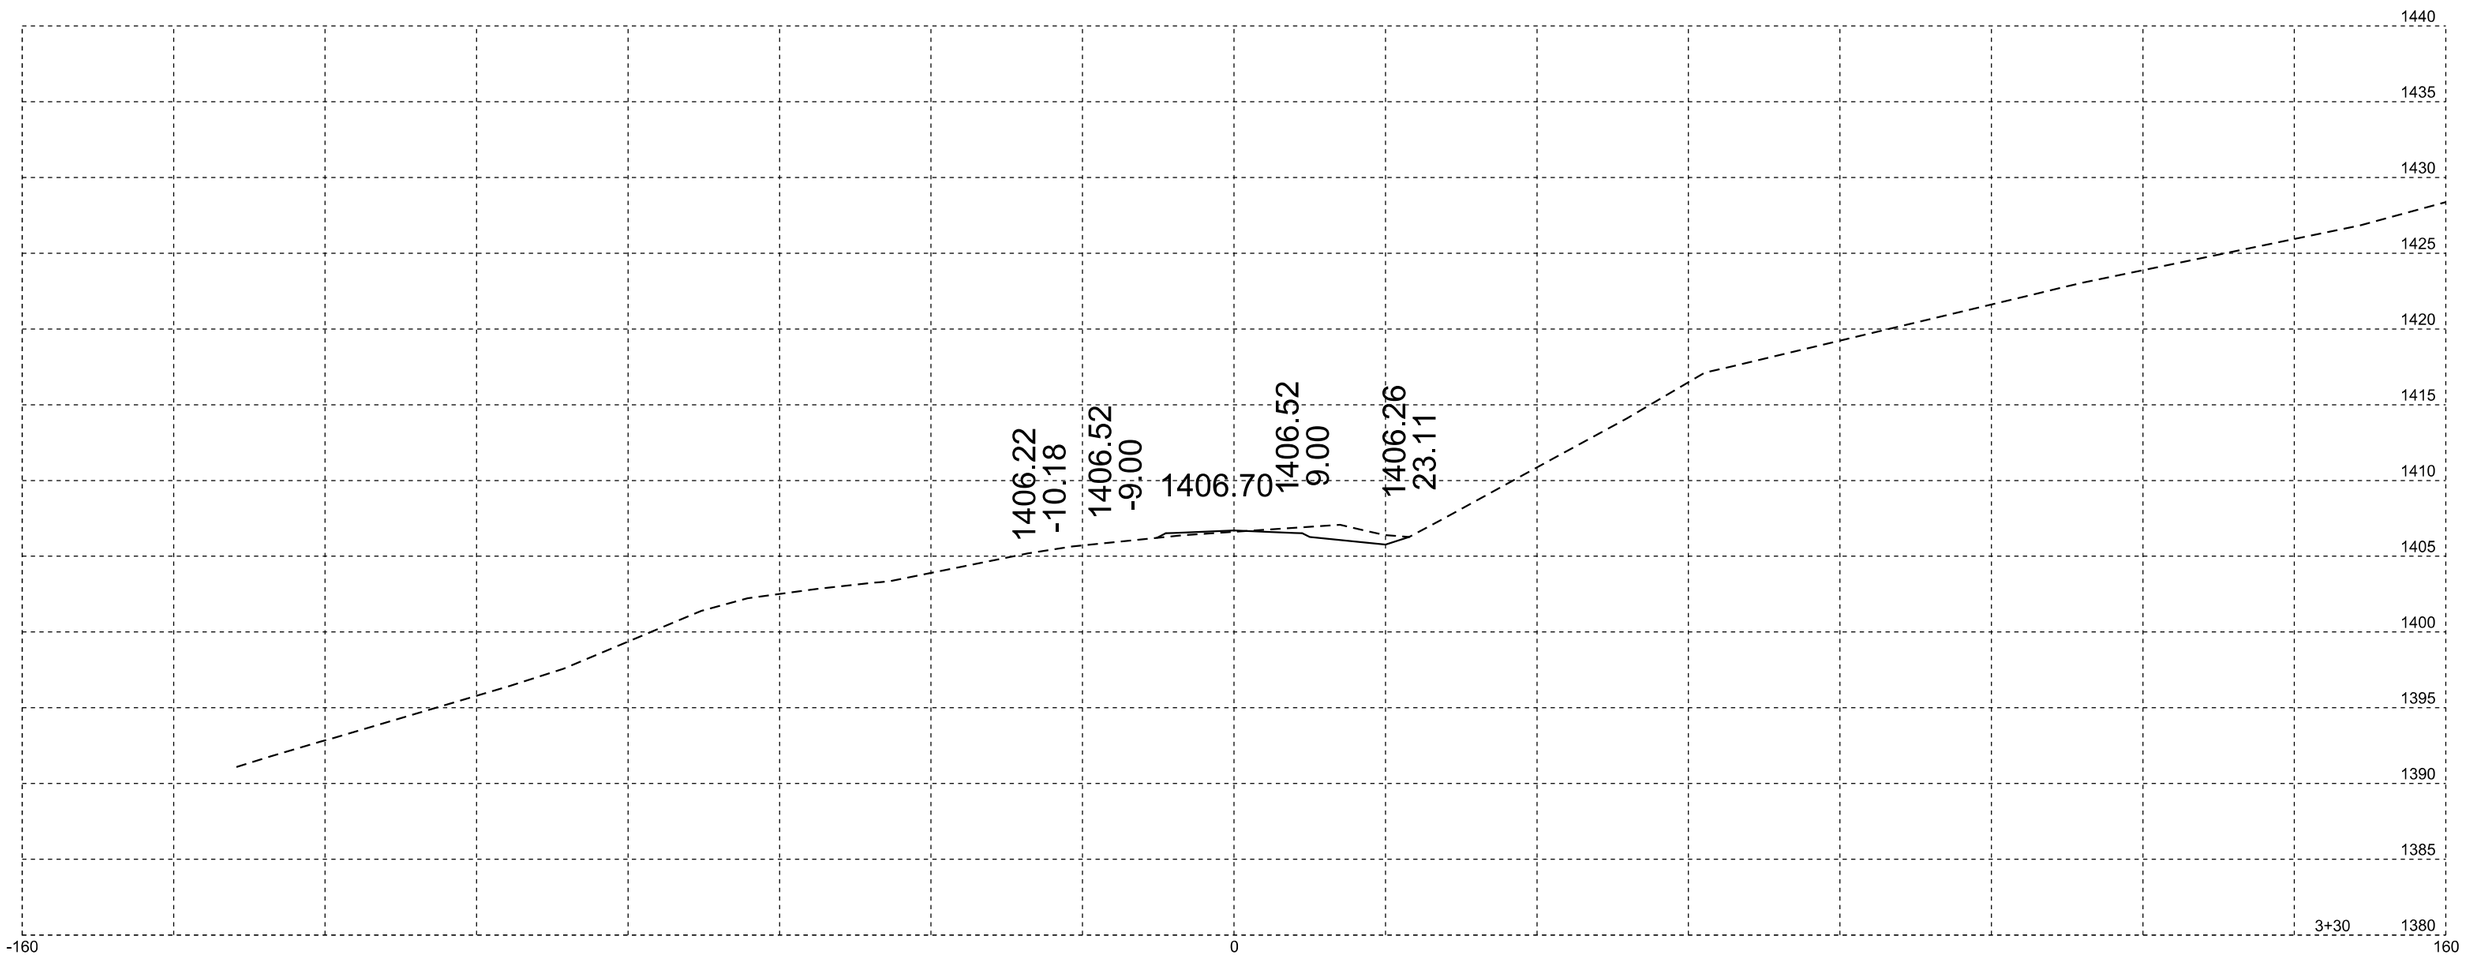

Plotting Date: 09/08/2015

STATE OF SOUTH DAKOTA	PROJECT	SHEET NO.	TOTAL SHEETS
	P 1804(43)115	X13	X32

XR242

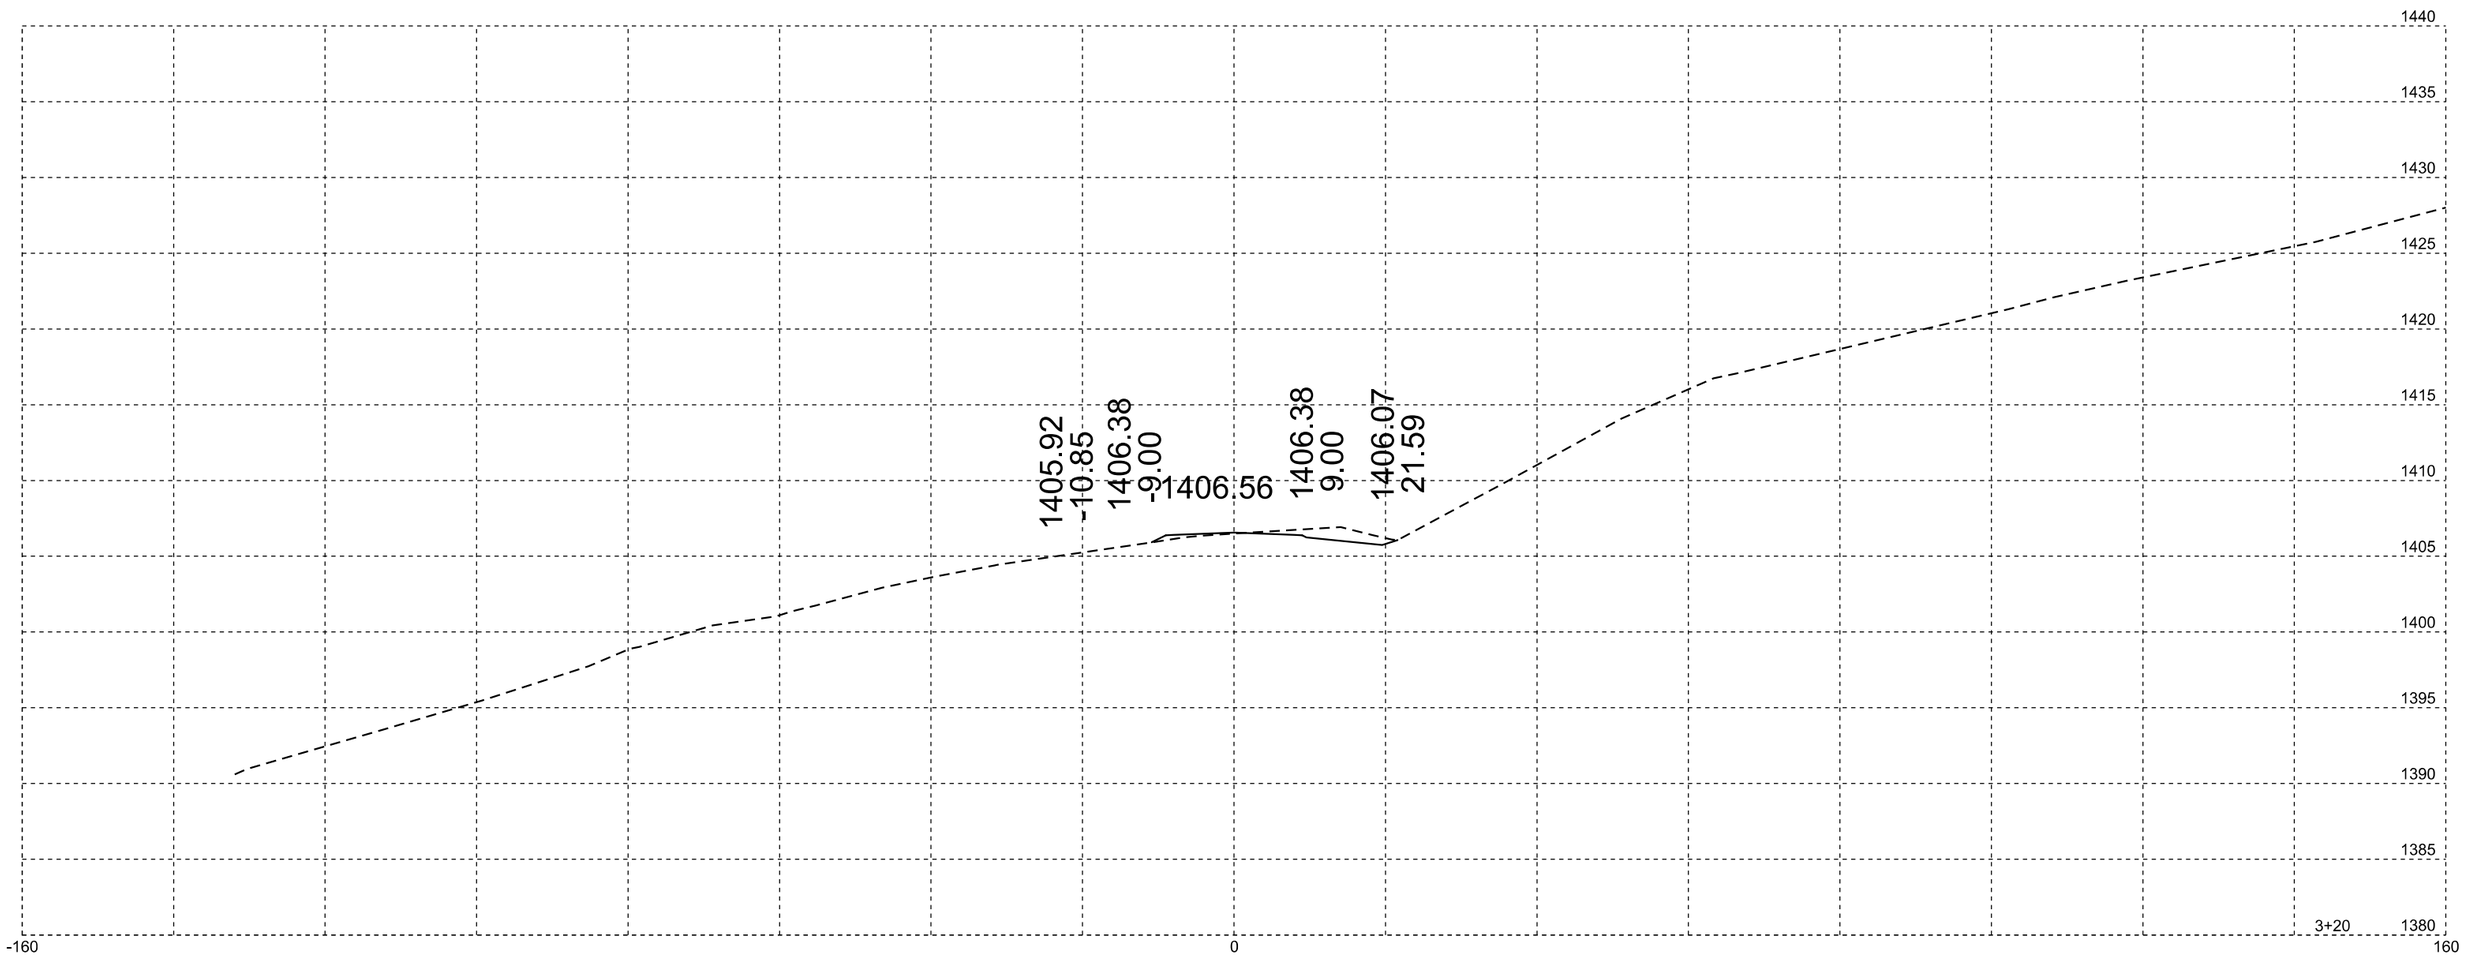

Plotting Date: 09/08/2015

STATE OF SOUTH DAKOTA	PROJECT	SHEET NO.	TOTAL SHEETS
	P 1804(43)115	X14	X32

XR242

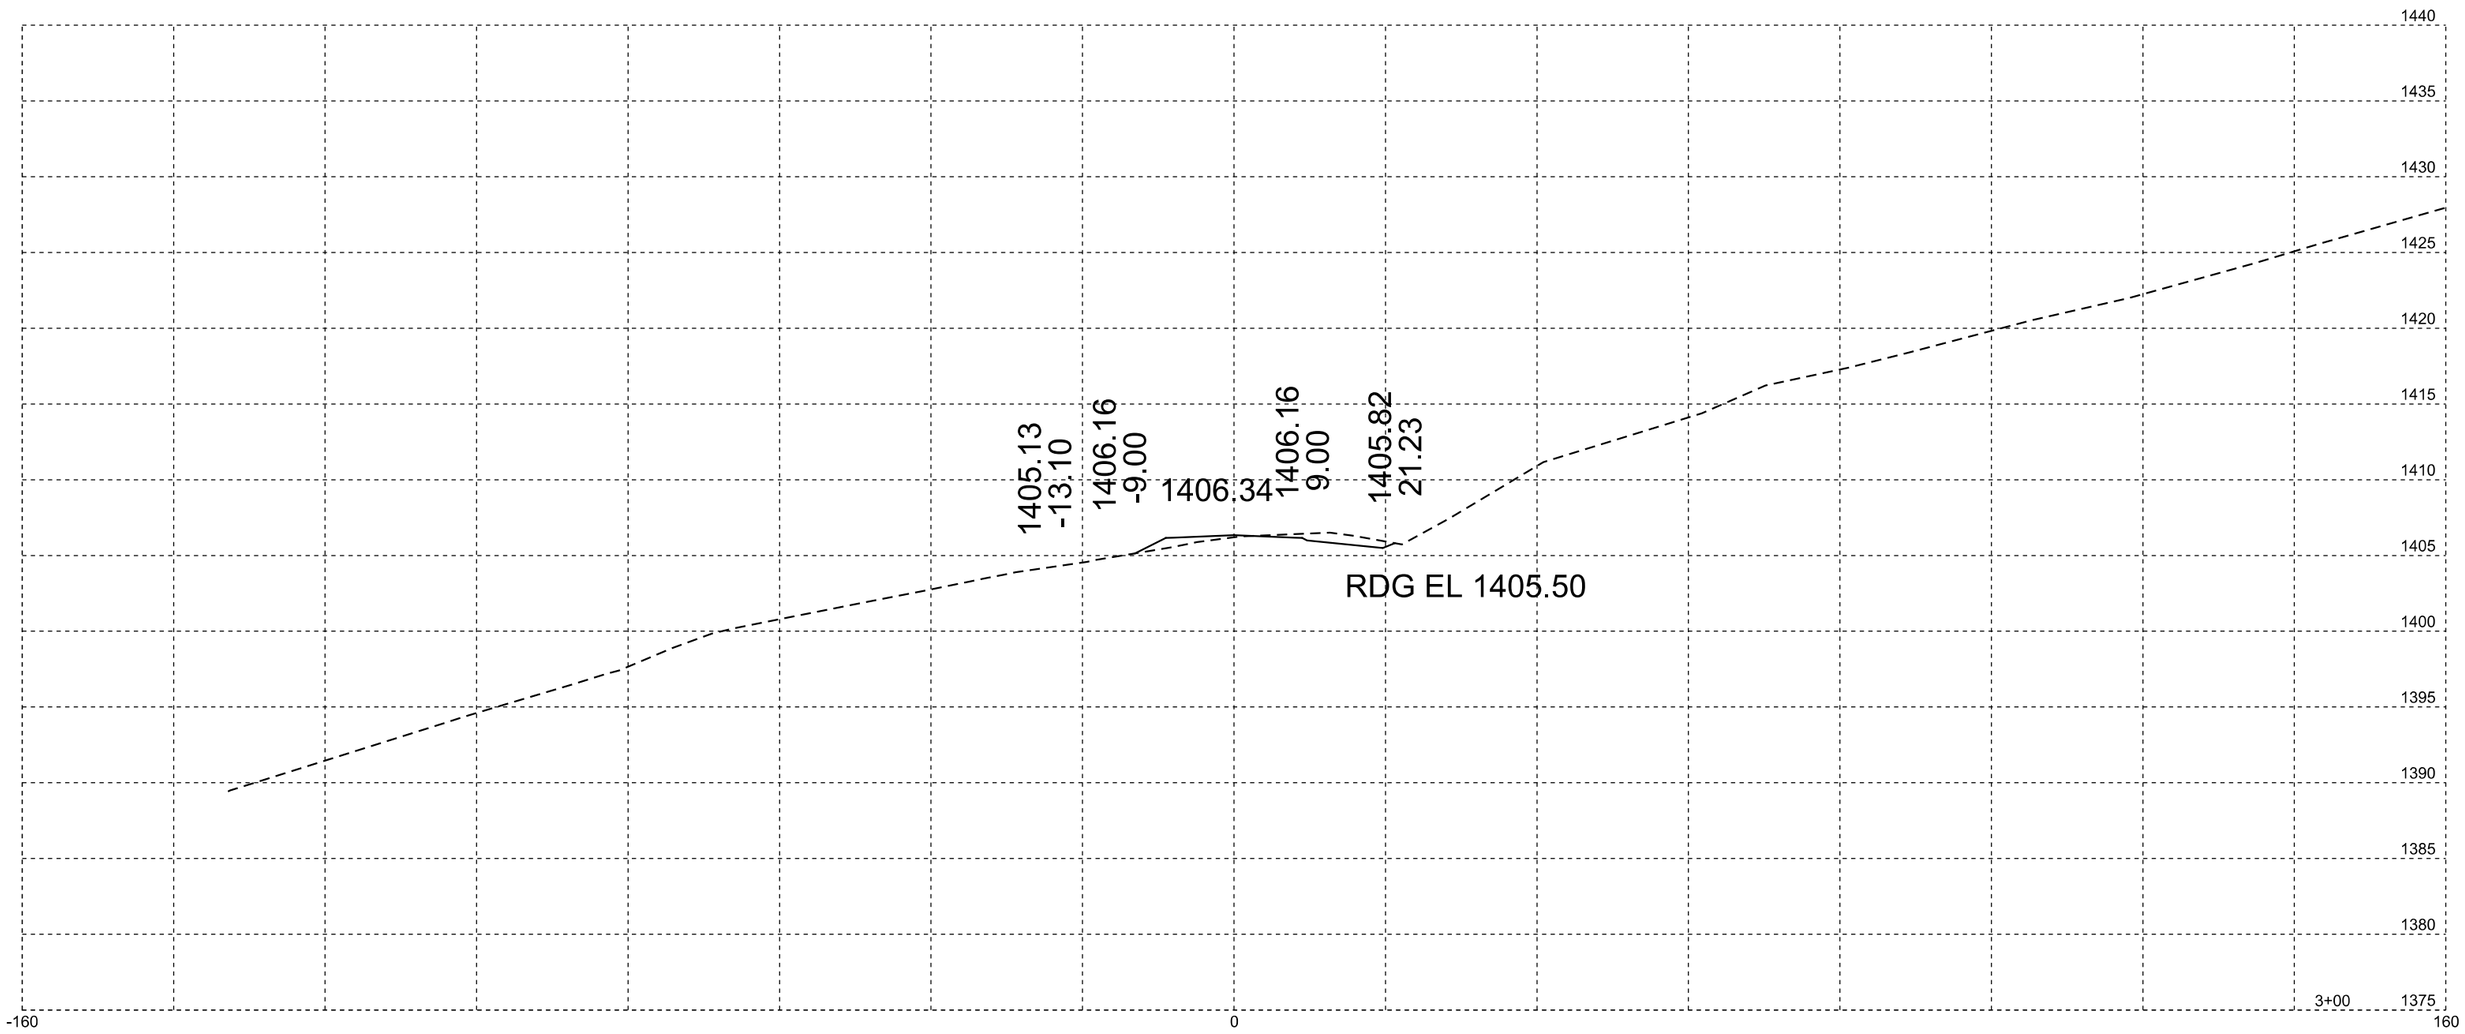

Plotting Date: 09/08/2015

STATE OF SOUTH DAKOTA	PROJECT	SHEET NO.	TOTAL SHEETS
	P 1804(43)115	X15	X32

XR242

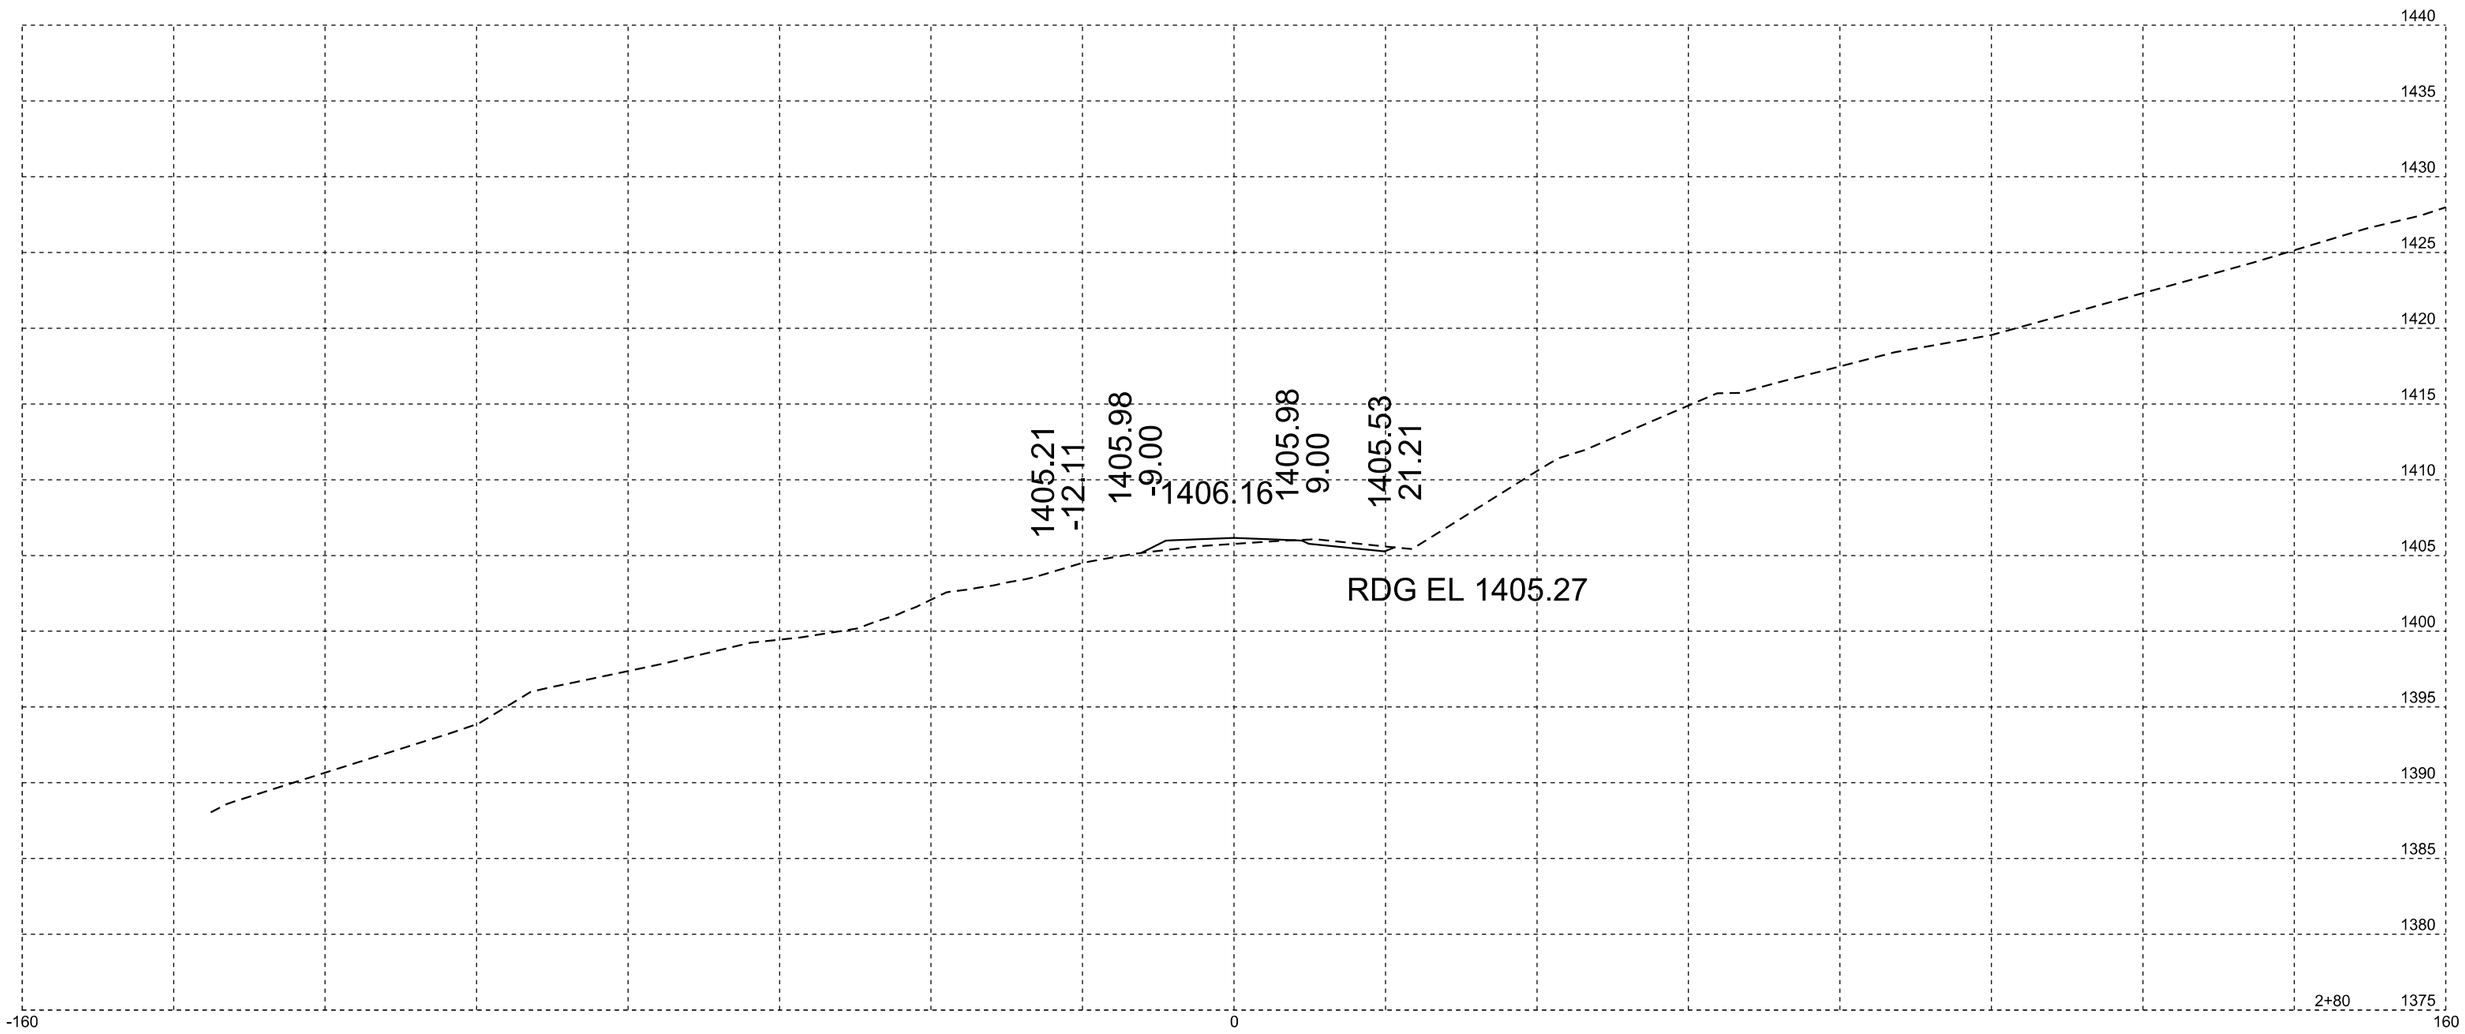

Plotting Date: 09/08/2015

STATE OF SOUTH DAKOTA	PROJECT	SHEET NO.	TOTAL SHEETS
	P 1804(43)115	X16	X32

XR242

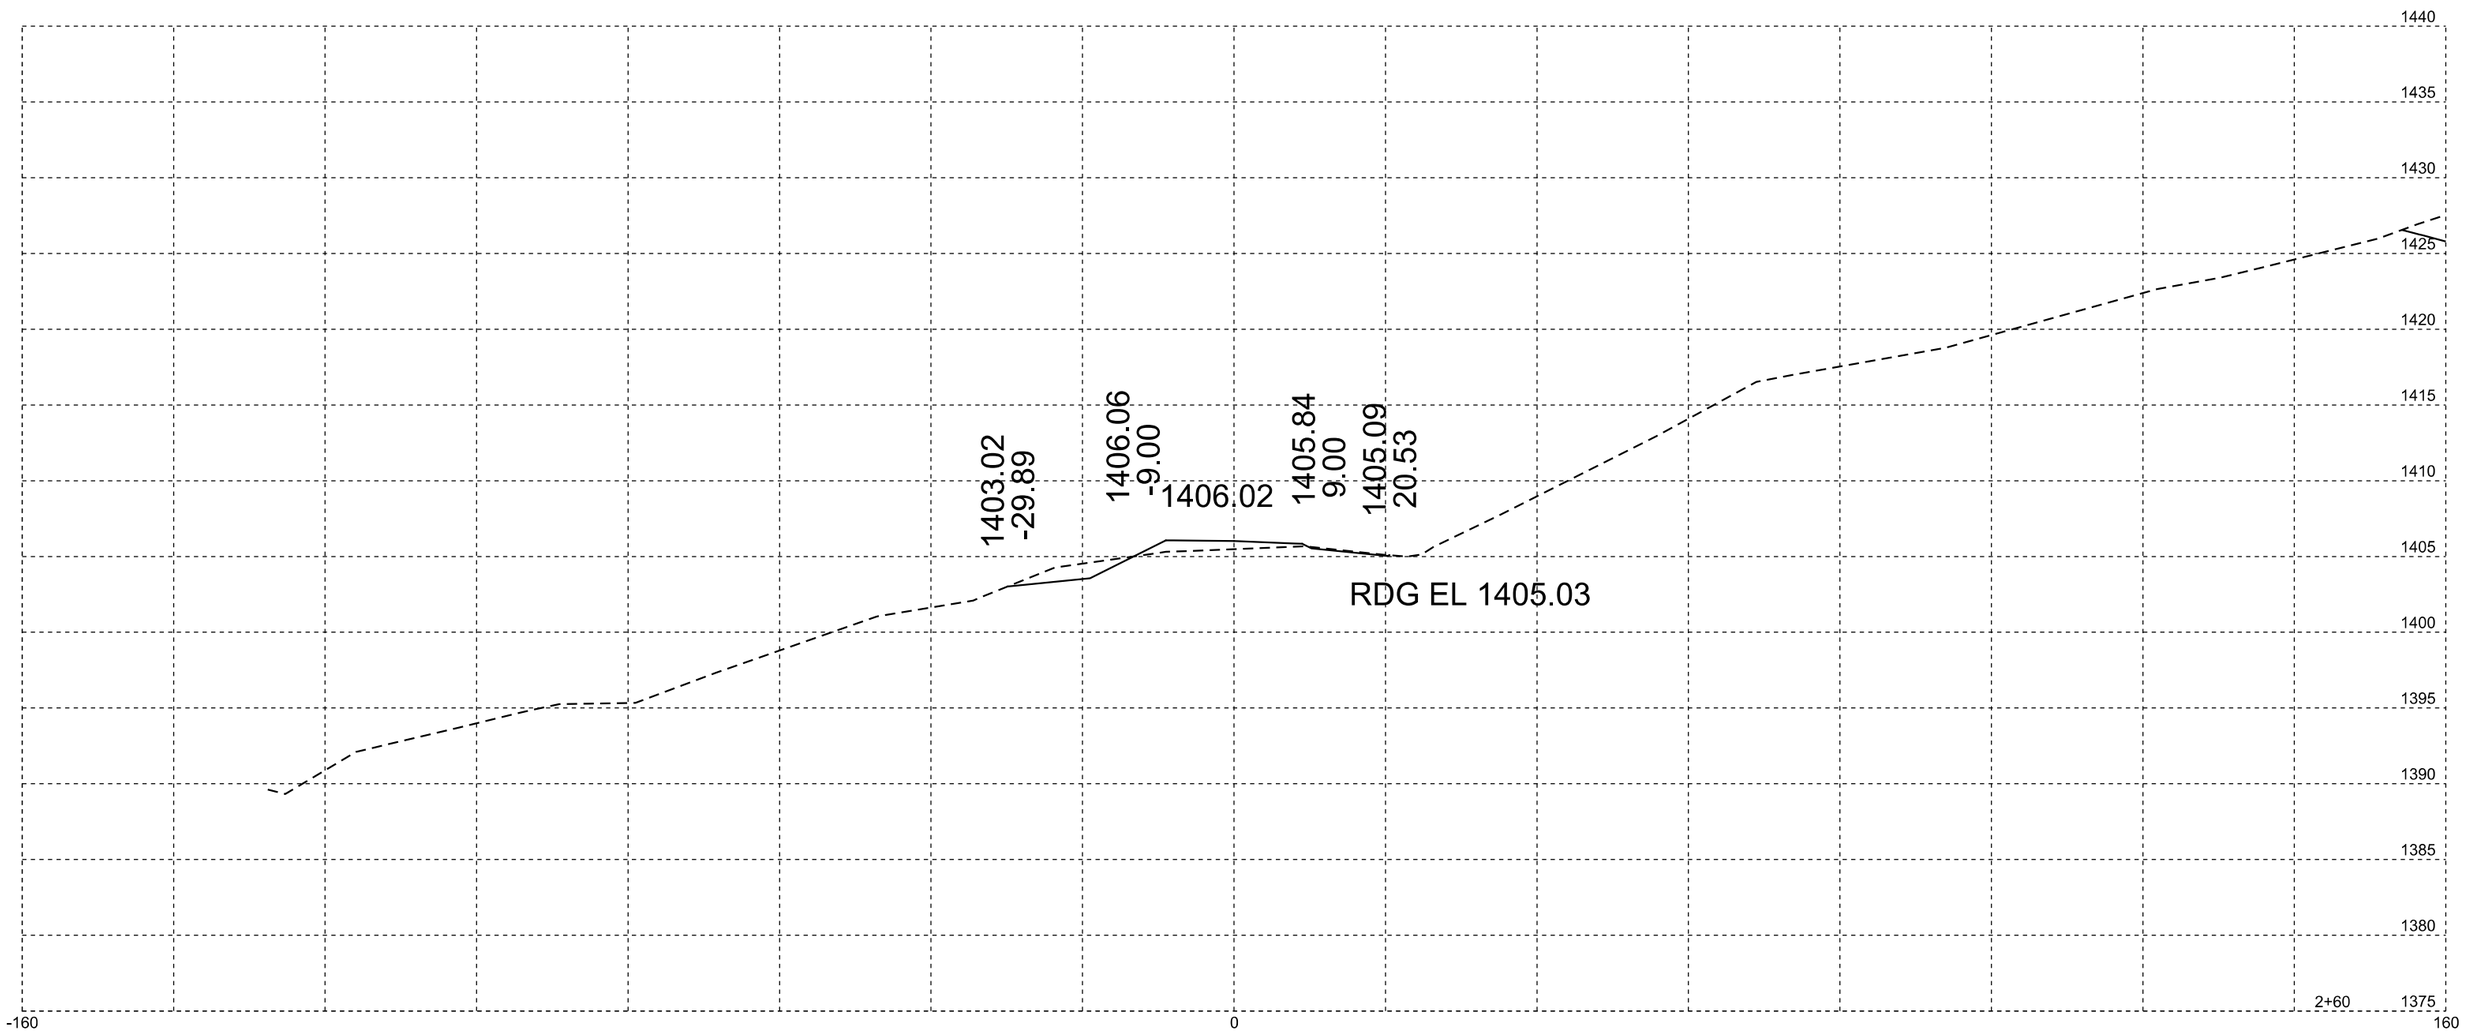

Plotting Date: 09/08/2015

STATE OF SOUTH DAKOTA	PROJECT	SHEET NO.	TOTAL SHEETS
	P 1804(43)115	X17	X32

XR242

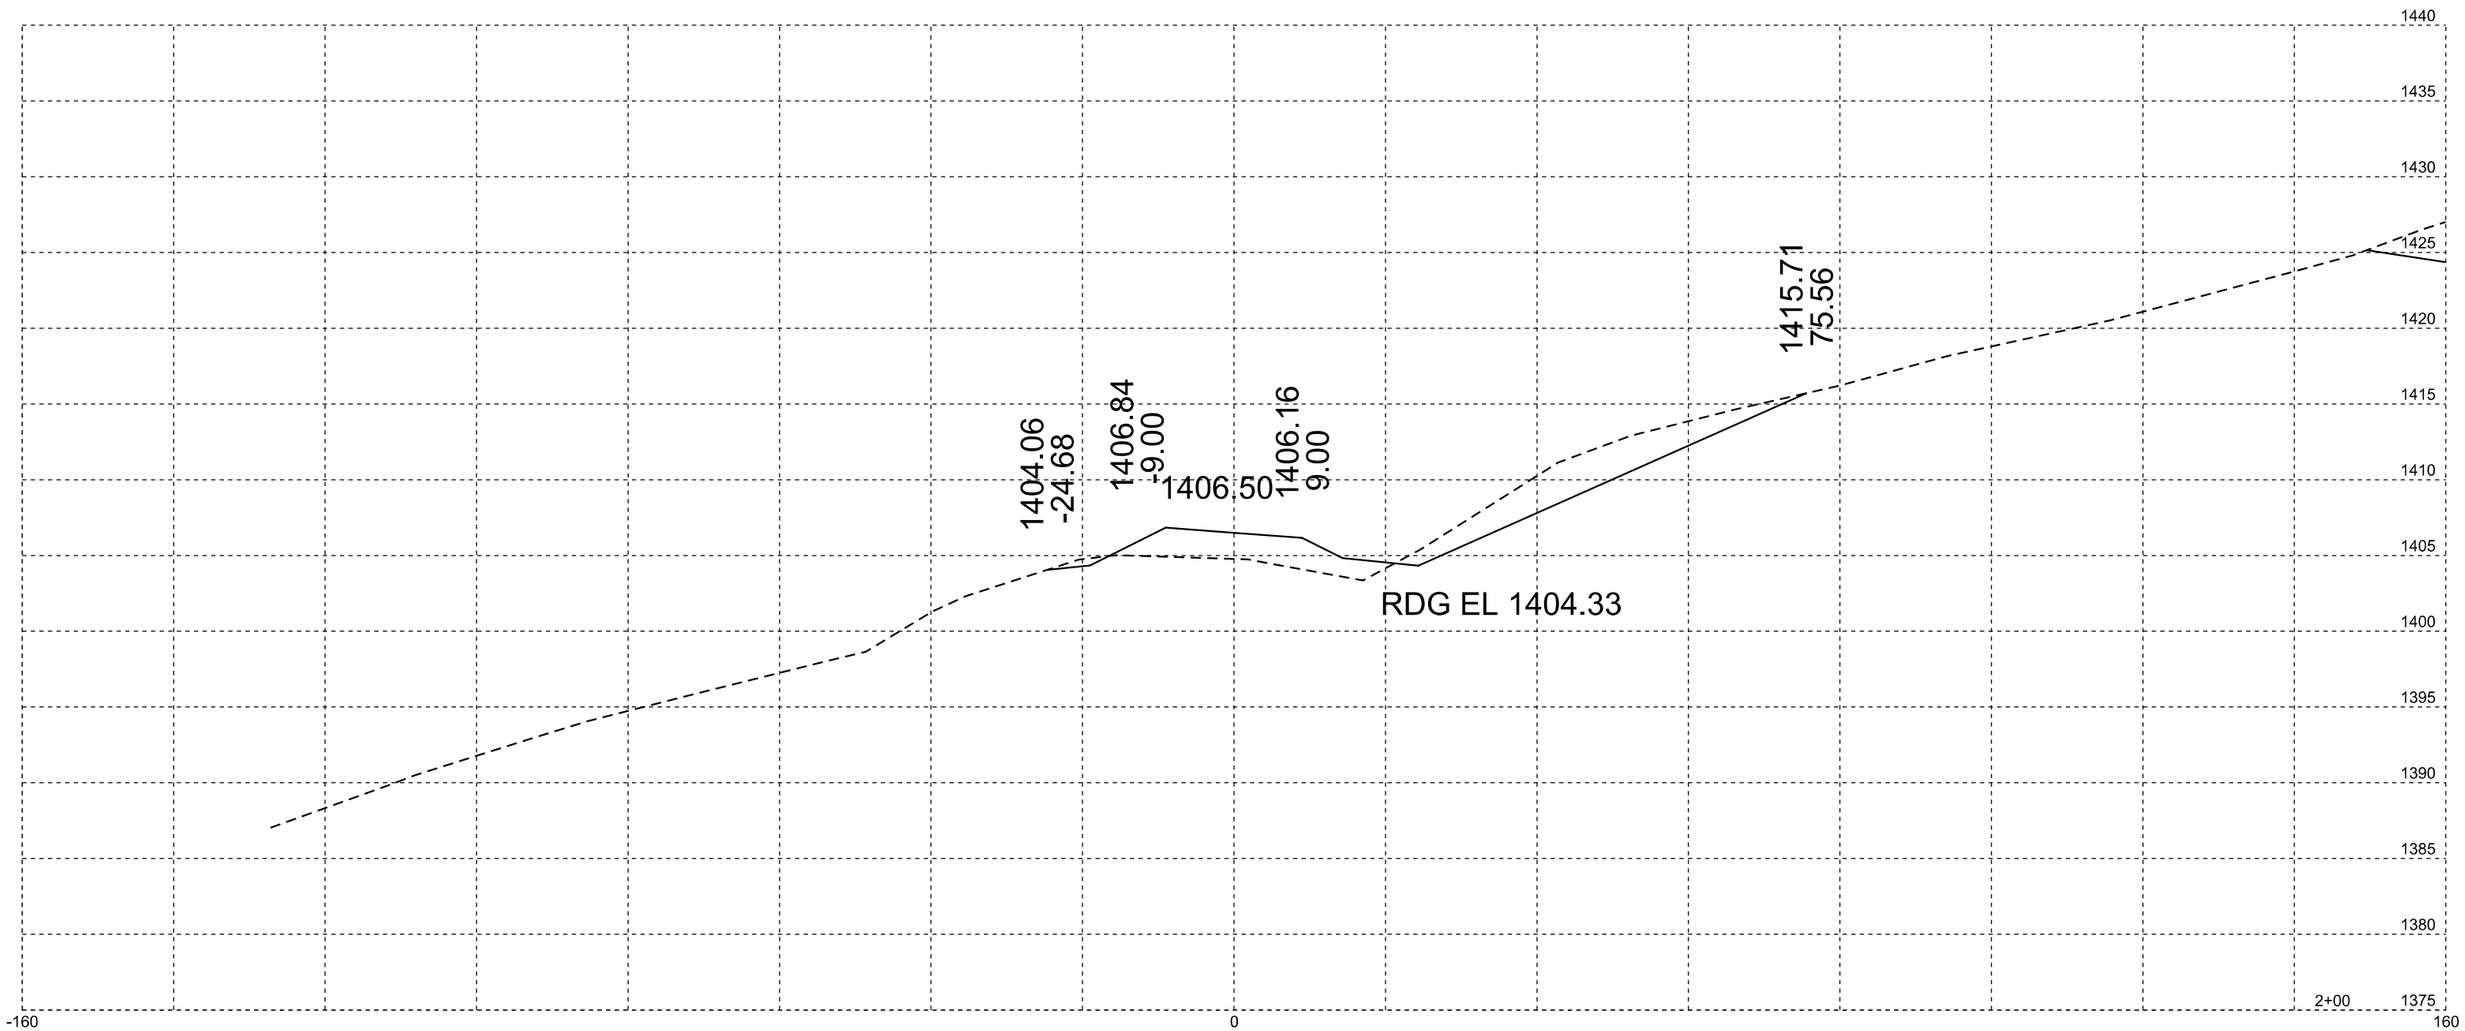

Plotting Date: 09/08/2015

STATE OF SOUTH DAKOTA	PROJECT	SHEET NO.	TOTAL SHEETS
	P 1804(43)115	X18	X32

XR242

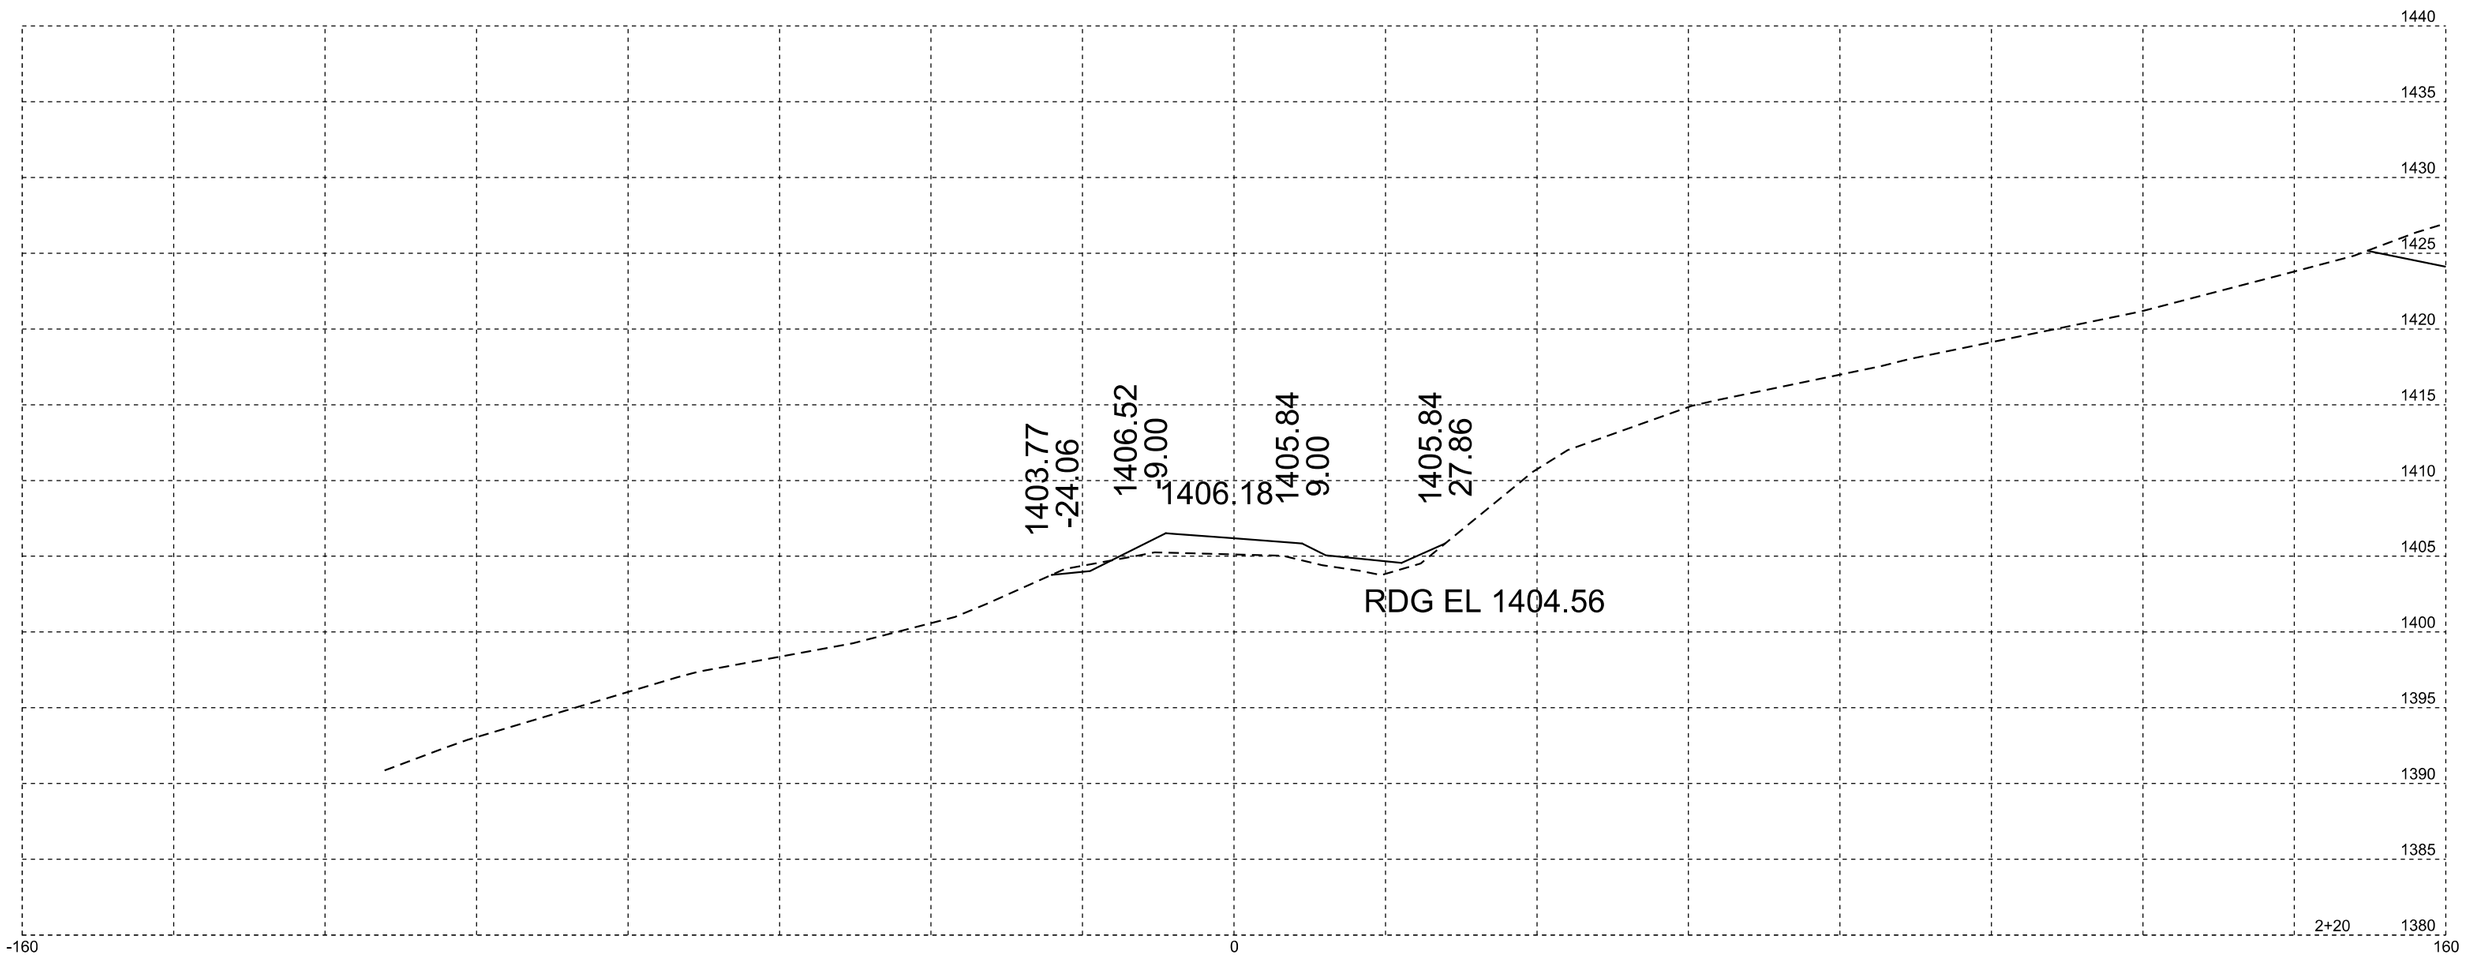

Plotting Date: 09/08/2015

STATE OF SOUTH DAKOTA	PROJECT	SHEET NO.	TOTAL SHEETS
	P 1804(43)115	X19	X32

XR242

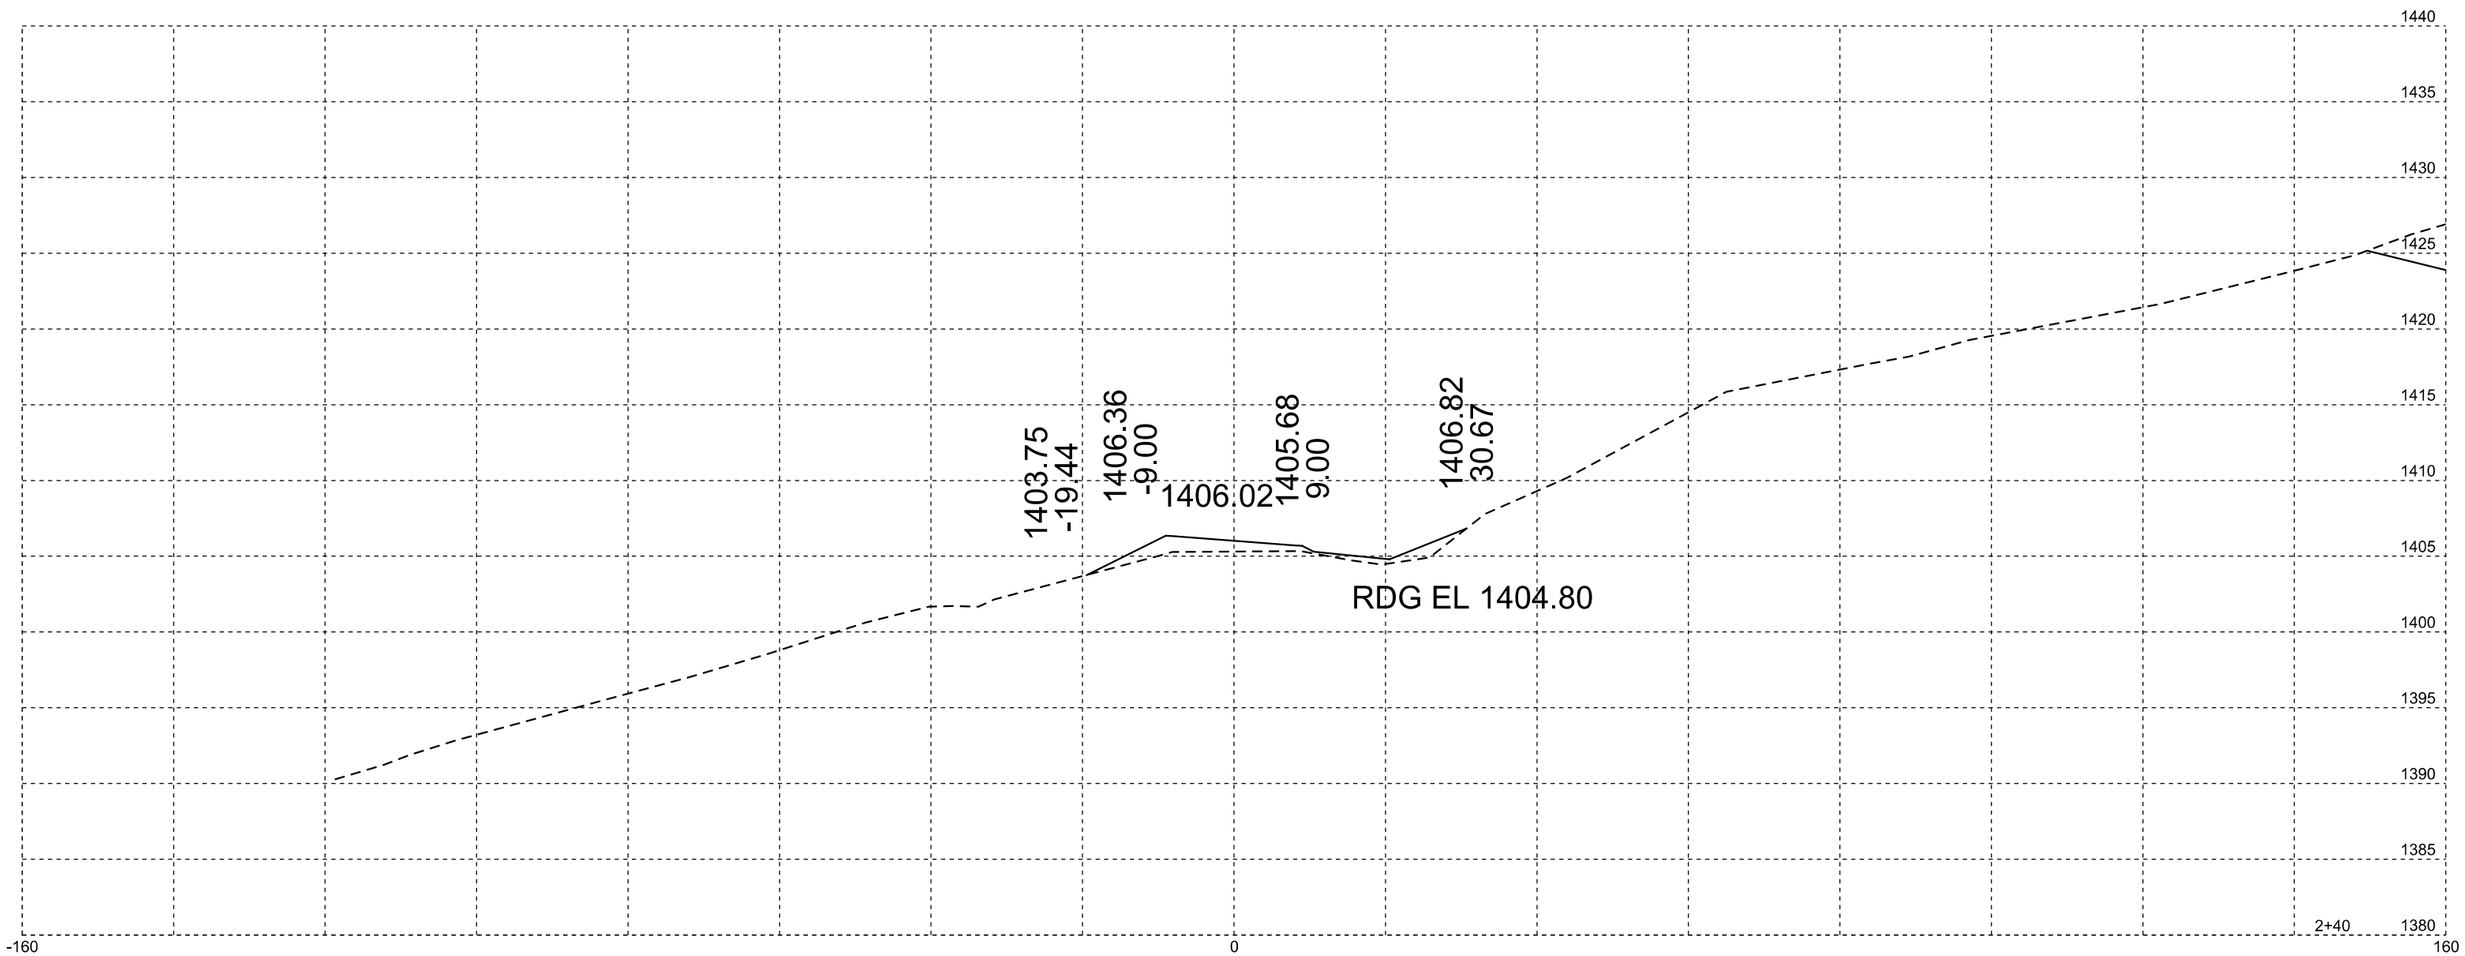

Plotting Date: 09/08/2015

STATE OF SOUTH DAKOTA	PROJECT	SHEET NO.	TOTAL SHEETS
	P 1804(43)115	X20	X32

XR242

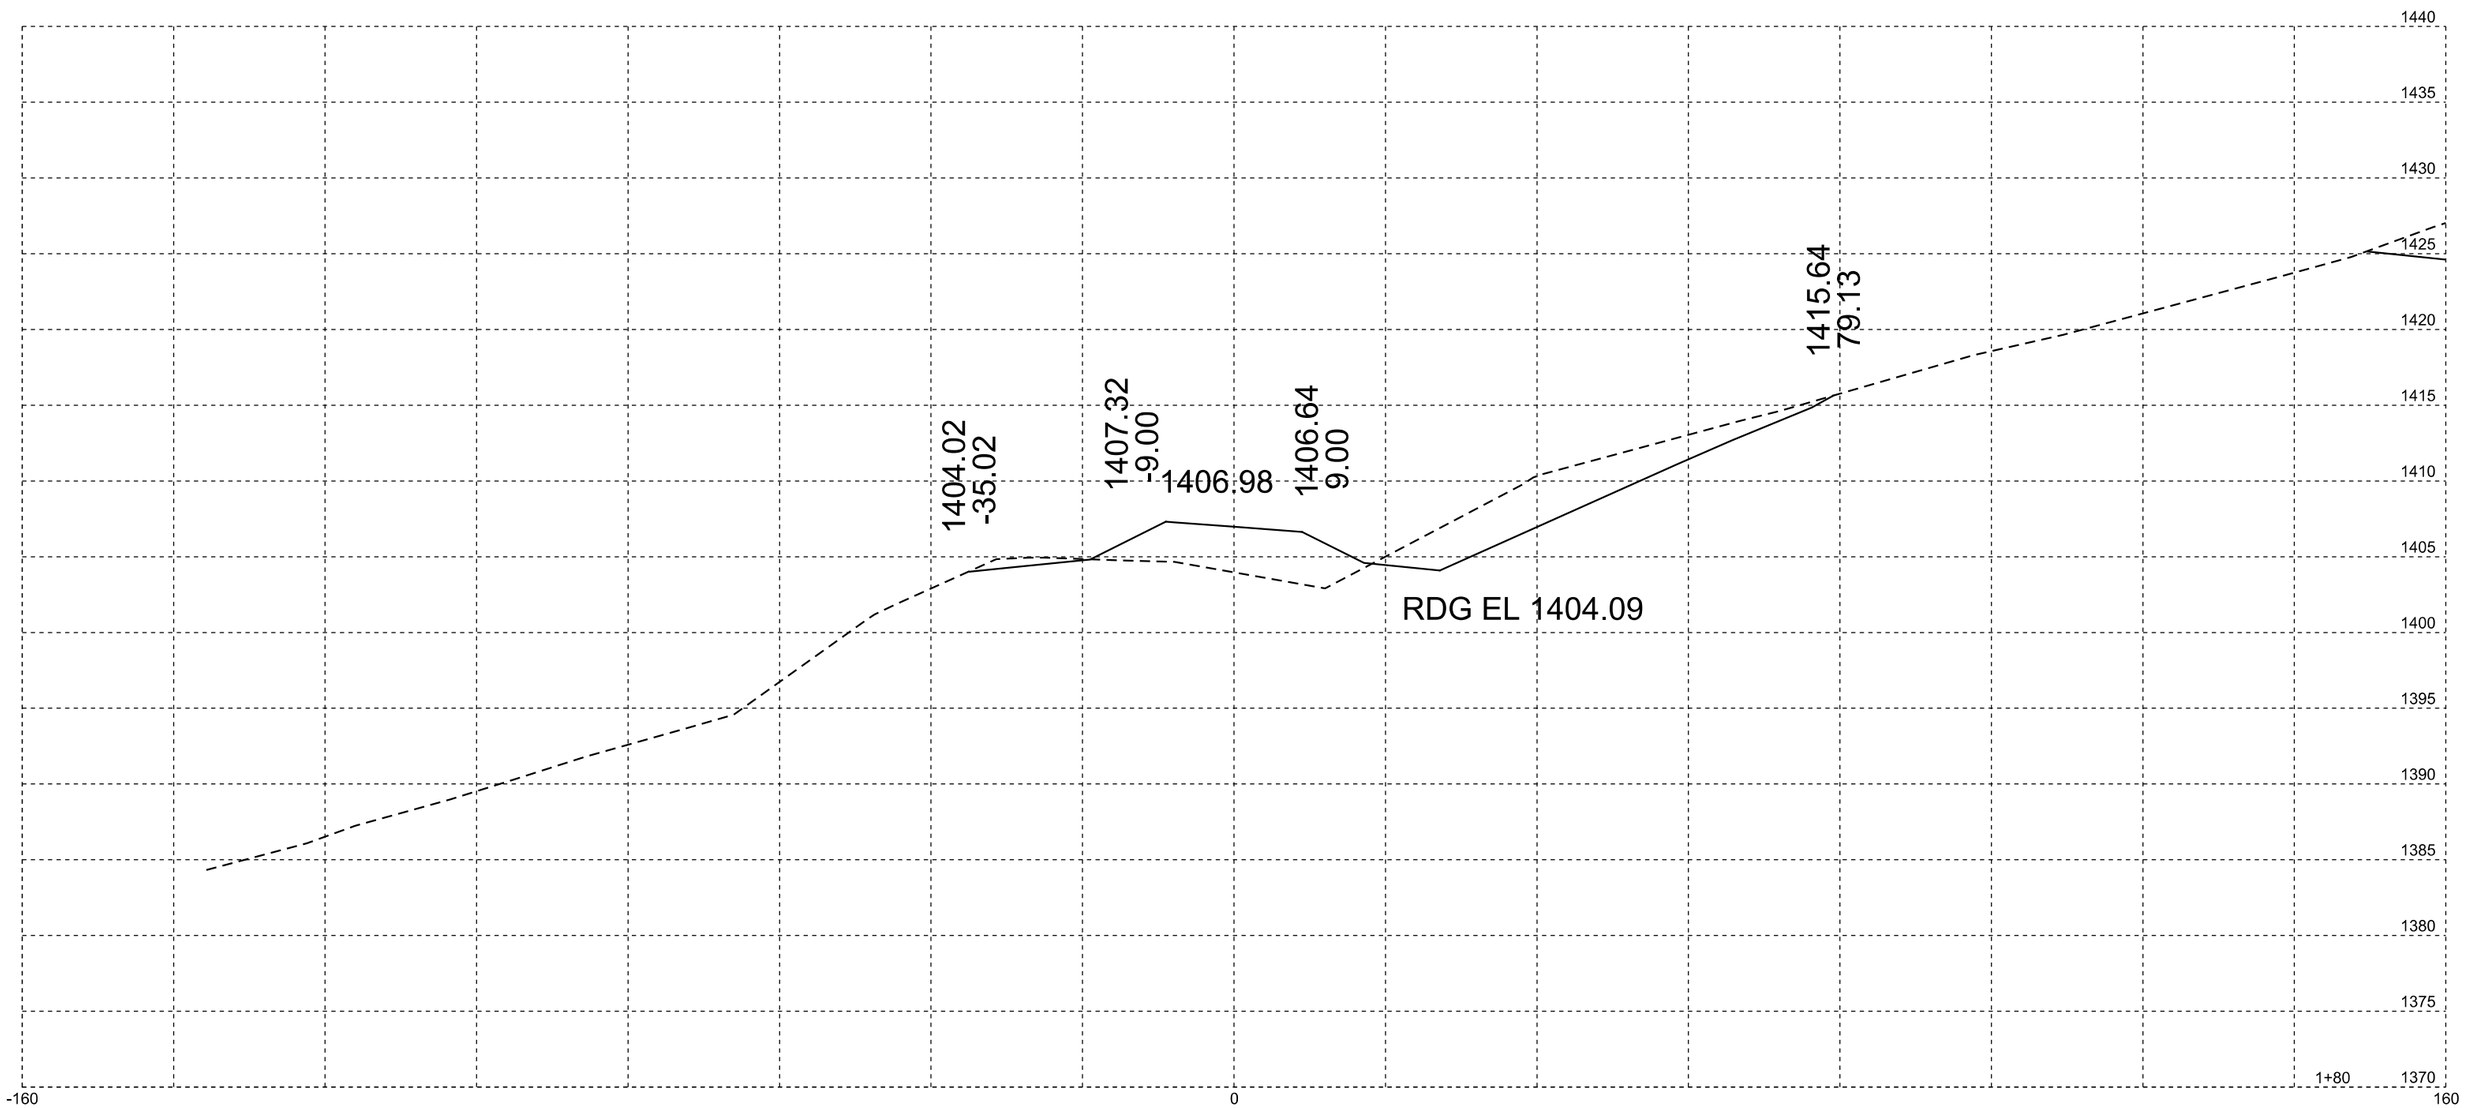

Plotting Date: 09/08/2015

STATE OF SOUTH DAKOTA	PROJECT	SHEET NO.	TOTAL SHEETS
	P 1804(43)115	X21	X32

XR242

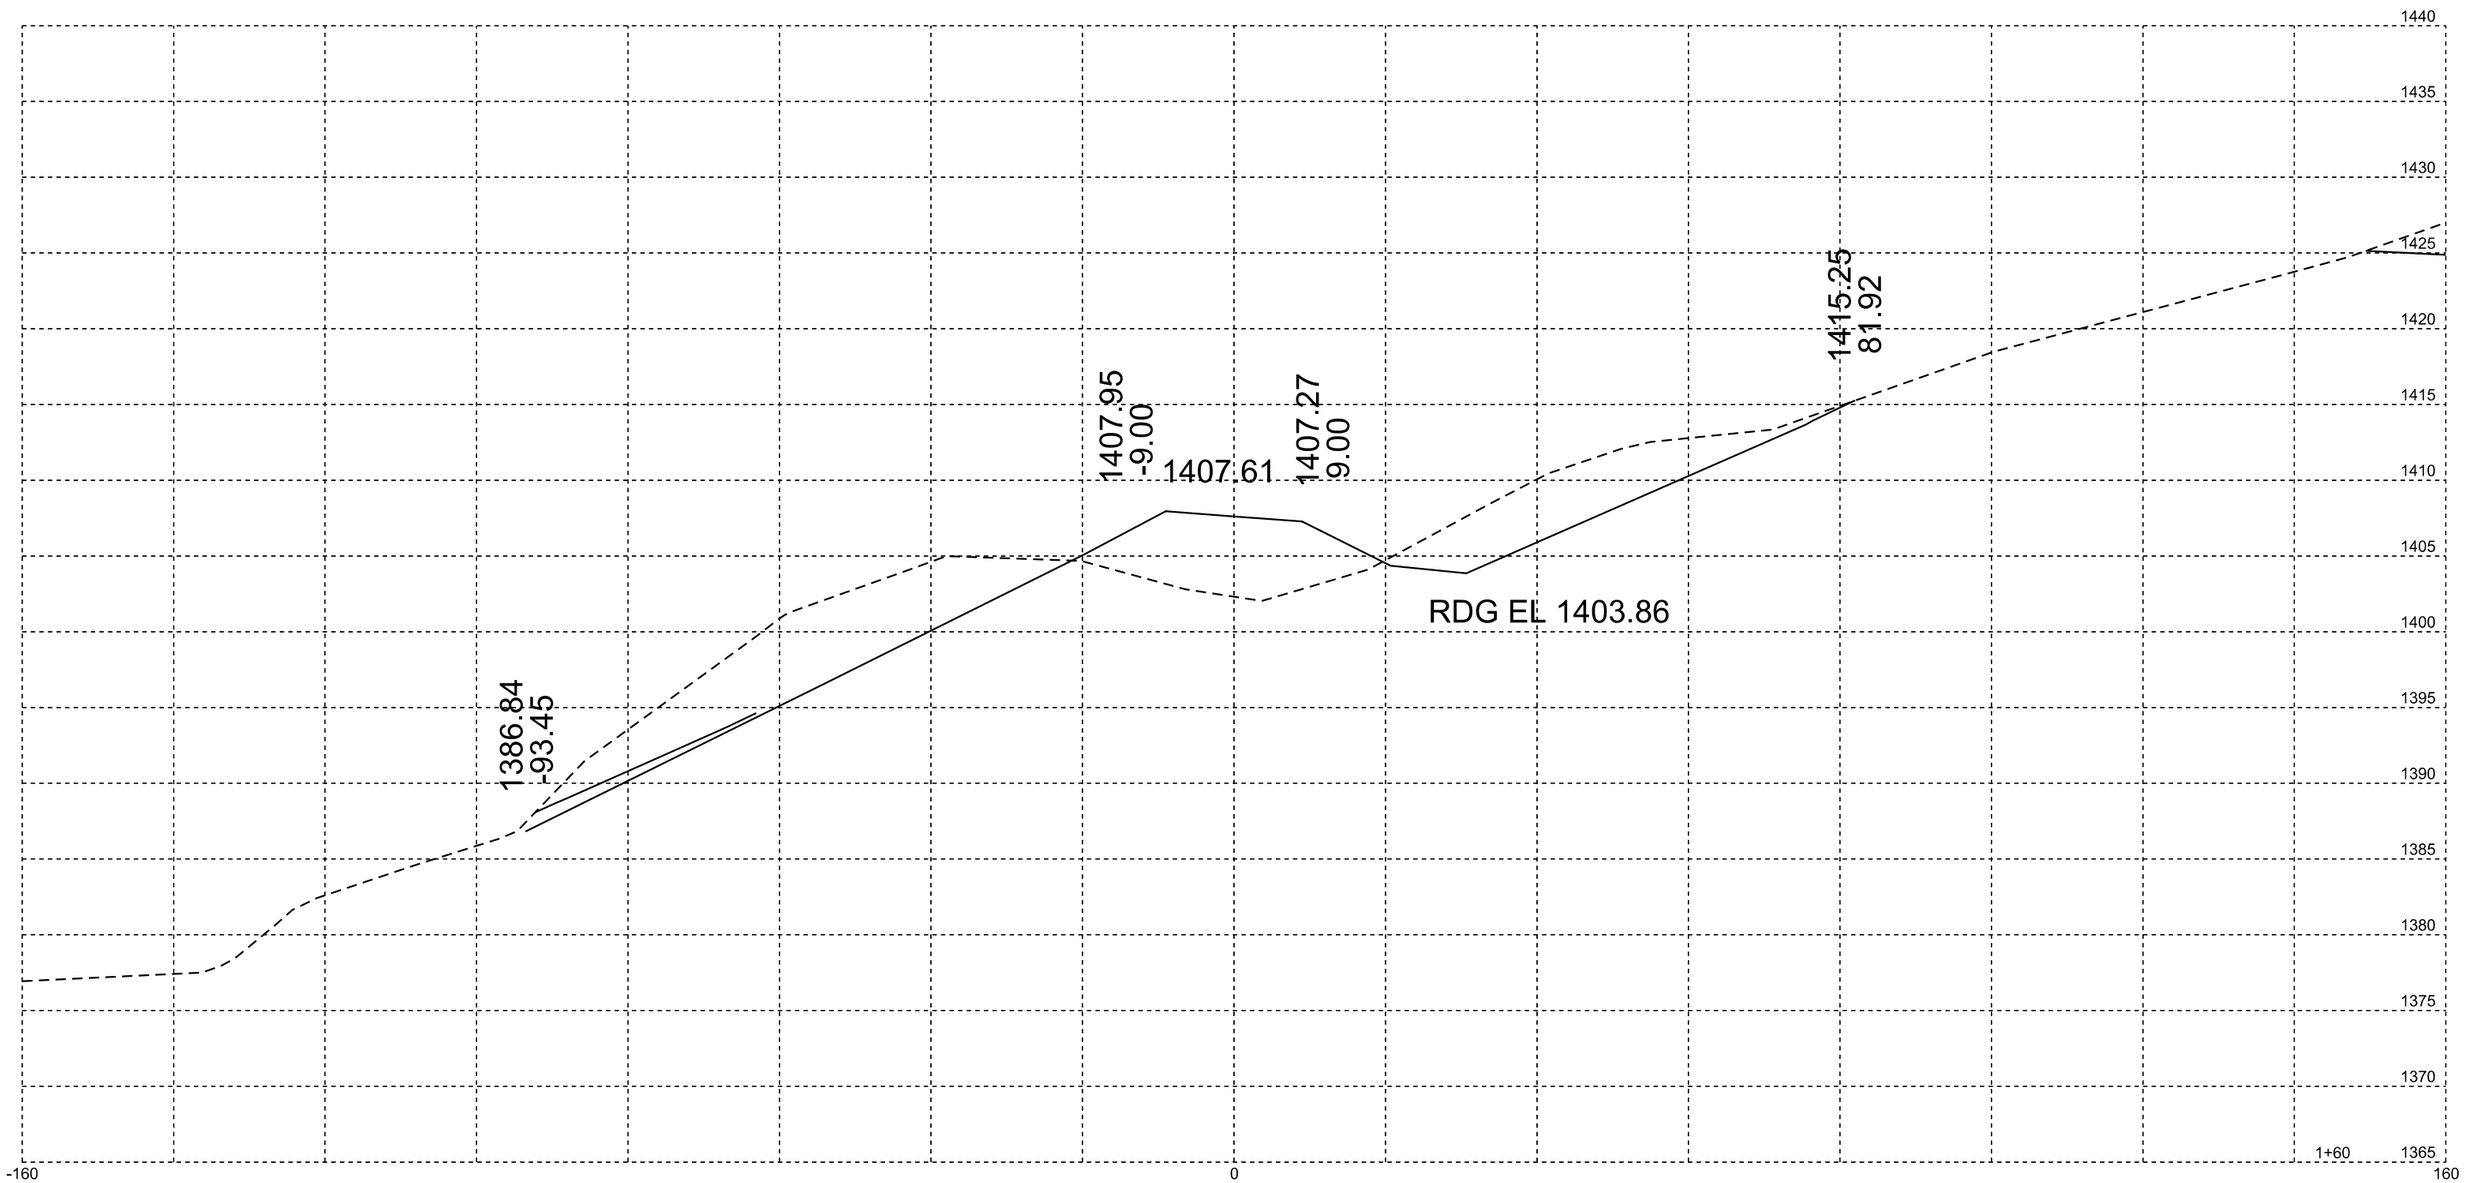

Plotting Date: 09/08/2015

STATE OF SOUTH DAKOTA	PROJECT	SHEET NO.	TOTAL SHEETS
	P 1804(43)115	X22	X32

XR242

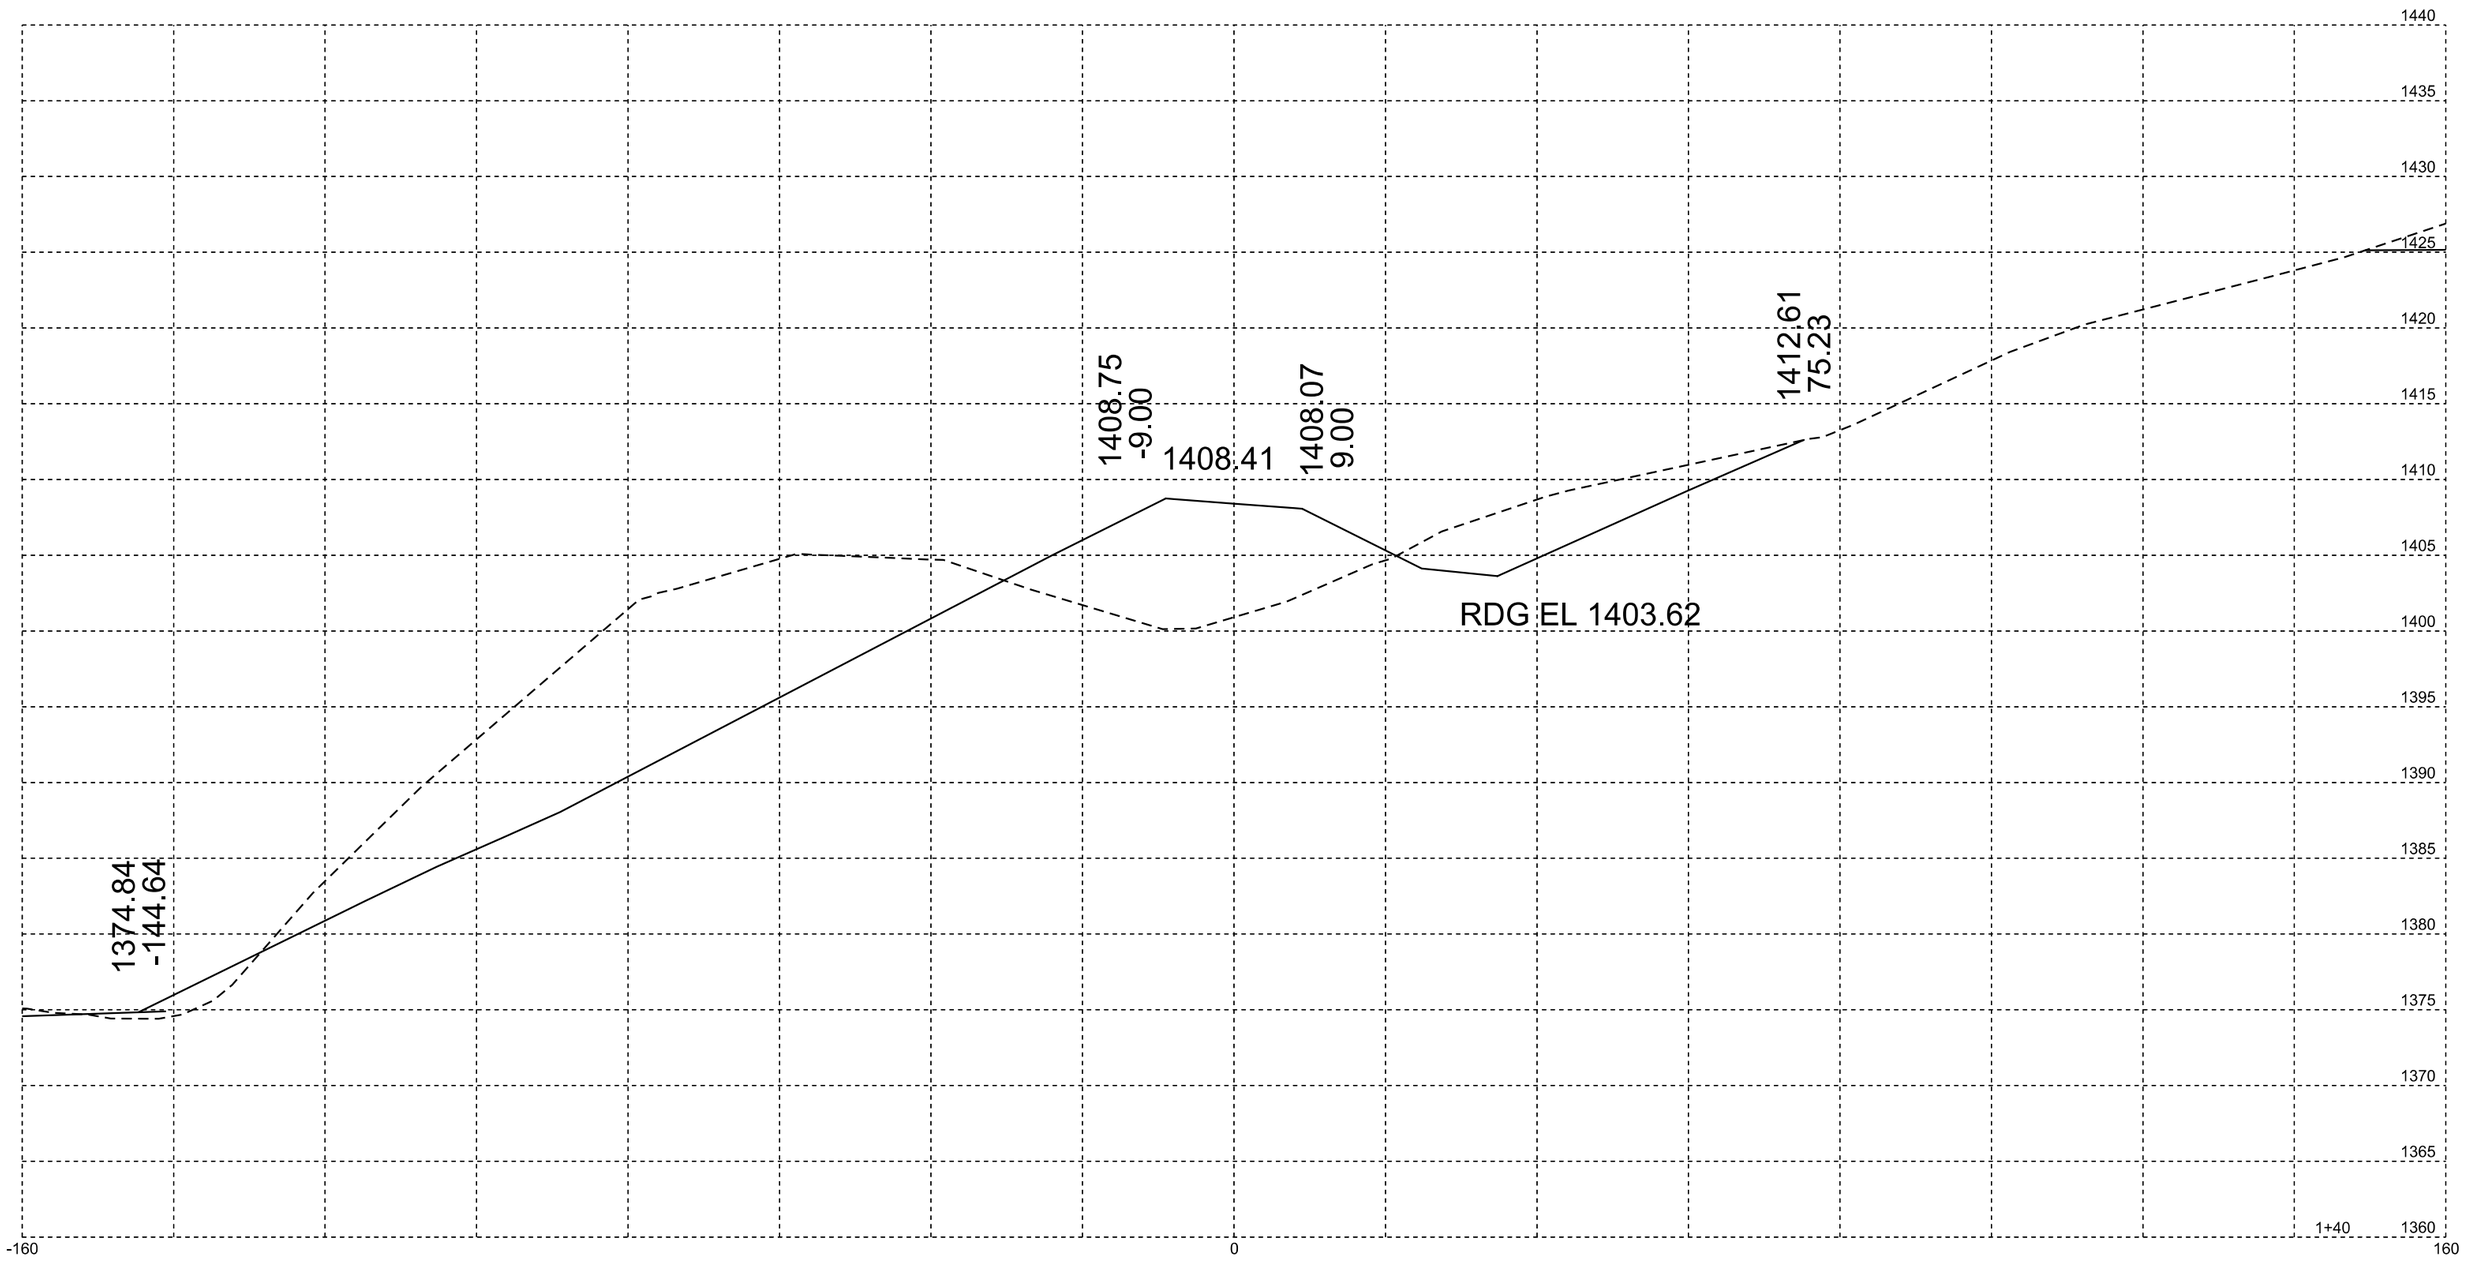

Plotting Date: 09/08/2015

STATE OF SOUTH DAKOTA	PROJECT	SHEET NO.	TOTAL SHEETS
	P 1804(43)115	X23	X32

XR242

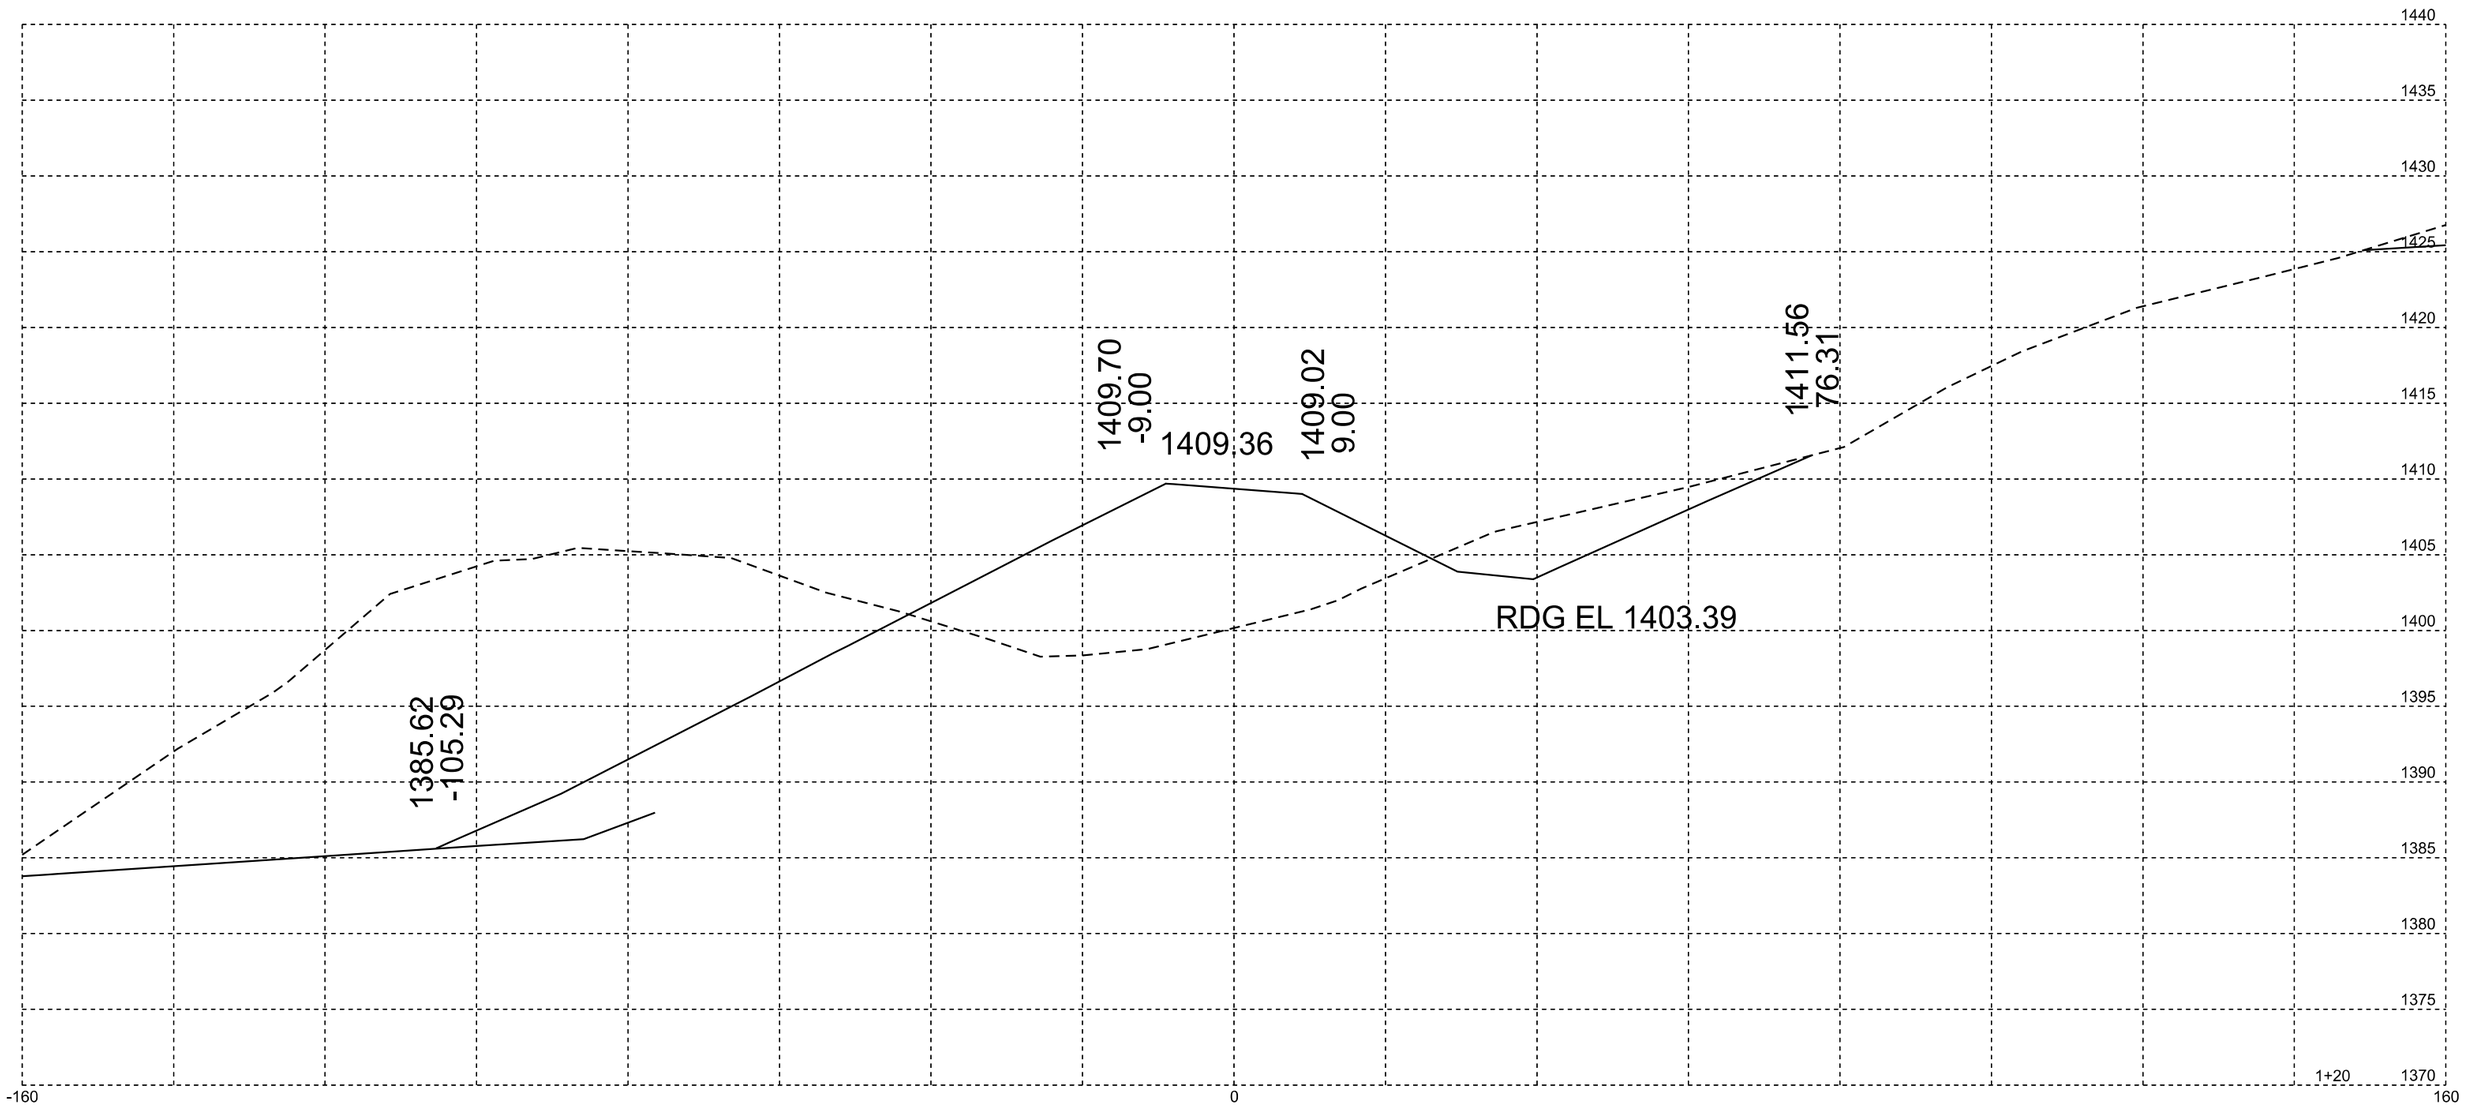

Plotting Date: 09/08/2015

STATE OF SOUTH DAKOTA	PROJECT	SHEET NO.	TOTAL SHEETS
	P 1804(43)115	X24	X32

XR242

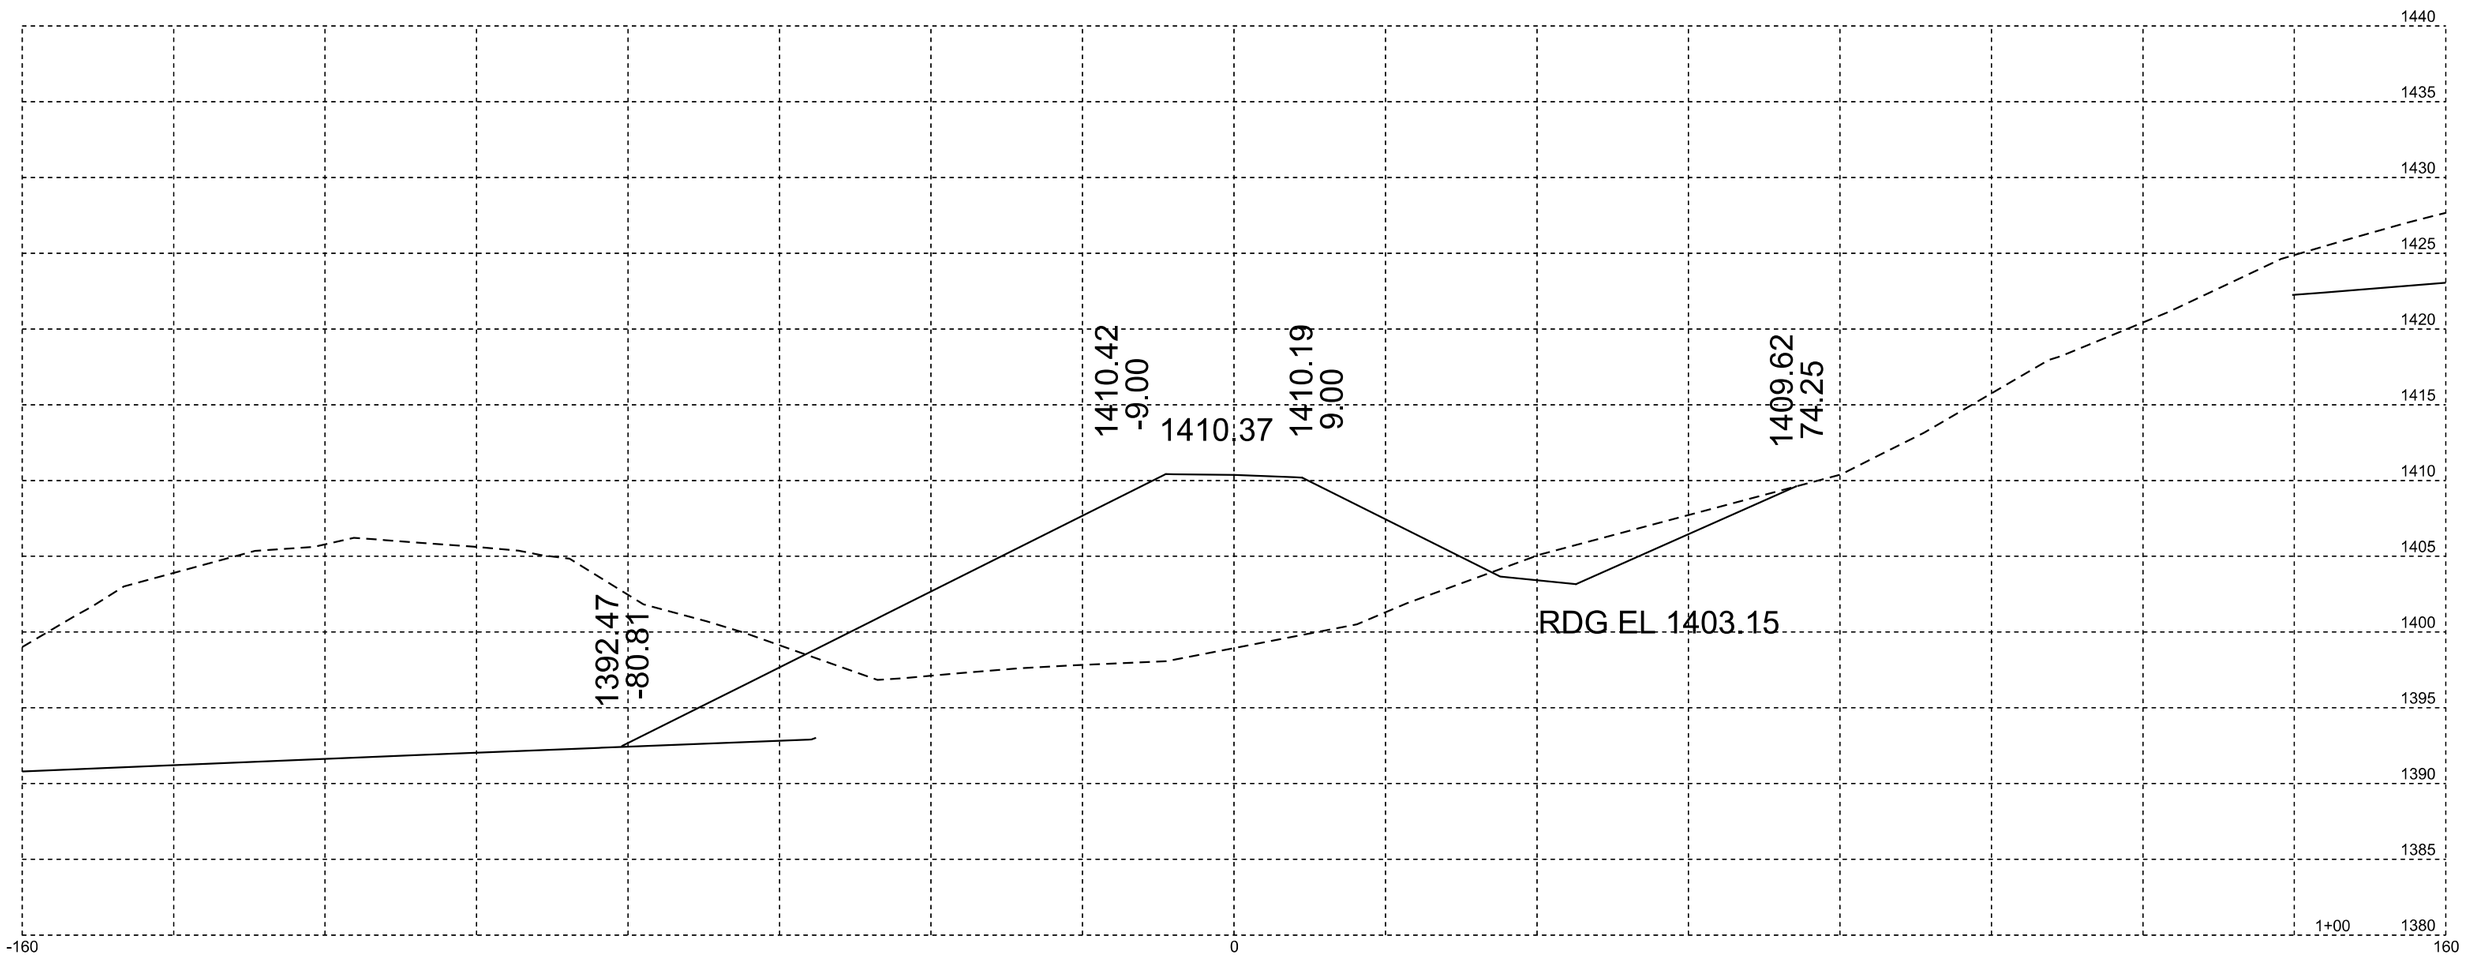

Plotting Date: 09/08/2015

STATE OF SOUTH DAKOTA	PROJECT	SHEET NO.	TOTAL SHEETS
	P 1804(43)115	X25	X32

XR242

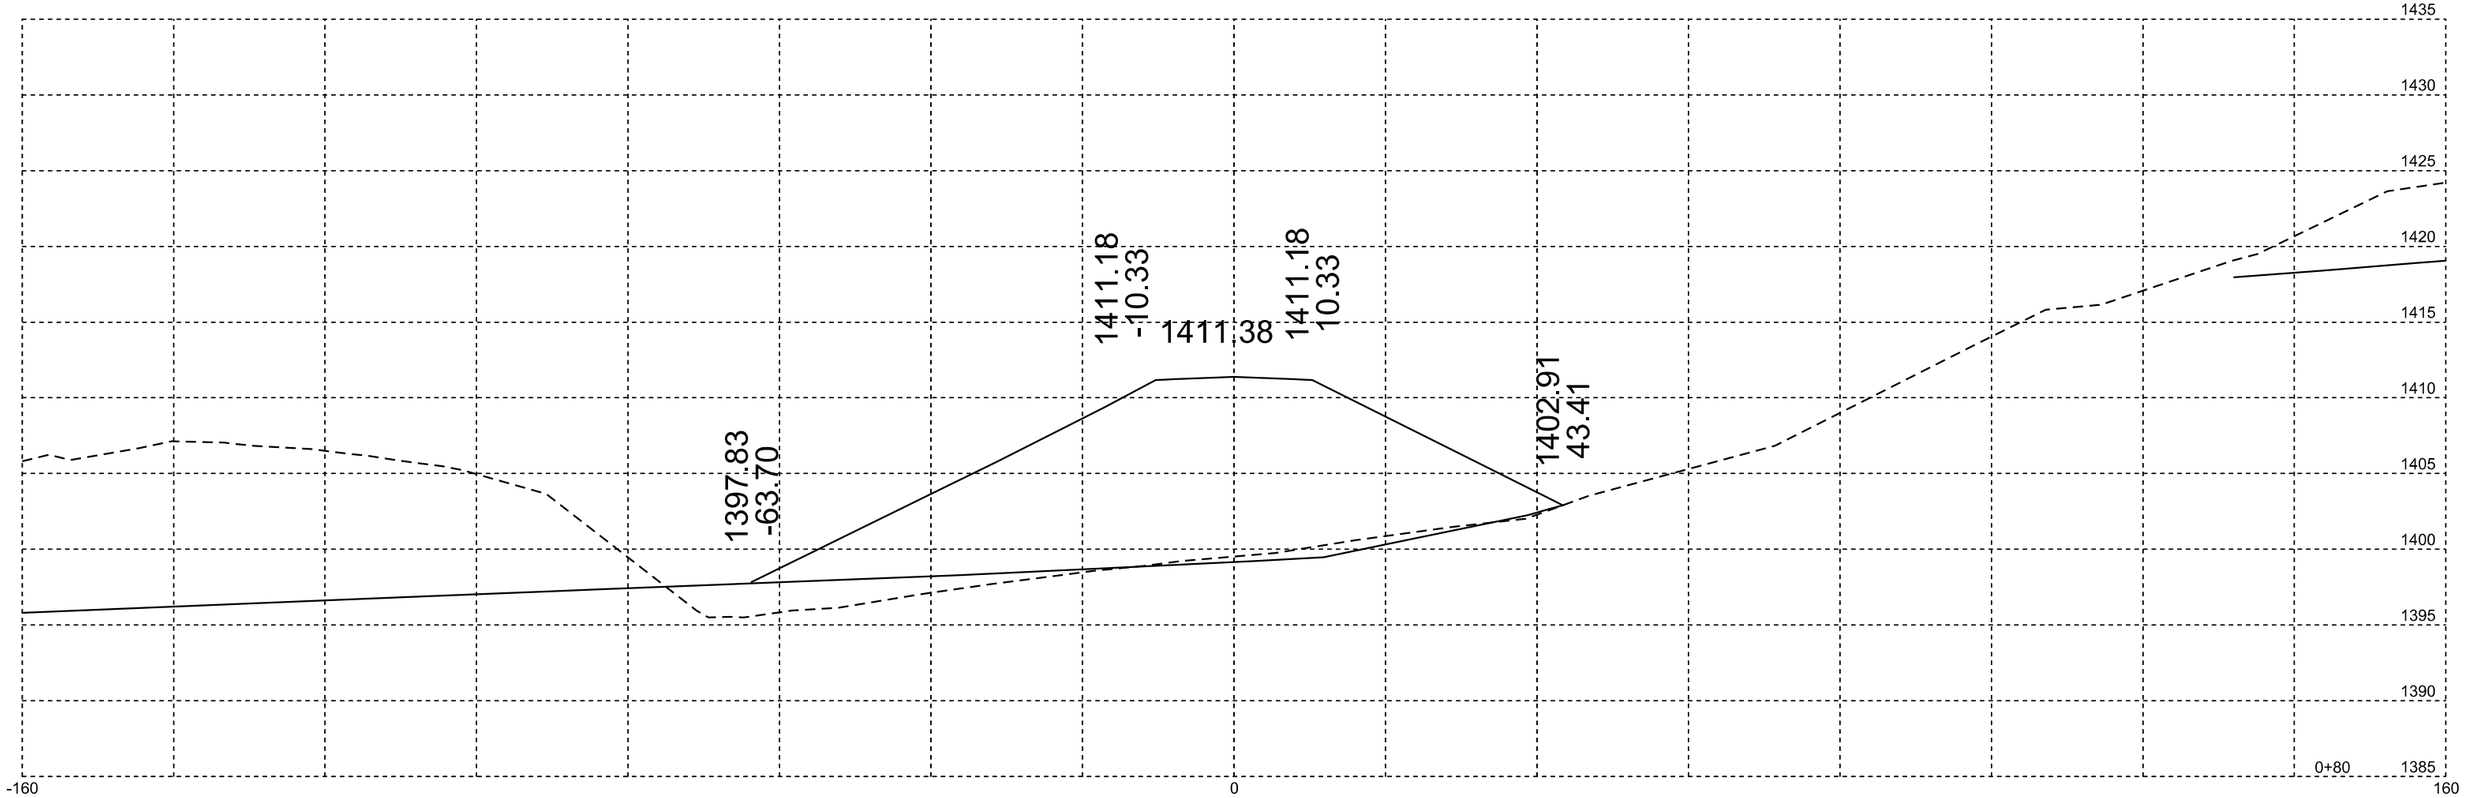

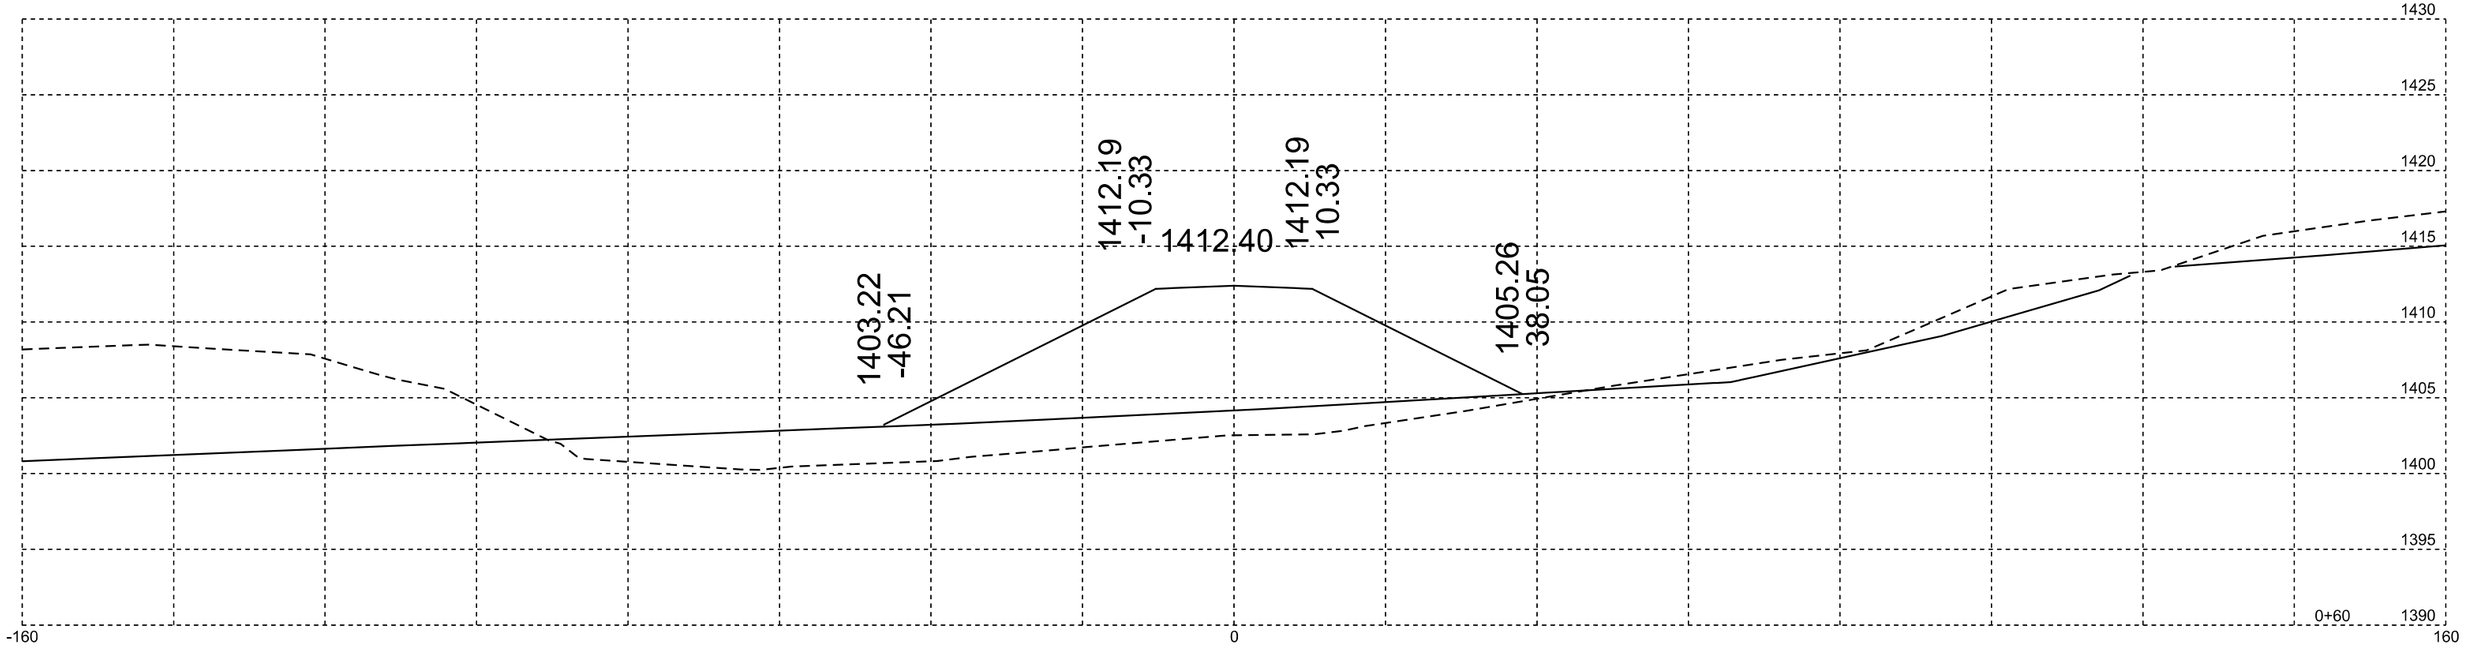

Plotting Date: 09/08/2015

STATE OF SOUTH DAKOTA	PROJECT	SHEET NO.	TOTAL SHEETS
	P 1804(43)115	X26	X32

XR242

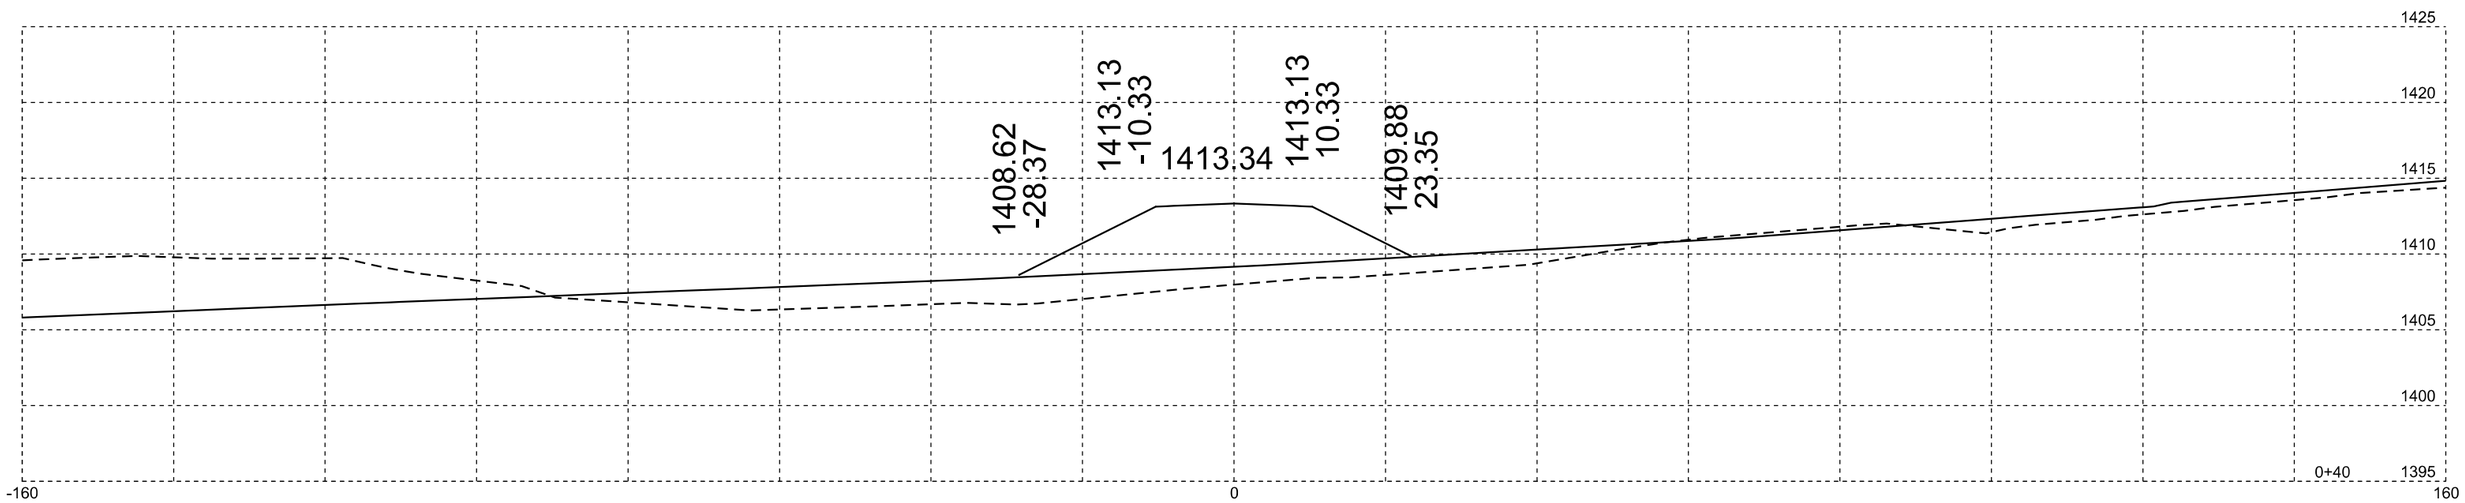

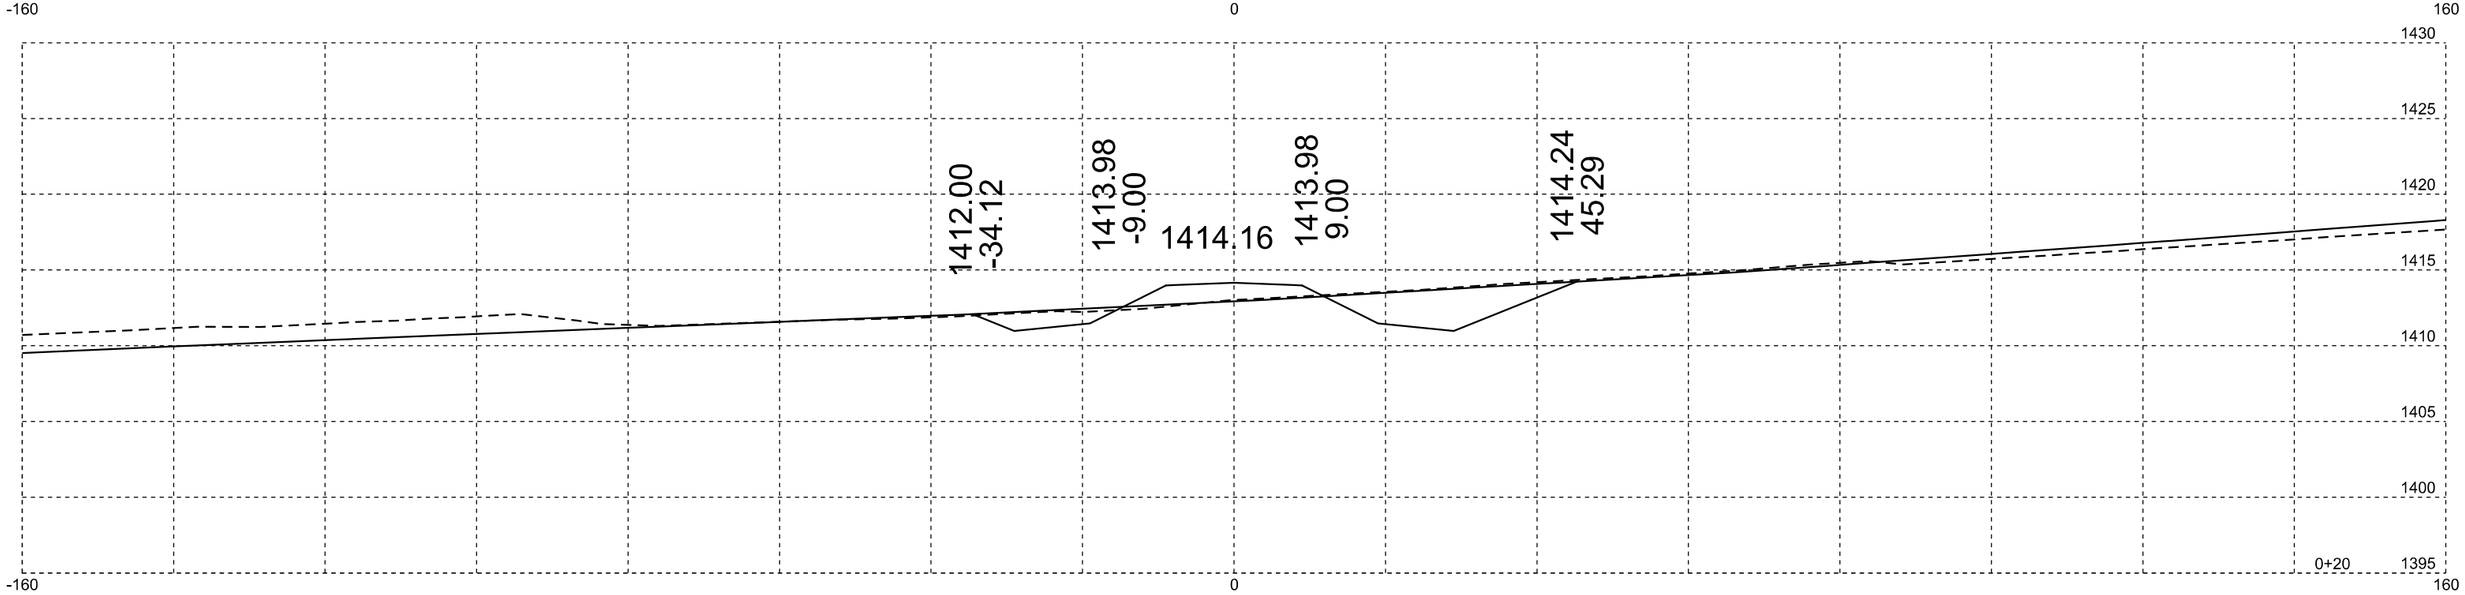

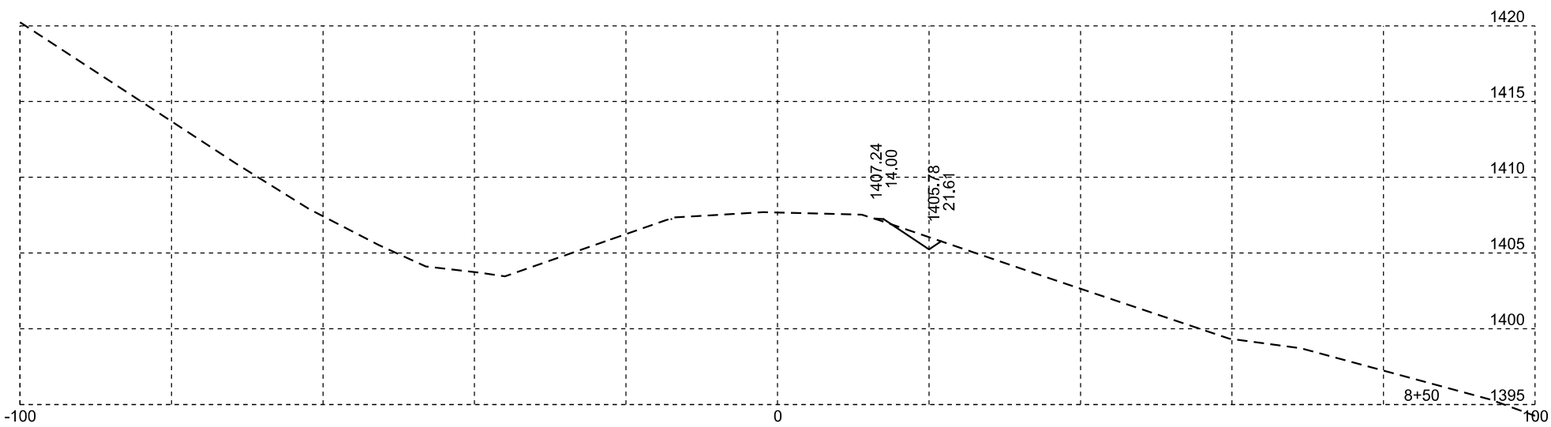

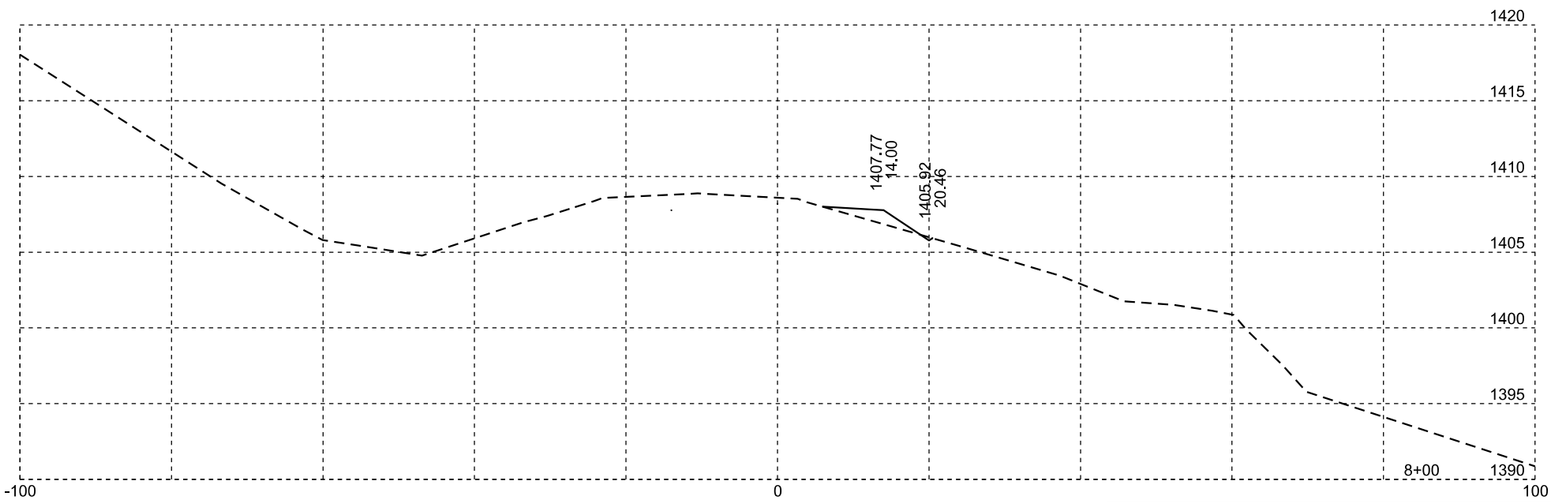

Div242

Plotting Date: 09/08/2015

STATE OF SOUTH DAKOTA	PROJECT	SHEET NO.	TOTAL SHEETS
	P 1804(43)115	X27	X32

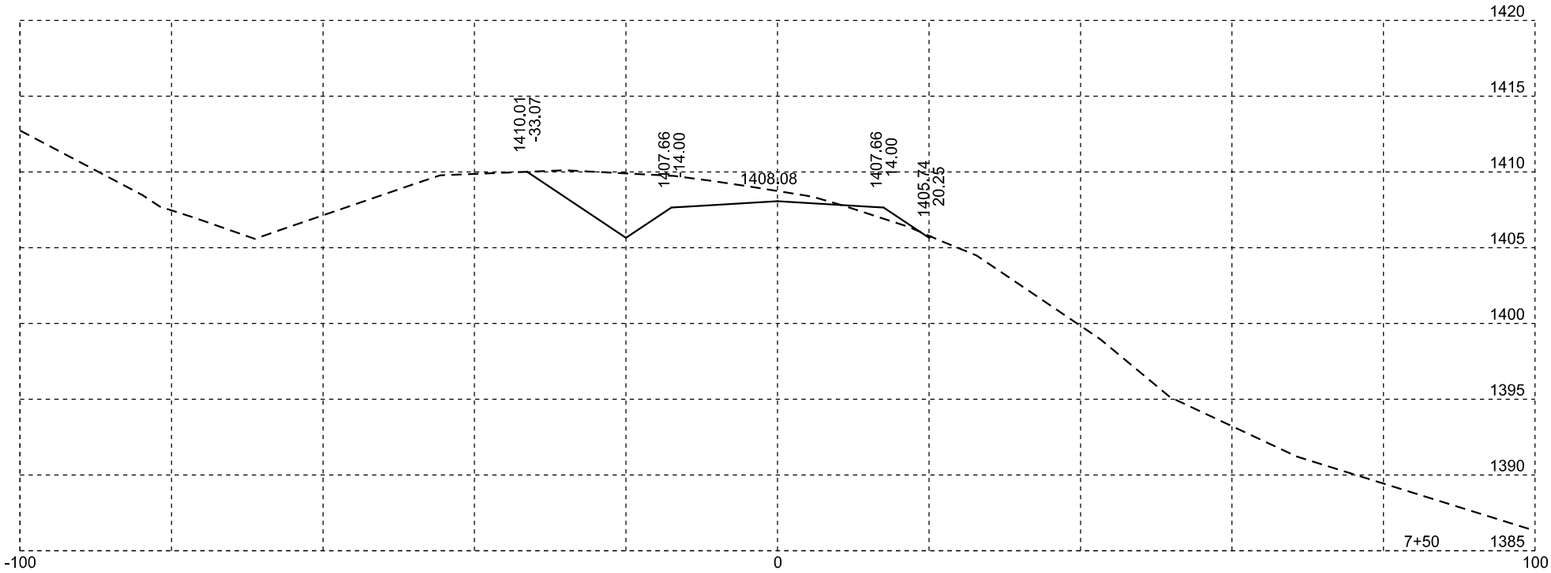

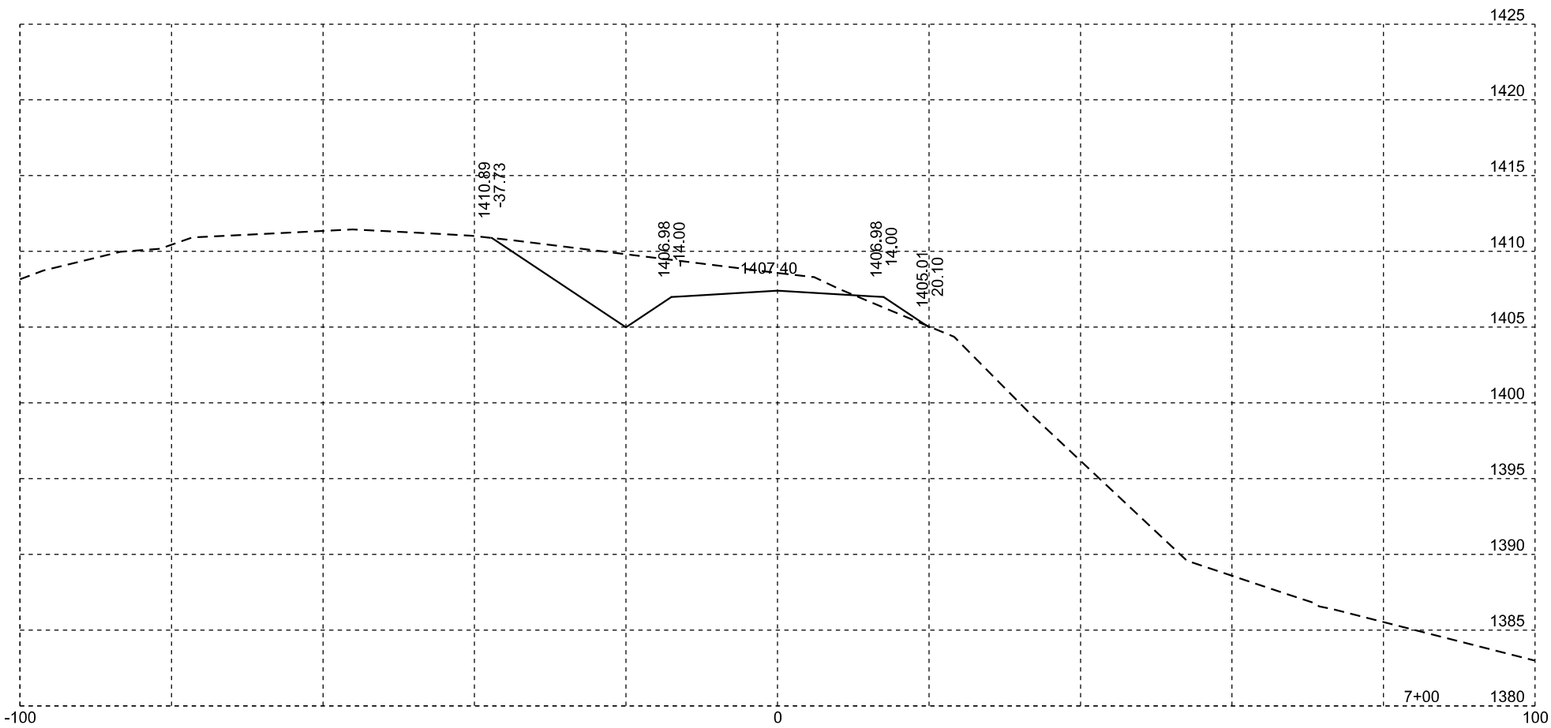

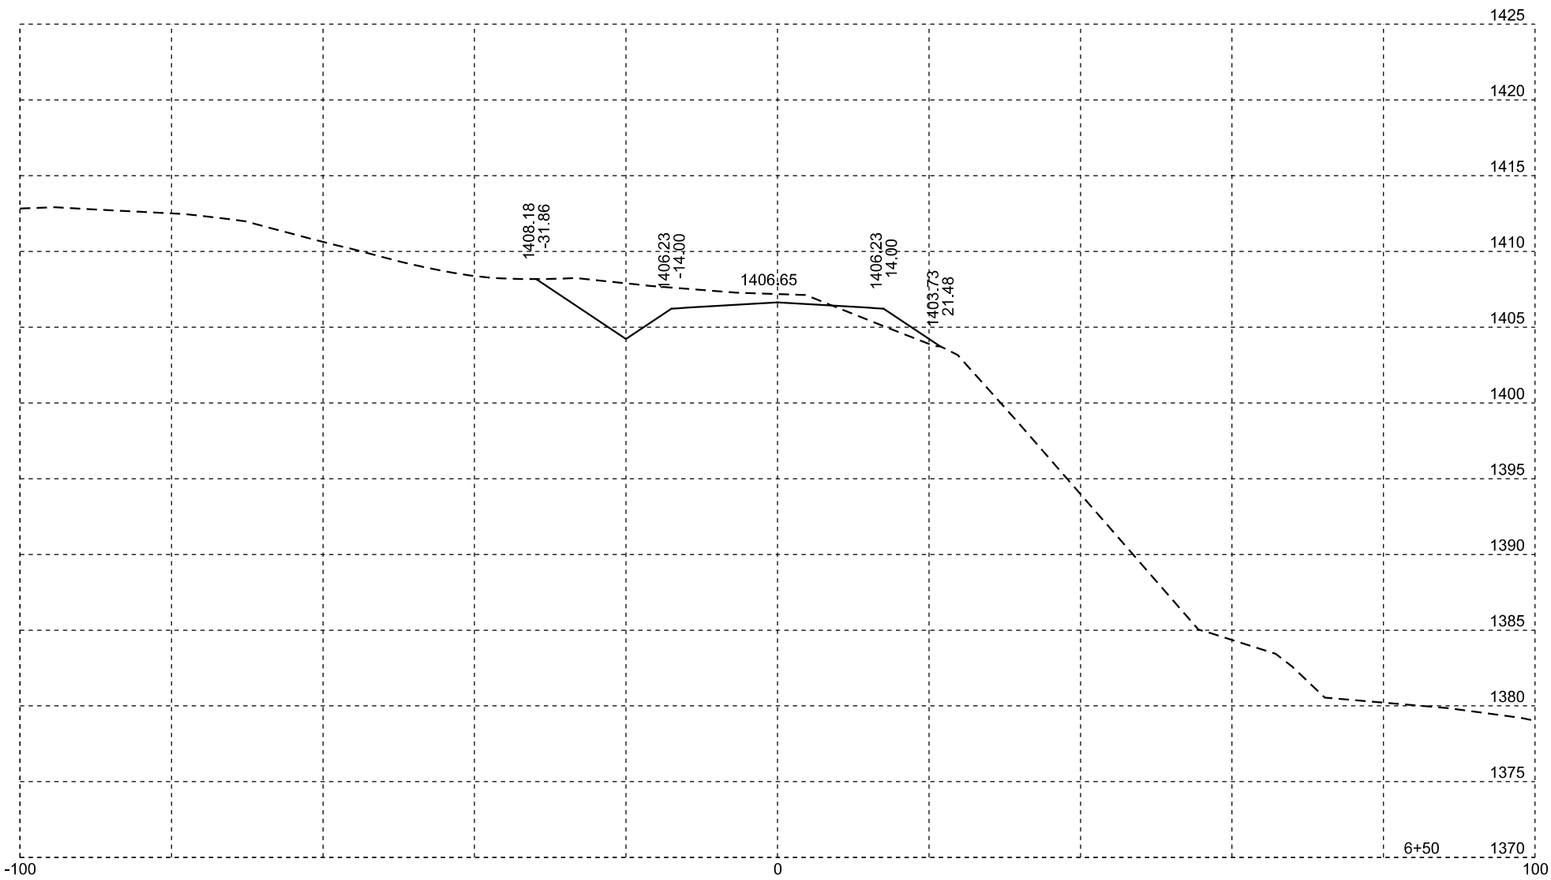

Div242

Plotting Date: 09/08/2015

STATE OF SOUTH DAKOTA	PROJECT	SHEET NO.	TOTAL SHEETS
	P 1804(43)115	X28	X32

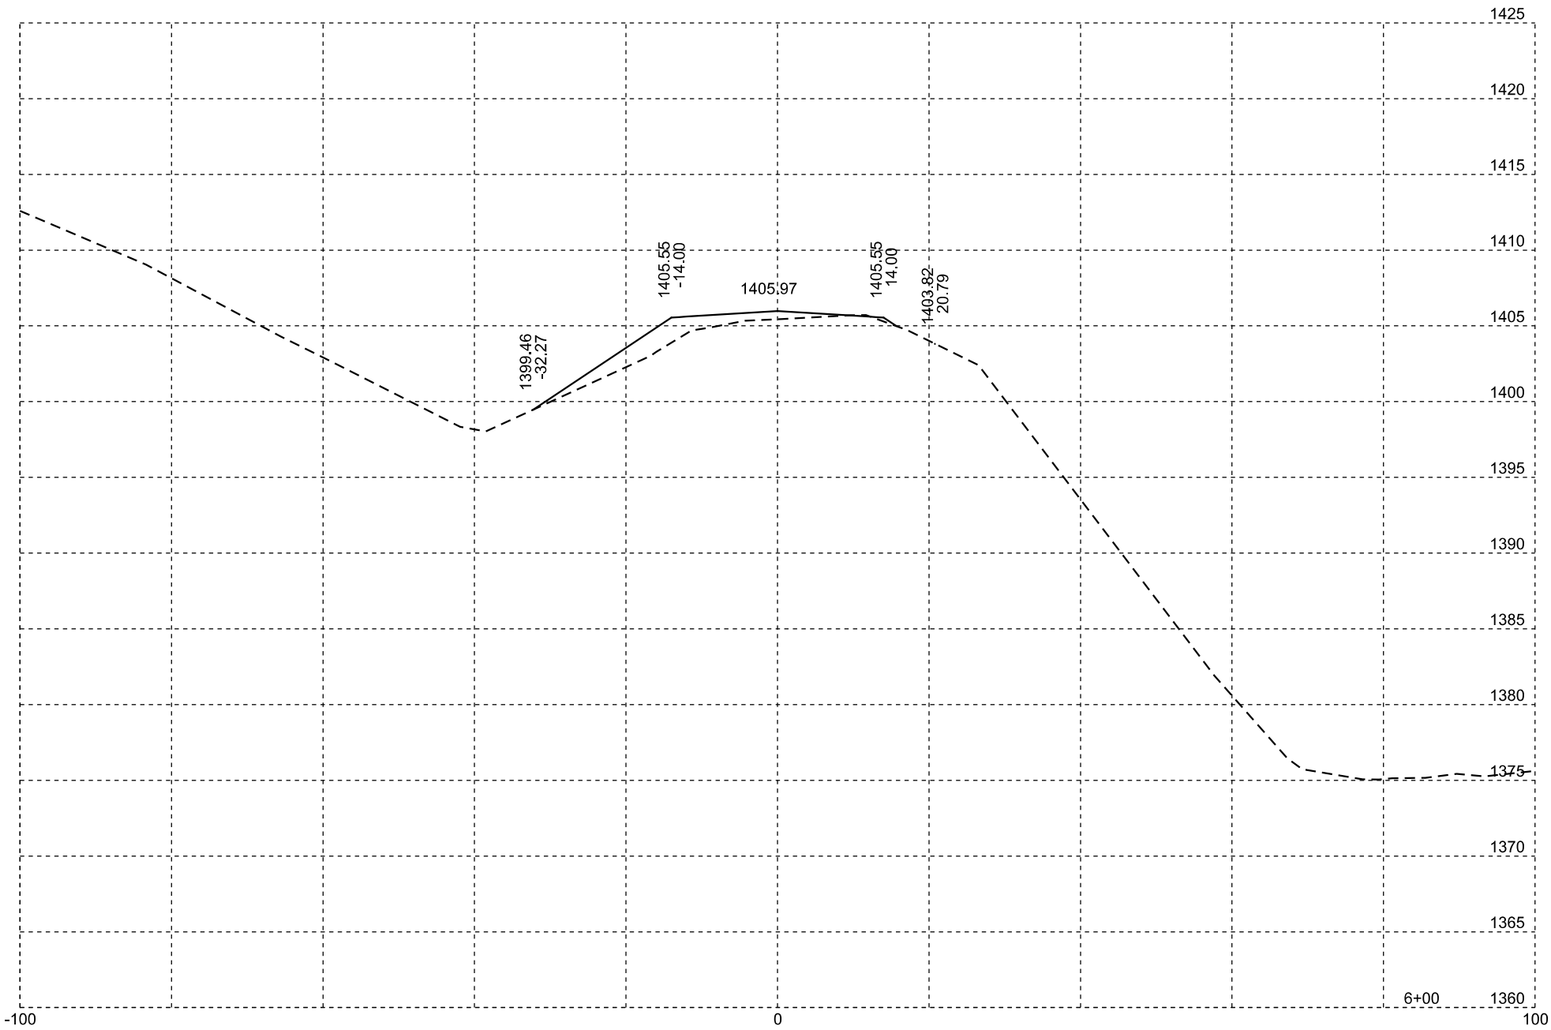

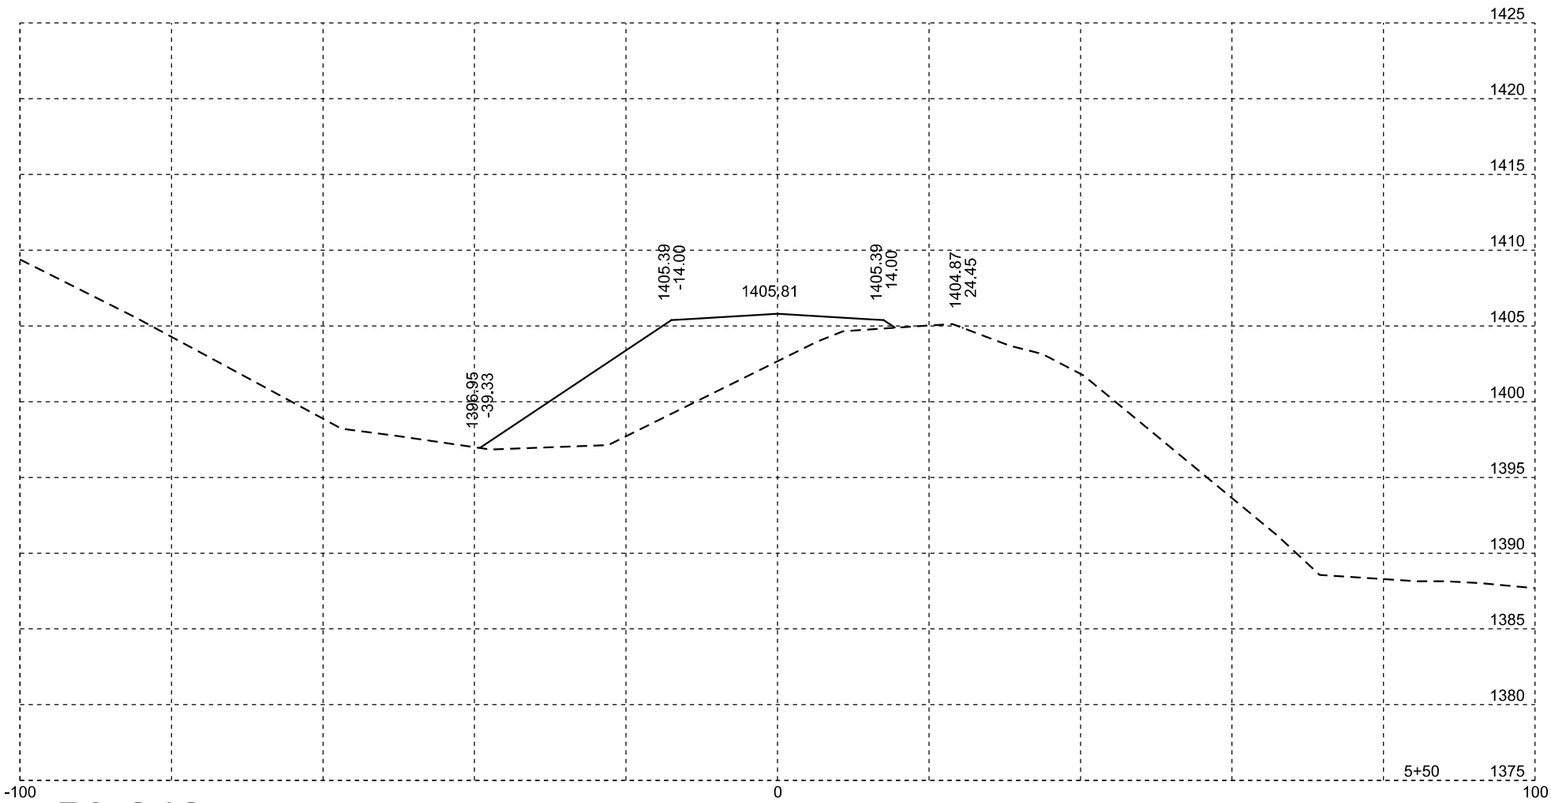

Div242

Plotting Date: 09/08/2015

STATE OF SOUTH DAKOTA	PROJECT	SHEET NO.	TOTAL SHEETS
	P 1804(43)115	X29	X32

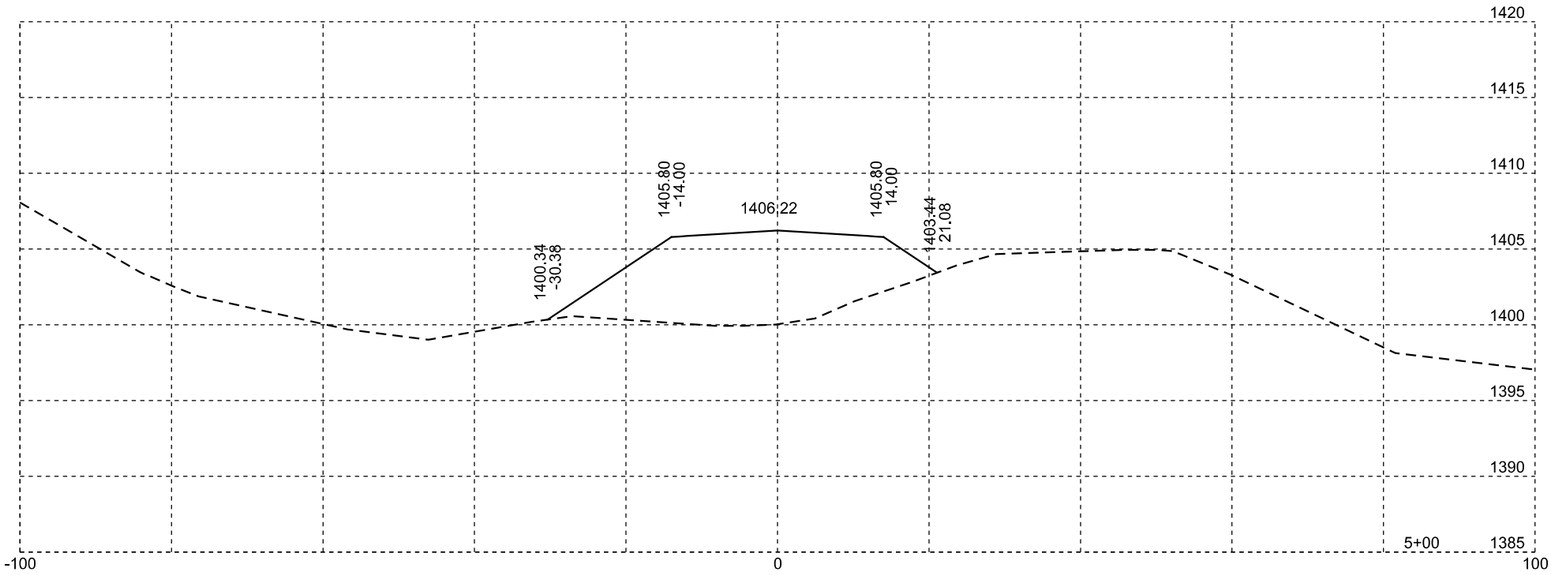

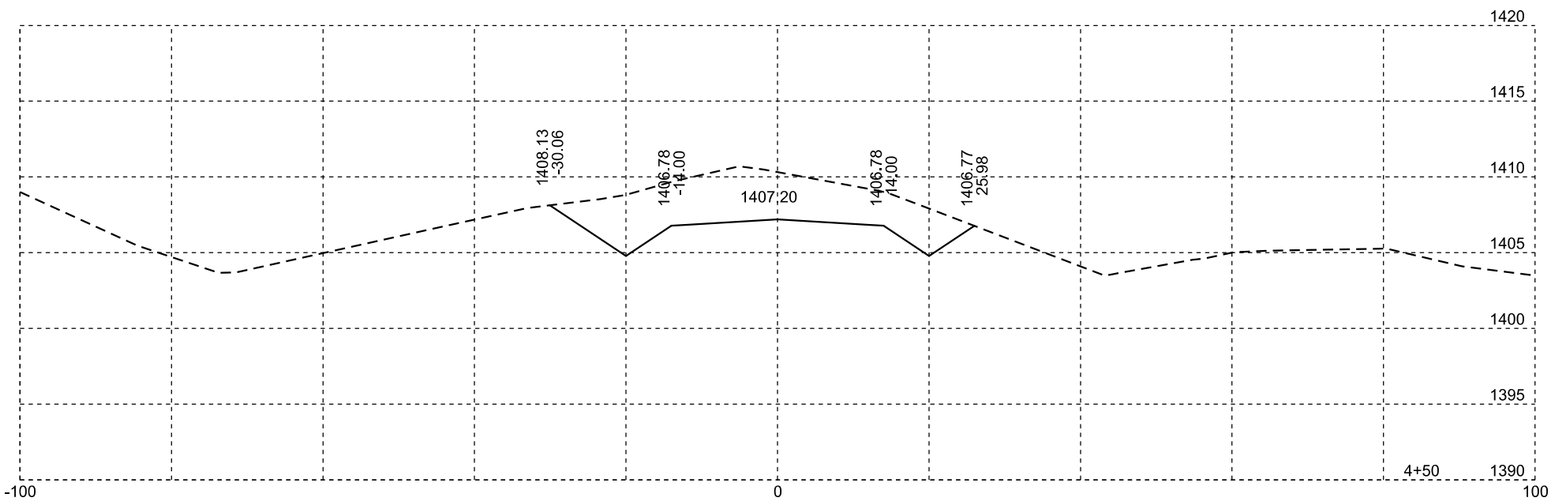

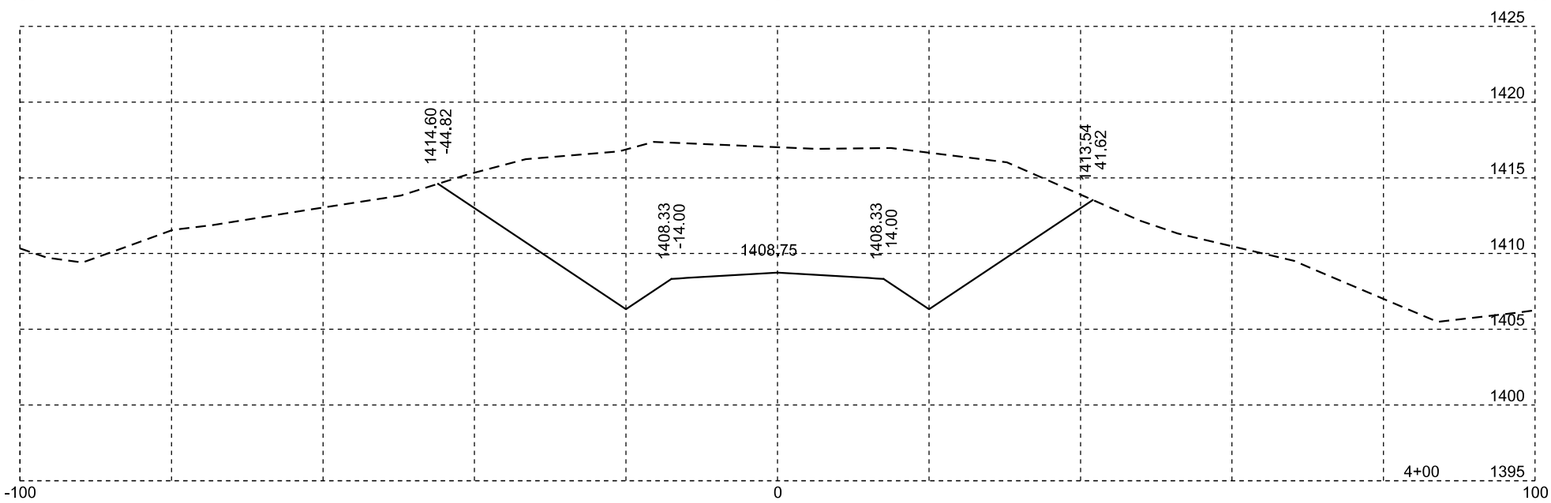

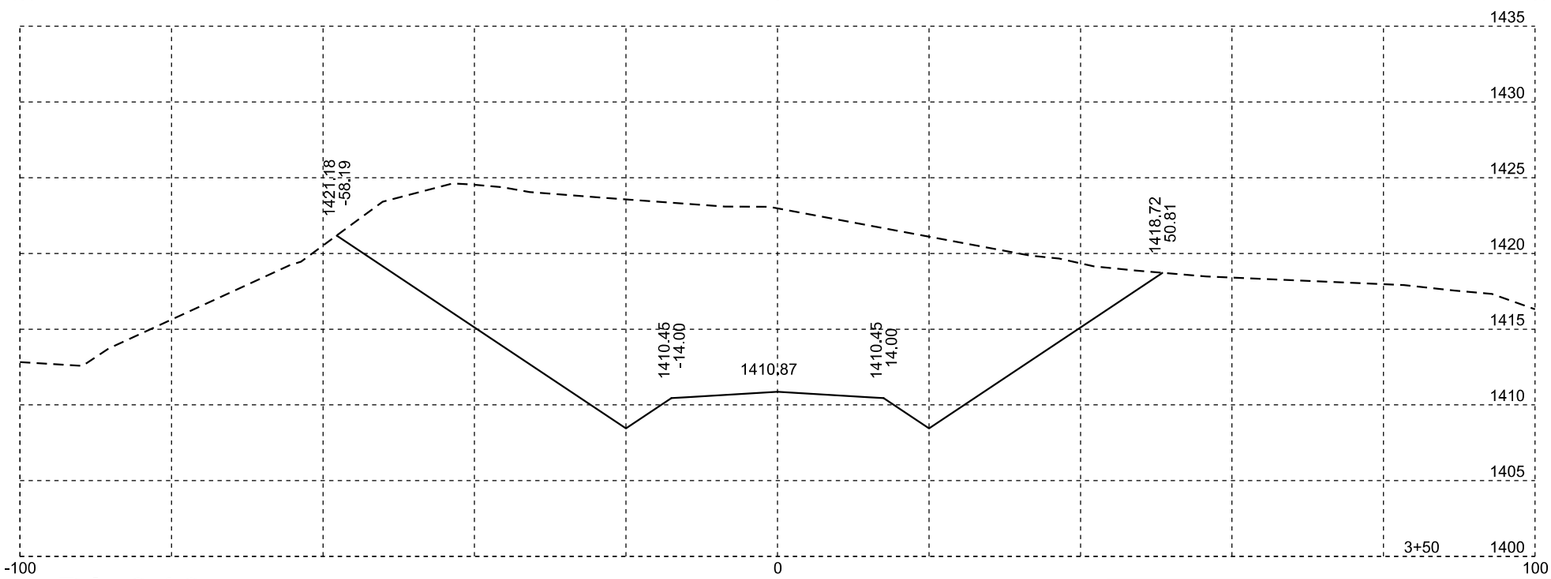

Div242

Plotting Date: 09/08/2015

STATE OF SOUTH DAKOTA	PROJECT	SHEET NO.	TOTAL SHEETS
	P 1804(43)115	X30	X32

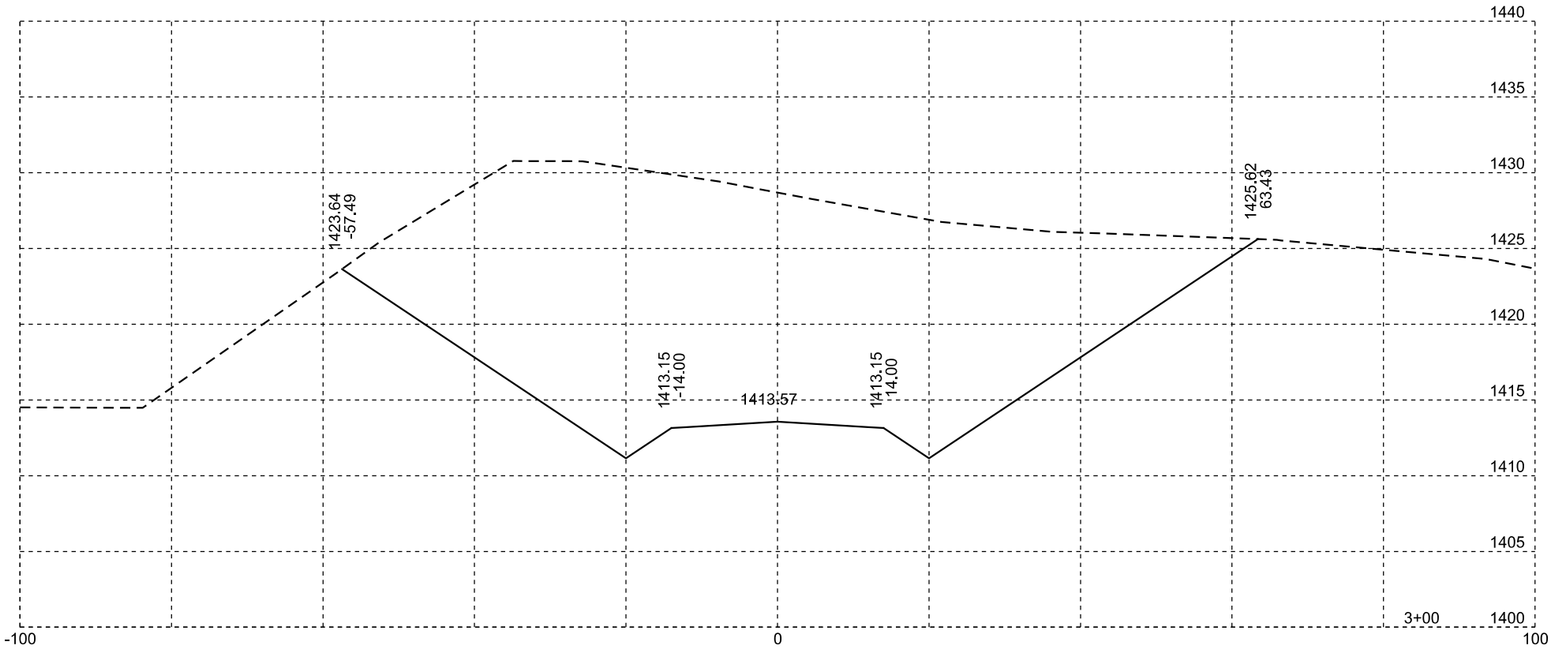

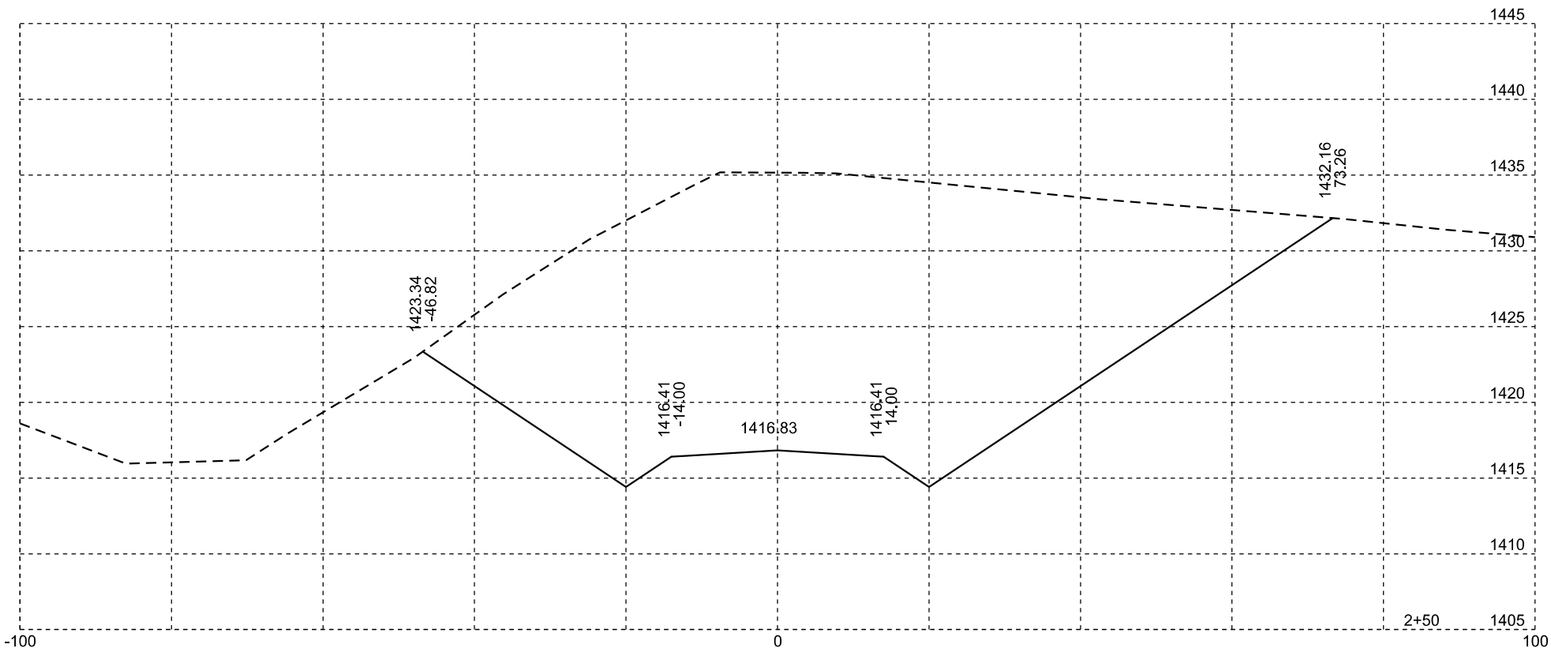

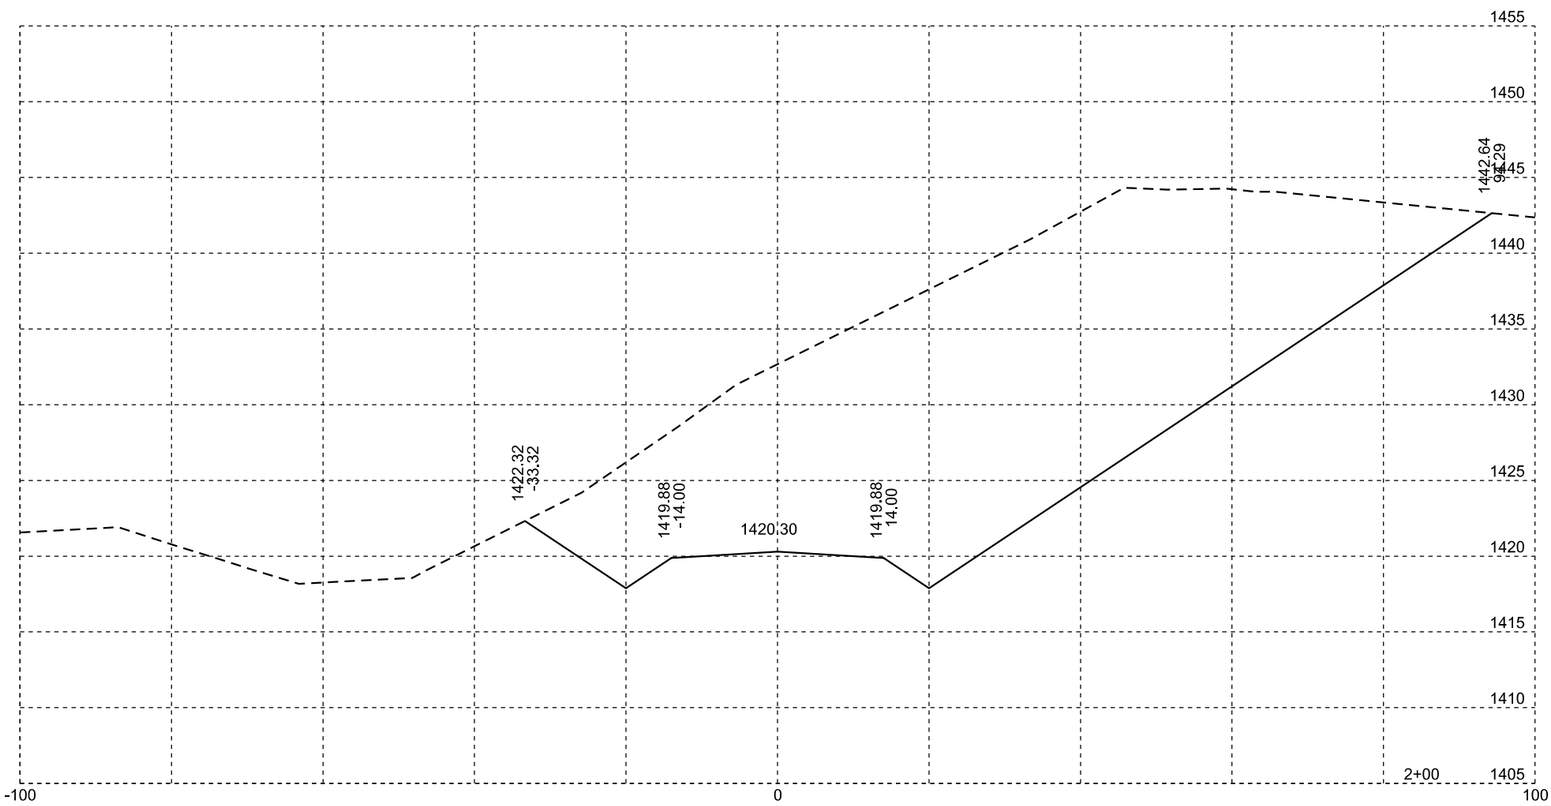

Div242

Plotting Date: 09/08/2015

STATE OF SOUTH DAKOTA	PROJECT	SHEET NO.	TOTAL SHEETS
	P 1804(43)115	X31	X32

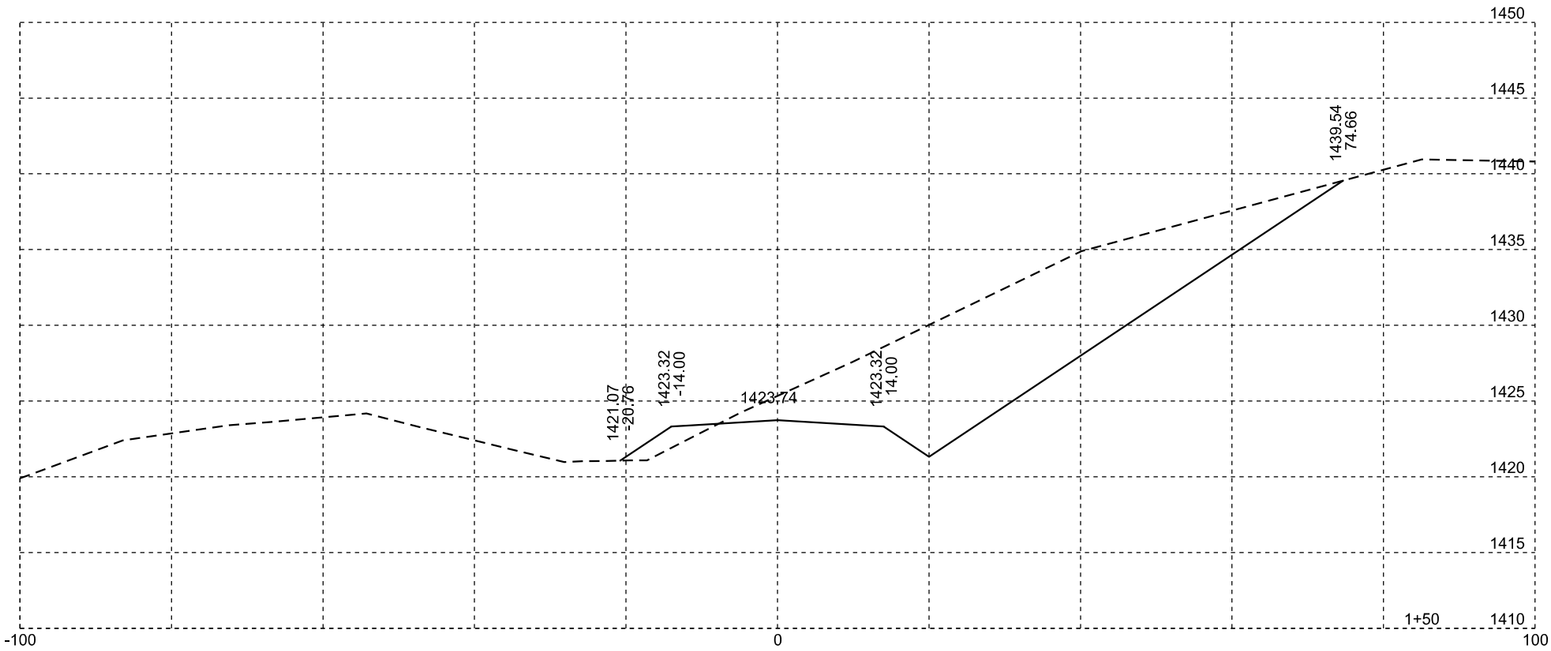

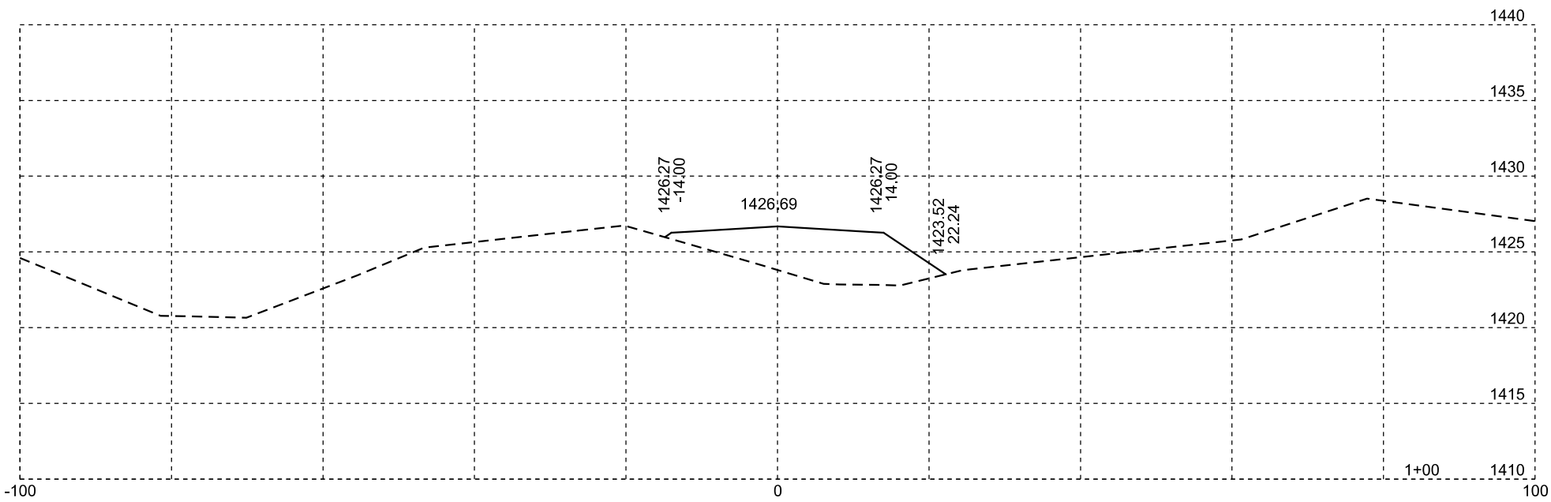

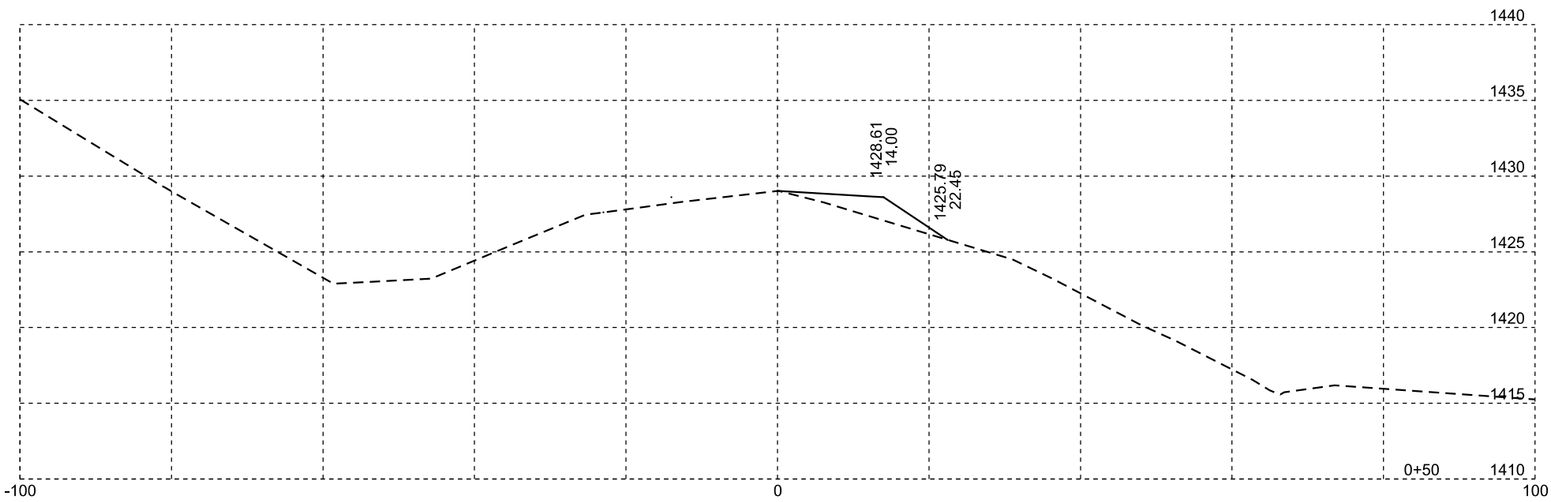

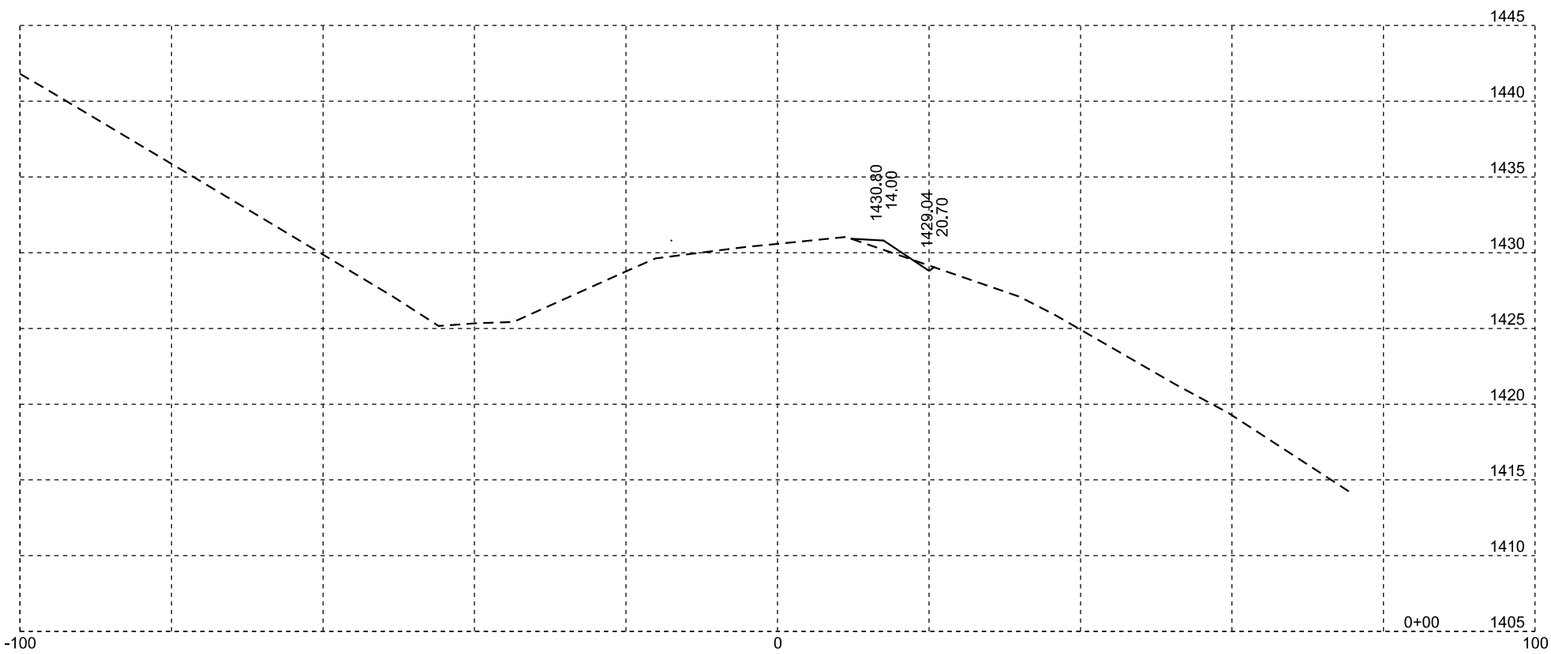

Div242

Plotting Date: 09/08/2015

STATE OF SOUTH DAKOTA	PROJECT	SHEET NO.	TOTAL SHEETS
	P 1804(43)115	X32	X32