STATE OF SOUTH DAKOTA	PROJECT	SHEET	TOTAL SHEETS
	PH 0040(214)	X1	X20

Plotting Date: 12/15/2015

Section X: Cross Sections

INDEX OF SHEETS

X1: General Layout W/Index

X2 to X20: Cross Sections

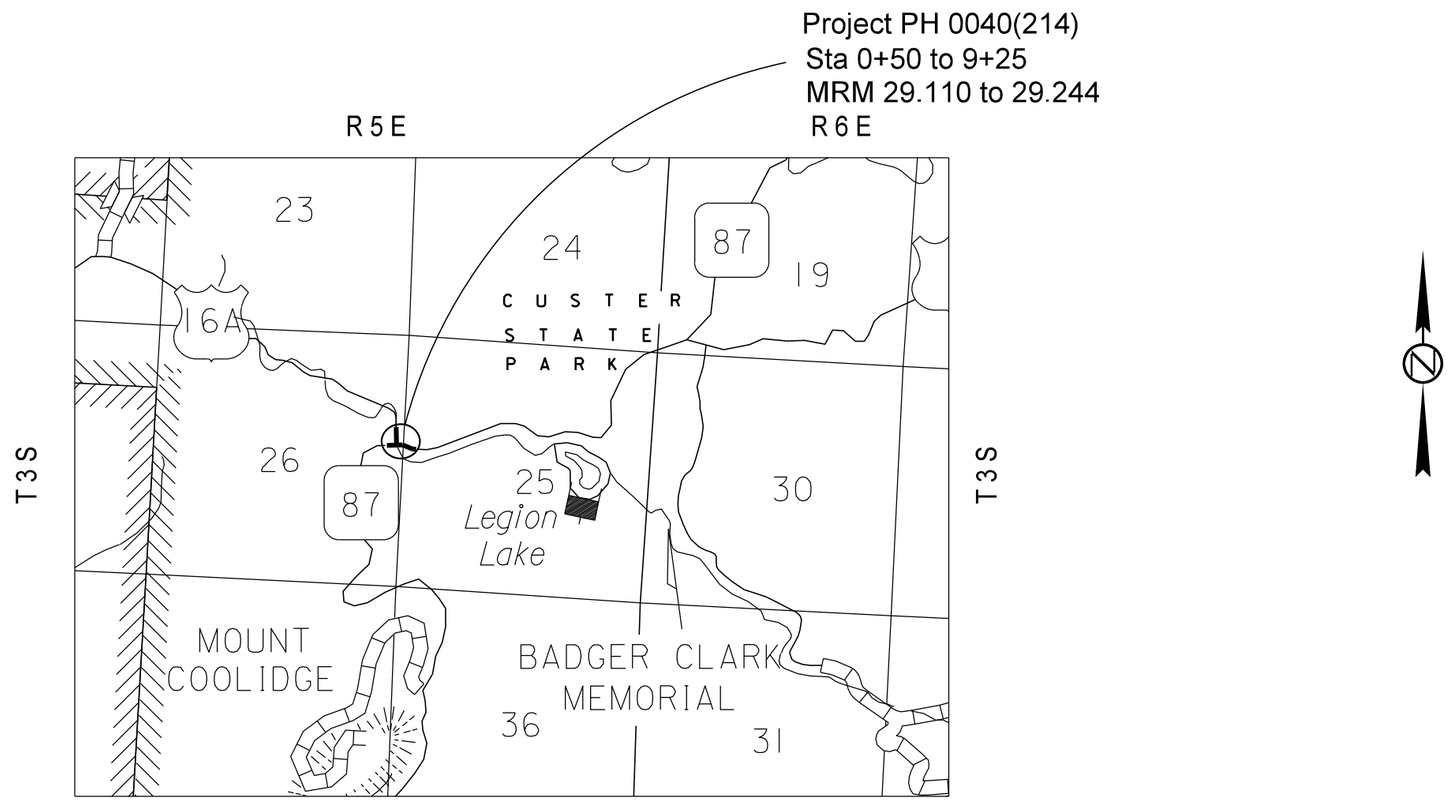

Plot Scale - 1:200

Plotted From - trrc11951

PLOT NAME -

FILE - ...\pr\CPROJECT\0040PRINEX.96\N\TITLEX.DGN

STATE OF SOUTH DAKOTA	PROJECT	SHEET NO.	TOTAL SHEETS
	PH 0040(214)	X2	X20

Plotting Date: 11/12/2015

STATE OF SOUTH DAKOTA	PROJECT	SHEET NO.	TOTAL SHEETS
	PH 0040(214)	X3	X20

Plotting Date: 11/12/2015

STATE OF SOUTH DAKOTA	PROJECT	SHEET NO.	TOTAL SHEETS
	PH 0040(214)	X4	X20

Plotting Date: 11/12/2015

STATE OF SOUTH DAKOTA	PROJECT	SHEET NO.	TOTAL SHEETS
	PH 0040(214)	X5	X20

Plotting Date: 11/12/2015

STATE OF SOUTH DAKOTA	PROJECT	SHEET NO.	TOTAL SHEETS
	PH 0040(214)	X6	X20

Plotting Date: 11/12/2015

STATE OF SOUTH DAKOTA	PROJECT	SHEET NO.	TOTAL SHEETS
	PH 0040(214)	X7	X20

Plotting Date: 11/12/2015

STATE OF SOUTH DAKOTA	PROJECT	SHEET NO.	TOTAL SHEETS
	PH 0040(214)	X8	X20

Plotting Date: 11/12/2015

STATE OF SOUTH DAKOTA	PROJECT	SHEET NO.	TOTAL SHEETS
	PH 0040(214)	X9	X20

Plotting Date: 11/12/2015

STATE OF SOUTH DAKOTA	PROJECT	SHEET NO.	TOTAL SHEETS
	PH 0040(214)	X10	X20

Plotting Date: 11/12/2015

STATE OF SOUTH DAKOTA	PROJECT	SHEET NO.	TOTAL SHEETS
	PH 0040(214)	X11	X20

Plotting Date: 11/12/2015

STATE OF SOUTH DAKOTA	PROJECT	SHEET NO.	TOTAL SHEETS
	PH 0040(214)	X12	X20

Plotting Date: 11/12/2015

STATE OF SOUTH DAKOTA	PROJECT	SHEET NO.	TOTAL SHEETS
	PH 0040(214)	X13	X20

Plotting Date: 11/12/2015

STATE OF SOUTH DAKOTA	PROJECT	SHEET NO.	TOTAL SHEETS
	PH 0040(214)	X14	X20

Plotting Date: 11/12/2015

STATE OF SOUTH DAKOTA	PROJECT	SHEET NO.	TOTAL SHEETS
	PH 0040(214)	X15	X20

Plotting Date: 11/12/2015

STATE OF SOUTH DAKOTA	PROJECT	SHEET NO.	TOTAL SHEETS
	PH 0040(214)	X16	X20

Plotting Date: 11/12/2015

STATE OF SOUTH DAKOTA	PROJECT	SHEET NO.	TOTAL SHEETS
	PH 0040(214)	X17	X20

Plotting Date: 11/12/2015

STATE OF SOUTH DAKOTA	PROJECT	SHEET NO.	TOTAL SHEETS
	PH 0040(214)	X18	X20

Plotting Date: 11/12/2015

STATE OF SOUTH DAKOTA	PROJECT	SHEET NO.	TOTAL SHEETS
	PH 0040(214)	X19	X20

Plotting Date: 11/12/2015

STATE OF SOUTH DAKOTA	PROJECT	SHEET NO.	TOTAL SHEETS
	PH 0040(214)	X20	X20

Plotting Date: 11/12/2015