STATE OF SOUTH DAKOTA	PROJECT	SHEET	TOTAL SHEETS
	PH 0040(214)	Z1	Z2

Plotting Date: 12/15/2015

Section Z: Pipe Sections

INDEX OF SHEETS

Z1: General Layout W/Index

Z2: Pipe Sections

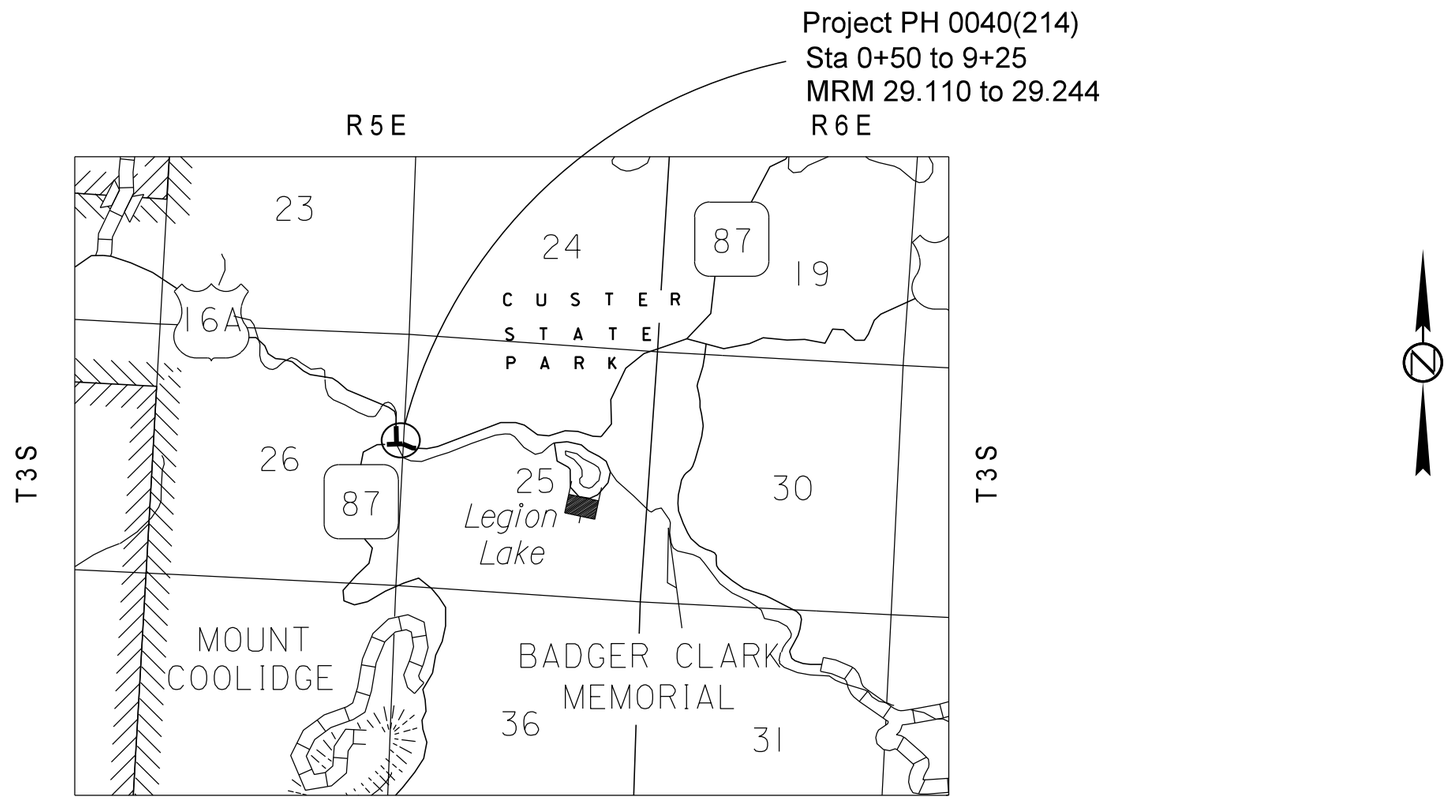

Plot Scale - 1:200

Plotted From - trrc11951

PLOT NAME -

FILE - ...\pr\CPD\PROJECTS\0040(214)\PRINTS\TITLEZ.DGN

SD87 North

SD87 South

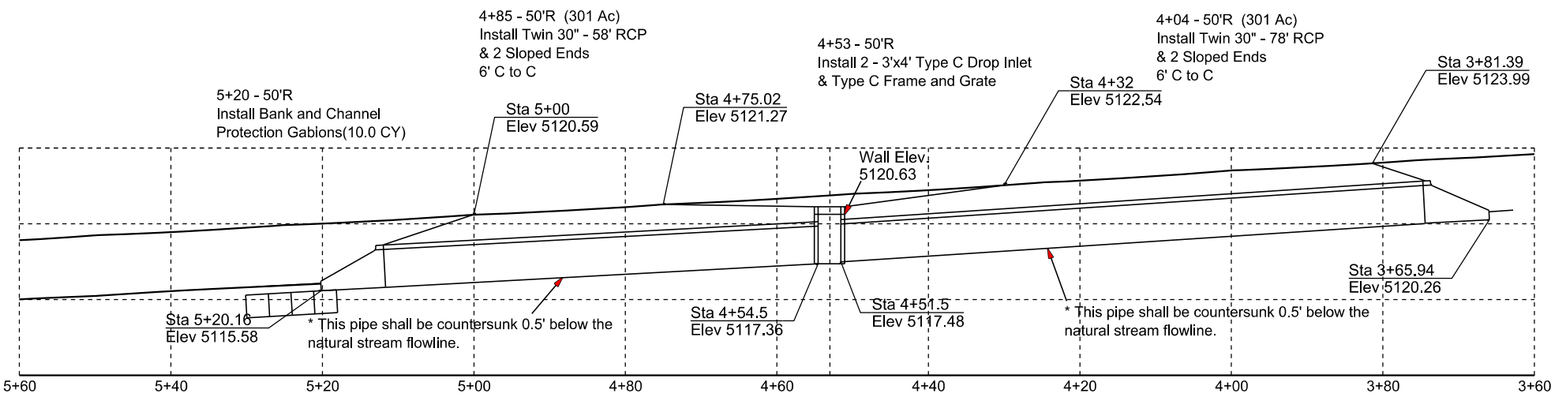

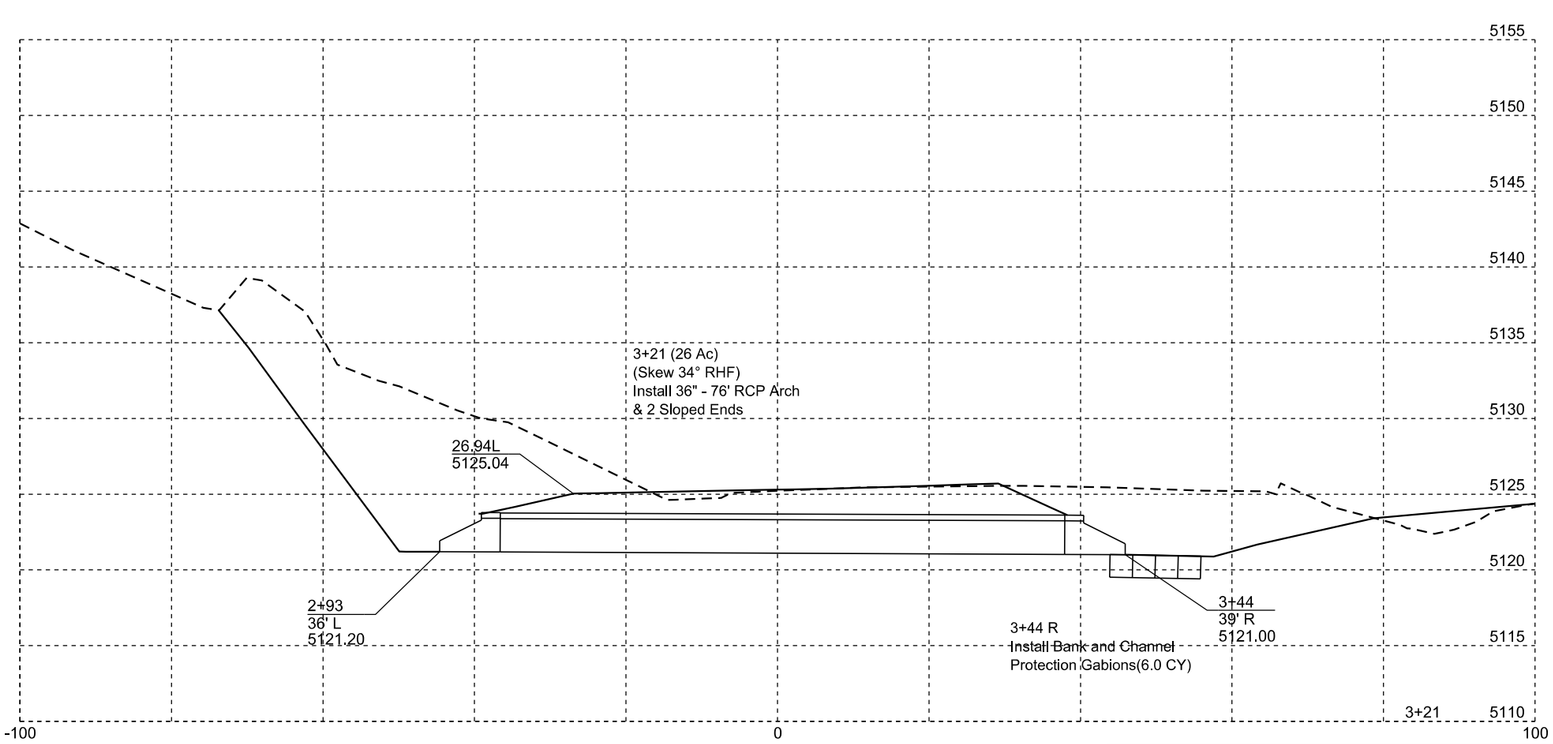

Plotting Date: 11/12/2015

STATE OF SOUTH DAKOTA	PROJECT	SHEET NO.	TOTAL SHEETS
	PH 0040(214)	Z2	Z2