# SECTION X: CROSS SECTIONS

| STATE OF SOUTH DAKOTA | PROJECT | SHEET | TOTAL SHEETS |
|---|---|---|---|
| | PH 0046(65)373 | X1 | X11 |

Plotting Date: 07/26/2016

## INDEX OF SHEETS


X1 General Layout W/Index
X2-X8 SD46 Cross Sections
X9-X11 SD11 Cross Sections


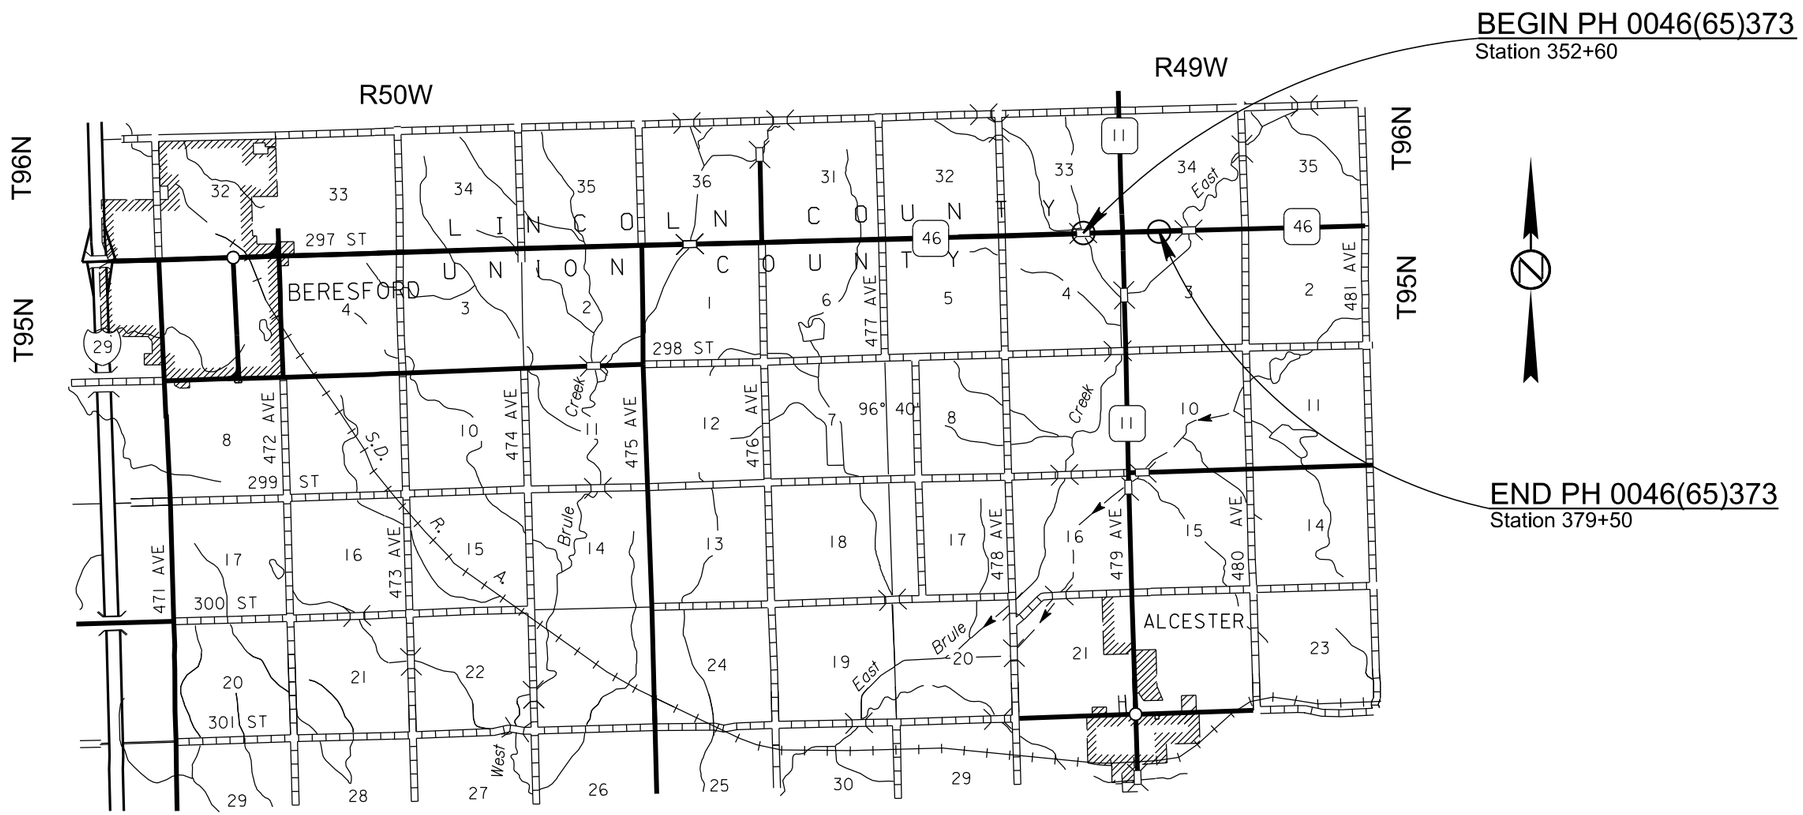


Plot Scale - 1:200

Plotted From - tnpr13670

File - U:\rdprj\Unin04HF\TitleX.dgn

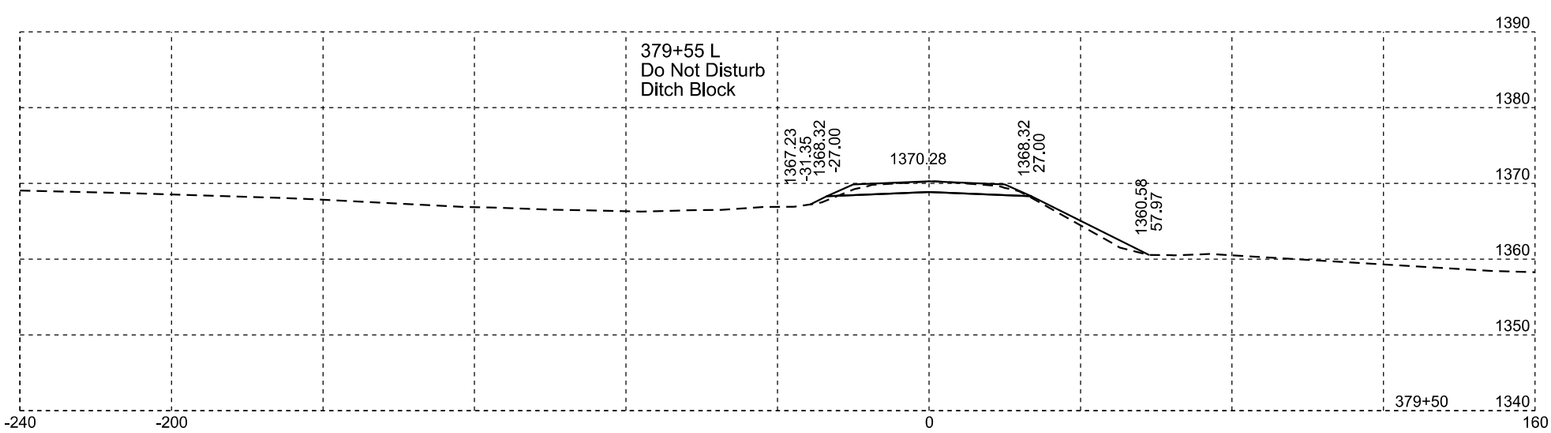


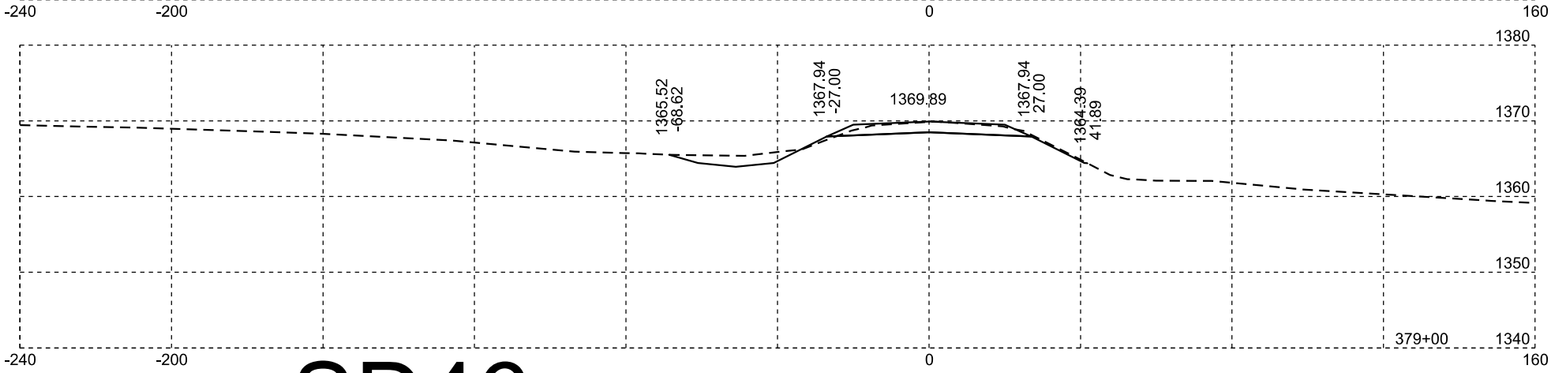


SD46

Plotting Date: 07/26/2016

| STATE OF SOUTH DAKOTA | PROJECT | SHEET NO. | TOTAL SHEETS |
|---|---|---|---|
| | PH 0046(65)373 | X2 | X11 |

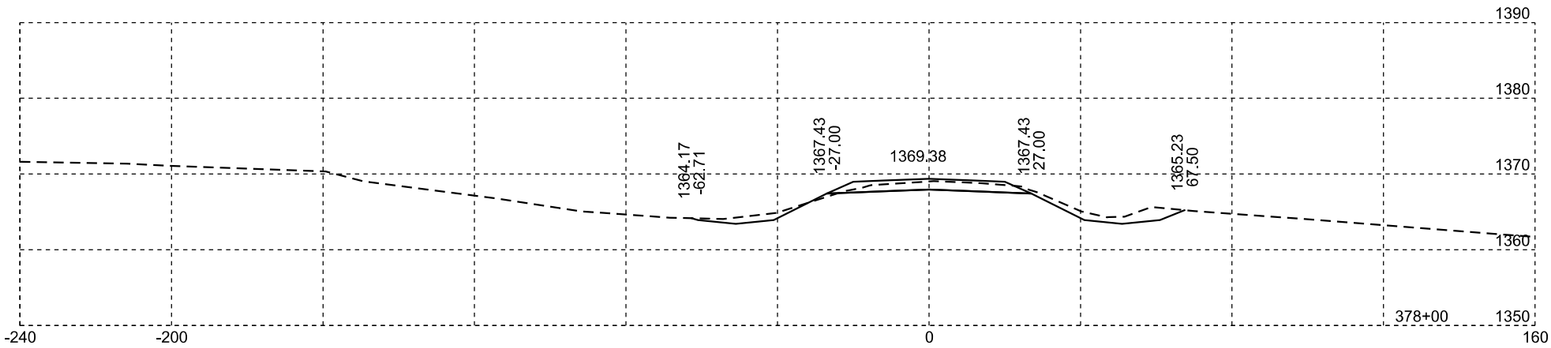


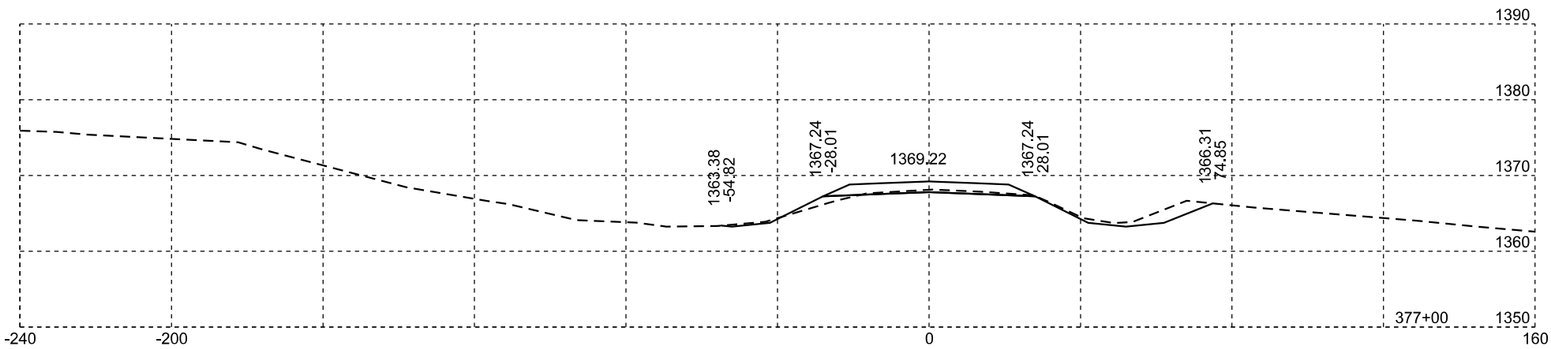


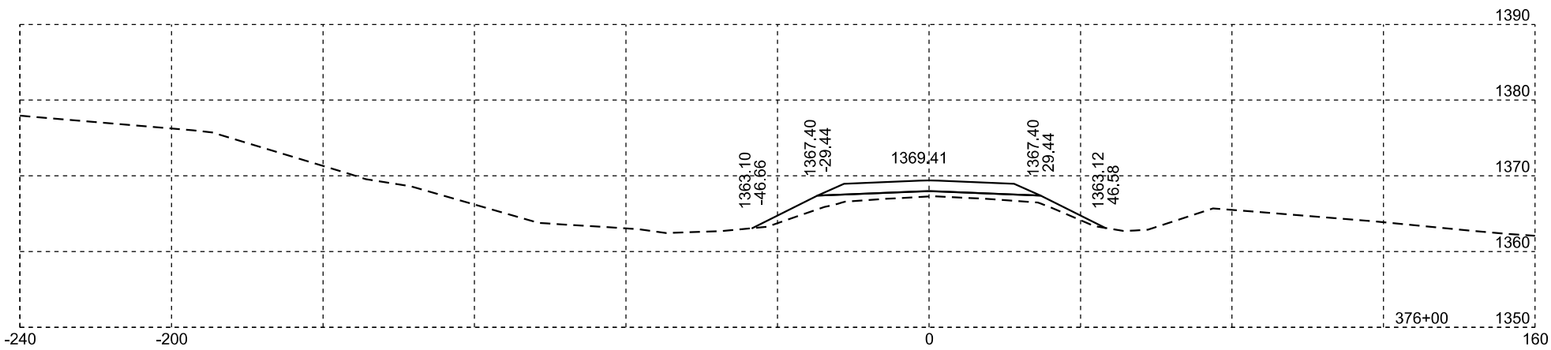


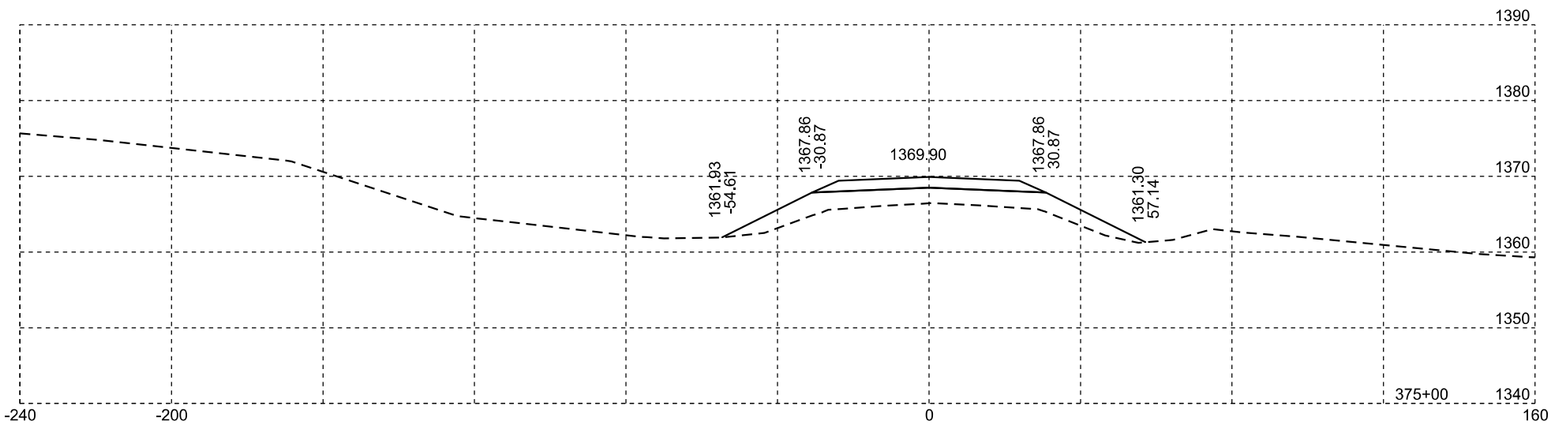


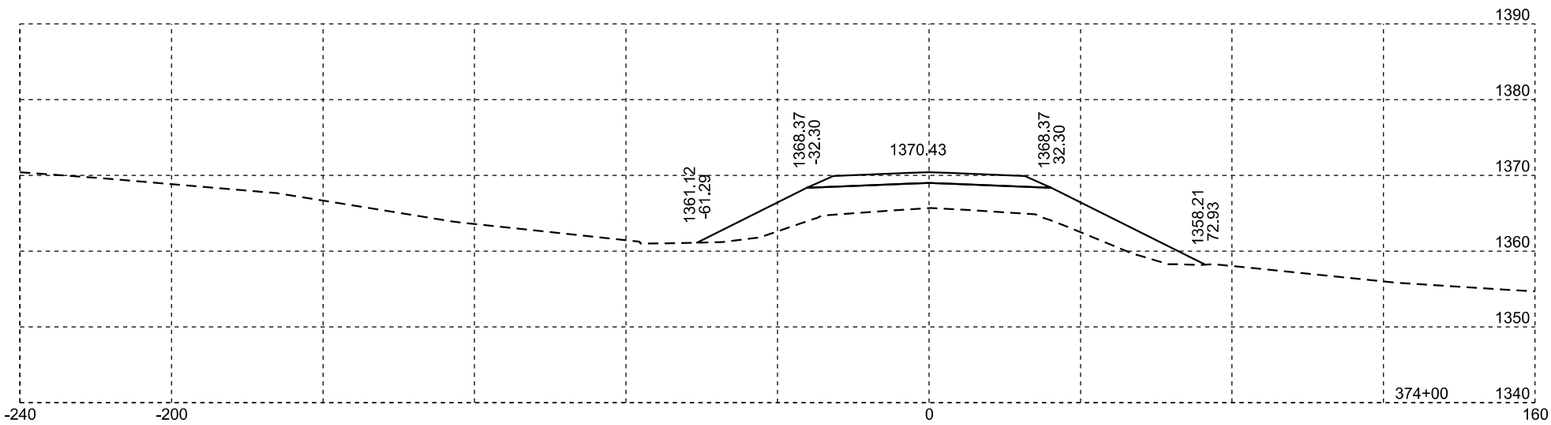


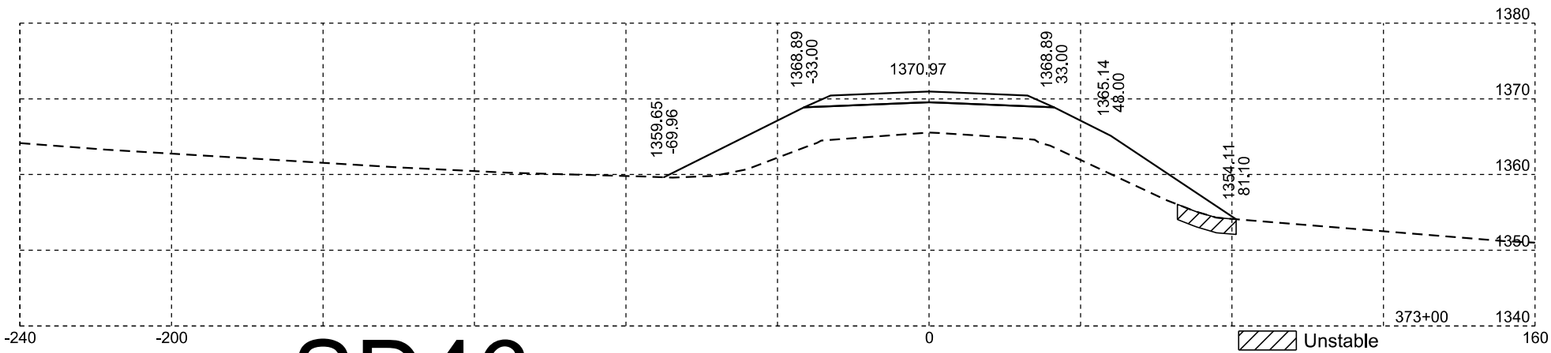


# SD46

Plotting Date: 07/26/2016

| STATE OF SOUTH DAKOTA | PROJECT | SHEET NO. | TOTAL SHEETS |
|---|---|---|---|
| | PH 0046(65)373 | X3 | X11 |

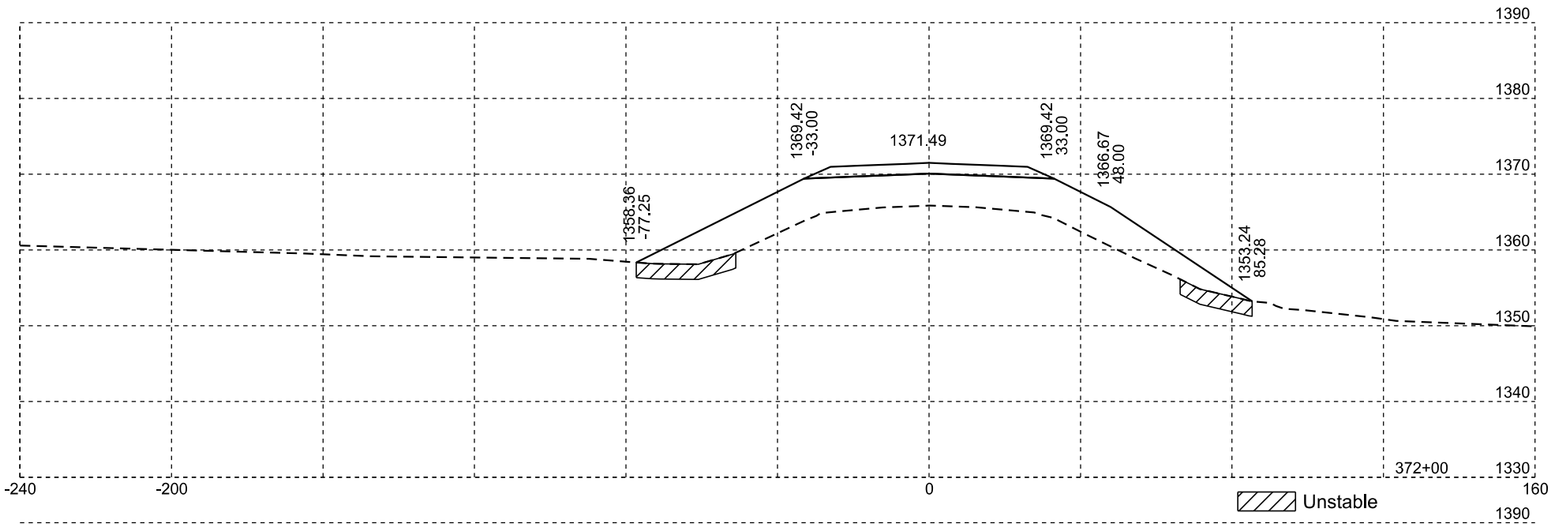


Unstable

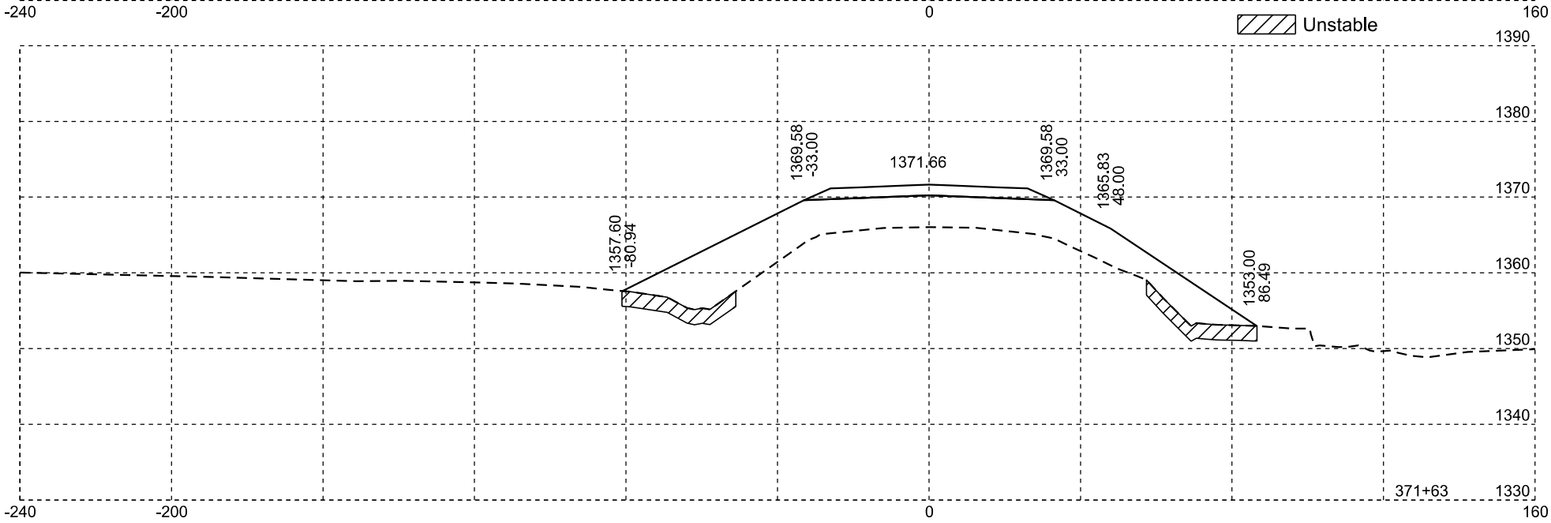


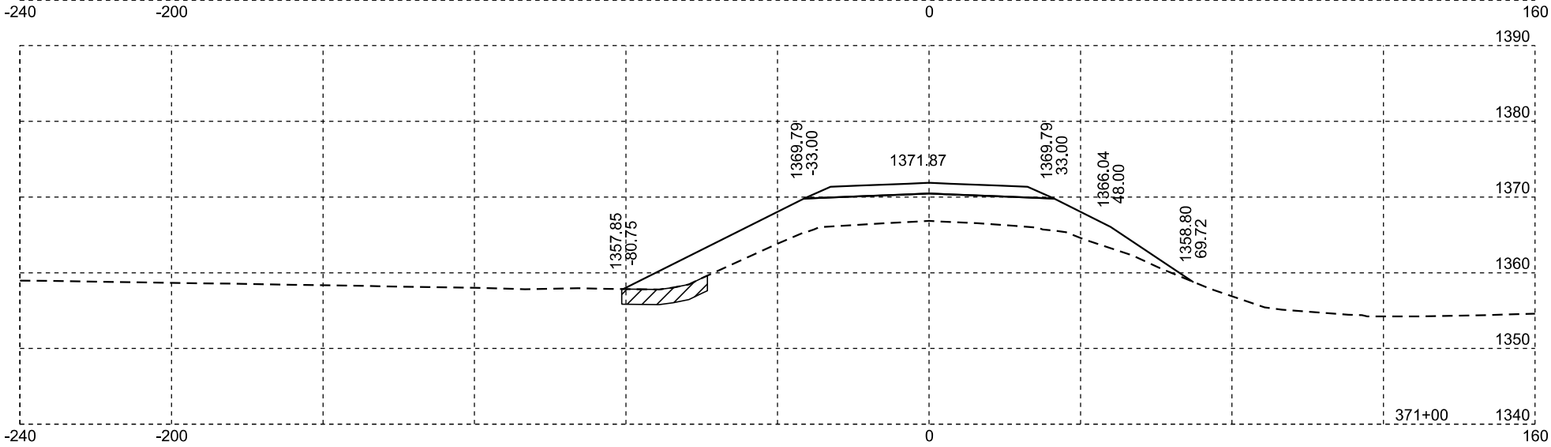


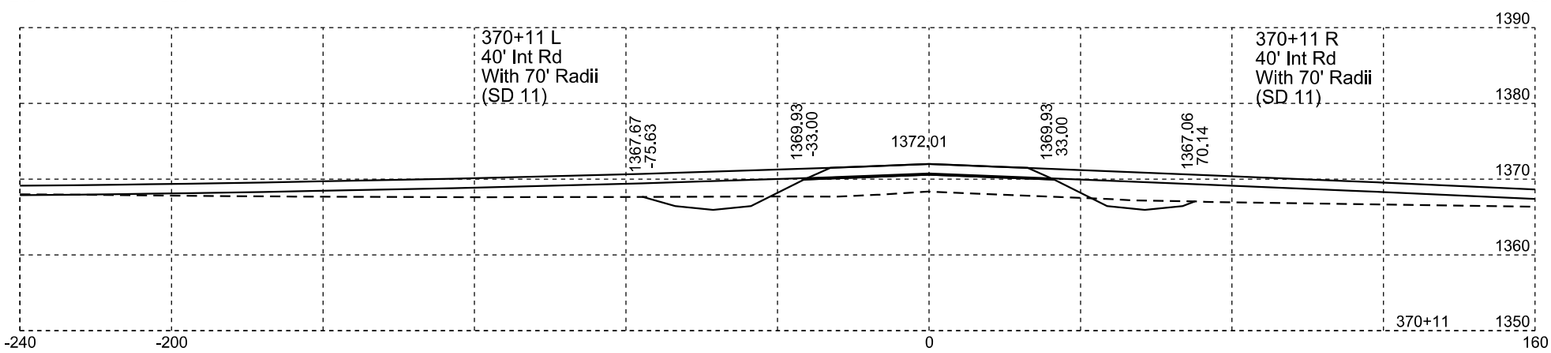


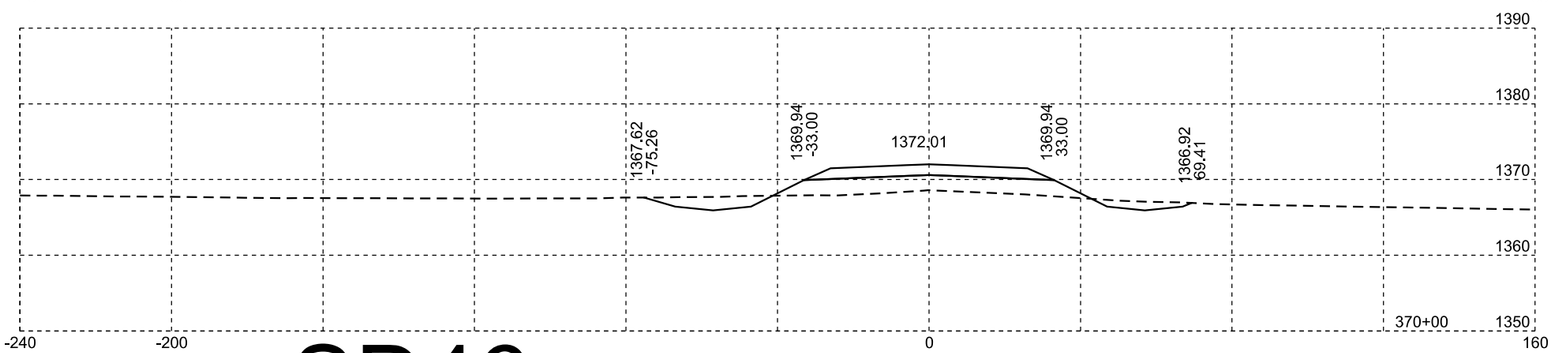


# SD46

Plotting Date: 07/26/2016

| STATE OF SOUTH DAKOTA | PROJECT | SHEET NO. | TOTAL SHEETS |
|---|---|---|---|
| | PH 0046(65)373 | X4 | X11 |

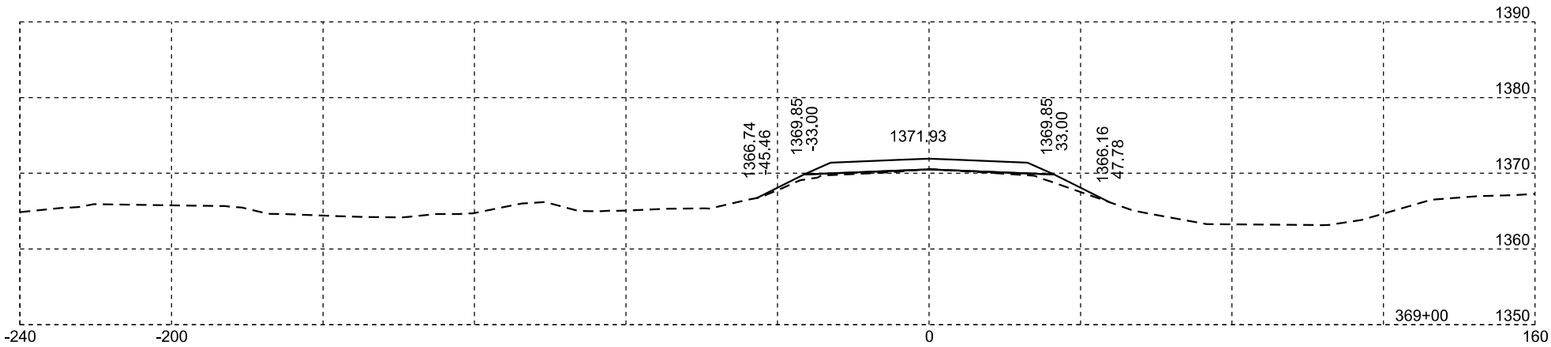


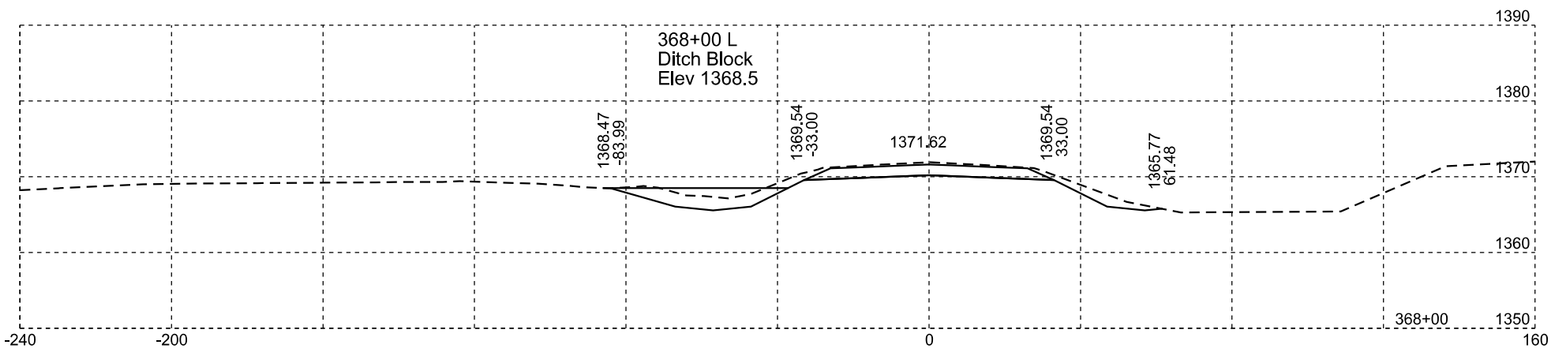


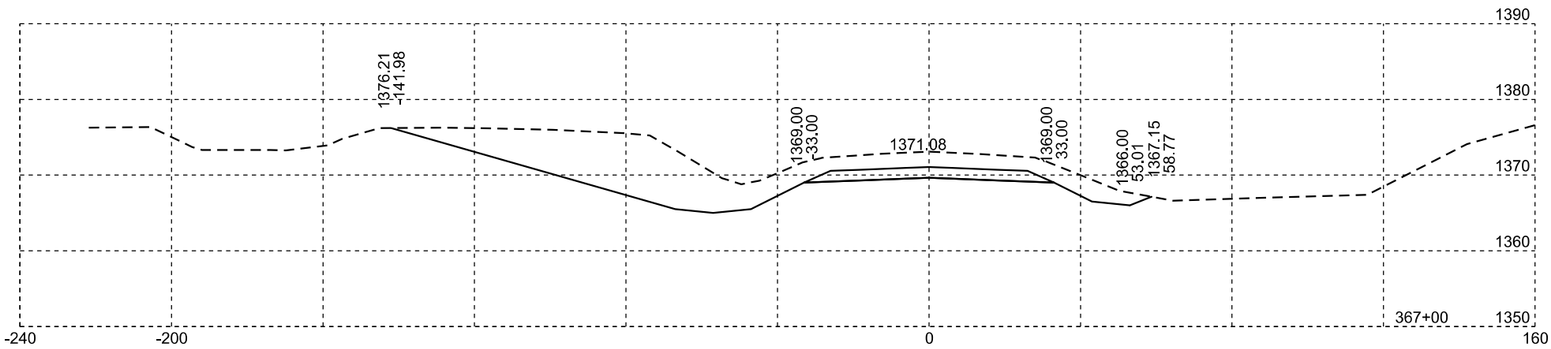


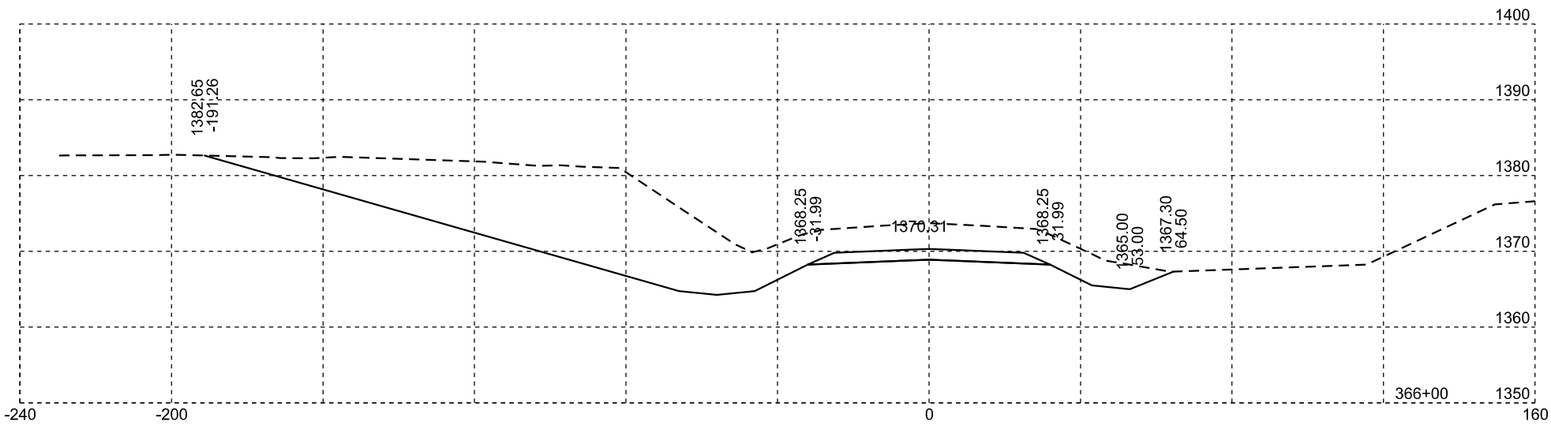


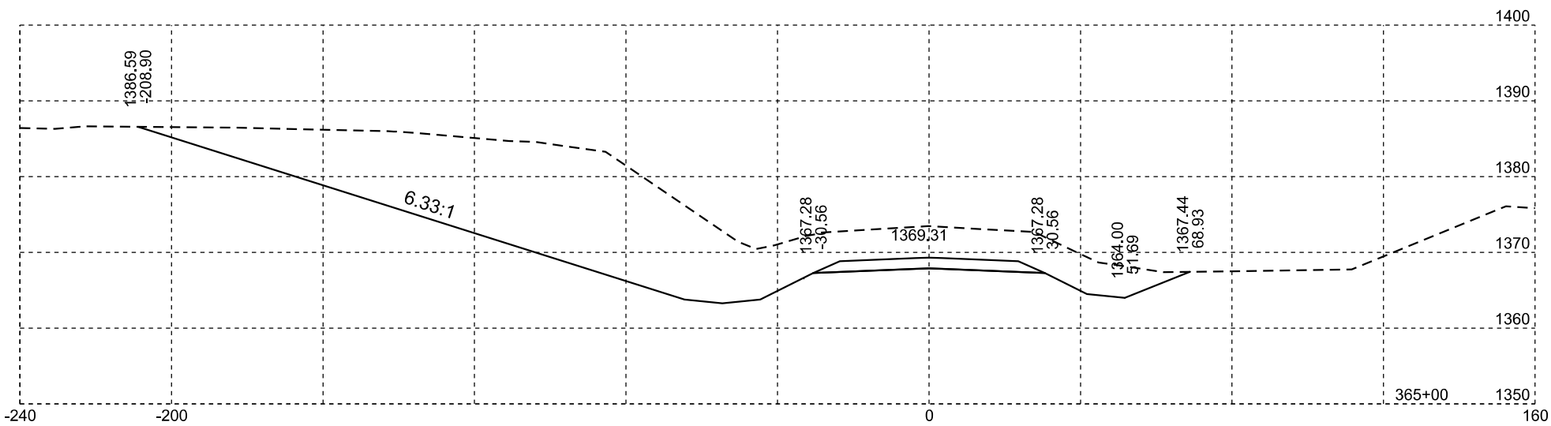


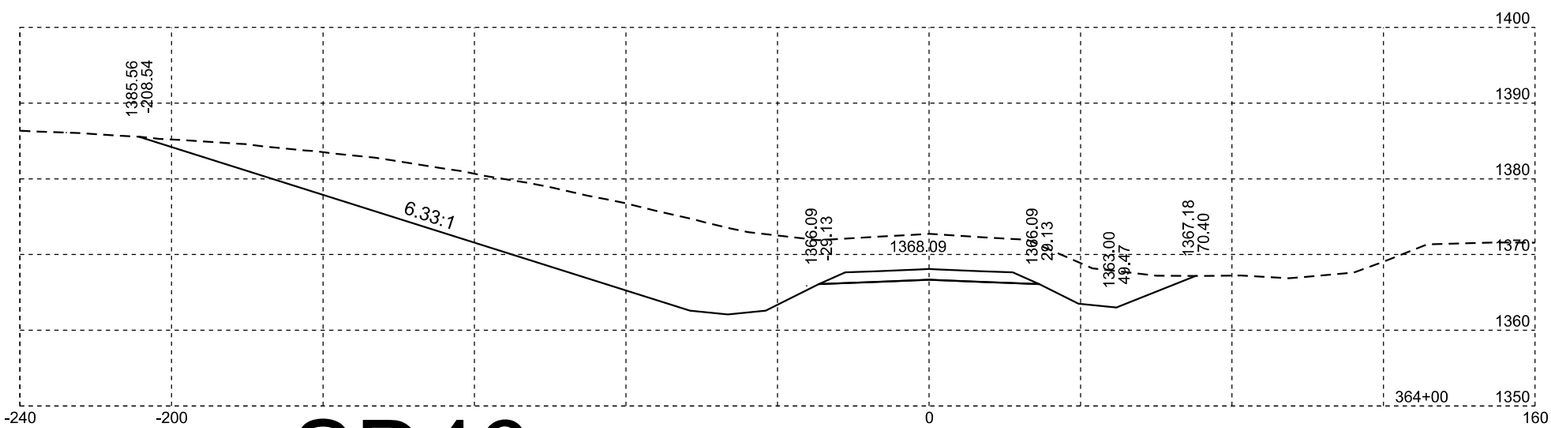


SD46

Plotting Date: 07/26/2016

| STATE OF SOUTH DAKOTA | PROJECT | SHEET NO. | TOTAL SHEETS |
|---|---|---|---|
| | PH 0046(65)373 | X5 | X11 |

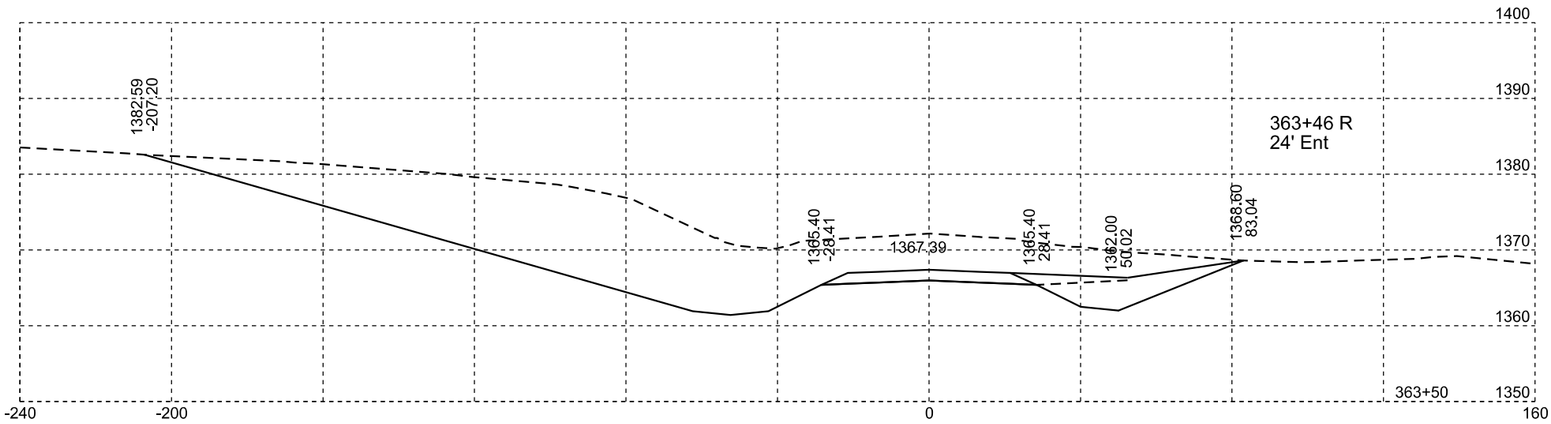


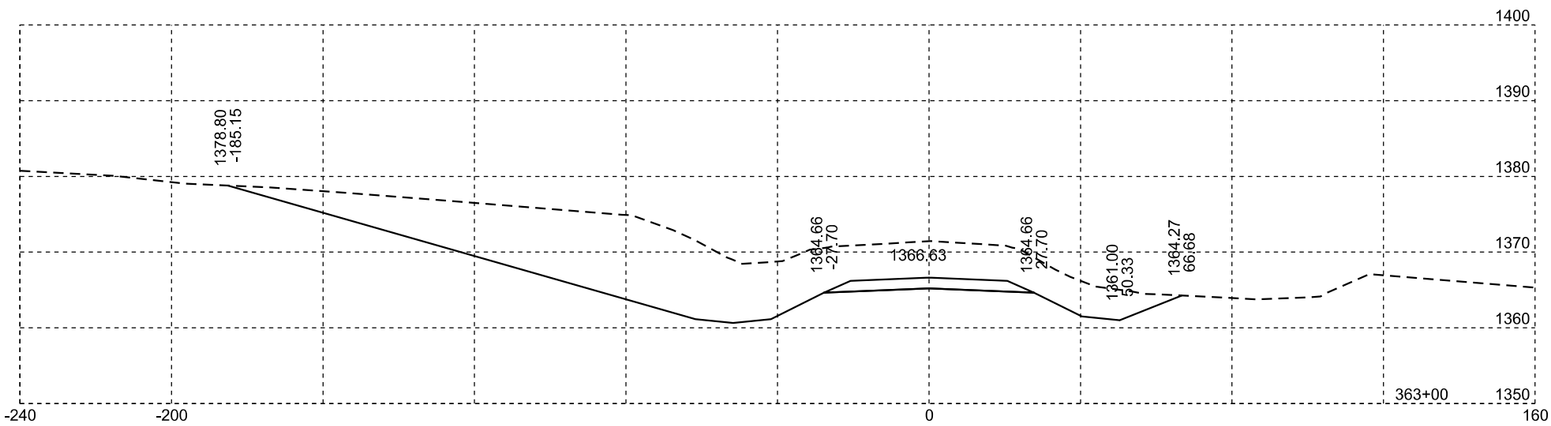


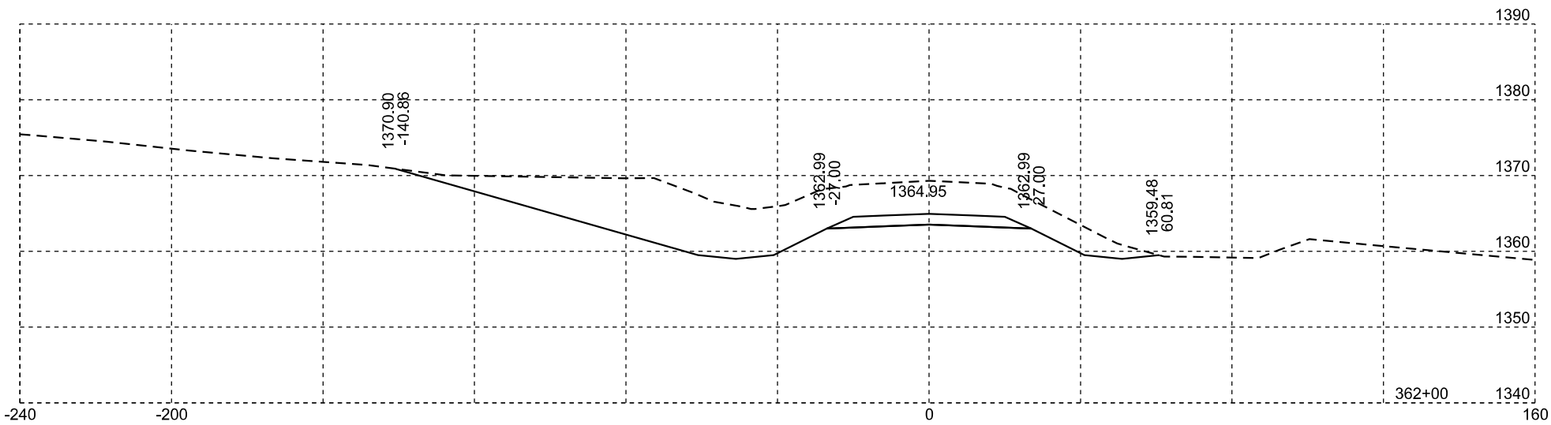


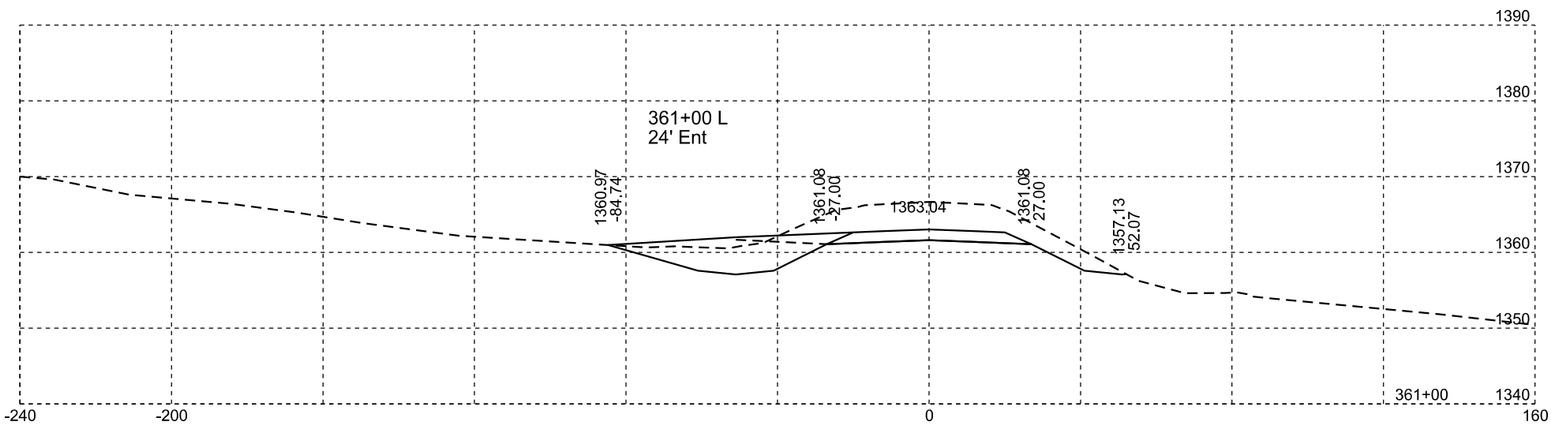


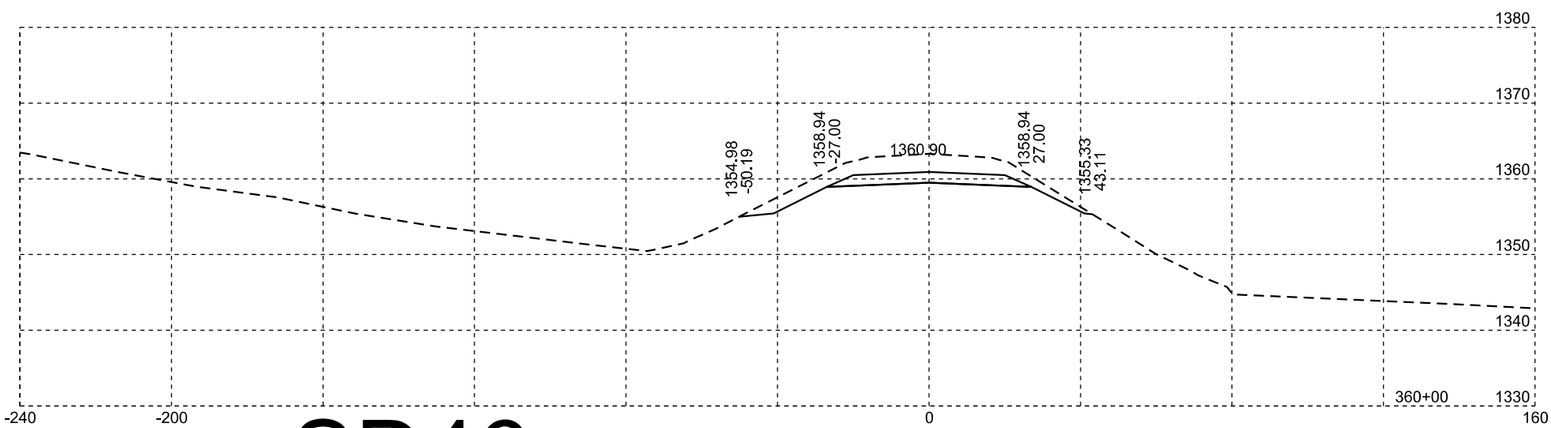


SD46

Plotting Date: 07/26/2016

| STATE OF SOUTH DAKOTA | PROJECT | SHEET NO. | TOTAL SHEETS |
|---|---|---|---|
| | PH 0046(65)373 | X6 | X11 |

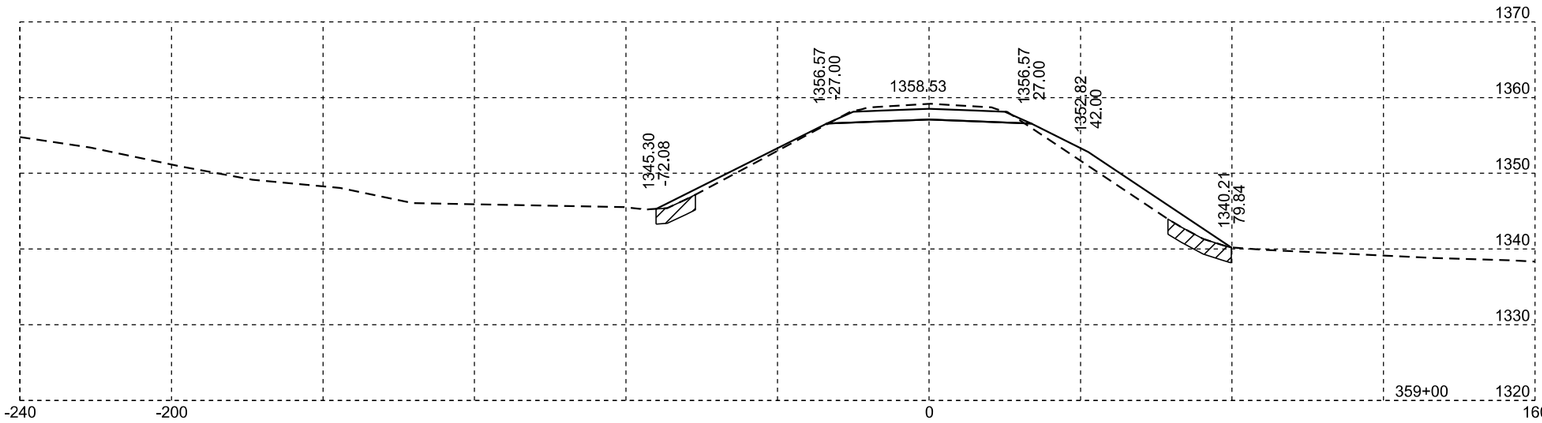


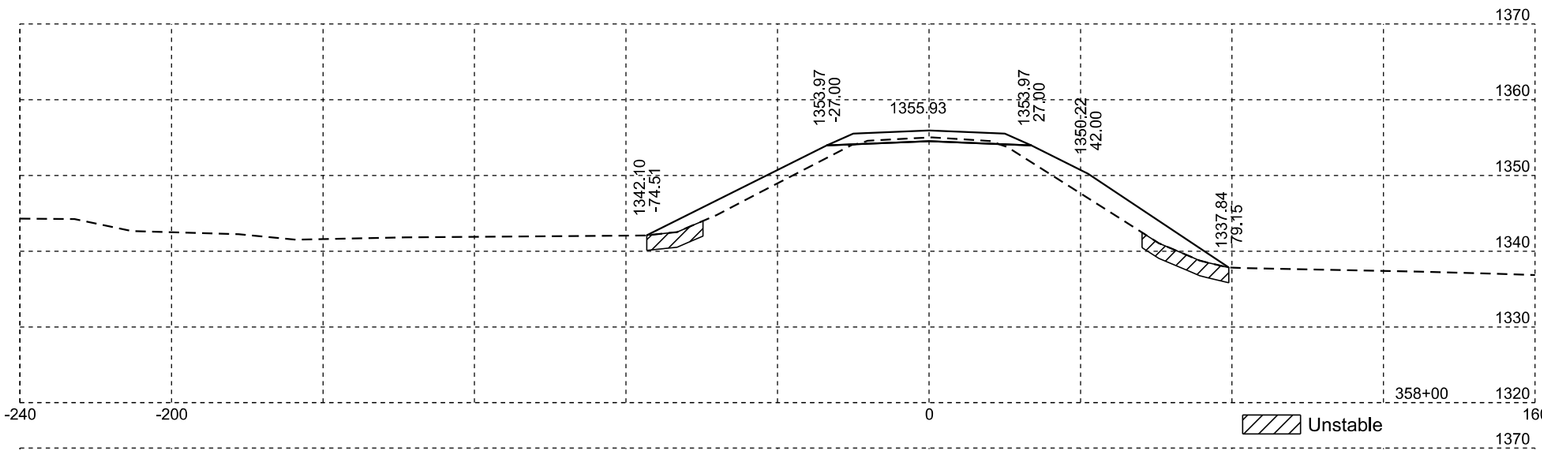


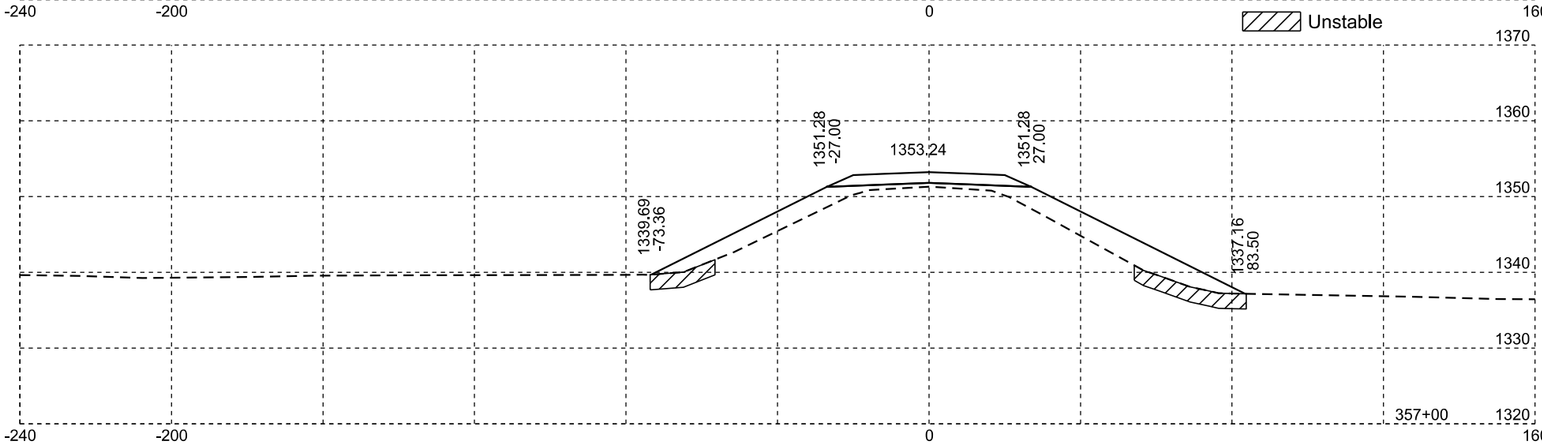


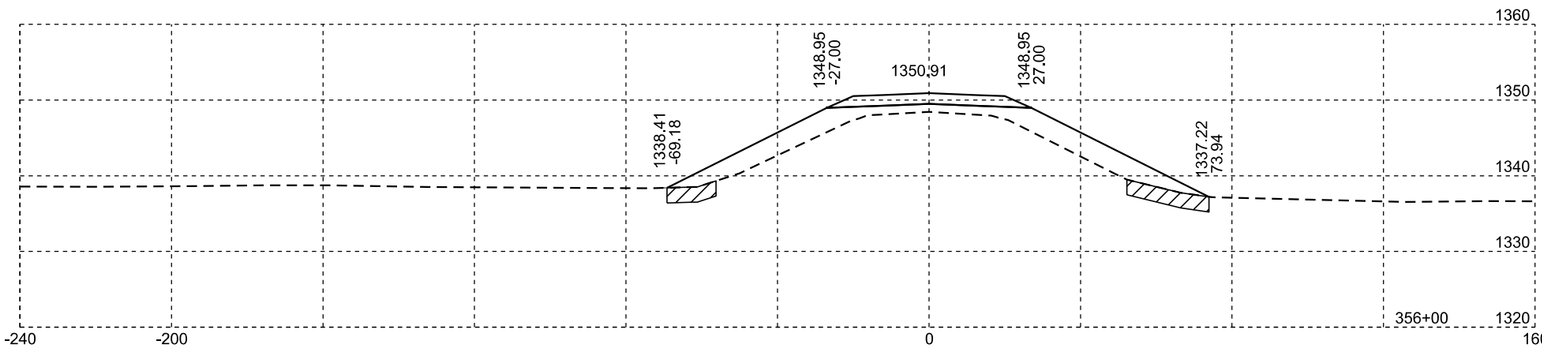


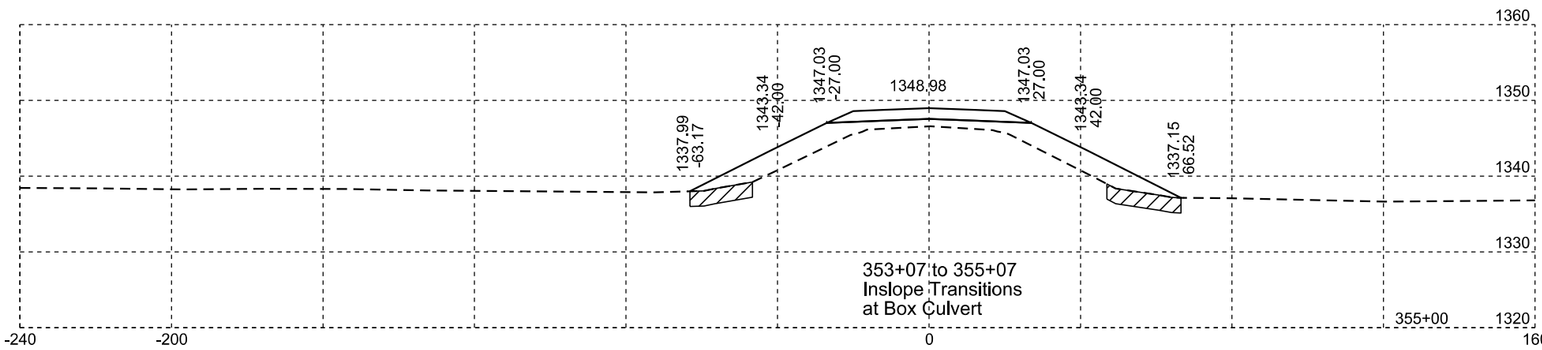


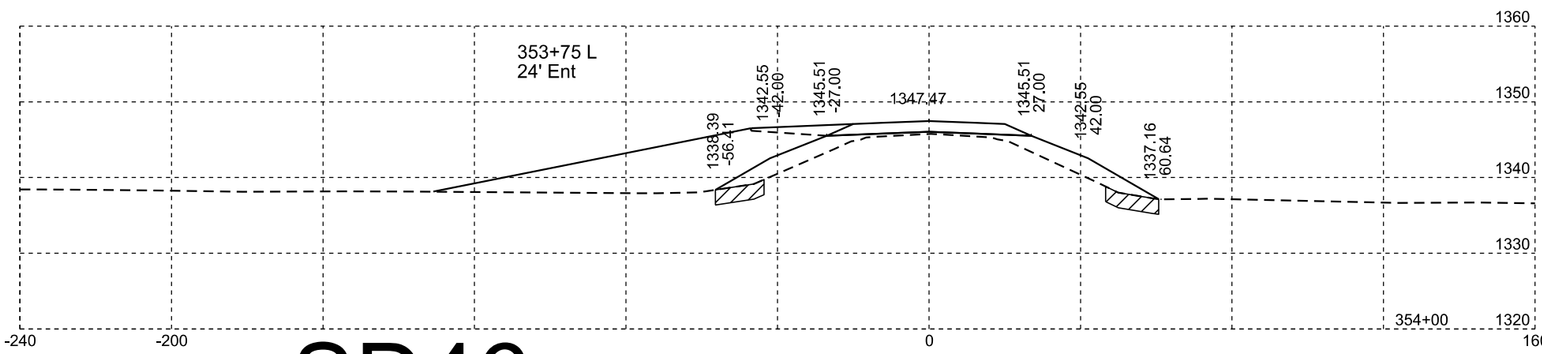


# SD46

Plotting Date: 07/26/2016

| STATE OF SOUTH DAKOTA | PROJECT | SHEET NO. | TOTAL SHEETS |
|---|---|---|---|
| | PH 0046(65)373 | X7 | X11 |

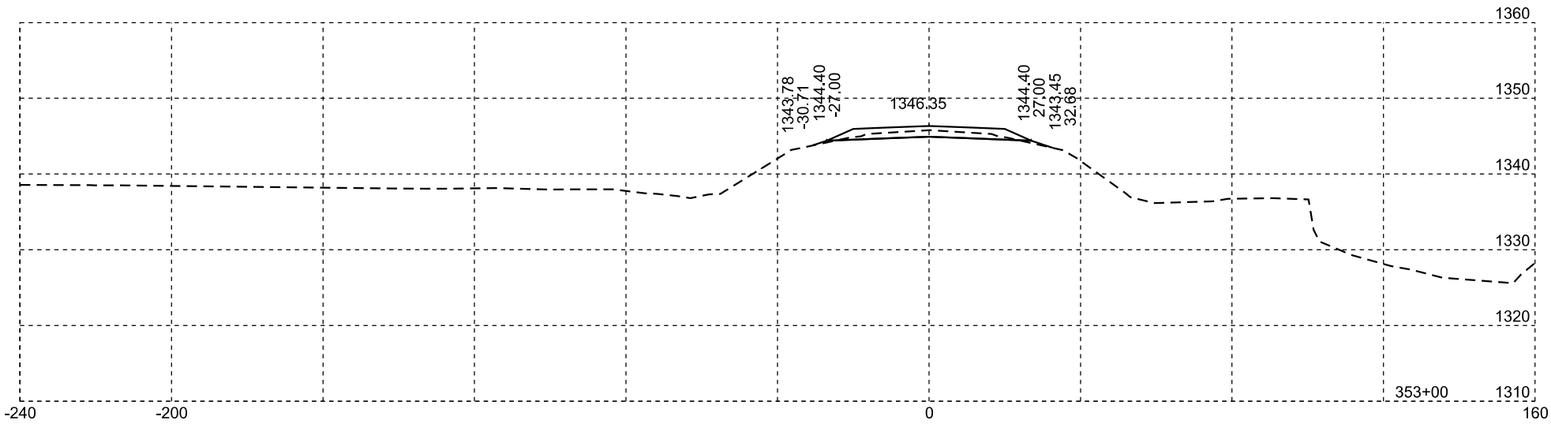


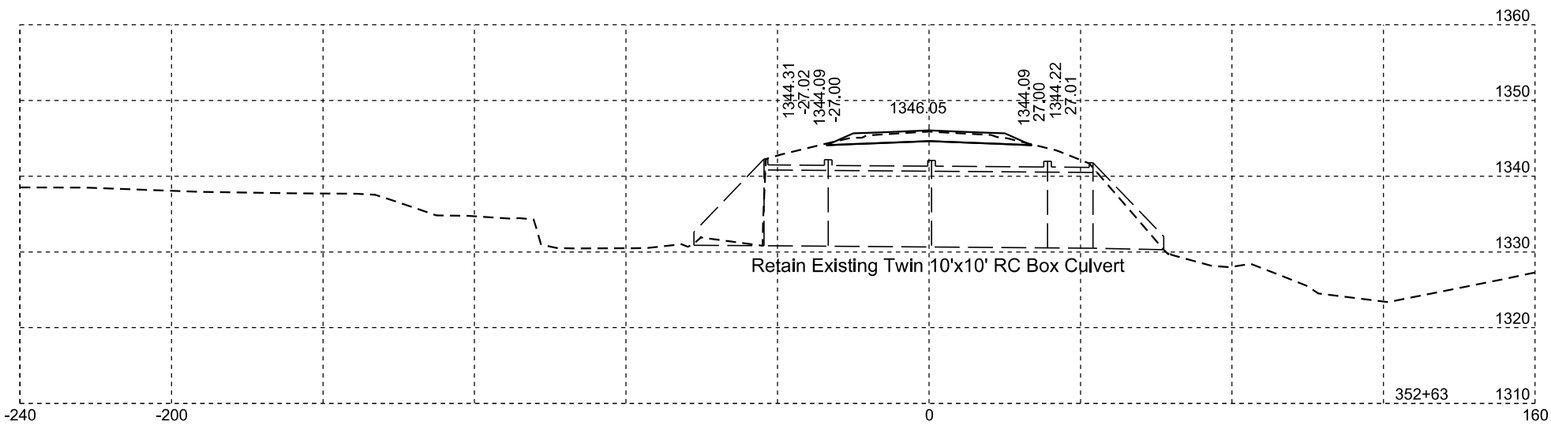


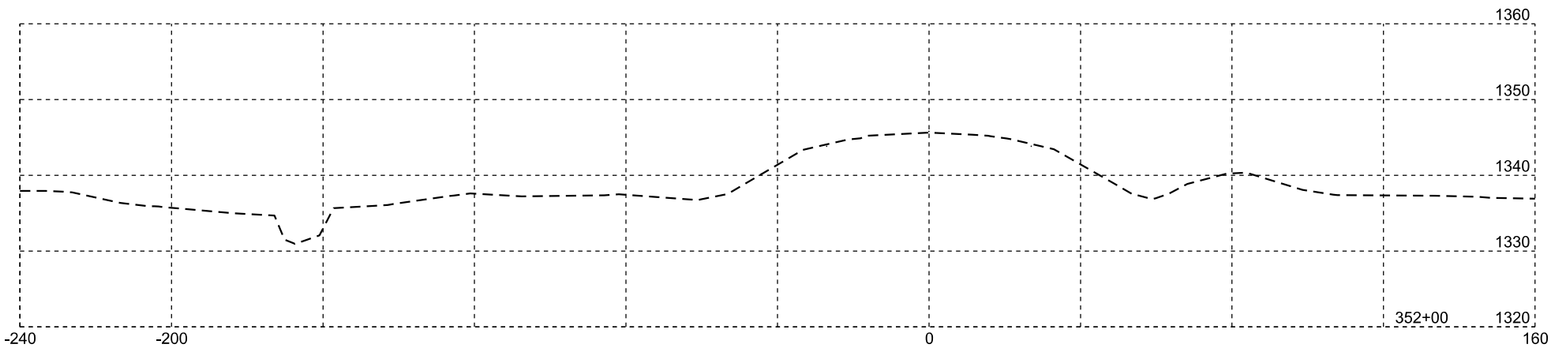


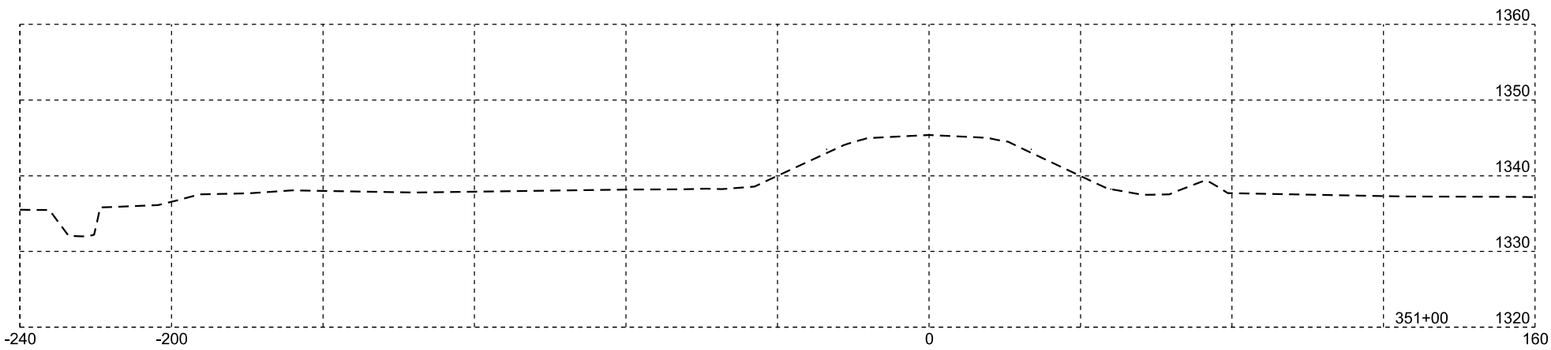


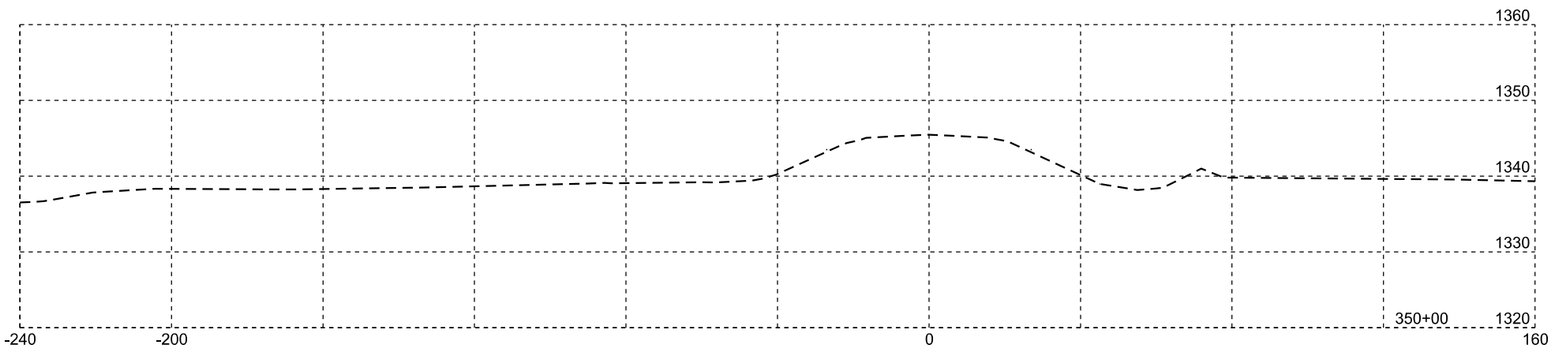


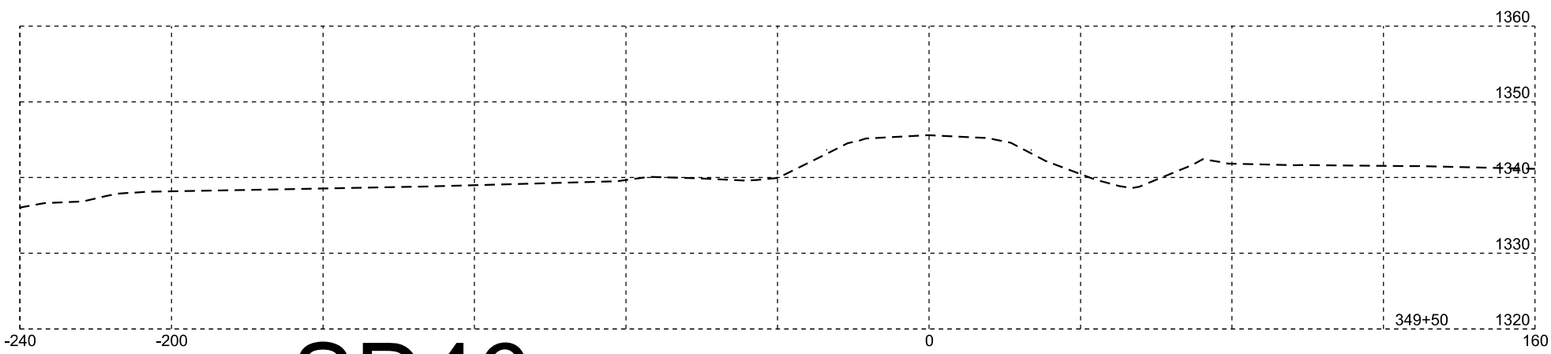


# SD46

Plotting Date: 07/26/2016

| STATE OF SOUTH DAKOTA | PROJECT | SHEET NO. | TOTAL SHEETS |
|---|---|---|---|
| | PH 0046(65)373 | X8 | X11 |

# SD11

| STATE OF SOUTH DAKOTA | PROJECT | SHEET NO. | TOTAL SHEETS |
|---|---|---|---|
| | PH 0046(65)373 | X9 | X11 |

Plotting Date: 07/26/2016

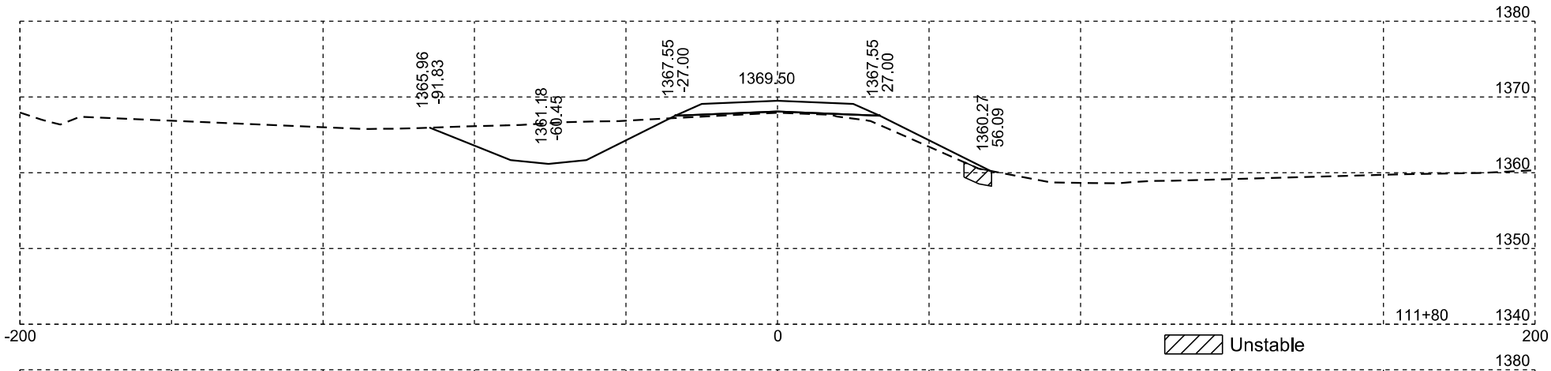


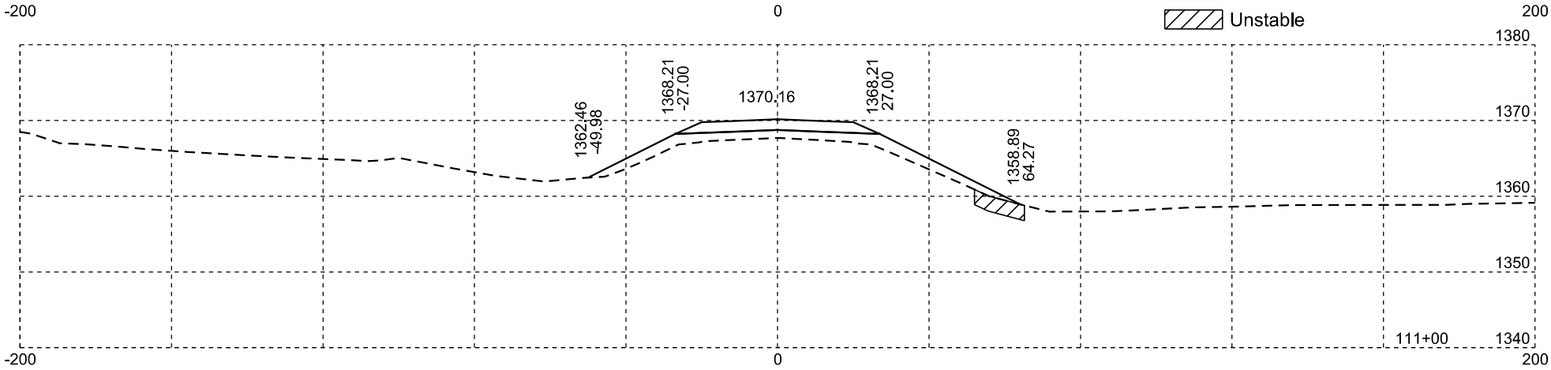


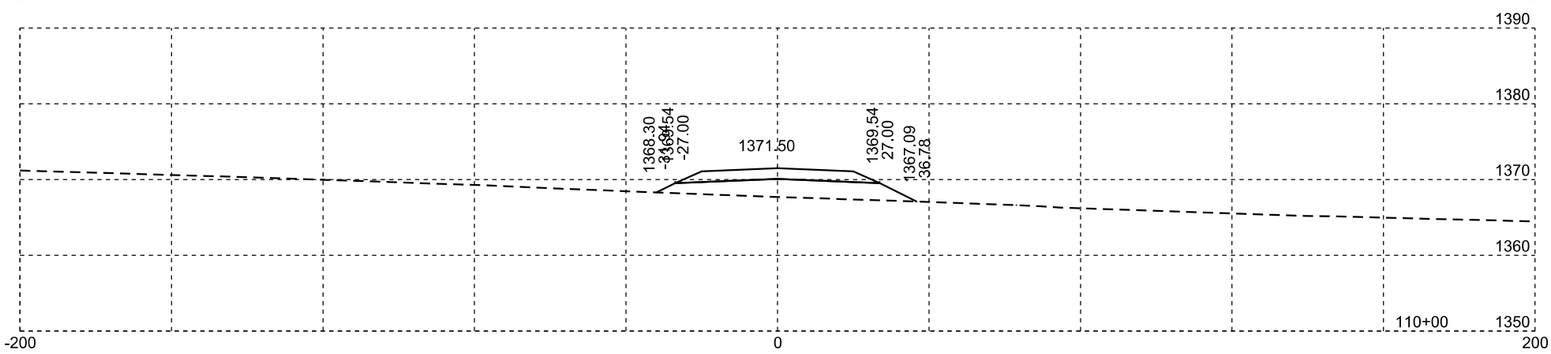


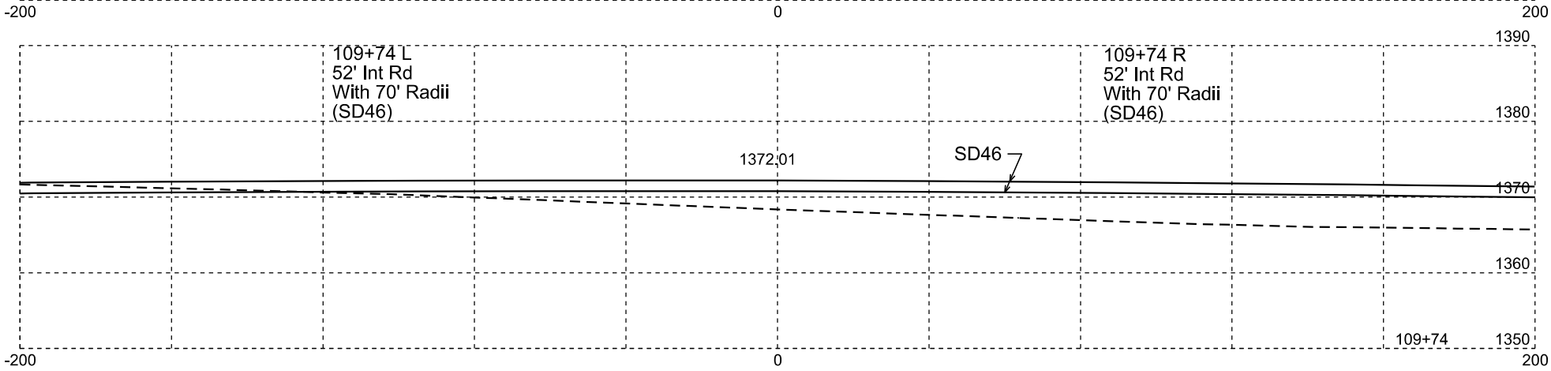


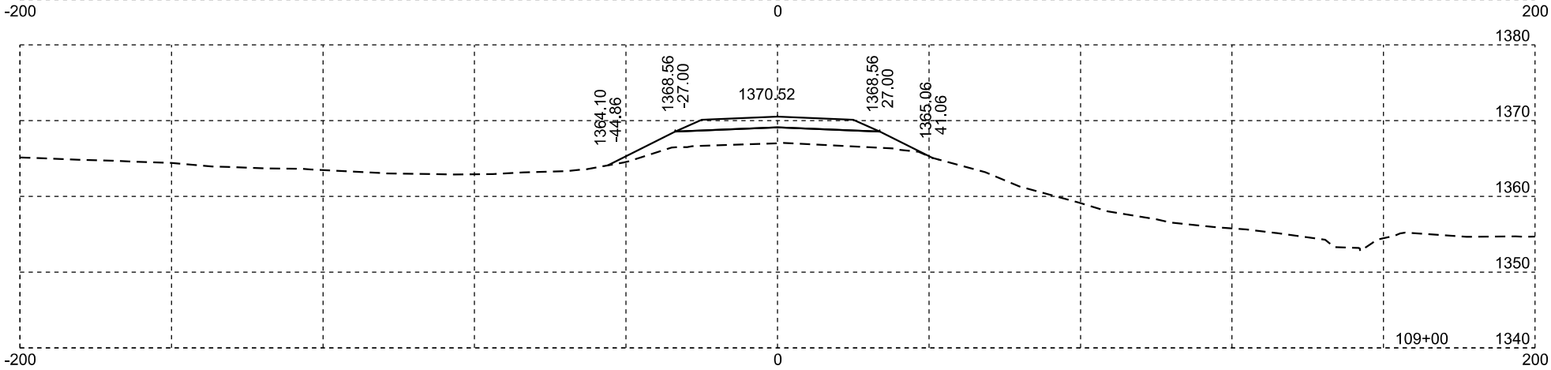


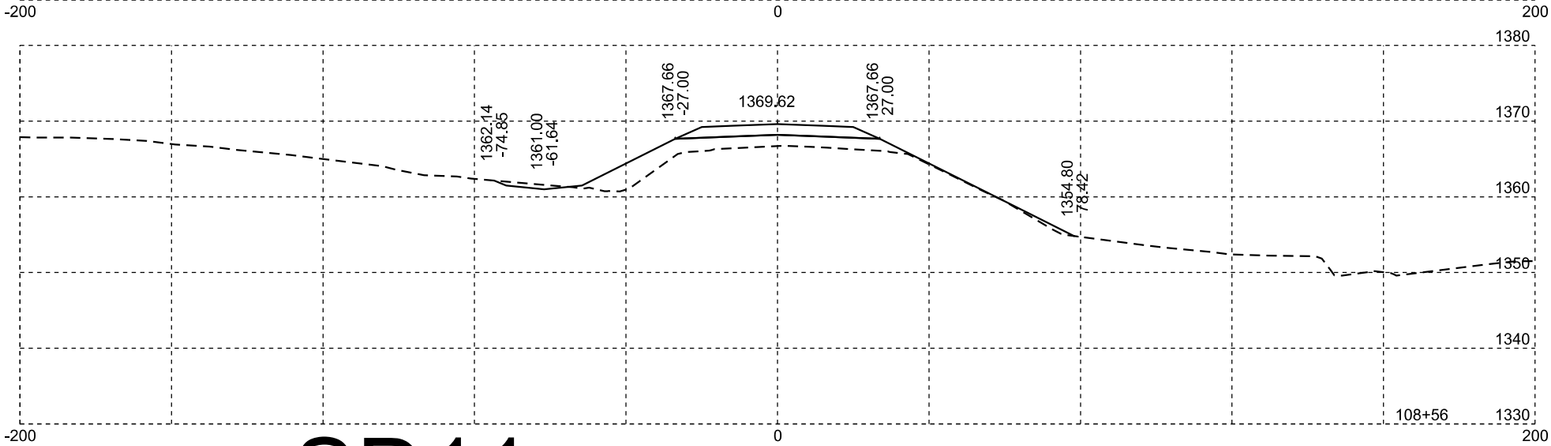


# SD11

Plotting Date: 07/26/2016

| STATE OF SOUTH DAKOTA | PROJECT | SHEET NO. | TOTAL SHEETS |
|---|---|---|---|
| | PH 0046(65)373 | X10 | X11 |

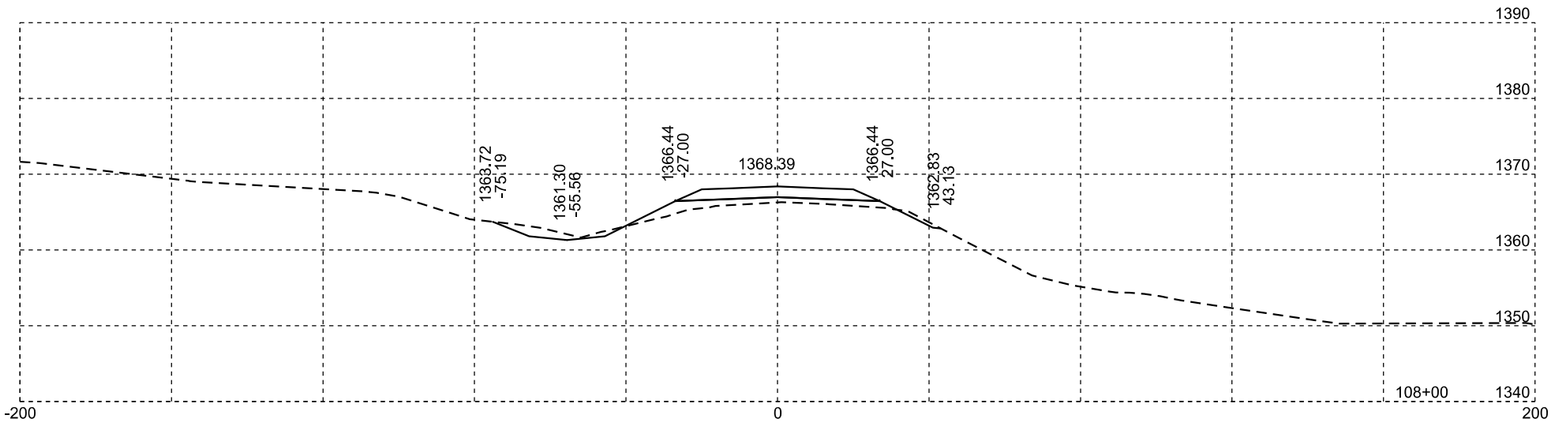


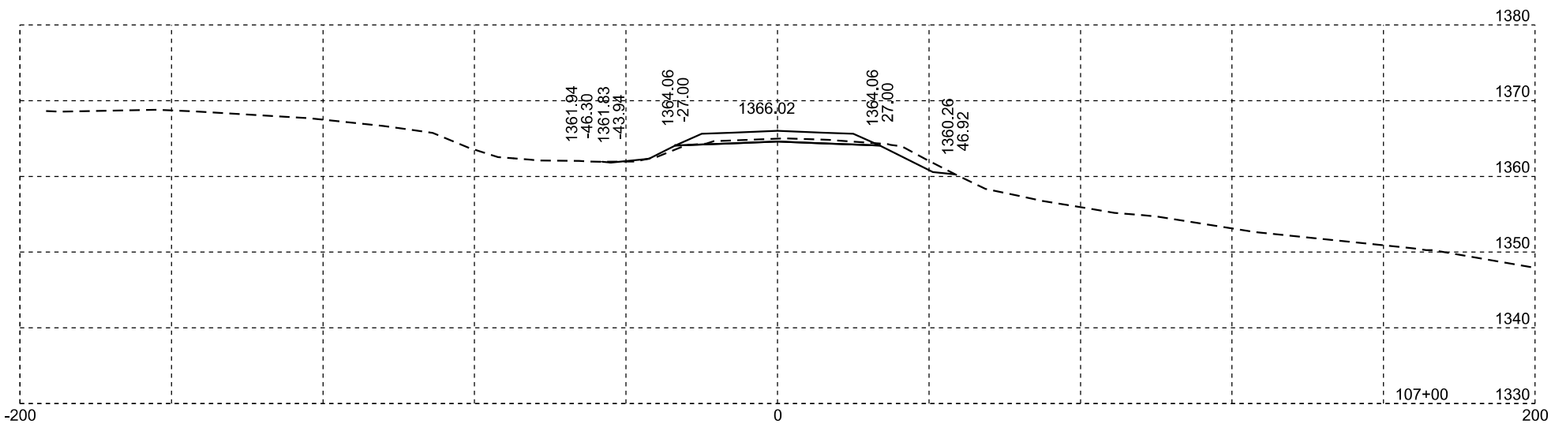


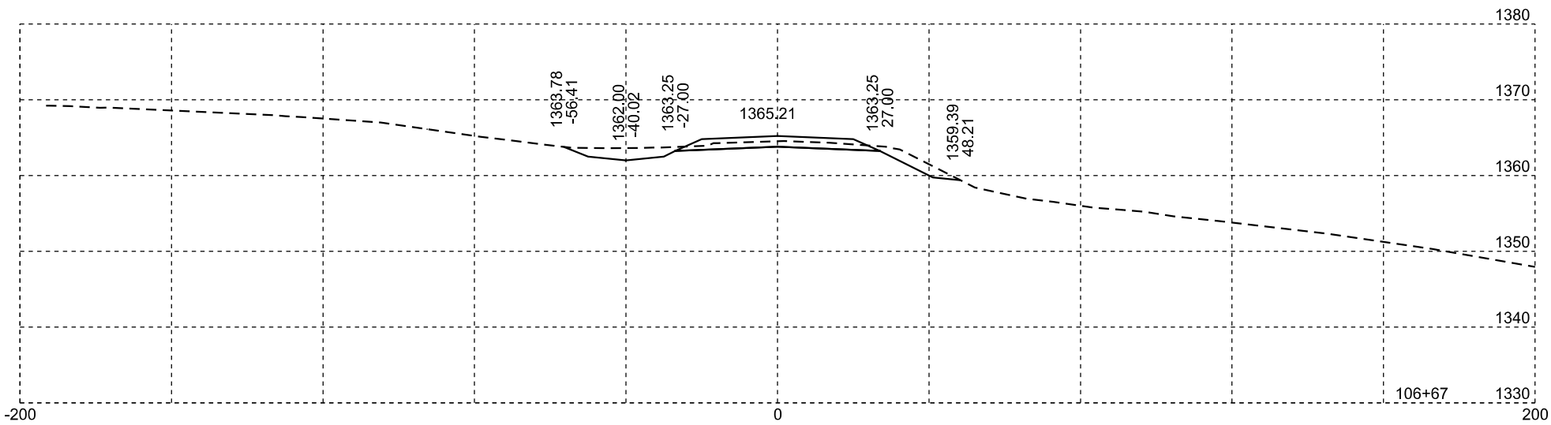


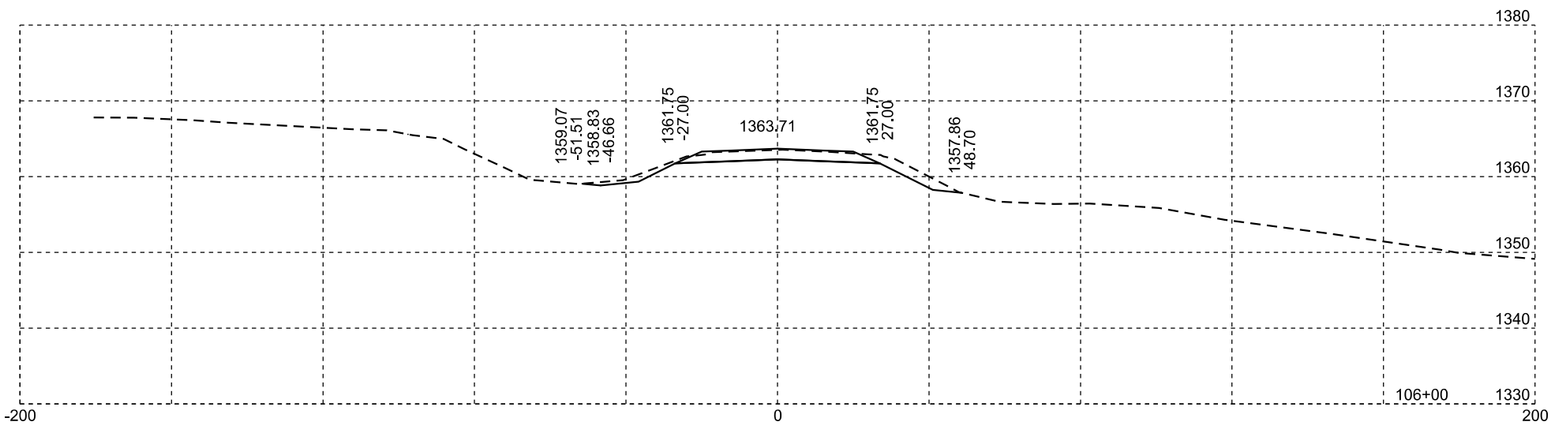


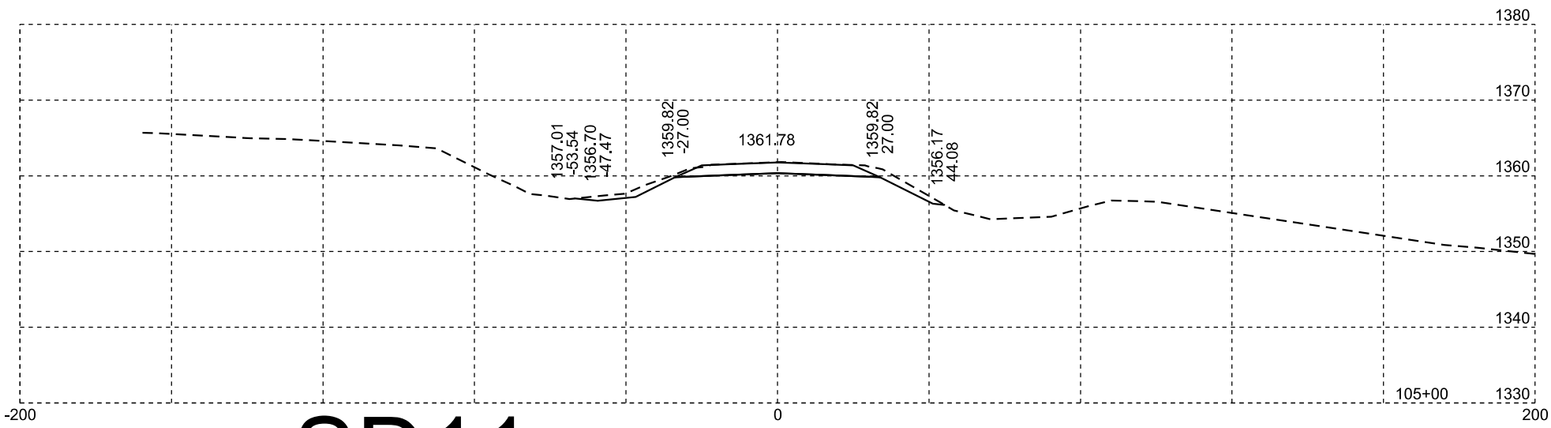


# SD11

Plotting Date: 07/26/2016

| STATE OF SOUTH DAKOTA | PROJECT | SHEET NO. | TOTAL SHEETS |
|---|---|---|---|
| | PH 0046(65)373 | X11 | X11 |