Section Z: Pipe Sections

STATE OF SOUTH DAKOTA	PROJECT	SHEET	TOTAL SHEETS
	NH 0018(197)327	Z1	Z2

Plotting Date: 10/23/2015

INDEX OF SHEETS

Z1 General Layout with Index
Z2 Cross Sections

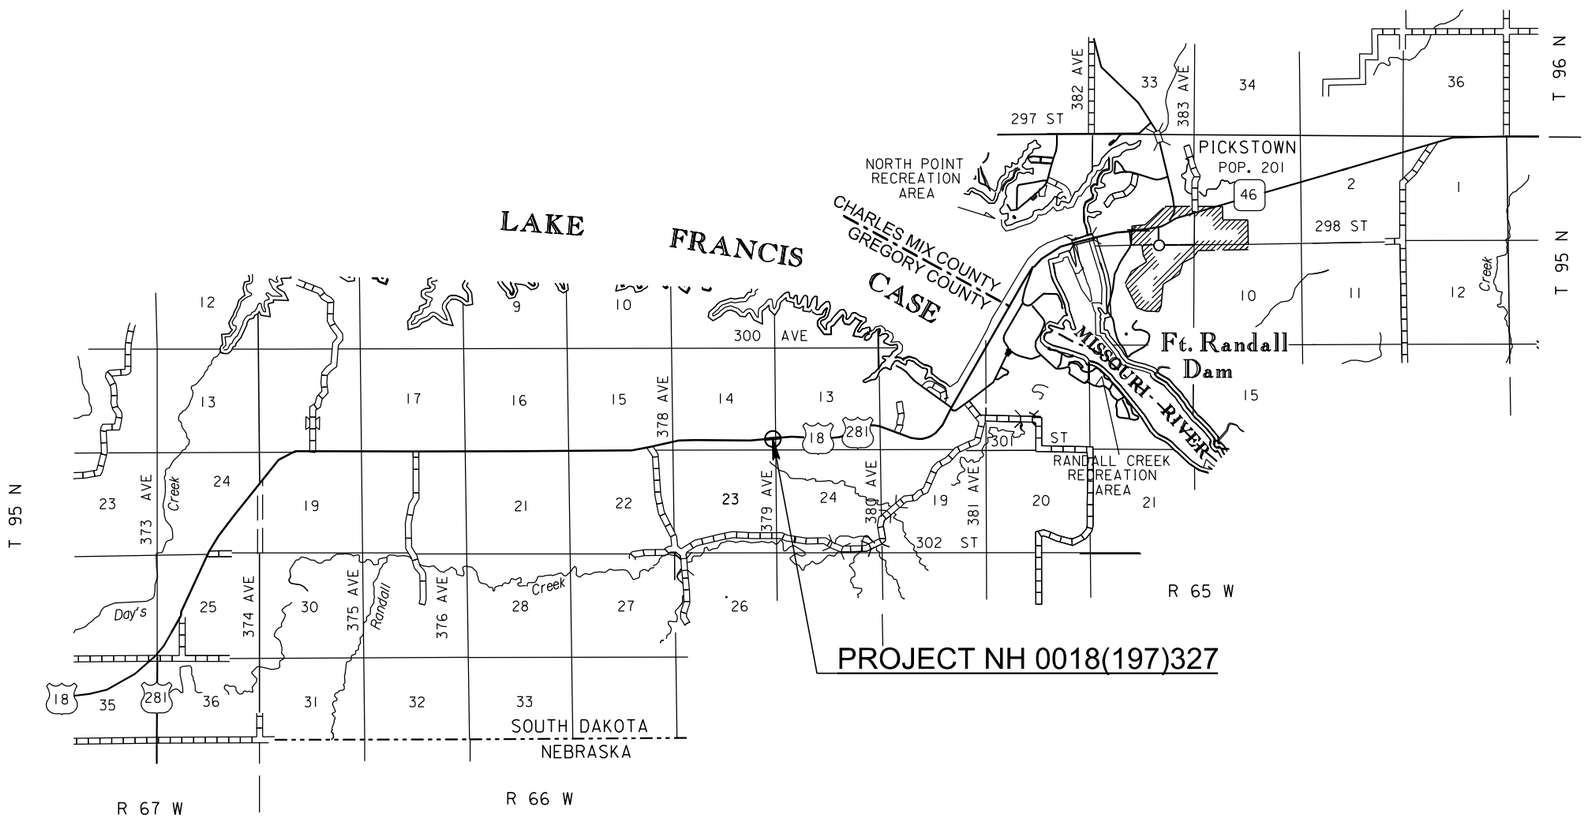

Plot Scale - 1:200

Plotted From - tnpr14077

File - U:\rdpn\greg04XV\lltlez.dgn

Plotting Date: 10/23/2015

STATE OF SOUTH DAKOTA	PROJECT	SHEET NO.	TOTAL SHEETS
	NH 0018(197)327	Z2	Z2

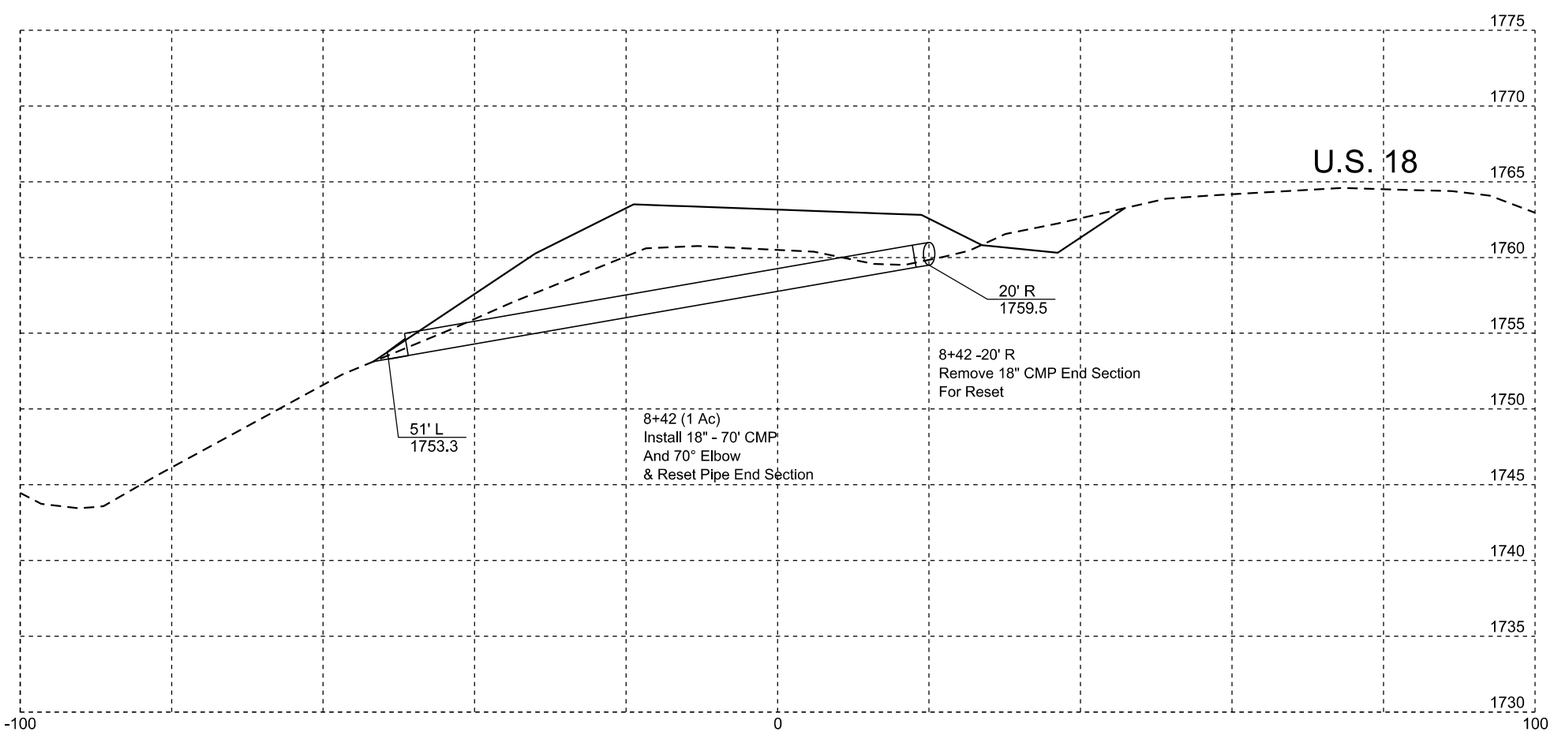

8+42