
SECTION Z: PIPE SECTIONS

STATE OF SOUTH DAKOTA	PROJECT	SHEET	TOTAL SHEETS
	P-B 0248(12)173	Z1	Z5

Plotting Date: 11/07/2025

INDEX OF SHEETS


Z1 General Layout with Index
Z2-Z3 Mainline Pipe Sections
Z4-Z5 Approach Pipe Sections

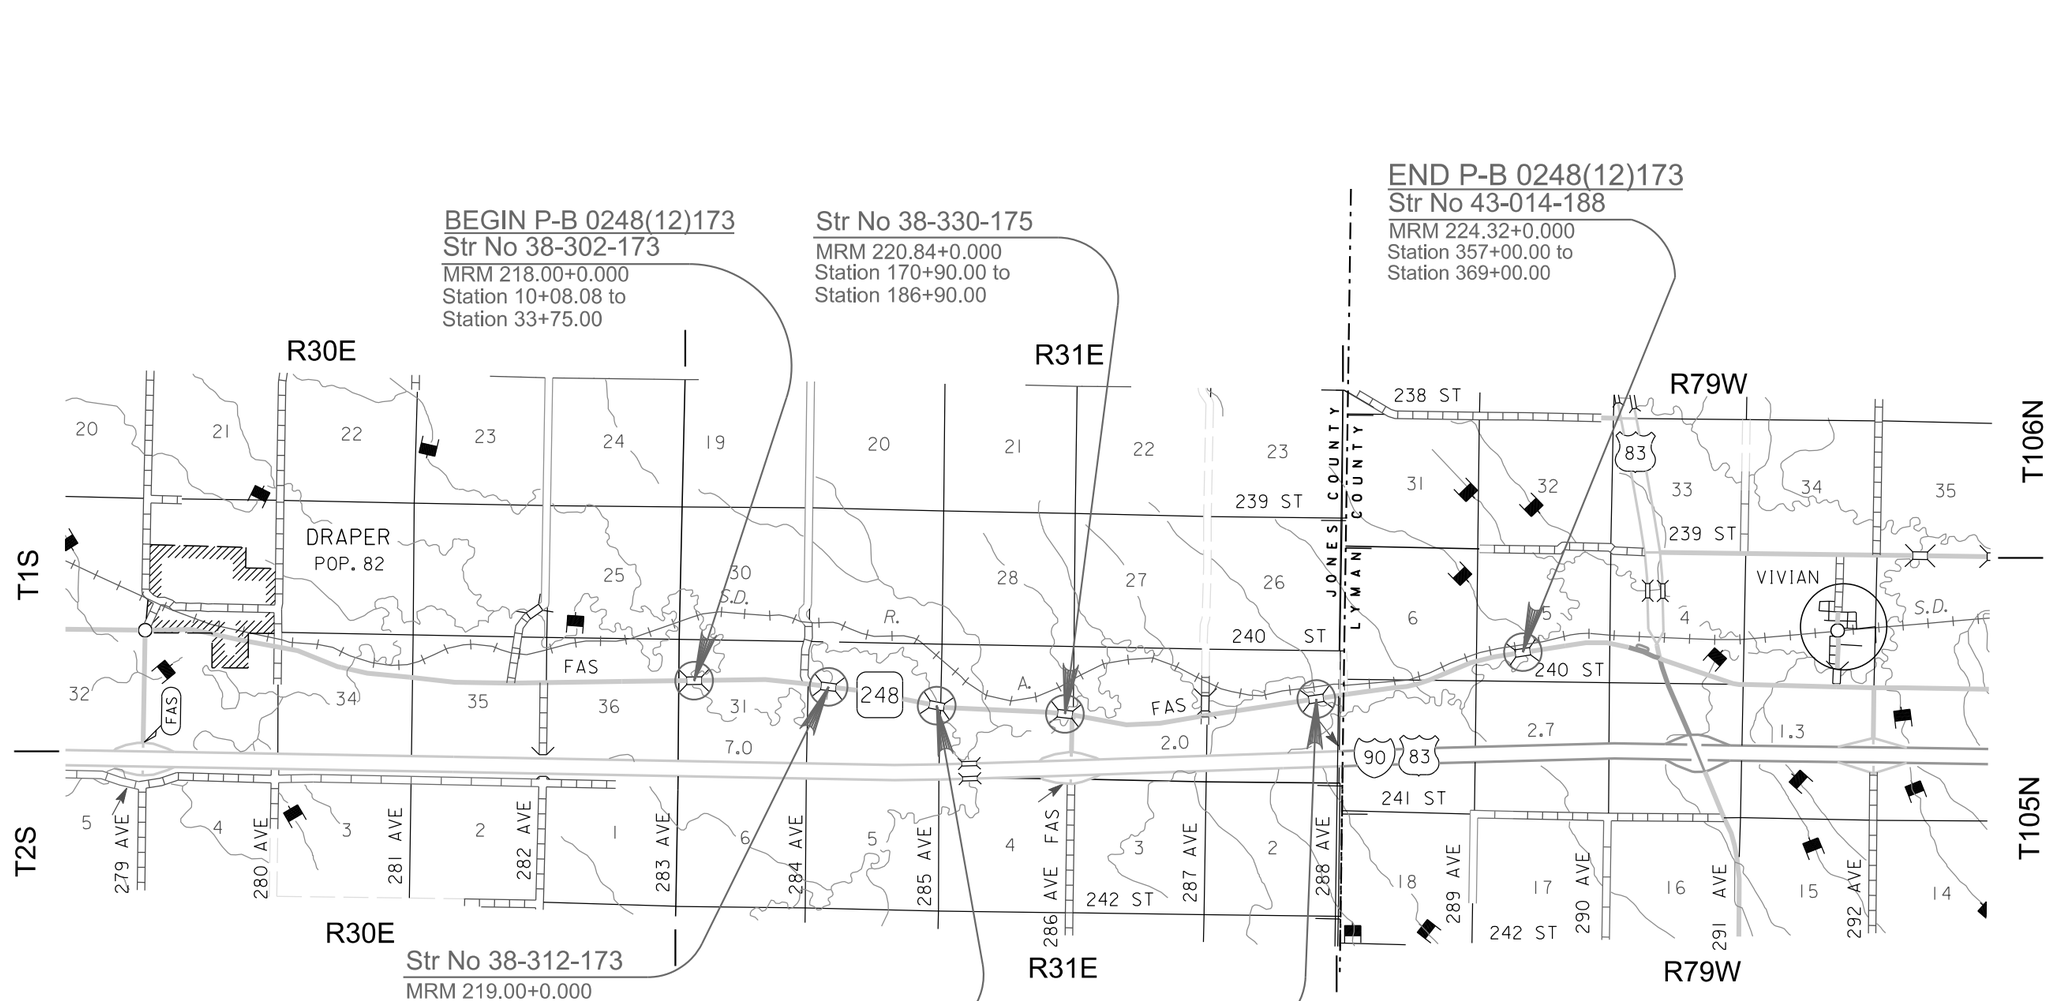



Plot Scale - 1:200
Plotted From - TRPR17190
File - U:\rdp\rjjons06\G7\TitleZ.dgn

Plotting Date: 05/21/2025

STATE OF SOUTH DAKOTA	PROJECT	SHEET	TOTAL SHEETS
	P-B 0248(12)173	Z2	Z5

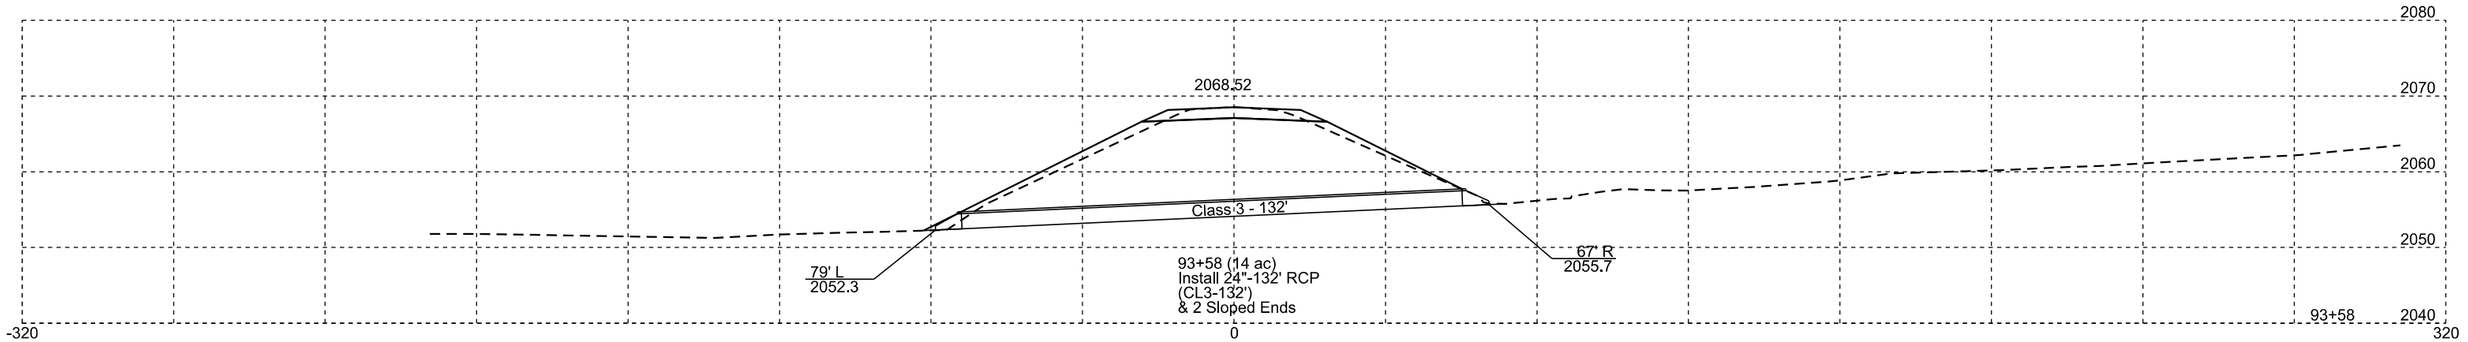

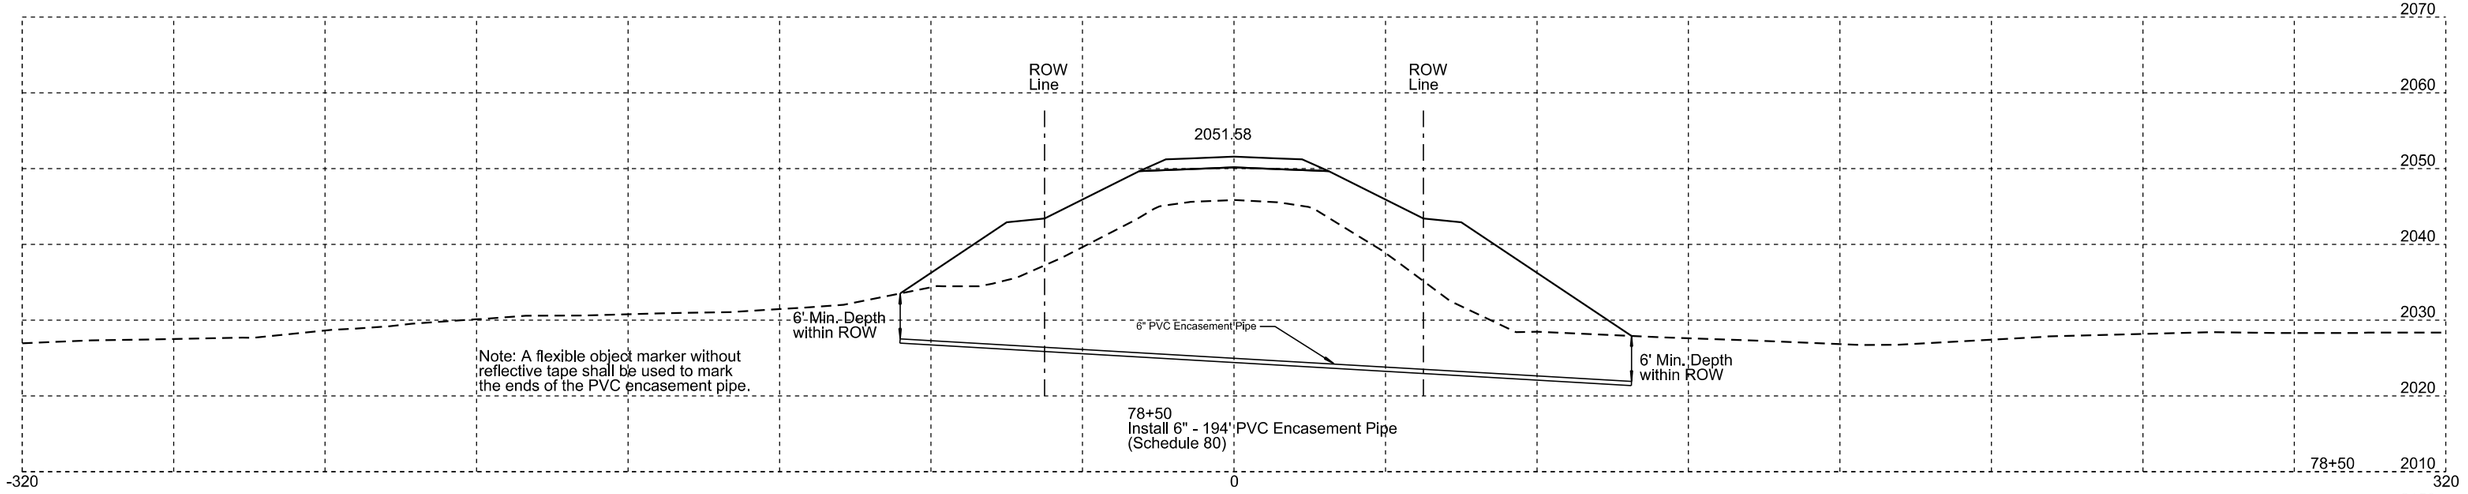


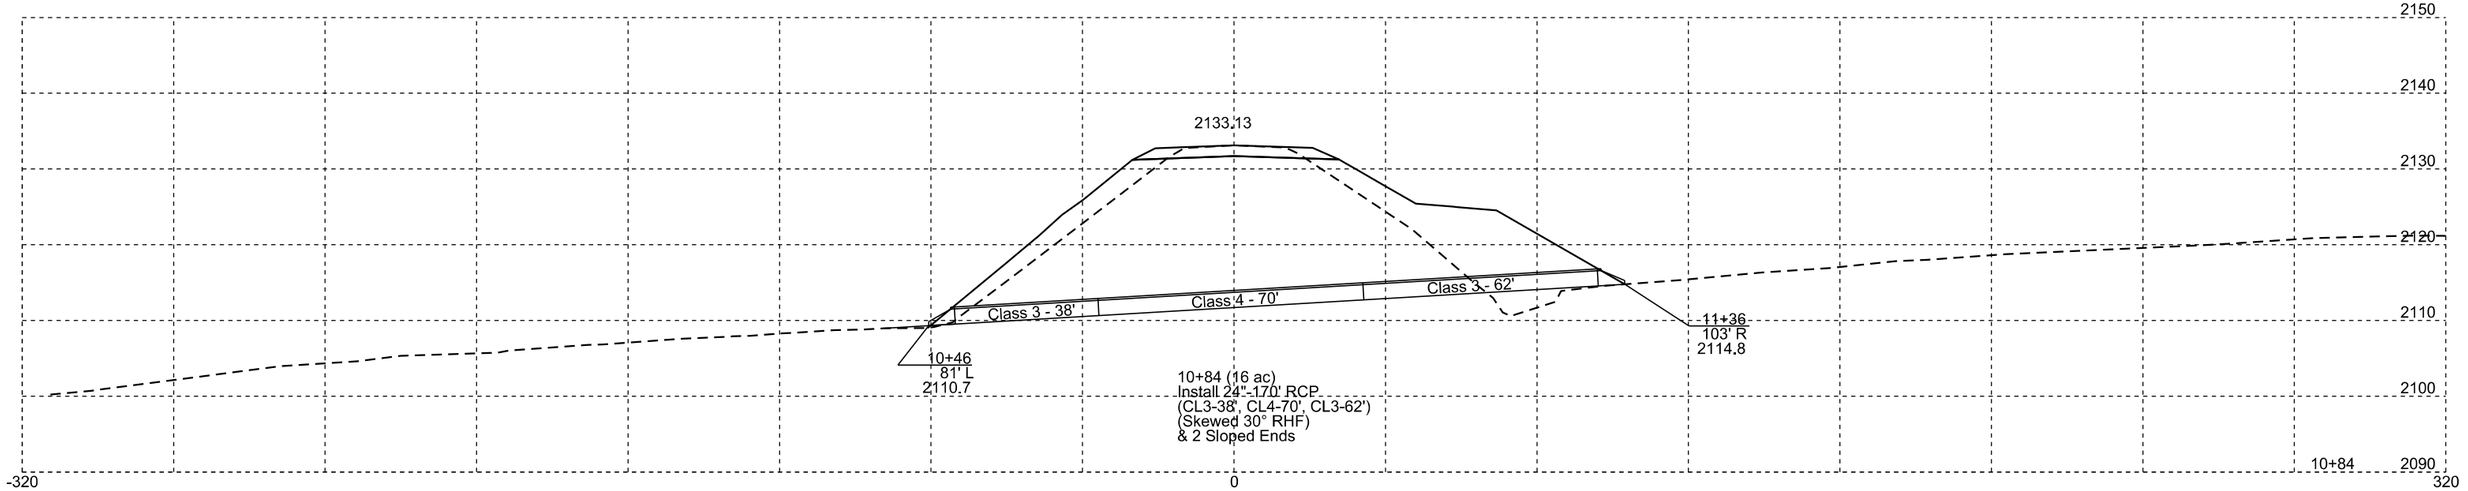

Plotting Date: 09/15/2026


Rev 09/15/2026 RU


STATE OF SOUTH DAKOTA	PROJECT	SHEET	TOTAL SHEETS
	P-B 0248(12)173	Z3	Z5

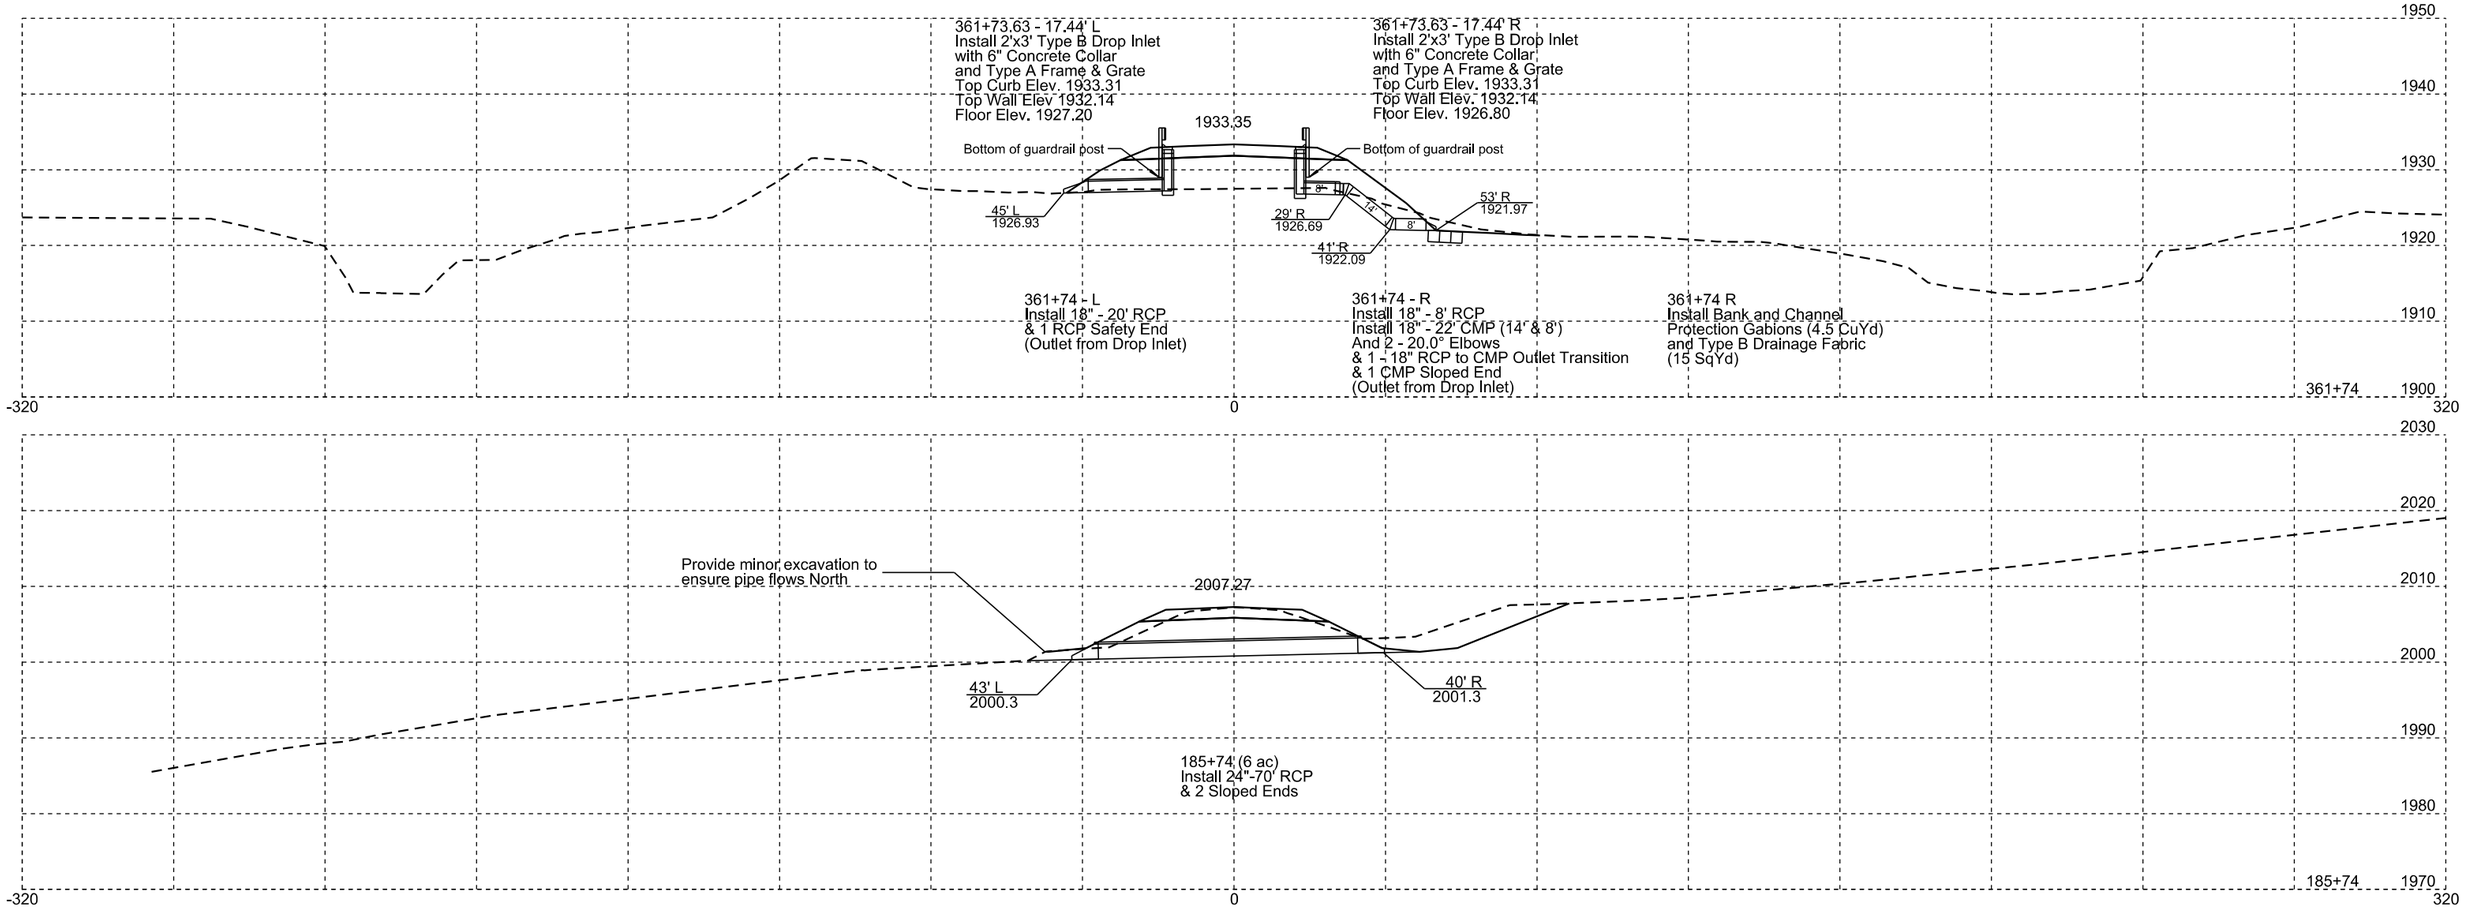

Plotting Date: 05/21/2025

STATE OF SOUTH DAKOTA	PROJECT	SHEET	TOTAL SHEETS
	P-B 0248(12)173	Z4	Z5

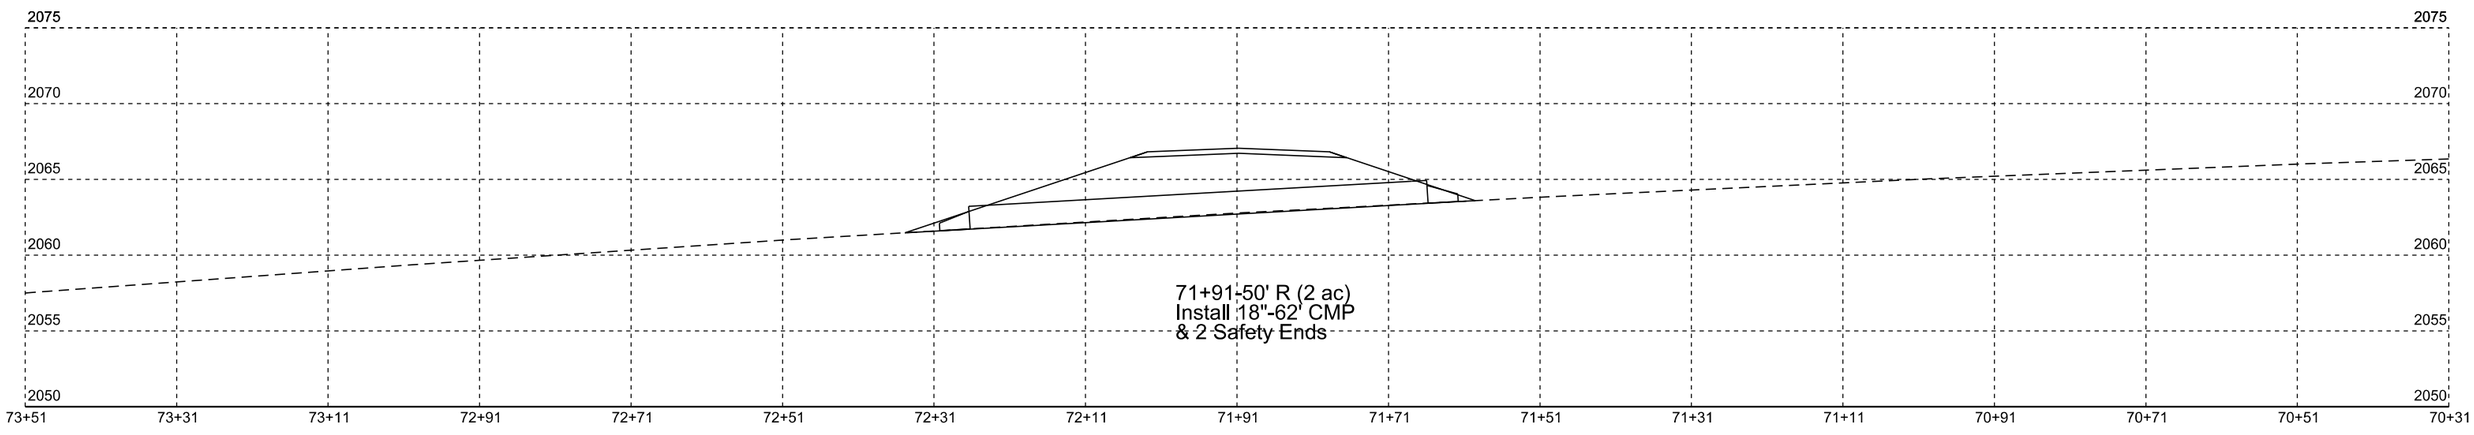

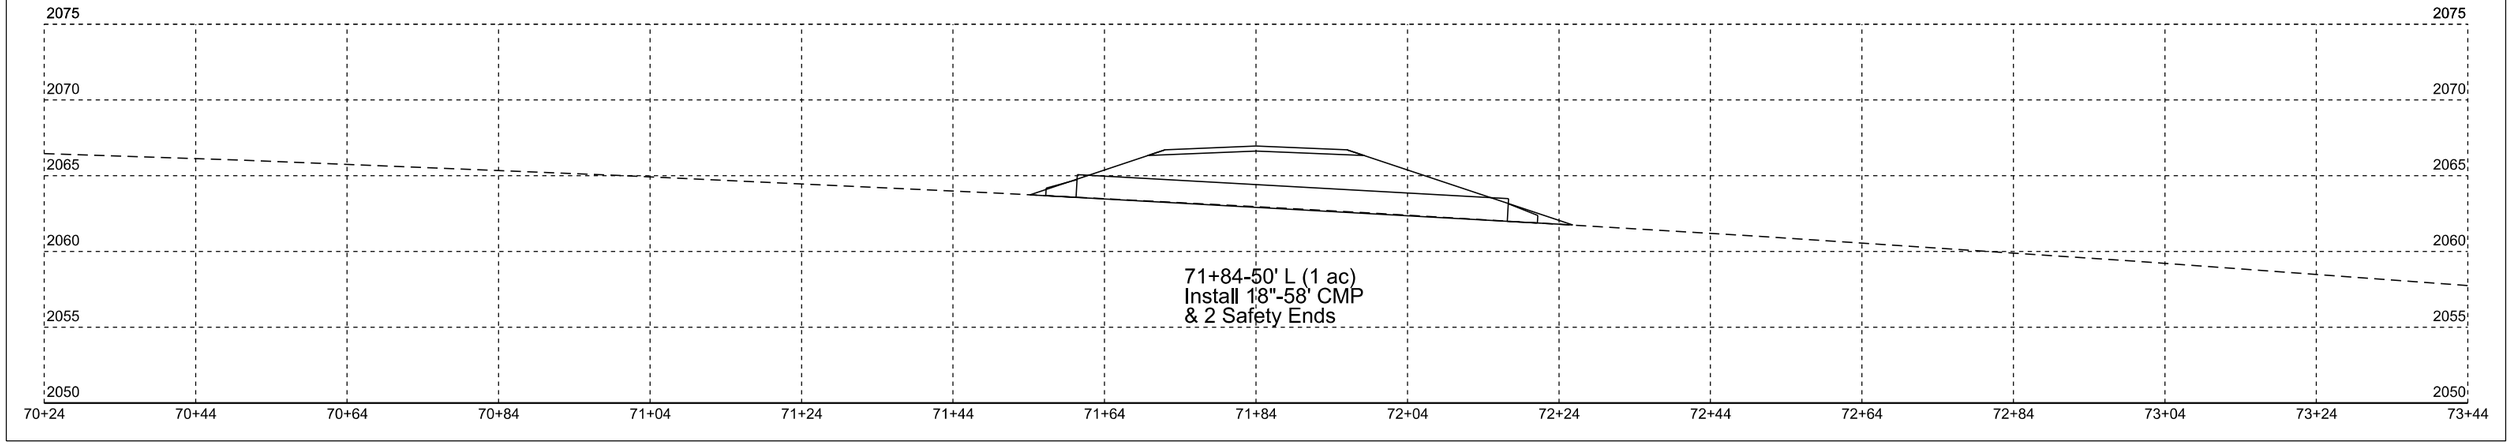

Plotting Date: 05/21/2025

STATE OF SOUTH DAKOTA	PROJECT	SHEET	TOTAL SHEETS
	P-B 0248(12)173	Z5	Z5

