


SECTION M: PAVEMENT MARKINGS

STATE OF SOUTH DAKOTA	PROJECT	SHEET	TOTAL SHEETS
	NH-CR 0037(156)125	M1	M14

Plotting Date: 01/21/2026

INDEX OF SHEETS

- M1
- M2
- M3-M13
- M14
- General Layout with Index
- Estimate with General Notes & Tables
- Pavement Marking Layouts
- Standard Plates

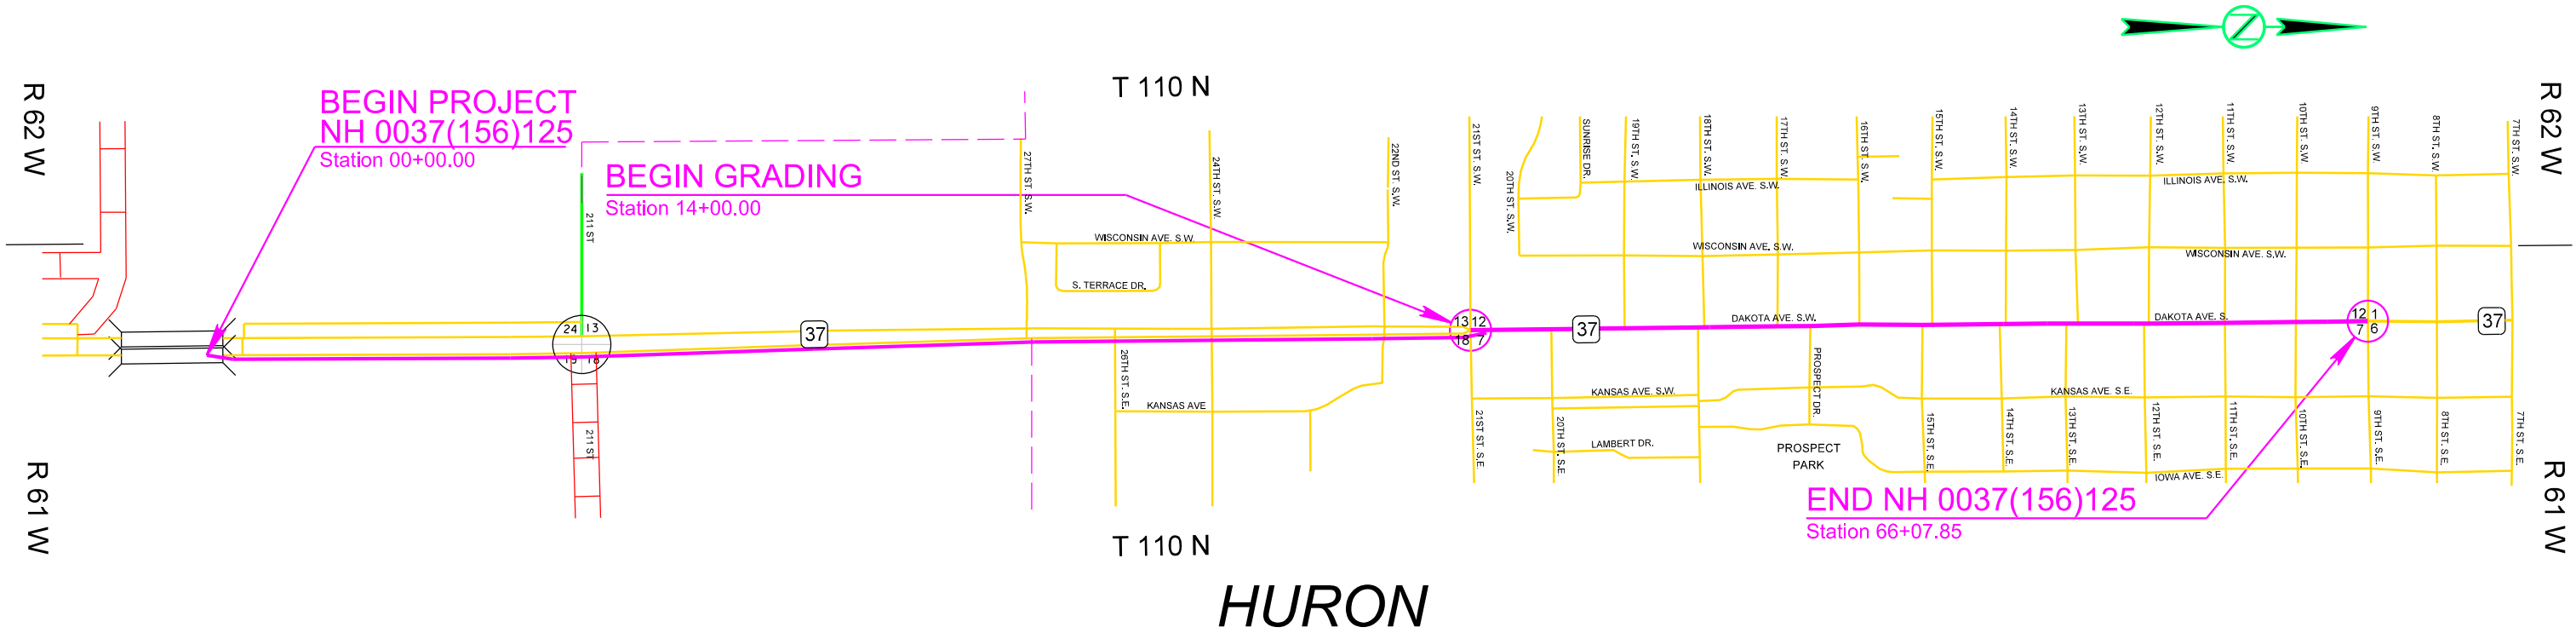

Plot Scale - 1:200

Plotted From - TRPR17199

1:200
Plot Scale -

Plotted From -
TRPR17199

SECTION M ESTIMATE OF QUANTITIES

BID ITEM NUMBER	ITEM	QUANTITY	UNIT
633E0210	Preformed Thermoplastic Pavement Marking, 4"	15,300	Ft
633E0225	Preformed Thermoplastic Pavement Marking, 24"	1,675	Ft
633E0235	Preformed Thermoplastic Pavement Marking, Arrow	43	Each
633E5000	Grooving for Cold Applied Plastic Pavement Marking, 4"	15,300	Ft
633E5015	Grooving for Cold Applied Plastic Pavement Marking, 24"	1,675	Ft
633E5025	Grooving for Cold Applied Plastic Pavement Marking, Arrow	43	Each

PAVEMENT MARKING PAINT

All materials will be applied as per the manufacturer’s recommendations.

GROOVING FOR PREFORMED THERMOPLASTIC PLASTIC PAVEMENT MARKING

The Contractor will establish a positive means for the removal of the grinding and/or grooving residue. Residue from dry grooving will be vacuumed. Solid residue will be removed from the pavement surfaces before being blown by traffic action or wind. The Contractor will conduct this work to control and minimize airborne dust and similar debris that may become a hazard to motor vehicle operation or nuisance to property owners. Residue from wet grooving will not be permitted to flow across lanes being used by public traffic or into gutter or drainage facilities. Residue, whether in solid or slurry form, will be disposed of in a manner that will prevent it from reaching any waterway in a concentrated state. The cleaning of the residue for grooving will be to the satisfaction of the Engineer and may require more than one pass to adequately remove material. All costs for removal of grinding and/or grooving residue will be included in the contract unit price per foot or each for “Grooving for Cold Applied Plastic Pavement Marking” contract items.

PREFORMED THERMOPLASTIC PAVEMENT MARKING

General

- Made of prefabricated retroreflective, resilient thermoplastic material;
- Contains glass beads uniformly distributed through the entire cross-sectional area;
- Capable of being affixed to bituminous or concrete pavement by heating;
- Resistant to deterioration due to exposure to sunlight, water, salt, and adverse weather conditions;
- Under traffic wear, shows no appreciable fading in accordance with the color requirements, lifting, or shrinkage throughout the life of the marking;
- Capable of conforming to pavement contours, breaks, and faults through the action of traffic at normal pavement temperatures;
- Possesses resealing characteristics, such that it is capable of fusing with itself and previous thermoplastic markings when heated; and
- Protected during shipment and in storage.

Apply the preformed thermoplastic pavement marking as recommended by the manufacturer to provide a neat, durable marking that will not flow, distort, or crack due to temperature if the pavement surface remains stable. Use equipment and application methods specified by the manufacturer. Primer as required by the manufacturer will be provided with the material.

Application of the markings will include the use of any manufacturer recommended sealers. Sealers may be required on concrete pavements, inside grooves, or on older asphalt pavements. Prior to placing any markings on new concrete, the Contractor will remove any curing compounds. Removal will be by sandblasting or other standard industry methods.

Any required primers or sealers will be included in the contract unit price for the various preformed thermoplastic pavement marking items.

Provide precut messages and symbols meeting the requirements of the MUTCD and the Standard Signs Manual in custom kits. Use separate pieces or segments to form individual letters or symbols only to the extent supplied by the manufacturer. Provide shapes, sizes, and colors as required by the contract.

Color

- Will meet the color specification limits and luminance factors for Cold Applied Plastic Pavement Marking and Legends (Section 983.2 D, Tables 1 and 2).

Glass Beads

- Ensure the preformed thermoplastic pavement marking contains a minimum 30% intermixed glass beads by weight and a minimum 80% true spheres.
- Ensure preformed thermoplastic pavement markings contain only clear beads.

Skid Resistance

- Ensure the surface of the preformed thermoplastic pavement marking provides a skid resistance value of at least 45 British Pendulum Number (BPN) when tested in accordance with ASTM E303.

Retroreflectivity

- Provide preformed thermoplastic pavement marking meeting the minimum initial pavement marking retroreflectivity values using 30 m geometry and meeting the testing procedures of ASTM E1710:

Minimum Initial Pavement Marking Retroreflectivity		
	White	Yellow
Thermoplastic	400 mcd/sq. ft./ft.	250 mcd/sq. ft./ft.
Thermoplastic, enhanced skid resistance (ESR)	250 d/sq. ft./ft.	150 d/sq. ft./ft.

Thickness

- A longitudinal marking is a minimum 90 mils thick at the edges, and a maximum 125 mils thick at the center of the stripe.
- Transverse markings and symbols are a minimum 125 mils thick at the edges, and a maximum 160 mils thick at the center.

Sample

- Prior to application, the Contractor will provide a sample of the preformed thermoplastic pavement marking to be used on the project to the Region Traffic Engineer for inspection and approval.
- Do not begin application of the preformed thermoplastic pavement marking prior to obtaining the Region Traffic Engineer’s approval of the preformed thermoplastic pavement marking material. The Region Traffic Engineer’s approval of the preformed thermoplastic pavement

STATE OF SOUTH DAKOTA	PROJECT	SHEET	TOTAL SHEETS
	NH-CR 0037(156)125	M2	M14

Revised 6/2/2026 - RR

marking does not void other preformed thermoplastic pavement marking requirements specified.

File - ...:\pjt\bead06\JANotesSectionM.dgn

PAVEMENT MARKINGS


SD HWY 37/DAKOTA AVE & 21ST ST

STATE OF SOUTH DAKOTA	PROJECT	SHEET	TOTAL SHEETS
	NH-CR 0037(156)125	M3	M14

Plotting Date: 01/21/2026




ESTIMATE OF QUANTITIES			
KEY	ITEM	EST QUANT	UNIT
(4 W)	Preformed Thermoplastic Pavement Marking, 4" White	5,040	FT
(4 Y)	Preformed Thermoplastic Pavement Marking, 4" Yellow	10,260	FT
(24 W)	Preformed Thermoplastic Pavement Marking, 24" White	1,675	FT
↩	Preformed Thermoplastic Pavement Marking, Arrow (Left - 38 , Right - 3, Thru - 2)	43	EACH
	Grooving For Cold Applied Plastic Pavement Marking, 4"	15,300	FT
	Grooving For Cold Applied Plastic Pavement Marking, 24"	1,675	FT
	Grooving For Cold Applied Plastic Pavement Marking, Arrow (Left - 38 , Right - 3, Thru - 2)	43	EACH

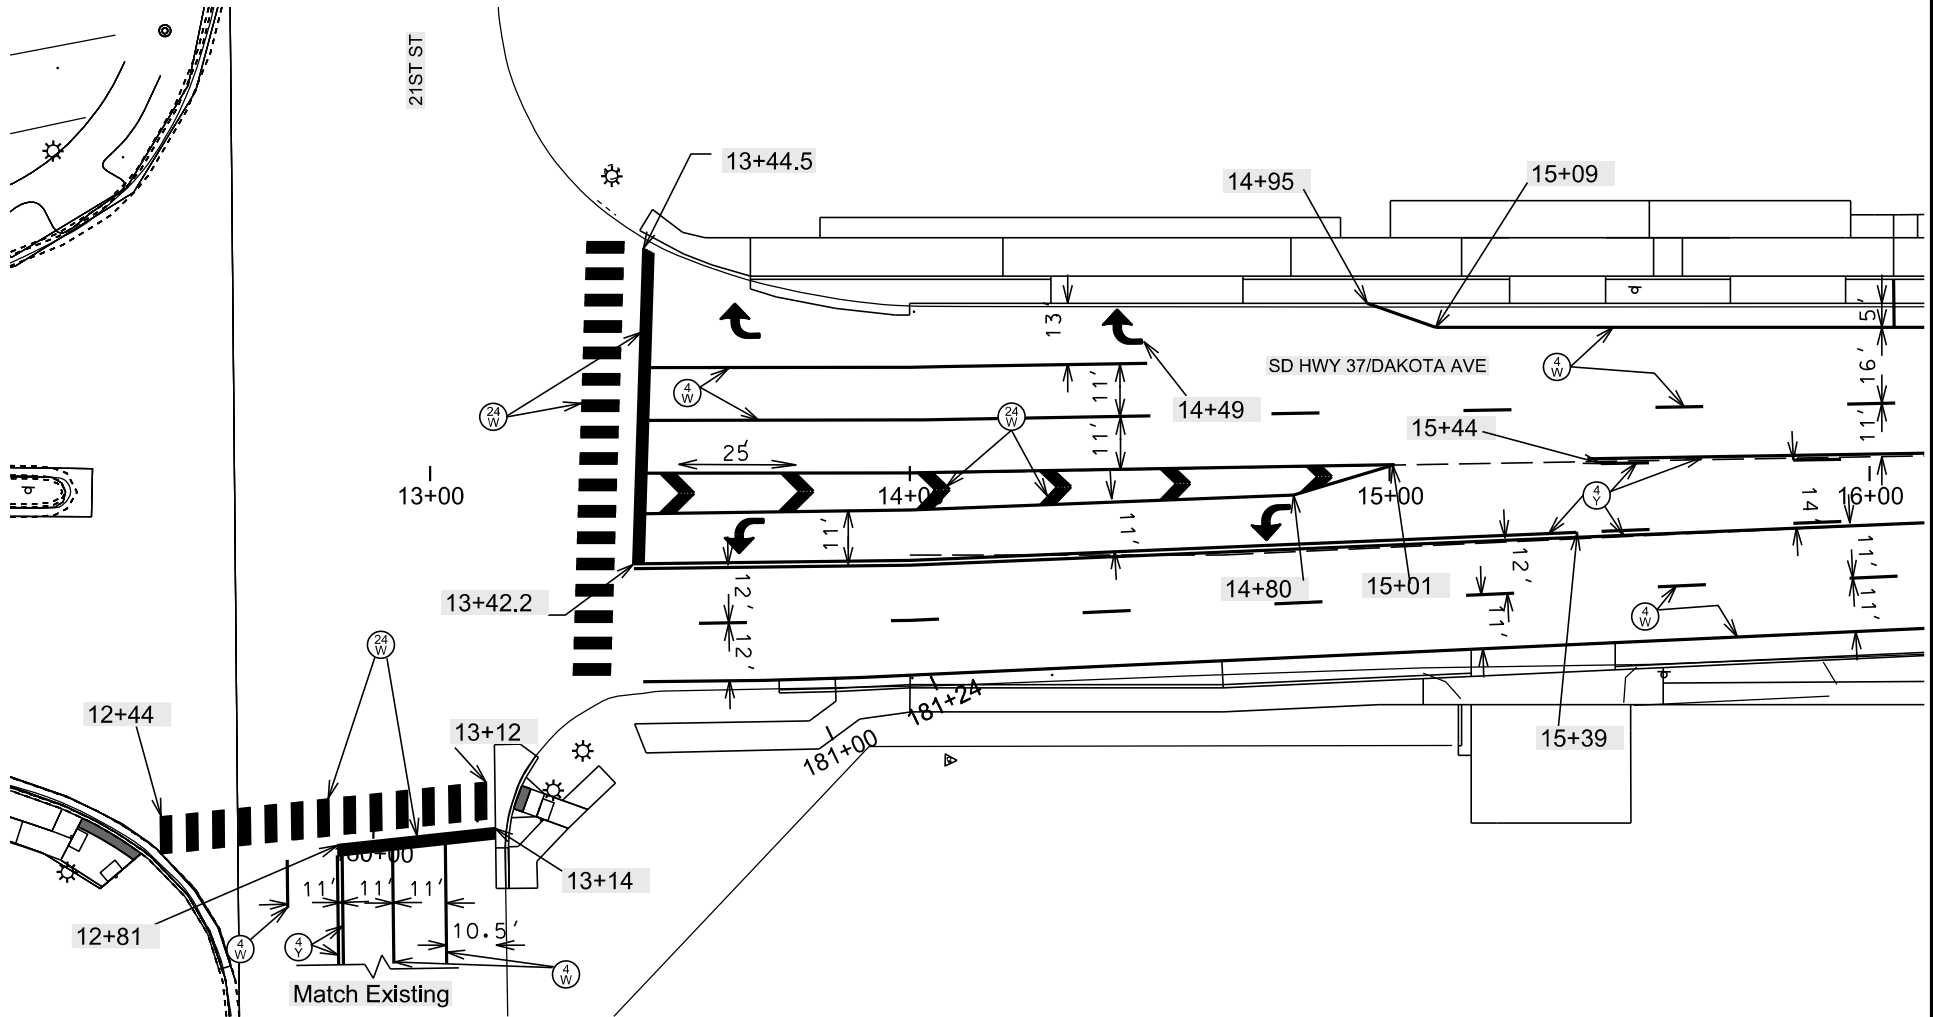

PAVEMENT MARKINGS
SD HWY 37/DAKOTA AVE & 20TH ST

STATE OF SOUTH DAKOTA	PROJECT	SHEET	TOTAL SHEETS
	NH-CR 0037(156)125	M4	M14

Plotting Date: 01/21/2026

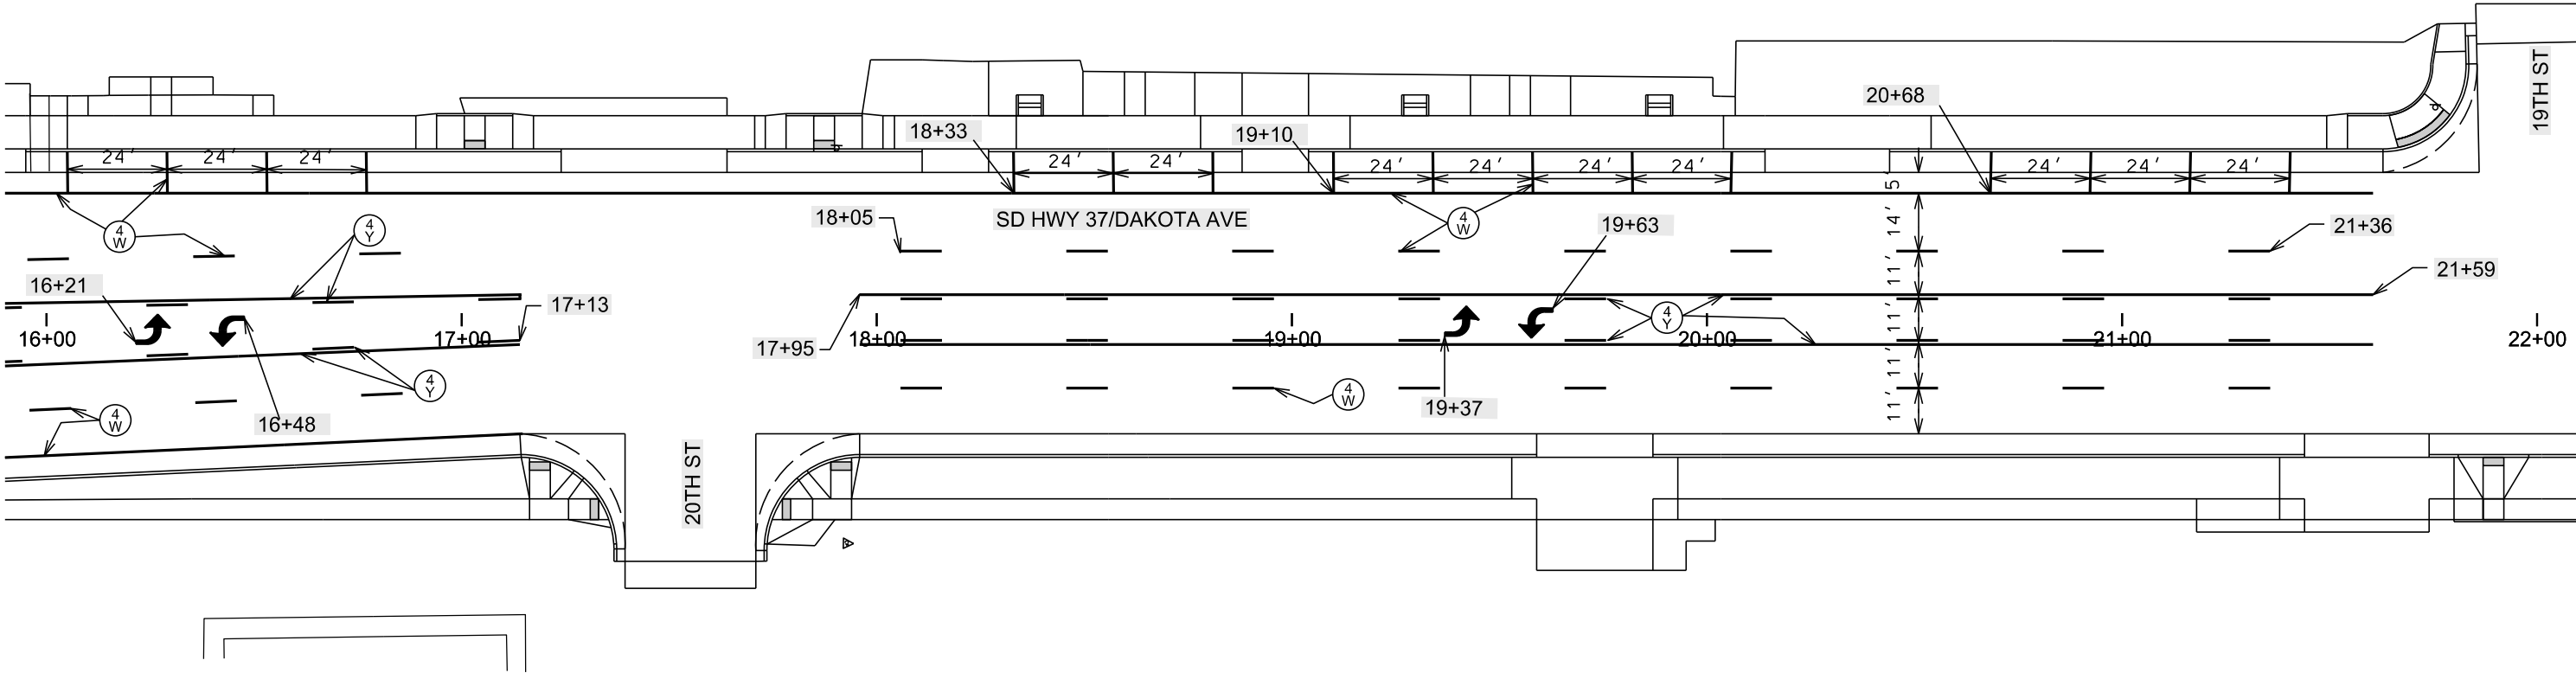


Plot Scale - 1:40

Plotted From - TRPR17199

PAVEMENT MARKINGS
SD HWY 37/DAKOTA AVE & 18TH ST

STATE OF SOUTH DAKOTA	PROJECT	SHEET	TOTAL SHEETS
	NH-CR 0037(156)125	M5	M14

Plotting Date: 01/21/2026

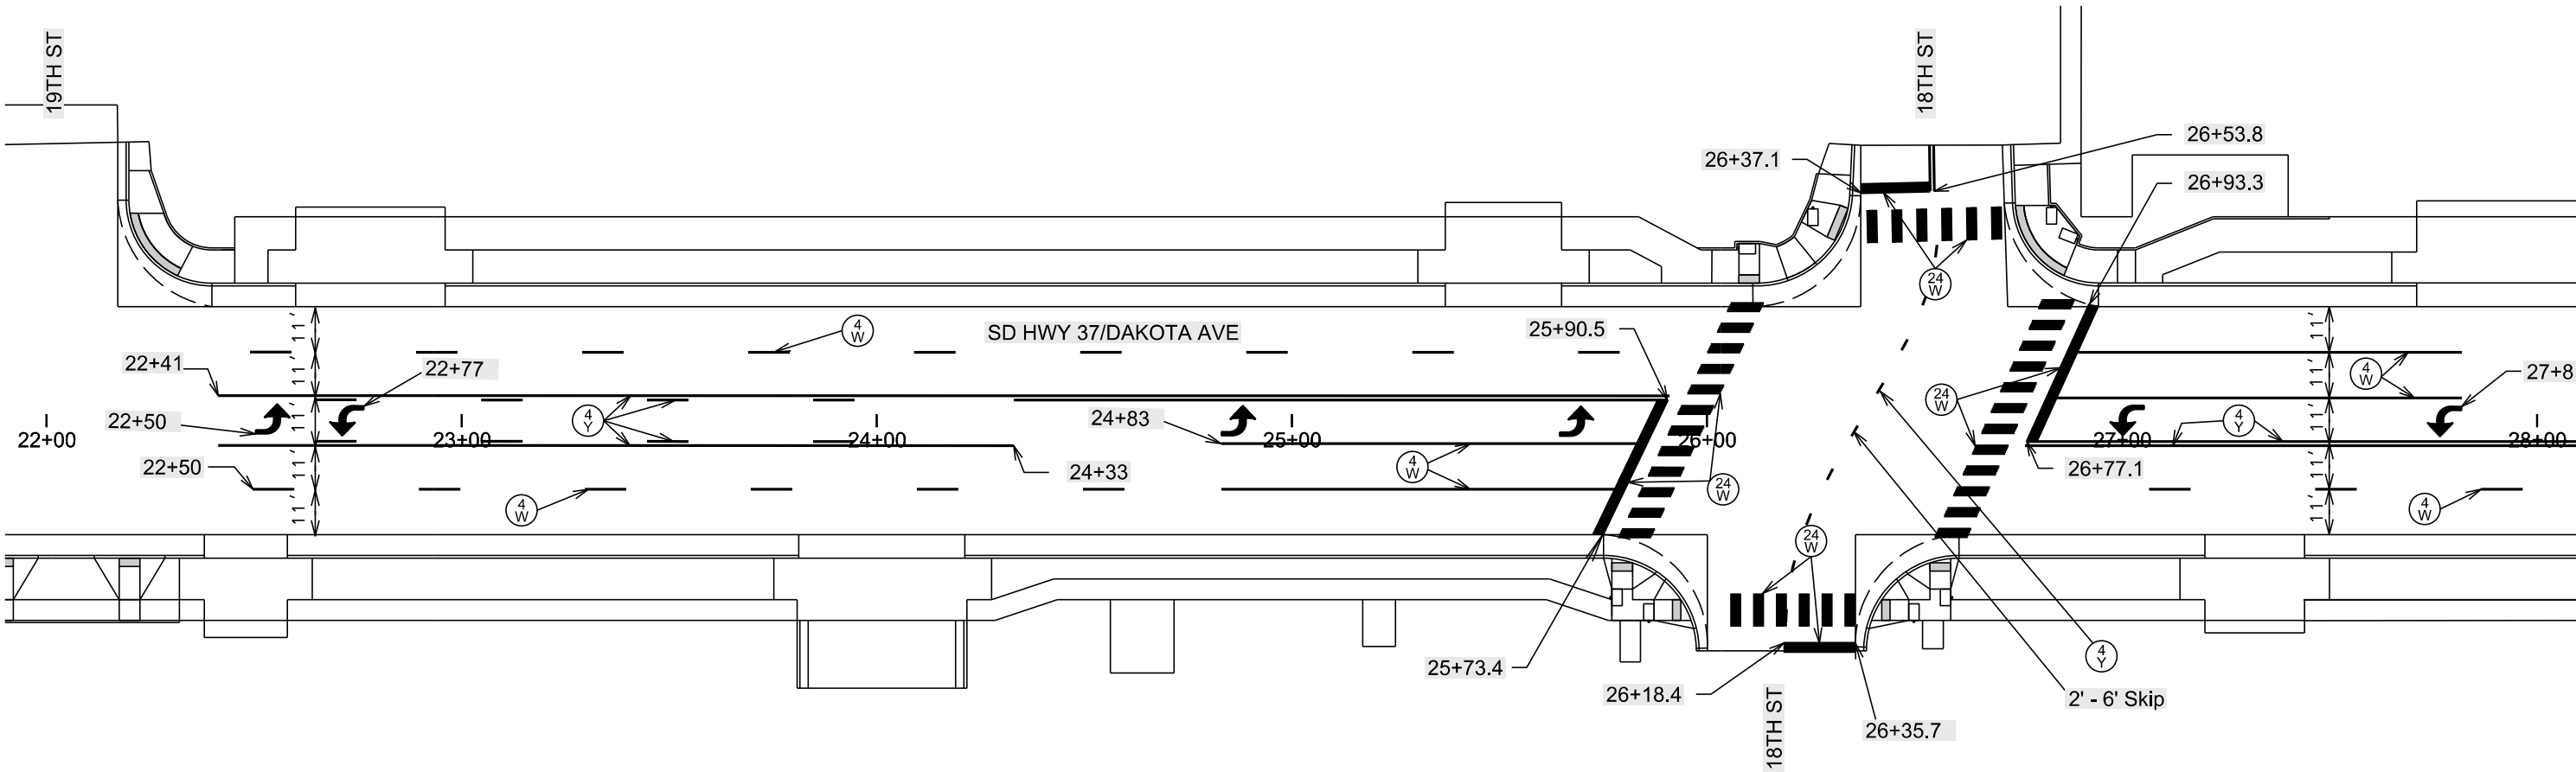

Plot Scale - 1:40


Plotted From - TRPR17199

File - U:\trp\proj\bead06\JA\022pm.dgn

PAVEMENT MARKINGS
SD HWY 37/DAKOTA AVE & 17TH ST

STATE OF SOUTH DAKOTA	PROJECT	SHEET	TOTAL SHEETS
	NH-CR 0037(156)125	M6	M14

Plotting Date: 01/21/2026

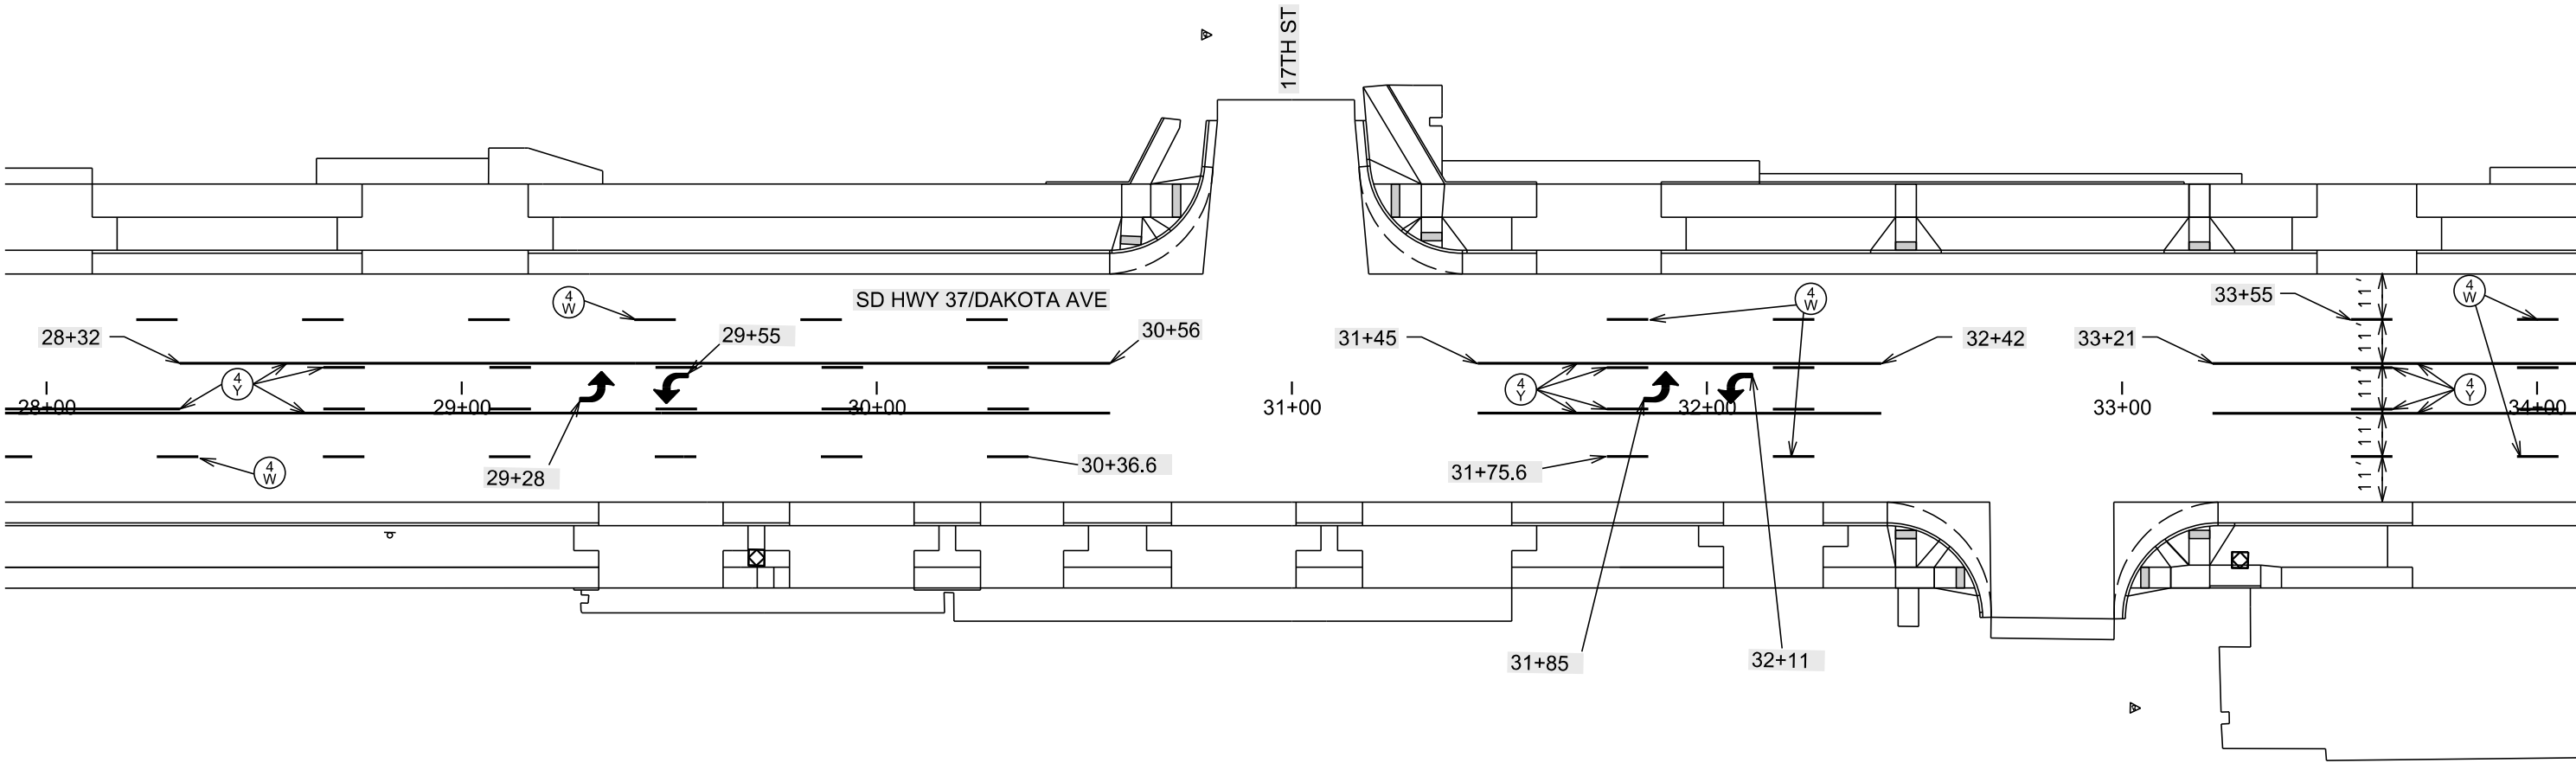

Plot Scale - 1:40

Plotted From - TRPR17199


PAVEMENT MARKINGS
SD HWY 37/DAKOTA AVE & 16TH ST

STATE OF SOUTH DAKOTA	PROJECT	SHEET	TOTAL SHEETS
	NH-CR 0037(156)125	M7	M14

Plotting Date: 01/21/2026

Plot Scale - 1:40

Plotted From - TRPR17199

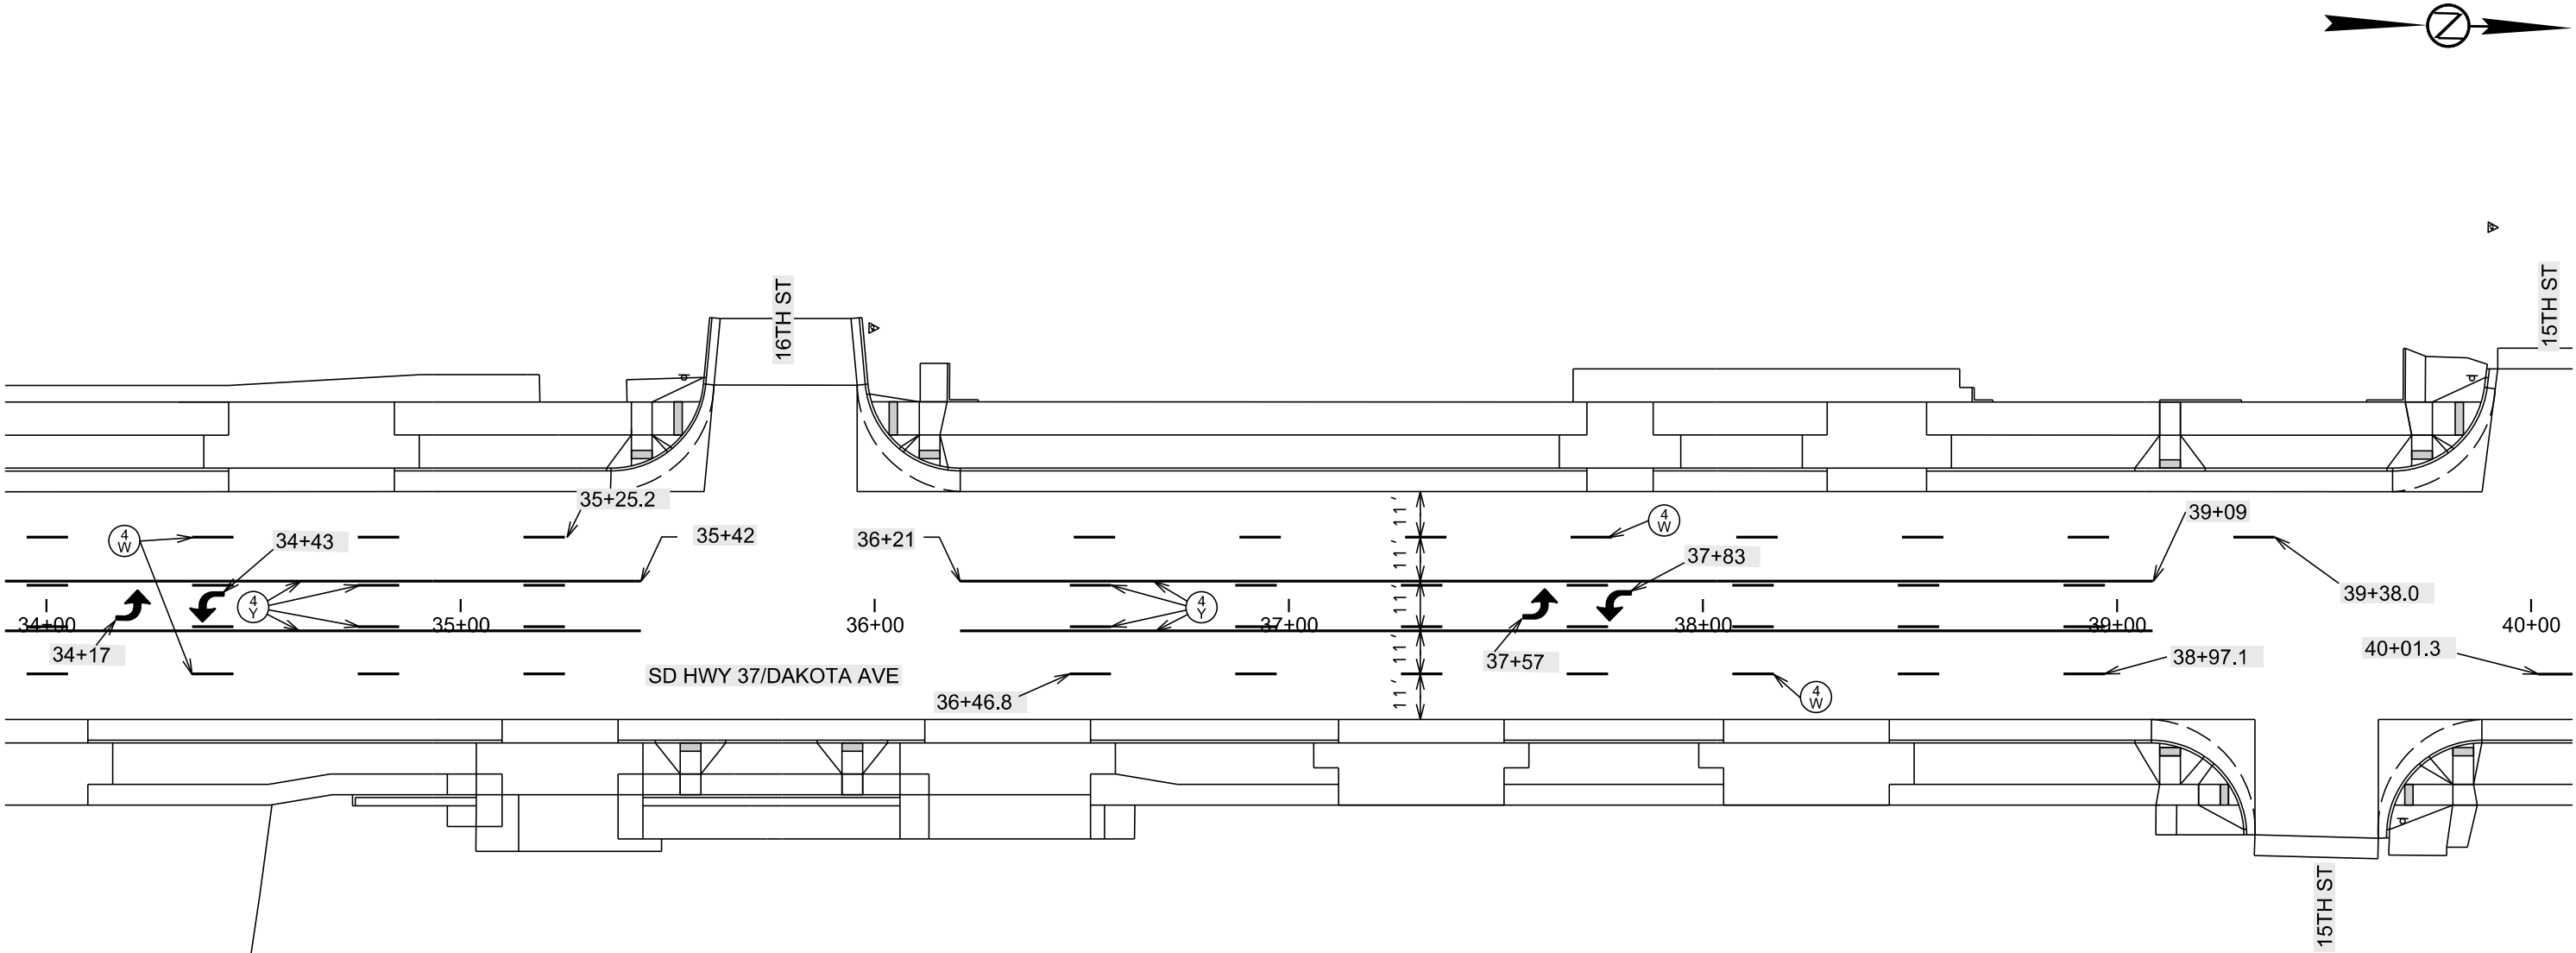

PAVEMENT MARKINGS
SD HWY 37/DAKOTA AVE & 14TH ST


STATE OF SOUTH DAKOTA	PROJECT	SHEET	TOTAL SHEETS
	NH-CR 0037(156)125	M8	M14

Plotting Date: 01/21/2026



Plot Scale - 1:40

15TH ST

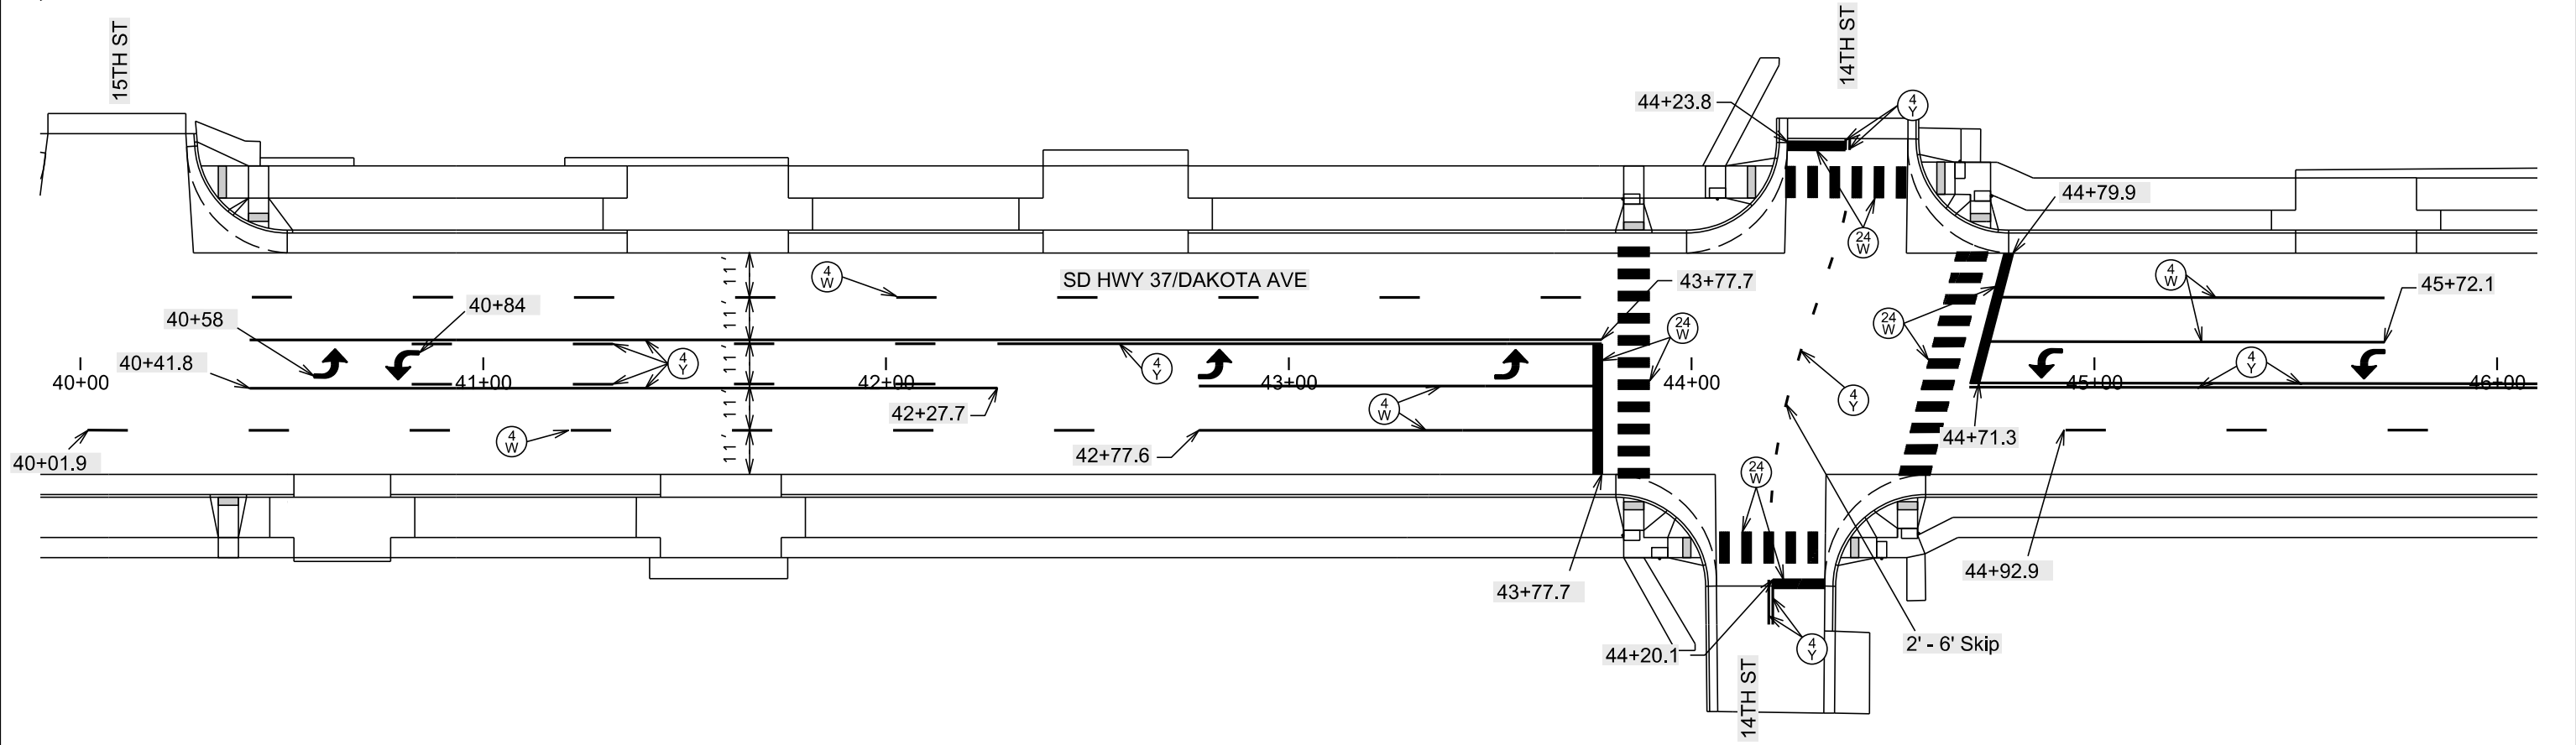


Plotted From - TRPR17199

File - U:\trproj\bead06\JA\040pm.dgn

PAVEMENT MARKINGS
SD HWY 37/DAKOTA AVE & 13TH ST

STATE OF SOUTH DAKOTA	PROJECT	SHEET	TOTAL SHEETS
	NH-CR 0037(156)125	M9	M14

Plotting Date: 01/21/2026

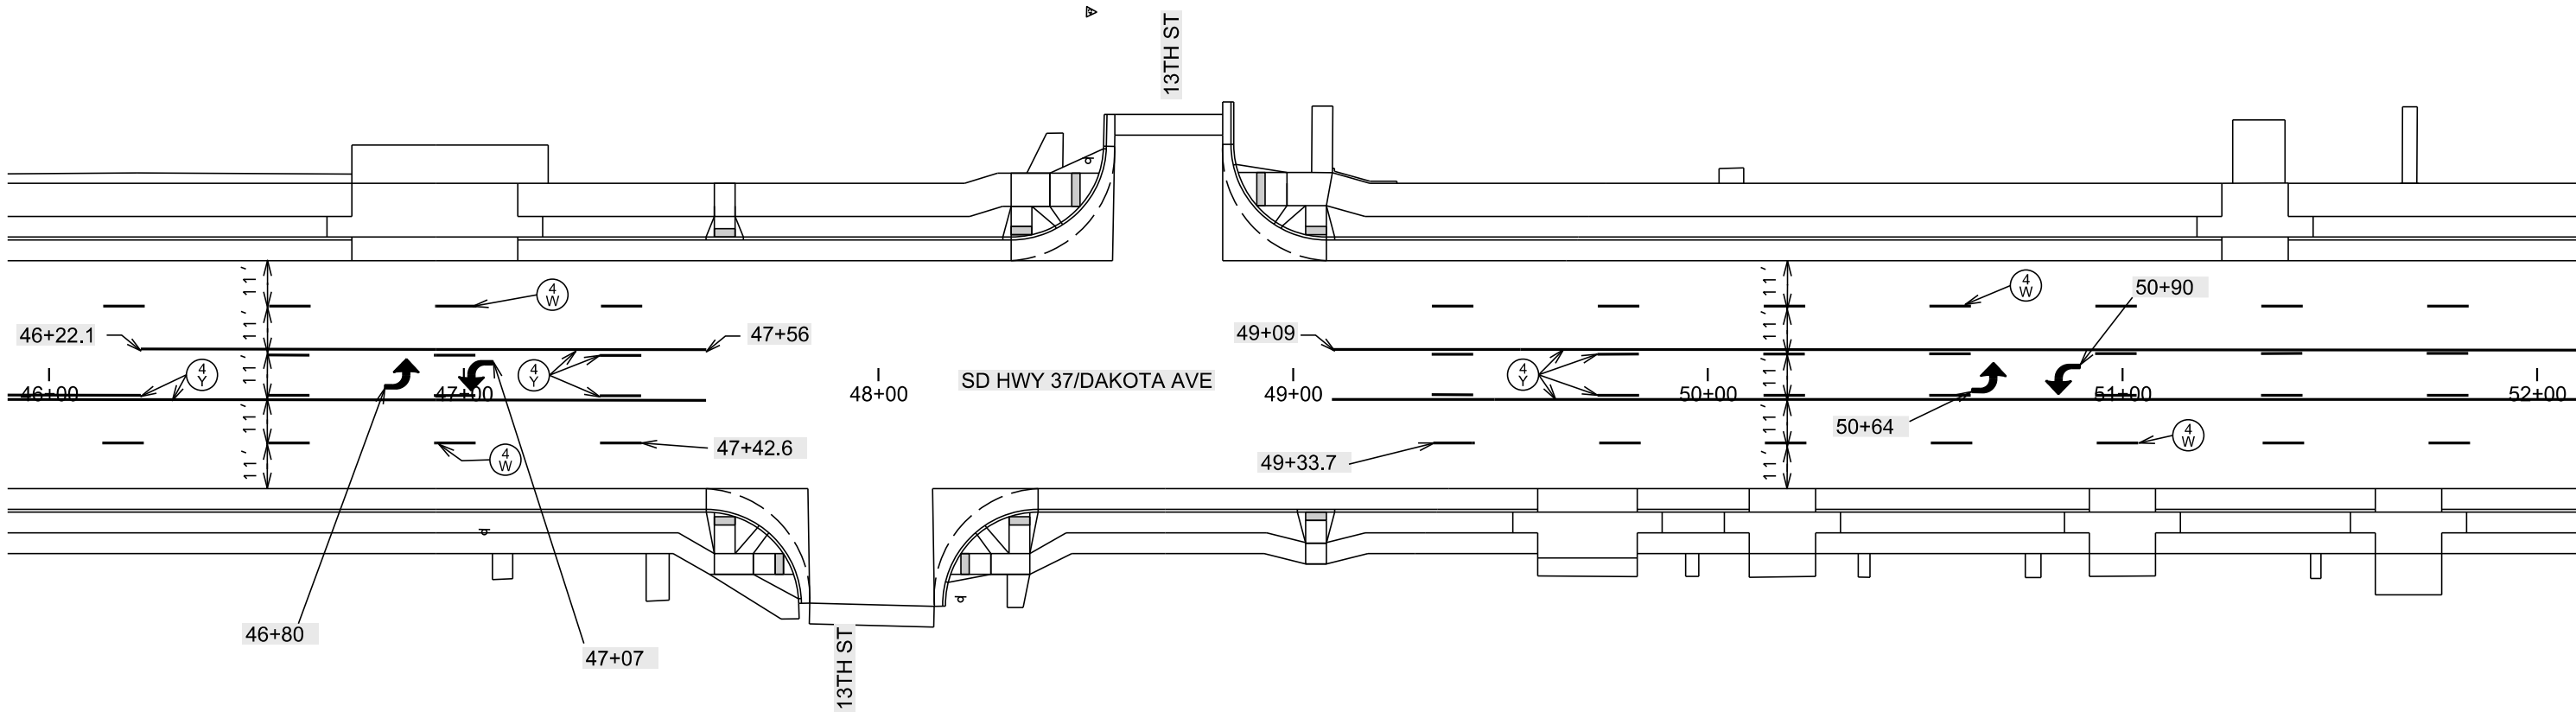

Plot Scale - 1:40


Plotted From - TRPR17199

PAVEMENT MARKINGS
SD HWY 37/DAKOTA AVE & 12TH ST

STATE OF SOUTH DAKOTA	PROJECT	SHEET	TOTAL SHEETS
	NH-CR 0037(156)125	M10	M14

Plotting Date: 01/21/2026

Plot Scale - 1:40

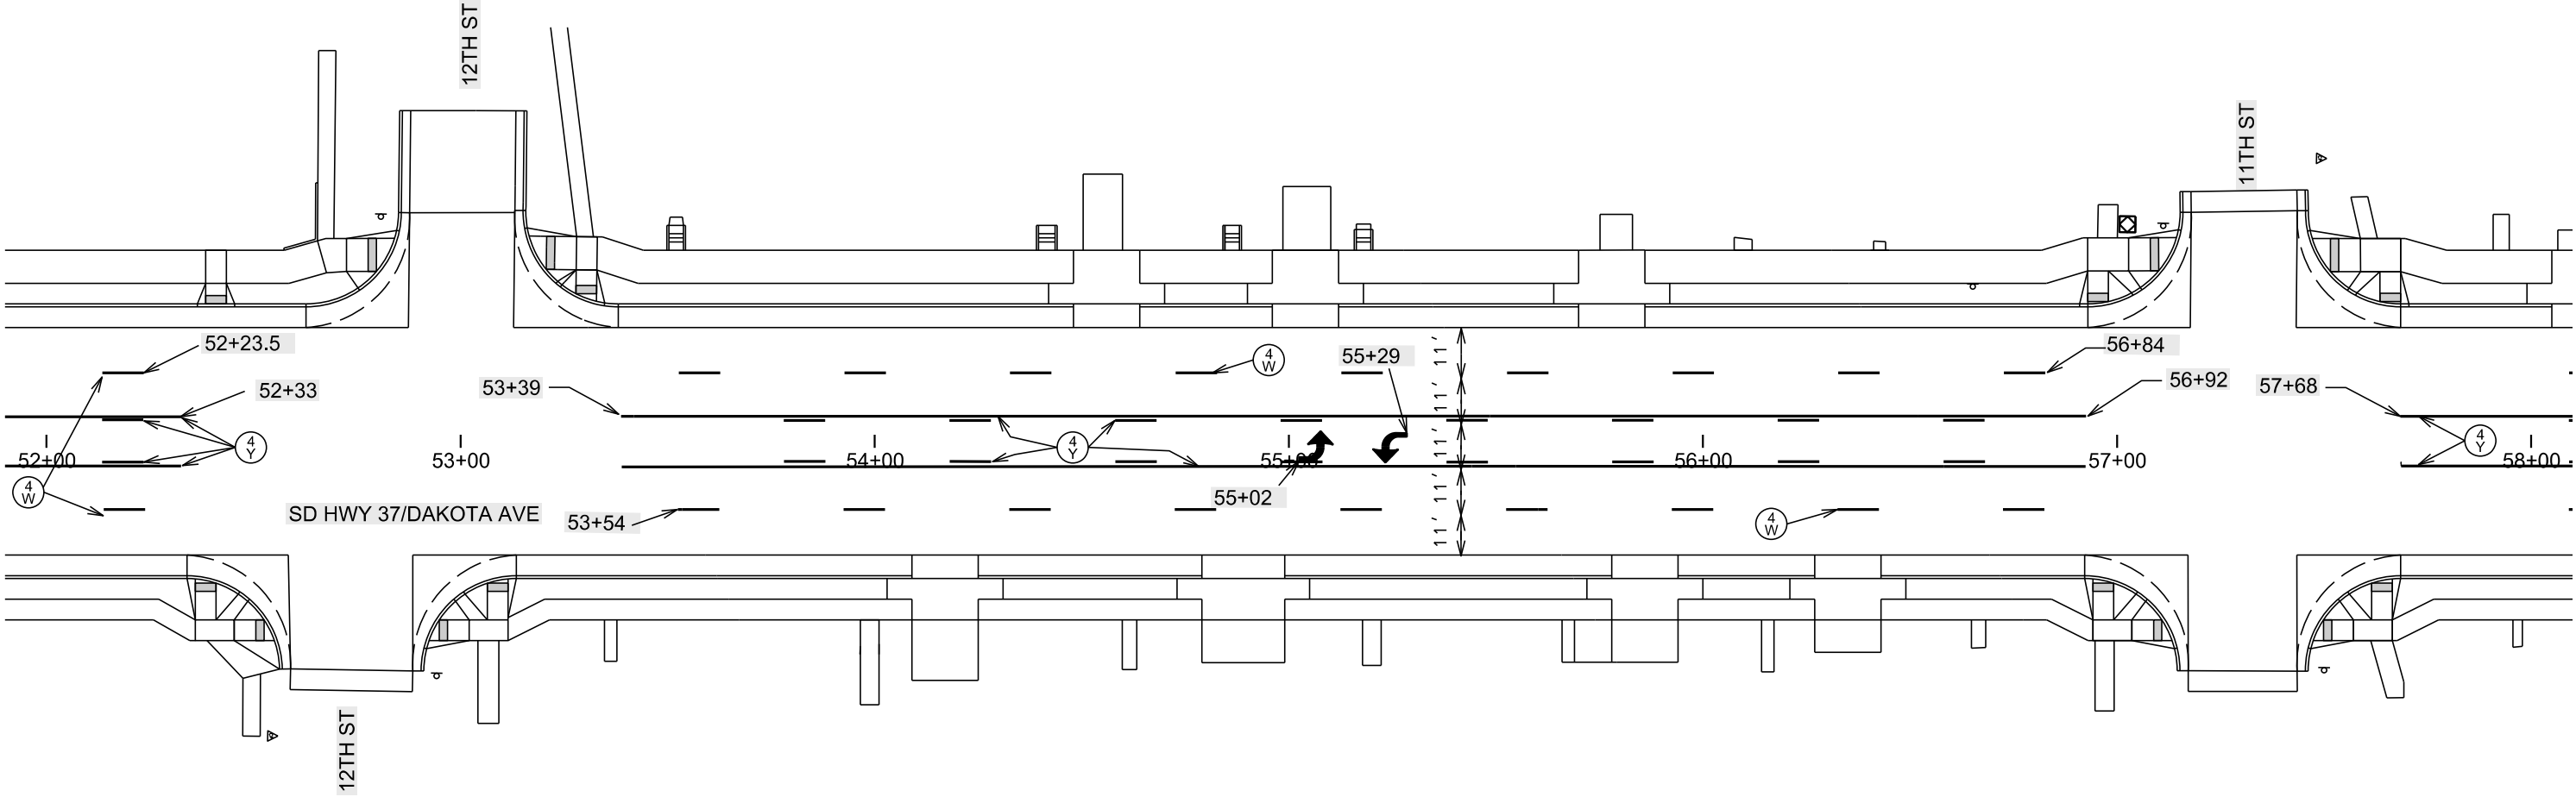


Plotted From - TRPR17199

PAVEMENT MARKINGS
SD HWY 37/DAKOTA AVE & 10TH ST

STATE OF SOUTH DAKOTA	PROJECT	SHEET	TOTAL SHEETS
	NH-CR 0037(156)125	M11	M14

Plotting Date: 01/21/2026

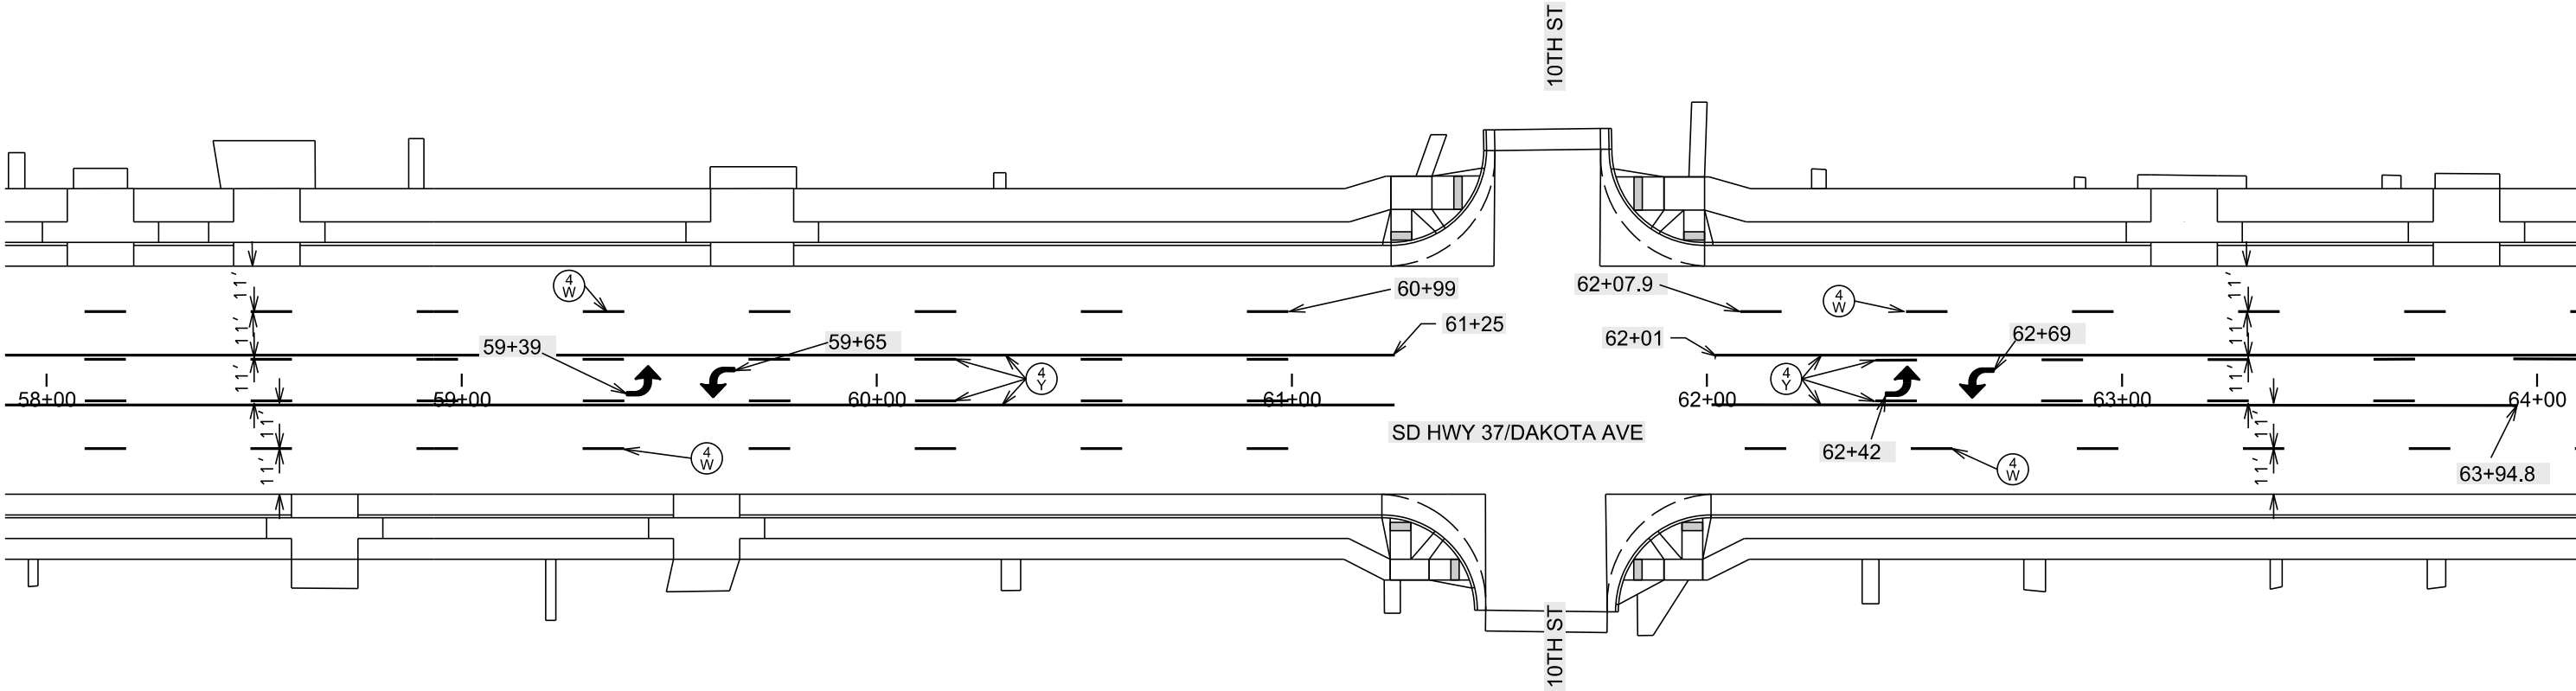


Plot Scale - 1:40

Plotted From - TRPR17199

PAVEMENT MARKINGS
SD HWY 37/DAKOTA AVE & 9TH ST

STATE OF SOUTH DAKOTA	PROJECT	SHEET	TOTAL SHEETS
	NH-CR 0037(156)125	M12	M14

Plotting Date: 01/21/2026

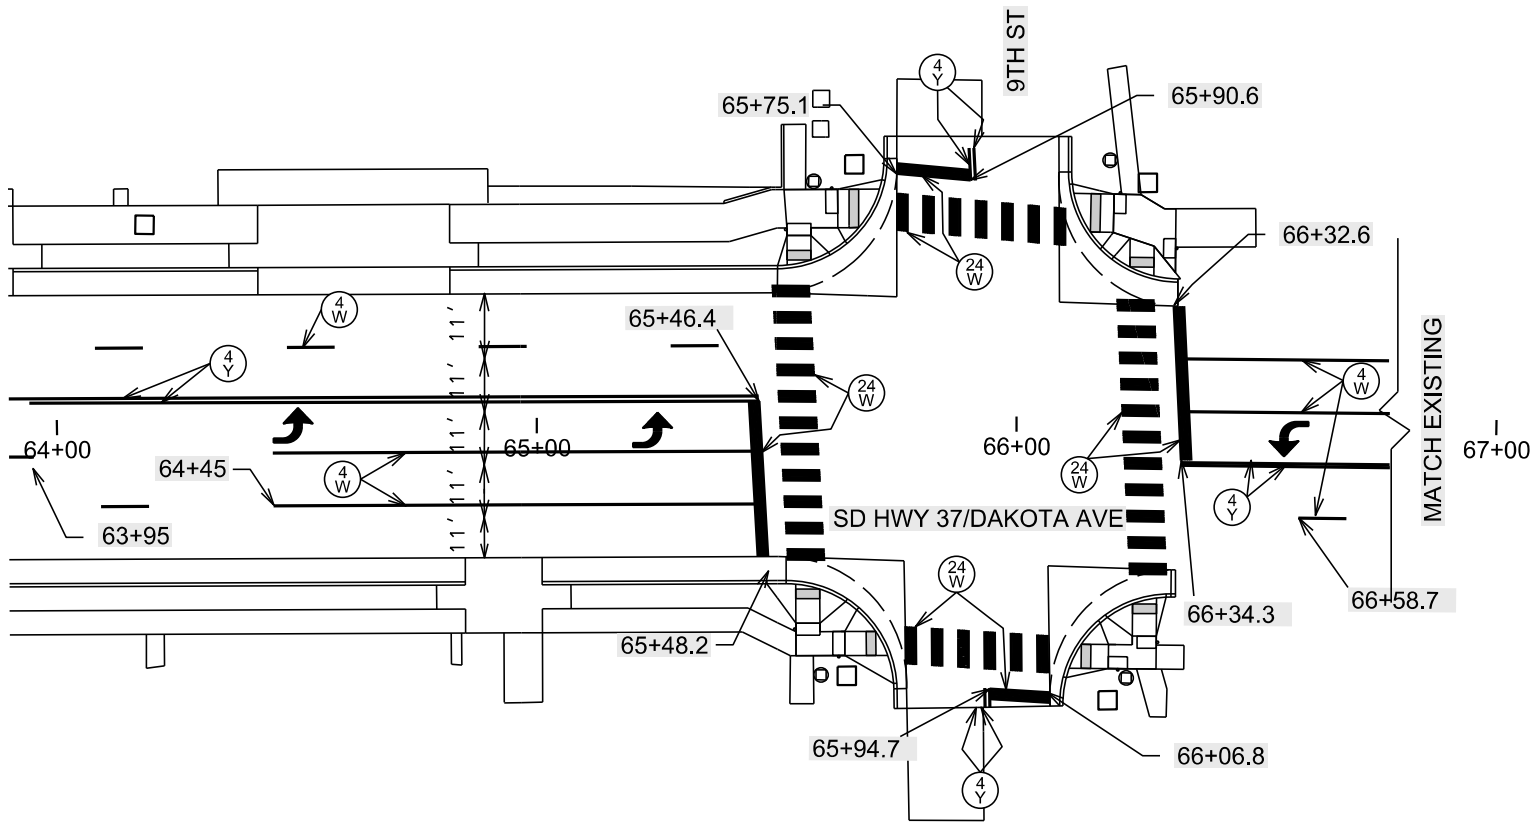

Plot Scale - 1:40

Plotted From - TRPR17199

Plot Scale - 1:40

Plotted From - TRPR17199